


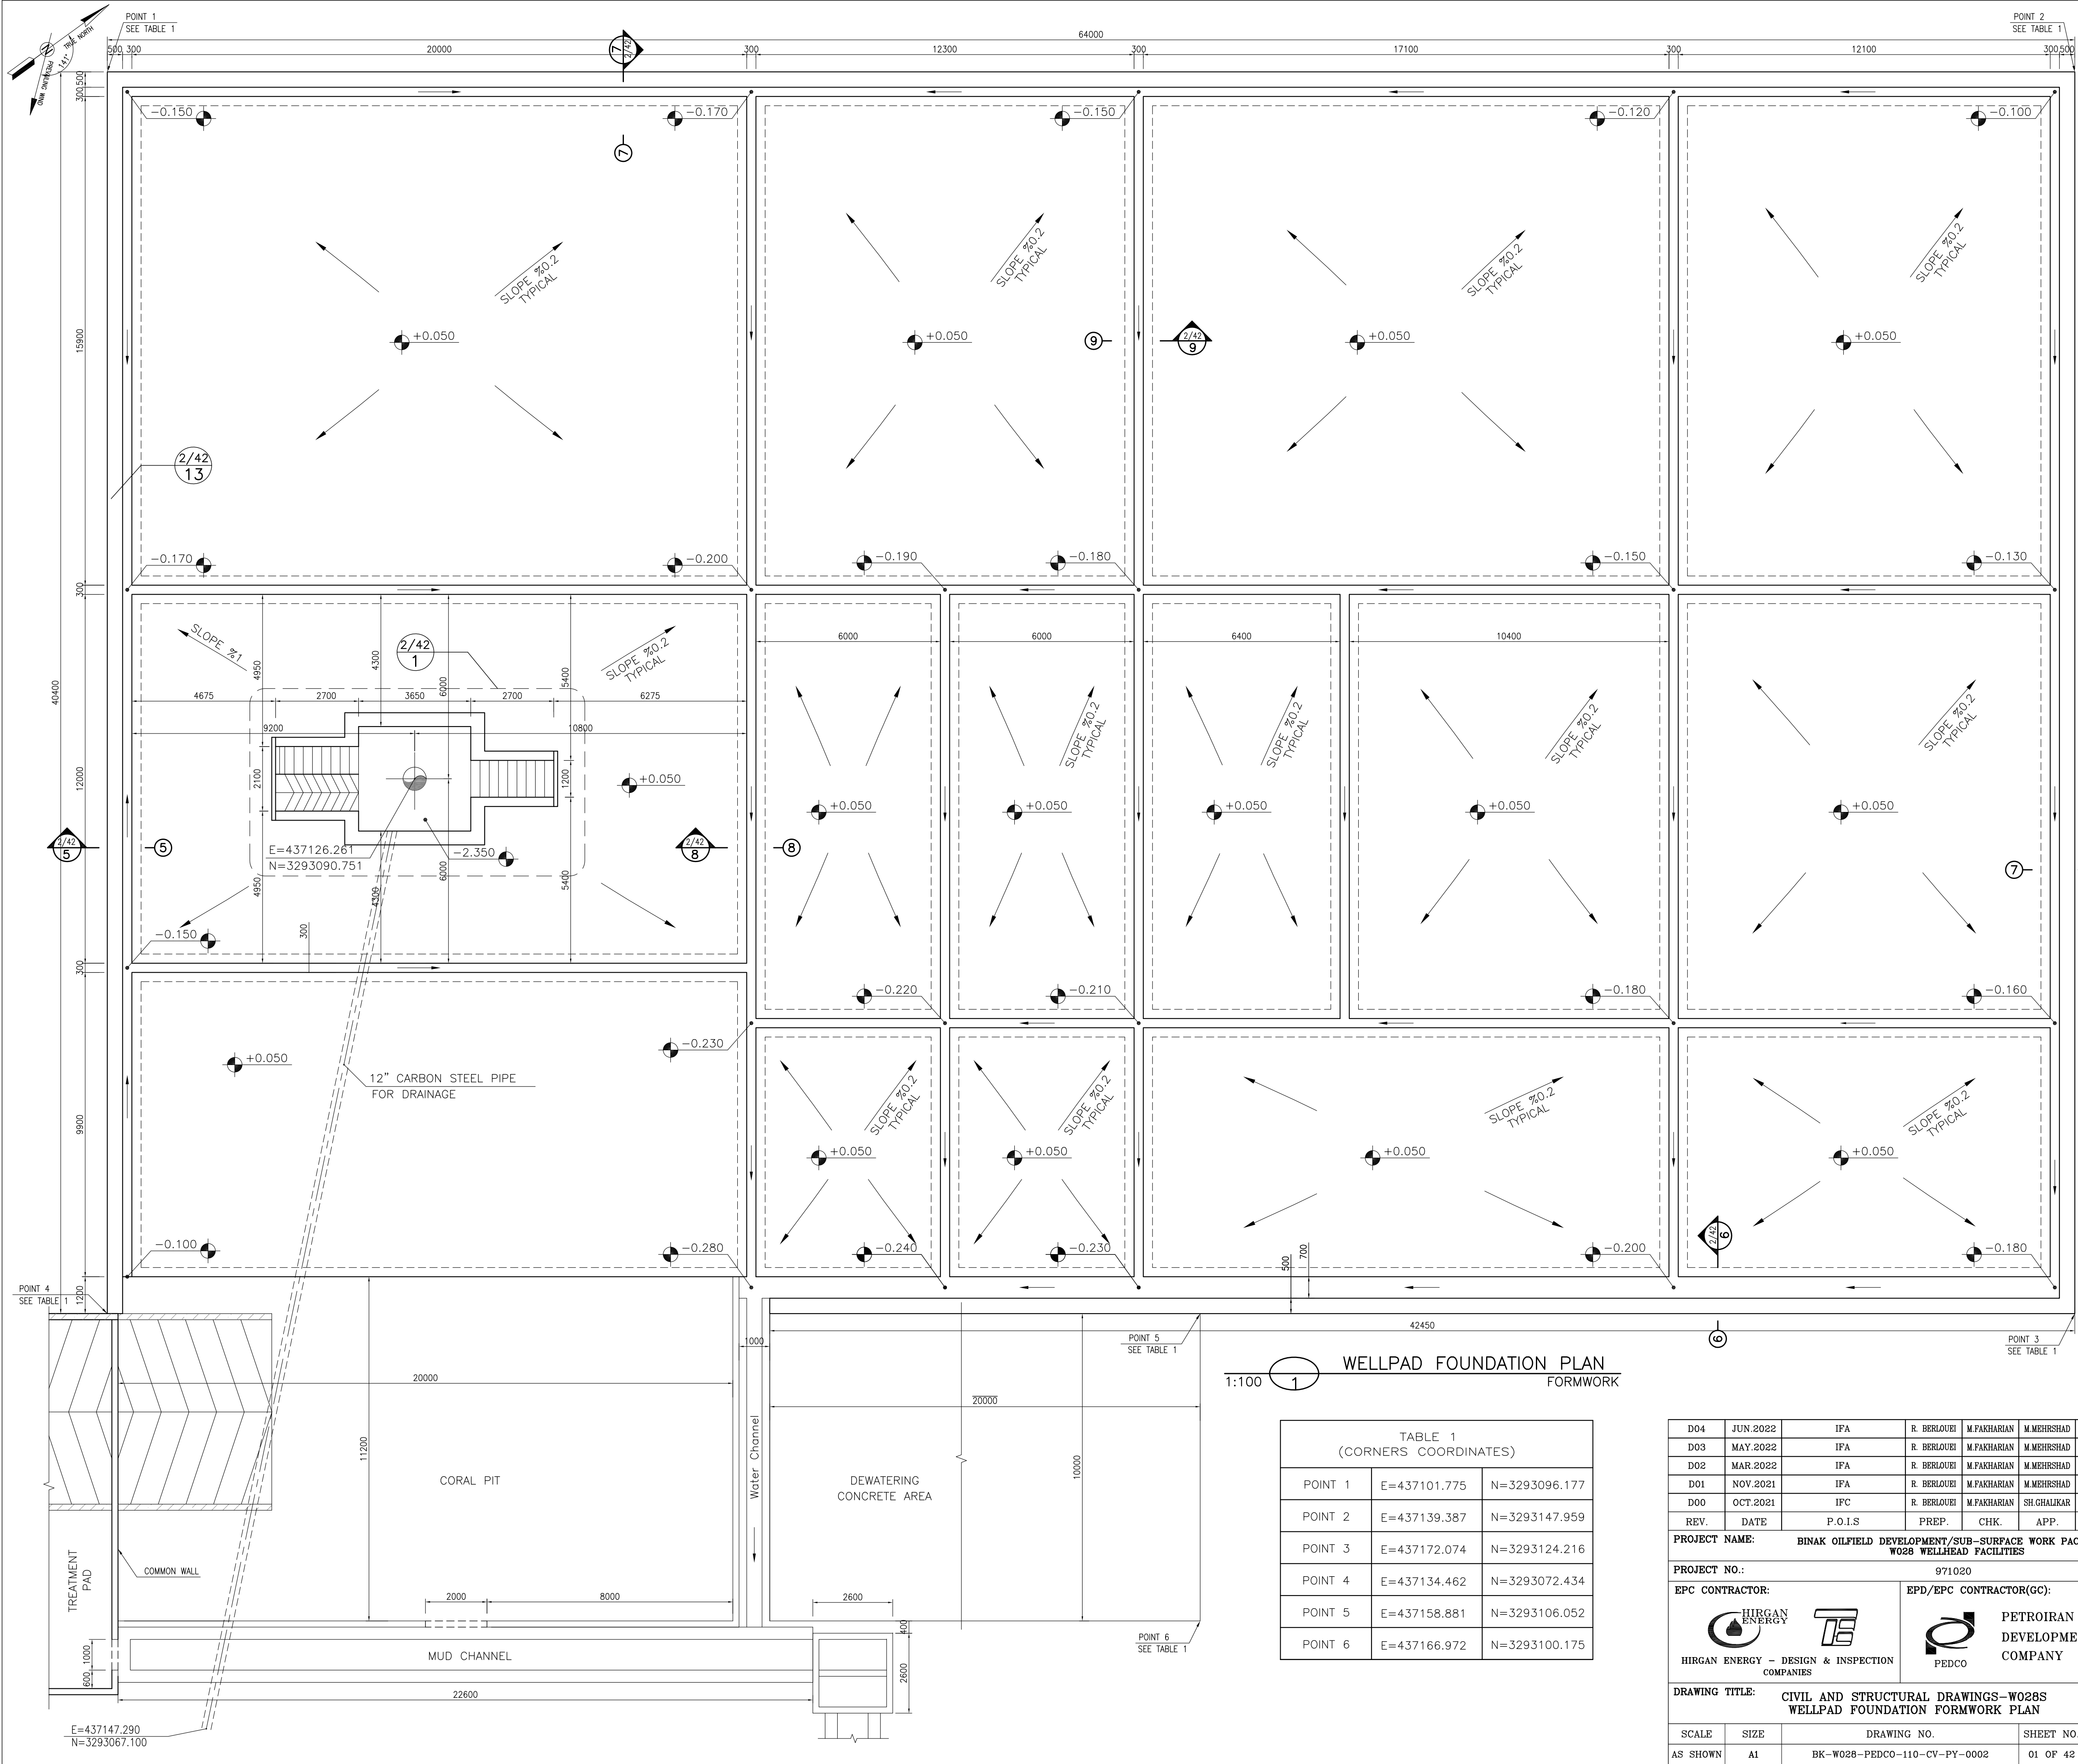

- NOTES**
- 1- ALL COORDINATES ARE IN METER.
 - 2- ALL DIMENSIONS ARE IN MILLIMETERS AND ELEVATIONS ARE IN METER.
 - 3- ALL DRAWINGS SHALL BE CHECKED BY CONTRACTOR WITH RELATIVE DRAWINGS BEFORE CONSTRUCTION.
 - 4- ACCORDING TO THE SPECIFICATION OF CONCRETE WORKS:
"BK-GNRL-PEDCO-000-ST-SP-0001", 28 DAYS CHARACTERISTIC COMPRESSIVE STRENGTH OF MAIN CONCRETE IS 25 MPa (ON CYLINDRICAL SPECIMEN)
 - 5- ACCORDING TO THE SPECIFICATION OF CONCRETE WORKS:
"BK-GNRL-PEDCO-000-ST-SP-0001", 28 DAYS CHARACTERISTIC COMPRESSIVE STRENGTH OF LEAN CONCRETE IS 15 MPa (ON CYLINDRICAL SPECIMEN)
 - 6- REINFORCING BARS SHALL BE S400 ACCORDING TO: ISR13132 AND INBC9 WITH MINIMUM TENSILE YIELD STRENGTH 400 N/mm²
 - 7- MINIMUM FOUNDATION NET CONCRETE COVER SHALL BE 75 mm.
 - 8- SPECIFICATIONS OF THERMO PLAST ACRYLIC COLOR, BASED ON No.3758 NATIONAL STANDARD CODE:
DENSITY : 4.1-5.1 gr/cm³
THICKNESS : 300-400 MICRON
GLOSS : DULL
SOLID MATERIAL PERCENTAGE BY WEIGHT : 75%±2
SOLID MATERIAL PERCENTAGE BY VOLUME : 48%±2
 - 9- JOINT SEALANT MATERIALS SHALL BE WETHER-RESISTANT POLYURETHANE OR SILICONE SCH AS "AEROLASTIC 1674" OR SIMILAR AND SHALL CONFORM TO BS-4254 FOR VERTICAL JOINTS IN WALLS.
 - 10- CONTRACTION JOINTS SHALL BE CONSIDERED IN CONCRETE SLABS EVERY 6m.
 - 11- GEODETIC PARAMETERS FOR COORDINATES ARE AS BELOW:
HORIZONTAL COORDINATE SYSTEM: WGS84/UTM ZONE 39
ELLIPSOID : WORLD GEODETIC SYSTEM 1984 (WGS84)
MAP PROJECTION: UNIVERSAL TRANSVERSE MERCATOR (UTM)
VERTICAL DATUM: MSL

LEGEND AND ABBREVIATION		
	REINFORCED CONCRETE	T.O.F. TOP OF FOUNDATION
	LEAN CONCRETE	T.O.W. TOP OF WALL
	CEMENT BLOCK WALL	T.O.C. TOP OF CONCRETE
	GRAVEL	T.O.PIT TOP OF PIT
	SUB GRADE	B.O.P. BOTTOM OF PIPE
	SLOPE	R.G.L. ROUGH GRADING LEVEL

REFERENCE DRAWING	DRG. No.
SPECIFICATION FOR FENCE & GATE	BK-GNRL-PEDCO-000-CV-SP-0003
GENERAL NOTES - STEEL STRUCTURES	BK-GNRL-PEDCO-000-ST-DW-0011
GENERAL NOTES - REINFORCED CONCRETE STRUCTURES	BK-GNRL-PEDCO-000-ST-DW-0012
GENERAL CIVIL LAYOUT - W028	BK-W028-PEDCO-110-CV-PY-0001
ROUGH GRADING PLANS - W028	BK-W028-PEDCO-110-CV-DW-0001
STANDARD DRAWING FOR CULVERT & DETAILS	BK-GNRL-PEDCO-000-CV-DW-0014
STANDARD DETAILS OF MISCELLANEOUS ITEMS	BK-GNRL-PEDCO-000-CV-DW-0040


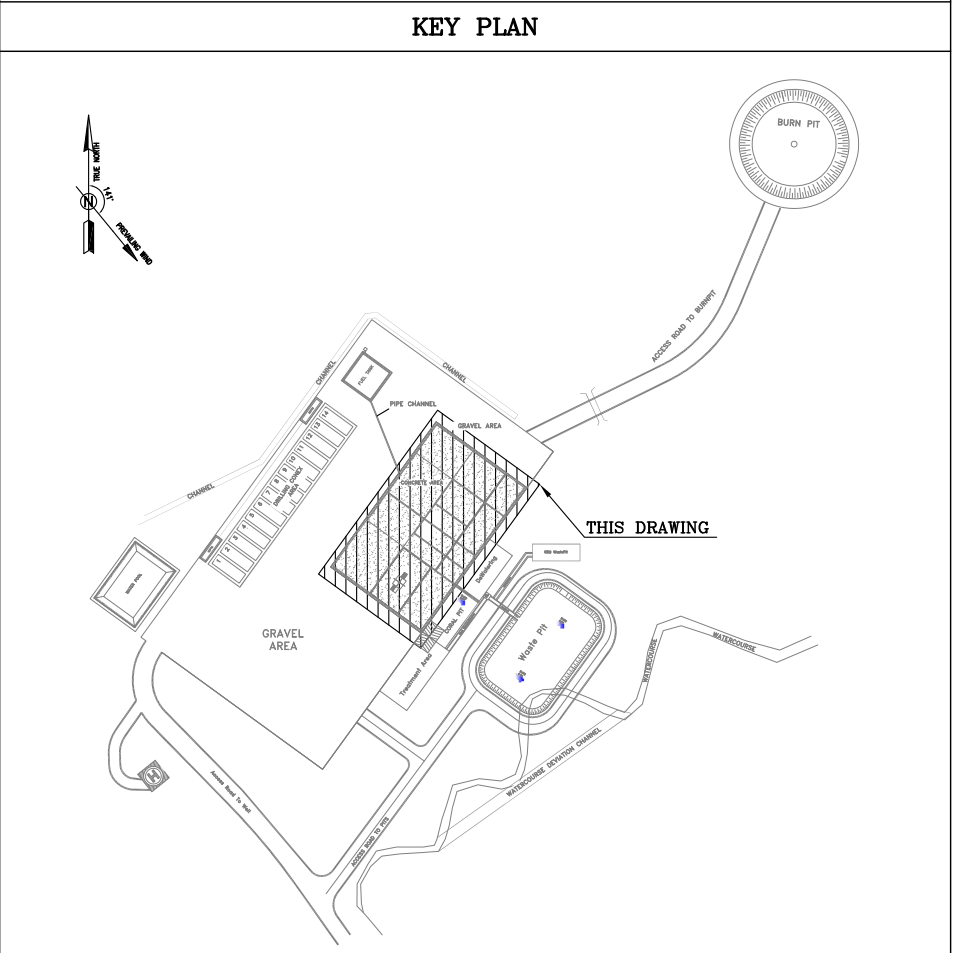


TABLE 1 (CORNERS COORDINATES)		
POINT 1	E=437101.775	N=3293096.177
POINT 2	E=437139.387	N=3293147.959
POINT 3	E=437172.074	N=3293124.216
POINT 4	E=437134.462	N=3293072.434
POINT 5	E=437158.881	N=3293106.052
POINT 6	E=437166.972	N=3293100.175

D04	JUN.2022	IFA	R. BERLOUEI	M.FAKHARIAN	M.MEHRSHAD	***
D03	MAY.2022	IFA	R. BERLOUEI	M.FAKHARIAN	M.MEHRSHAD	***
D02	MAR.2022	IFA	R. BERLOUEI	M.FAKHARIAN	M.MEHRSHAD	***
D01	NOV.2021	IFA	R. BERLOUEI	M.FAKHARIAN	M.MEHRSHAD	***
D00	OCT.2021	IFC	R. BERLOUEI	M.FAKHARIAN	SH.GHALJAK	***
REV.	DATE	P.O.I.S	PREP.	CHK.	APP.	AUT.
PROJECT NAME: BINAOK OILFIELD DEVELOPMENT/SUB-SURFACE WORK PACKAGES W028 WELLHEAD FACILITIES						
PROJECT NO.:			971020			
EPC CONTRACTOR:			EPD/EPC CONTRACTOR(GC):			
 HIRGAN ENERGY – DESIGN & INSPECTION COMPANIES			 PETROIRAN DEVELOPMENT COMPANY			
DRAWING TITLE: CIVIL AND STRUCTURAL DRAWINGS-W028S WELLPAD FOUNDATION FORMWORK PLAN						
SCALE	SIZE	DRAWING NO.			SHEET NO.	REV.
AS SHOWN	A1	BK-W028-PEDCO-110-CV-PY-0002			01 OF 42	D04




REV.	DESCRIPTION	BY	DATE	BY	DATE
***	*****	***	***	***	***
CHECKED					
REV. APPR.					
احمل و کلیه نسخ این نقشه و حق اقتباس متعلق به شرکت ملی مناطق نفت خیز جنوب میباشند.					
THE ORIGINAL AND ALL COPIES OF THIS DRAWING TOGETHER WITH THE COPYRIGHT THEREIN ARE THE SOLE PROPERTY OF N.I.S.O.C./ FIELDS					
BINAOK OILFIELD DEVELOPMENT SUB-SURFACE WORK PACKAGES W028 WELLHEAD FACILITIES					
DATE	SCALE	DRAWING BY	CHECKED BY	PROJECT ENG.	
NO CONSTRUCTION PERMITTED UNLESS DRAWING APPROVED					
APPROVED FOR CONSTRUCTION		BY:	DATE:		
SCALE	SIZE	DRAWING NO.	SHEET NO.	REV.	BUDGET REF.
AS SHOWN	A1	BK-W028-PEDCO-110-CV-PY-0002	01 OF 42	D04	053-073-9184

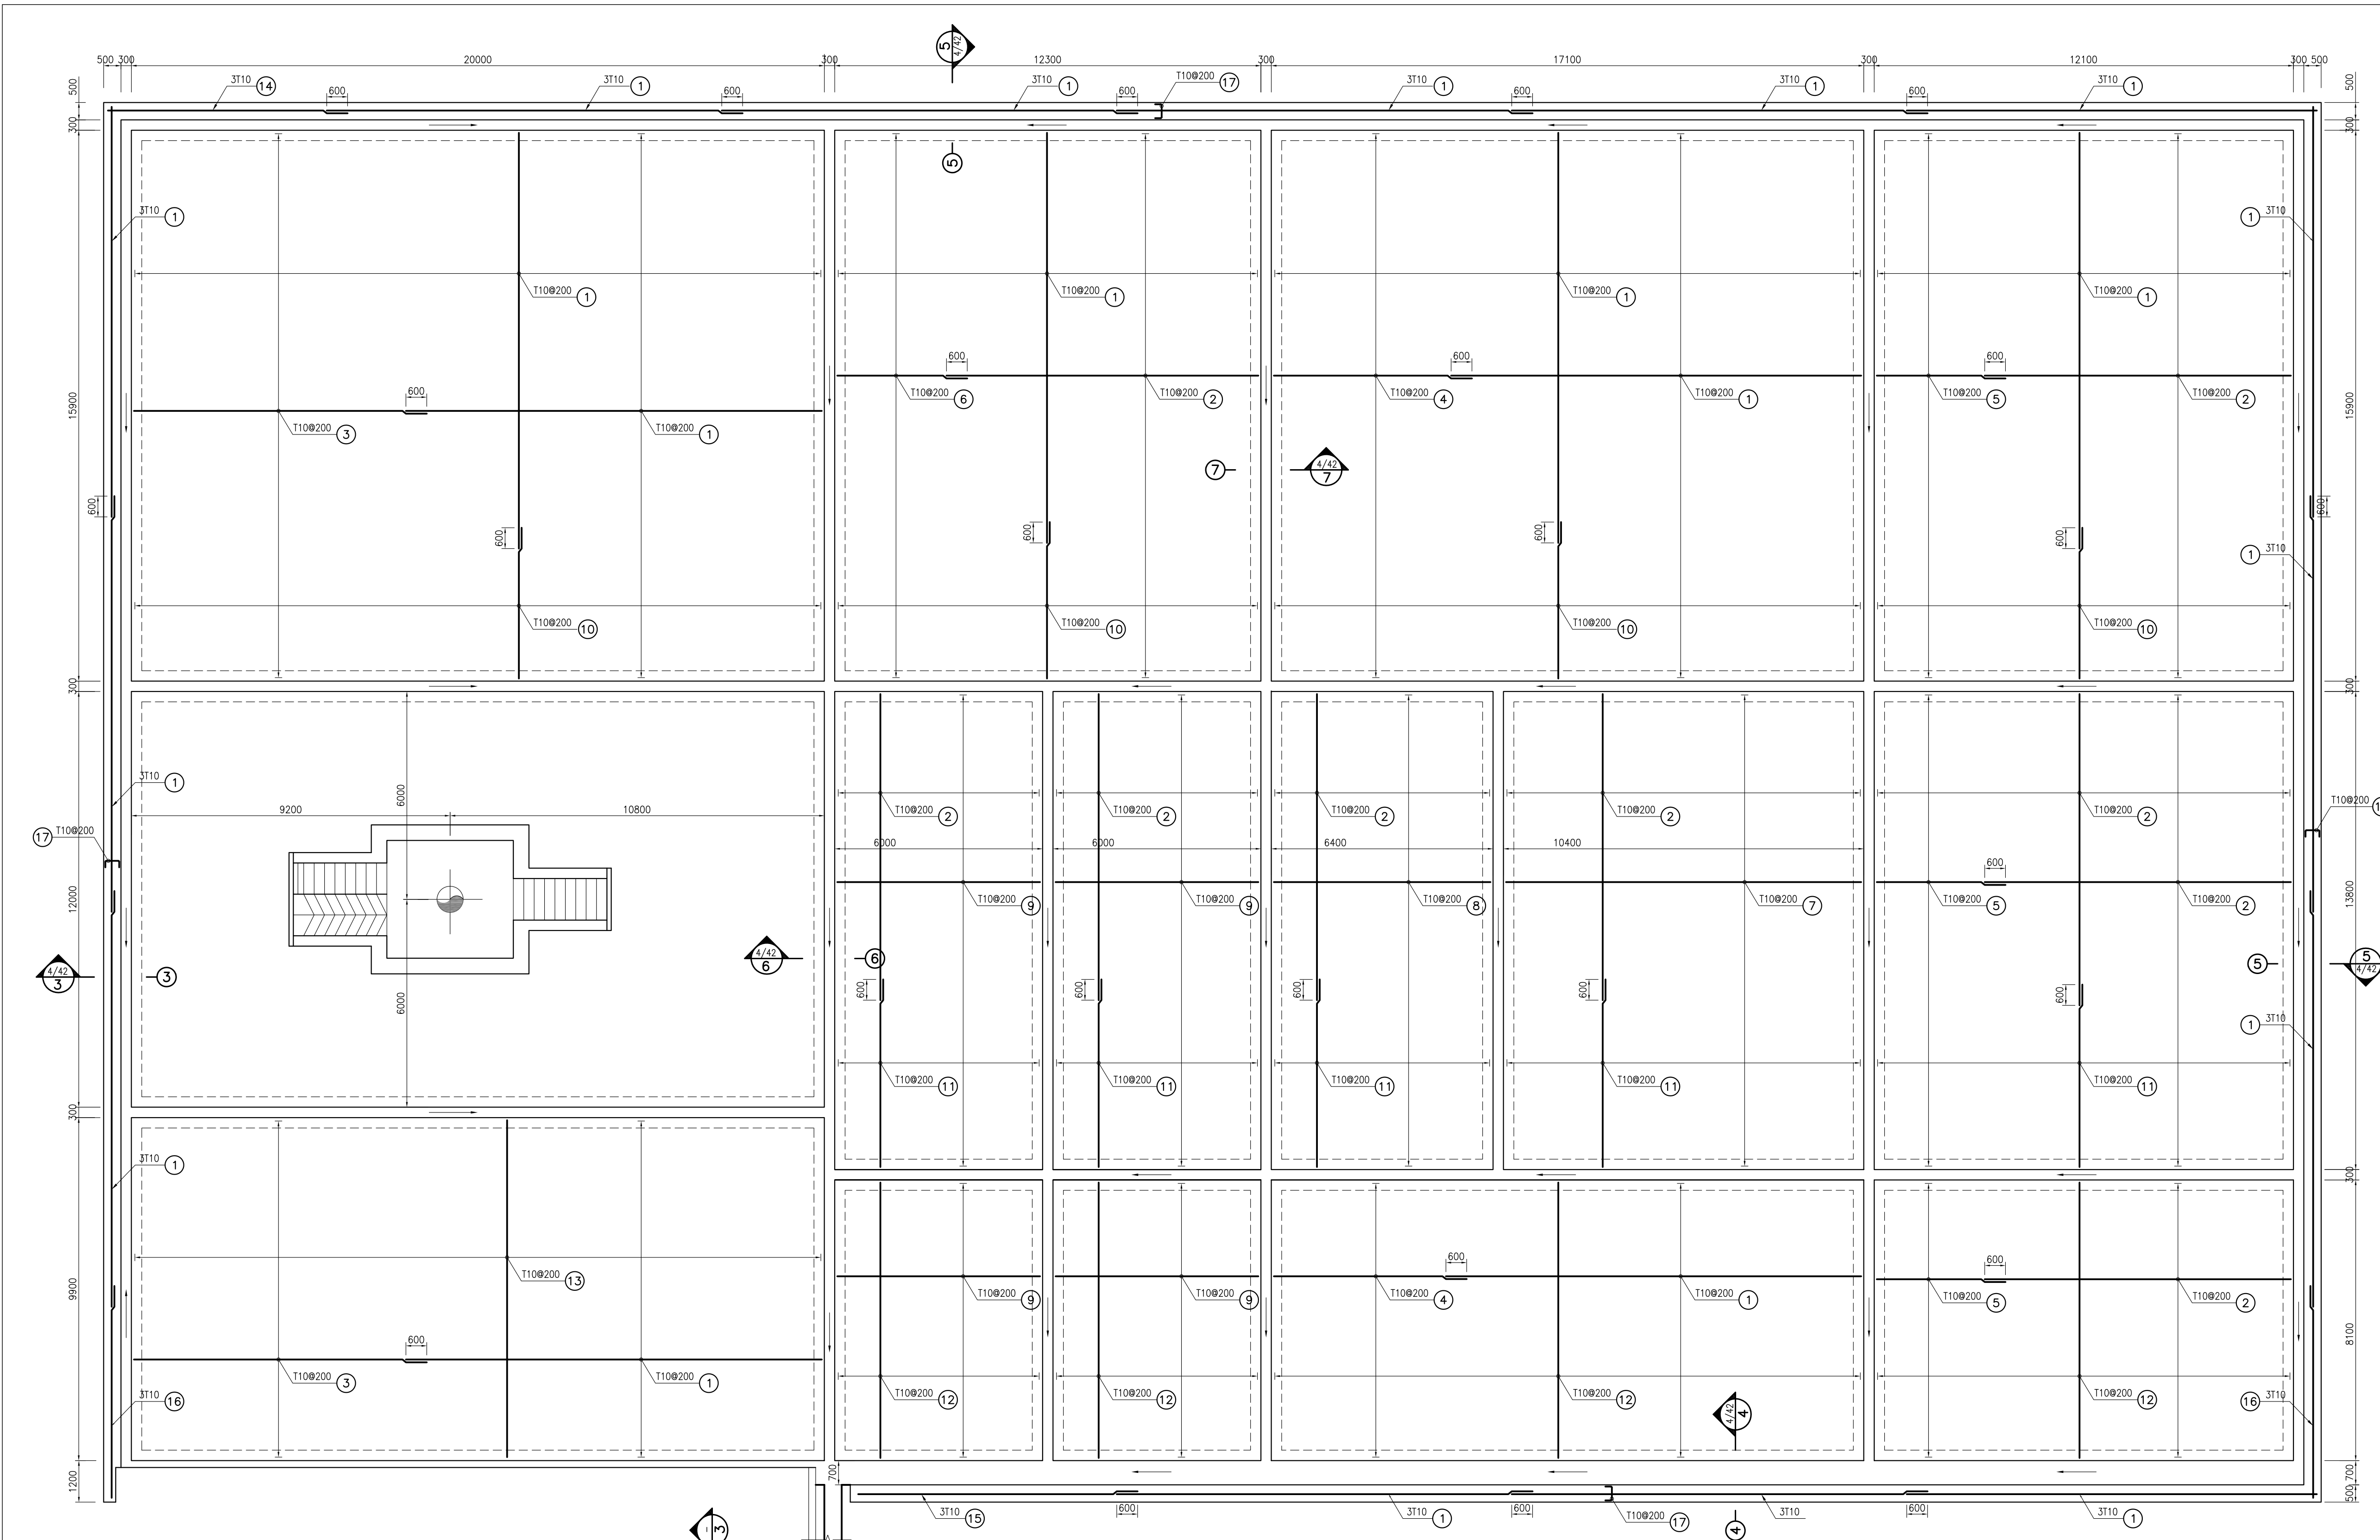

- NOTES**
- 1- ALL COORDINATES ARE IN METER.
 - 2- ALL DIMENSIONS ARE IN MILLIMETERS AND ELEVATIONS ARE IN METER.
 - 3- ALL DRAWINGS SHALL BE CHECKED BY CONTRACTOR WITH RELATIVE DRAWINGS BEFORE CONSTRUCTION.
 - 4- ACCORDING TO THE SPECIFICATION OF CONCRETE WORKS: "BK-GNRL-PEDCO-000-ST-SP-0001", 28 DAYS CHARACTERISTIC COMPRESSIVE STRENGTH OF MAIN CONCRETE IS 25 MPa (ON CYLINDRICAL SPECIMEN)
 - 5- ACCORDING TO THE SPECIFICATION OF CONCRETE WORKS: "BK-GNRL-PEDCO-000-ST-SP-0001", 28 DAYS CHARACTERISTIC COMPRESSIVE STRENGTH OF LEAN CONCRETE IS 15 MPa (ON CYLINDRICAL SPECIMEN)
 - 6- REINFORCING BARS SHALL BE S400 ACCORDING TO: ISRI3132 AND INBC9 WITH MINIMUM TENSILE YIELD STRENGTH 400 N/mm²
 - 7- MINIMUM FOUNDATION NET CONCRETE COVER SHALL BE 75 mm.
 - 8- SPECIFICATIONS OF THERMO PLAST ACRYLIC COLOR, BASED ON No.3758 NATIONAL STANDARD CODE:
DENSITY : 4.1-5.1 gr/cm³
THICKNESS : 300-400 MICRON
GLOSS : DULL
SOLID MATERIAL PERCENTAGE BY WEIGHT : 75%±2
SOLID MATERIAL PERCENTAGE BY VOLUME : 48%±2
 - 9- JOINT SEALANT MATERIALS SHALL BE WETHER-RESISTANT POLYURETHANE OR SILICONE SCH AS "AEROLASTIC 1674" OR SIMILAR AND SHALL CONFORM TO BS-4254 FOR VERTICAL JOINTS IN WALLS.
 - 10- CONTRACTION JOINTS SHALL BE CONSIDERED IN CONCRETE SLABS EVERY 6m.
 - 11- GEODETIC PARAMETERS FOR COORDINATES ARE AS BELOW:
HORIZONTAL COORDINATE SYSTEM: WGS84/UTM ZONE 39
ELLIPSOID : WORLD GEODETIC SYSTEM 1984 (WGS84)
MAP PROJECTION: UNIVERSAL TRANSVERSE MERCATOR (UTM)
VERTICAL DATUM: MSL
- ±0.00 = +31.00(R.G.L.)MSL

LEGEND AND ABBREVIATION	
	REINFORCED CONCRETE
	LEAN CONCRETE
	CEMENT BLOCK WALL
	GRAVEL
	SUB GRADE
	SLOPE
T.O.F.	TOP OF FOUNDATION
T.O.W.	TOP OF WALL
T.O.C.	TOP OF CONCRETE
T.O.PIT	TOP OF PIT
B.O.P.	BOTTOM OF PIPE
R.G.L.	ROUGH GRADING LEVEL


REFERENCE DRAWING	DRG. No.
SPECIFICATION FOR FENCE & GATE	BK-GNRL-PEDCO-000-CV-SP-0003
GENERAL NOTES - STEEL STRUCTURES	BK-GNRL-PEDCO-000-ST-DW-0011
GENERAL NOTES - REINFORCED CONCRETE STRUCTURES	BK-GNRL-PEDCO-000-ST-DW-0012
GENERAL CIVIL LAYOUT - W028	BK-W028-PEDCO-110-CV-PY-0001
ROUGH GRADING PLANS - W028	BK-W028-PEDCO-110-CV-DW-0001
STANDARD DRAWING FOR CULVERT & DETAILS	BK-GNRL-PEDCO-000-CV-DW-0014
STANDARD DETAILS OF MISCELLANEOUS ITEMS	BK-GNRL-PEDCO-000-CV-DW-0040

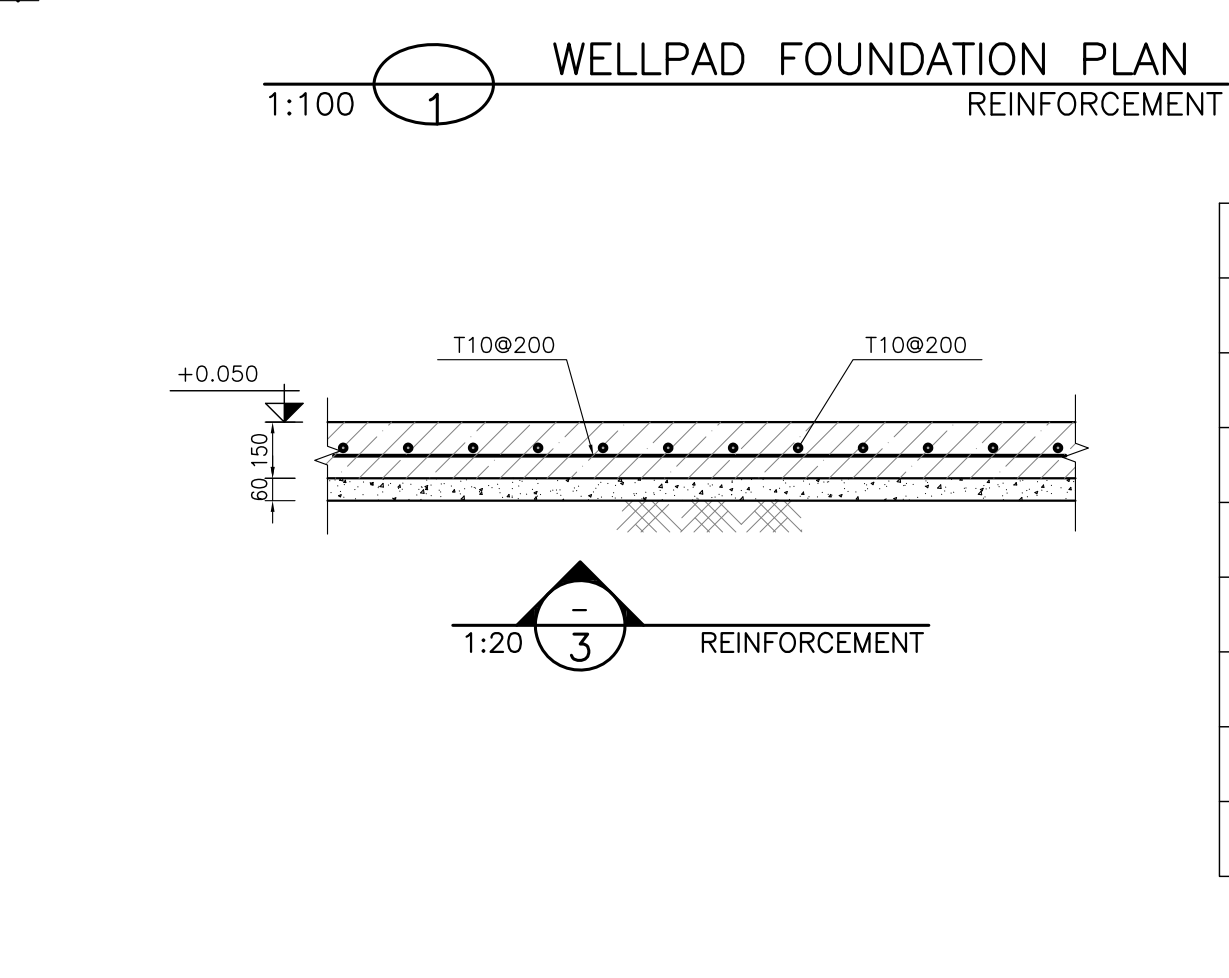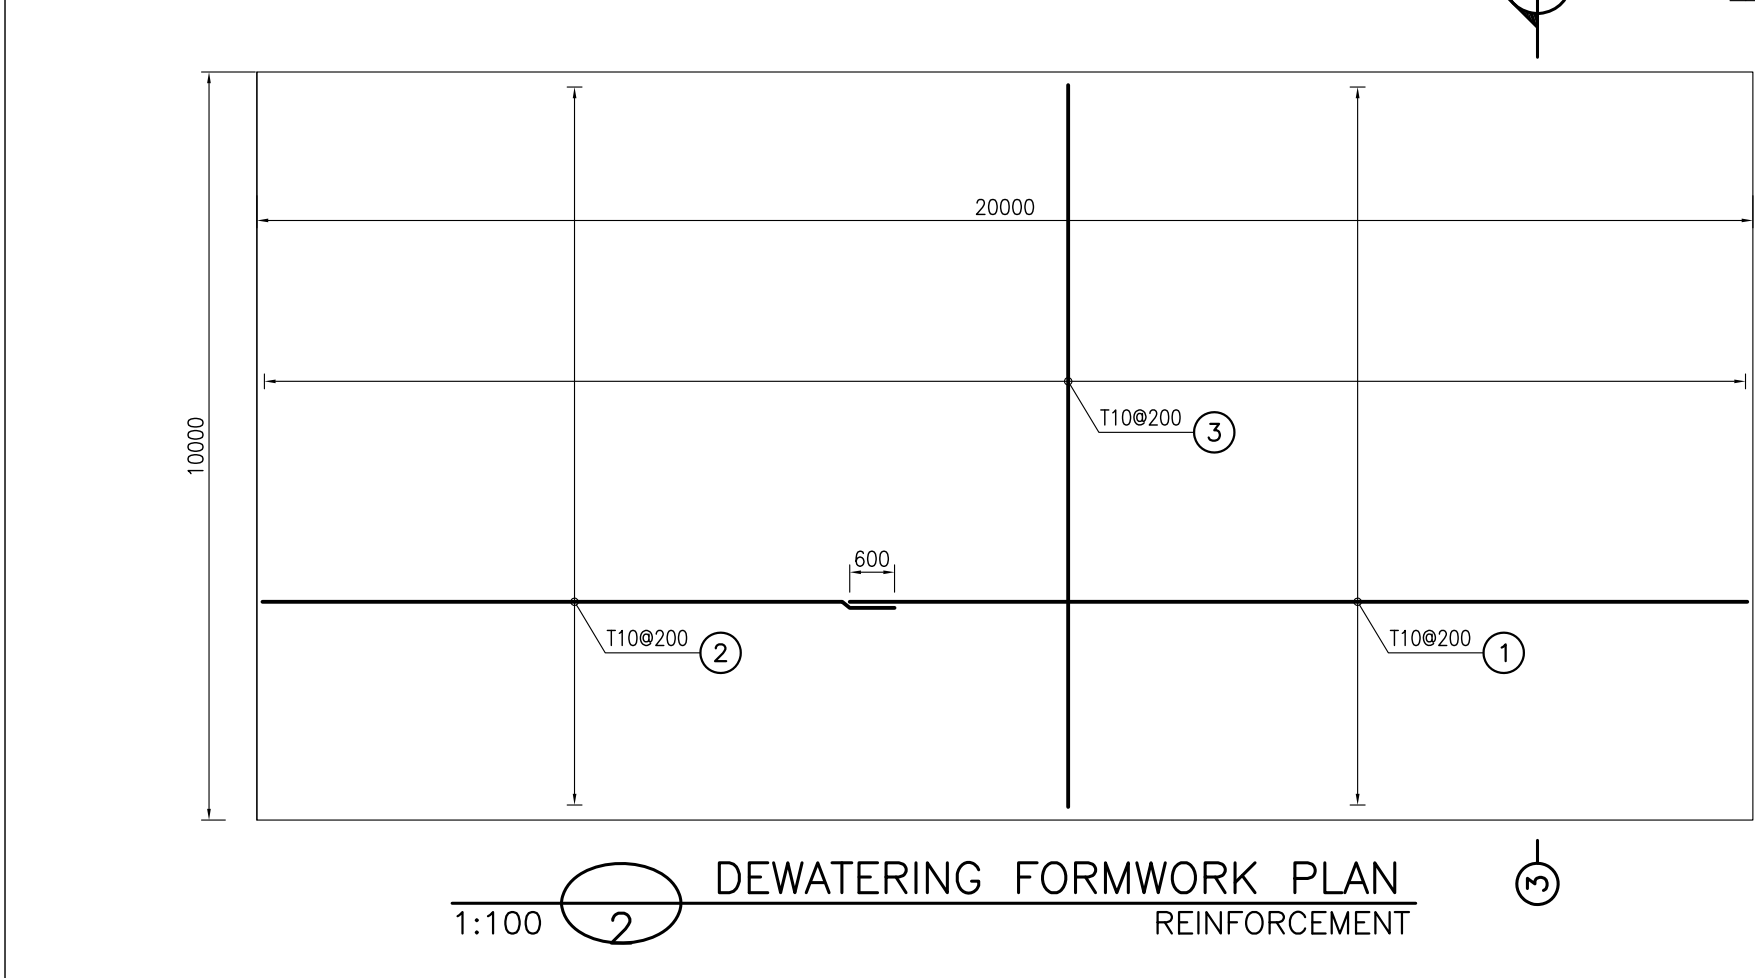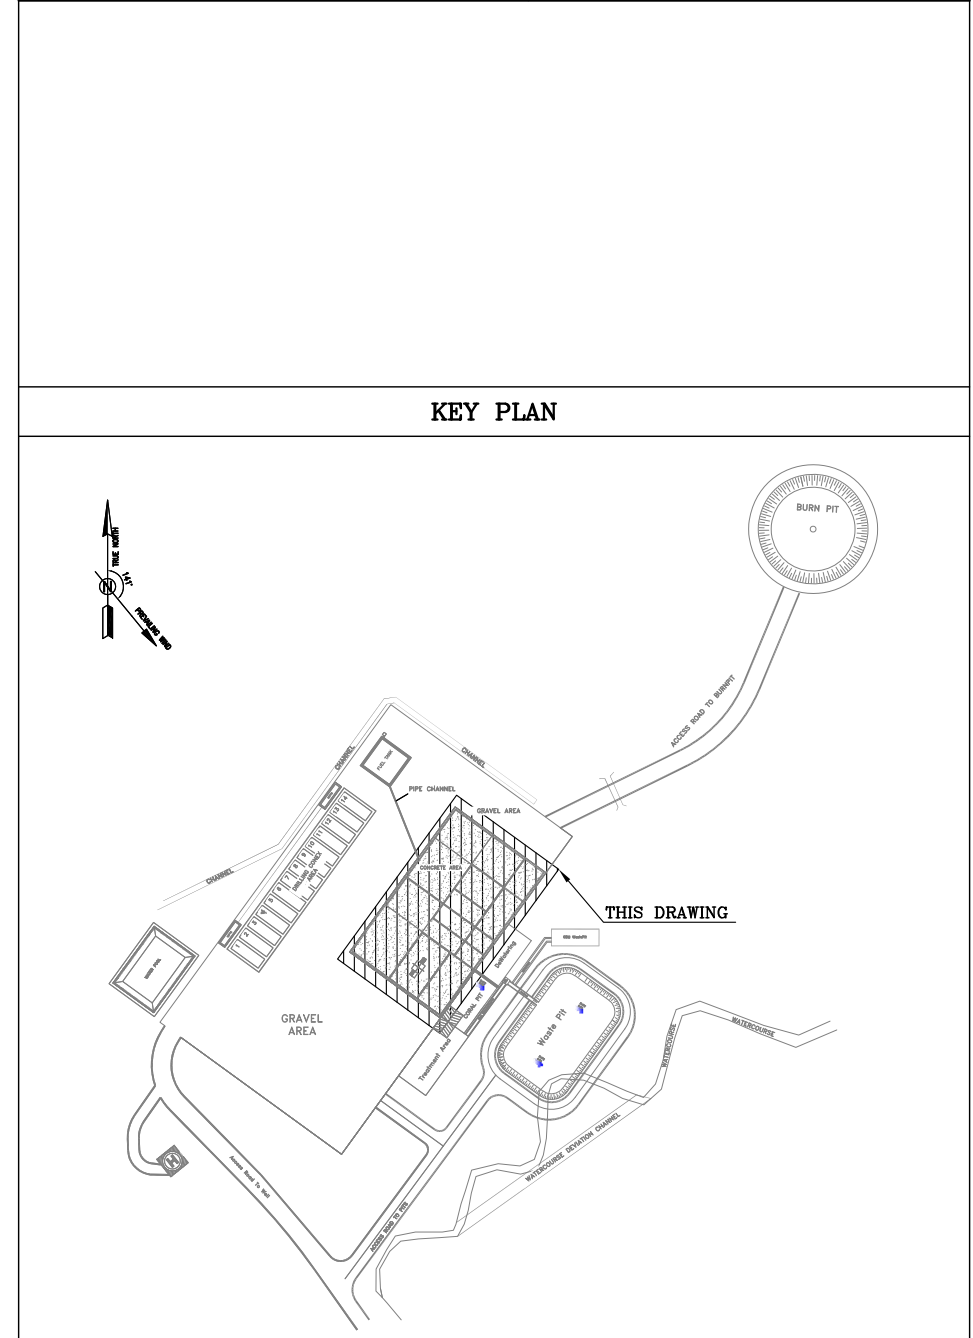


BAR BENDING SCHEDULE - DEWATERING					
Pos	Spec.	Shape	L/A	No.	T10
1	T10	12000	12.00	49	588.0
2	T10	8450	8.45	49	414.1
3	T10	9650	9.65	100	965
TOTAL LENGTH OR AREA (m/m2)					1967.1
UNIT WEIGTH (Kg)					0.617
WEIGTH (Kg)					1213.70
GRAND TOTAL (Kg)					1214

D04	JUN.2022	IFA	R. BERLOUEI	M.FAKHARIAN	M.MEHRSHAD	***
D03	MAY.2022	IFA	R. BERLOUEI	M.FAKHARIAN	M.MEHRSHAD	***
D02	MAR.2022	IFA	R. BERLOUEI	M.FAKHARIAN	M.MEHRSHAD	***
D01	NOV.2021	IFA	R. BERLOUEI	M.FAKHARIAN	M.MEHRSHAD	***
D00	OCT.2021	IFC	R. BERLOUEI	M.FAKHARIAN	SH.GHALKAR	***
REV.	DATE	P.O.I.S	PREP.	CHK.	APP.	AUT.
PROJECT NAME: BINAK OILFIELD DEVELOPMENT/SUB-SURFACE WORK PACKAGES 						






***	*****	***	*****	***	*****
REV.	DESCRIPTION	BY	DATE	BY	DATE
		CHECKED		REV. APPR.	
اصل و کلیه نسخ این نقشه و حق اقتباس متعلق به شرکت ملی مناطق نفت خیز جنوب میباشد.					
THE ORIGINAL AND ALL COPIES OF THIS DRAWING TOGETHER WITH THE COPYRIGHT THEREIN ARE THE SOLE PROPERTY OF N.I.S.O.C./ FIELDS					
					
BINAK OILFIELD DEVELOPMENT SUB-SURFACE WORK PACKAGES W028 WELLHEAD FACILITIES					
DATE	SCALE	DRAWING BY	CHECKED BY	PROJECT ENG.	
NO CONSTRUCTION PERMITTED UNLESS DRAWING APPROVED					
APPROVED FOR CONSTRUCTION		BY:		DATE:	
BUDGET REP.	LOCATION	SIZE	CLASS	SERIAL NO.	SHEET
053-073-19184	F	4	2	707548	3
					D04

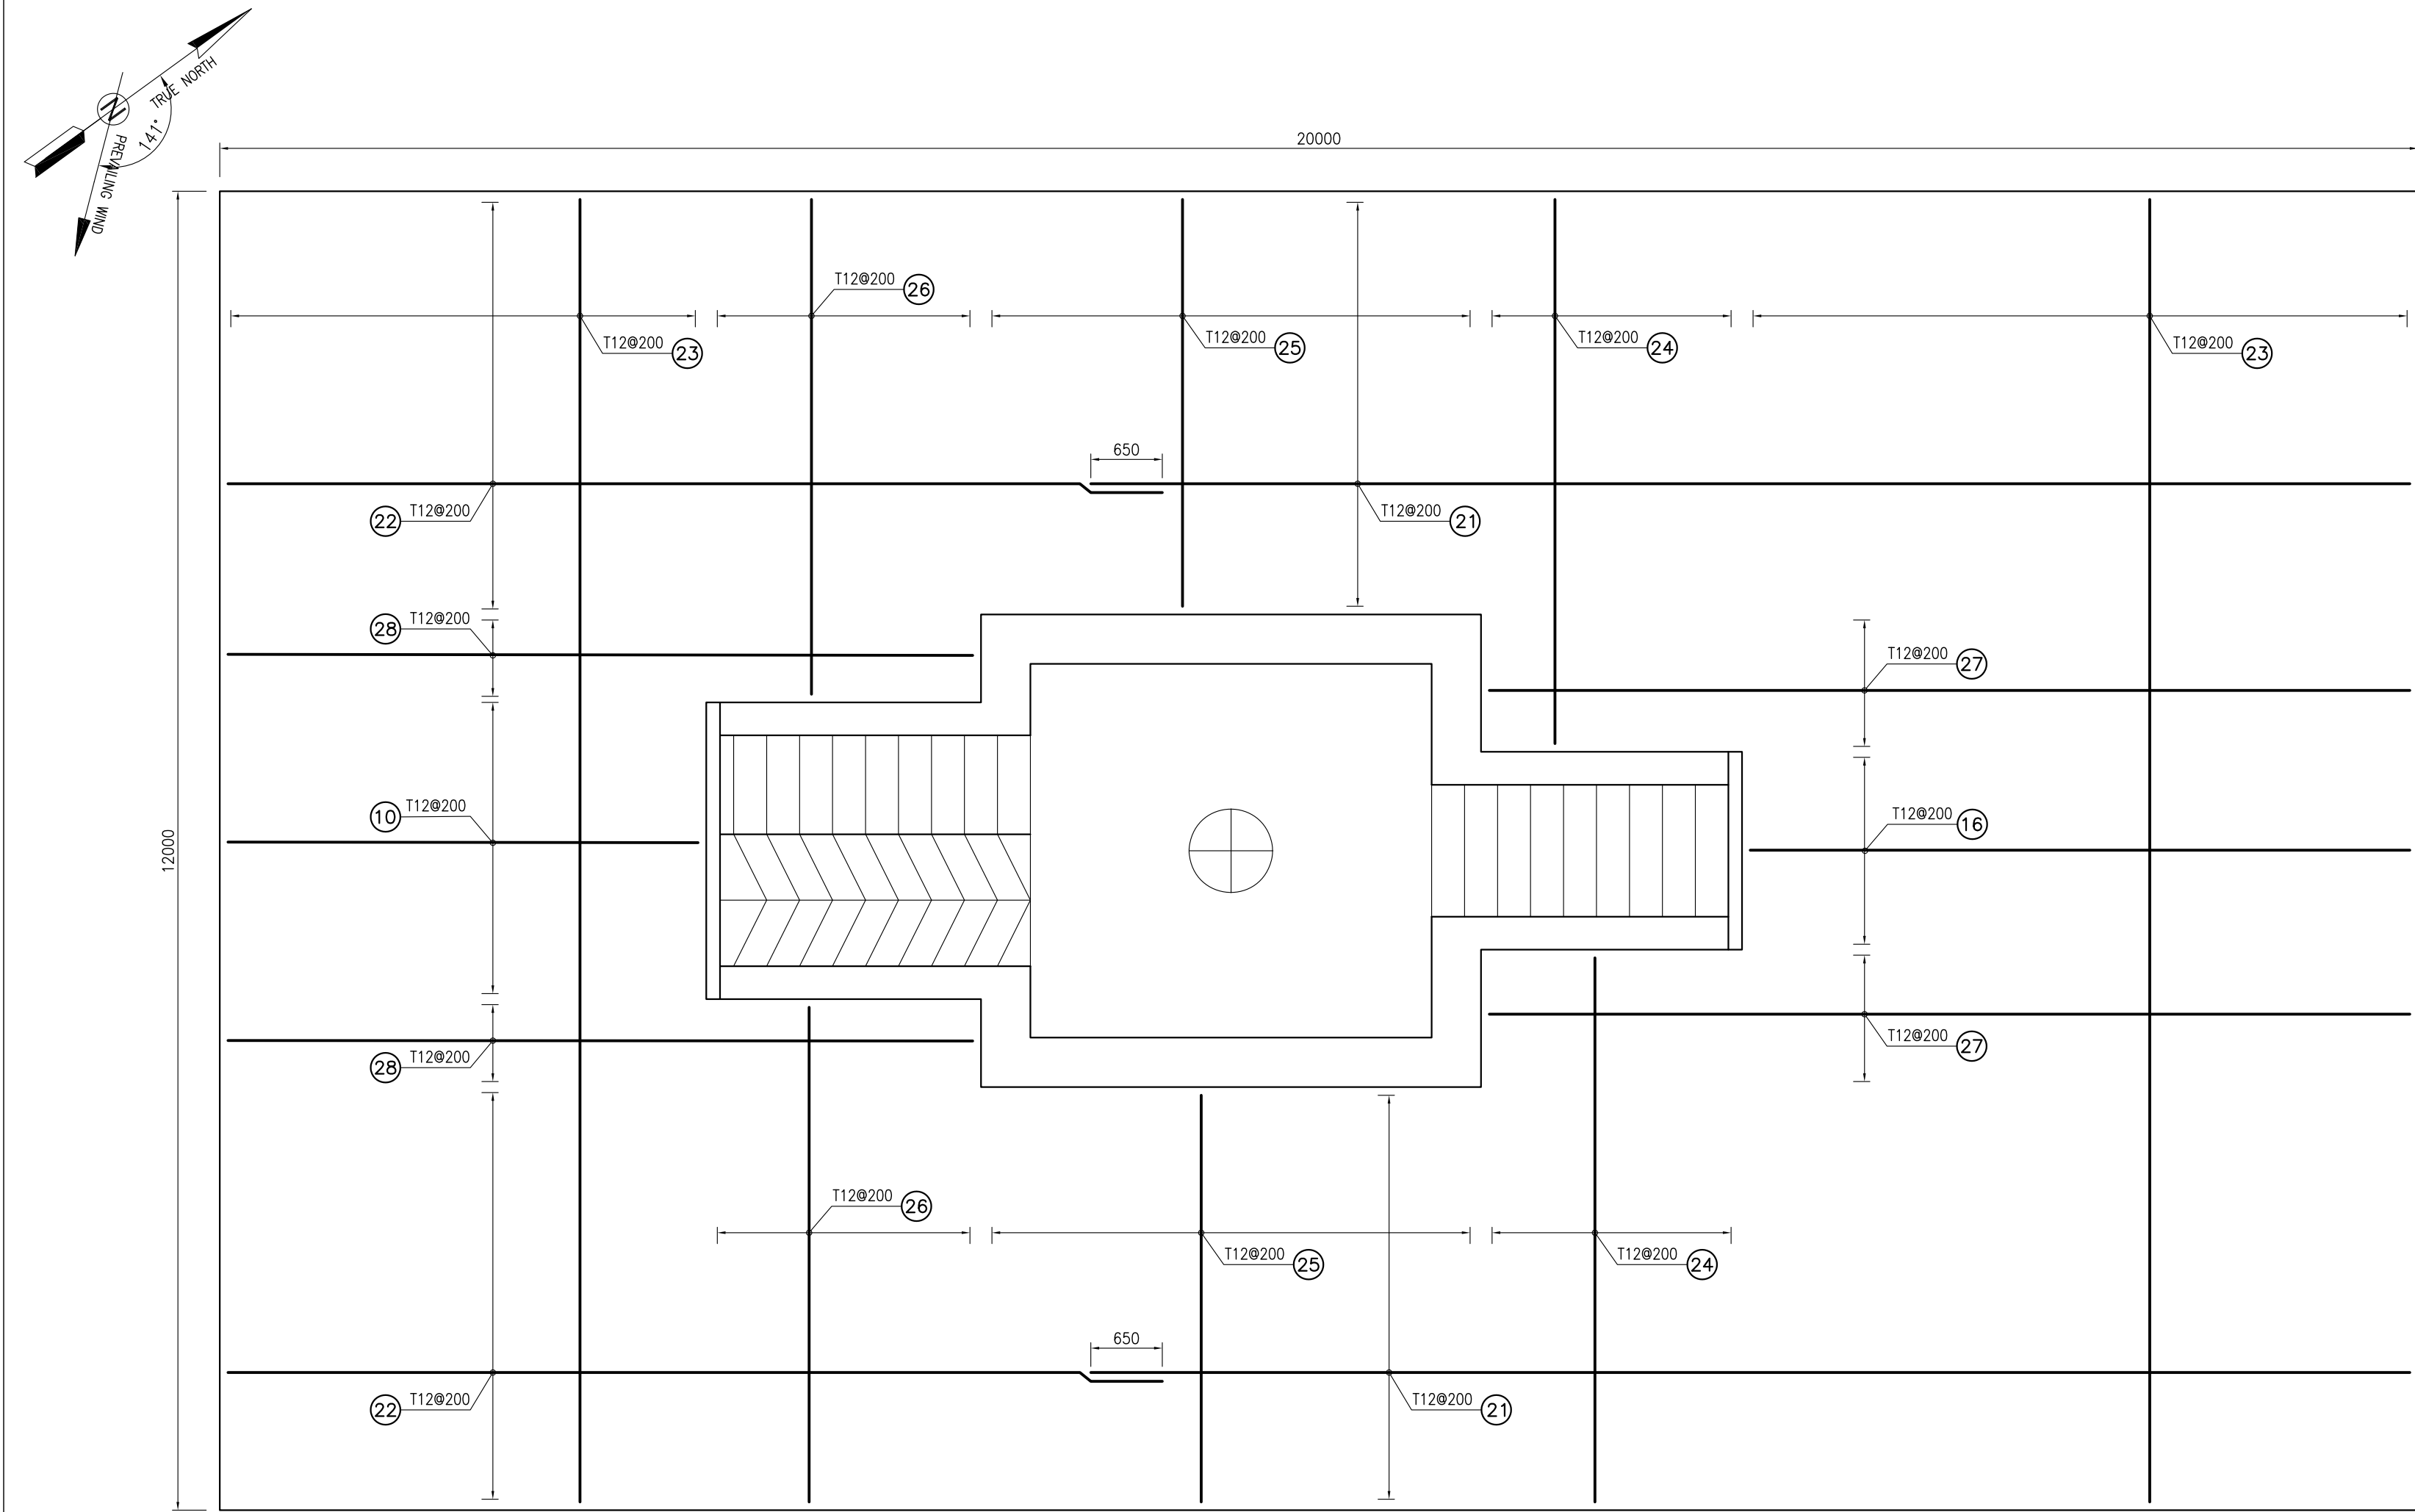

1:50 (1) RIG FOUNDATION REINFORCEMENT PLAN
TOP & BOTTOM

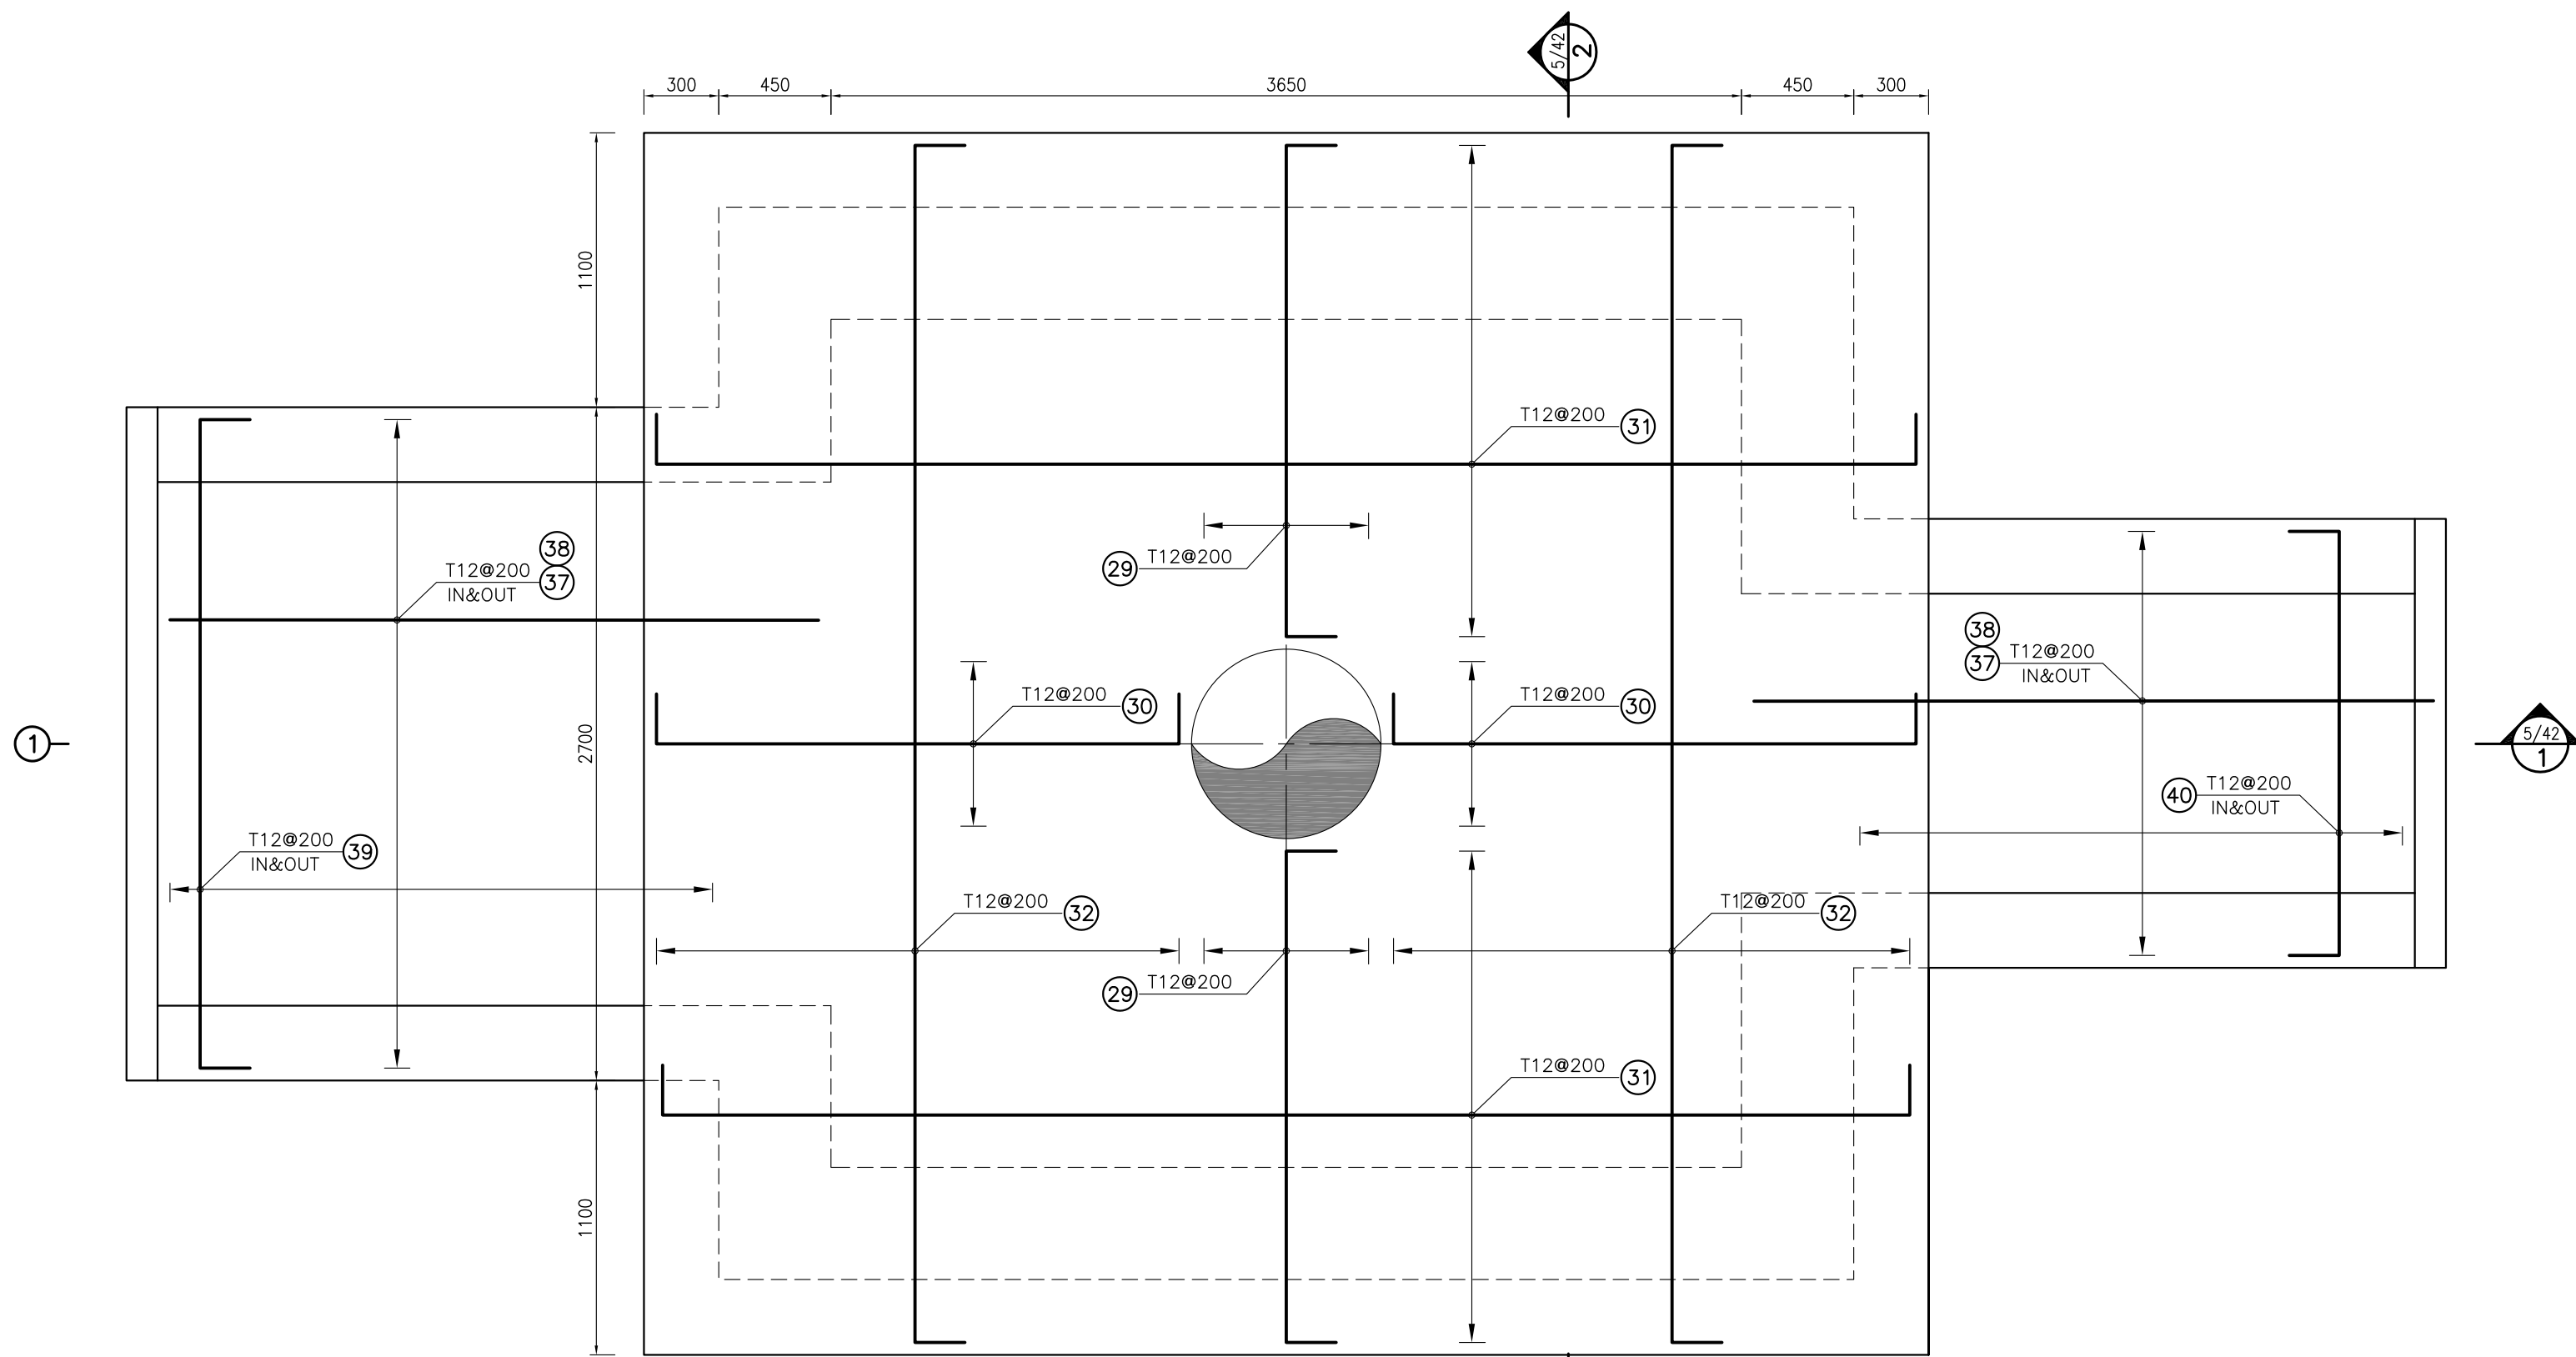

1:25 (2) CELLAR PIT FOUNDATION REINFORCEMENT PLAN
TOP & BOTTOM

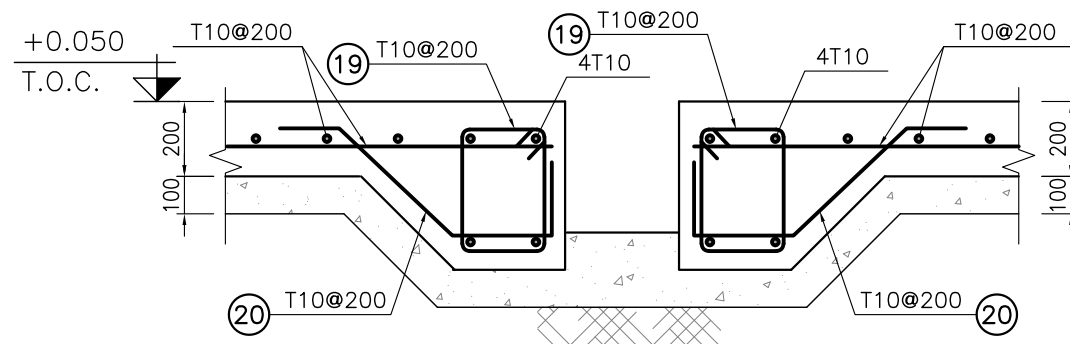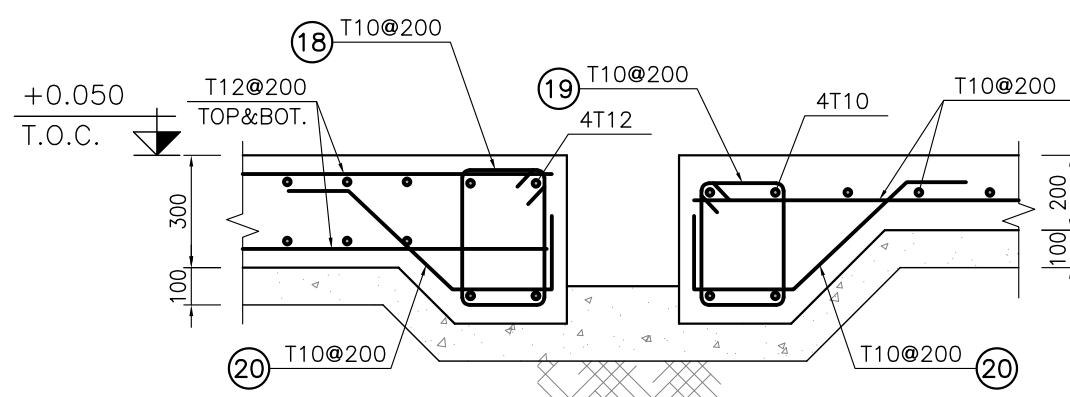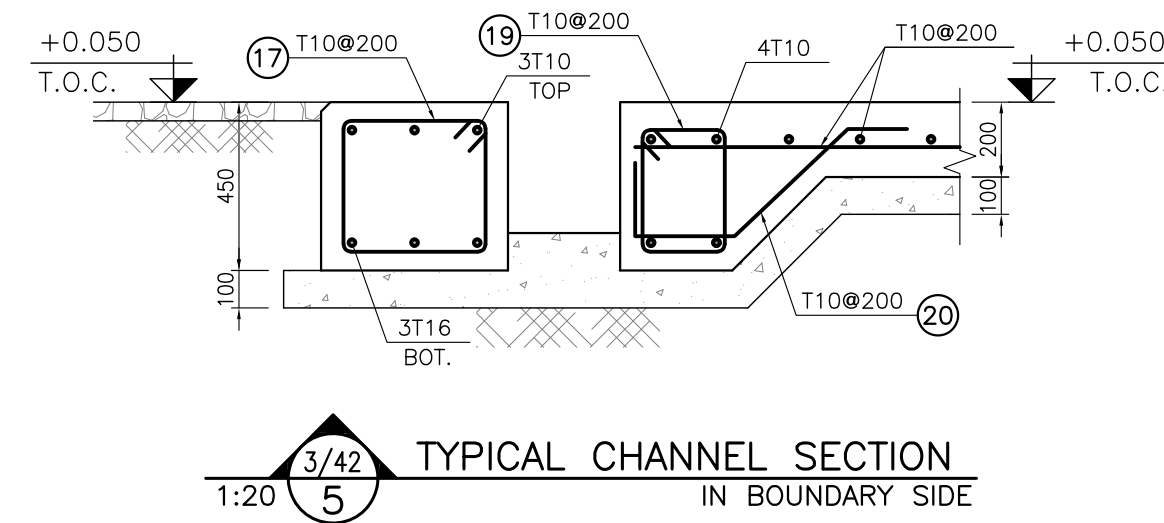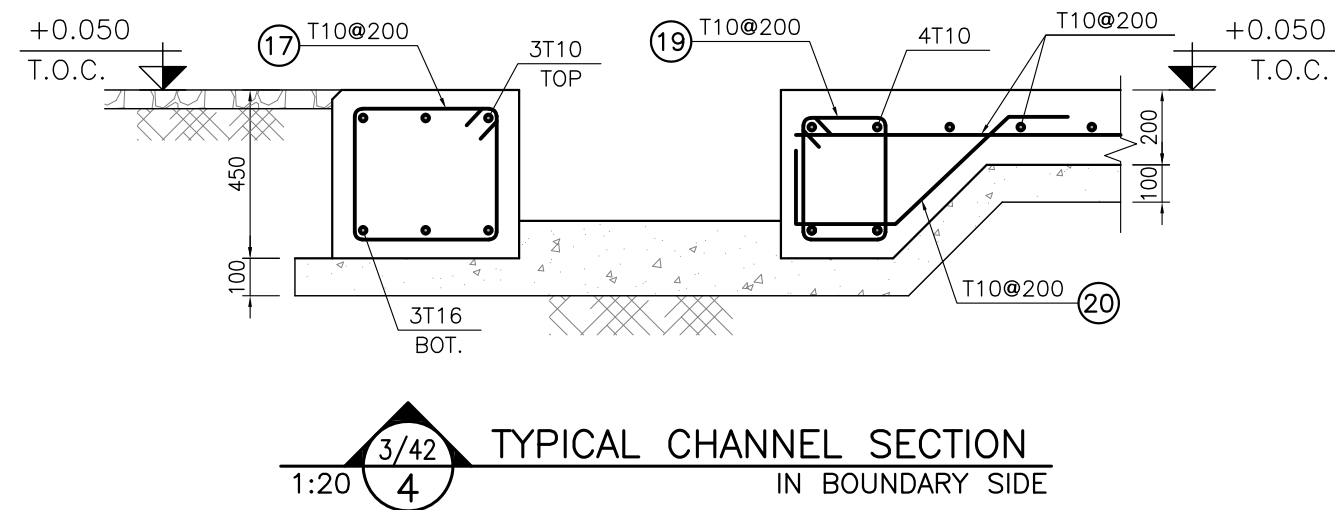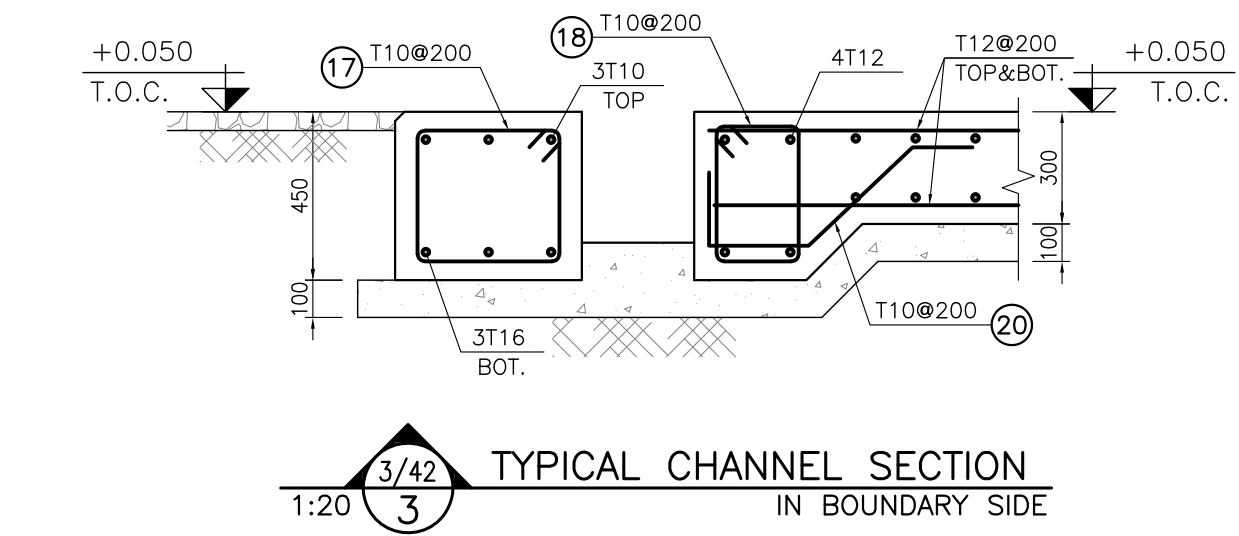


1:20 (3/42 7) TYPICAL CHANNEL SECTION
IN MIDDLE SIDE

- NOTES**
- 1- ALL COORDINATES ARE IN METER.
 - 2- ALL DIMENSIONS ARE IN MILLIMETERS AND ELEVATIONS ARE IN METER.
 - 3- ALL DRAWINGS SHALL BE CHECKED BY CONTRACTOR WITH RELATIVE DRAWINGS BEFORE CONSTRUCTION.
 - 4- ACCORDING TO THE SPECIFICATION OF CONCRETE WORKS: "BK-GNRL-PEDCO-000-ST-SP-0001", 28 DAYS CHARACTERISTIC COMPRESSIVE STRENGTH OF MAIN CONCRETE IS 25 MPa (ON CYLINDRICAL SPECIMEN)
 - 5- ACCORDING TO THE SPECIFICATION OF CONCRETE WORKS: "BK-GNRL-PEDCO-000-ST-SP-0001", 28 DAYS CHARACTERISTIC COMPRESSIVE STRENGTH OF LEAN CONCRETE IS 15 MPa (ON CYLINDRICAL SPECIMEN)
 - 6- REINFORCING BARS SHALL BE S400 ACCORDING TO: ISIRI3132 AND INBC9 WITH MINIMUM TENSILE YIELD STRENGTH 400 N/mm²
 - 7- MINIMUM FOUNDATION NET CONCRETE COVER SHALL BE 75 mm.
 - 8- SPECIFICATIONS OF THERMO PLAST ACRYLIC COLOR, BASED ON No.3758 NATIONAL STANDARD CODE:
DENSITY : 4.1-5.1 gr/cm³
THICKNESS : 300-400 MICRON
GLOSS : DULL
SOLID MATERIAL PERCENTAGE BY WEIGHT : 75%±2
SOLID MATERIAL PERCENTAGE BY VOLUME : 48%±2
 - 9- JOINT SEALANT MATERIALS SHALL BE WETHER-RESISTANT POLYURETHANE OR SILICONE SCH AS "AEROLASTIC 1674" OR SIMILAR AND SHALL CONFORM TO BS-4254 FOR VERTICAL JOINTS IN WALLS.
 - 10- CONTRACTION JOINTS SHALL BE CONSIDERED IN CONCRETE SLABS EVERY 6m.
 - 11- GEODETIC PARAMETERS FOR COORDINATES ARE AS BELOW:
HORIZONTAL COORDINATE SYSTEM: WGS84/UTM ZONE 39
ELLIPSOID : WORLD GEODETIC SYSTEM 1984 (WGS84)
MAP PROJECTION: UNIVERSAL TRANSVERSE MERCATOR (UTM)
VERTICAL DATUM: MSL
- ±0.00 = +31.00(R.G.L.)MSL

LEGEND AND ABBREVIATION



	REINFORCED CONCRETE	T.O.F.	TOP OF FOUNDATION
	LEAN CONCRETE	T.O.W.	TOP OF WALL
	CEMENT BLOCK WALL	T.O.C.	TOP OF CONCRETE
	GRAVEL	T.O.PIT	TOP OF PIT
	SUB GRADE	B.O.P.	BOTTOM OF PIPE
	SLOPE	R.G.L.	ROUGH GRADING LEVEL

REFERENCE DRAWING	DRG. No.
SPECIFICATION FOR FENCE & GATE	BK-GNRL-PEDCO-000-CV-SP-0003
GENERAL NOTES - STEEL STRUCTURES	BK-GNRL-PEDCO-000-ST-DW-0011
GENERAL NOTES - REINFORCED CONCRETE STRUCTURES	BK-GNRL-PEDCO-000-ST-DW-0012
GENERAL CIVIL LAYOUT -W028	BK-W028-PEDCO-110-CV-PY-0001
ROUGH GRADING PLANS -W028	BK-W028-PEDCO-110-CV-DW-0001
STANDARD DRAWING FOR CULVERT & DETAILS	BK-GNRL-PEDCO-000-CV-DW-0014
STANDARD DETAILS OF MISCELLANEOUS ITEMS	BK-GNRL-PEDCO-000-CV-DW-0040

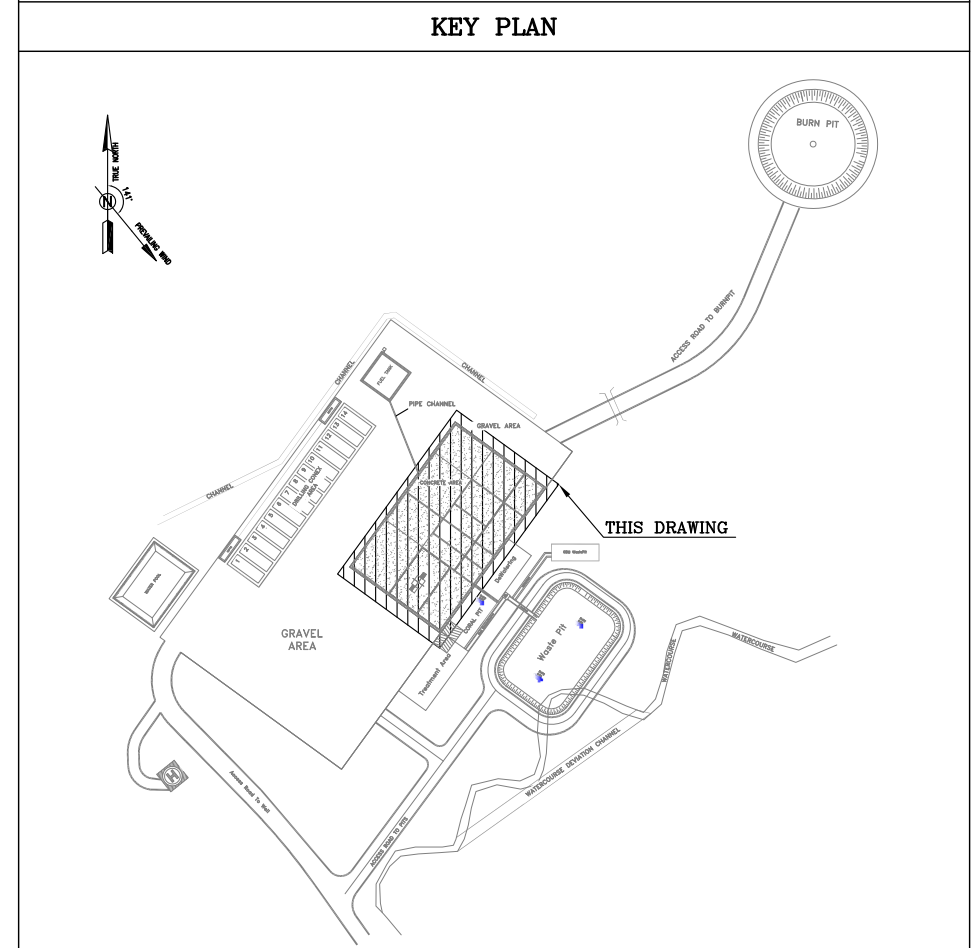

D04	JUN.2022	IFA	R. BERLOUEI	M.PAKHARIAN	M.MEHRSHAD	***						
D03	MAY.2022	IFA	R. BERLOUEI	M.PAKHARIAN	M.MEHRSHAD	***						
D02	MAR.2022	IFA	R. BERLOUEI	M.PAKHARIAN	M.MEHRSHAD	***	***	*****	***	***		
D01	NOV.2021	IFA	R. BERLOUEI	M.PAKHARIAN	M.MEHRSHAD	***						
D00	OCT.2021	IFC	R. BERLOUEI	M.PAKHARIAN	SH.GHALIKAR	***	REV.	DESCRIPTION	BY	DATE		
REV.	DATE	P.O.I.S	PREP.	CHK.	APP.	AUT.		CHECKED	REV. APPR.			
PROJECT NAME:							اسل و نسج این نقشه و این قرارداد متعلق به شرکت ملی مناطق نفت خیز جنوب میباشد.					
PROJECT NO.:							THE ORIGINAL AND ALL COPIES OF THIS DRAWING TOGETHER WITH THE COPYRIGHT THEREIN ARE THE SOLE PROPERTY OF N.I.S.O.C./ FIELDS					
EPC CONTRACTOR:			EPD/EPC CONTRACTOR(GC):				BINAK OILFIELD DEVELOPMENT SUB-SURFACE WORK PACKAGES W028 WELLHEAD FACILITIES					
												
HIRGAN ENERGY - DESIGN & INSPECTION COMPANIES			PETROIRAN DEVELOPMENT COMPANY									
							DATE	SCALE	DRAWING BY	CHECKED BY	PROJECT ENG.	
DRAWING TITLE:							NO CONSTRUCTION PERMITTED UNLESS DRAWING APPROVED					
CIVIL AND STRUCTURAL DRAWINGS-W028S RIG AND CELLAR FOUNDATION REINFORCEMENT-SECTIONS							APPROVED FOR CONSTRUCTION		BY:		DATE:	
SCALE	SIZE	DRAWING NO.		SHEET NO.	REV.	BUDGET REF.	LOCATION	SIZE	CLASS	SERIAL NO.	SHEET	REVISION
AS SHOWN	A1	BK-W028-PEDCO-110-CV-PY-0002		04 OF 42	D04	053-073-9184	F	4	2	707548	4	D04

BAR BENDING SCHEDULE – WELLPAD & CELLAR						
Pos	Spec.	Shape	L/A	No.	T10	T112
1	T10		12.00	637	7644.00	
2	T10		9.00	478	4302.00	
3	T10		8.45	130	1098.50	
4	T10		5.55	121	671.55	
5	T10		3.55	191	670.05	
6	T10		3.75	80	300.00	
7	T10		10.25	70	717.50	
8	T10		6.25	70	737.50	
9	T10		5.85	222	1298.70	
10	T10		4.35	336	1461.6	
11	T10		5.25	206	1081.50	
12	T10		7.95	206	1637.70	
13	T10		9.75	100	975.00	
14	T10		6.85	6	41.10	
15	T10		8.10	6	48.60	
16	T10		6.00	32	192.00	
17	T10		1.50	925	1387.50	
18	T10		1.10	320	352.00	
19	T10		1.00	1950	1950.00	
20	T10		0.90	3625	3262.50	
21	T12		12.00	80		960.00
22	T12		8.50	80		680.00
23	T12		11.85	108		1279.80
24	T12		4.95	48		237.60
25	T12		3.70	48		177.60
26	T12		4.50	48		216.00
27	T12		8.40	24		201.60
28	T12		6.80	16		108.80
29	T12		2.30	16		36.80
30	T12		2.40	16		38.40
31	T12		5.40	40		216.00
32	T12		5.15	44		226.60
33	T12		3.10	84		260.40
34	T12		4.80	48		230.40
35	T12		1.80	48		86.40
36	T12		1.35	48		64.80
37	T12		4.00	24		96.00
38	T12		3.70	24		88.80
39	T12		2.95	32		94.40
40	T12		2.05	32		65.60
41	T12		Var	48		100.80
42	T12		Var	56		95.20
TOTAL LENGTH OR AREA (m/m2)					29829.30	6251.20
UNIT WEIGTH (Kg)					0.617	0.888
WEIGTH (Kg)					18404.67	4939.06
GRAND TOTAL (Kg)					23400	

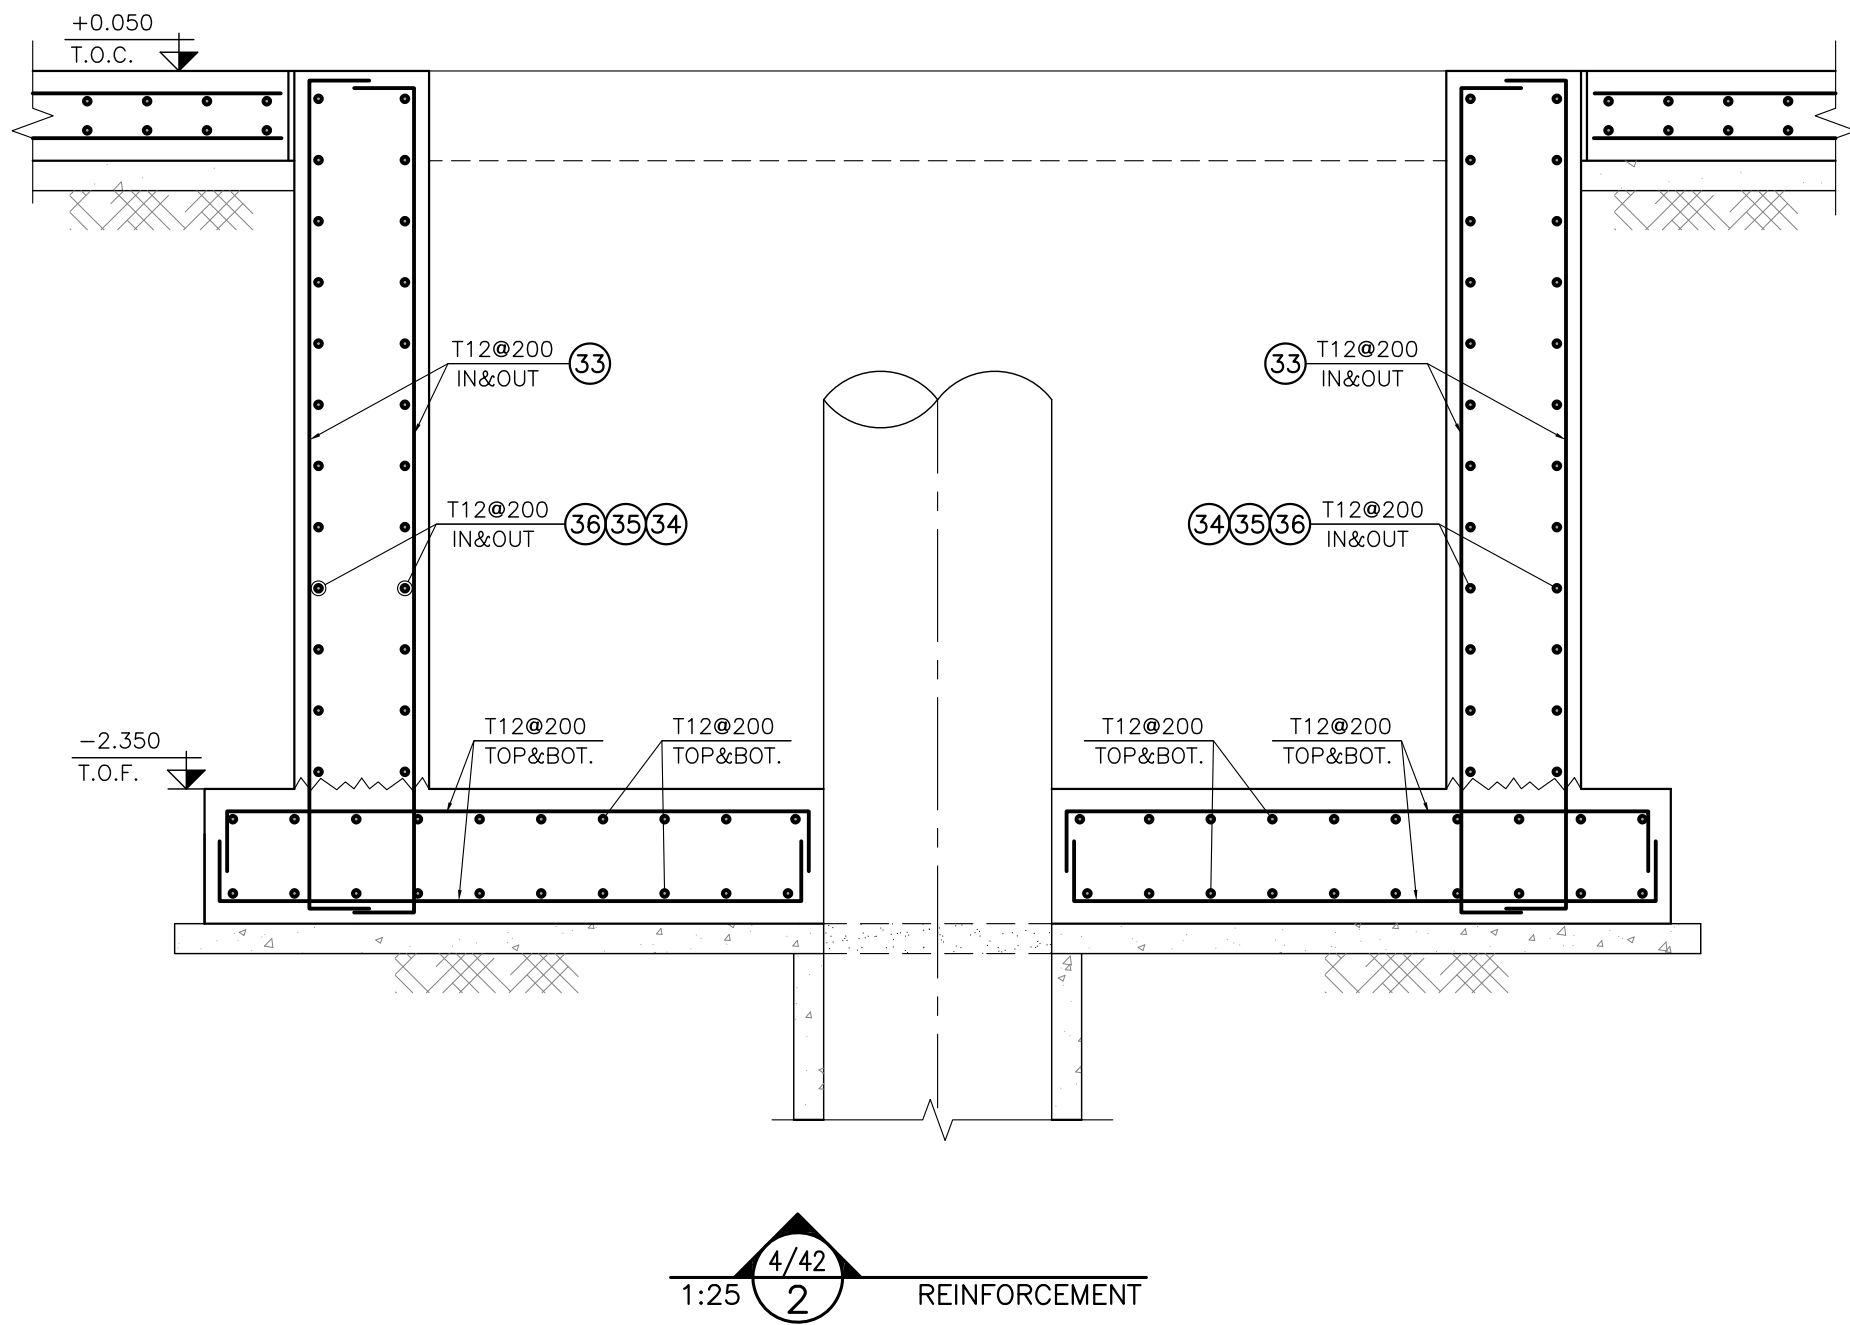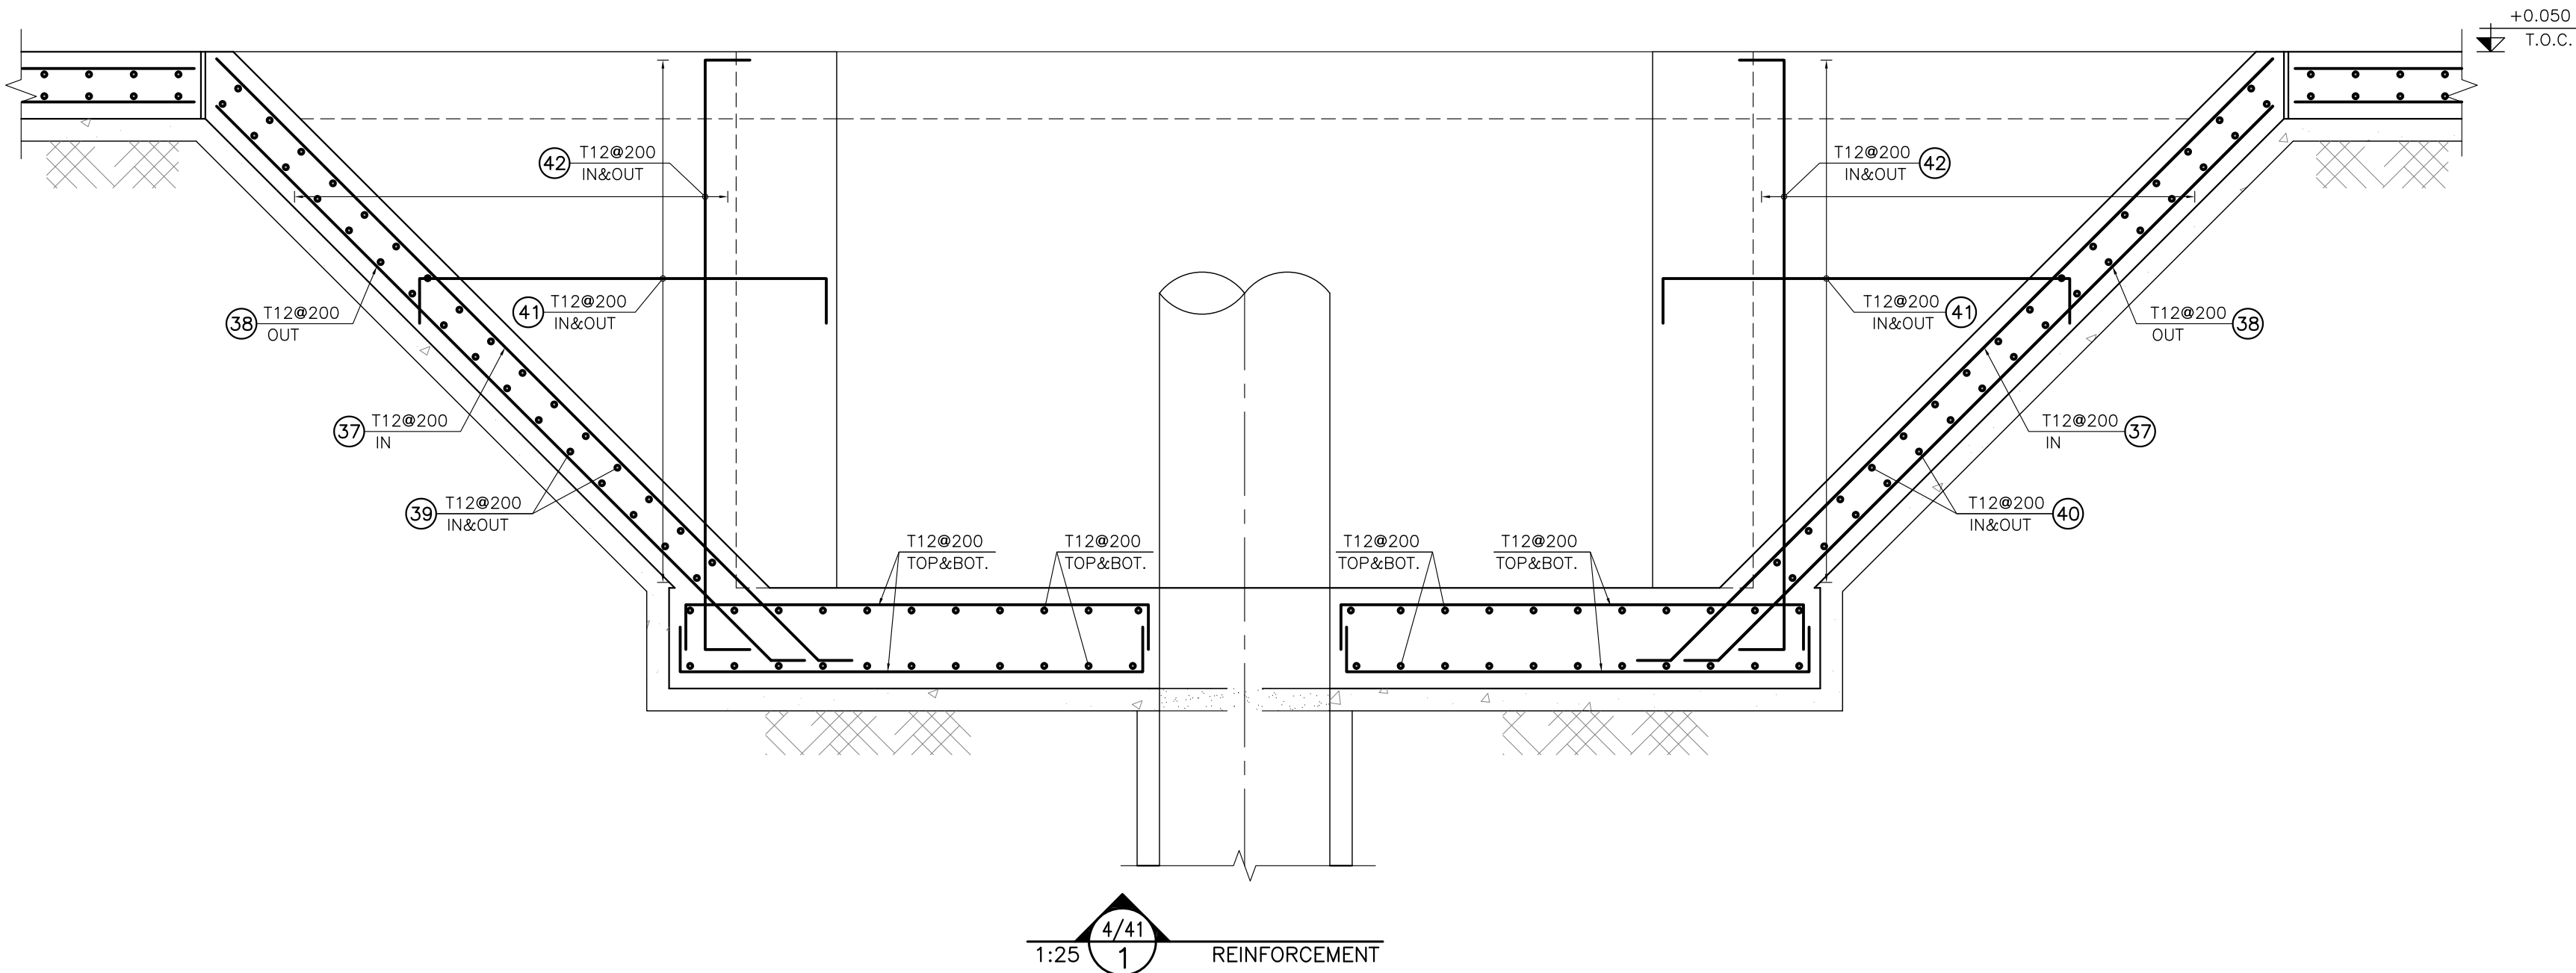

BAR BENDING SCHEDULE – DEWATERING						
Pos	Spec.	Shape	L/A	No.	T10	
1	T10	12000	12.00	50	600.0	
2	T10	8450	8.45	50	422.5	
3	T10	9850	9.85	100	985.0	
TOTAL LENGTH OR AREA (m/m2)					2007.50	
UNIT WEIGTH (Kg)					0.617	
WEIGTH (Kg)					1238.7	
GRAND TOTAL (Kg)					1240	

D04	JUN.2022	IFA	R. BERLOUEI	M.PAKHARIAN	M.MEHRSHAD	***
D03	MAY.2022	IFA	R. BERLOUEI	M.PAKHARIAN	M.MEHRSHAD	***
D02	MAR.2022	IFA	R. BERLOUEI	M.PAKHARIAN	M.MEHRSHAD	***
D01	NOV.2021	IFA	R. BERLOUEI	M.PAKHARIAN	M.MEHRSHAD	***
D00	OCT.2021	IFC	R. BERLOUEI	M.PAKHARIAN	SH.GHALIKAR	***
REV.	DATE	P.O.I.S	PREP.	CHK.	APP.	AUT.

PROJECT NAME: BINAK OILFIELD DEVELOPMENT/SUB-SURFACE WORK PACKAGES W028 WELLHEAD FACILITIES

PROJECT NO.: 971020

EPC CONTRACTOR:



HIRGAN ENERGY – DESIGN & INSPECTION COMPANIES




EPD/EPC CONTRACTOR(GC):

PETROIRAN
DEVELOPMENT
COMPANY


DRAWING TITLE: CIVIL AND STRUCTURAL DRAWINGS-W028S RIG AND CELLAR SECTIONS – LISTOFER

SCALE	SIZE	DRAWING NO.	SHEET NO.	REV.	BUDGET REF.	LOCATION	SIZE	CLASS	SERIAL NO.	SHEET	REVISION
AS SHOWN	A1	BK-W028-PEDCO-110-CV-PY-0002	05 OF 42	D04	053-073-9184	F	4	2	707548	5	D04














NOTES											
1- ALL COORDINATES ARE IN METER. 2- ALL DIMENSIONS ARE IN MILLIMETERS AND ELEVATIONS ARE IN METER. 3- ALL DRAWINGS SHALL BE CHECKED BY CONTRACTOR WITH RELATIVE DRAWINGS BEFORE CONSTRUCTION. 4-ACCORDING TO THE SPECIFICATION OF CONCRETE WORKS: "BK-GNRL-PEDCO-000-ST-SP-0001",28 DAYS CHARACTERISTIC COMPRESSIVE STRENGTH OF MAIN CONCRETE IS 25 MPa(ON CYLINDRICAL SPECIMEN) 5-ACCORDING TO THE SPECIFICATION OF CONCRETE WORKS: "BK-GNRL-PEDCO-000-ST-SP-0001",28 DAYS CHARACTERISTIC COMPRESSIVE STRENGTH OF LEAN CONCRETE IS 15 MPa(ON CYLINDRICAL SPECIMEN) 6- REINFORCING BARS SHALL BE S400 ACCORDING TO: ISIRI3132 AND INBC9 WITH MINIMUM TENSILE YIELD STRENGTH 400 N/mm ² 7- MINIMUM FOUNDATION NET CONCRETE COVER SHALL BE 75 mm. 8- SPECIFICATIONS OF THERMO PLAST ACRYLIC COLOR, BASED ON No.3758 NATIONAL STANDARD CODE: DENSITY : 4.1-5.1 gr/cm ³ THICKNESS :300-400 MICRON GLOSS : DULL SOLID MATERIAL PERCENTAGE BY WEIGHT :75%±2 SOLID MATERIAL PERCENTAGE BY VOLUME :48%±2 9-JOINT SEALANT MATERIALS SHALL BE WETHER-RESISTANT POLYURETHANE OR SILICONE SCH AS "AEROLASTIC 1674" OR SIMILAR AND SHALL CONFORM TO BS-4254 FOR VERTICAL JOINTS IN WALLS. 10-CONTRACTION JOINTS SHALL BE CONSIDERED IN CONCRETE SLABS EVERY 6m. 11-GEODETC PARAMETERS FOR COORDINATES ARE AS BELOW: HORIZONTAL COORDINATE SYSTEM: WGS84/UTM ZONE 39 ELLIPSOID : WORLD GEODETC SYSTEM 1984 (WGS84) MAP PROJECTION: UNIVERSAL TRANSVERSE MERCATOR (UTM) VERTICAL DATUM: MSL											
±0.00 = +31.00(R.G.L.)MSL											

 LEGEND AND ABBREVIATION			
	REINFORCED CONCRETE	T.O.F.	TOP OF FOUNDATION
	LEAN CONCRETE	T.O.W.	TOP OF WALL
	CEMENT BLOCK WALL	T.O.C.	TOP OF CONCRETE
	GRAVEL	T.O.PIT	TOP OF PIT
	SUB GRADE	B.O.P.	BOTTOM OF PIPE
	SLOPE	R.G.L.	ROUGH GRADING LEVEL

REFERENCE DRAWING	DRG. No.
SPECIFICATION FOR FENCE & GATE	BK-GNRL-PEDCO-000-CV-SP-0003
GENERAL NOTES – STEEL STRUCTURES	BK-GNRL-PEDCO-000-ST-DW-0011
GENERAL NOTES – REINFORCED CONCRETE STRUCTURES	BK-GNRL-PEDCO-000-ST-DW-0012
GENERAL CIVIL LAYOUT –W028	BK-W028-PEDCO-110-CV-PY-0001
ROUGH GRADING PLANS –W028	BK-W028-PEDCO-110-CV-DW-0001
STANDARD DRAWING FOR CULVERT & DETAILS	BK-GNRL-PEDCO-000-CV-DW-0014
STANDARD DETAILS OF MISCELLANEOUS ITEMS	BK-GNRL-PEDCO-000-CV-DW-0040

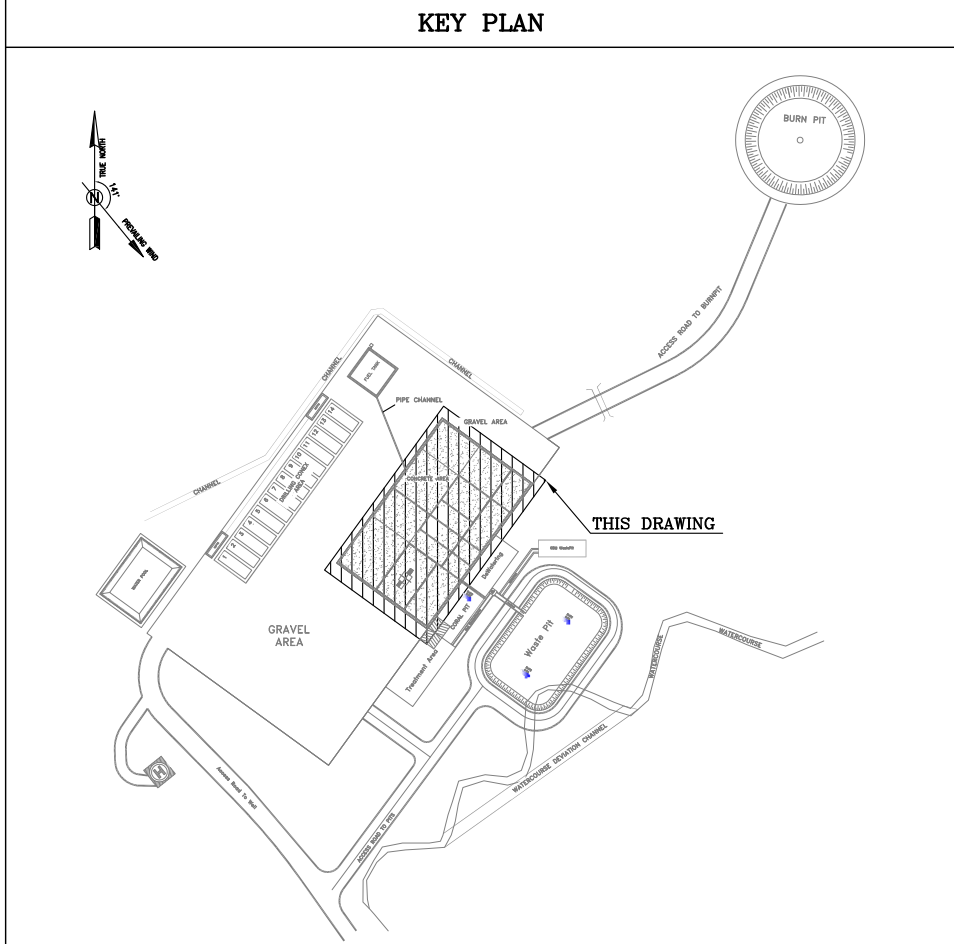

D04	JUN.2022	IFA	R. BERLOUEI	M.PAKHARIAN	M.MEHRSHAD	***
D03	MAY.2022	IFA	R. BERLOUEI	M.PAKHARIAN	M.MEHRSHAD	***
D02	MAR.2022	IFA	R. BERLOUEI	M.PAKHARIAN	M.MEHRSHAD	***
D01	NOV.2021	IFA	R. BERLOUEI	M.PAKHARIAN	M.MEHRSHAD	***
D00	OCT.2021	IFC	R. BERLOUEI	M.PAKHARIAN	SH.GHALIKAR	***
REV.	DATE	P.O.I.S	PREP.	CHK.	APP.	AUT.
PROJECT NAME: BINAK OILFIELD DEVELOPMENT/SUB-SURFACE WORK PACKAGES W028 WELLHEAD FACILITIES						
PROJECT NO.: 971020						
EPC CONTRACTOR: HIRGAN ENERGY – DESIGN & INSPECTION COMPANIES						
EPD/EPC CONTRACTOR(GC): PETROIRAN DEVELOPMENT COMPANY						
DRAWING TITLE: CIVIL AND STRUCTURAL DRAWINGS-W028S RIG AND CELLAR SECTIONS – LISTOFER						
SCALE	SIZE	DRAWING NO.	SHEET NO.	REV.	BUDGET REF.	LOCATION
AS SHOWN	A1	BK-W028-PEDCO-110-CV-PY-0002	05 OF 42	D04	053-073-9184	F

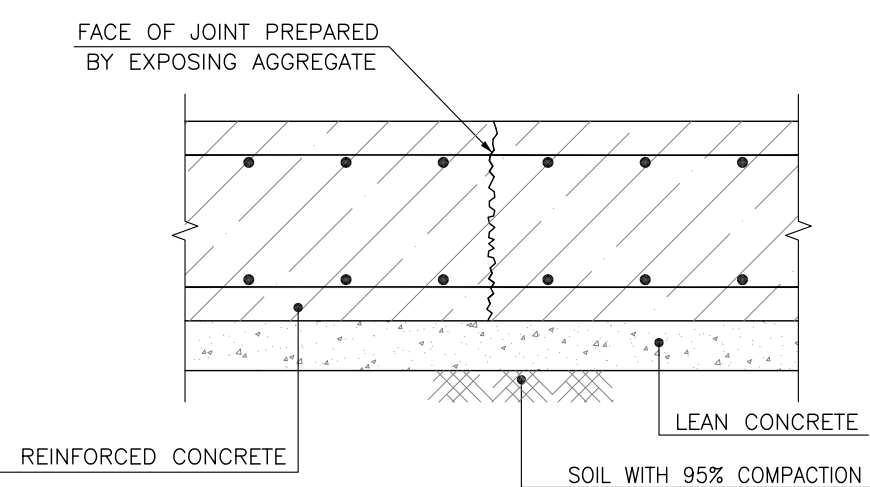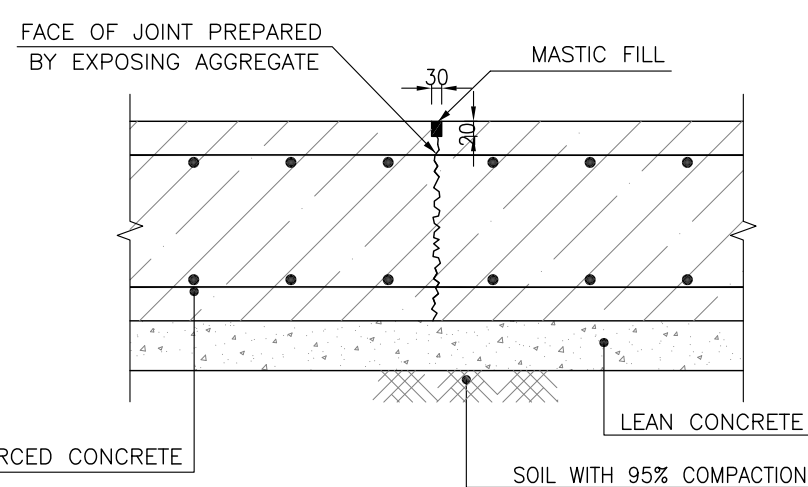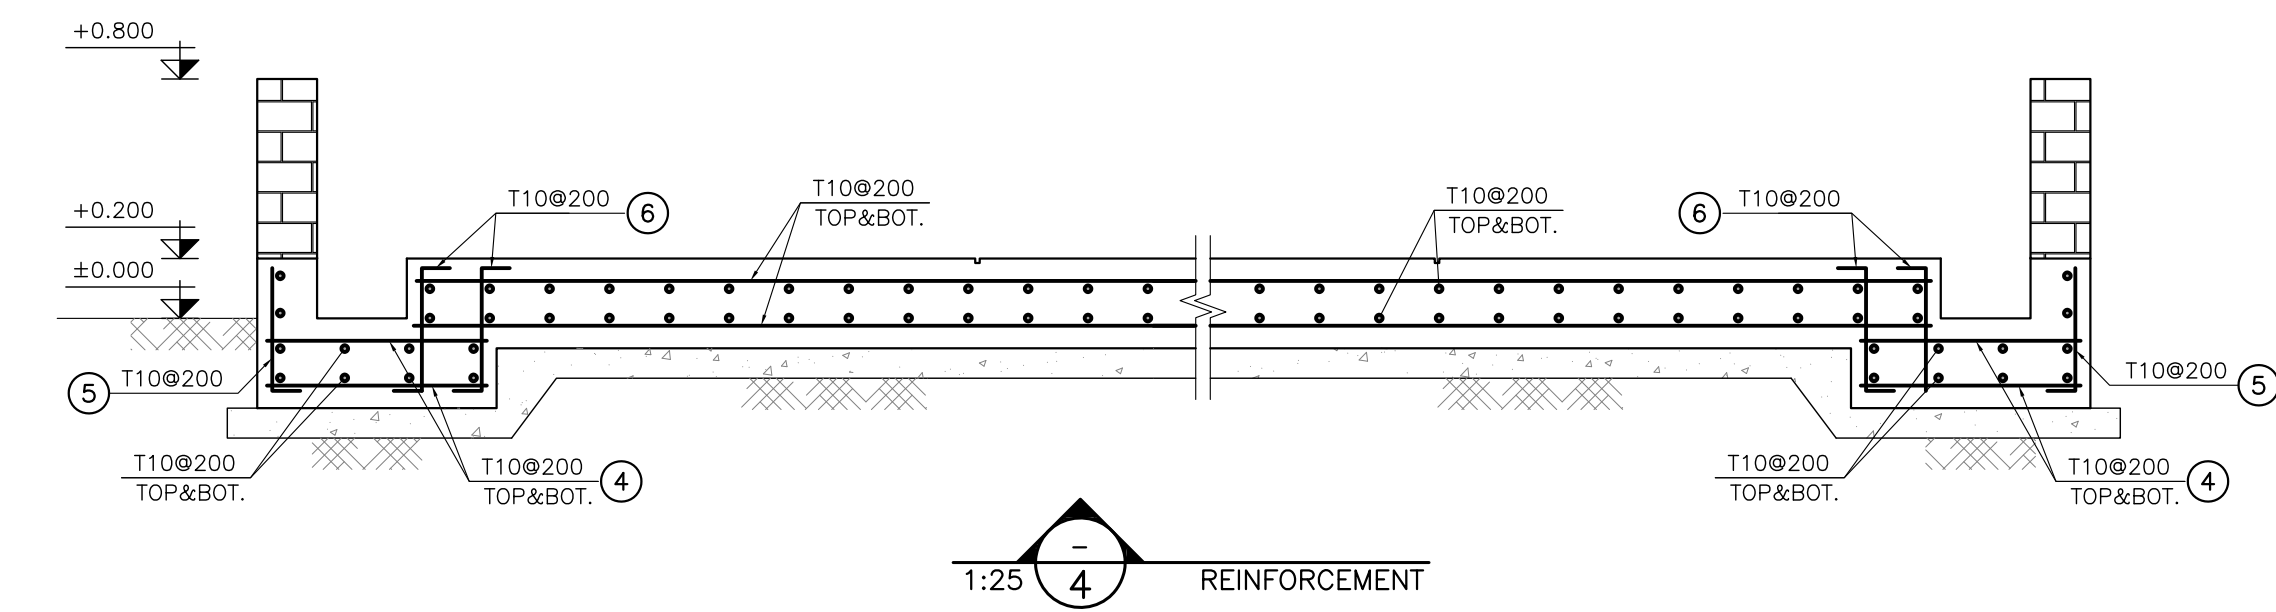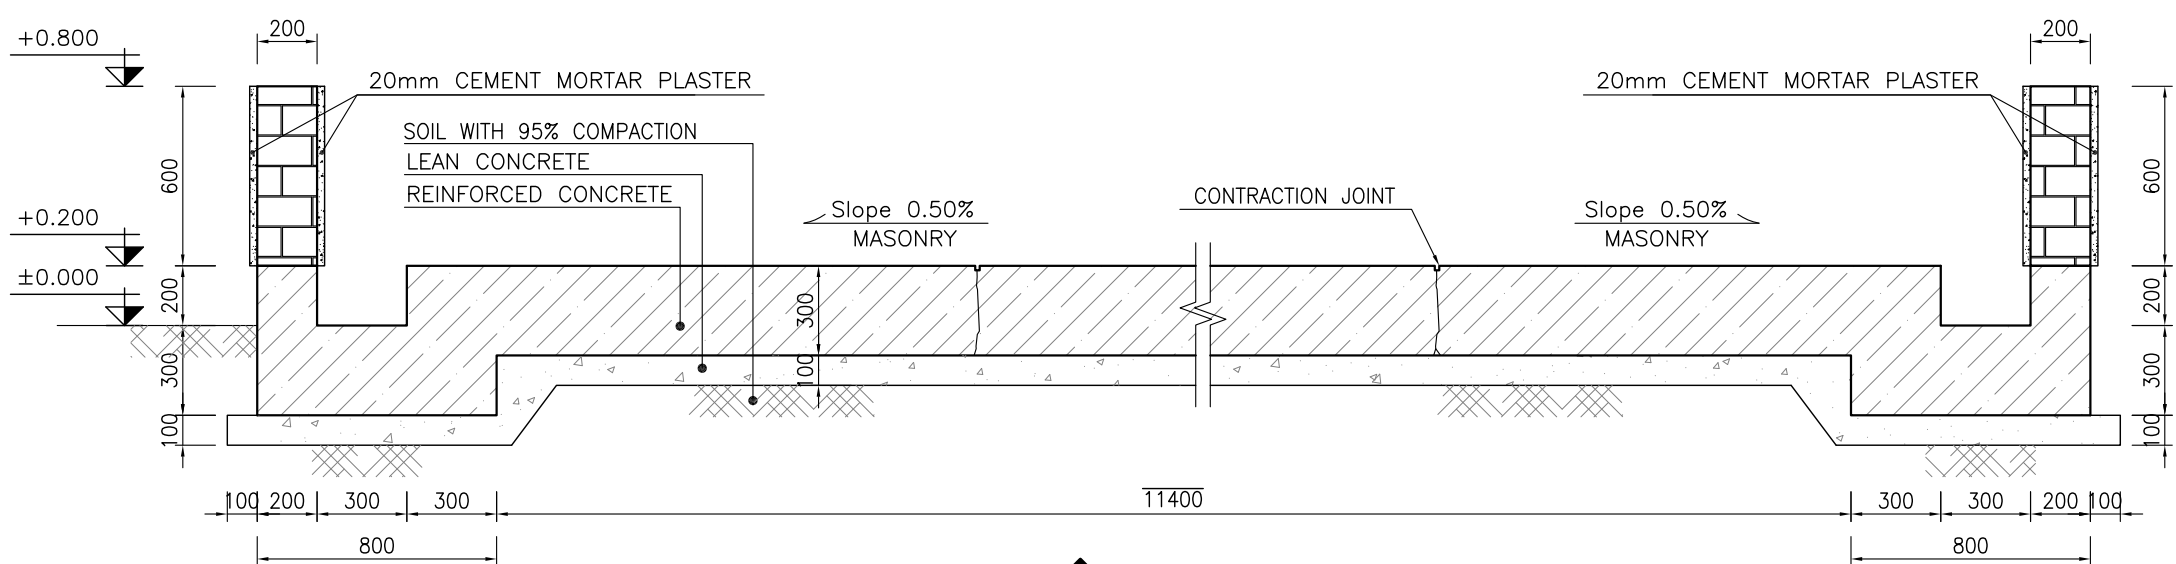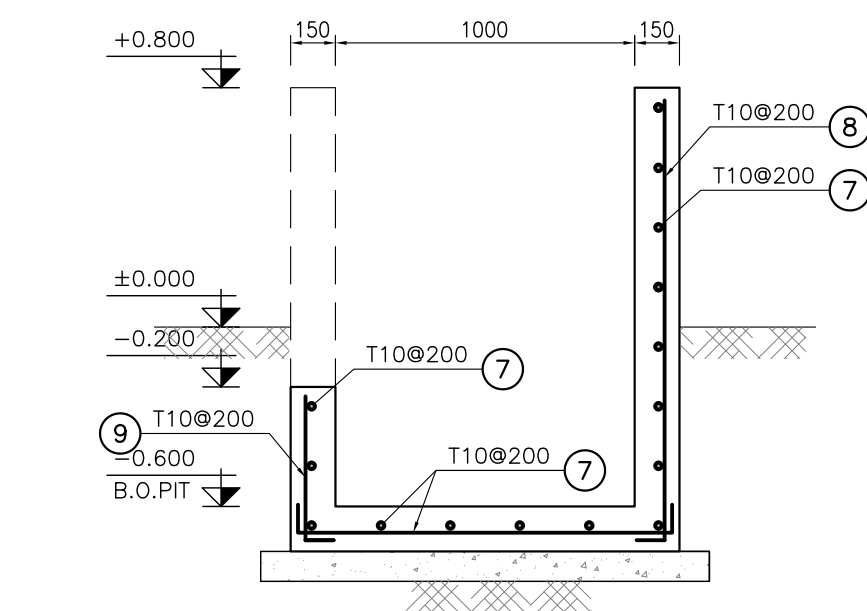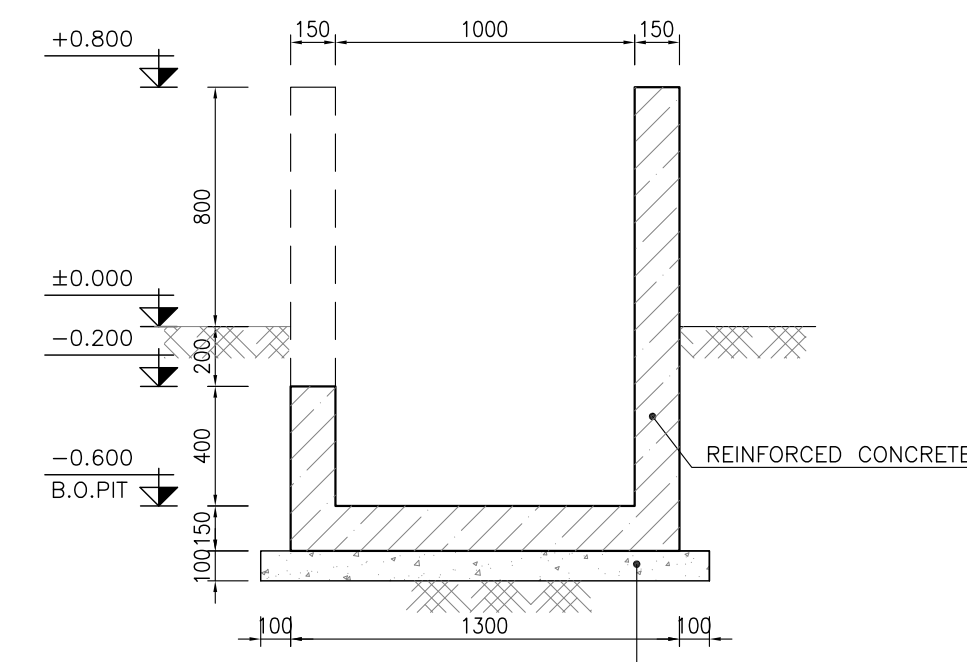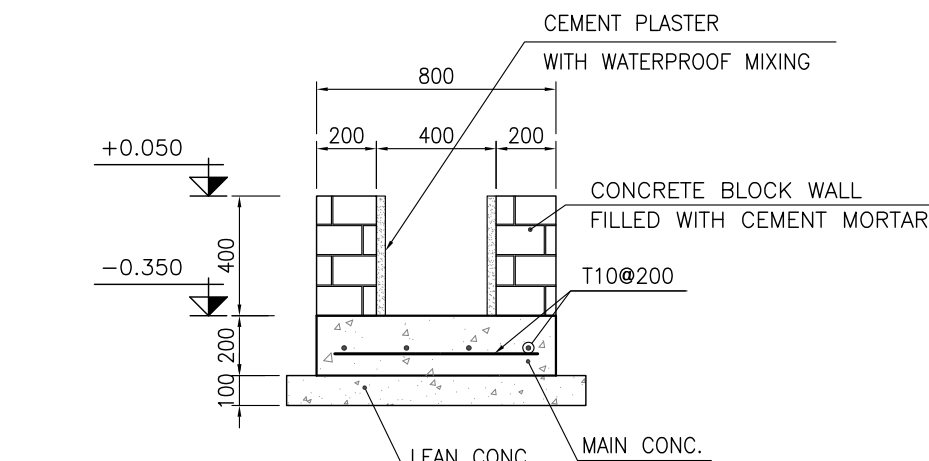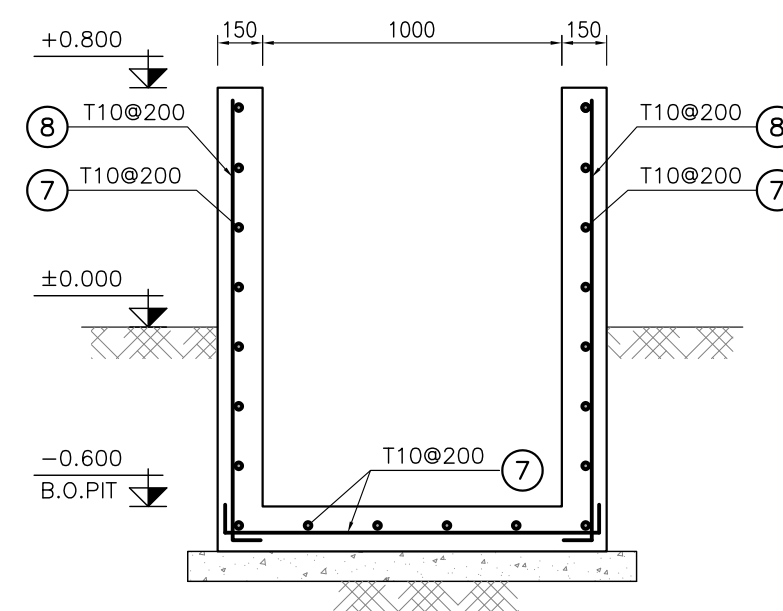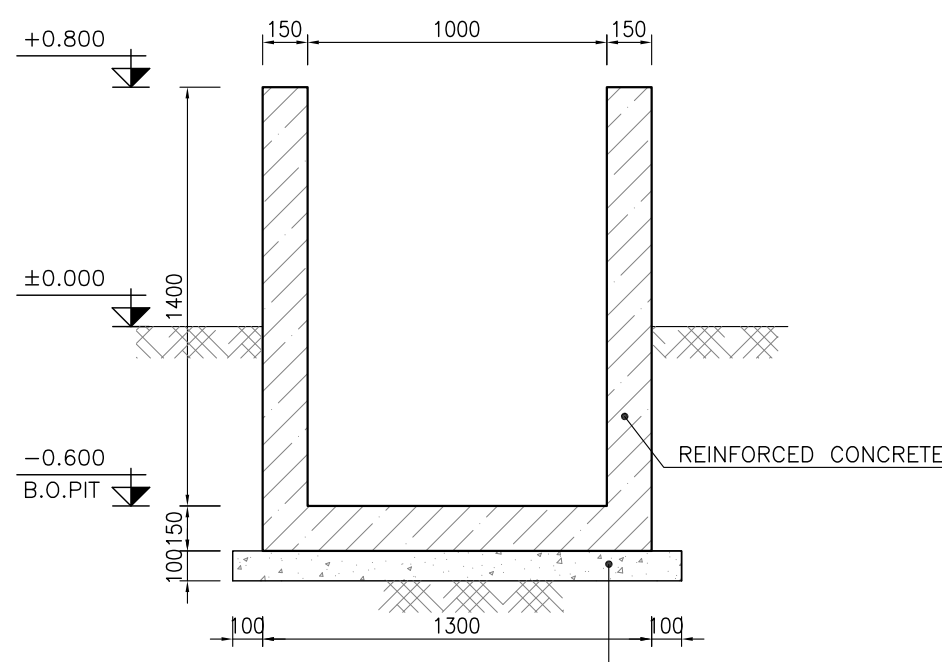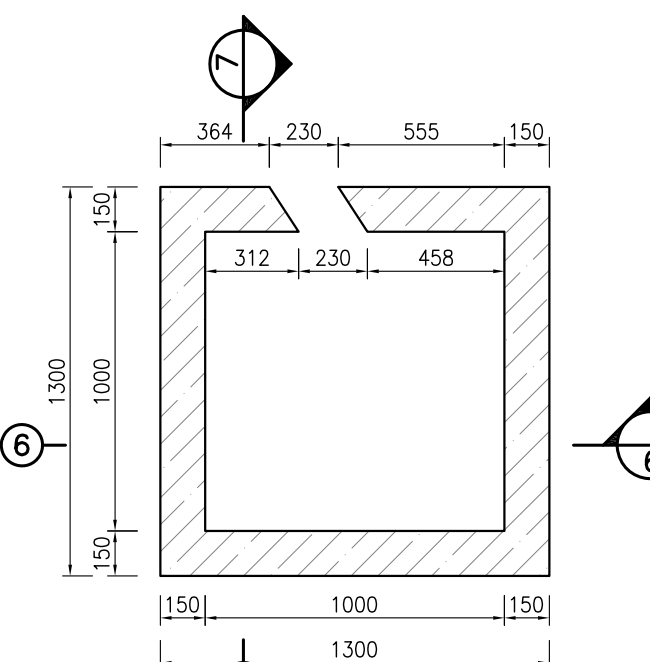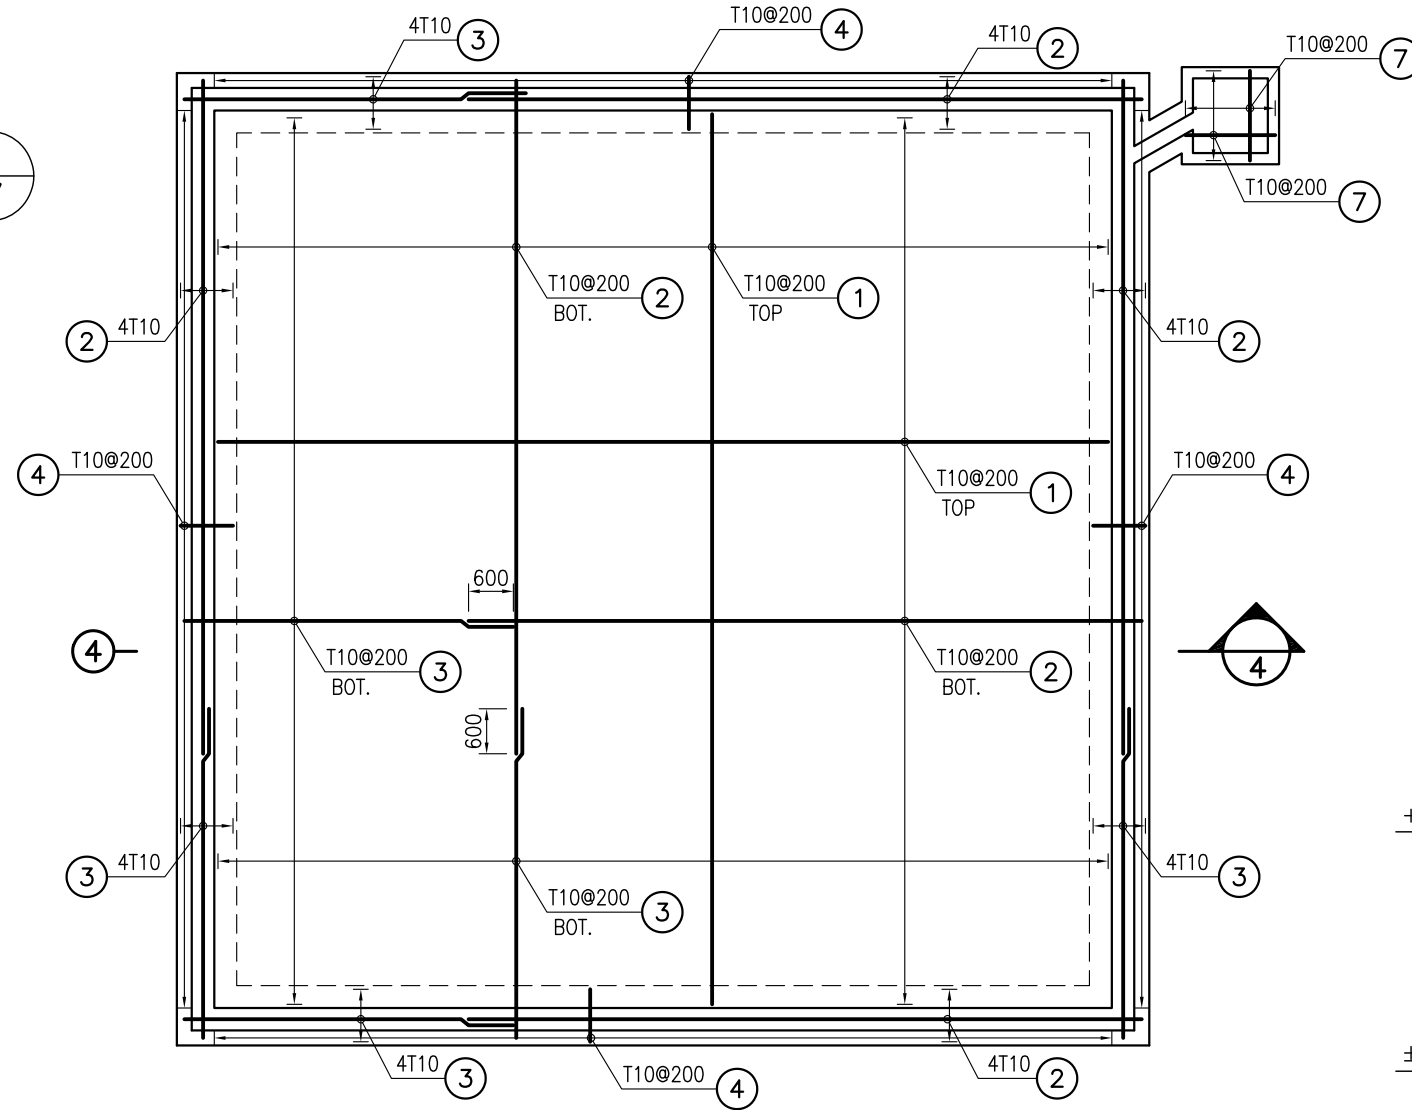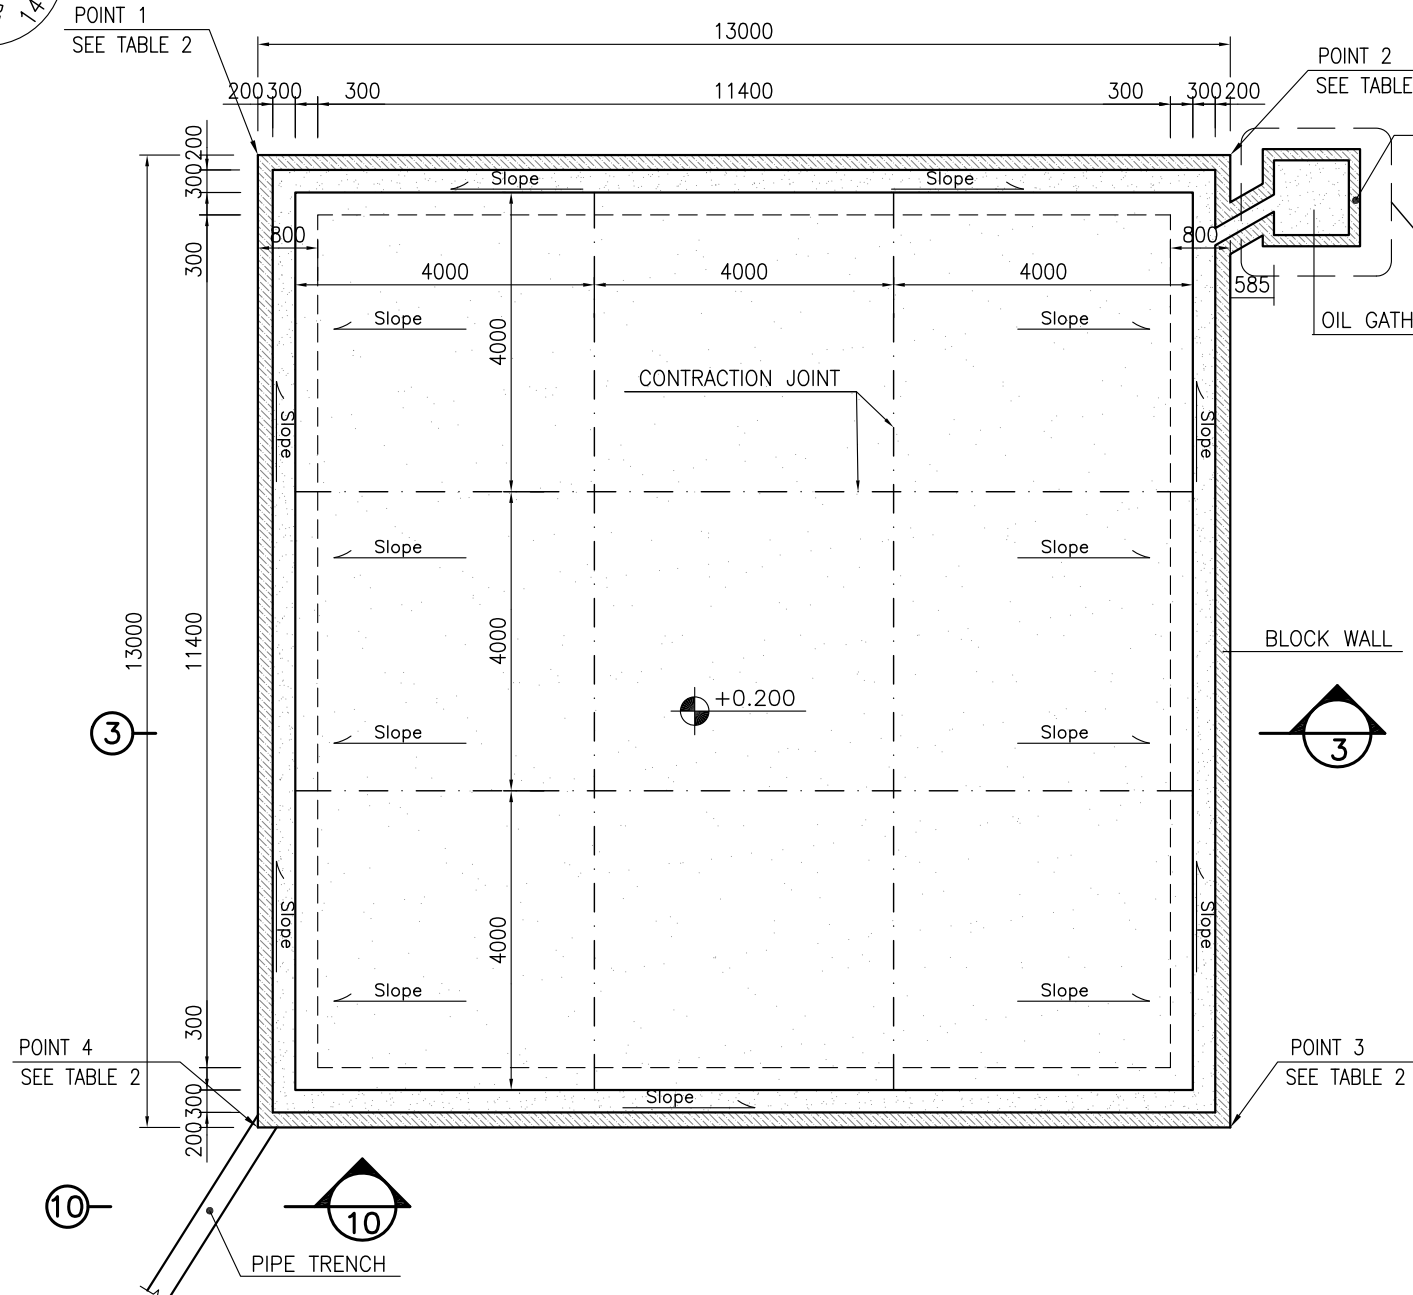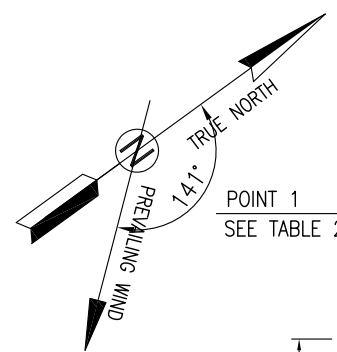

BAR BENDING SCHEDULE - GAS OIL STORAGE					
Pos	Spec.	Shape	L/A	No.	T10
1	T10	11850	11.85	124	1469.4
2	T10	9000	9.00	140	1260.0
3	T10	4450	4.45	140	600.85
4	T10	650	0.65	480	312.00
5	T10	150	0.50	240	120.00
6	T10	150	0.65	480	312.00
7	T10	1150	1.15	37	42.55
8	T10	150	1.55	34	52.70
9	T10	150	0.55	14	7.70
TOTAL LENGTH OR AREA (m)					4188.20
UNIT WEIGHT (Kg/m)					0.617
WEIGHT (Kg)					2577.34
GRAND TOTAL (Kg)					2580

TABLE 2 (CORNERS COORDINATES)		
POINT 1	E=437105.558	N=3293162.643
POINT 2	E=437113.198	N=3293173.161
POINT 3	E=437123.716	N=3293165.521
POINT 4	E=437116.076	N=3293155.003

D04	JUN.2022	IFA	R. BERLOUEI	M.PAKHARIAN	M.MEHRSHAD	***
D03	MAY.2022	IFA	R. BERLOUEI	M.PAKHARIAN	M.MEHRSHAD	***
D02	MAR.2022	IFA	R. BERLOUEI	M.PAKHARIAN	M.MEHRSHAD	***
D01	NOV.2021	IFA	R. BERLOUEI	M.PAKHARIAN	M.MEHRSHAD	***
D00	OCT.2021	IPC	R. BERLOUEI	M.PAKHARIAN	SH.GHALIKAR	***
REV.	DATE	P.O.I.S	PREP.	CHK.	APP.	AUT.

PROJECT NAME:		BINAK OILFIELD DEVELOPMENT/SUB-SURFACE WORK PACKAGES W028 WELLHEAD FACILITIES	
PROJECT NO.:		971020	
EPC CONTRACTOR:		EPD/EPC CONTRACTOR(GC):	
 HIRGAN ENERGY – DESIGN & INSPECTION COMPANIES		 PETROIRAN DEVELOPMENT COMPANY	
DRAWING TITLE:		CIVIL AND STRUCTURAL DRAWINGS-W028S GAS OIL PAD FORMWORK & REINFORCEMENT PLAN-SECTION	
SCALE	SIZE	DRAWING NO.	SHEET NO. REV.
AS SHOWN	A1	BK-W028-PEDCO-110-CV-PY-0002	06 OF 42 D04

- NOTES**
- 1- ALL COORDINATES ARE IN METER.
 - 2- ALL DIMENSIONS ARE IN MILLIMETERS AND ELEVATIONS ARE IN METER.
 - 3- ALL DRAWINGS SHALL BE CHECKED BY CONTRACTOR WITH RELATIVE DRAWINGS BEFORE CONSTRUCTION.
 - 4- ACCORDING TO THE SPECIFICATION OF CONCRETE WORKS: "BK-GNRL-PEDCO-000-ST-SP-0001", 28 DAYS CHARACTERISTIC COMPRESSIVE STRENGTH OF MAIN CONCRETE IS 25 MPa (ON CYLINDRICAL SPECIMEN)
 - 5- ACCORDING TO THE SPECIFICATION OF CONCRETE WORKS: "BK-GNRL-PEDCO-000-ST-SP-0001", 28 DAYS CHARACTERISTIC COMPRESSIVE STRENGTH OF LEAN CONCRETE IS 15 MPa (ON CYLINDRICAL SPECIMEN)
 - 6- REINFORCING BARS SHALL BE S400 ACCORDING TO: ISIRI3132 AND INBC9 WITH MINIMUM TENSILE YIELD STRENGTH 400 N/mm²
 - 7- MINIMUM FOUNDATION NET CONCRETE COVER SHALL BE 75 mm.
 - 8- SPECIFICATIONS OF THERMO PLAST ACRYLIC COLOR, BASED ON No.3758 NATIONAL STANDARD CODE: DENSITY : 4.1-5.1 gr/cm³ THICKNESS : 300-400 MICRON GLOSS : DULL SOLID MATERIAL PERCENTAGE BY WEIGHT : 75%±2 SOLID MATERIAL PERCENTAGE BY VOLUME : 48%±2
 - 9- JOINT SEALANT MATERIALS SHALL BE WETHER-RESISTANT POLYURETHANE OR SILICONE SCH AS "AEROLASTIC 1674" OR SIMILAR AND SHALL CONFORM TO BS-4254 FOR VERTICAL JOINTS IN WALLS.
 - 10- CONTRACTION JOINTS SHALL BE CONSIDERED IN CONCRETE SLABS EVERY 6m.
 - 11- GEODETIC PARAMETERS FOR COORDINATES ARE AS BELOW:
HORIZONTAL COORDINATE SYSTEM: WGS84/UTM ZONE 39
ELLIPSOID : WORLD GEODETIC SYSTEM 1984 (WGS84)
MAP PROJECTION: UNIVERSAL TRANSVERSE MERCATOR (UTM)
VERTICAL DATUM: MSL


±0.00 = +31.00(R.G.L.)MSL

LEGEND AND ABBREVIATION

REINFORCED CONCRETE	T.O.F.	TOP OF FOUNDATION
LEAN CONCRETE	T.O.W.	TOP OF WALL
CEMENT BLOCK WALL	T.O.C.	TOP OF CONCRETE
GRAVEL	T.O.PIT	TOP OF PIT
SUB GRADE	B.O.P.	BOTTOM OF PIPE
SLOPE	R.G.L.	ROUGH GRADING LEVEL

REFERENCE DRAWING	DRG. No.
SPECIFICATION FOR FENCE & GATE	BK-GNRL-PEDCO-000-CV-SP-0003
GENERAL NOTES - STEEL STRUCTURES	BK-GNRL-PEDCO-000-ST-DW-0011
GENERAL NOTES - REINFORCED CONCRETE STRUCTURES	BK-GNRL-PEDCO-000-ST-DW-0012
GENERAL CIVIL LAYOUT - W028	BK-W028-PEDCO-110-CV-PY-0001
ROUGH GRADING PLANS - W028	BK-W028-PEDCO-110-CV-DW-0001
STANDARD DRAWING FOR CULVERT & DETAILS	BK-GNRL-PEDCO-000-CV-DW-0014
STANDARD DETAILS OF MISCELLANEOUS ITEMS	BK-GNRL-PEDCO-000-CV-DW-0040

KEY PLAN

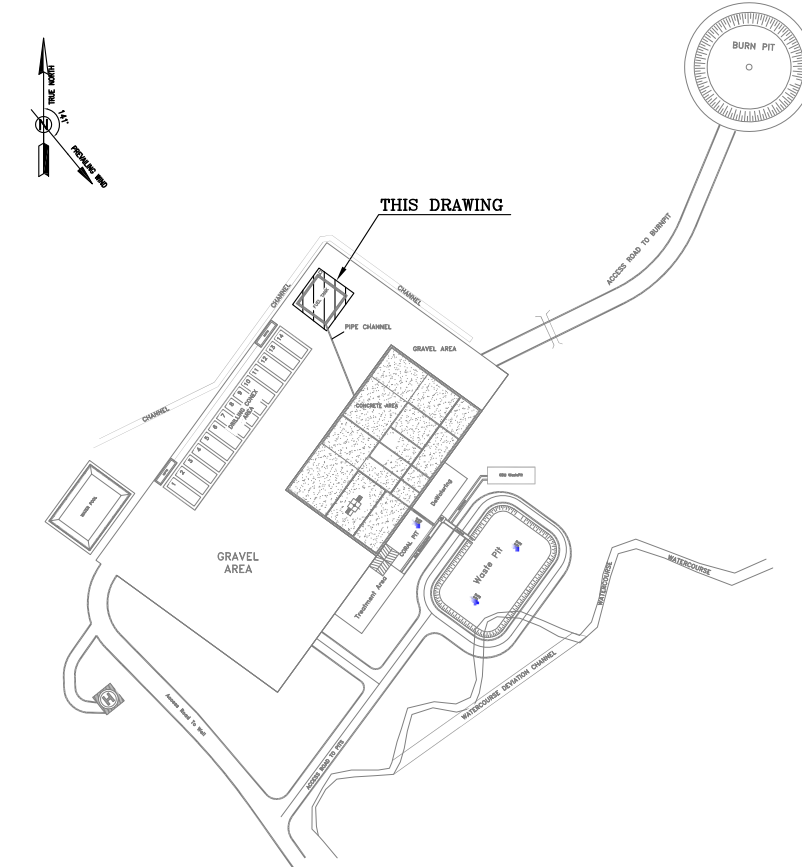

THE ORIGINAL AND ALL COPIES OF THIS DRAWING TOGETHER WITH THE COPYRIGHT THEREIN ARE THE SOLE PROPERTY OF N.I.S.O.C./ FIELDS

BINAK OILFIELD DEVELOPMENT SUB-SURFACE WORK PACKAGES W028 WELLHEAD FACILITIES					
DATE	SCALE	DRAWING BY	CHECKED BY	PROJECT ENG.	
NO CONSTRUCTION PERMITTED UNLESS DRAWING APPROVED					
APPROVED FOR CONSTRUCTION			BY:	DATE:	
SCALE	SIZE	DRAWING NO.	SHEET NO.	REV.	BUDGET REF.
AS SHOWN	A1	BK-W028-PEDCO-110-CV-PY-0002	06 OF 42	D04	053-073-9184

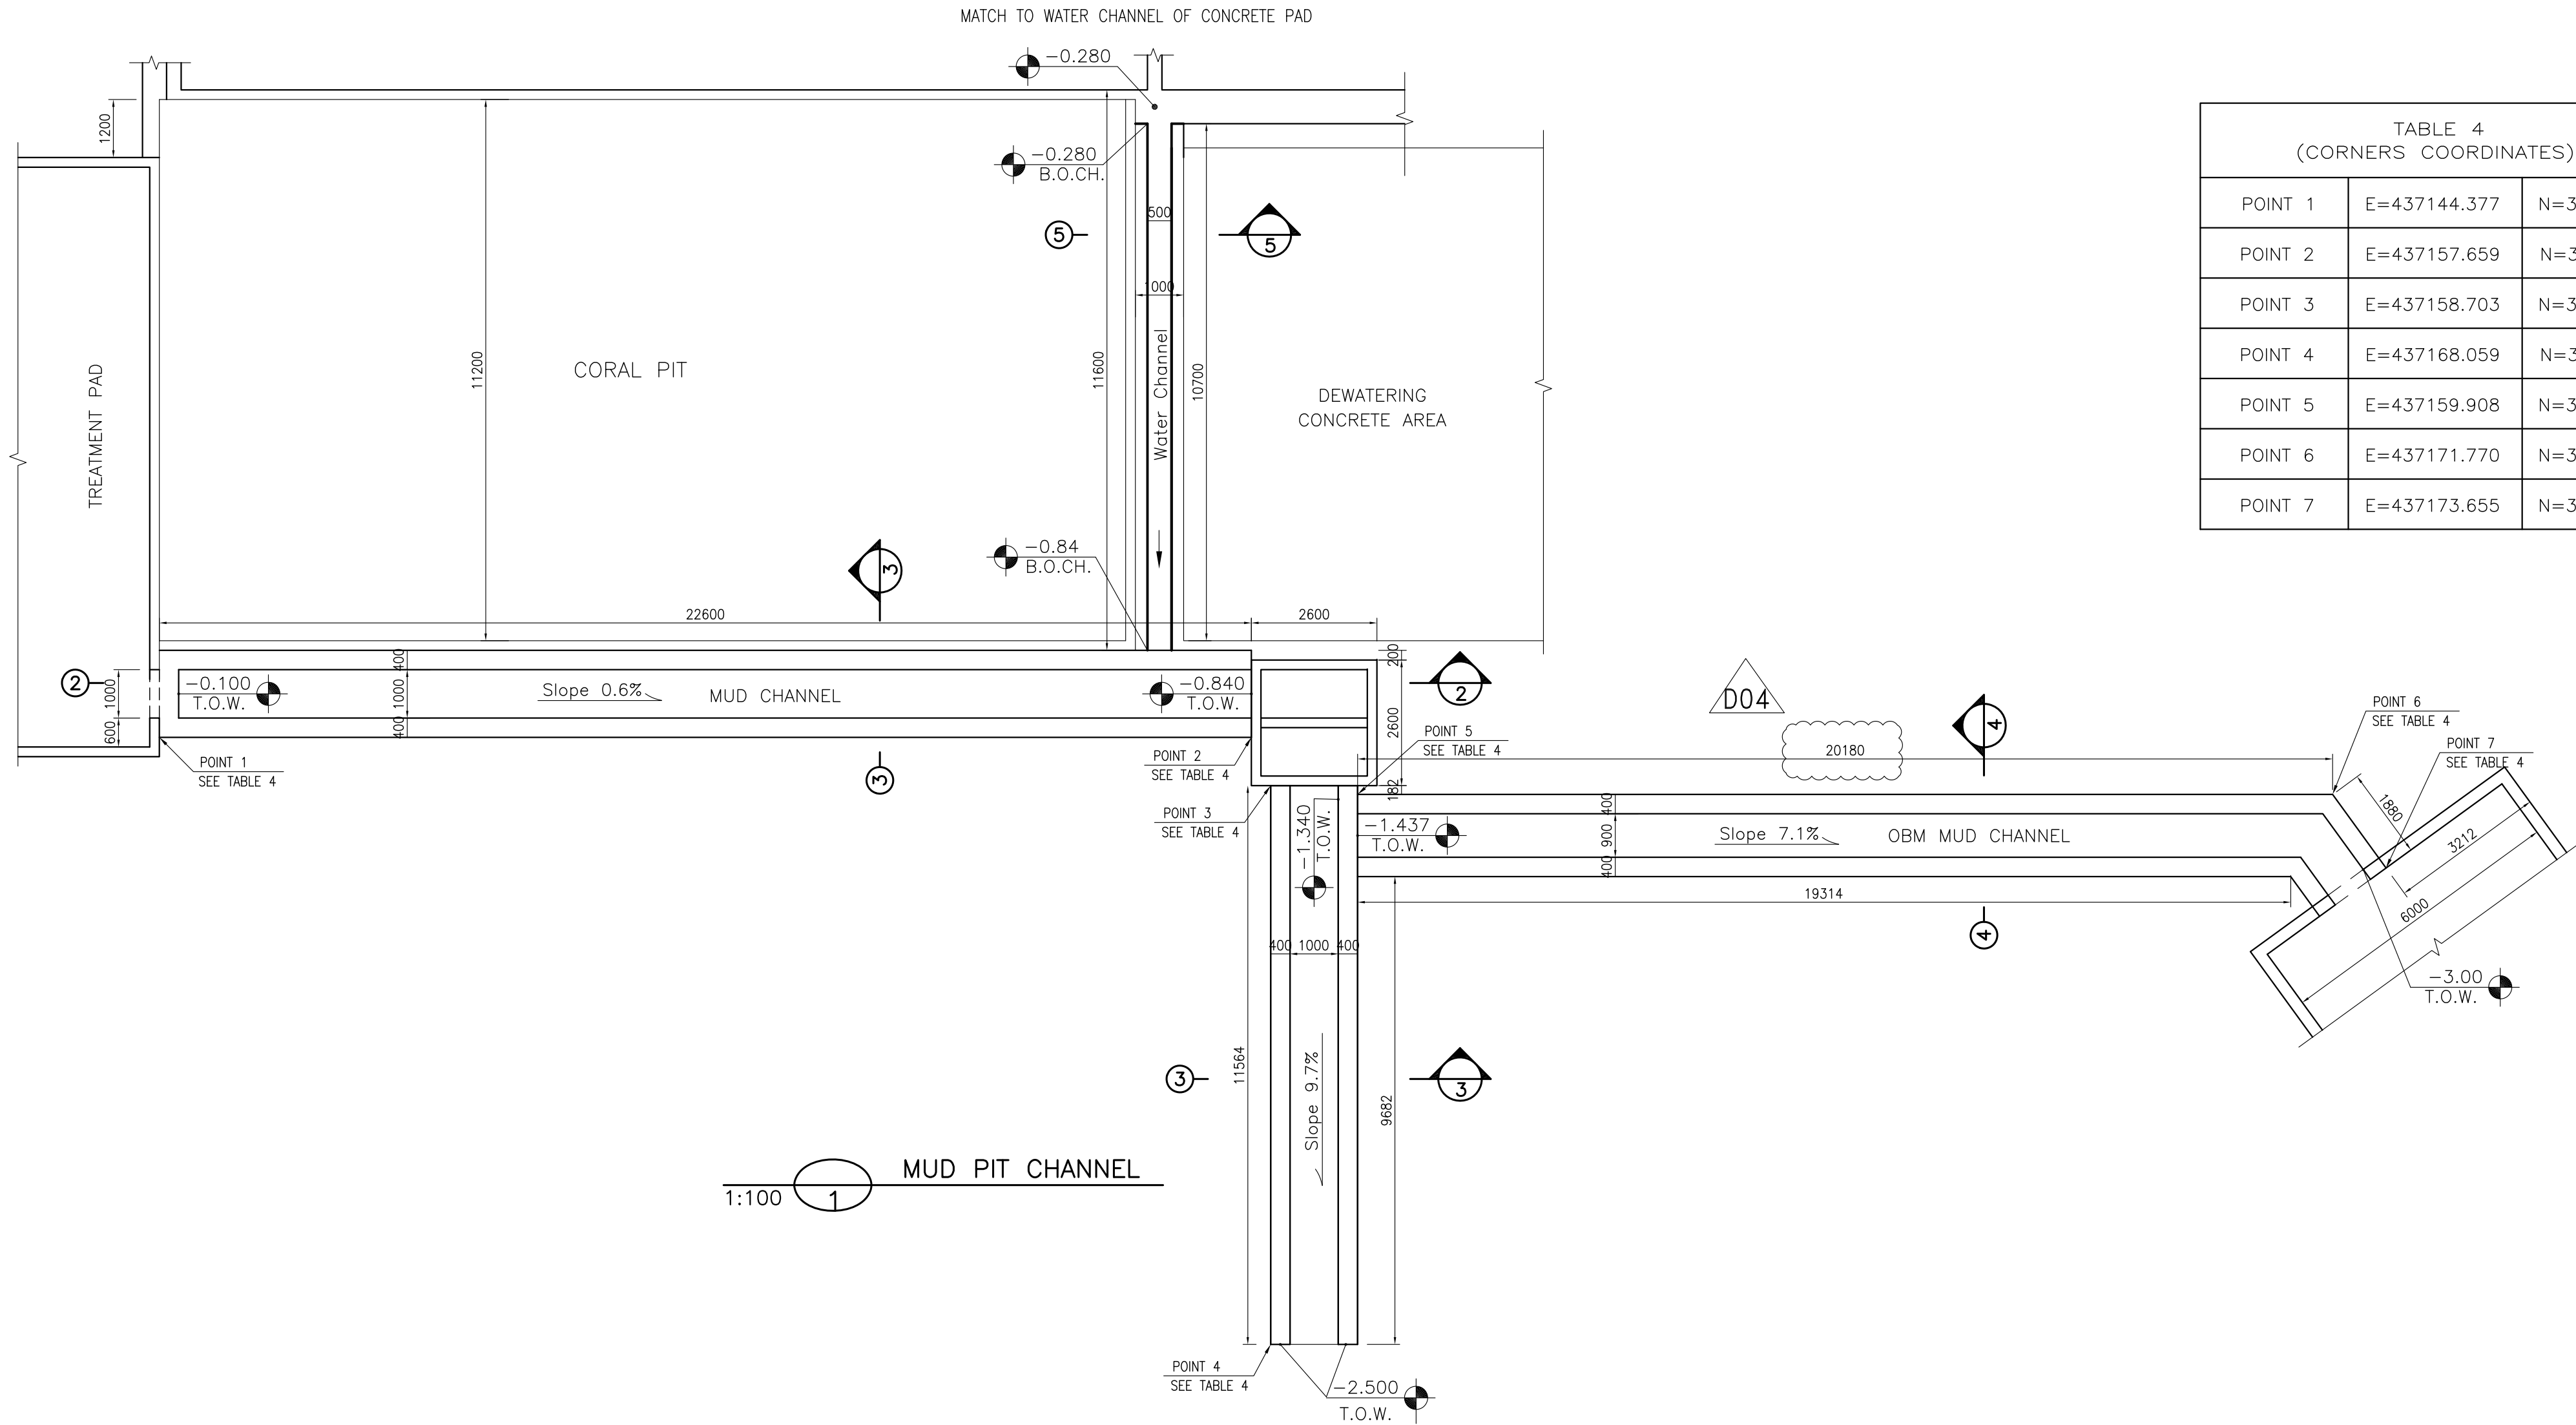
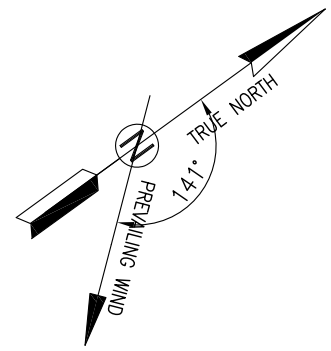


TABLE 4 (CORNERS COORDINATES)		
POINT 1	E=437144.377	N=3293065.665
POINT 2	E=437157.659	N=3293083.951
POINT 3	E=437158.703	N=3293083.687
POINT 4	E=437168.059	N=3293076.891
POINT 5	E=437159.908	N=3293085.036
POINT 6	E=437171.770	N=3293101.370
POINT 7	E=437173.655	N=3293101.367

- NOTES**
- 1- ALL COORDINATES ARE IN METER.
 - 2- ALL DIMENSIONS ARE IN MILLIMETERS AND ELEVATIONS ARE IN METER.
 - 3- ALL DRAWINGS SHALL BE CHECKED BY CONTRACTOR WITH RELATIVE DRAWINGS BEFORE CONSTRUCTION.
 - 4- ACCORDING TO THE SPECIFICATION OF CONCRETE WORKS:
"BK-GNRL-PEDCO-000-ST-SP-0001", 28 DAYS CHARACTERISTIC COMPRESSIVE STRENGTH OF MAIN CONCRETE IS 25 MPa (ON CYLINDRICAL SPECIMEN)
 - 5- ACCORDING TO THE SPECIFICATION OF CONCRETE WORKS:
"BK-GNRL-PEDCO-000-ST-SP-0001", 28 DAYS CHARACTERISTIC COMPRESSIVE STRENGTH OF LEAN CONCRETE IS 15 MPa (ON CYLINDRICAL SPECIMEN)
 - 6- REINFORCING BARS SHALL BE S400 ACCORDING TO: ISIRI3132 AND INBC9 WITH MINIMUM TENSILE YIELD STRENGTH 400 N/mm²
 - 7- MINIMUM FOUNDATION NET CONCRETE COVER SHALL BE 75 mm.
 - 8- SPECIFICATIONS OF THERMO PLAST ACRYLIC COLOR, BASED ON No.3758 NATIONAL STANDARD CODE:
DENSITY : 4.1-5.1 gr/cm³
THICKNESS : 300-400 MICRON
GLOSS : DULL
SOLID MATERIAL PERCENTAGE BY WEIGHT : 75%±2
SOLID MATERIAL PERCENTAGE BY VOLUME : 48%±2
 - 9- JOINT SEALANT MATERIALS SHALL BE WETHER-RESISTANT POLYURETHANE OR SILICONE SCH AS "AEROLASTIC 1674" OR SIMILAR AND SHALL CONFORM TO BS-4254 FOR VERTICAL JOINTS IN WALLS.
 - 10- CONTRACTION JOINTS SHALL BE CONSIDERED IN CONCRETE SLABS EVERY 6m.
 - 11- GEODETIC PARAMETERS FOR COORDINATES ARE AS BELOW:
HORIZONTAL COORDINATE SYSTEM: WGS84/UTM ZONE 39
ELLIPSOID : WORLD GEODETIC SYSTEM 1984 (WGS84)
MAP PROJECTION: UNIVERSAL TRANSVERSE MERCATOR (UTM)
VERTICAL DATUM: MSL


±0.00 = +31.00(R.G.L.)MSL

LEGEND AND ABBREVIATION





	REINFORCED CONCRETE	T.O.F.	TOP OF FOUNDATION
	LEAN CONCRETE	T.O.W.	TOP OF WALL
	CEMENT BLOCK WALL	T.O.C.	TOP OF CONCRETE
	GRAVEL	T.O.PIT	TOP OF PIT
	SUB GRADE	B.O.P.	BOTTOM OF PIPE
	SLOPE	R.G.L.	ROUGH GRADING LEVEL

REFERENCE DRAWING	DRG. No.
SPECIFICATION FOR FENCE & GATE	BK-GNRL-PEDCO-000-CV-SP-0003
GENERAL NOTES - STEEL STRUCTURES	BK-GNRL-PEDCO-000-ST-DW-0011
GENERAL NOTES - REINFORCED CONCRETE STRUCTURES	BK-GNRL-PEDCO-000-ST-DW-0012
GENERAL CIVIL LAYOUT -W028	BK-W028-PEDCO-110-CV-PY-0001
ROUGH GRADING PLANS -W028	BK-W028-PEDCO-110-CV-DW-0001
STANDARD DRAWING FOR CULVERT & DETAILS	BK-GNRL-PEDCO-000-CV-DW-0014
STANDARD DETAILS OF MISCELLANEOUS ITEMS	BK-GNRL-PEDCO-000-CV-DW-0040

KEY PLAN

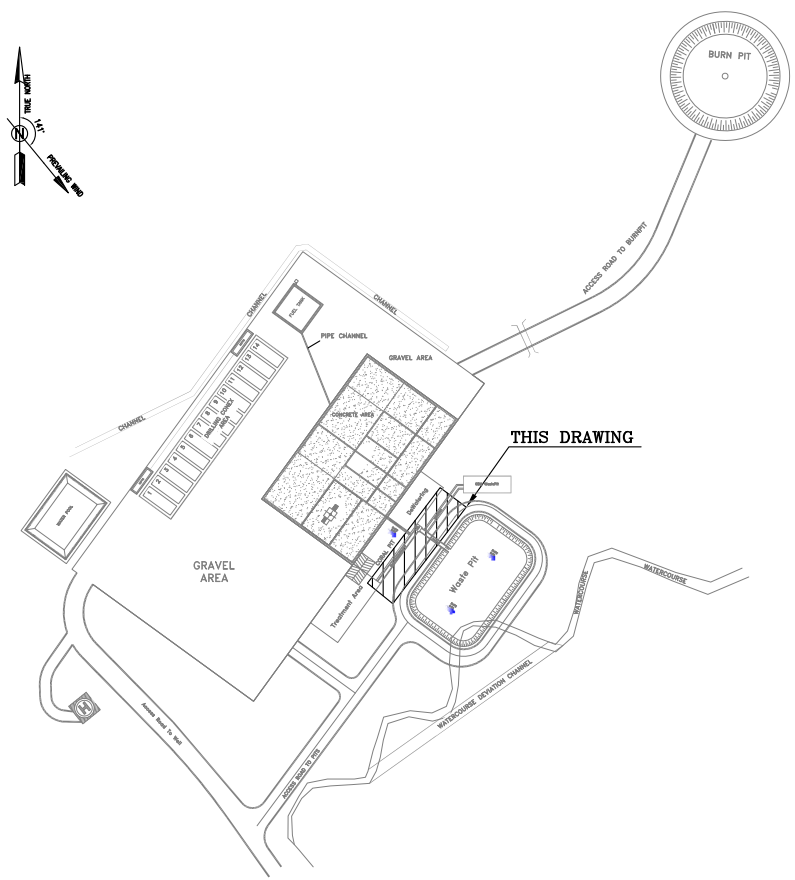

BAR BENDING SCHEDULE - SEPTIC TANK					
Pos	Spec.	Shape	L/A	No.	T10
1	T10	1700	1.70	170	289.0
2	T10	320.0	320.0	-	320.0
3	T10	150 1100	1.25	224	280.0
4	T10	1600	1.60	101	161.6
5	T10	180.0	180.0	-	180.0
6	T10	800	0.80	55	44.0
7	T10	10600	10.6	5	53.0
8	T10	150 400-800	-	46	34.50
TOTAL LENGTH OR AREA (m/m ²)					1329.70
UNIT WEIGTH (Kg)					0.617
WEIGTH (Kg)					820.42
GRAND TOTAL (Kg)					820

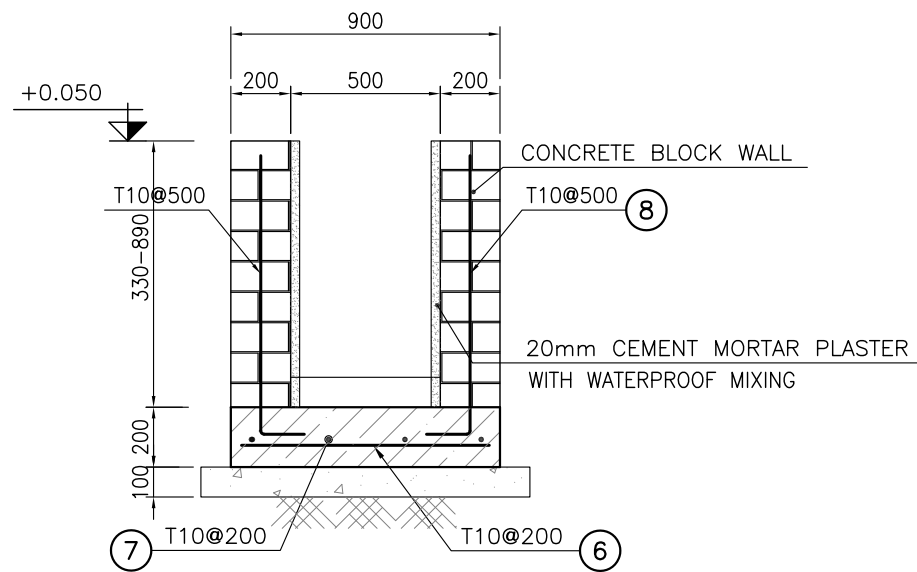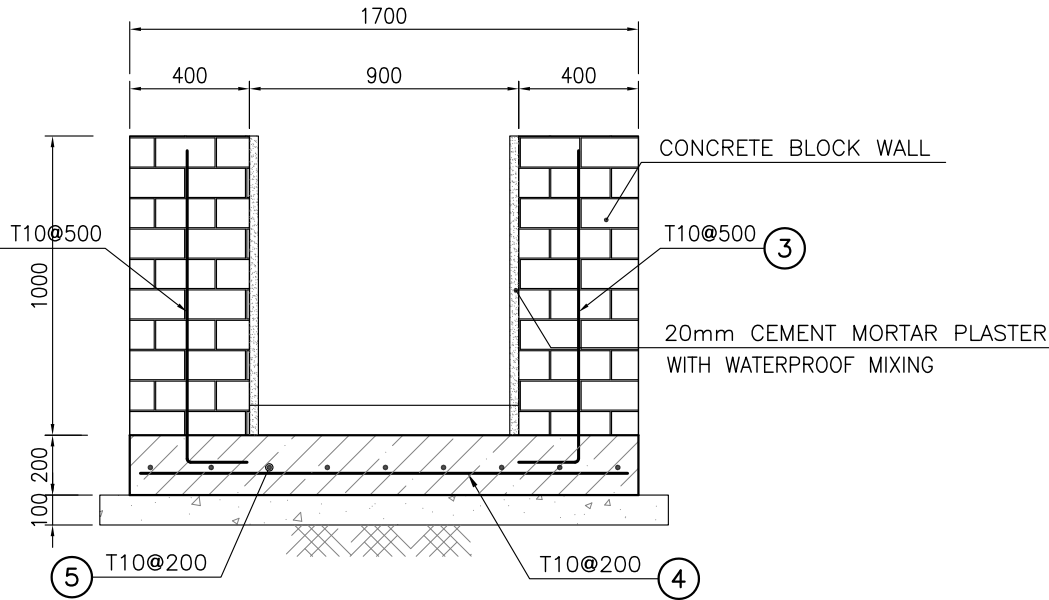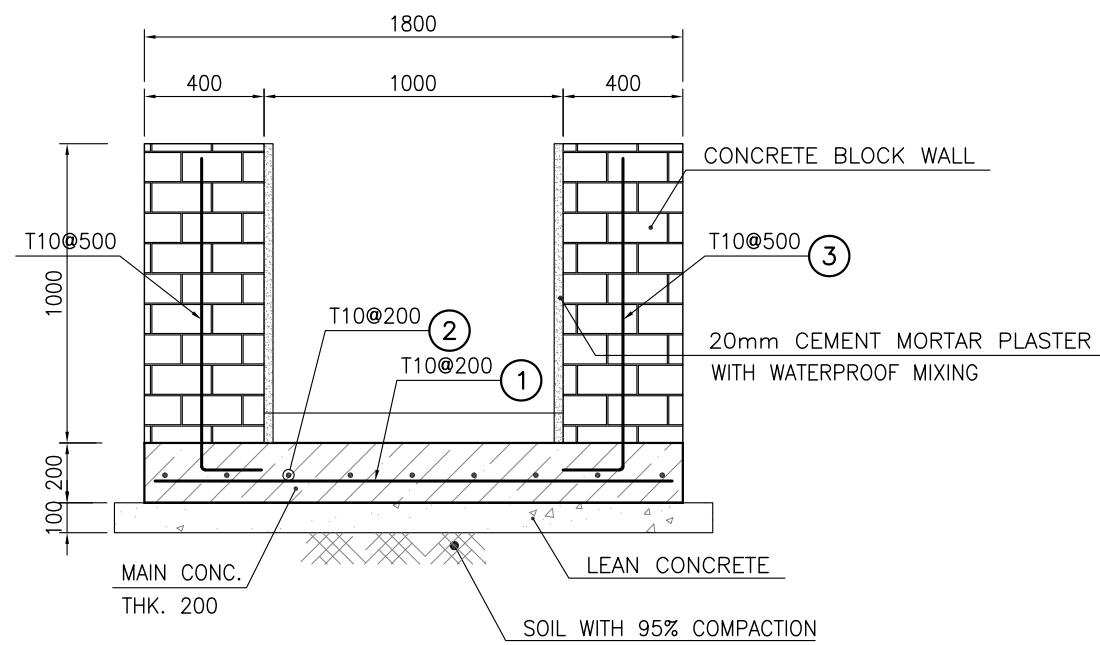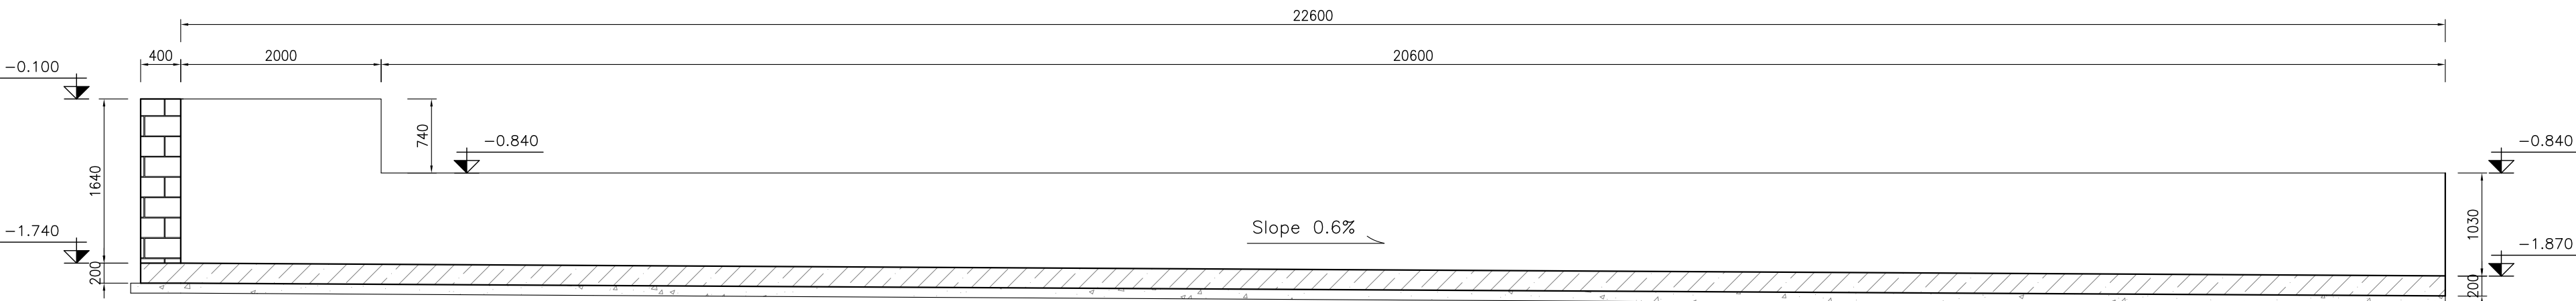

D04	JUN.2022	IFA	R. BERLOUEI	M.PAKHARIAN	M.MEHRSHAD	***
D03	MAY.2022	IFA	R. BERLOUEI	M.PAKHARIAN	M.MEHRSHAD	***
D02	MAR.2022	IFA	R. BERLOUEI	M.PAKHARIAN	M.MEHRSHAD	***
D01	NOV.2021	IFA	R. BERLOUEI	M.PAKHARIAN	M.MEHRSHAD	***
D00	OCT.2021	IPC	R. BERLOUEI	M.PAKHARIAN	SH.GHALIKAR	***
REV.	DATE	P.O.I.S	PREP.	CHK.	APP.	AUT.

PROJECT NAME: BINAK OILFIELD DEVELOPMENT/SUB-SURFACE WORK PACKAGES W028 WELLHEAD FACILITIES

PROJECT NO.: 971020

EPC CONTRACTOR:	EPD/EPC CONTRACTOR(GC):
HIRGAN ENERGY - DESIGN & INSPECTION COMPANIES	PETROIRAN DEVELOPMENT COMPANY

DRAWING TITLE: CIVIL AND STRUCTURAL DRAWINGS-W028S
MUD PIT CHANNEL FORMWORK & REINFORCEMENT PLAN-SECTION

SCALE	SIZE	DRAWING NO.	SHEET NO.	REV.
AS SHOWN	A1	BK-W028-PEDCO-110-CV-PY-0002	08 OF 42	D04

THE ORIGINAL AND ALL COPIES OF THIS DRAWING TOGETHER WITH THE COPYRIGHT THEREIN ARE THE SOLE PROPERTY OF N.I.S.O.C./ FIELDS

BINAK OILFIELD DEVELOPMENT SUB-SURFACE WORK PACKAGES W028 WELLHEAD FACILITIES				
DATE	SCALE	DRAWING BY	CHECKED BY	PROJECT ENG.

NO CONSTRUCTION PERMITTED UNLESS DRAWING APPROVED

APPROVED FOR CONSTRUCTION		BY:	DATE:
BUDGET REF.	LOCATION	SIZE	CLASS
053-073-9184	F	4	2
SERIAL NO.	SHEET	REVISION	
707548	8	D04	

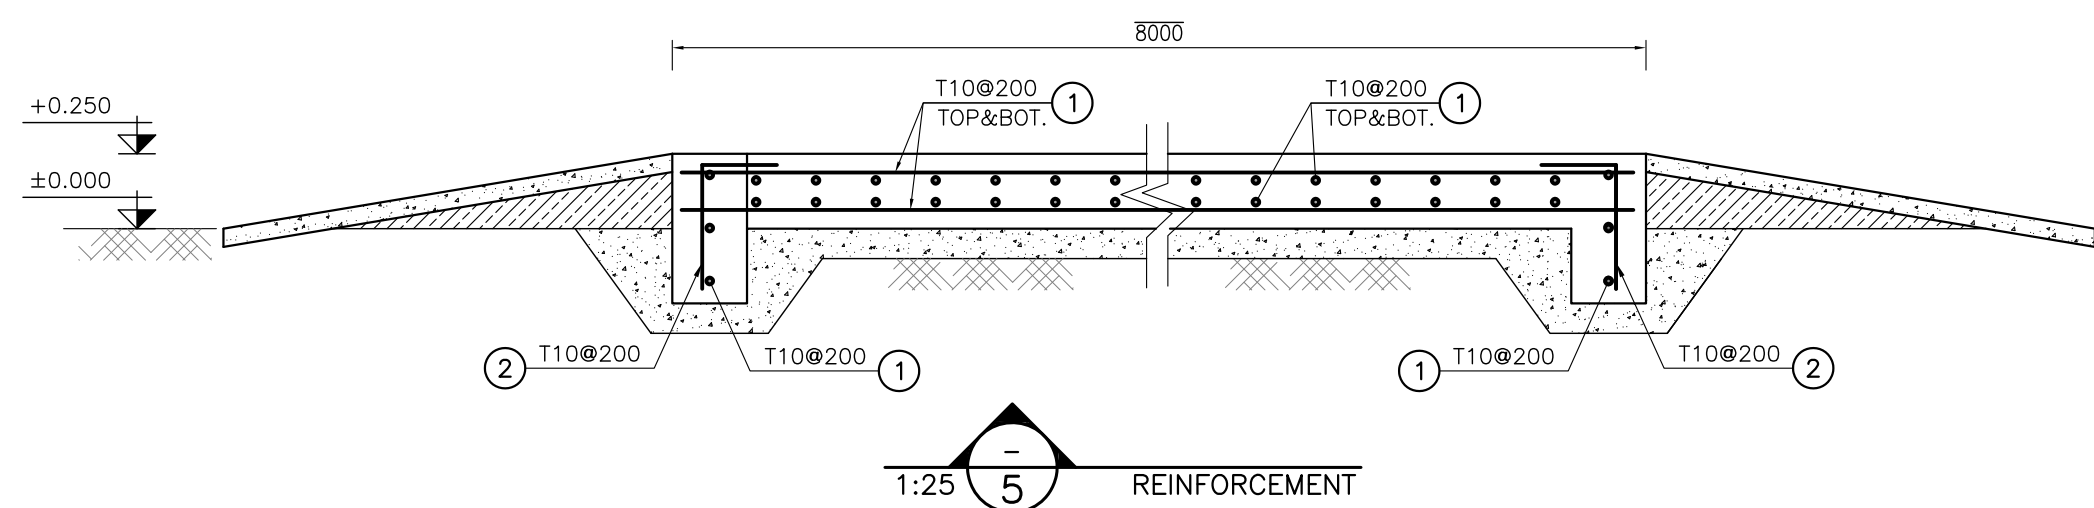
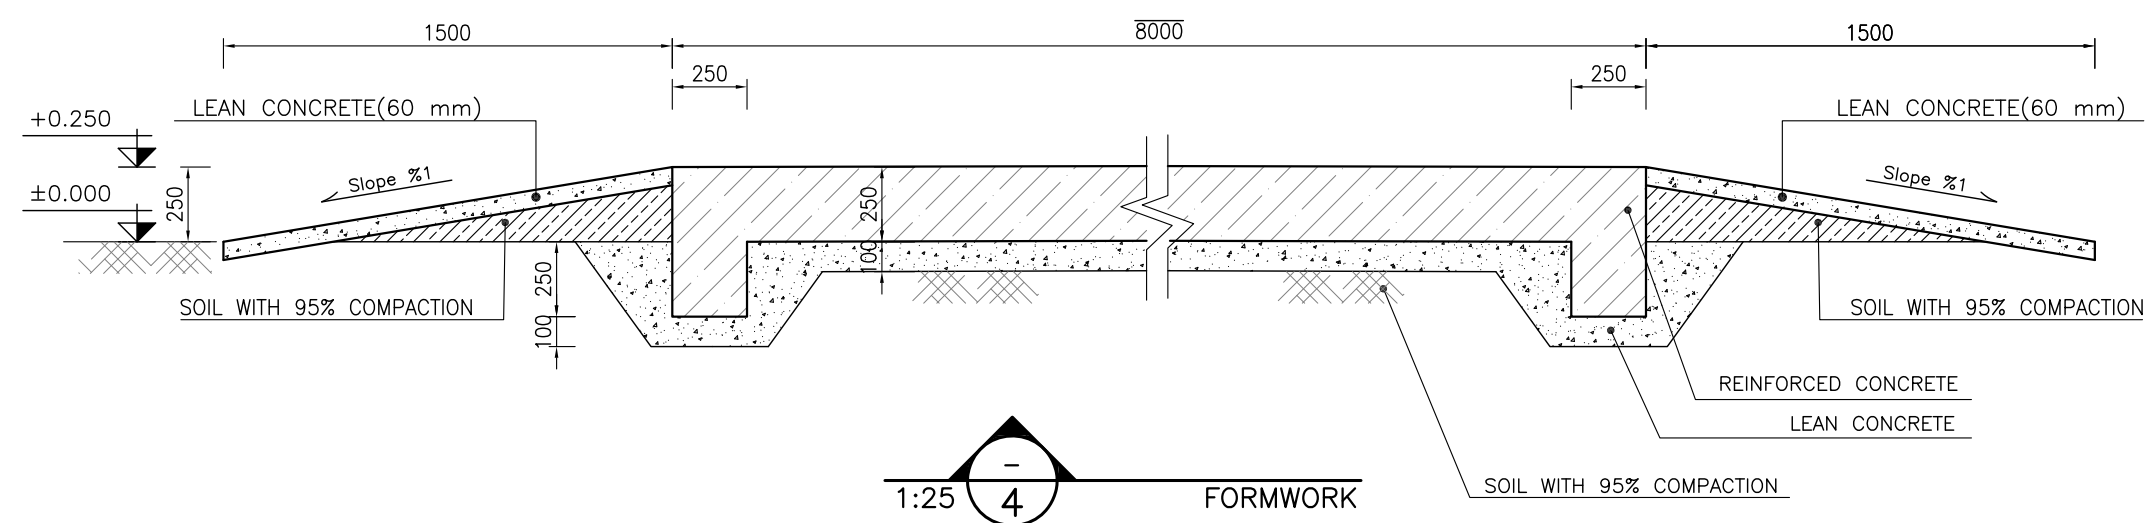
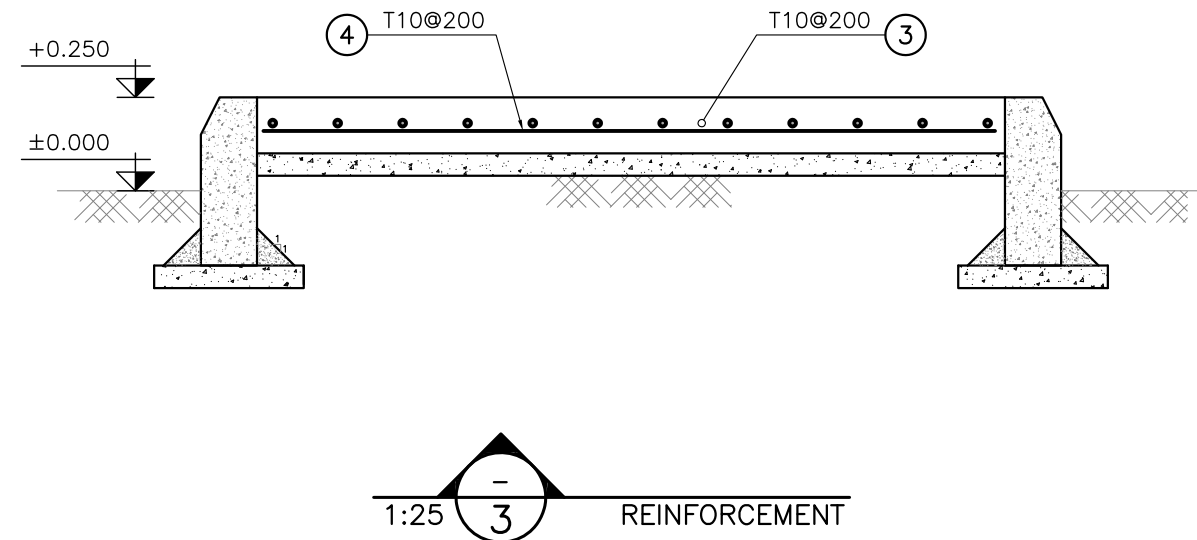
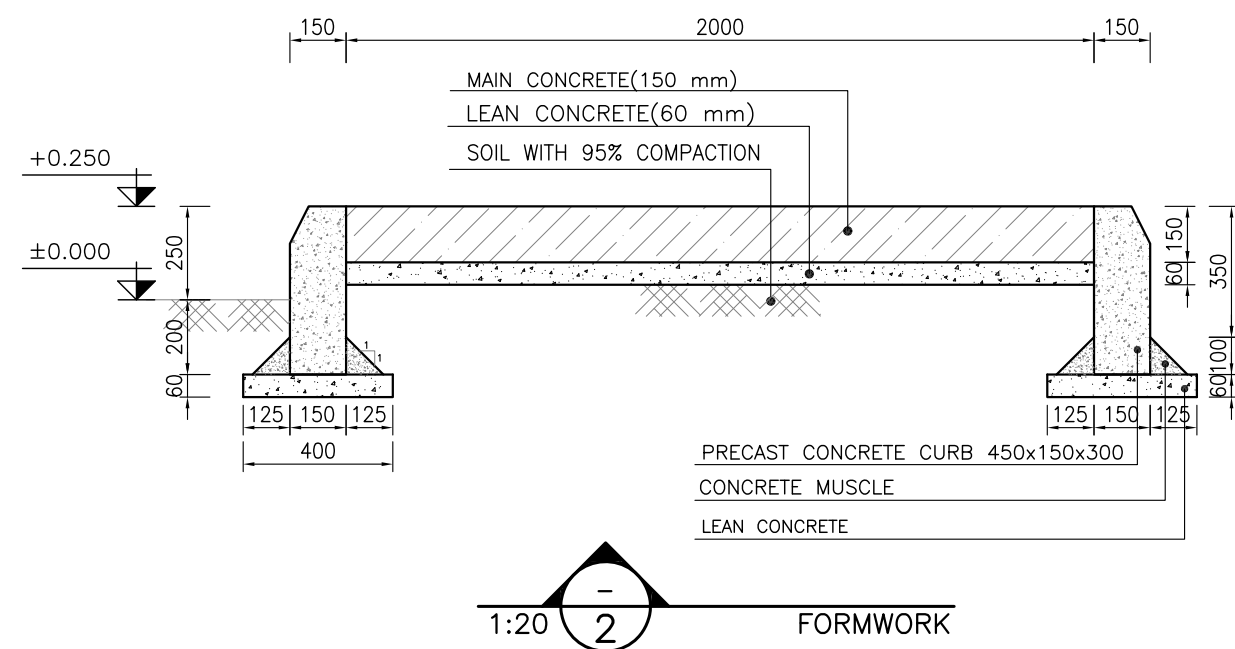
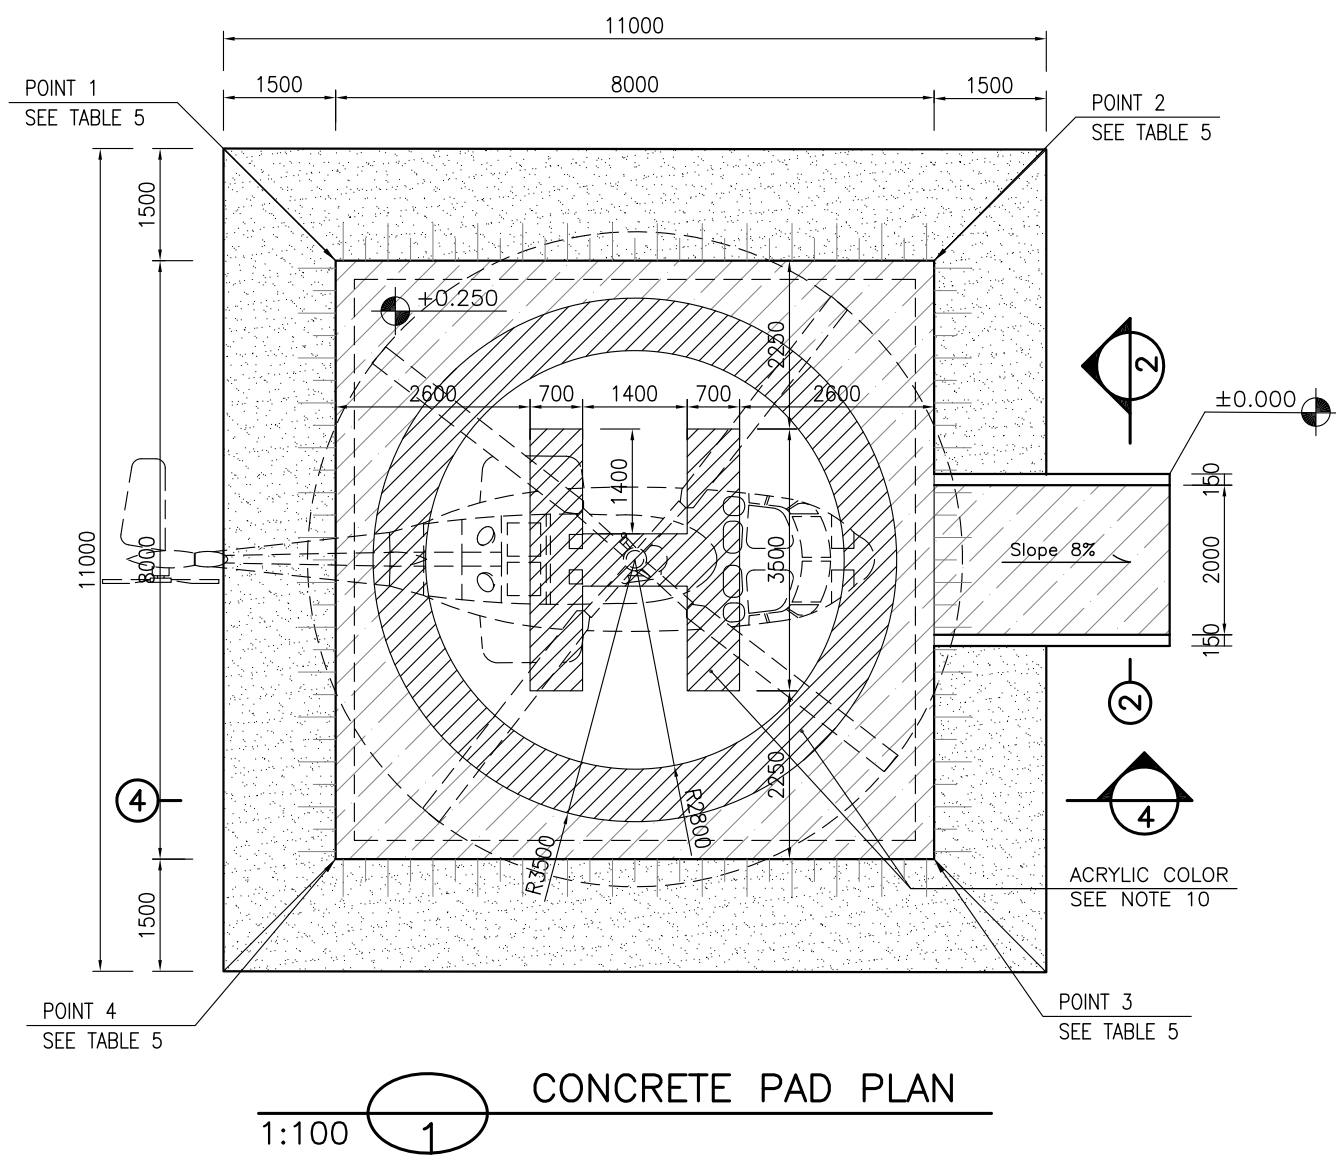
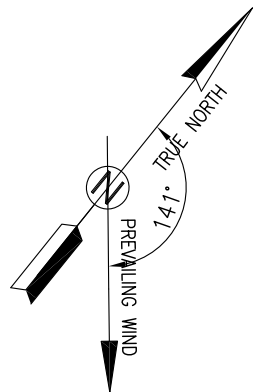


TABLE 5 (CORNERS COORDINATES)		
POINT 1	E=437032.963	N=3293022.272
POINT 2	E=437039.195	N=3293027.288
POINT 3	E=437044.212	N=3293021.057
POINT 4	E=437037.980	N=3293016.040

BAR BENDING SCHEDULE - CONCRETE PAD					
Pos	Spec.	Shape	L/A	No.	T10
1	T10	7850	7.85	164	1287.4
2	T10	150 350	0.50	156	78.0
3	T10	3000	3.00	11	33.0
4	T10	1850	1.85	15	27.75
TOTAL LENGTH OR AREA (m/m2)					1426.15
UNIT WEIGHT (Kg)					0.617
WEIGHT (Kg)					879.93
GRAND TOTAL (Kg)					880

- NOTES**
- 1- ALL COORDINATES ARE IN METER.
 - 2- ALL DIMENSIONS ARE IN MILLIMETERS AND ELEVATIONS ARE IN METER.
 - 3- ALL DRAWINGS SHALL BE CHECKED BY CONTRACTOR WITH RELATIVE DRAWINGS BEFORE CONSTRUCTION.
 - 4- ACCORDING TO THE SPECIFICATION OF CONCRETE WORKS: "BK-GNRL-PEDCO-000-ST-SP-0001", 28 DAYS CHARACTERISTIC COMPRESSIVE STRENGTH OF MAIN CONCRETE IS 25 MPa (ON CYLINDRICAL SPECIMEN)
 - 5- ACCORDING TO THE SPECIFICATION OF CONCRETE WORKS: "BK-GNRL-PEDCO-000-ST-SP-0001", 28 DAYS CHARACTERISTIC COMPRESSIVE STRENGTH OF LEAN CONCRETE IS 15 MPa (ON CYLINDRICAL SPECIMEN)
 - 6- REINFORCING BARS SHALL BE S400 ACCORDING TO: ISIRI3132 AND INBC9 WITH MINIMUM TENSILE YIELD STRENGTH 400 N/mm²
 - 7- MINIMUM FOUNDATION NET CONCRETE COVER SHALL BE 75 mm.
 - 8- SPECIFICATIONS OF THERMO PLAST ACRYLIC COLOR, BASED ON No.3758 NATIONAL STANDARD CODE:
DENSITY : 4.1-5.1 gr/cm³
THICKNESS : 300-400 MICRON
GLOSS : DULL
SOLID MATERIAL PERCENTAGE BY WEIGHT : 75%±2
SOLID MATERIAL PERCENTAGE BY VOLUME : 48%±2
 - 9- JOINT SEALANT MATERIALS SHALL BE WETHER-RESISTANT POLYURETHANE OR SILICONE SCH AS "AEROLASTIC 1674" OR SIMILAR AND SHALL CONFORM TO BS-4254 FOR VERTICAL JOINTS IN WALLS.
 - 10- CONTRACTION JOINTS SHALL BE CONSIDERED IN CONCRETE SLABS EVERY 6m.
 - 11- GEODETIC PARAMETERS FOR COORDINATES ARE AS BELOW:
HORIZONTAL COORDINATE SYSTEM: WGS84/UTM ZONE 39
ELLIPSOID : WORLD GEODETIC SYSTEM 1984 (WGS84)
MAP PROJECTION: UNIVERSAL TRANSVERSE MERCATOR (UTM)
VERTICAL DATUM: MSL


±0.00 = +32.00(R.G.L.)MSL

LEGEND AND ABBREVIATION


	REINFORCED CONCRETE	T.O.F.	TOP OF FOUNDATION
	LEAN CONCRETE	T.O.W.	TOP OF WALL
	CEMENT BLOCK WALL	T.O.C.	TOP OF CONCRETE
	GRAVEL	T.O.PIT	TOP OF PIT
	SUB GRADE	B.O.P.	BOTTOM OF PIPE
	SLOPE	R.G.L.	ROUGH GRADING LEVEL

REFERENCE DRAWING	DRG. No.
SPECIFICATION FOR FENCE & GATE	BK-GNRL-PEDCO-000-CV-SP-0003
GENERAL NOTES - STEEL STRUCTURES	BK-GNRL-PEDCO-000-ST-DW-0011
GENERAL NOTES - REINFORCED CONCRETE STRUCTURES	BK-GNRL-PEDCO-000-ST-DW-0012
GENERAL CIVIL LAYOUT -W028	BK-W028-PEDCO-110-CV-PY-0001
ROUGH GRADING PLANS -W028	BK-W028-PEDCO-110-CV-DW-0001
STANDARD DRAWING FOR CULVERT & DETAILS	BK-GNRL-PEDCO-000-CV-DW-0014
STANDARD DETAILS OF MISCELLANEOUS ITEMS	BK-GNRL-PEDCO-000-CV-DW-0040

KEY PLAN

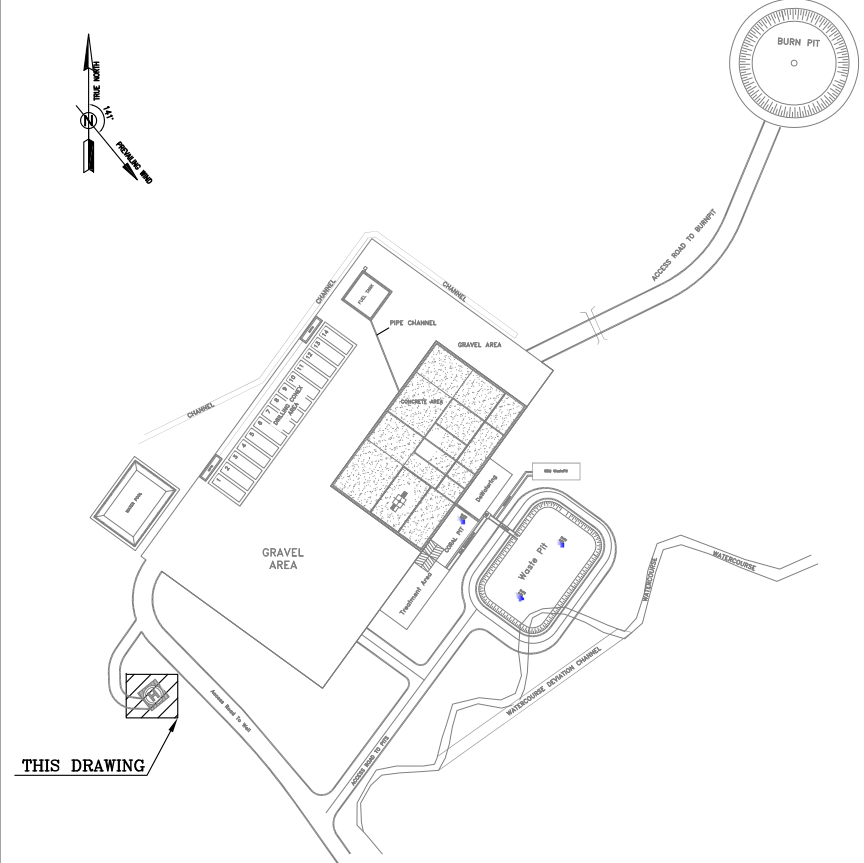

D04	JUN.2022	IFA	R. BERLOUEI	M.PAKHARIAN	M.MEHRSHAD	***								
D03	MAY.2022	IFA	R. BERLOUEI	M.PAKHARIAN	M.MEHRSHAD	***								
D02	MAR.2022	IFA	R. BERLOUEI	M.PAKHARIAN	M.MEHRSHAD	***	***	*****	***	*****	***	*****		
D01	NOV.2021	IFA	R. BERLOUEI	M.PAKHARIAN	M.MEHRSHAD	***	REV.	DESCRIPTION	BY	DATE	BY	DATE		
D00	OCT.2021	IFC	R. BERLOUEI	M.PAKHARIAN	SH.GHALIKAR	***					CHECKED		REV. APPR.	
REV.	DATE	P.O.I.S	PREP.	CHK.	APP.	AUT.	احمل و کلیه نسخ این نقشه و حق اقتباس متعلق به شرکت ملی مناطق نفت خیز جنوب میباشد.							
PROJECT NAME:							BINAK OILFIELD DEVELOPMENT/SUB-SURFACE WORK PACKAGES W028 WELLHEAD FACILITIES							
PROJECT NO.:							971020							
EPC CONTRACTOR:			EPD/EPC CONTRACTOR(GC):				BINAK OILFIELD DEVELOPMENT SUB-SURFACE WORK PACKAGES W028 WELLHEAD FACILITIES							
 HIRGAN ENERGY - DESIGN & INSPECTION COMPANIES			 PETROIRAN DEVELOPMENT COMPANY											
							DATE	SCALE	DRAWING BY	CHECKED BY	PROJECT ENG.			
DRAWING TITLE:							NO CONSTRUCTION PERMITTED UNLESS DRAWING APPROVED							
CIVIL AND STRUCTURAL DRAWINGS-W028S HELIPAD FORMWORK & REINFORCEMENT PLAN-SECTION							APPROVED FOR CONSTRUCTION						BY:	DATE:
SCALE	SIZE	DRAWING NO.			SHEET NO.	REV.	BUDGET REF.	LOCATION	SIZE	CLASS	SERIAL NO.	SHEET	REVISION	
AS SHOWN	A1	BK-W028-PEDCO-110-CV-PY-0002			09 OF 42	D04	053-073-9184	F	4	2	707548	9	D04	

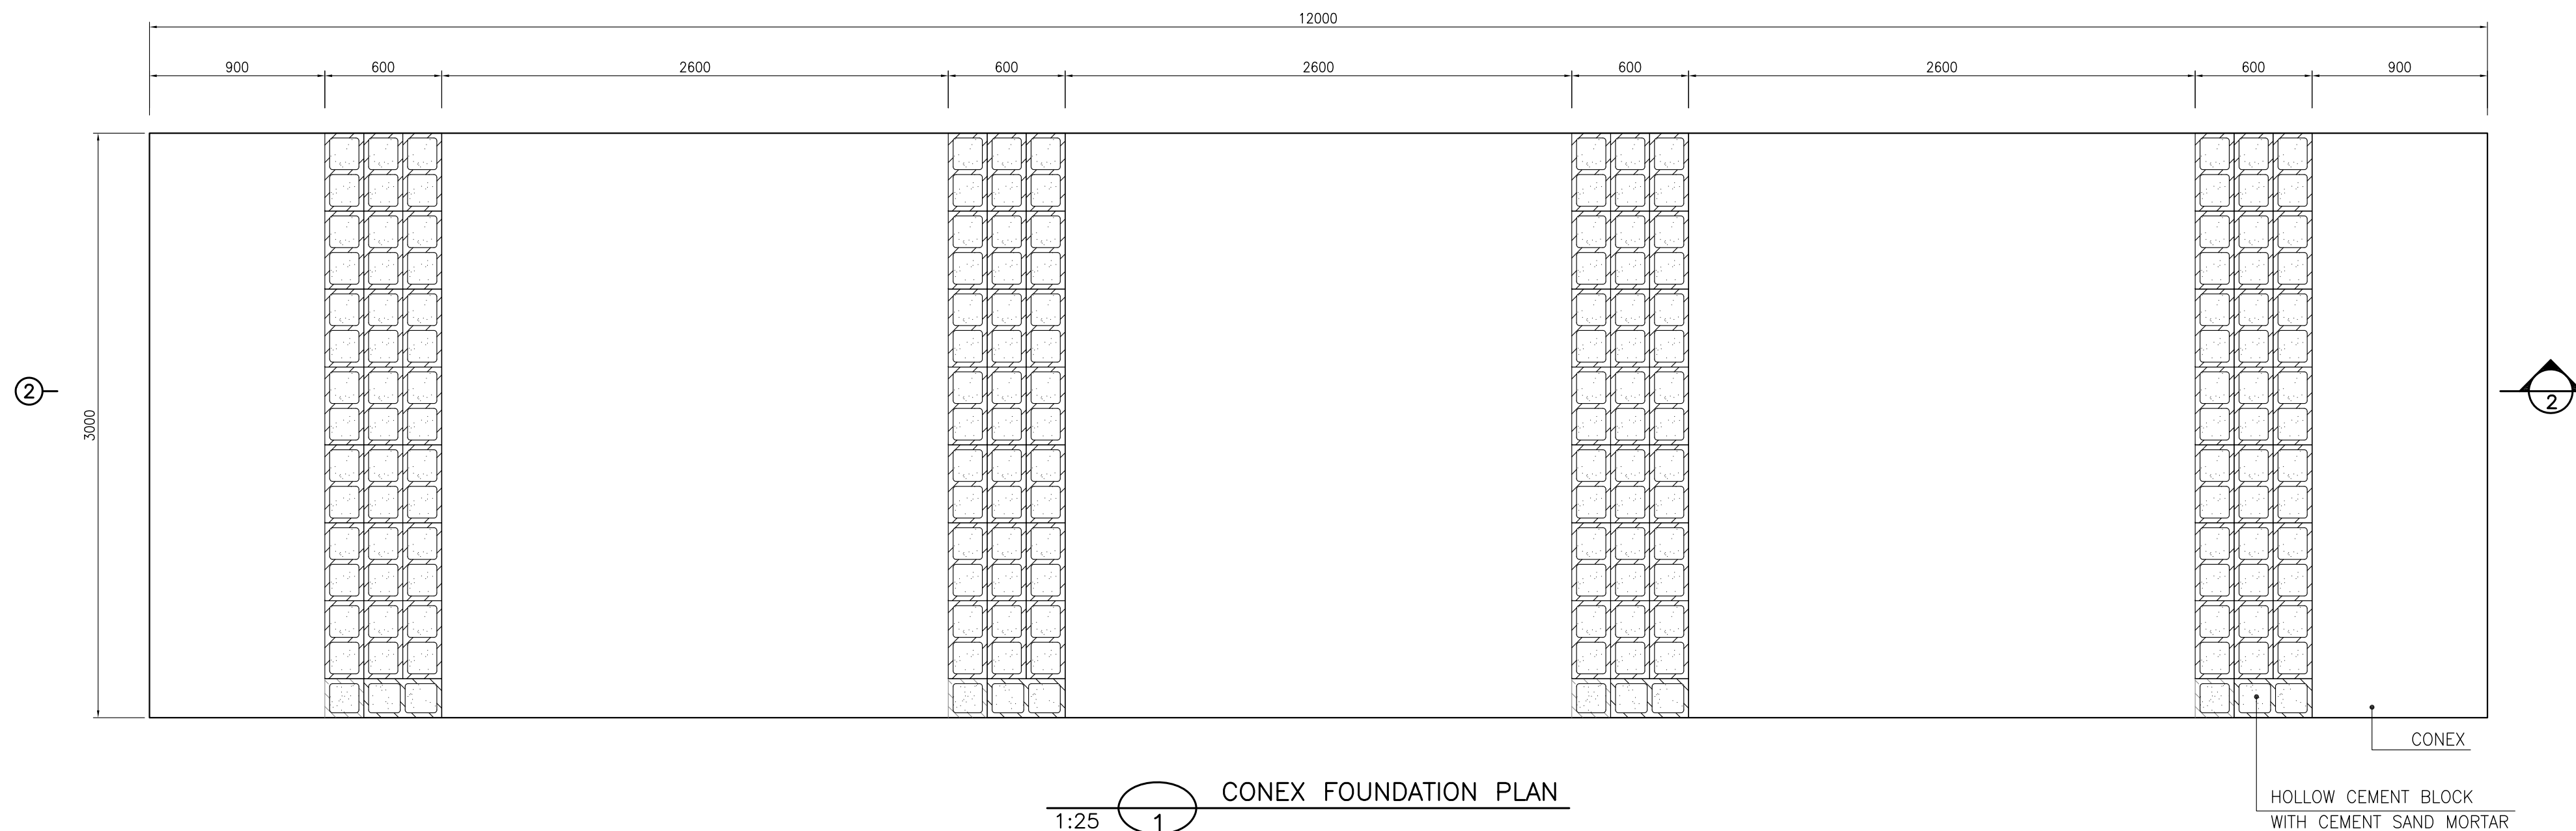


NOTES



- 1- ALL COORDINATES ARE IN METER.
- 2- ALL DIMENSIONS ARE IN MILLIMETERS AND ELEVATIONS ARE IN METER.
- 3- ALL DRAWINGS SHALL BE CHECKED BY CONTRACTOR WITH RELATIVE DRAWINGS BEFORE CONSTRUCTION.
- 4-ACCORDING TO THE SPECIFICATION OF CONCRETE WORKS:
"BK-GNRL-PEDCO-000-ST-SP-0001",28 DAYS CHARACTERISTIC COMPRESSIVE STRENGTH OF MAIN CONCRETE IS 25 MPa(CN CYLINDRICAL SPECIMEN)
- 5-ACCORDING TO THE SPECIFICATION OF CONCRETE WORKS:
"BK-GNRL-PEDCO-000-ST-SP-0001",28 DAYS CHARACTERISTIC COMPRESSIVE STRENGTH OF LEAN CONCRETE IS 15 MPa(CN CYLINDRICAL SPECIMEN)
- 6- REINFORCING BARS SHALL BE S400 ACCORDING TO: ISIRI3132 AND INBC9 WITH MINIMUM TENSILE YIELD STRENGTH 400 N/mm²
- 7- MINIMUM FOUNDATION NET CONCRETE COVER SHALL BE 75 mm.
- 8- SPECIFICATIONS OF THERMO PLASTIC ACRYLIC COLOR, BASED ON No.3758 NATIONAL STANDARD CODE:
DENSITY : 4.1-5.1 gr/cm³
THICKNESS :300-400 MICRON
GLOSS : DULL
SOLID MATERIAL PERCENTAGE BY WEIGHT :75%±2
SOLID MATERIAL PERCENTAGE BY VOLUME :48%±2
- 9-JOINT SEALANT MATERIALS SHALL BE WETHER-RESISTANT POLYURETHANE OR SILICONE SCH AS "AEROLASTIC 1674" OR SIMILAR AND SHALL CONFORM TO BS-4254 FOR VERTICAL JOINTS IN WALLS.
- 10-CONSTRUCTION JOINTS SHALL BE CONSIDERED IN CONCRETE SLABS EVERY 6m.
- 11-GEODEIC PARAMETERS FOR COORDINATES ARE AS BELOW:
HORIZONTAL COORDINATE SYSTEM: WGS84/UTM Zone 39
ELLIPSOID : WORLD GEODEIC SYSTEM 1984 (WGS84)
MAP PROJECTION: UNIVERSAL TRANSVERSE MERCATOR (UTM)
VERTICAL DATUM: MSL

$\pm 0.00 = +31.00(\text{R.G.L.})\text{MSL}$


LEGEND AND ABBREVIATION			
	REINFORCED CONCRETE	T.O.F.	TOP OF FOUNDATION
	LEAN CONCRETE	T.O.W.	TOP OF WALL
	CEMENT BLOCK WALL	T.O.C.	TOP OF CONCRETE
	GRAVEL	T.O.PIT	TOP OF PIT
	SUB GRADE	B.O.P.	BOTTOM OF PIPE
	SLOPE	R.G.L.	ROUGH GRADING LEVEL

REFERENCE DRAWING	DRG. No.
SPECIFICATION FOR FENCE & GATE	BK -GNRAL-PEDCO-000-CV-ST-0003
GENERAL NOTES - STEEL STRUCTURES	BK -GNRAL-PEDCO-000-CP-DW-0011
GENERAL NOTES - REINFORCED CONCRETE STRUCTURES	BK -GNRAL-PEDCO-000-CP-ST-DW-0012
GENERAL CIVIL LAYOUT -W028	BK -W028-PEDCO-110-CV-PY-0001
ROUGH GRADING PLANS -W028	BK -W028-PEDCO-110-CV-DW-0001
STANDARD DRAWING FOR CULVERT & DETAILS	BK -GNRAL-PEDCO-000-CV-DW-0014
STANDARD DETAILS OF MISCELLANEOUS ITEMS	BK -GNRAL-PEDCO-000-CV-DW-0040

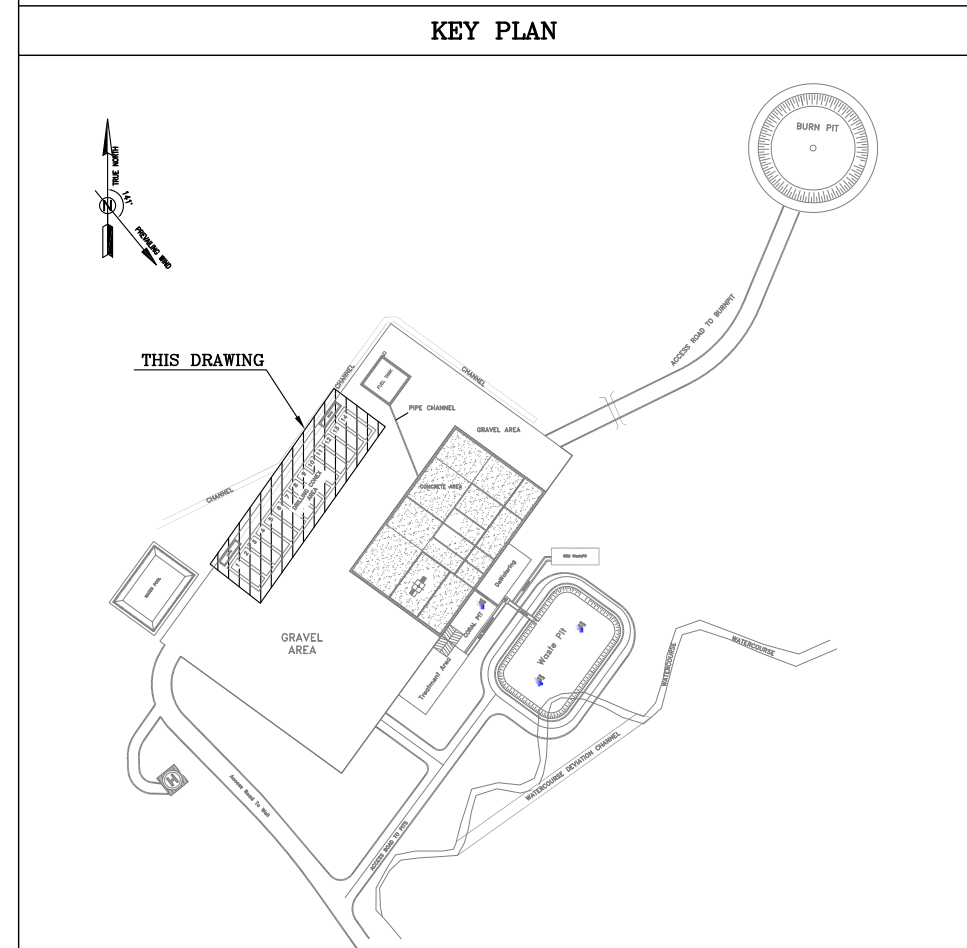
[illegible]

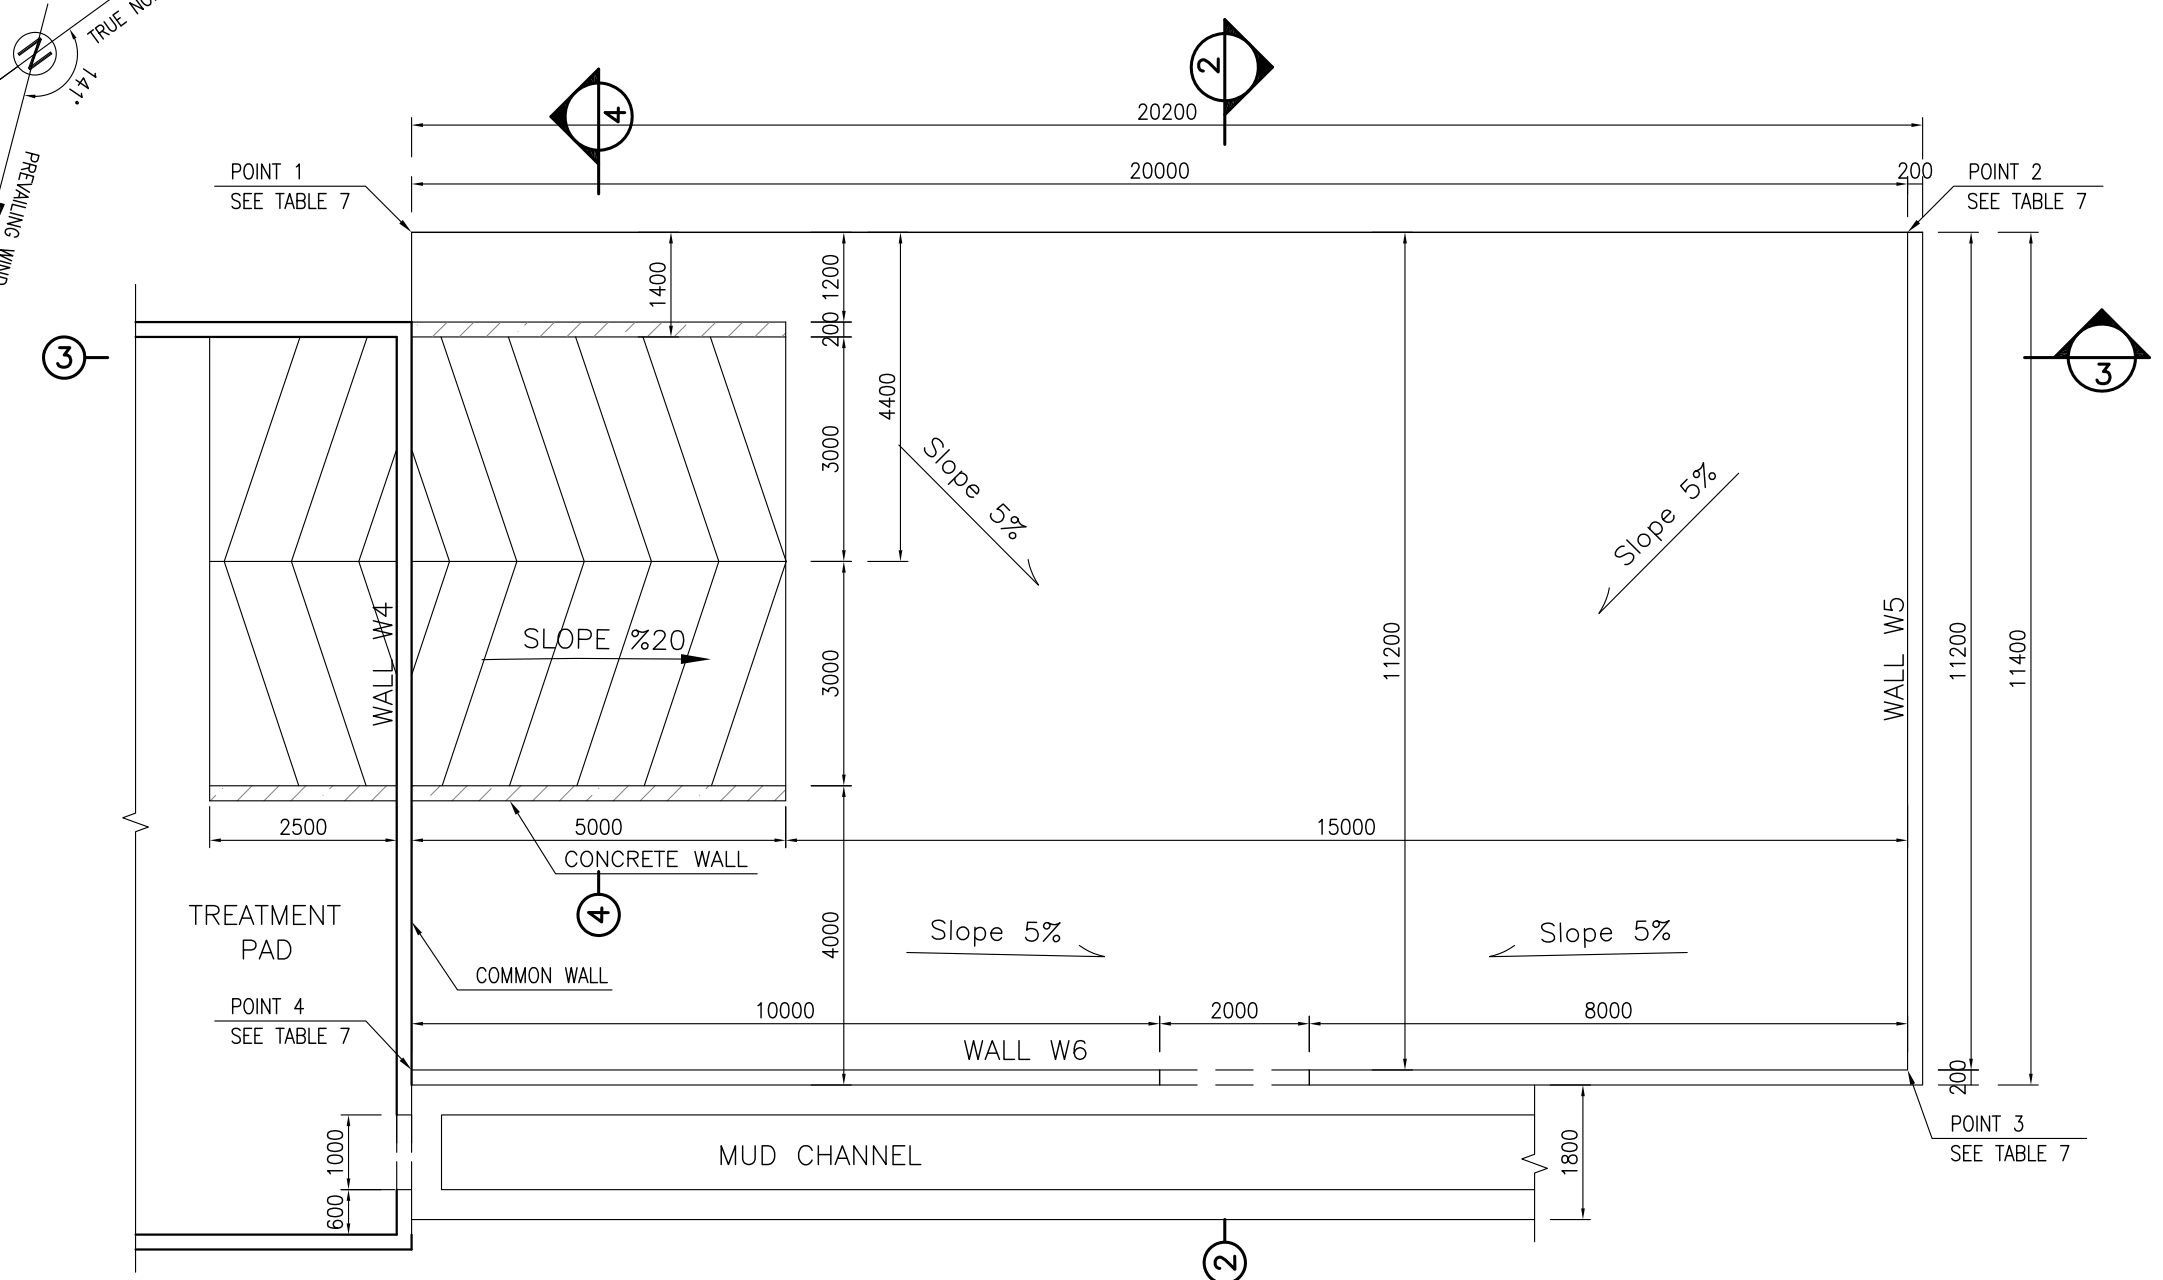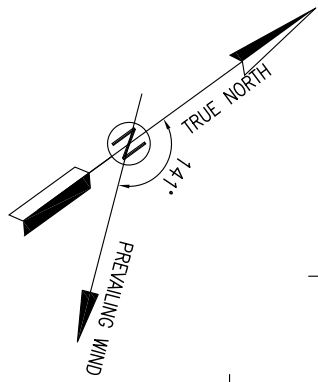


1:100 CORAL PIT PLAN FORMWORK

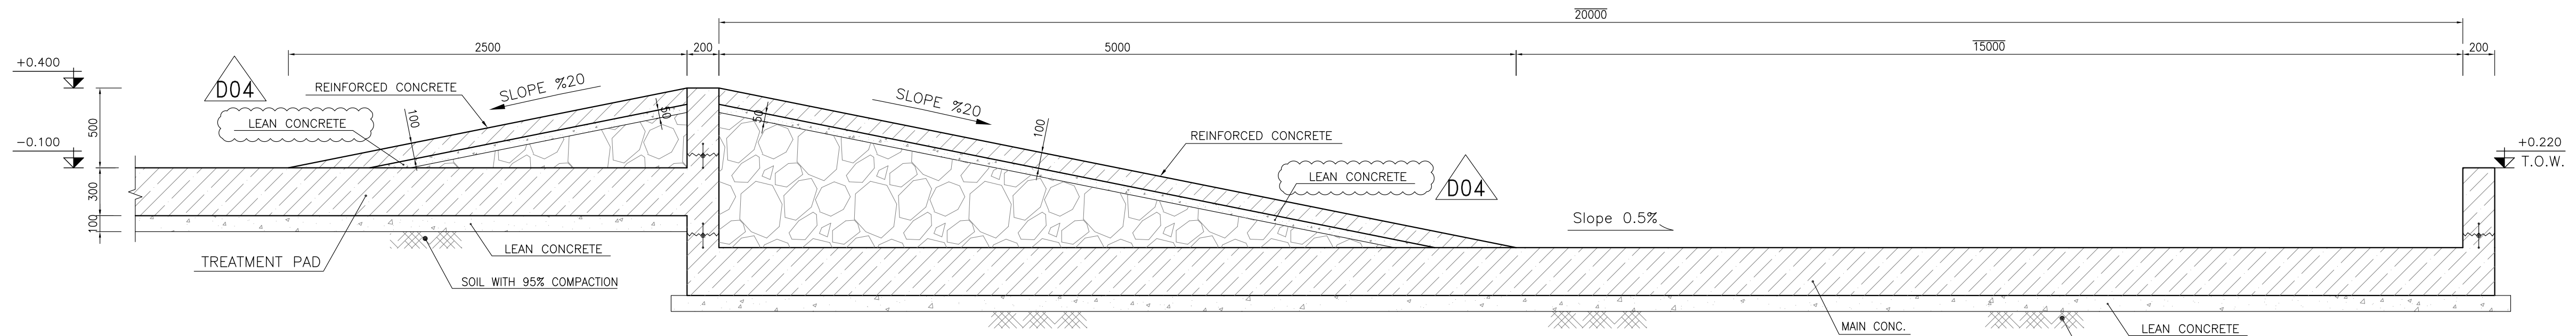


1:25 FORMWORK

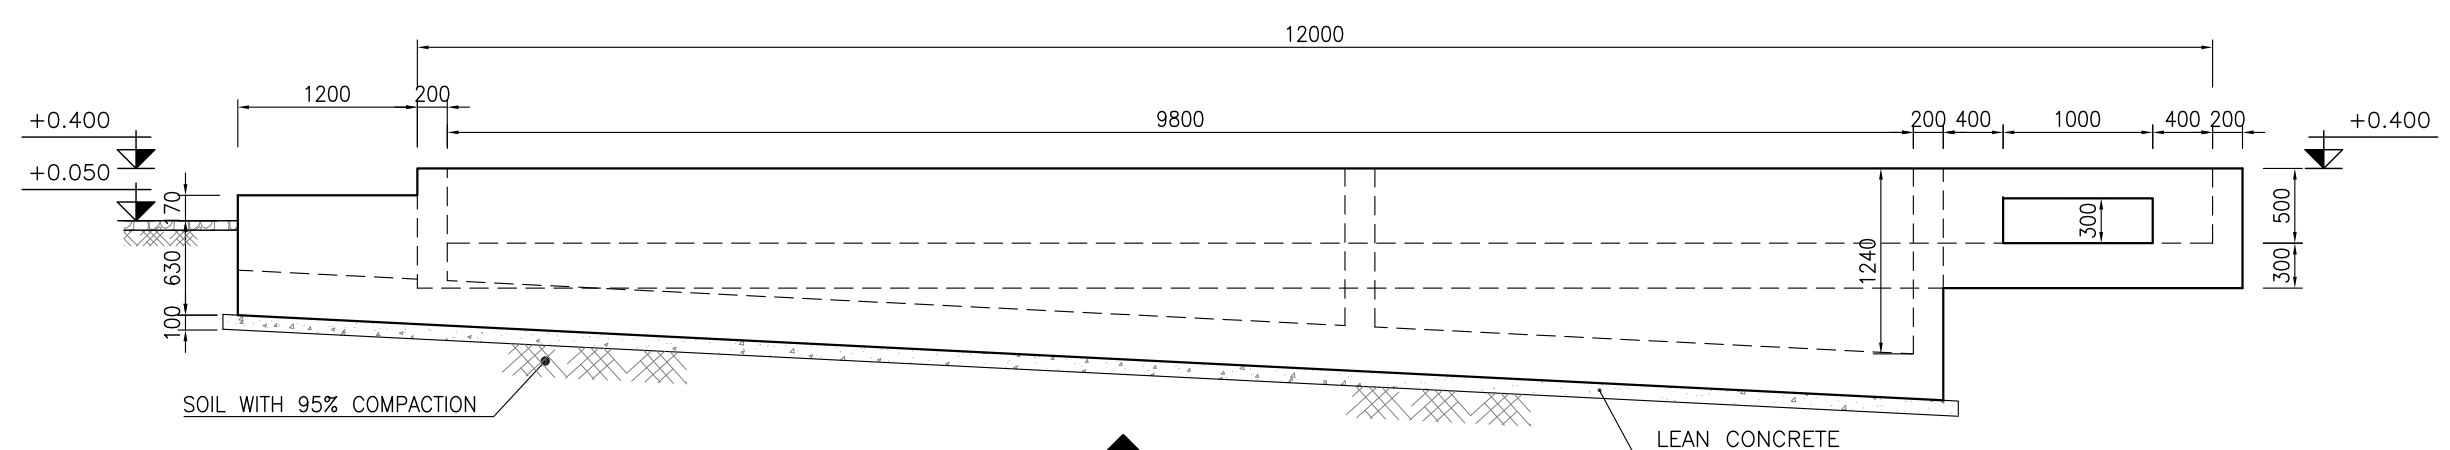


1:50 WALL W4 FORMWORK

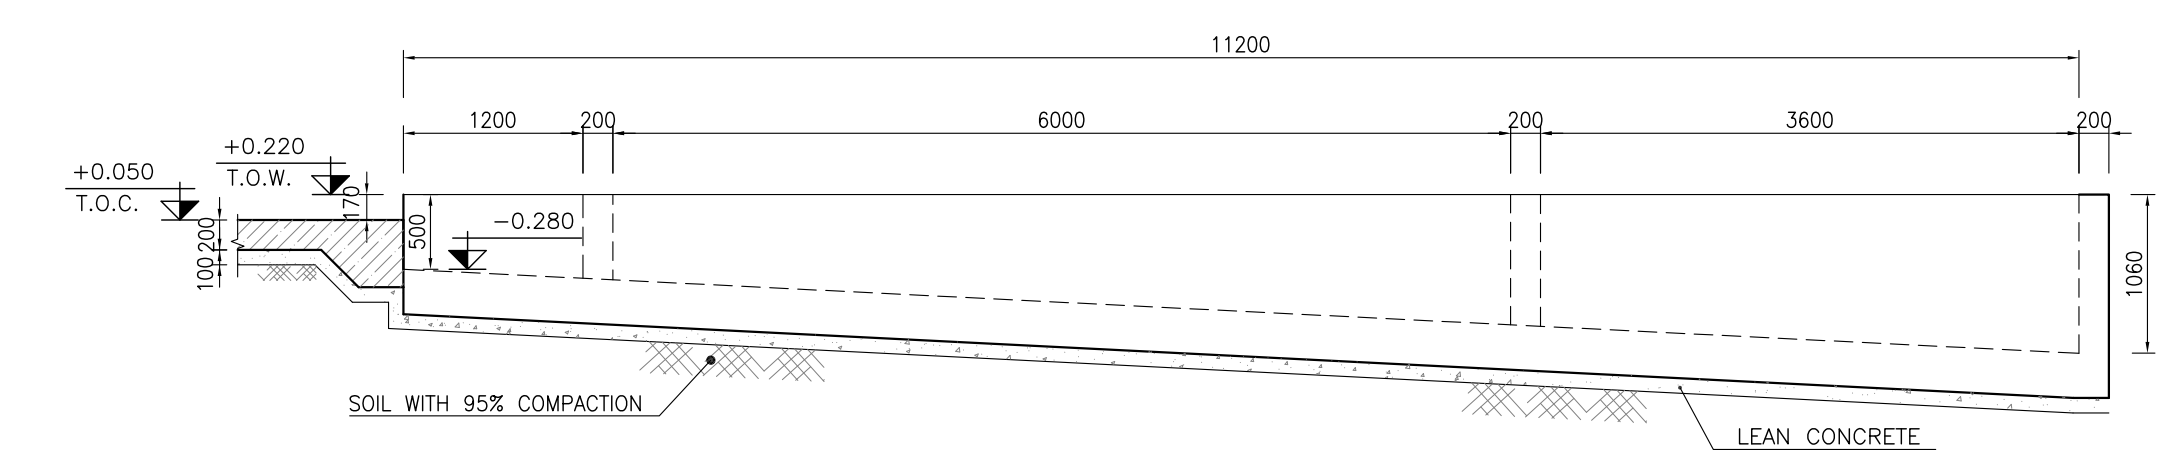


1:50 WALL W5 FORMWORK

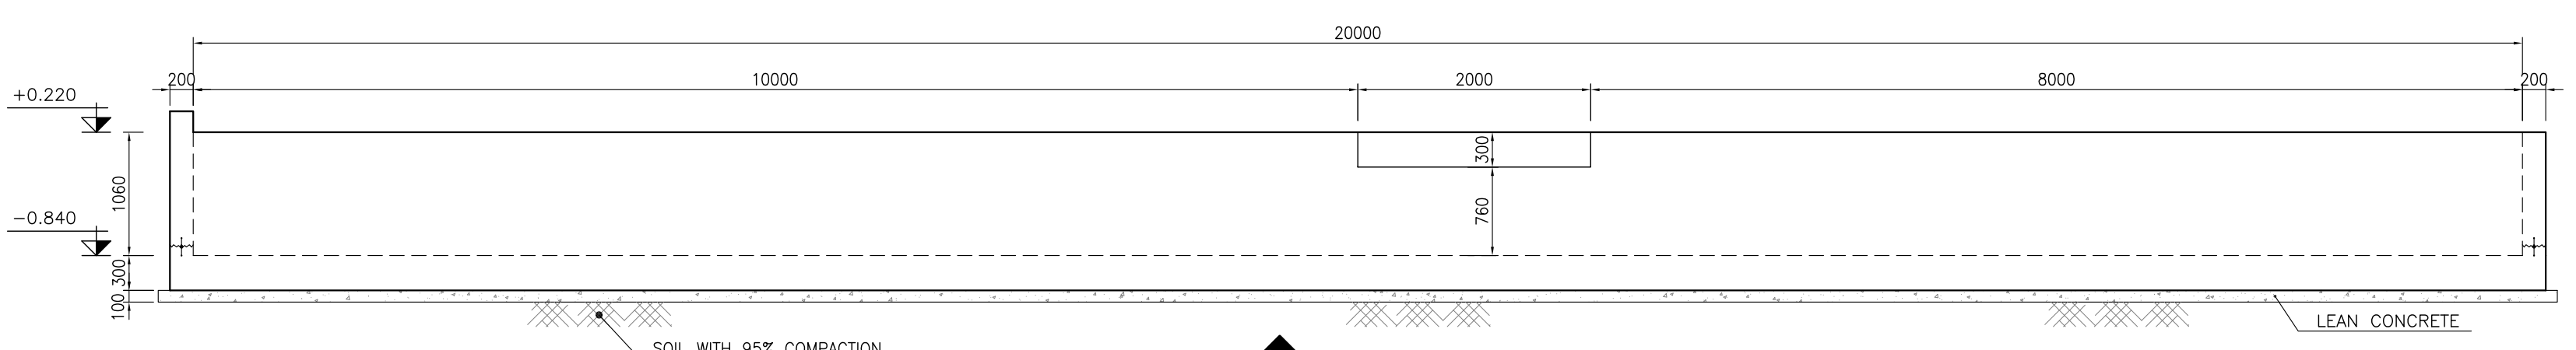

1:50 WALL W6 FORMWORK

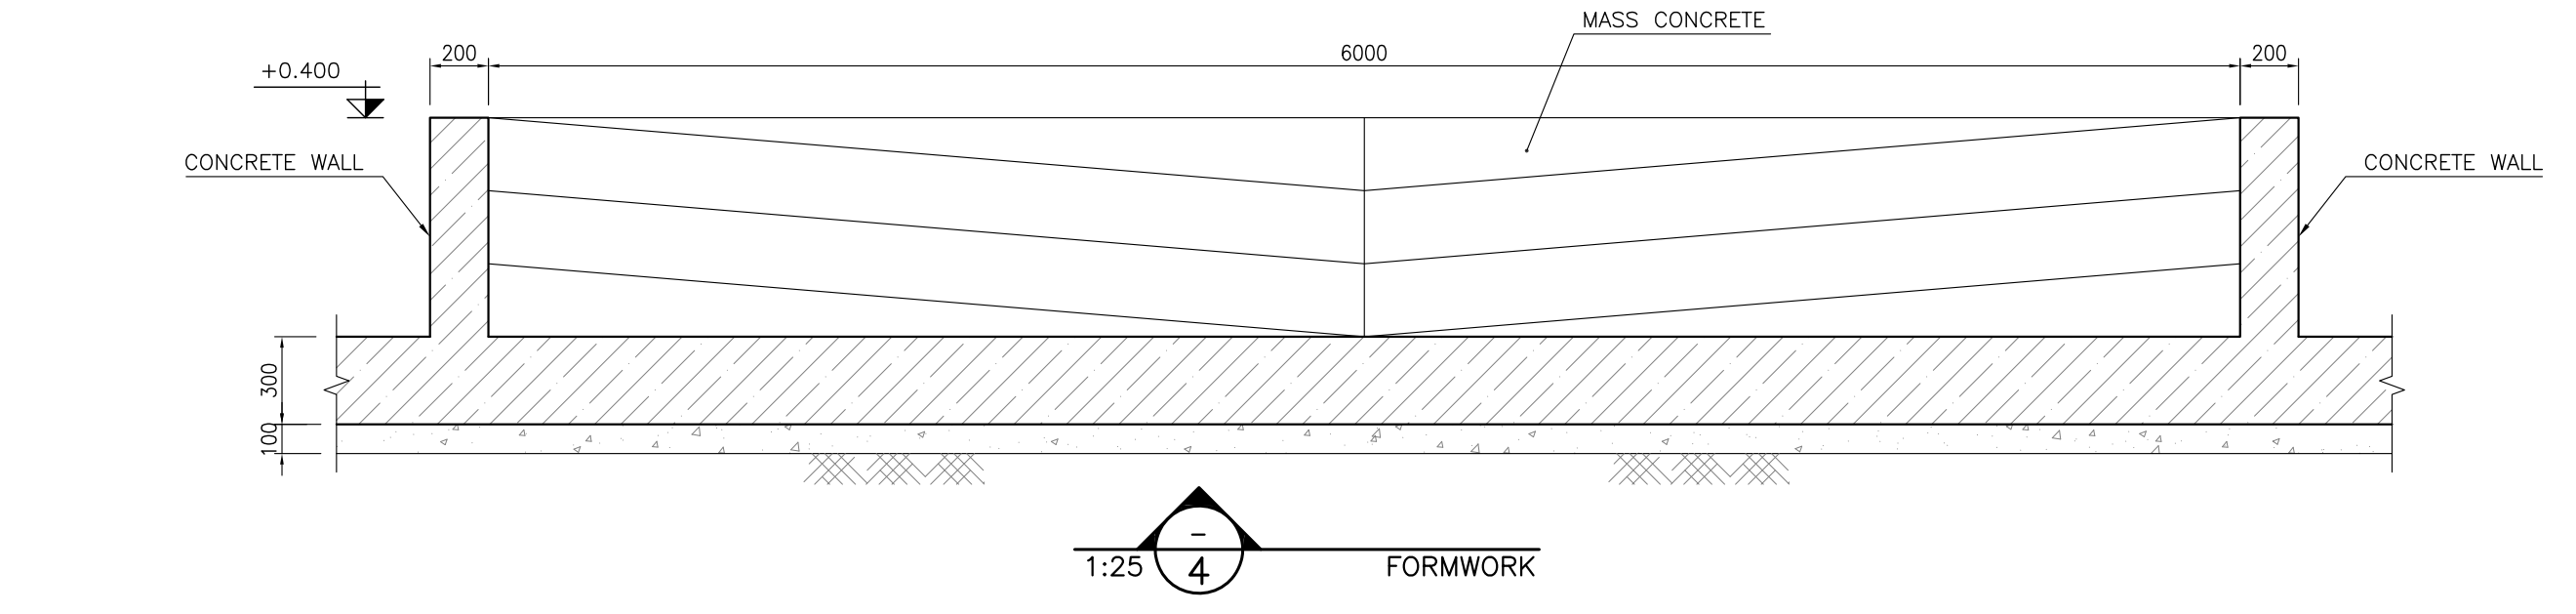

1:25 FORMWORK

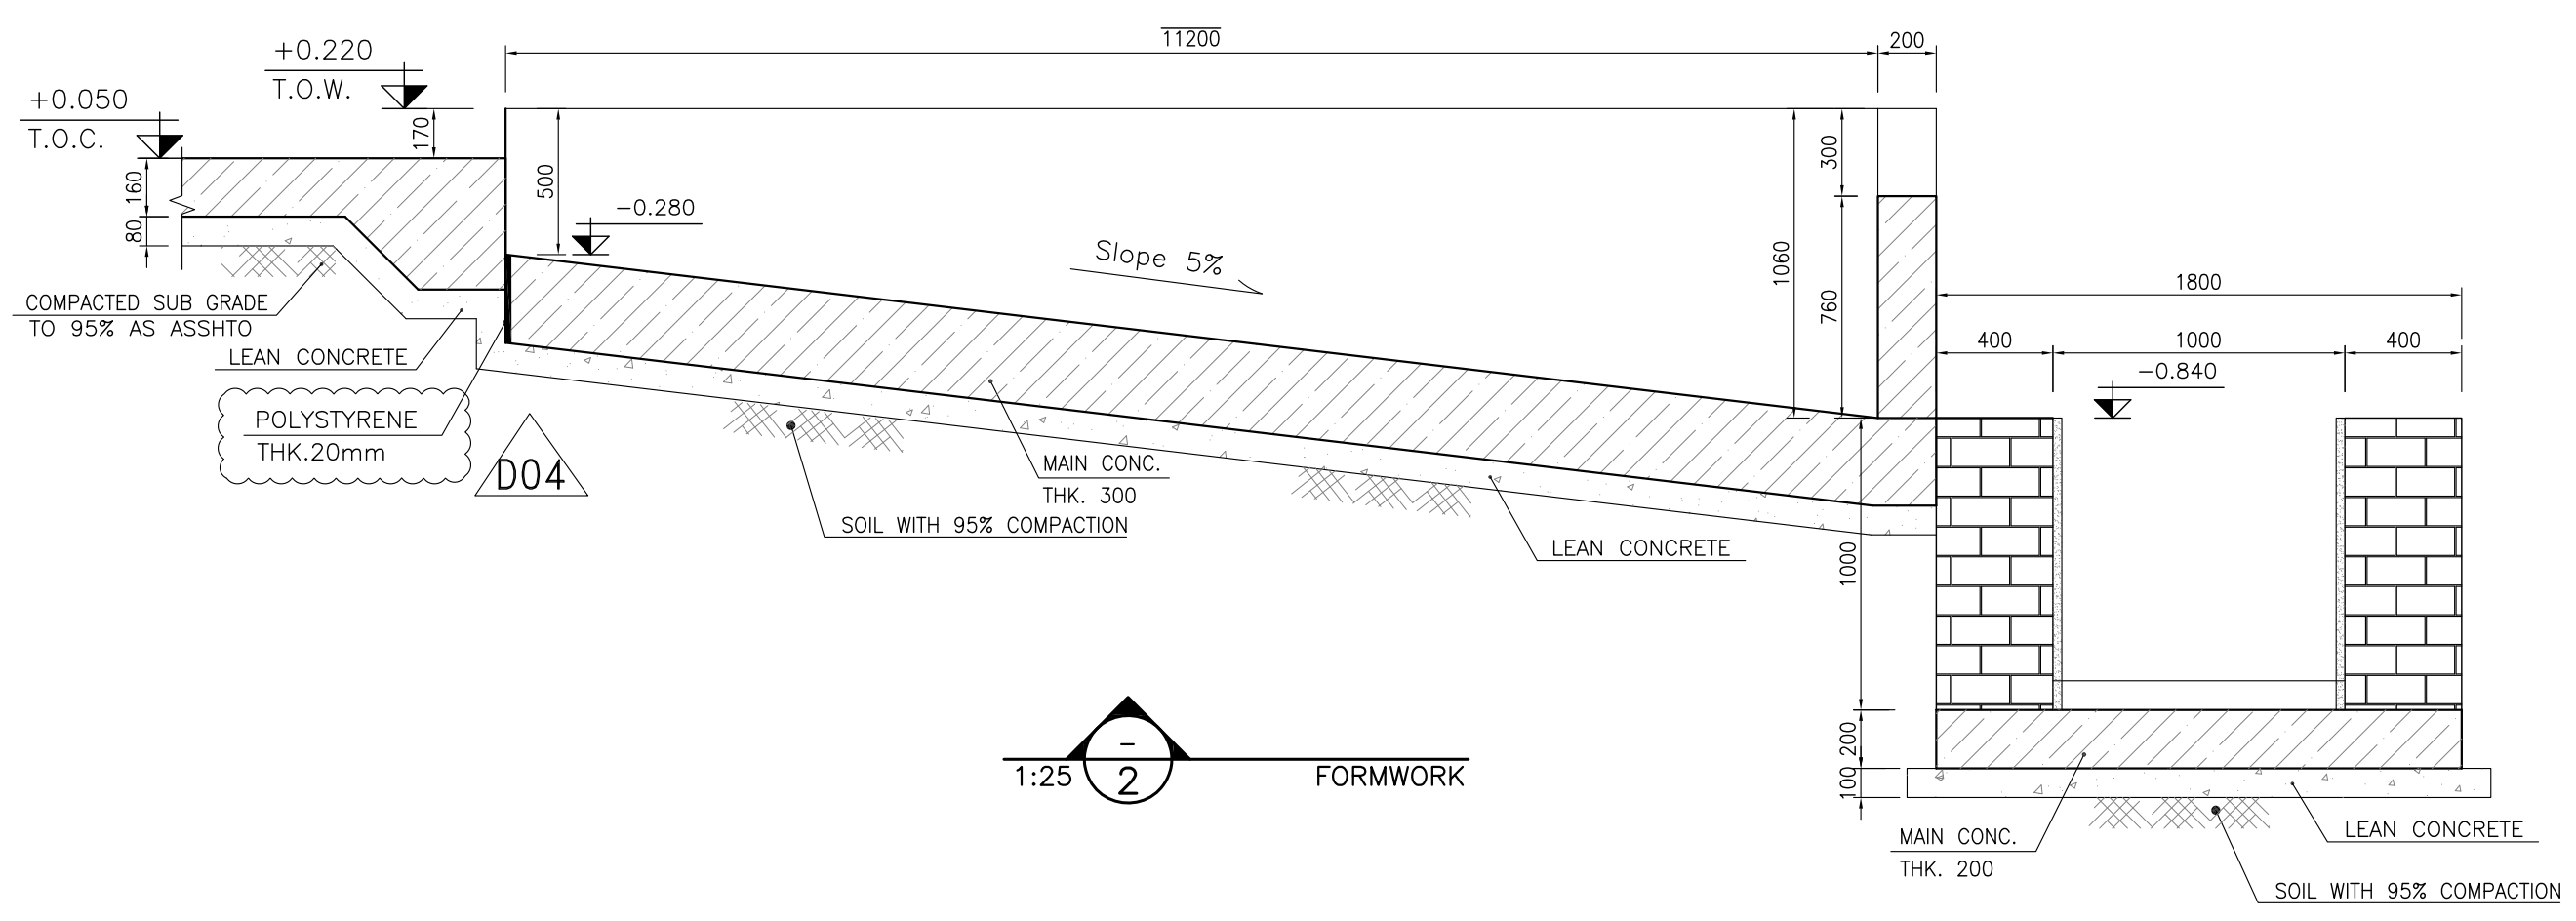

1:25 FORMWORK

- NOTES**
- 1- ALL COORDINATES ARE IN METER.
 - 2- ALL DIMENSIONS ARE IN MILLIMETERS AND ELEVATIONS ARE IN METER.
 - 3- ALL DRAWINGS SHALL BE CHECKED BY CONTRACTOR WITH RELATIVE DRAWINGS BEFORE CONSTRUCTION.
 - 4- ACCORDING TO THE SPECIFICATION OF CONCRETE WORKS: "BK-GNRL-PEDCO-000-ST-SP-0001", 28 DAYS CHARACTERISTIC COMPRESSIVE STRENGTH OF MAIN CONCRETE IS 25 MPa (ON CYLINDRICAL SPECIMEN)
 - 5- ACCORDING TO THE SPECIFICATION OF CONCRETE WORKS: "BK-GNRL-PEDCO-000-ST-SP-0001", 28 DAYS CHARACTERISTIC COMPRESSIVE STRENGTH OF LEAN CONCRETE IS 15 MPa (ON CYLINDRICAL SPECIMEN)
 - 6- REINFORCING BARS SHALL BE S400 ACCORDING TO: ISIRI3132 AND INBC9 WITH MINIMUM TENSILE YIELD STRENGTH 400 N/mm²
 - 7- MINIMUM FOUNDATION NET CONCRETE COVER SHALL BE 75 mm.
 - 8- SPECIFICATIONS OF THERMO PLAST ACRYLIC COLOR, BASED ON No.3758 NATIONAL STANDARD CODE:
DENSITY : 4.1-5.1 gr/cm³
THICKNESS : 300-400 MICRON
GLOSS : DULL
SOLID MATERIAL PERCENTAGE BY WEIGHT : 75%±2
SOLID MATERIAL PERCENTAGE BY VOLUME : 48%±2
 - 9- JOINT SEALANT MATERIALS SHALL BE WETHER-RESISTANT POLYURETHANE OR SILICONE SCH AS "AEROLASTIC 1674" OR SIMILAR AND SHALL CONFORM TO BS-4254 FOR VERTICAL JOINTS IN WALLS.
 - 10- CONTRACTION JOINTS SHALL BE CONSIDERED IN CONCRETE SLABS EVERY 6m.
 - 11- GEODETIC PARAMETERS FOR COORDINATES ARE AS BELOW:
HORIZONTAL COORDINATE SYSTEM: WGS84/UTM ZONE 39
ELLIPSOID : WORLD GEODETIC SYSTEM 1984 (WGS84)
MAP PROJECTION: UNIVERSAL TRANSVERSE MERCATOR (UTM)
VERTICAL DATUM: MSL
- ±0.00 = +31.00(R.G.L.)MSL

LEGEND AND ABBREVIATION

	REINFORCED CONCRETE	T.O.F.	TOP OF FOUNDATION
	LEAN CONCRETE	T.O.W.	TOP OF WALL
	CEMENT BLOCK WALL	T.O.C.	TOP OF CONCRETE
	GRAVEL	T.O.PIT	TOP OF PIT
	SUB GRADE	B.O.P.	BOTTOM OF PIPE
	SLOPE	R.G.L.	ROUGH GRADING LEVEL

REFERENCE DRAWING

REFERENCE DRAWING	DRG. No.
SPECIFICATION FOR FENCE & GATE	BK-GNRL-PEDCO-000-CV-SP-0003
GENERAL NOTES - STEEL STRUCTURES	BK-GNRL-PEDCO-000-ST-DW-0011
GENERAL NOTES - REINFORCED CONCRETE STRUCTURES	BK-GNRL-PEDCO-000-ST-DW-0012
GENERAL CIVIL LAYOUT - W028	BK-W028-PEDCO-110-CV-PY-0001
ROUGH GRADING PLANS - W028	BK-W028-PEDCO-110-CV-DW-0001
STANDARD DRAWING FOR CULVERT & DETAILS	BK-GNRL-PEDCO-000-CV-DW-0014
STANDARD DETAILS OF MISCELLANEOUS ITEMS	BK-GNRL-PEDCO-000-CV-DW-0040

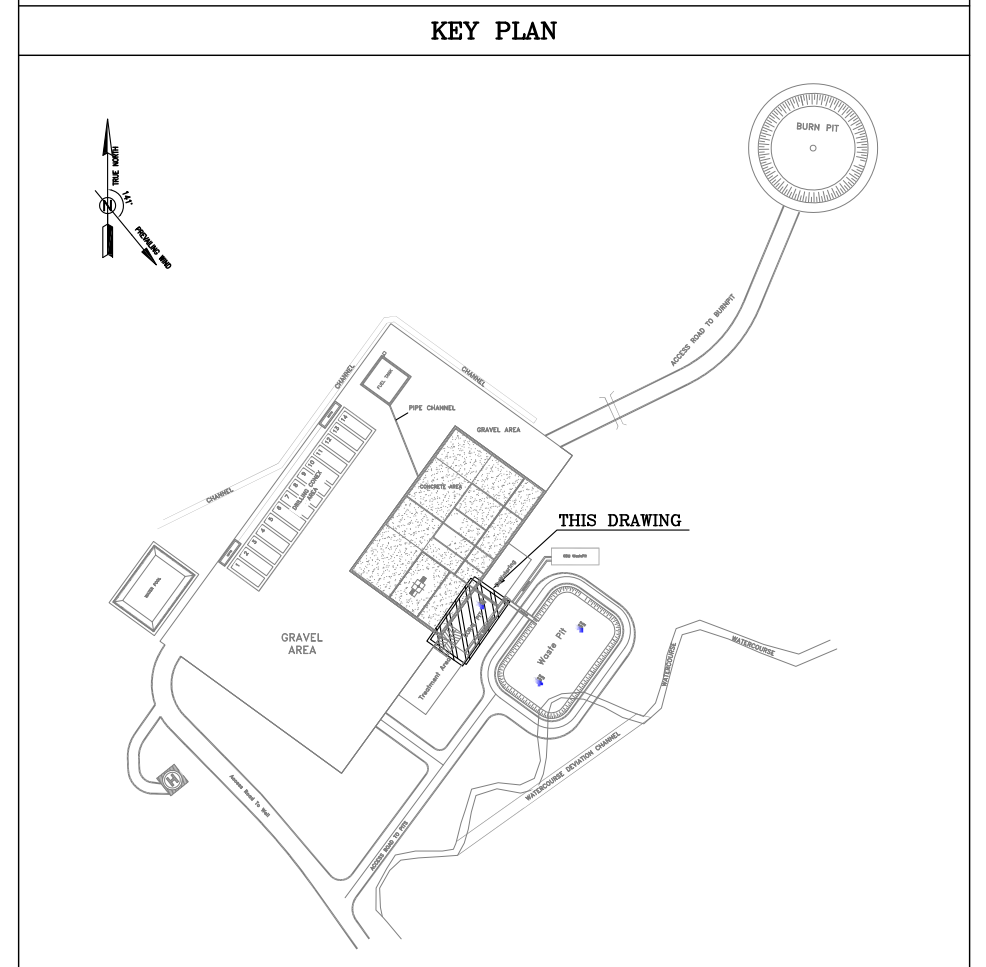


**TABLE 7
(CORNERS COORDINATES)**

POINT	E	N
POINT 1	E=437133.697	N=3293073.423
POINT 2	E=437145.451	N=3293089.605
POINT 3	E=437154.513	N=3293083.023
POINT 4	E=437142.759	N=3293066.841

D04	JUN.2022	IFA	R. BERLOUEI	M.PAKHARIAN	M.MEHRSHAD	***
D03	MAY.2022	IFA	R. BERLOUEI	M.PAKHARIAN	M.MEHRSHAD	***
D02	MAR.2022	IFA	R. BERLOUEI	M.PAKHARIAN	M.MEHRSHAD	***
D01	NOV.2021	IFA	R. BERLOUEI	M.PAKHARIAN	M.MEHRSHAD	***
D00	OCT.2021	IFC	R. BERLOUEI	M.PAKHARIAN	SH.GHALKAR	***
REV.	DATE	P.O.I.S	PREP.	CHK.	APP.	AUT.
PROJECT NAME: BINAK OILFIELD DEVELOPMENT/SUB-SURFACE WORK PACKAGES W028 WELLHEAD FACILITIES						
PROJECT NO.:			971020			
EPC CONTRACTOR:			EPD/EPC CONTRACTOR(GC):			
 HIRGAN ENERGY - DESIGN & INSPECTION COMPANIES			 PETROIRAN DEVELOPMENT COMPANY			
DRAWING TITLE: CIVIL AND STRUCTURAL DRAWINGS-W028S CORAL PIT FORMWORK - DETAIL & SECTION						
SCALE	SIZE	DRAWING NO.		SHEET NO.	REV.	
AS SHOWN	A1	BK-W028-PEDCO-110-CV-PY-0002		13 OF 42	D04	

احمل و کلیه نسخ این نقشه و حق اقتباس متعلق به شرکت ملی مناطق نفت خیز جنوب میباشد.

THE ORIGINAL AND ALL COPIES OF THIS DRAWING TOGETHER WITH THE COPYRIGHT THEREIN ARE THE SOLE PROPERTY OF N.I.S.O.C./ FIELDS



BINAK OILFIELD DEVELOPMENT SUB-SURFACE WORK PACKAGES W028 WELLHEAD FACILITIES

DATE	SCALE	DRAWING BY	CHECKED BY	PROJECT ENG.




NO CONSTRUCTION PERMITTED UNLESS DRAWING APPROVED

APPROVED FOR CONSTRUCTION	BY:	DATE:

SCALE	SIZE	DRAWING NO.	SHEET NO.	REV.	BUDGET REF.	LOCATION	SIZE	CLASS	SERIAL NO.	SHEET	REVISION
AS SHOWN	A1	BK-W028-PEDCO-110-CV-PY-0002	13 OF 42	D04	053-073-9184	F	4	2	707548	13	D04

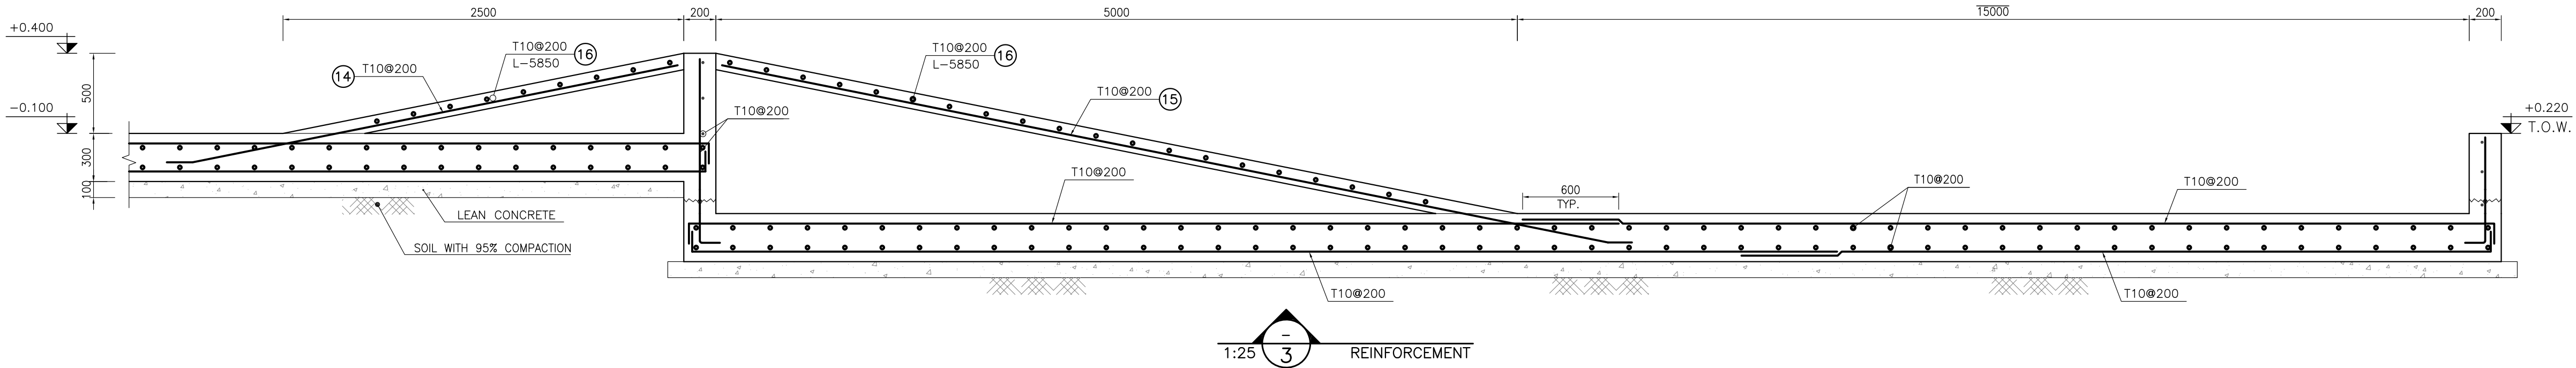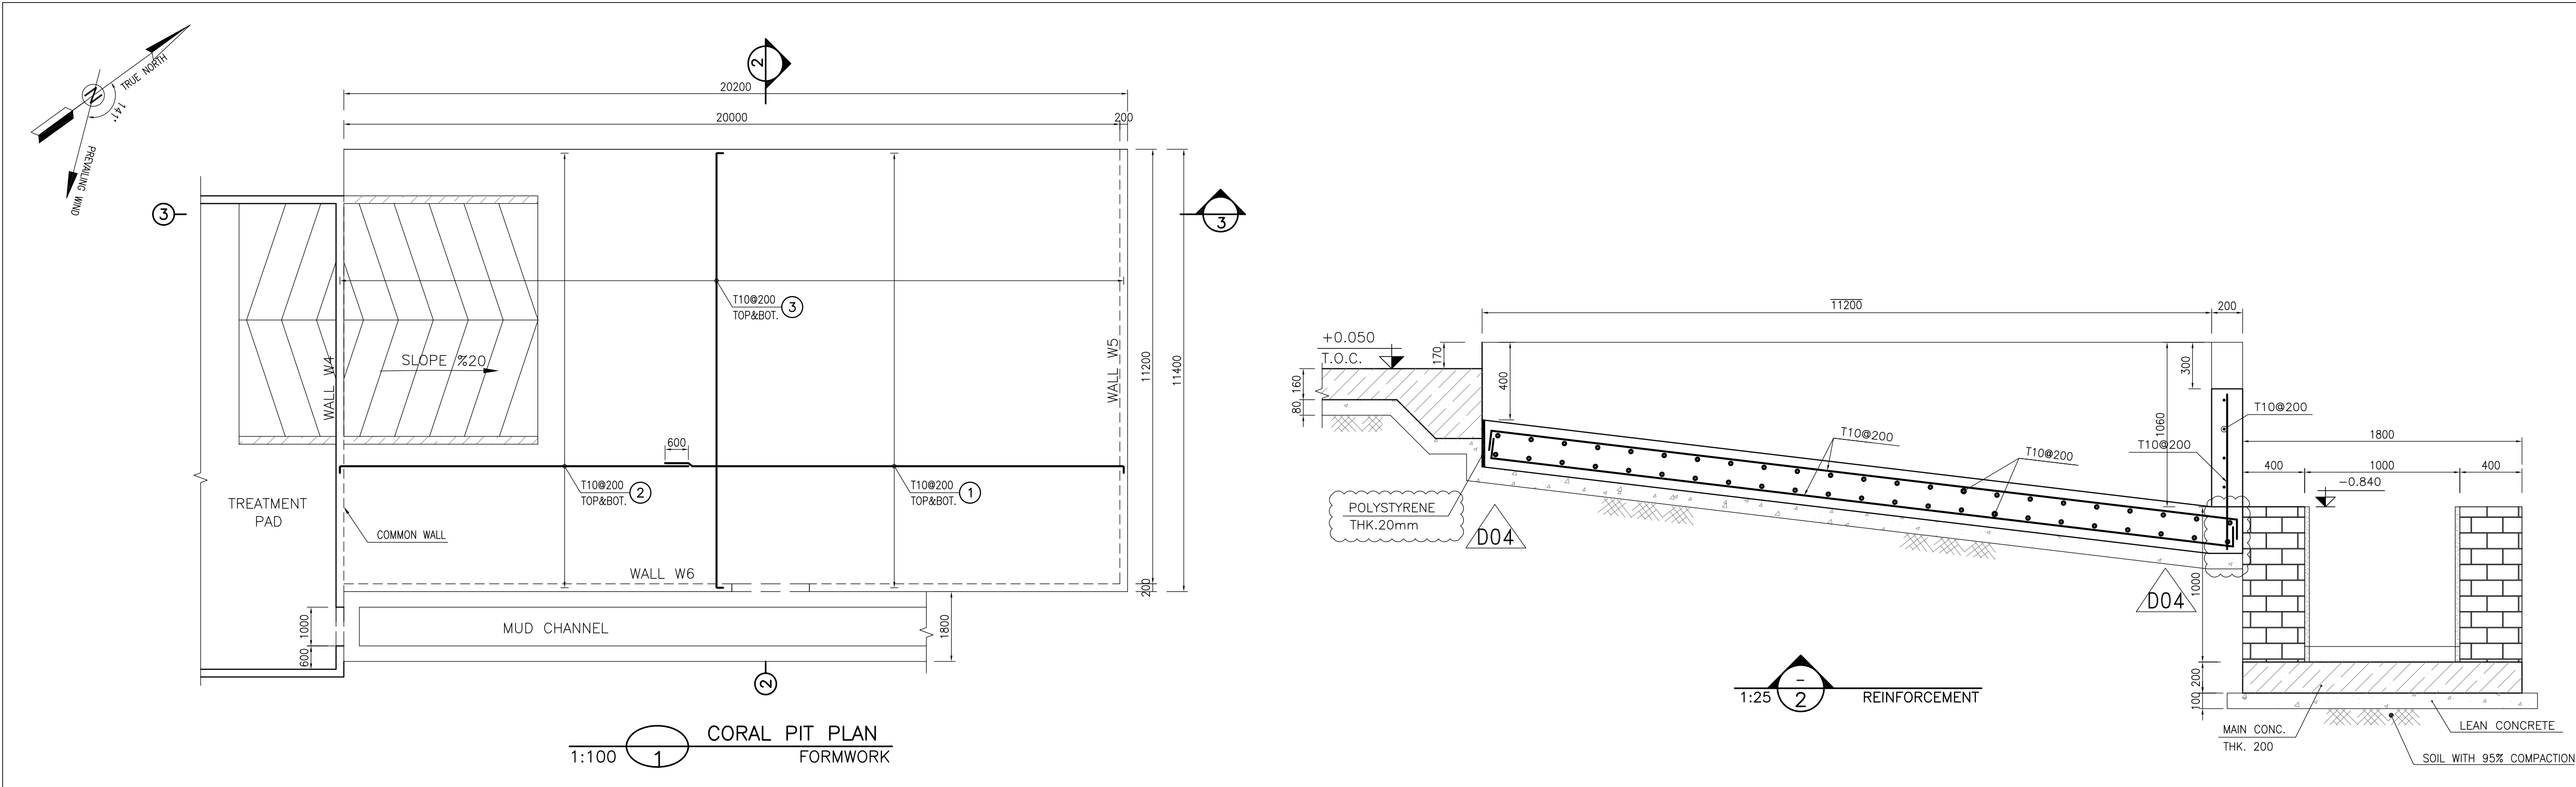


BAR BENDING SCHEDULE – CORAL PIT					
Pos	Spec.	Shape	L/A	No.	T10
1	T10	150 11850	12.00	118	1416.0
2	T10	150 9000	9.15	120	1098.0
3	T10	150 1125 150	11.55	207	2390.85
4	T10	150 8050 150	8.35	2	16.70
5	T10	150 1200	1.35	92	124.20
6	T10	150 900	1.05	26	27.30
7	T10	150 4000-8500 150	VAR	6	39.30
8	T10	150 650-1350	VAR	114	131.10
9	T10	150 11700 150	12.00	3	36.00
10	T10	150 450 150	0.75	2	1.50
11	T10	150 10100	10.25	2	20.50
12	T10	150 255	2.70	2	5.40
13	T10	100 100 100	0.30	6	1.80
14	T10	200 5600	5.80	30	174.0
15	T10	200 3000	3.20	30	96.0
16	T10	150 5850 150	6.15	38	233.70
17	T10	150 1650	1.80	2	3.60
TOTAL LENGTH OR AREA (m)					5815.9
UNIT WEIGHT (Kg/m)					0.617
WEIGHT (Kg)					3588.5
GRAND TOTAL (Kg)					3590

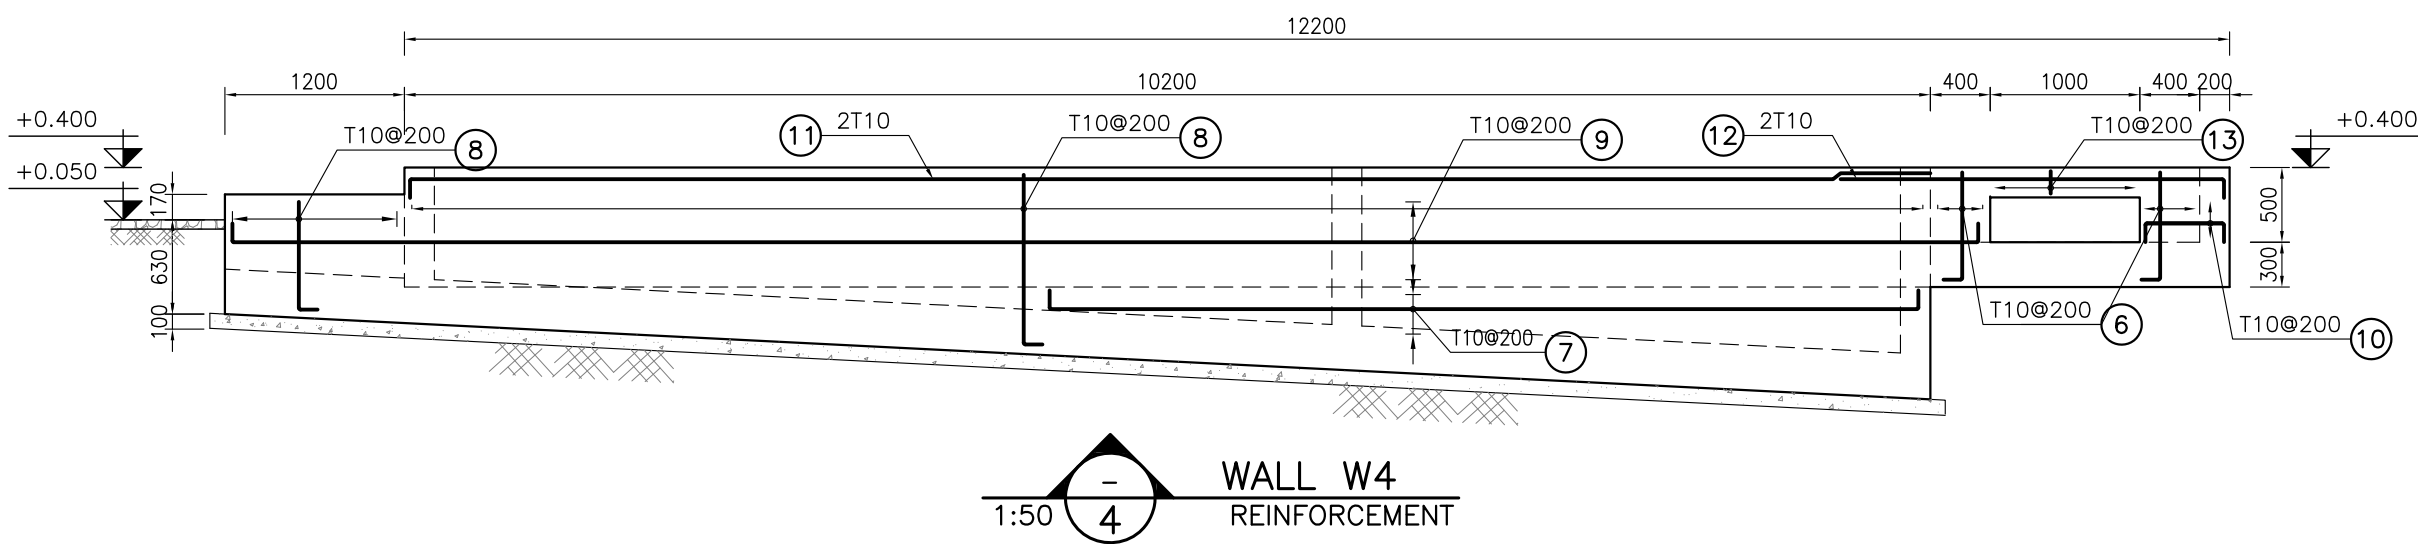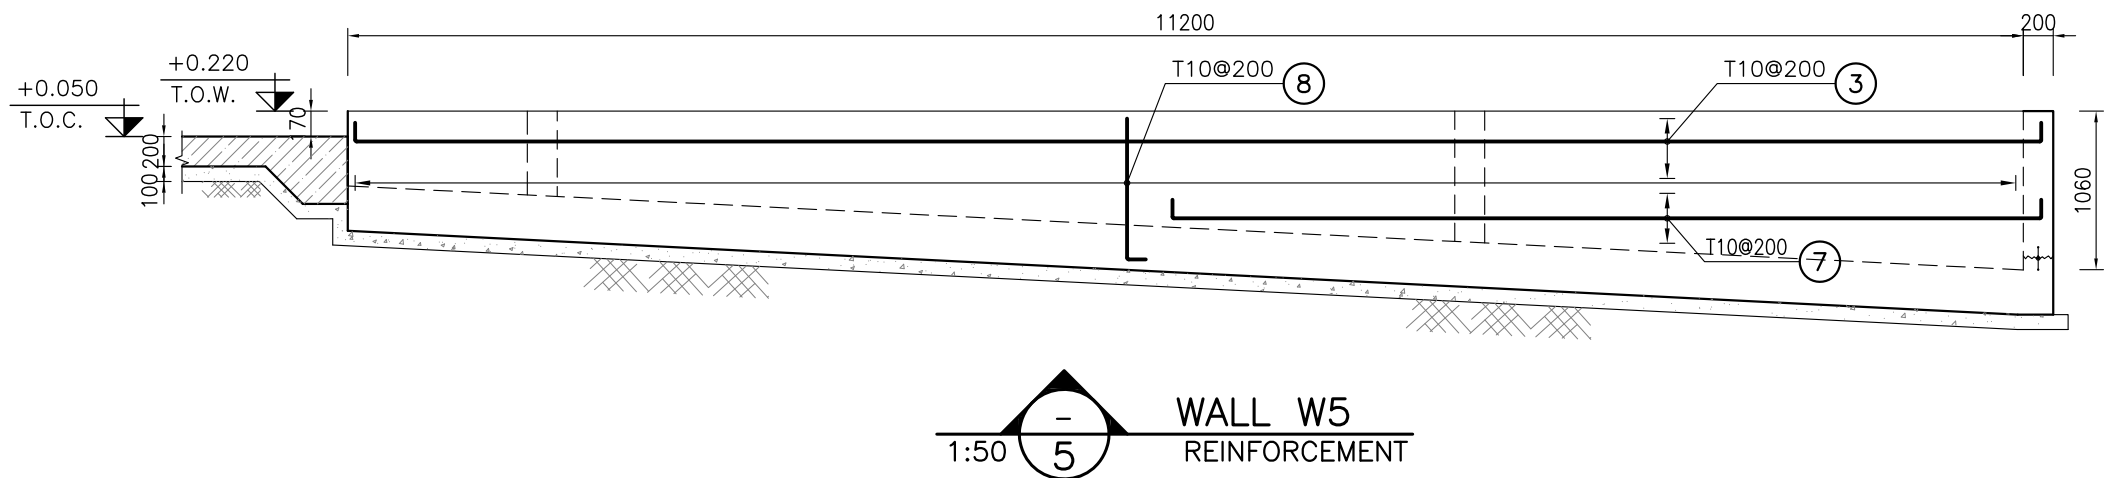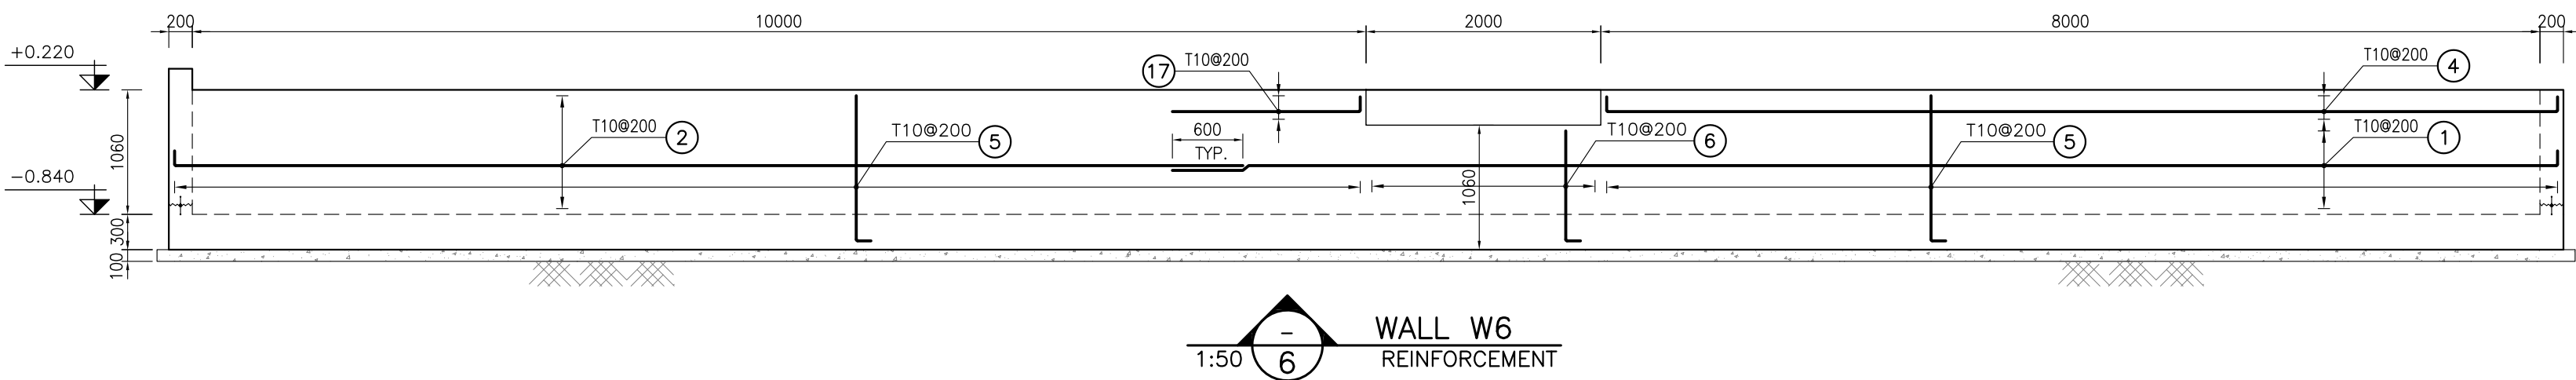

- NOTES**
- 1- ALL COORDINATES ARE IN METER.
 - 2- ALL DIMENSIONS ARE IN MILLIMETERS AND ELEVATIONS ARE IN METER.
 - 3- ALL DRAWINGS SHALL BE CHECKED BY CONTRACTOR WITH RELATIVE DRAWINGS BEFORE CONSTRUCTION.
 - 4- ACCORDING TO THE SPECIFICATION OF CONCRETE WORKS: "BK-GNRL-PEDCO-000-ST-SP-0001", 28 DAYS CHARACTERISTIC COMPRESSIVE STRENGTH OF MAIN CONCRETE IS 25 MPa (ON CYLINDRICAL SPECIMEN)
 - 5- ACCORDING TO THE SPECIFICATION OF CONCRETE WORKS: "BK-GNRL-PEDCO-000-ST-SP-0001", 28 DAYS CHARACTERISTIC COMPRESSIVE STRENGTH OF LEAN CONCRETE IS 15 MPa (ON CYLINDRICAL SPECIMEN)
 - 6- REINFORCING BARS SHALL BE S400 ACCORDING TO: ISIRI3132 AND INBC9 WITH MINIMUM TENSILE YIELD STRENGTH 400 N/mm²
 - 7- MINIMUM FOUNDATION NET CONCRETE COVER SHALL BE 75 mm.
 - 8- SPECIFICATIONS OF THERMO PLAST ACRYLIC COLOR, BASED ON No.3758 NATIONAL STANDARD CODE: DENSITY : 4.1-5.1 gr/cm³ THICKNESS : 300-400 MICRON GLOSS : DULL SOLID MATERIAL PERCENTAGE BY WEIGHT : 75%±2 SOLID MATERIAL PERCENTAGE BY VOLUME : 48%±2
 - 9- JOINT SEALANT MATERIALS SHALL BE WETHER-RESISTANT POLYURETHANE OR SILICONE SCH AS "AEROLASTIC 1674" OR SIMILAR AND SHALL CONFORM TO BS-4254 FOR VERTICAL JOINTS IN WALLS.
 - 10- CONTRACTION JOINTS SHALL BE CONSIDERED IN CONCRETE SLABS EVERY 6m.
 - 11- GEODETIC PARAMETERS FOR COORDINATES ARE AS BELOW:
HORIZONTAL COORDINATE SYSTEM: WGS84/UTM ZONE 39
ELLIPSOID : WORLD GEODETIC SYSTEM 1984 (WGS84)
MAP PROJECTION: UNIVERSAL TRANSVERSE MERCATOR (UTM)
VERTICAL DATUM: MSL

LEGEND AND ABBREVIATION		
	REINFORCED CONCRETE	T.O.F. TOP OF FOUNDATION
	LEAN CONCRETE	T.O.W. TOP OF WALL
	CEMENT BLOCK WALL	T.O.C. TOP OF CONCRETE
	GRAVEL	T.O.PIT TOP OF PIT
	SUB GRADE	B.O.P. BOTTOM OF PIPE
	SLOPE	R.G.L. ROUGH GRADING LEVEL

REFERENCE DRAWING	DRG. No.
SPECIFICATION FOR FENCE & GATE	BK-GNRL-PEDCO-000-CV-SP-0003
GENERAL NOTES - STEEL STRUCTURES	BK-GNRL-PEDCO-000-ST-DW-0011
GENERAL NOTES - REINFORCED CONCRETE STRUCTURES	BK-GNRL-PEDCO-000-ST-DW-0012
GENERAL CIVIL LAYOUT - W028	BK-W028-PEDCO-110-CV-PY-0001
ROUGH GRADING PLANS - W028	BK-W028-PEDCO-110-CV-DW-0001
STANDARD DRAWING FOR CULVERT & DETAILS	BK-GNRL-PEDCO-000-CV-DW-0014
STANDARD DETAILS OF MISCELLANEOUS ITEMS	BK-GNRL-PEDCO-000-CV-DW-0040

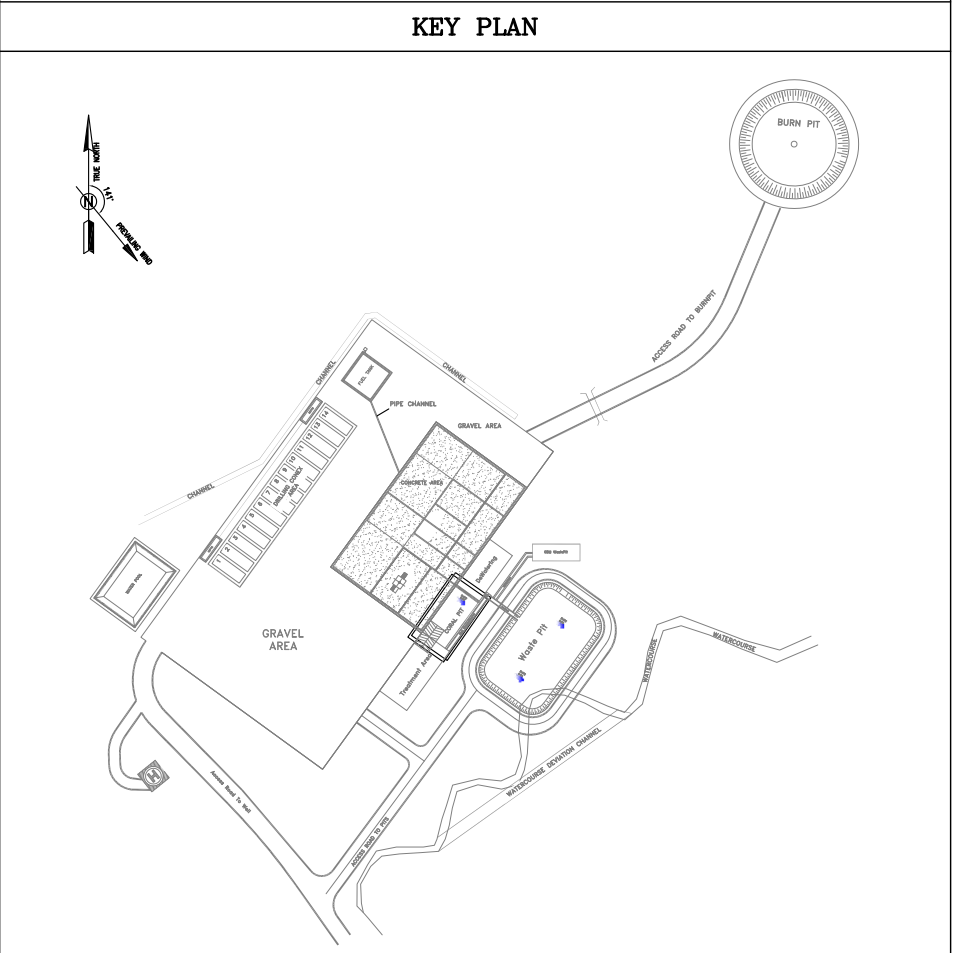

D04	JUN.2022	IFA	R. BERLOUEI	M.PAKHARIAN	M.MEHRSHAD	***													
D03	MAY.2022	IFA	R. BERLOUEI	M.PAKHARIAN	M.MEHRSHAD	***													
D02	MAR.2022	IFA	R. BERLOUEI	M.PAKHARIAN	M.MEHRSHAD	***	***	*****	***	*****	***	*****	***	*****	***				
D01	NOV.2021	IFA	R. BERLOUEI	M.PAKHARIAN	M.MEHRSHAD	***	REV.	DESCRIPTION	BY	DATE	BY	DATE	REV.	APPR.					
D00	OCT.2021	IPC	R. BERLOUEI	M.PAKHARIAN	SH.GHALIKAR	***			CHECKED										
REV.	DATE	P.O.I.S	PREP.	CHK.	APP.	AUT.	احمل و کلیه نسخ این نقشه و حق اقتباس متعلق به شرکت ملی مناطق نفت خیز جنوب می باشد.												
PROJECT NAME:								THE ORIGINAL AND ALL COPIES OF THIS DRAWING TOGETHER WITH THE COPYRIGHT THEREIN ARE THE SOLE PROPERTY OF N.I.S.O.C./ FIELDS											
PROJECT NO.:								971020											
EPC CONTRACTOR:			EPD/EPC CONTRACTOR(GC):					BINAK OILFIELD DEVELOPMENT SUB-SURFACE WORK PACKAGES W028 WELLHEAD FACILITIES											
 							PETROIRAN DEVELOPMENT COMPANY				DATE				SCALE	DRAWING BY	CHECKED BY	PROJECT ENG.	
HIRGAN ENERGY - DESIGN & INSPECTION COMPANIES			PEDCO																
DRAWING TITLE:							NO CONSTRUCTION PERMITTED UNLESS DRAWING APPROVED												
CIVIL AND STRUCTURAL DRAWINGS-W028S CORAL PIT REINFORCEMENT - DETAIL & SECTION							APPROVED FOR CONSTRUCTION					BY:		DATE:					
SCALE	SIZE	DRAWING NO.			SHEET NO.	REV.	BUDGET REF.	LOCATION	SIZE	CLASS	SERIAL NO.	SHEET	REVISION						
AS SHOWN	A1	BK-W028-PEDCO-110-CV-PY-0002			14 OF 42	D04	053-073-9184	F	4	2	707548	14	D04						

THE ORIGINAL AND ALL COPIES OF THIS DRAWING TOGETHER WITH THE COPYRIGHT THEREIN ARE THE SOLE PROPERTY OF N.I.S.O.C./ FIELDS					
BINAK OILFIELD DEVELOPMENT SUB-SURFACE WORK PACKAGES W028 WELLHEAD FACILITIES					
DATE	SCALE	DRAWING BY	CHECKED BY	PROJECT ENG.	
NO CONSTRUCTION PERMITTED UNLESS DRAWING APPROVED					
APPROVED FOR CONSTRUCTION			BY:	DATE:	








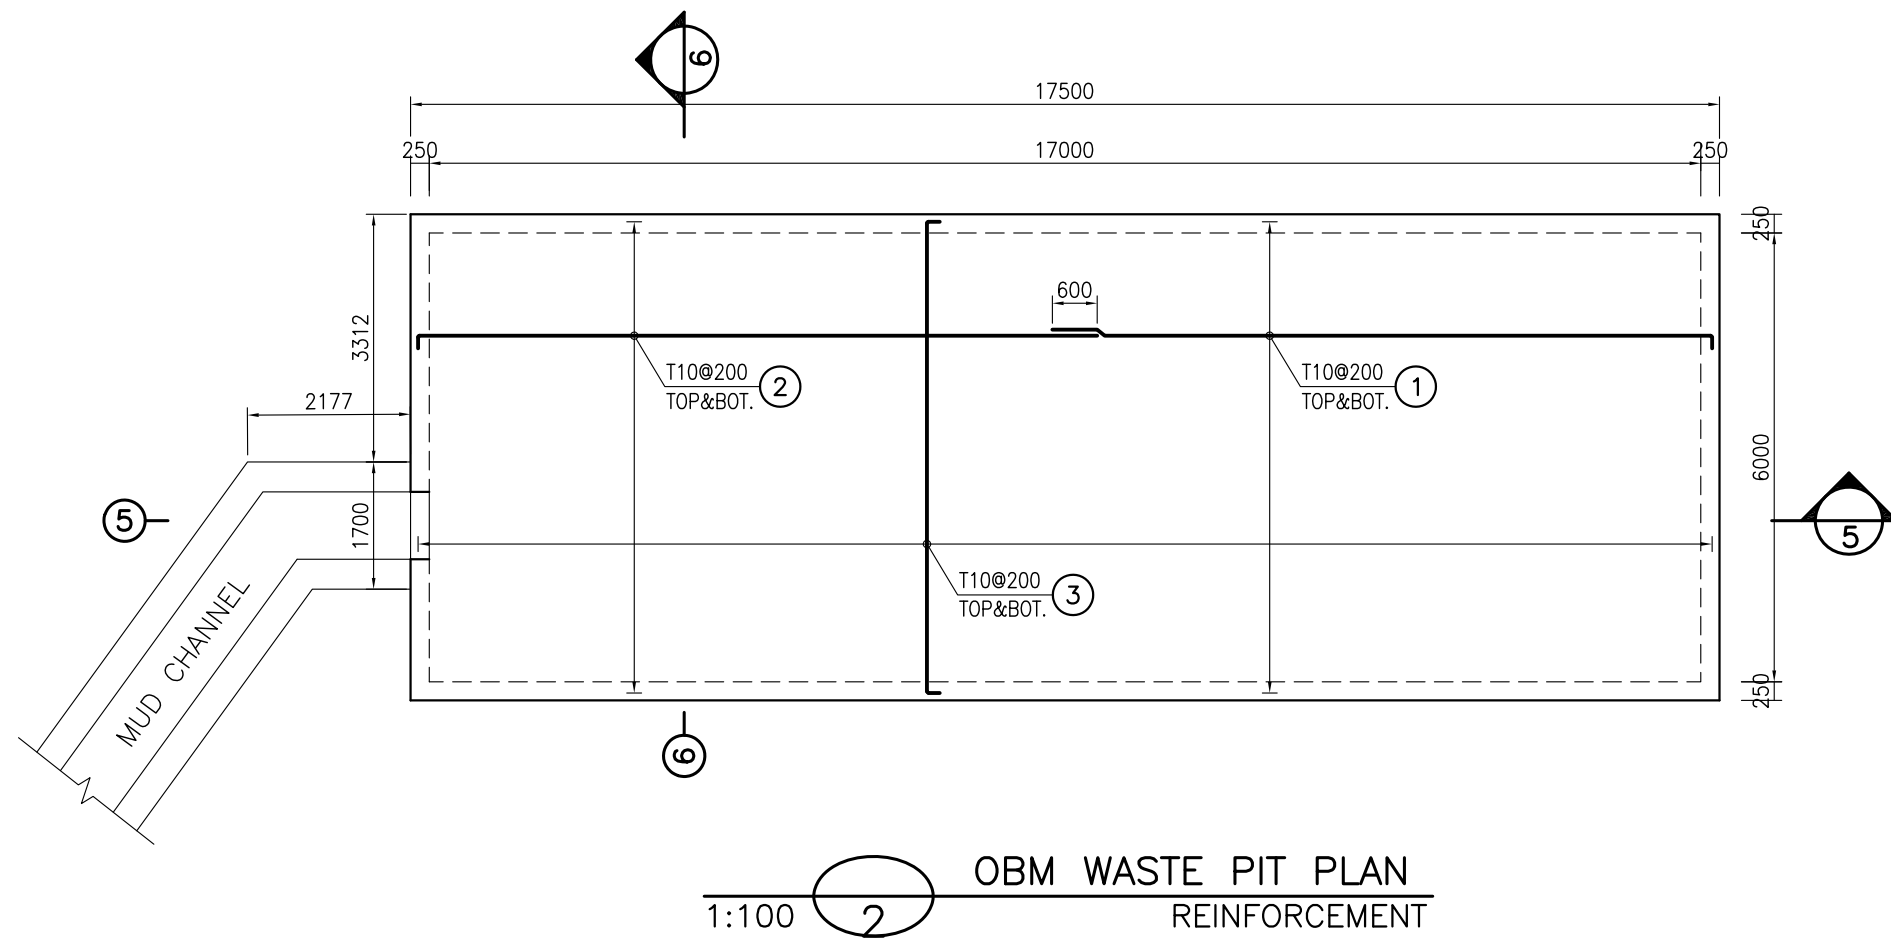


TABLE 8 (CORNERS COORDINATES)		
POINT 1	E=437173.655	N=3293104.379
POINT 2	E=437190.655	N=3293104.379
POINT 3	E=437190.655	N=3293098.379
POINT 4	E=437173.655	N=3293098.379

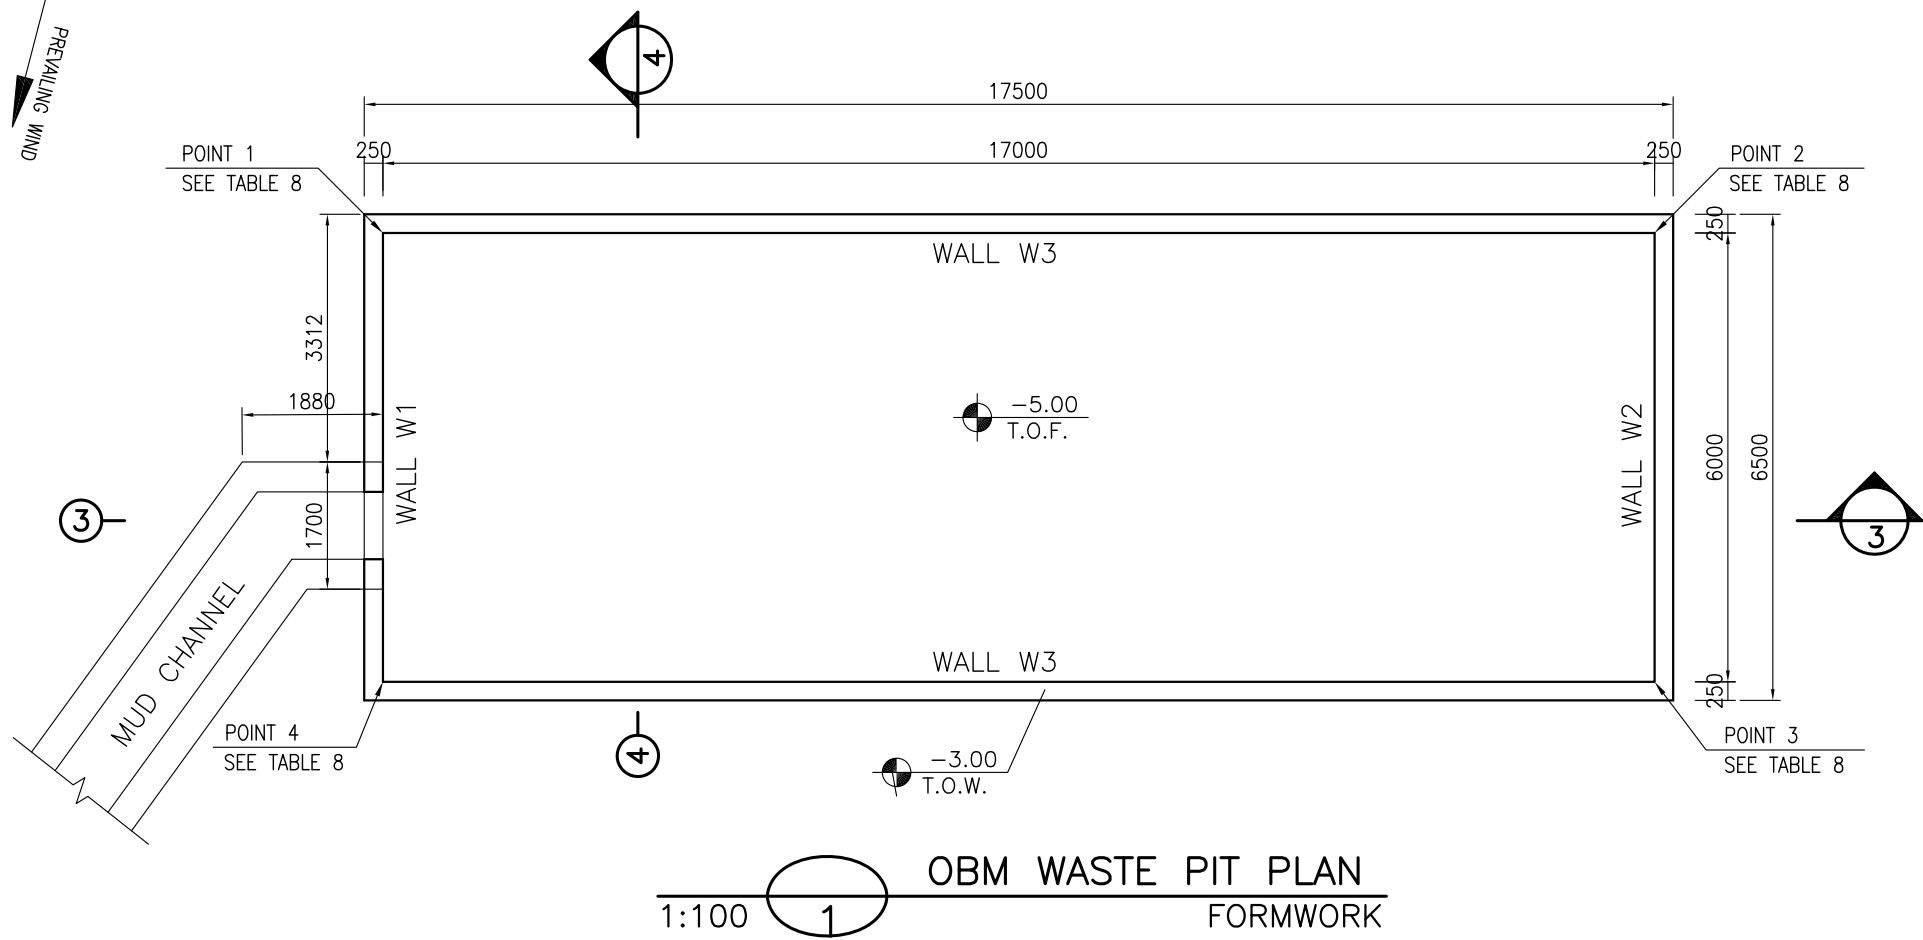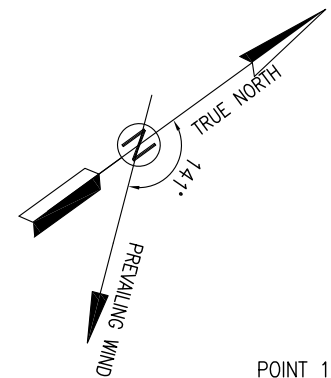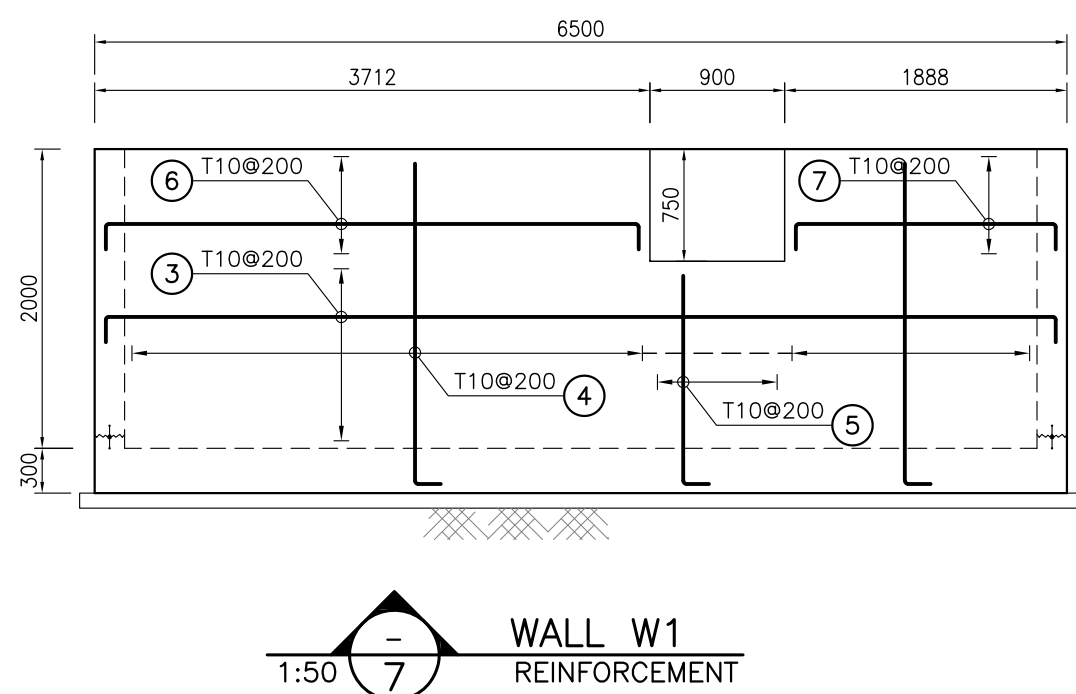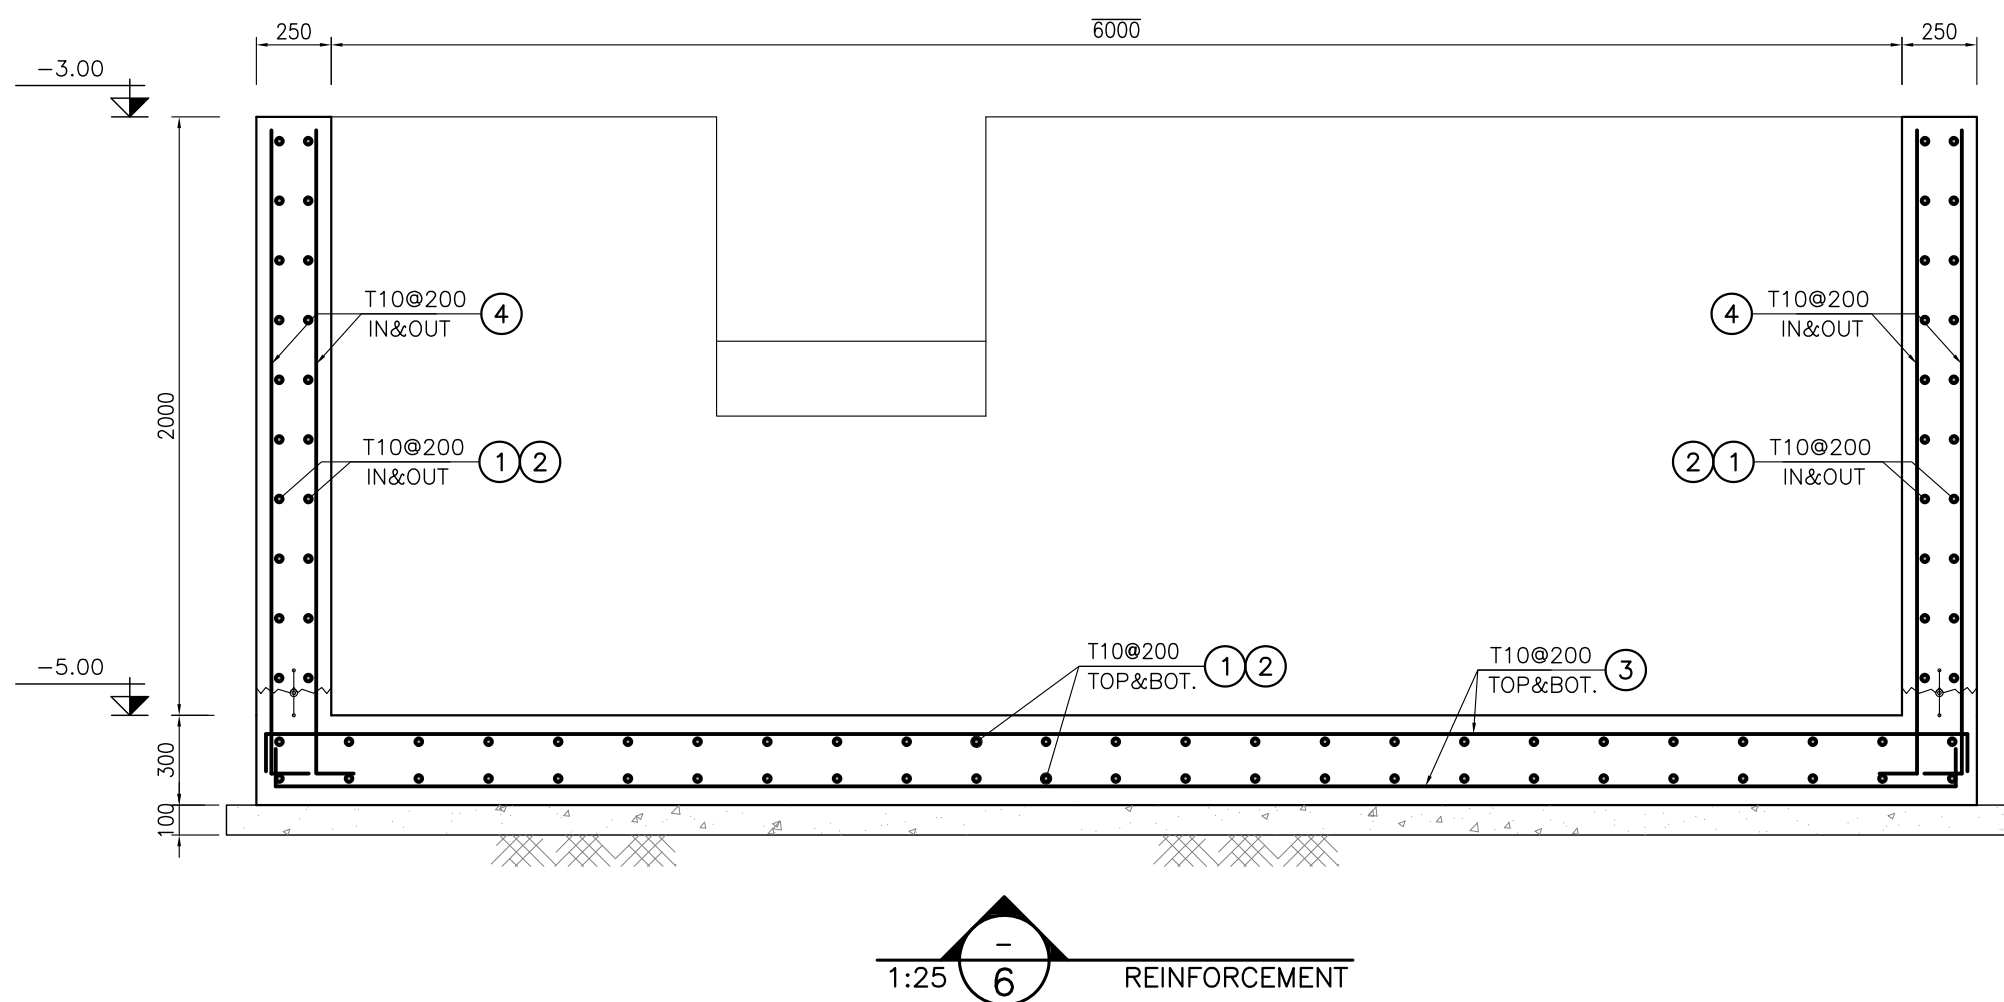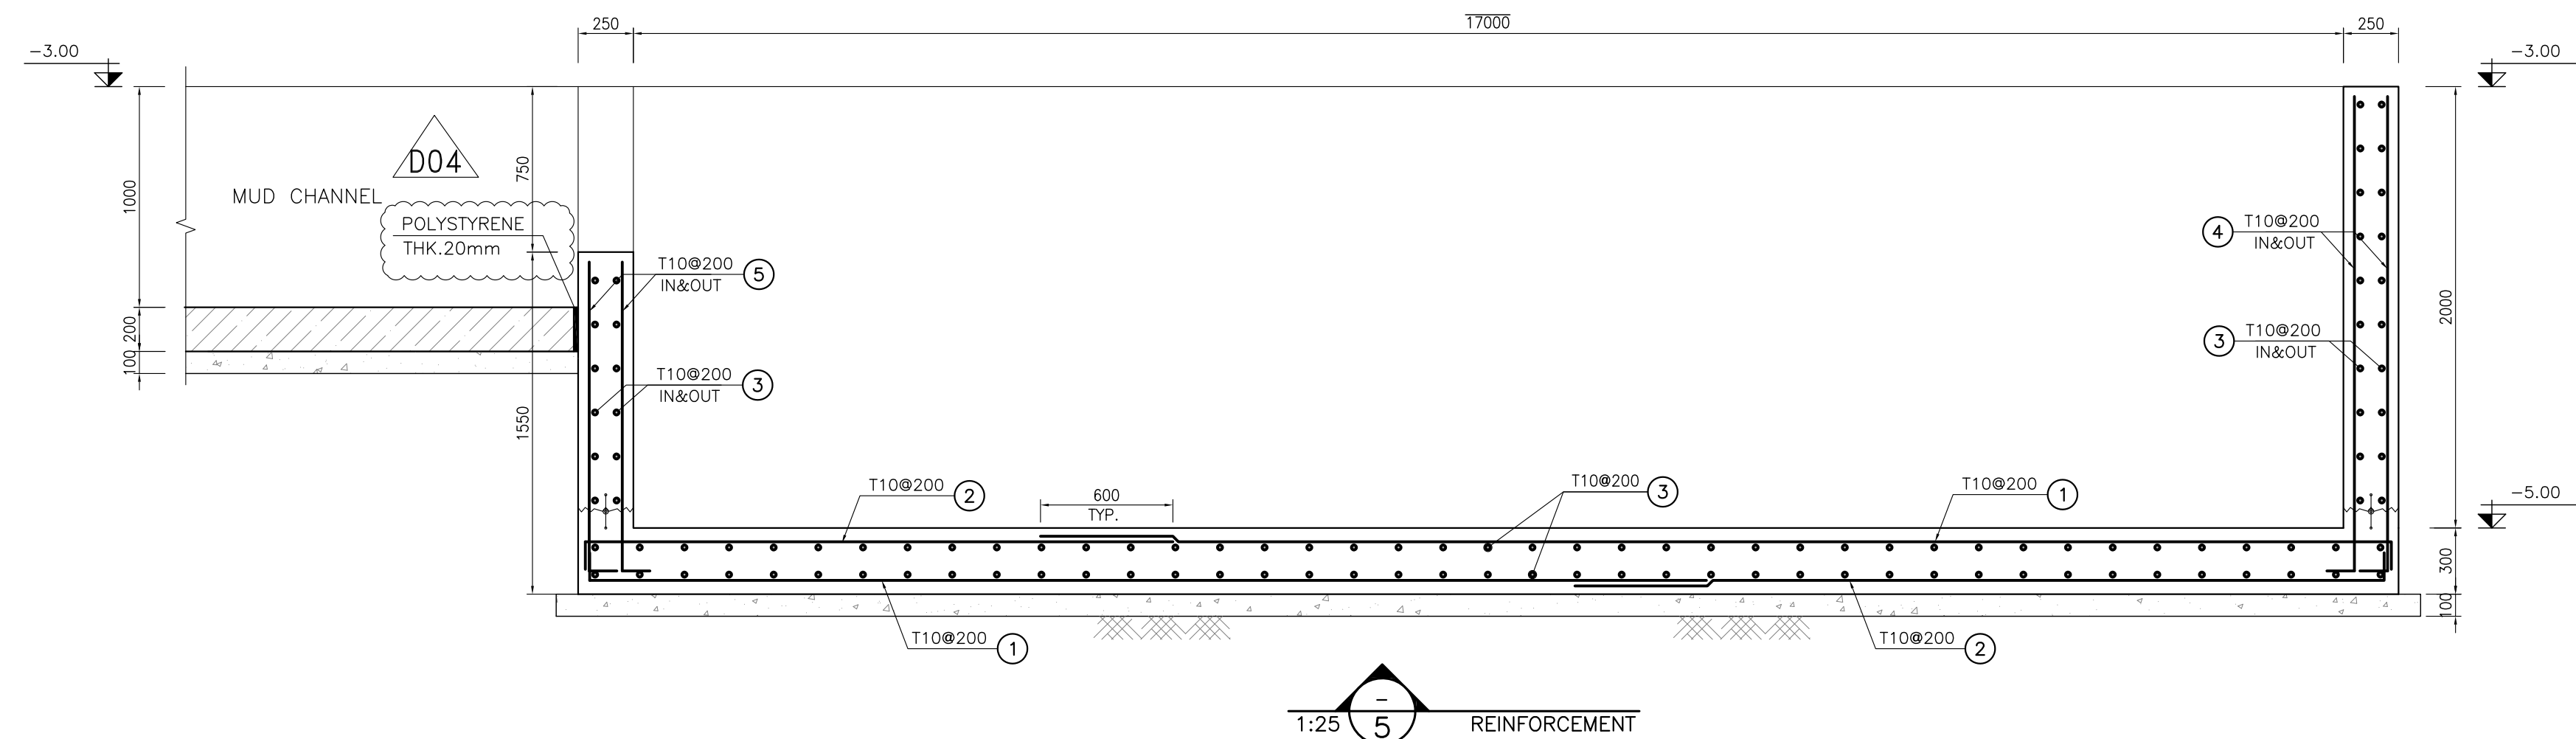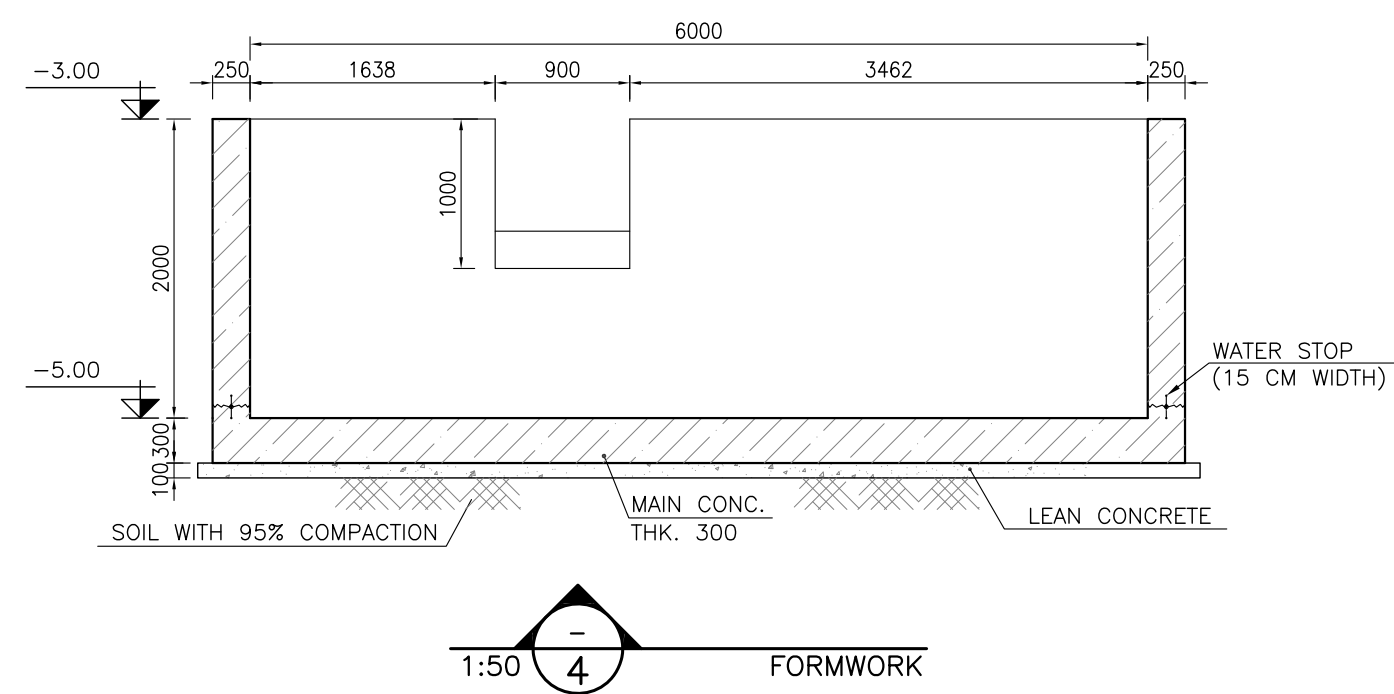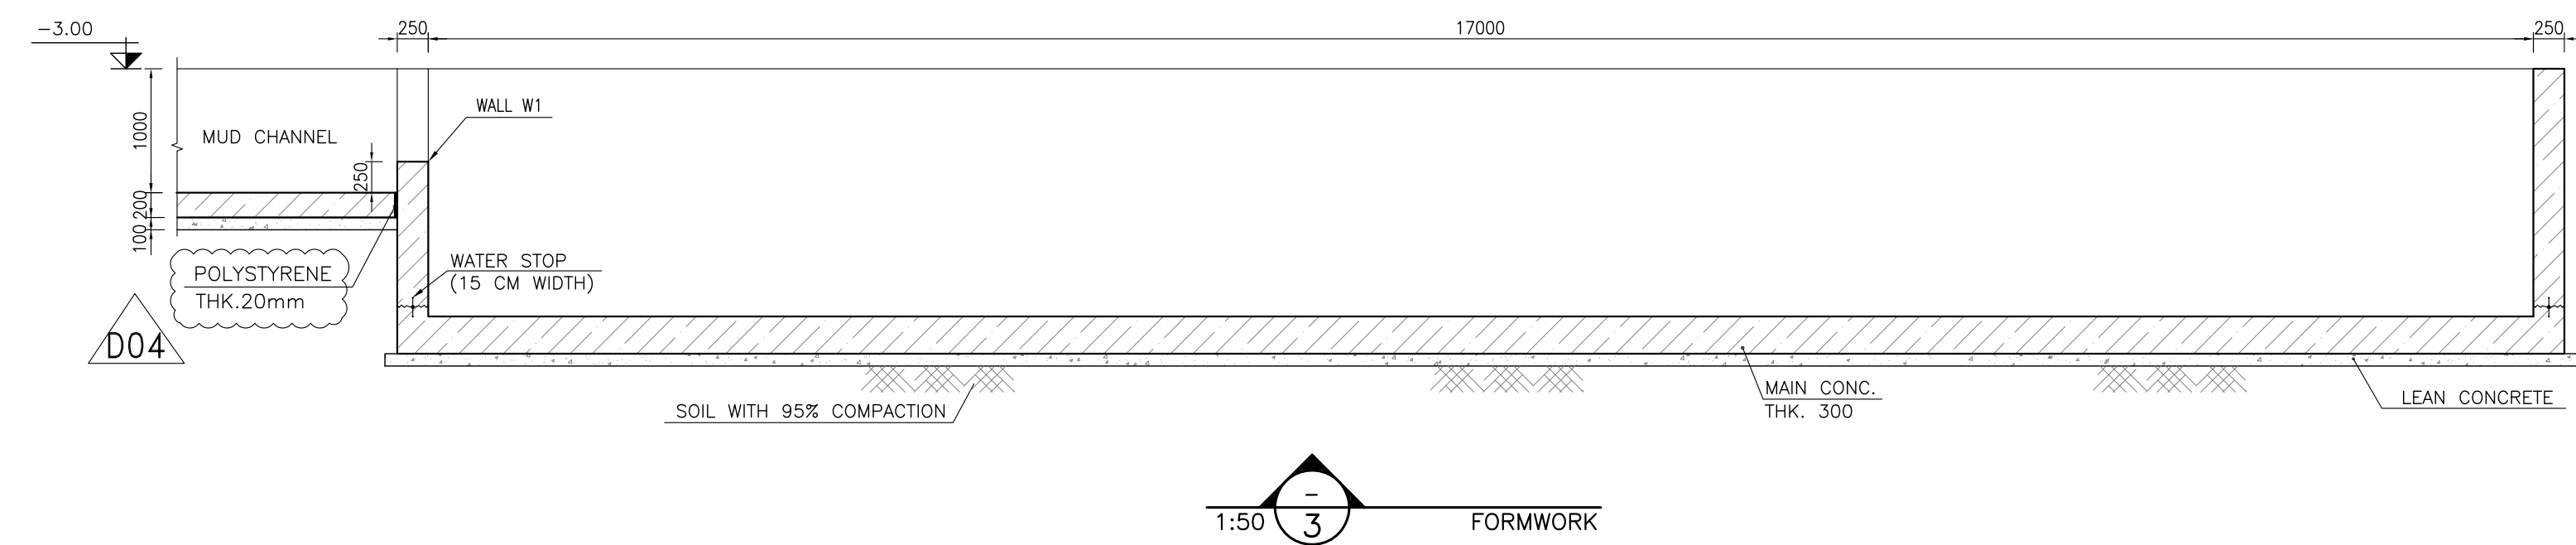


BAR BENDING SCHEDULE - OBM WASTE PIT					
Pos	Spec.	Shape	L/A	No.	T10
1	T10	11850	12.00	104	1248.0
2	T10	6100	6.25	104	650.0
3	T10	6350	6.65	206	1369.9
4	T10	2150	2.30	224	515.2
5	T10	1400	1.55	10	15.5
6	T10	3600	3.90	8	31.20
7	T10	1750	2.05	8	16.40
TOTAL LENGTH OR AREA (m)					3846.2
UNIT WEIGHT (Kg/m)					0.617
WEIGHT (Kg)					2373.1
GRAND TOTAL (Kg)					2380



D04	JUN.2022	IFA	R. BERLOUEI	M.FAKHARIAN	M.MEHRSHAD	***
D03	MAY.2022	IFA	R. BERLOUEI	M.FAKHARIAN	M.MEHRSHAD	***
D02	MAR.2022	IFA	R. BERLOUEI	M.FAKHARIAN	M.MEHRSHAD	***
D01	NOV.2021	IFA	R. BERLOUEI	M.FAKHARIAN	M.MEHRSHAD	***
D00	OCT.2021	IFC	R. BERLOUEI	M.FAKHARIAN	SH.GHALIKAR	***
REV.	DATE	P.O.I.S	PREP.	CHK.	APP.	AUT.
PROJECT NAME: BINAK OILFIELD DEVELOPMENT/SUB-SURFACE WORK PACKAGES W028 WELLHEAD FACILITIES						
PROJECT NO.:			971020			
EPC CONTRACTOR:			EPD/EPC CONTRACTOR(GC):			
 HIRGAN ENERGY – DESIGN & INSPECTION COMPANIES			 PETROIRAN DEVELOPMENT COMPANY			
DRAWING TITLE: CIVIL AND STRUCTURAL DRAWINGS-W028S OBM WASTE PIT FORMWORK & REINFORCEMENT-SECTION						
SCALE	SIZE	DRAWING NO.			SHEET NO.	REV.
AS SHOWN	A1	BK-W028-PEDCO-110-CV-PY-0002			15 OF 42	D04



NOTES	
1- ALL COORDINATES ARE IN METER.	
2- ALL DIMENSIONS ARE IN MILLIMETERS AND ELEVATIONS ARE IN METER.	
3- ALL DRAWINGS SHALL BE CHECKED BY CONTRACTOR WITH RELATIVE DRAWINGS BEFORE CONSTRUCTION.	
4-ACCORDING TO THE SPECIFICATION OF CONCRETE WORKS: "BK-GNRL-PEDCO-000-ST-SP-0001",28 DAYS CHARACTERISTIC COMPRESSIVE STRENGTH OF MAIN CONCRETE IS 25 MPa(ON CYLINDRICAL SPECIMEN)	
5-ACCORDING TO THE SPECIFICATION OF CONCRETE WORKS: "BK-GNRL-PEDCO-000-ST-SP-0001",28 DAYS CHARACTERISTIC COMPRESSIVE STRENGTH OF LEAN CONCRETE IS 15 MPa(ON CYLINDRICAL SPECIMEN)	
6- REINFORCING BARS SHALL BE S400 ACCORDING TO: ISIRI3132 AND INBC9 WITH MINIMUM TENSILE YIELD STRENGTH 400 N/mm ²	
7- MINIMUM FOUNDATION NET CONCRETE COVER SHALL BE 75 mm.	
8- SPECIFICATIONS OF THERMO PLAST ACRYLIC COLOR, BASED ON No.3758 NATIONAL STANDARD CODE: DENSITY : 4.1-5.1 gr/cm ³ THICKNESS : 300-400 MICRON GLOSS : DULL SOLID MATERIAL PERCENTAGE BY WEIGHT : 75%±2 SOLID MATERIAL PERCENTAGE BY VOLUME : 48%±2	
9-JOINT SEALANT MATERIALS SHALL BE WETHER-RESISTANT POLYURETHANE OR SILICONE SCH AS "AEROLASTIC 1674" OR SIMILAR AND SHALL CONFORM TO BS-4254 FOR VERTICAL JOINTS IN WALLS.	
10-CONTRACTION JOINTS SHALL BE CONSIDERED IN CONCRETE SLABS EVERY 6m.	
11-GEODETC PARAMETERS FOR COORDINATES ARE AS BELOW: HORIZONTAL COORDINATE SYSTEM: WGS84/UTM ZONE 39 ELLIPSOID : WORLD GEODETC SYSTEM 1984 (WGS84) MAP PROJECTION: UNIVERSAL TRANSVERSE MERCATOR (UTM) VERTICAL DATUM: MSL	
±0.00 = +31.00(R.G.L.)MSL	

LEGEND AND ABBREVIATION	
	REINFORCED CONCRETE
	LEAN CONCRETE
	CEMENT BLOCK WALL
	GRAVEL
	SUB GRADE
	SLOPE
T.O.F.	TOP OF FOUNDATION
T.O.W.	TOP OF WALL
T.O.C.	TOP OF CONCRETE
T.O.PIT	TOP OF PIT
B.O.P.	BOTTOM OF PIPE
R.G.L.	ROUGH GRADING LEVEL

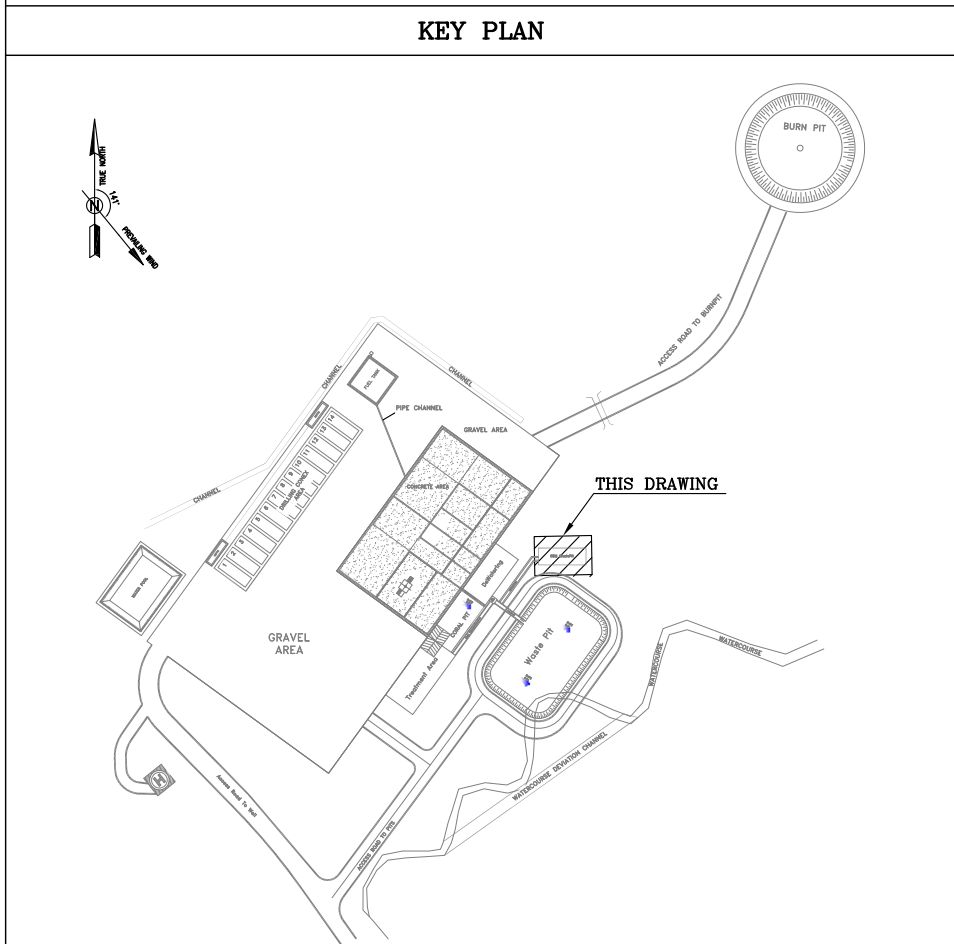


REV.	DESCRIPTION	BY	DATE	BY	DATE
***	*****	***	*****	***	*****
CHECKED					
REV. APPR.					
احمل و کلیه نسخ این نقشه و حق اقتباس منعقد به شرکت ملی مناطق نفت خیز جنوب میباشند.					
THE ORIGINAL AND ALL COPIES OF THIS DRAWING TOGETHER WITH THE COPYRIGHT THEREIN ARE THE SOLE PROPERTY OF N.I.S.O.C./ FIELDS					
BINAK OILFIELD DEVELOPMENT SUB-SURFACE WORK PACKAGES W028 WELLHEAD FACILITIES					
DATE	SCALE	DRAWING BY	CHECKED BY	PROJECT ENG.	
NO CONSTRUCTION PERMITTED UNLESS DRAWING APPROVED					
APPROVED FOR CONSTRUCTION			BY:	DATE:	
SCALE	SIZE	DRAWING NO.	SHEET NO.	REV.	BUDGET REF.
AS SHOWN	A1	BK-W028-PEDCO-110-CV-PY-0002	15 OF 42	D04	053-073-9184

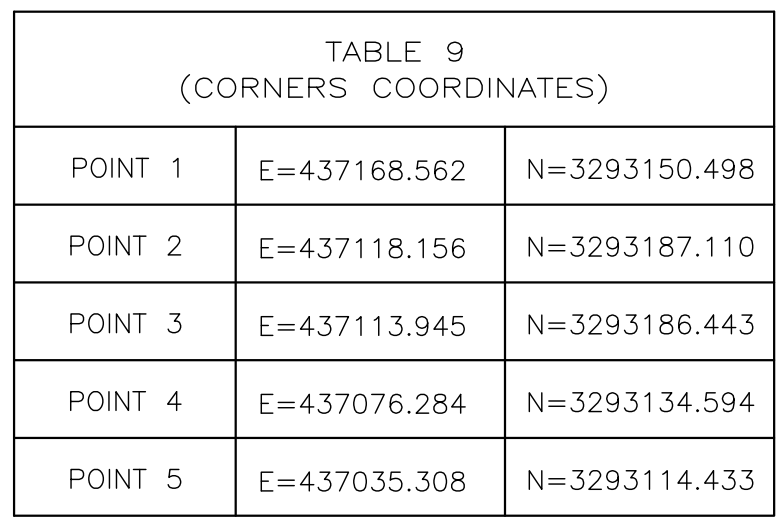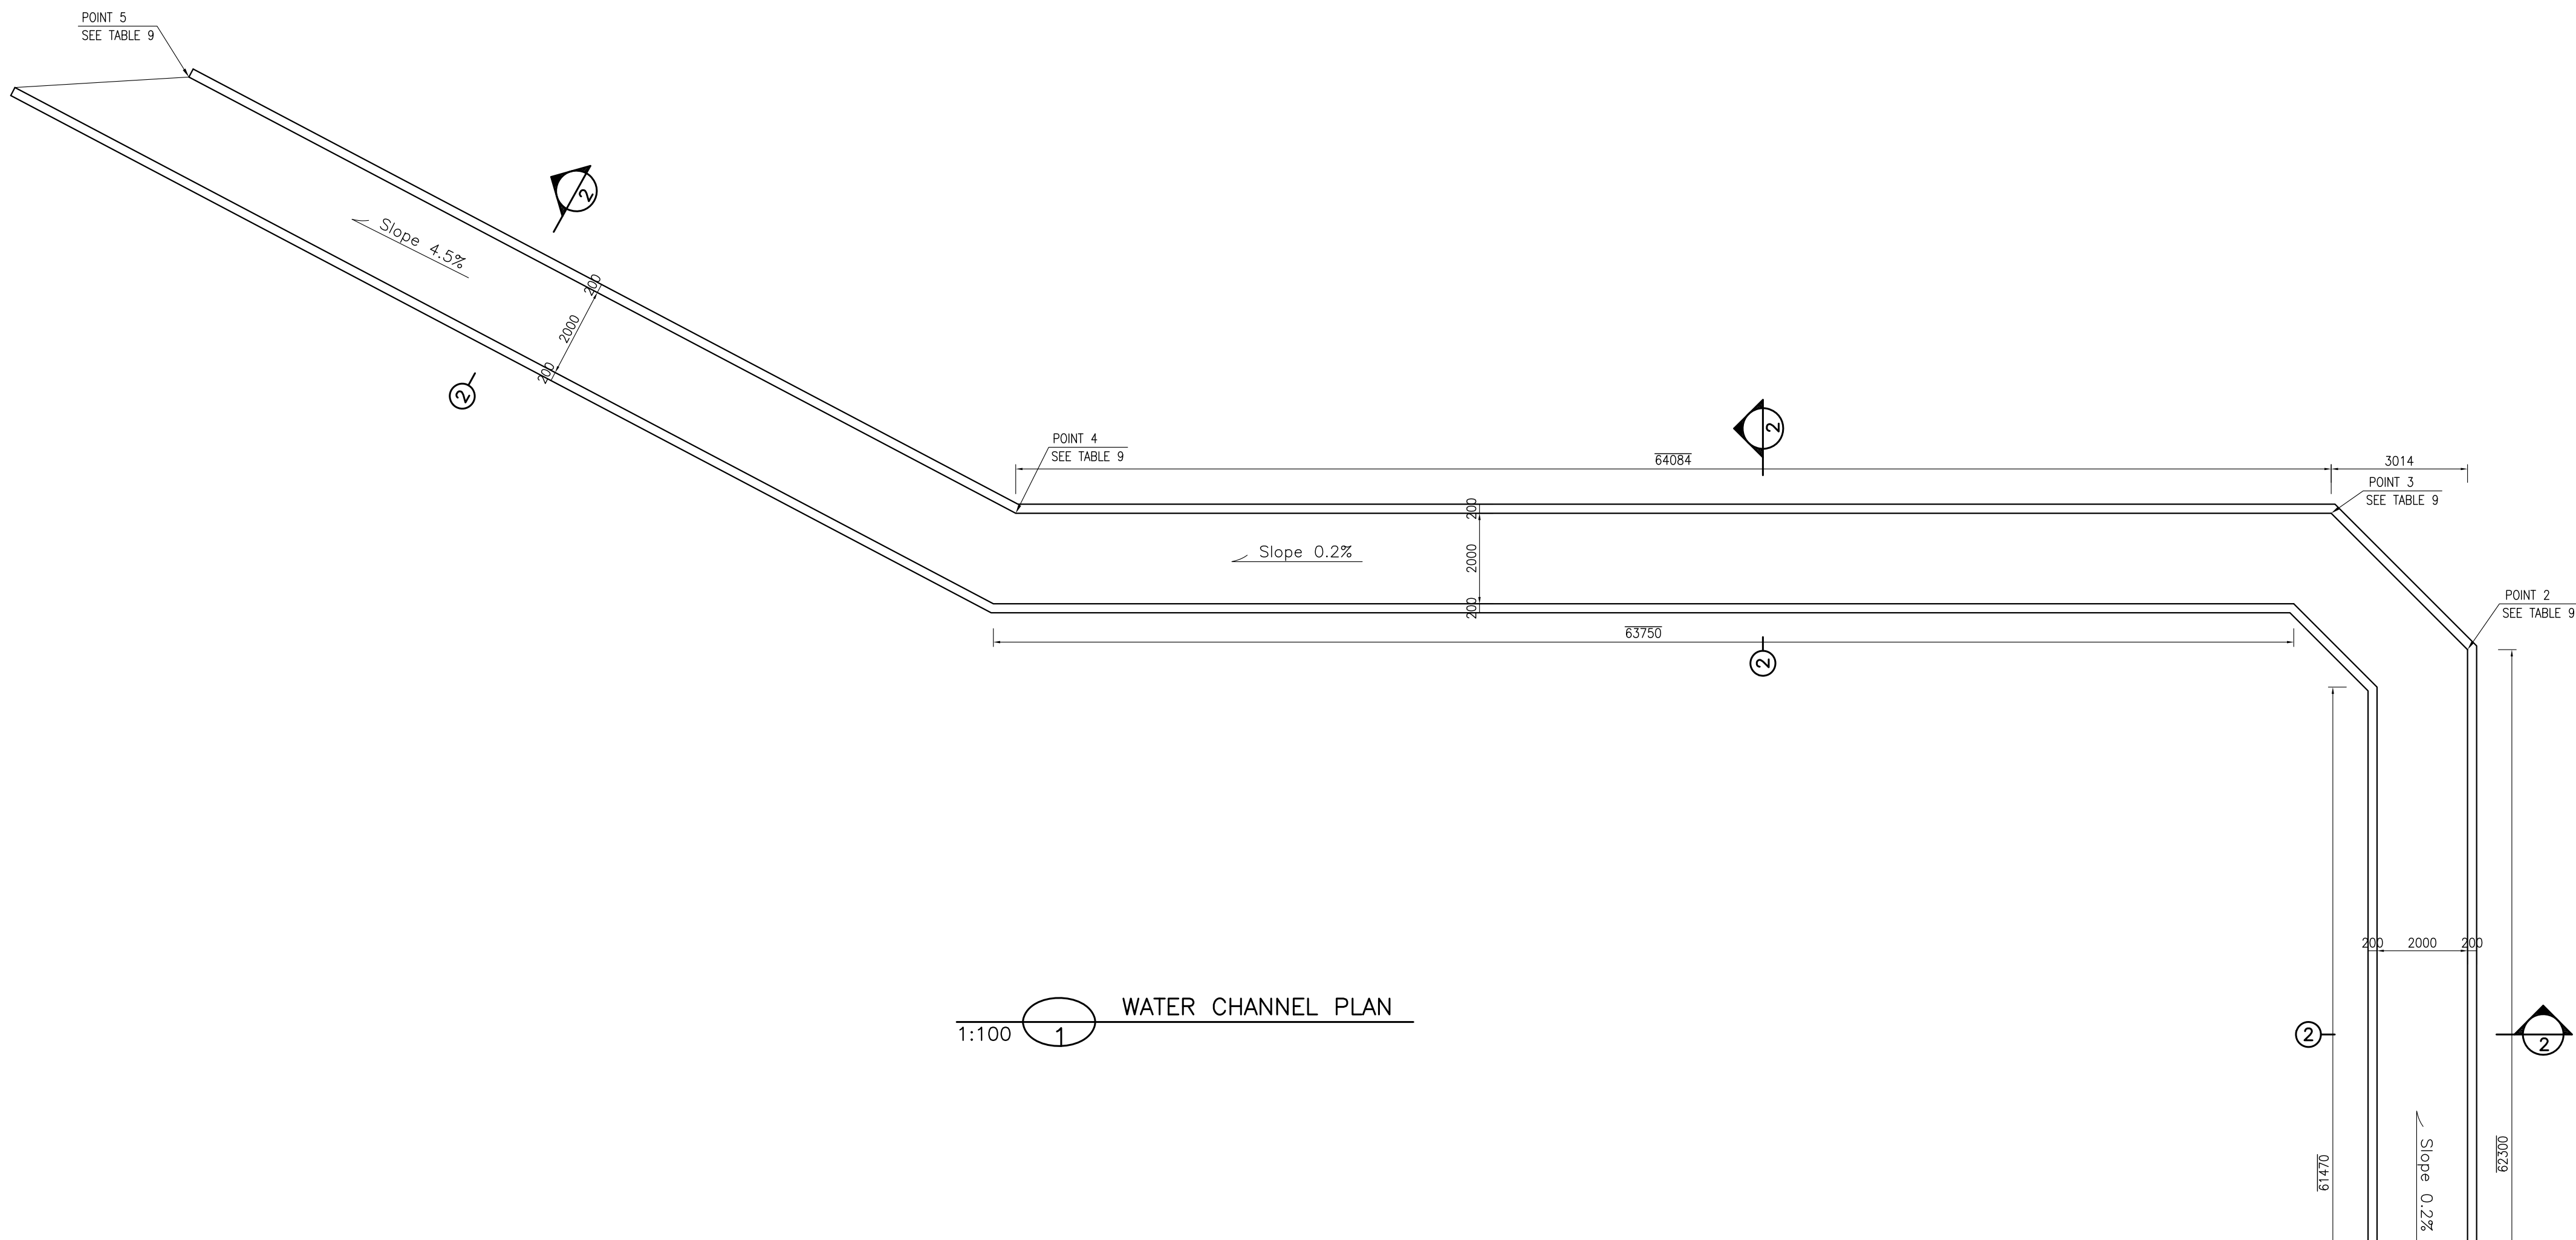
[illegible]

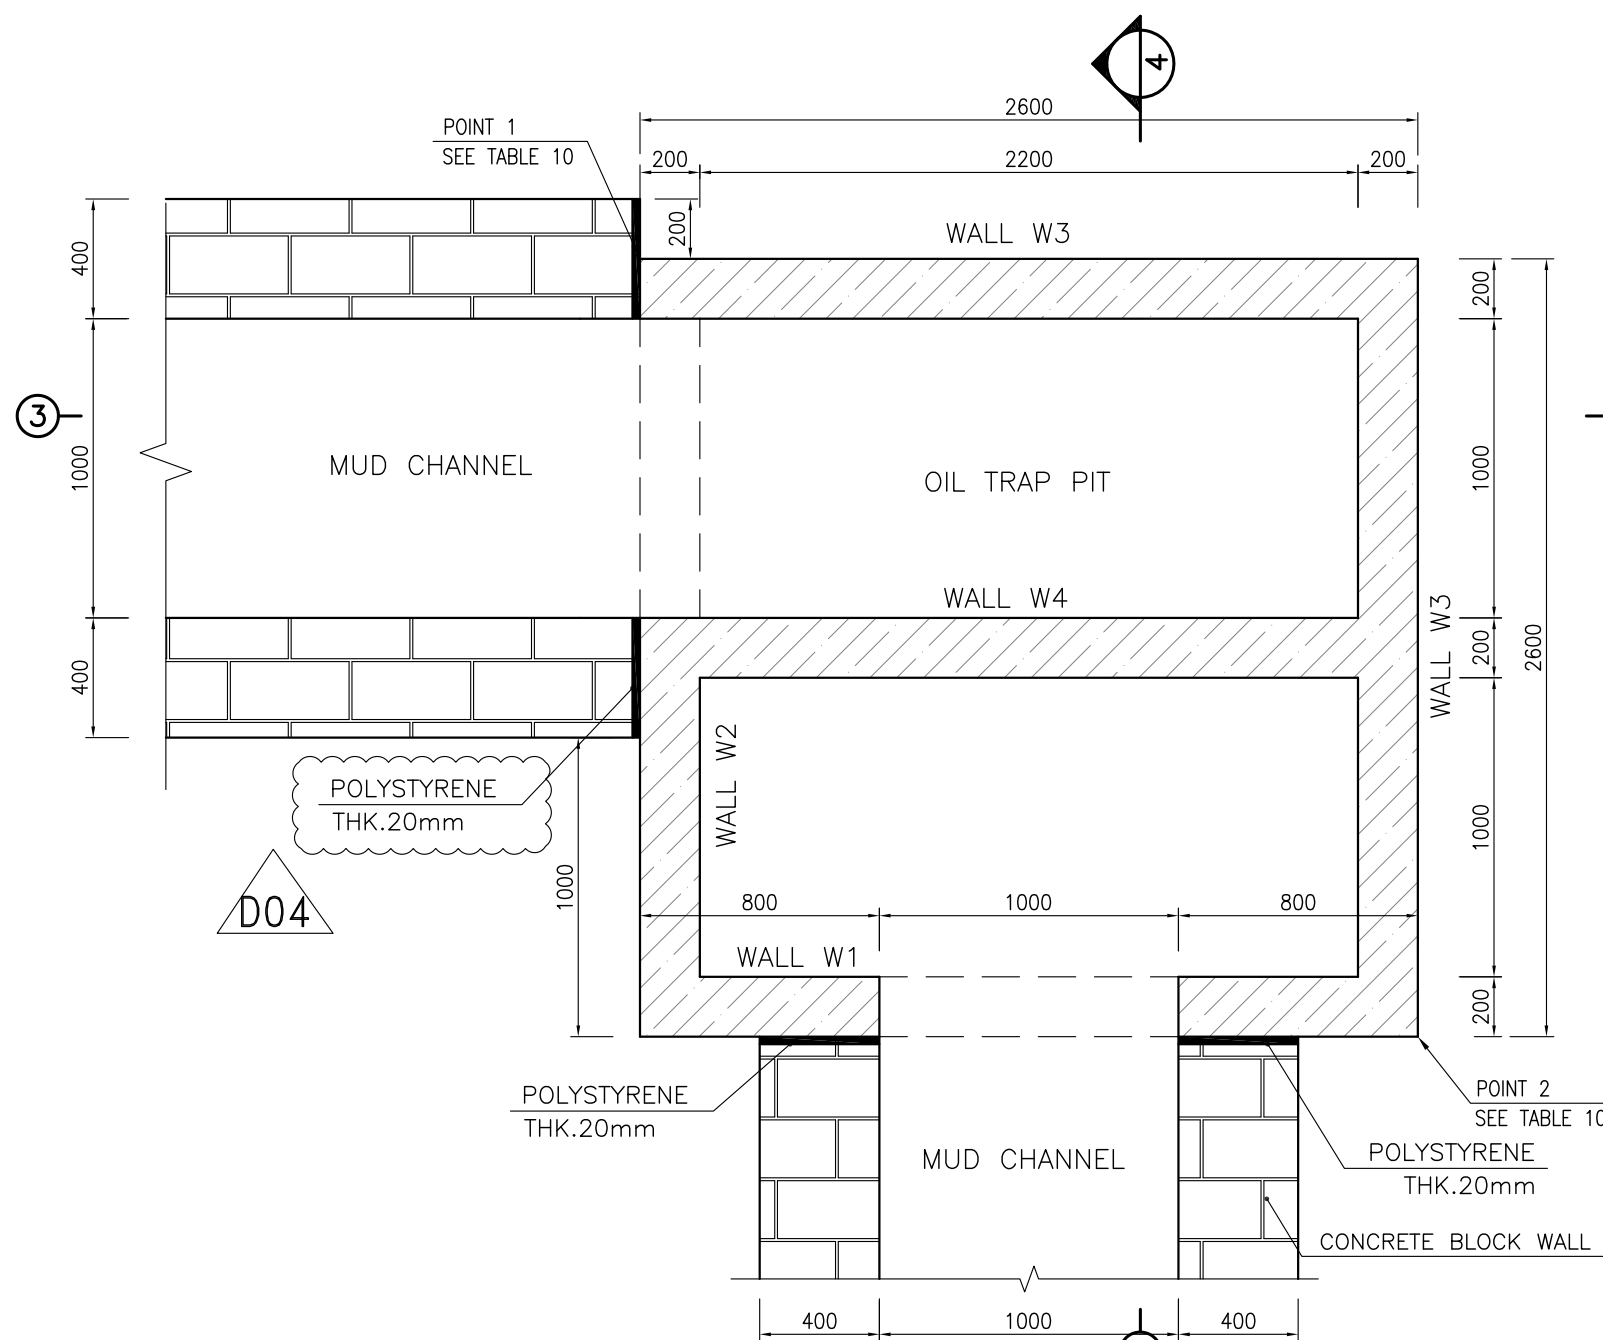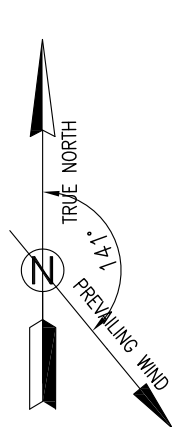


1:25 1 OIL TRAP PIT PLAN
FORMWORK

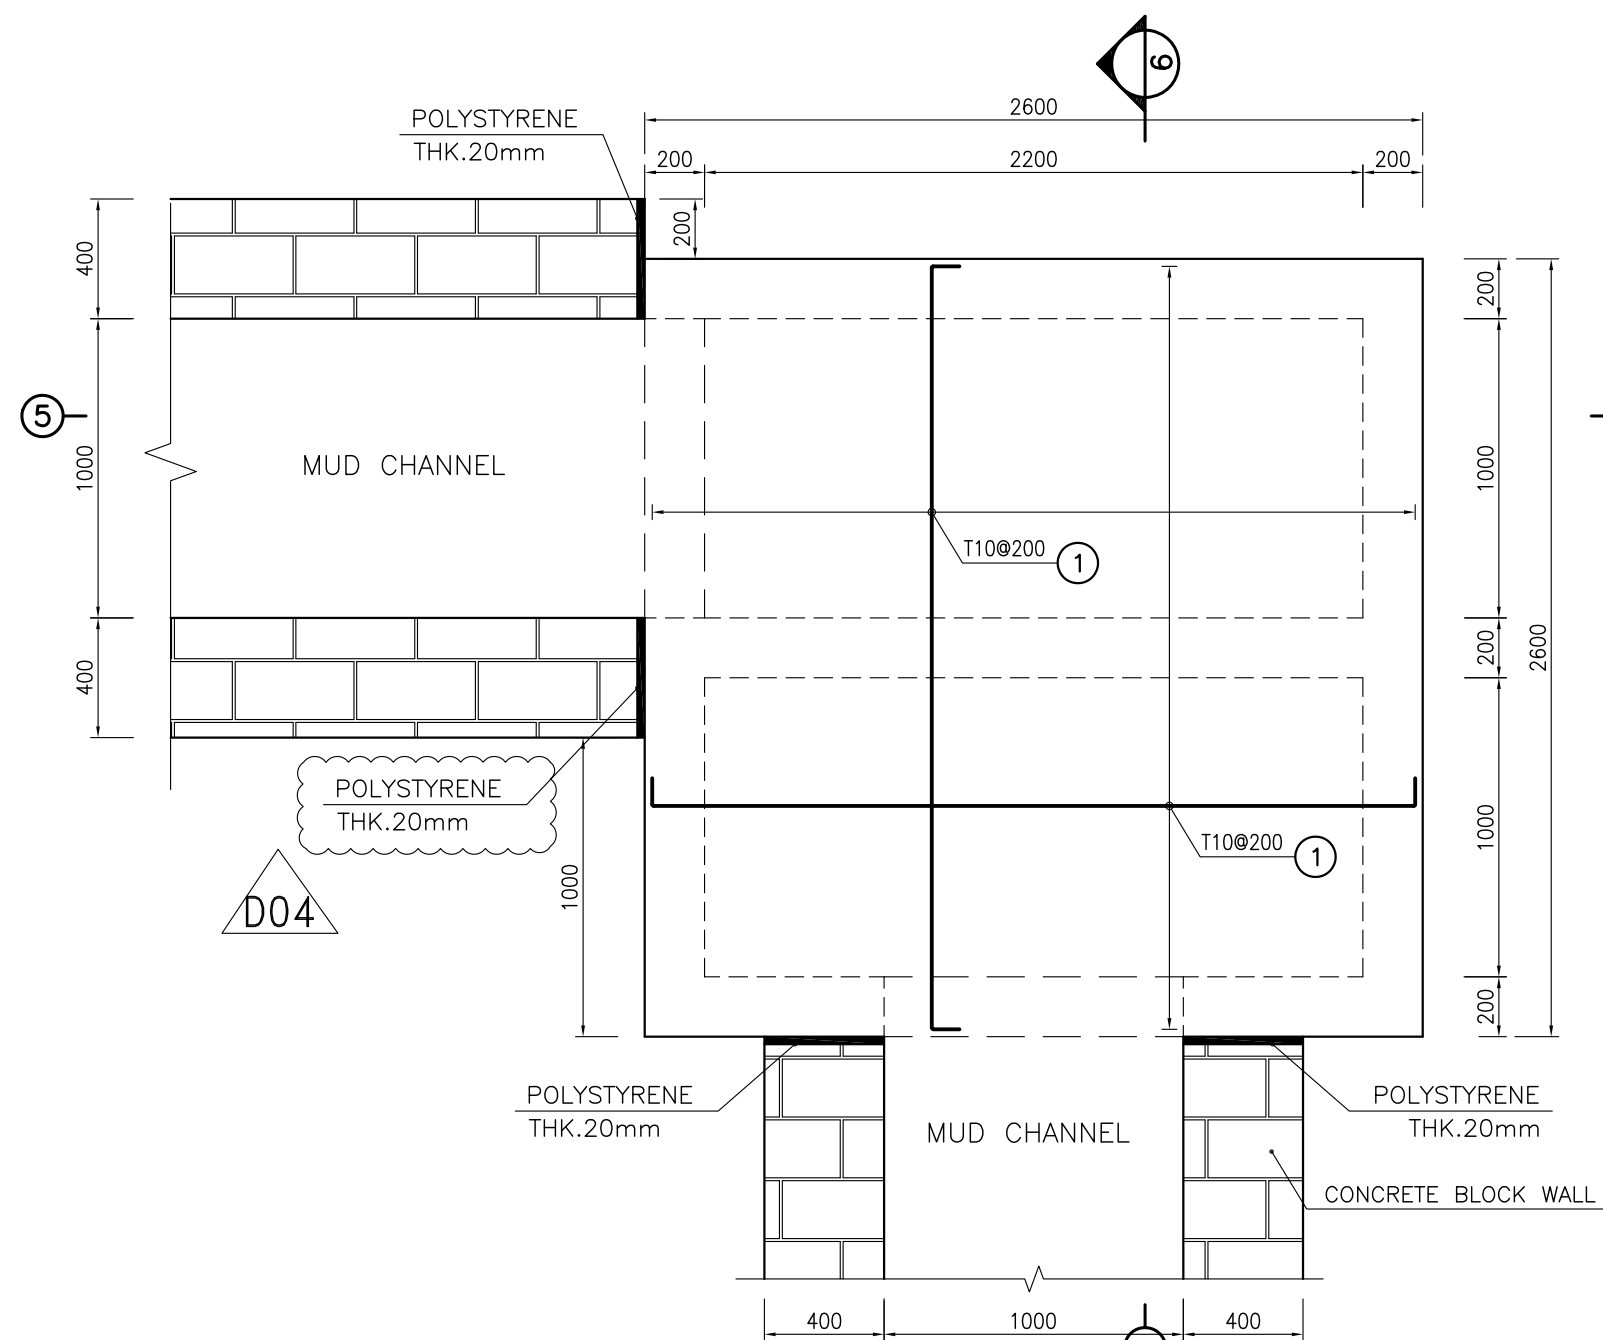


1:25 2 OIL TRAP PIT PLAN
REINFORCEMENT

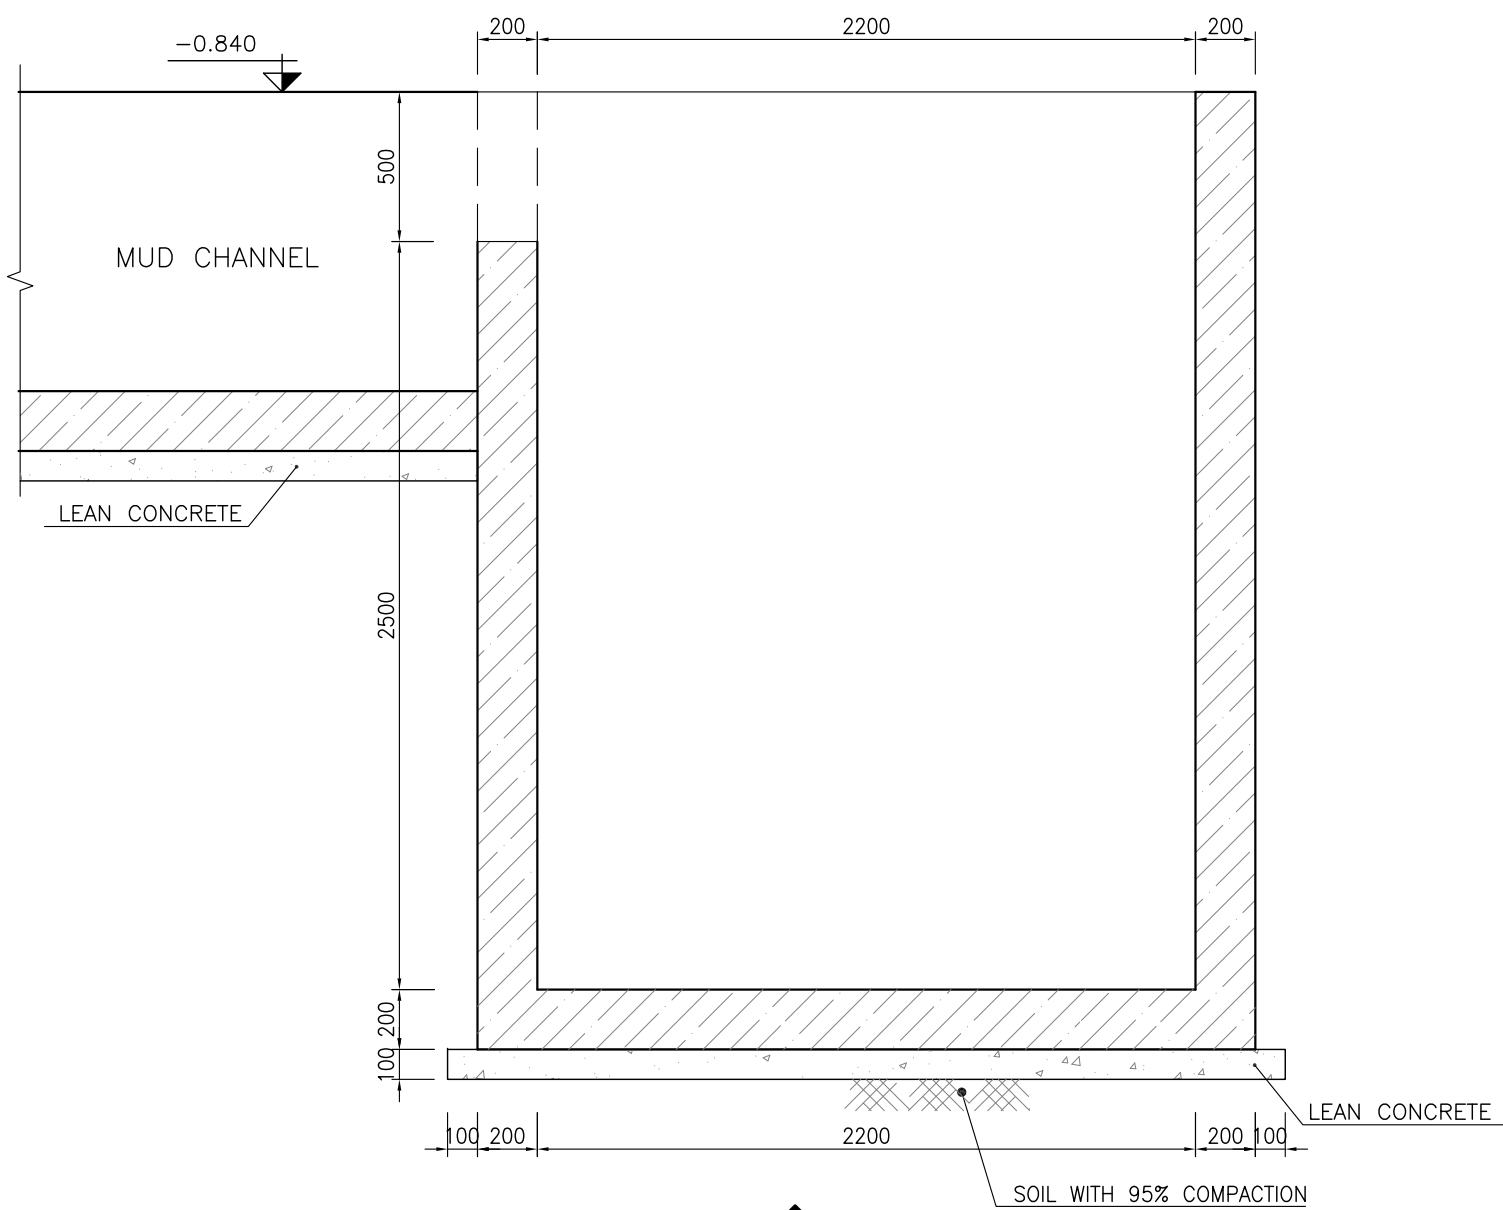


1:25 3 FORMWORK

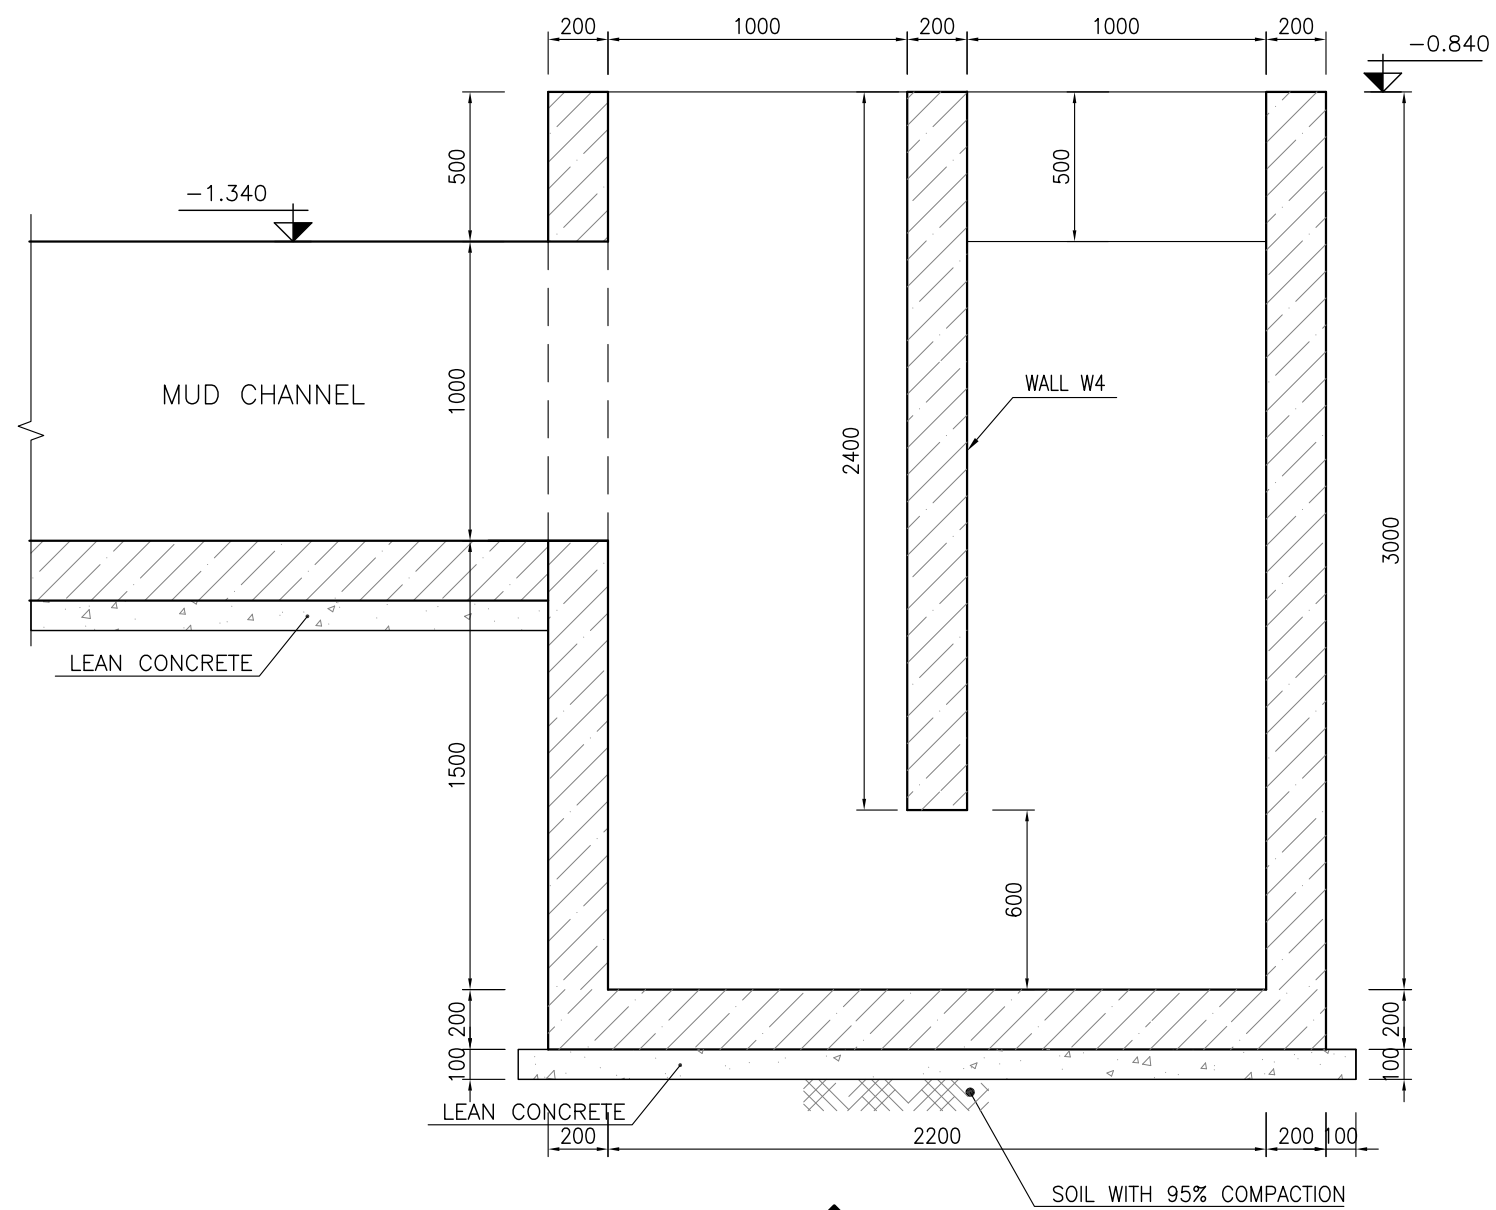

1:25 4 FORMWORK

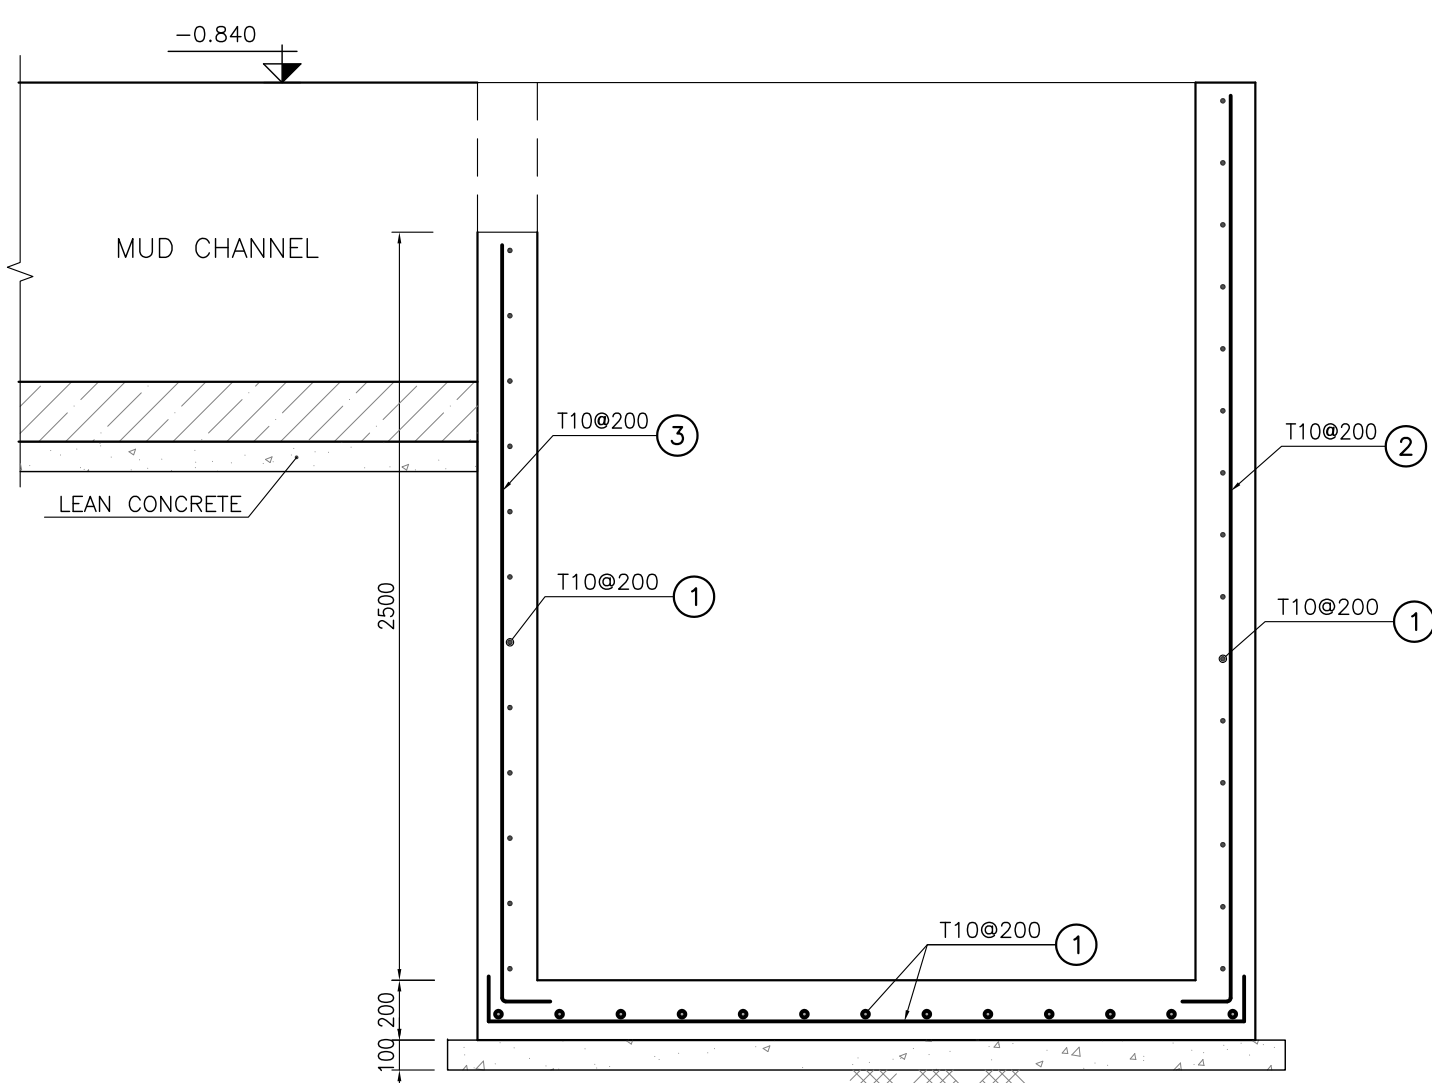


1:25 5 REINFORCEMENT

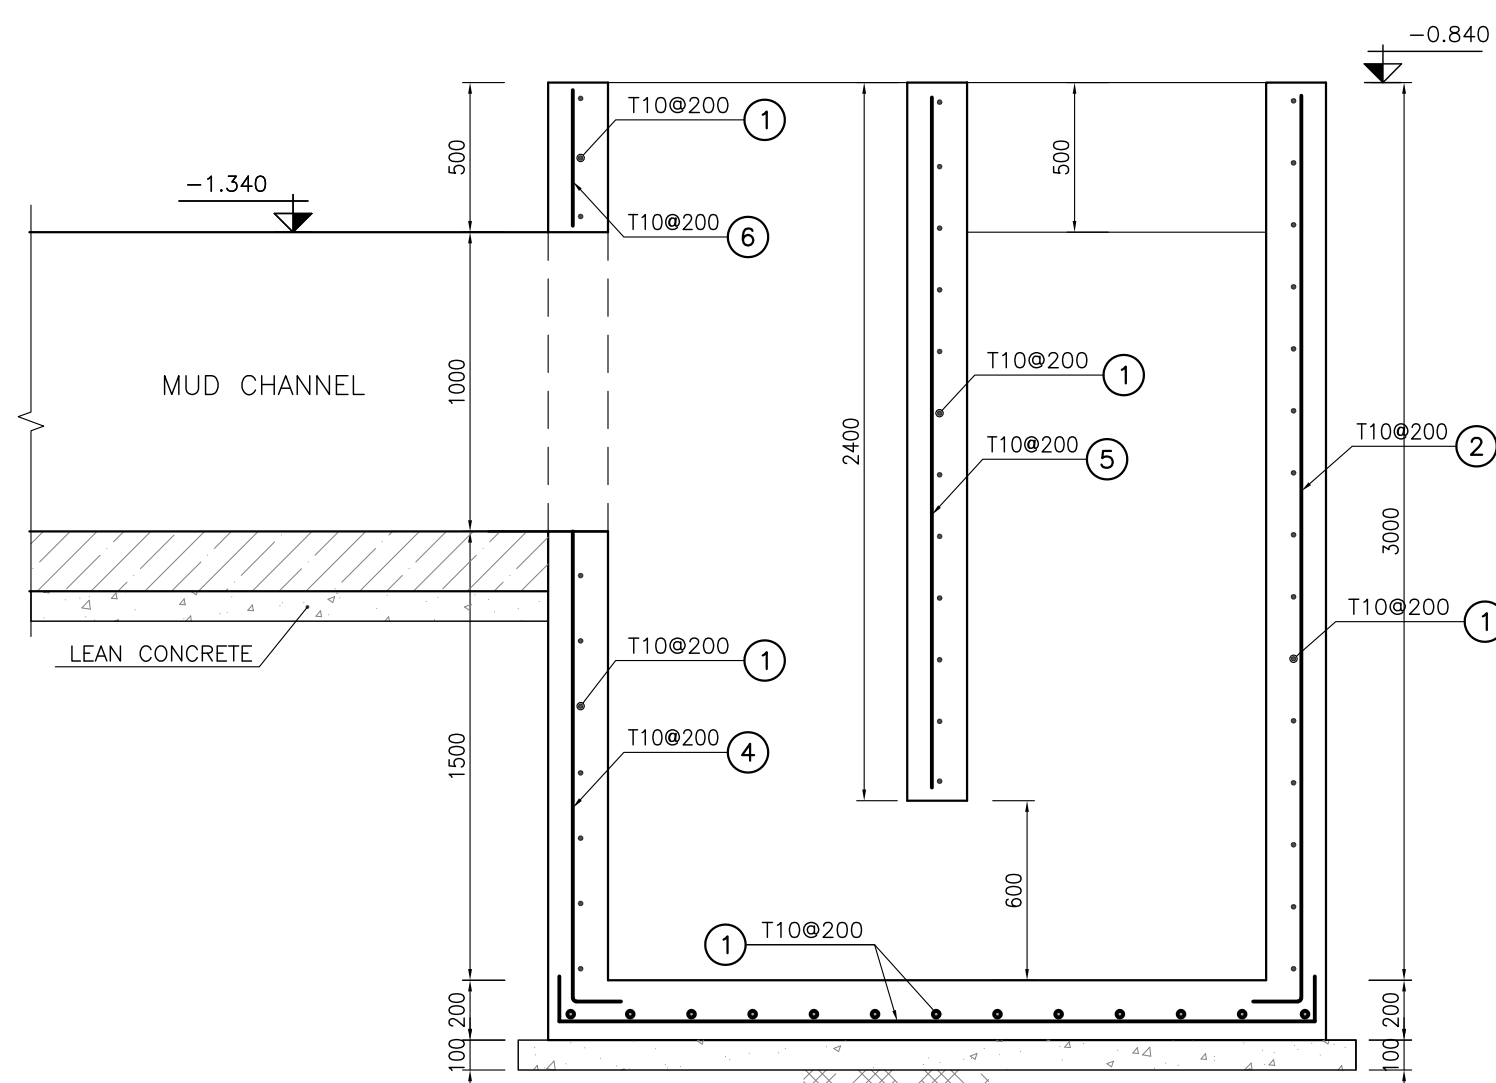

1:25 6 REINFORCEMENT

TABLE 10 (CORNERS COORDINATES)		
POINT 1	E=437156.364	N=3293084.891
POINT 2	E=437159.996	N=3293085.467

BAR BENDING SCHEDULE - OIL TRAP PIT					
Pos	Spec.	Shape	L/A	No.	T10
1	T10	150 2450 150	2.75	90	247.50
2	T10	150 3050	3.20	40	128.0
3	T10	150 2050	2.20	5	11.0
4	T10	150 1550	1.70	5	8.50
5	T10	2250	2.25	10	22.50
6	T10	350	0.35	5	1.75
7	T10	150 1250 150	1.55	3	4.65
8	T10	150 650 150	0.95	10	9.50
TOTAL LENGTH OR AREA (m/m2)					433.40
UNIT WEIGTH (Kg)					0.617
WEIGTH (Kg)					267.40
GRAND TOTAL (Kg)					270

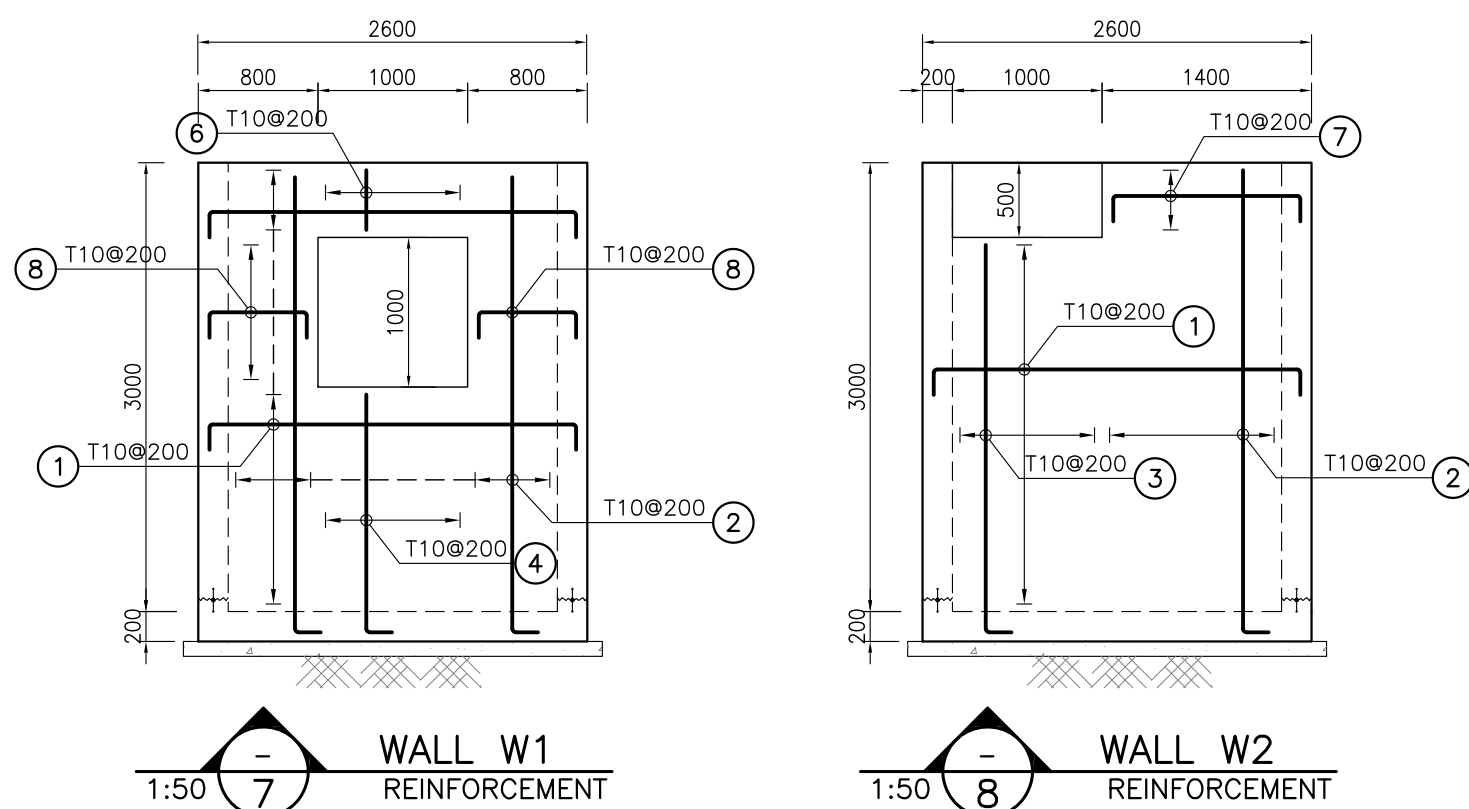

1:50 7 WALL W1
REINFORCEMENT

1:50 8 WALL W2
REINFORCEMENT

D04	JUN.2022	IFA	R. BERLOUEI	M.FAKHARIAN	M.MEHRSHAD	***
D03	MAY.2022	IFA	R. BERLOUEI	M.FAKHARIAN	M.MEHRSHAD	***
D02	MAR.2022	IFA	R. BERLOUEI	M.FAKHARIAN	M.MEHRSHAD	***
D01	NOV.2021	IFA	R. BERLOUEI	M.FAKHARIAN	M.MEHRSHAD	***
D00	OCT.2021	IPC	R. BERLOUEI	M.FAKHARIAN	SH.GHALIKAR	***
REV.	DATE	P.O.I.S	PREP.	CHK.	APP.	AUT.
PROJECT NAME: BINAK OILFIELD DEVELOPMENT/SUB-SURFACE WORK PACKAGES W028 WELLHEAD FACILITIES						
PROJECT NO.:			9711020			
EPC CONTRACTOR:			EPD/EPC CONTRACTOR(GC):			
 HIRGAN ENERGY - DESIGN & INSPECTION COMPANIES			 PETROIRAN DEVELOPMENT COMPANY			
DRAWING TITLE: CIVIL AND STRUCTURAL DRAWINGS-W028S OIL TRAP PIT FORMWORK & REINFORCEMENT PLAN-SECTIONS						
SCALE	SIZE	DRAWING NO.			SHEET NO.	
AS SHOWN	A1	BK-W028-PEDCO-110-CV-PY-0002			17 OF 42	
					REV.	

- NOTES**
- 1- ALL COORDINATES ARE IN METER.
 - 2- ALL DIMENSIONS ARE IN MILLIMETERS AND ELEVATIONS ARE IN METER.
 - 3- ALL DRAWINGS SHALL BE CHECKED BY CONTRACTOR WITH RELATIVE DRAWINGS BEFORE CONSTRUCTION.
 - 4- ACCORDING TO THE SPECIFICATION OF CONCRETE WORKS: "BK-GNRL-PEDCO-000-ST-SP-0001", 28 DAYS CHARACTERISTIC COMPRESSIVE STRENGTH OF MAIN CONCRETE IS 25 MPa (ON CYLINDRICAL SPECIMEN)
 - 5- ACCORDING TO THE SPECIFICATION OF CONCRETE WORKS: "BK-GNRL-PEDCO-000-ST-SP-0001", 28 DAYS CHARACTERISTIC COMPRESSIVE STRENGTH OF LEAN CONCRETE IS 15 MPa (ON CYLINDRICAL SPECIMEN)
 - 6- REINFORCING BARS SHALL BE S400 ACCORDING TO: ISIRI3132 AND INBC9 WITH MINIMUM TENSILE YIELD STRENGTH 400 N/mm²
 - 7- MINIMUM FOUNDATION NET CONCRETE COVER SHALL BE 75 mm.
 - 8- SPECIFICATIONS OF THERMO PLAST ACRYLIC COLOR, BASED ON No.3758 NATIONAL STANDARD CODE: DENSITY : 4.1-5.1 gr/cm³ THICKNESS : 300-400 MICRON GLOSS : DULL SOLID MATERIAL PERCENTAGE BY WEIGHT : 75%±2 SOLID MATERIAL PERCENTAGE BY VOLUME : 48%±2
 - 9- JOINT SEALANT MATERIALS SHALL BE WETHER-RESISTANT POLYURETHANE OR SILICONE SCH AS "AEROLASTIC 1674" OR SIMILAR AND SHALL CONFORM TO BS-4254 FOR VERTICAL JOINTS IN WALLS.
 - 10- CONTRACTION JOINTS SHALL BE CONSIDERED IN CONCRETE SLABS EVERY 6m.
 - 11- GEODETIC PARAMETERS FOR COORDINATES ARE AS BELOW:
HORIZONTAL COORDINATE SYSTEM: WGS84/UTM ZONE 39
ELLIPSOID : WORLD GEODETIC SYSTEM 1984 (WGS84)
MAP PROJECTION: UNIVERSAL TRANSVERSE MERCATOR (UTM)
VERTICAL DATUM: MSL


±0.00 = +31.00(R.G.L.)MSL

LEGEND AND ABBREVIATION

	REINFORCED CONCRETE	T.O.F.	TOP OF FOUNDATION
	LEAN CONCRETE	T.O.W.	TOP OF WALL
	CEMENT BLOCK WALL	T.O.C.	TOP OF CONCRETE
	GRAVEL	T.O.PIT	TOP OF PIT
	SUB GRADE	B.O.P.	BOTTOM OF PIPE
	SLOPE	R.G.L.	ROUGH GRADING LEVEL

REFERENCE DRAWING	DRG. No.
SPECIFICATION FOR FENCE & GATE	BK-GNRL-PEDCO-000-CV-SP-0003
GENERAL NOTES - STEEL STRUCTURES	BK-GNRL-PEDCO-000-ST-DW-0011
GENERAL NOTES - REINFORCED CONCRETE STRUCTURES	BK-GNRL-PEDCO-000-ST-DW-0012
GENERAL CIVIL LAYOUT -W028	BK-W028-PEDCO-110-CV-PY-0001
ROUGH GRADING PLANS -W028	BK-W028-PEDCO-110-CV-DW-0001
STANDARD DRAWING FOR CULVERT & DETAILS	BK-GNRL-PEDCO-000-CV-DW-0014
STANDARD DETAILS OF MISCELLANEOUS ITEMS	BK-GNRL-PEDCO-000-CV-DW-0040

KEY PLAN

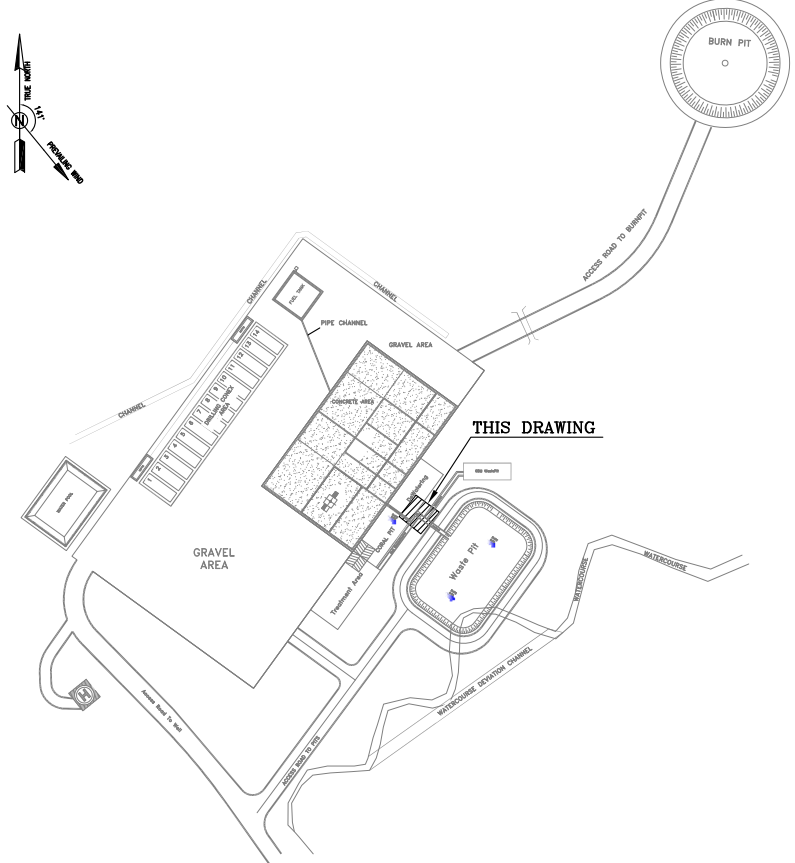

احمل و کلیه نسخ این نقشه و حق اقتباس متعلق به شرکت ملی مناطق نفت خیز جنوب میباشند.
THE ORIGINAL AND ALL COPIES OF THIS DRAWING TOGETHER WITH THE COPYRIGHT THEREIN ARE THE SOLE PROPERTY OF N.I.S.O.C./ FIELDS

BINAK OILFIELD DEVELOPMENT SUB-SURFACE WORK PACKAGES W028 WELLHEAD FACILITIES					
DATE	SCALE	DRAWING BY	CHECKED BY	PROJECT ENG.	
NO CONSTRUCTION PERMITTED UNLESS DRAWING APPROVED					
APPROVED FOR CONSTRUCTION			BY:	DATE:	
SCALE	SIZE	DRAWING NO.	SHEET NO.	REV.	BUDGET REF.
AS SHOWN	A1	BK-W028-PEDCO-110-CV-PY-0002	17 OF 42	D04	053-073-9184

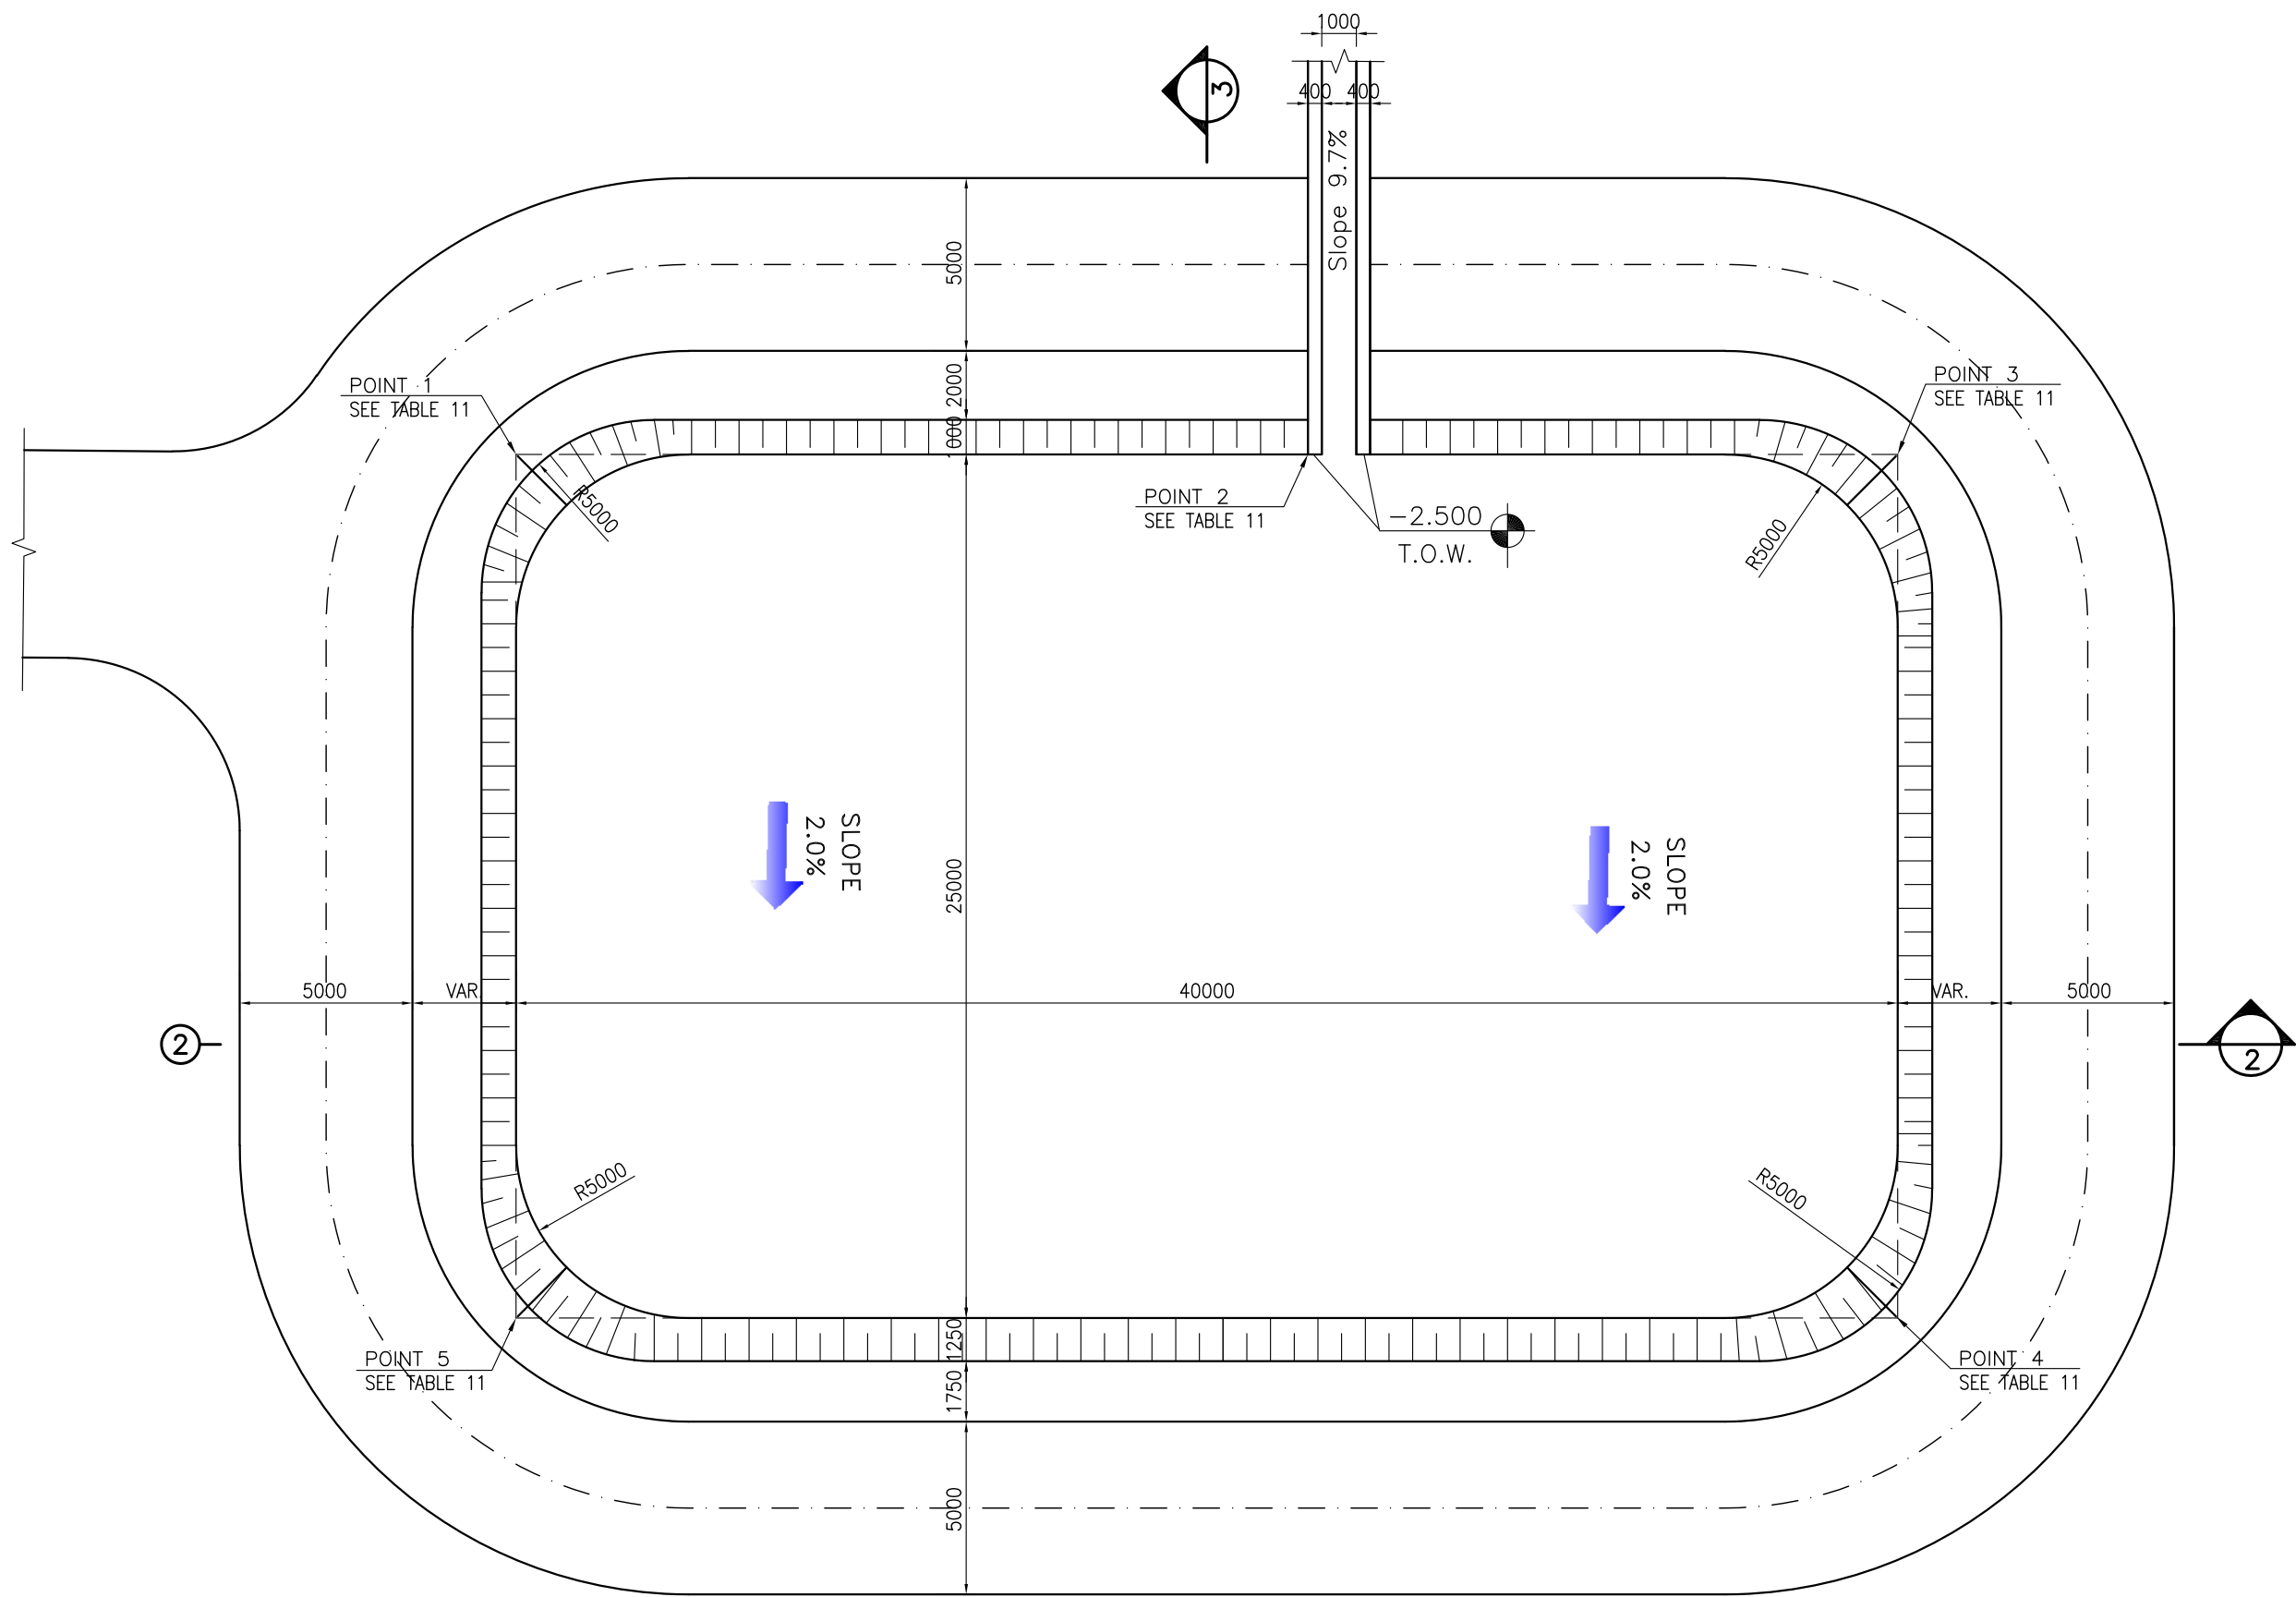


TABLE 11 (CORNERS COORDINATES)		
POINT 1	E=437154.586	N=3293058.342
POINT 2	E=437168.059	N=3293076.891
POINT 3	E=437178.093	N=3293090.706
POINT 4	E=437198.321	N=3293076.014
POINT 5	E=437174.813	N=3293043.650

- NOTES**
- 1- ALL COORDINATES ARE IN METER.
 - 2- ALL DIMENSIONS ARE IN MILLIMETERS AND ELEVATIONS ARE IN METER.
 - 3- ALL DRAWINGS SHALL BE CHECKED BY CONTRACTOR WITH RELATIVE DRAWINGS BEFORE CONSTRUCTION.
 - 4- ACCORDING TO THE SPECIFICATION OF CONCRETE WORKS:
"BK-GNRL-PEDCO-000-ST-SP-0001", 28 DAYS CHARACTERISTIC COMPRESSIVE STRENGTH OF MAIN CONCRETE IS 25 MPa (ON CYLINDRICAL SPECIMEN)
 - 5- ACCORDING TO THE SPECIFICATION OF CONCRETE WORKS:
"BK-GNRL-PEDCO-000-ST-SP-0001", 28 DAYS CHARACTERISTIC COMPRESSIVE STRENGTH OF LEAN CONCRETE IS 15 MPa (ON CYLINDRICAL SPECIMEN)
 - 6- REINFORCING BARS SHALL BE S400 ACCORDING TO: ISR13132 AND INBC9 WITH MINIMUM TENSILE YIELD STRENGTH 400 N/mm²
 - 7- MINIMUM FOUNDATION NET CONCRETE COVER SHALL BE 75 mm.
 - 8- SPECIFICATIONS OF THERMO PLAST ACRYLIC COLOR, BASED ON No.3758 NATIONAL STANDARD CODE:
DENSITY : 4.1-5.1 gr/cm³
THICKNESS : 300-400 MICRON
GLOSS : DULL
SOLID MATERIAL PERCENTAGE BY WEIGHT : 75%±2
SOLID MATERIAL PERCENTAGE BY VOLUME : 48%±2
 - 9- JOINT SEALANT MATERIALS SHALL BE WETHER-RESISTANT POLYURETHANE OR SILICONE SCH AS "AEROLASTIC 1674" OR SIMILAR AND SHALL CONFORM TO BS-4254 FOR VERTICAL JOINTS IN WALLS.
 - 10- CONTRACTION JOINTS SHALL BE CONSIDERED IN CONCRETE SLABS EVERY 6m.
 - 11- GEODETIC PARAMETERS FOR COORDINATES ARE AS BELOW:
HORIZONTAL COORDINATE SYSTEM: WGS84/UTM ZONE 39
ELLIPSOID : WORLD GEODETIC SYSTEM 1984 (WGS84)
MAP PROJECTION: UNIVERSAL TRANSVERSE MERCATOR (UTM)
VERTICAL DATUM: MSL




±0.00 = +31.00(R.G.L.)MSL

LEGEND AND ABBREVIATION



	REINFORCED CONCRETE	T.O.F.	TOP OF FOUNDATION
	LEAN CONCRETE	T.O.W.	TOP OF WALL
	CEMENT BLOCK WALL	T.O.C.	TOP OF CONCRETE
	GRAVEL	T.O.PIT	TOP OF PIT
	SUB GRADE	B.O.P.	BOTTOM OF PIPE
	SLOPE	R.G.L.	ROUGH GRADING LEVEL

REFERENCE DRAWING	DRG. No.
SPECIFICATION FOR FENCE & GATE	BK-GNRL-PEDCO-000-CV-SP-0003
GENERAL NOTES - STEEL STRUCTURES	BK-GNRL-PEDCO-000-ST-DW-0011
GENERAL NOTES - REINFORCED CONCRETE STRUCTURES	BK-GNRL-PEDCO-000-ST-DW-0012
GENERAL CIVIL LAYOUT -W028	BK-W028-PEDCO-110-CV-PY-0001
ROUGH GRADING PLANS -W028	BK-W028-PEDCO-110-CV-DW-0001
STANDARD DRAWING FOR CULVERT & DETAILS	BK-GNRL-PEDCO-000-CV-DW-0014
STANDARD DETAILS OF MISCELLANEOUS ITEMS	BK-GNRL-PEDCO-000-CV-DW-0040


KEY PLAN

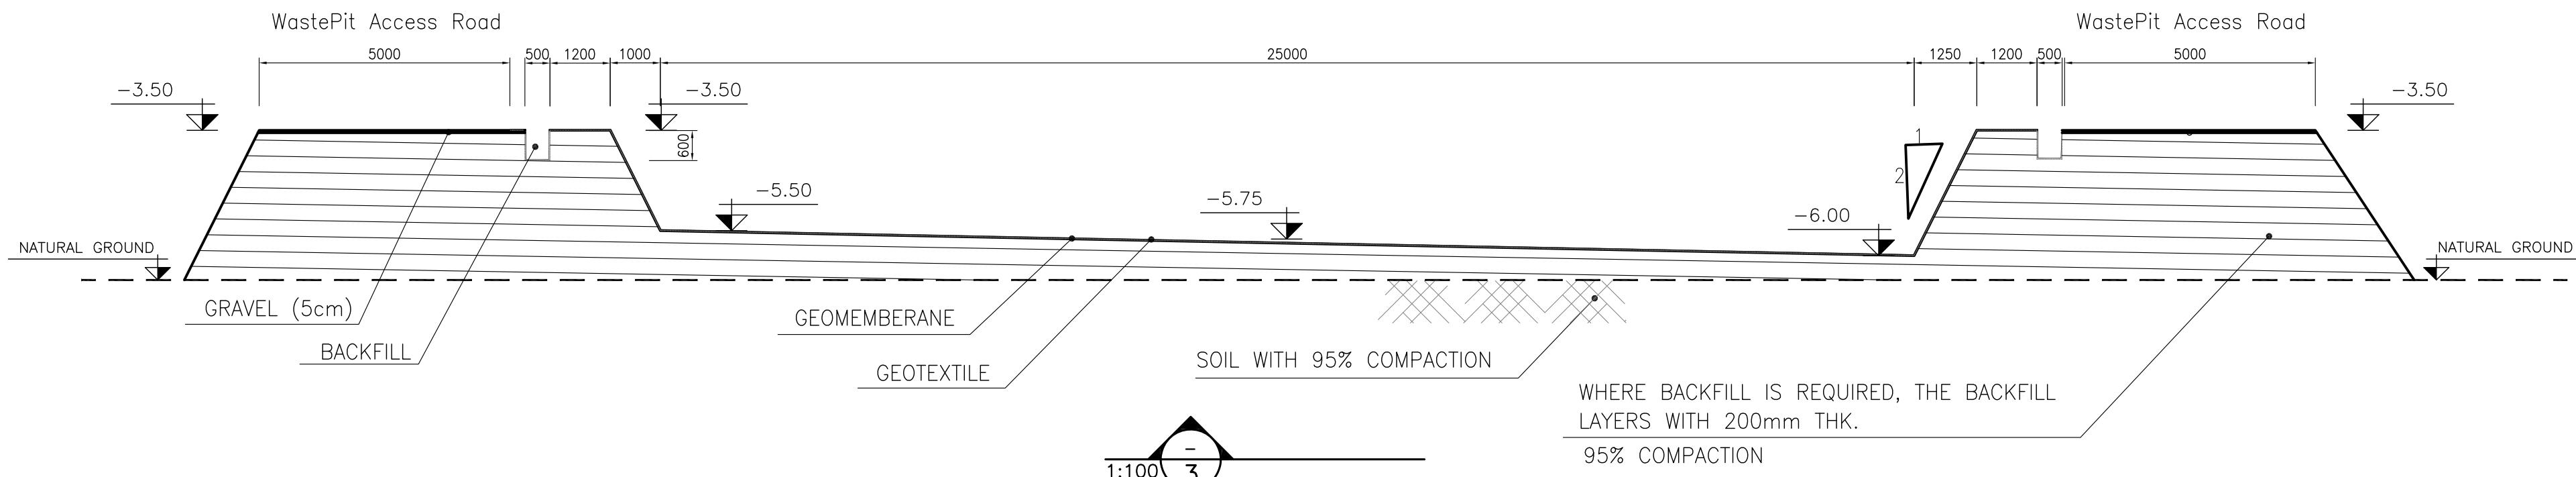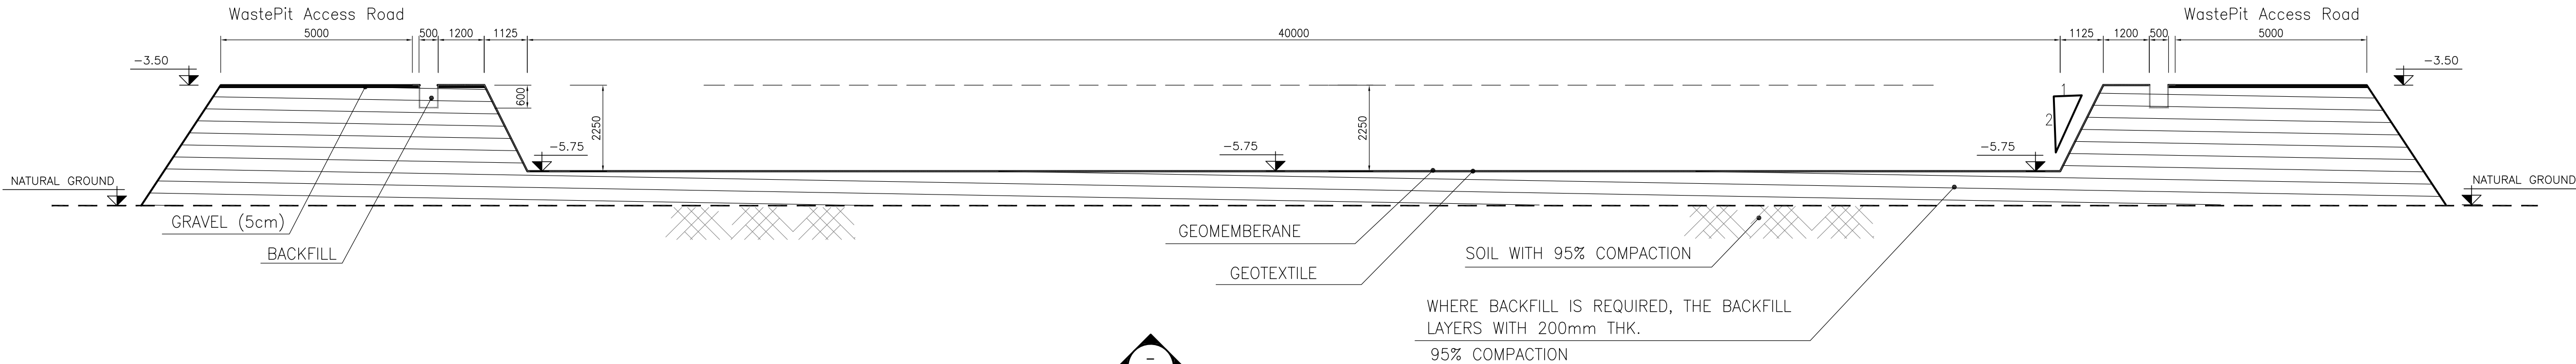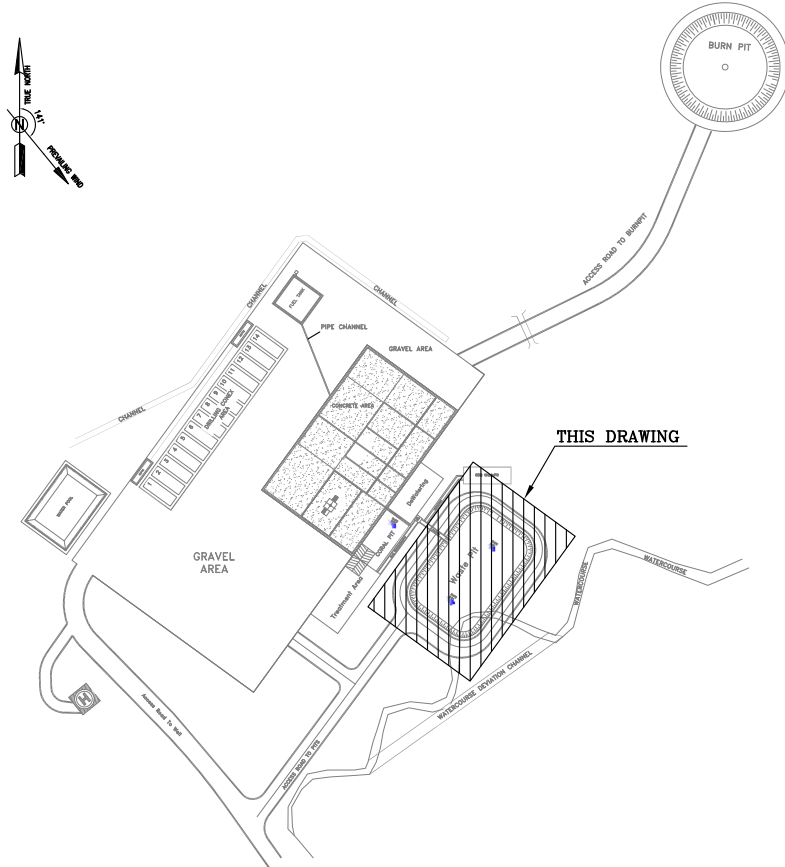


D04	JUN.2022	IFA	R. BERLOUEI	M.FAKHARIAN	M.MEHRSHAD	***							
D03	MAY.2022	IFA	R. BERLOUEI	M.FAKHARIAN	M.MEHRSHAD	***							
D02	MAR.2022	IFA	R. BERLOUEI	M.FAKHARIAN	M.MEHRSHAD	***	***	*****	***	*****	***	*****	
D01	NOV.2021	IFA	R. BERLOUEI	M.FAKHARIAN	M.MEHRSHAD	***	REV.	DESCRIPTION	BY	DATE	BY	DATE	
D00	OCT.2021	IFC	R. BERLOUEI	M.FAKHARIAN	SH.GHALIKAR	***			CHECKED		REV. APPR.		
REV.	DATE	P.O.I.S	PREP.	CHK.	APP.	AUT.	اصل و کليه نسخ اين نقشه و حق اقياناي متعلق به شرکت ملي مناطق خيز جنوب ميباشد.						
PROJECT NAME: BINAK OILFIELD DEVELOPMENT/SUB-SURFACE WORK PACKAGES W028 WELLHEAD FACILITIES								THE ORIGINAL AND ALL COPIES OF THIS DRAWING TOGETHER WITH THE COPYRIGHT THEREIN ARE THE SOLE PROPERTY OF N.I.S.O.C./ FIELDS					
PROJECT NO.: 971020													
EPC CONTRACTOR:			EPD/EPC CONTRACTOR(GC):					BINAK OILFIELD DEVELOPMENT SUB-SURFACE WORK PACKAGES W028 WELLHEAD FACILITIES					
 							PETROIRAN DEVELOPMENT COMPANY						
HIRGAN ENERGY - DESIGN & INSPECTION COMPANIES			PEDCO				COMPANY						
							DATE	SCALE	DRAWING BY	CHECKED BY	PROJECT ENG.		
DRAWING TITLE: CIVIL AND STRUCTURAL DRAWINGS-W028S WASTE PIT PLAN-SECTIONS							NO CONSTRUCTION PERMITTED UNLESS DRAWING APPROVED						
							APPROVED FOR CONSTRUCTION			BY:	DATE:		
SCALE	SIZE	DRAWING NO.			SHEET NO.	REV.	BUDGET REF.	LOCATION	SIZE	CLASS	SERIAL NO.	SHEET	REVISION
AS SHOWN	A1	BK-W028-PEDCO-110-CV-PY-0002			18 OF 42	D04	053-073-9184	F	4	2	707546	18	D04

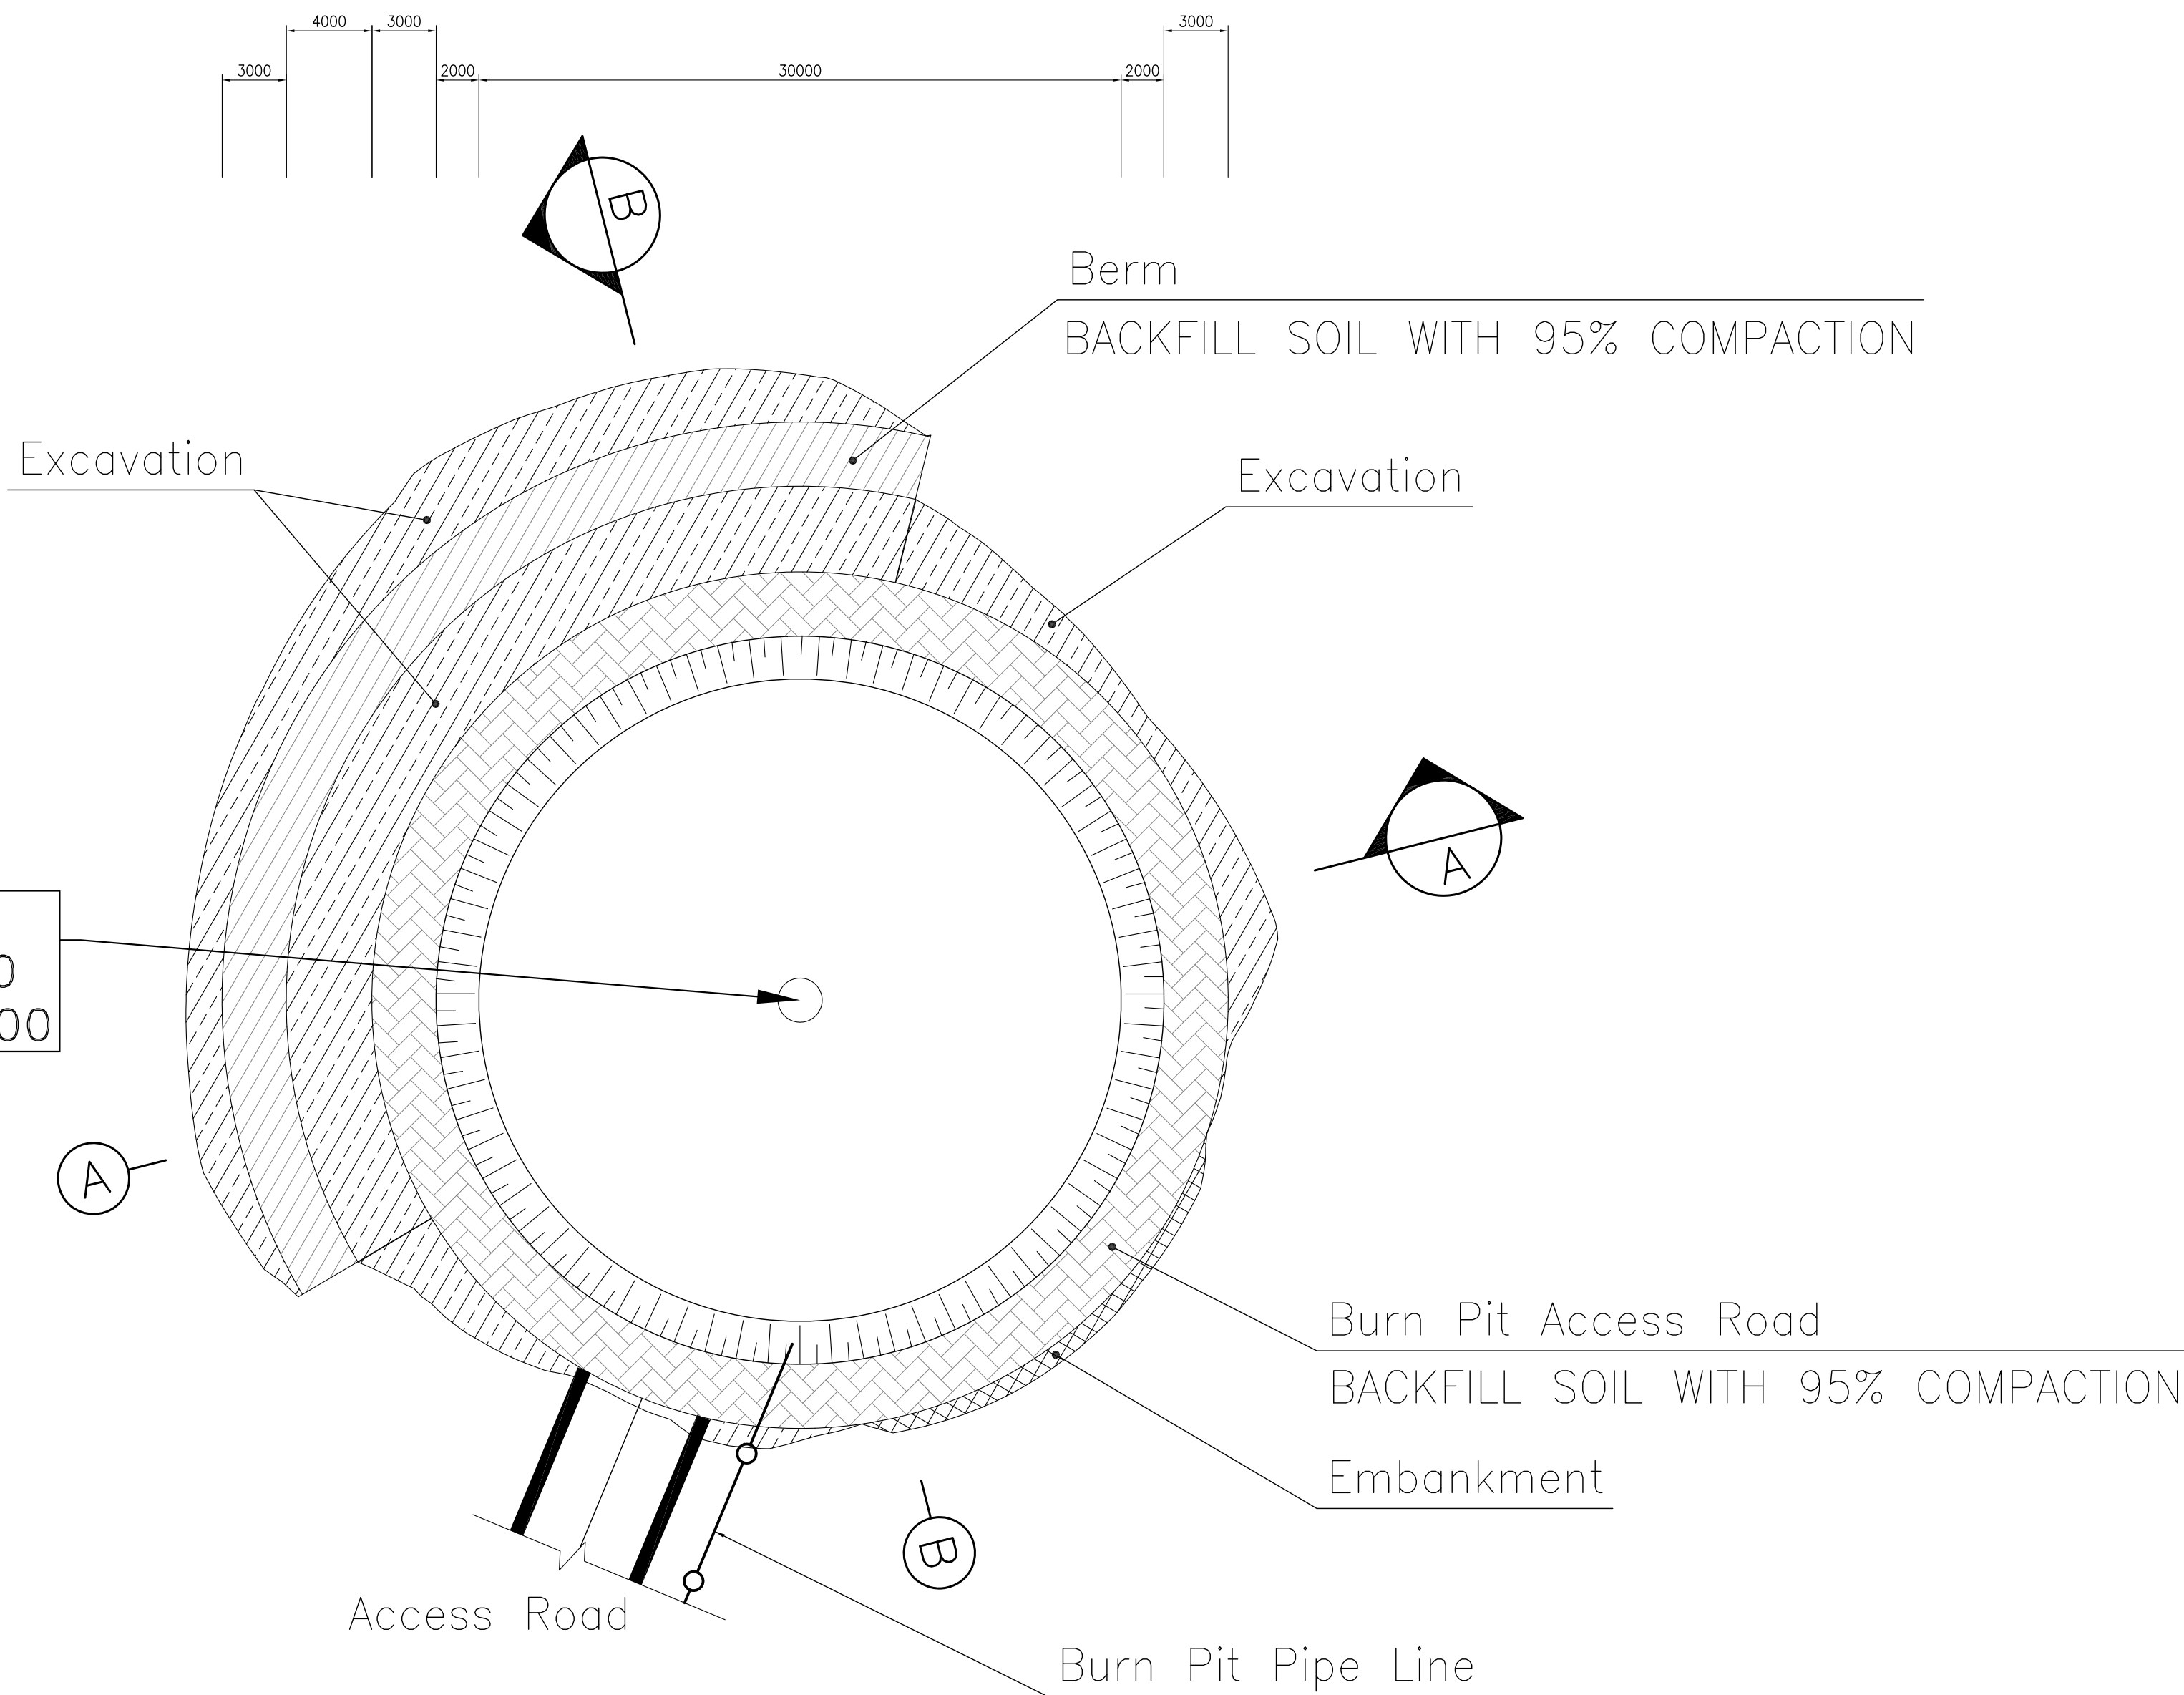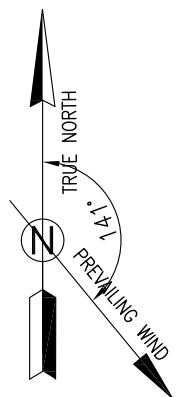

1:250 1 BURN PIT PLAN

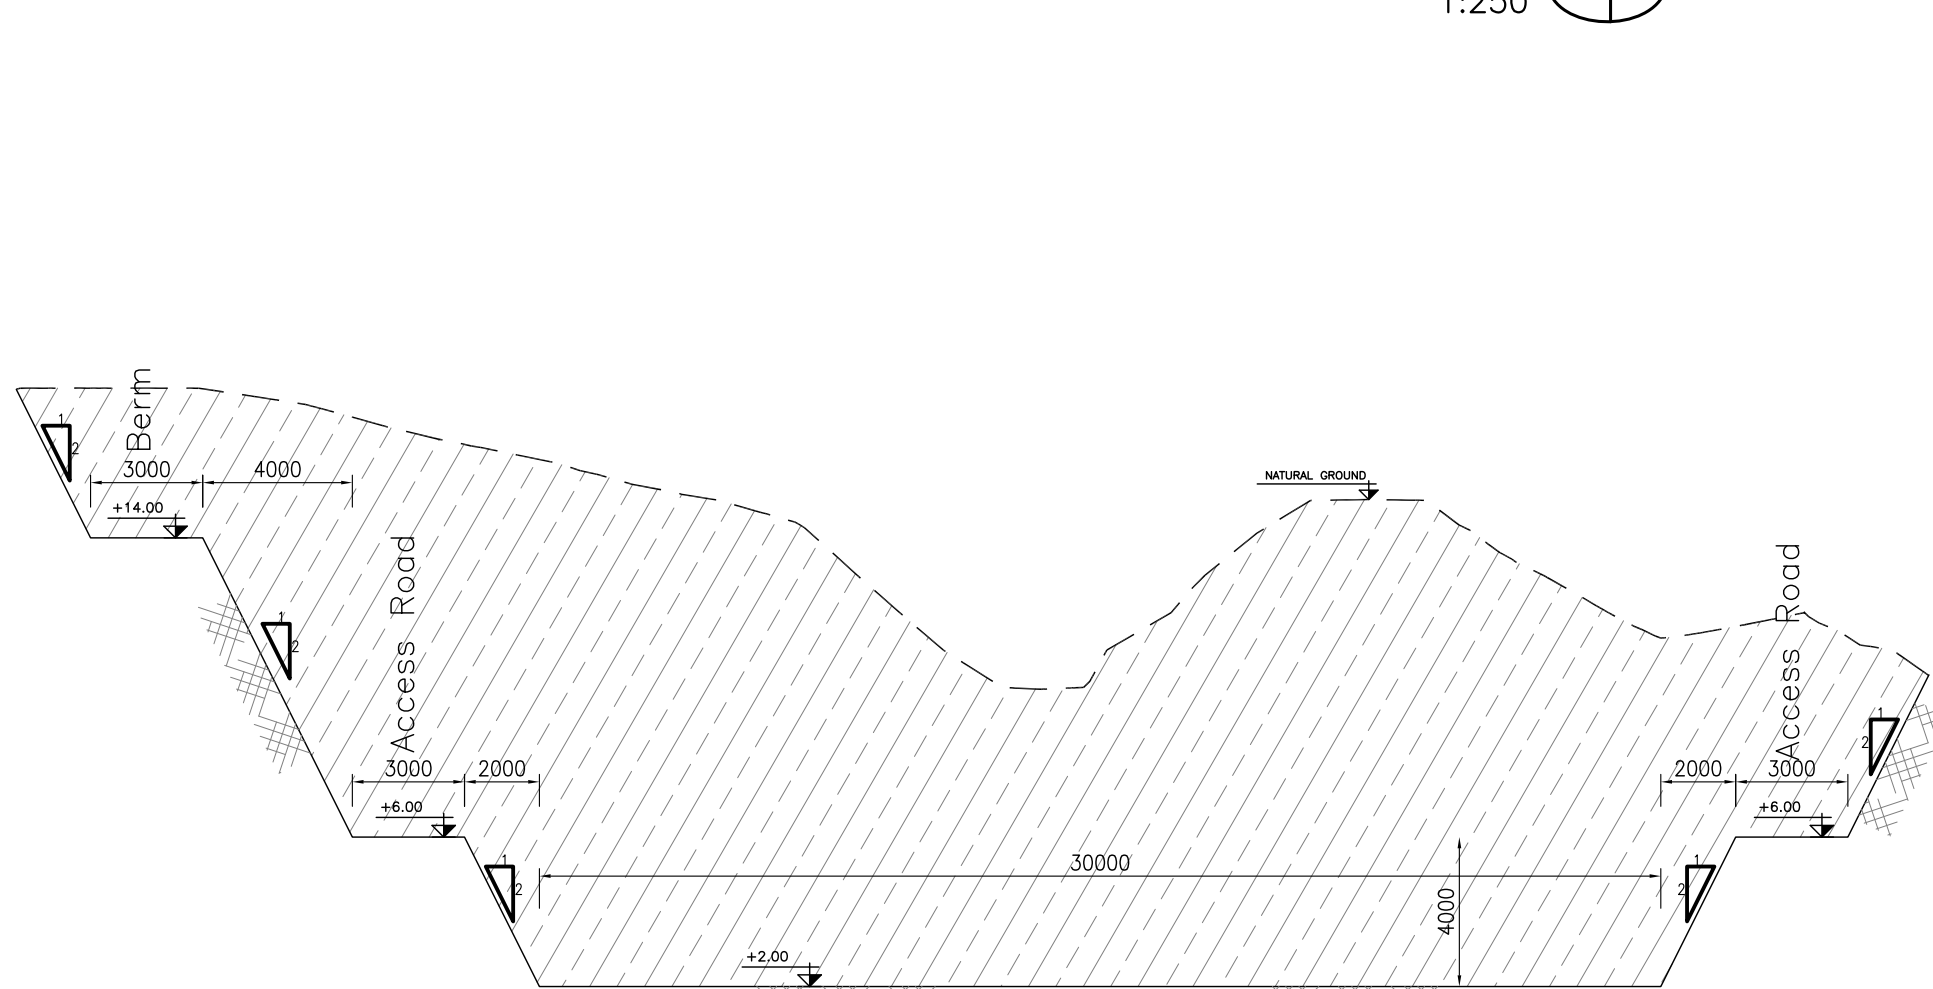

1:200 A BURN PIT SECTION

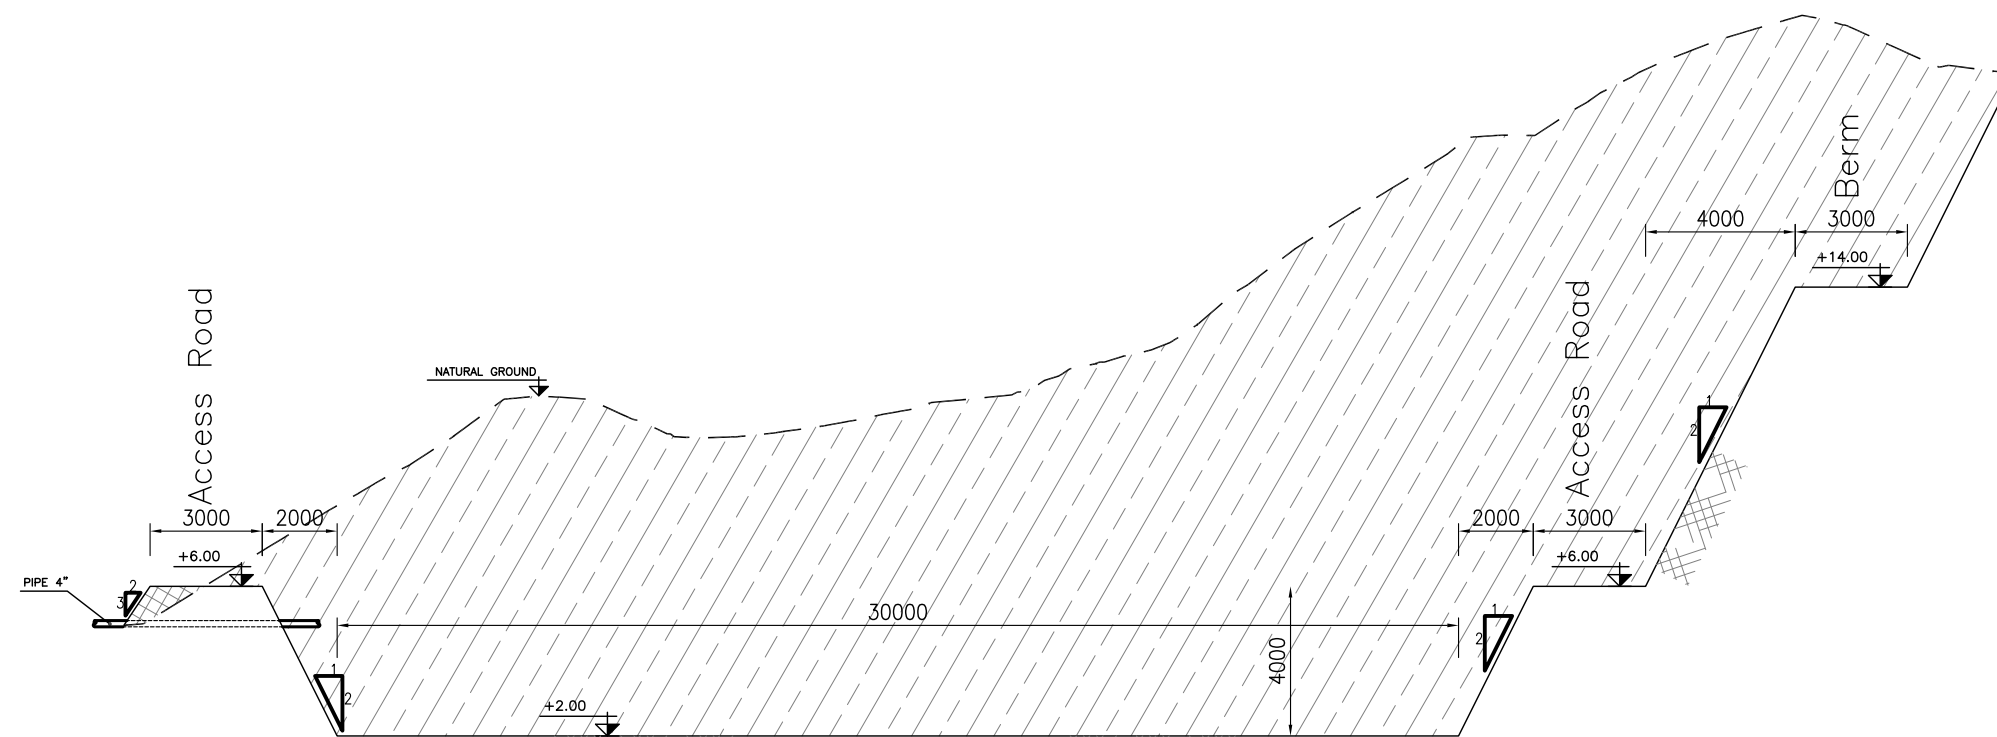

1:200 B BURN PIT SECTION

- NOTES**
- 1- ALL COORDINATES ARE IN METER.
 - 2- ALL DIMENSIONS ARE IN MILLIMETERS AND ELEVATIONS ARE IN METER.
 - 3- ALL DRAWINGS SHALL BE CHECKED BY CONTRACTOR WITH RELATIVE DRAWINGS BEFORE CONSTRUCTION.
 - 4- ACCORDING TO THE SPECIFICATION OF CONCRETE WORKS:
"BK-GNRL-PEDCO-000-ST-SP-0001", 28 DAYS CHARACTERISTIC COMPRESSIVE STRENGTH OF MAIN CONCRETE IS 25 MPa (ON CYLINDRICAL SPECIMEN)
 - 5- ACCORDING TO THE SPECIFICATION OF CONCRETE WORKS:
"BK-GNRL-PEDCO-000-ST-SP-0001", 28 DAYS CHARACTERISTIC COMPRESSIVE STRENGTH OF LEAN CONCRETE IS 15 MPa (ON CYLINDRICAL SPECIMEN)
 - 6- REINFORCING BARS SHALL BE S400 ACCORDING TO: ISIRI3132 AND INBC9 WITH MINIMUM TENSILE YIELD STRENGTH 400 N/mm²
 - 7- MINIMUM FOUNDATION NET CONCRETE COVER SHALL BE 75 mm.
 - 8- SPECIFICATIONS OF THERMO PLAST ACRYLIC COLOR, BASED ON No.3758 NATIONAL STANDARD CODE:
DENSITY : 4.1-5.1 gr/cm³
THICKNESS : 300-400 MICRON
GLOSS : DULL
SOLID MATERIAL PERCENTAGE BY WEIGHT : 75%±2
SOLID MATERIAL PERCENTAGE BY VOLUME : 48%±2
 - 9- JOINT SEALANT MATERIALS SHALL BE WETHER-RESISTANT POLYURETHANE OR SILICONE SCH AS "AEROLASTIC 1674" OR SIMILAR AND SHALL CONFORM TO BS-4254 FOR VERTICAL JOINTS IN WALLS.
 - 10- CONTRACTION JOINTS SHALL BE CONSIDERED IN CONCRETE SLABS EVERY 6m.
 - 11- GEODETIC PARAMETERS FOR COORDINATES ARE AS BELOW:
HORIZONTAL COORDINATE SYSTEM: WGS84/UTM ZONE 39
ELLIPSOID : WORLD GEODETIC SYSTEM 1984 (WGS84)
MAP PROJECTION: UNIVERSAL TRANSVERSE MERCATOR (UTM)
VERTICAL DATUM: MSL


±0.00 = +31.00(R.G.L.)MSL

LEGEND AND ABBREVIATION


	REINFORCED CONCRETE	T.O.F.	TOP OF FOUNDATION
	LEAN CONCRETE	T.O.W.	TOP OF WALL
	CEMENT BLOCK WALL	T.O.C.	TOP OF CONCRETE
	GRAVEL	T.O.PIT	TOP OF PIT
	SUB GRADE	B.O.P.	BOTTOM OF PIPE
	SLOPE	R.G.L.	ROUGH GRADING LEVEL
	Excavation		
	Embankment		

REFERENCE DRAWING	DRG. No.
SPECIFICATION FOR FENCE & GATE	BK-GNRL-PEDCO-000-CV-SP-0003
GENERAL NOTES - STEEL STRUCTURES	BK-GNRL-PEDCO-000-ST-DW-0011
GENERAL NOTES - REINFORCED CONCRETE STRUCTURES	BK-GNRL-PEDCO-000-ST-DW-0012
GENERAL CIVIL LAYOUT -W028	BK-W028-PEDCO-110-CV-PY-0001
ROUGH GRADING PLANS -W028	BK-W028-PEDCO-110-CV-DW-0001
STANDARD DRAWING FOR CULVERT & DETAILS	BK-GNRL-PEDCO-000-CV-DW-0014
STANDARD DETAILS OF MISCELLANEOUS ITEMS	BK-GNRL-PEDCO-000-CV-DW-0040


KEY PLAN

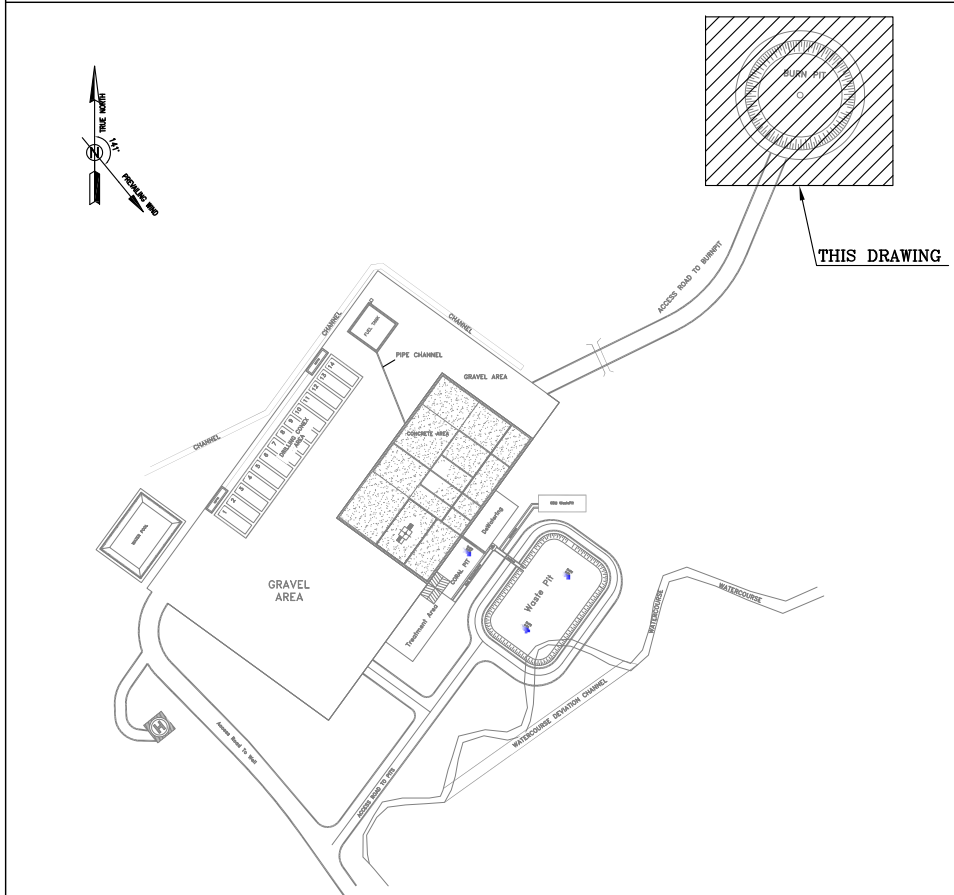

D04	JUN.2022	IFA	R. BERLOUEI	M.PAKHARIAN	M.MEHRSHAD	***
D03	MAY.2022	IFA	R. BERLOUEI	M.PAKHARIAN	M.MEHRSHAD	***
D02	MAR.2022	IFA	R. BERLOUEI	M.PAKHARIAN	M.MEHRSHAD	***
D01	NOV.2021	IFA	R. BERLOUEI	M.PAKHARIAN	M.MEHRSHAD	***
D00	OCT.2021	IFC	R. BERLOUEI	M.PAKHARIAN	SH.GHALIKAR	***
REV.	DATE	P.O.I.S	PREP.	CHK.	APP.	AUT.
PROJECT NAME: BINAK OILFIELD DEVELOPMENT/SUB-SURFACE WORK PACKAGES W028 WELLHEAD FACILITIES						
PROJECT NO.:			971020			
EPC CONTRACTOR:			EPD/EPC CONTRACTOR(GC):			
 HIRGAN ENERGY - DESIGN & INSPECTION COMPANIES			 PETROIRAN DEVELOPMENT COMPANY			
DRAWING TITLE: CIVIL AND STRUCTURAL DRAWINGS-W028S BURN PIT PLAN-SECTIONS						
SCALE	SIZE	DRAWING NO.			SHEET NO.	REV.
AS SHOWN	A1	BK-W028-PEDCO-110-CV-PY-0002			19 of 42	D04

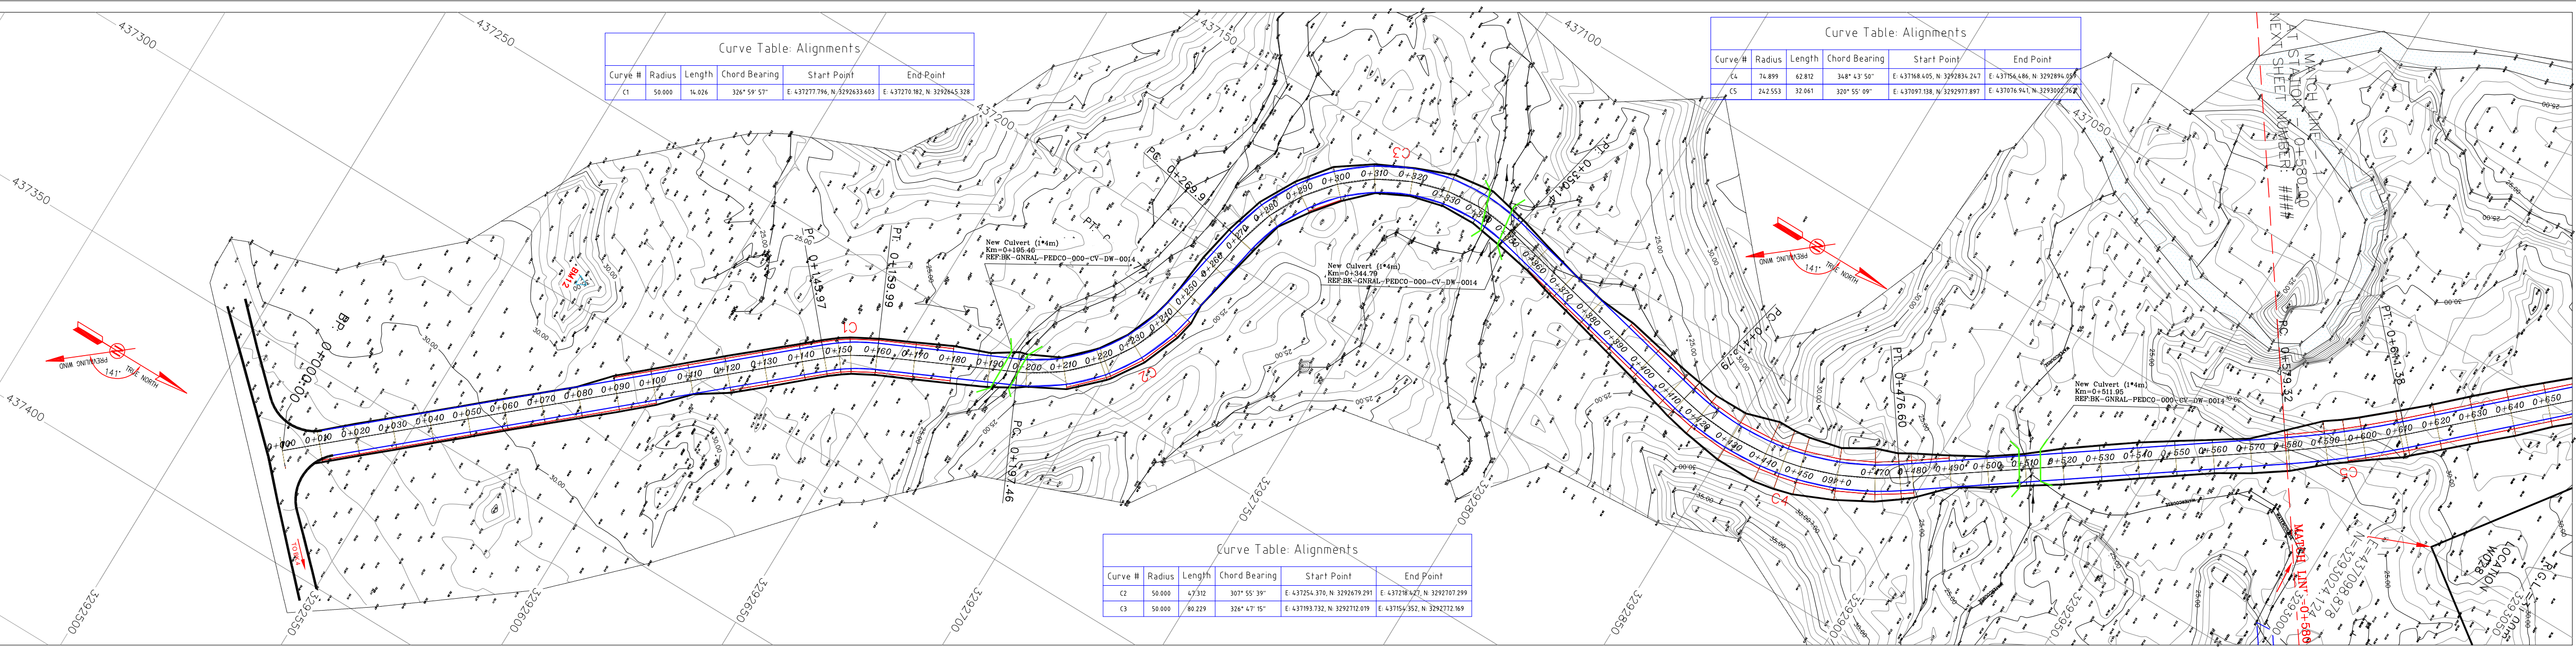

MAIN ACCESS ROAD PLAN

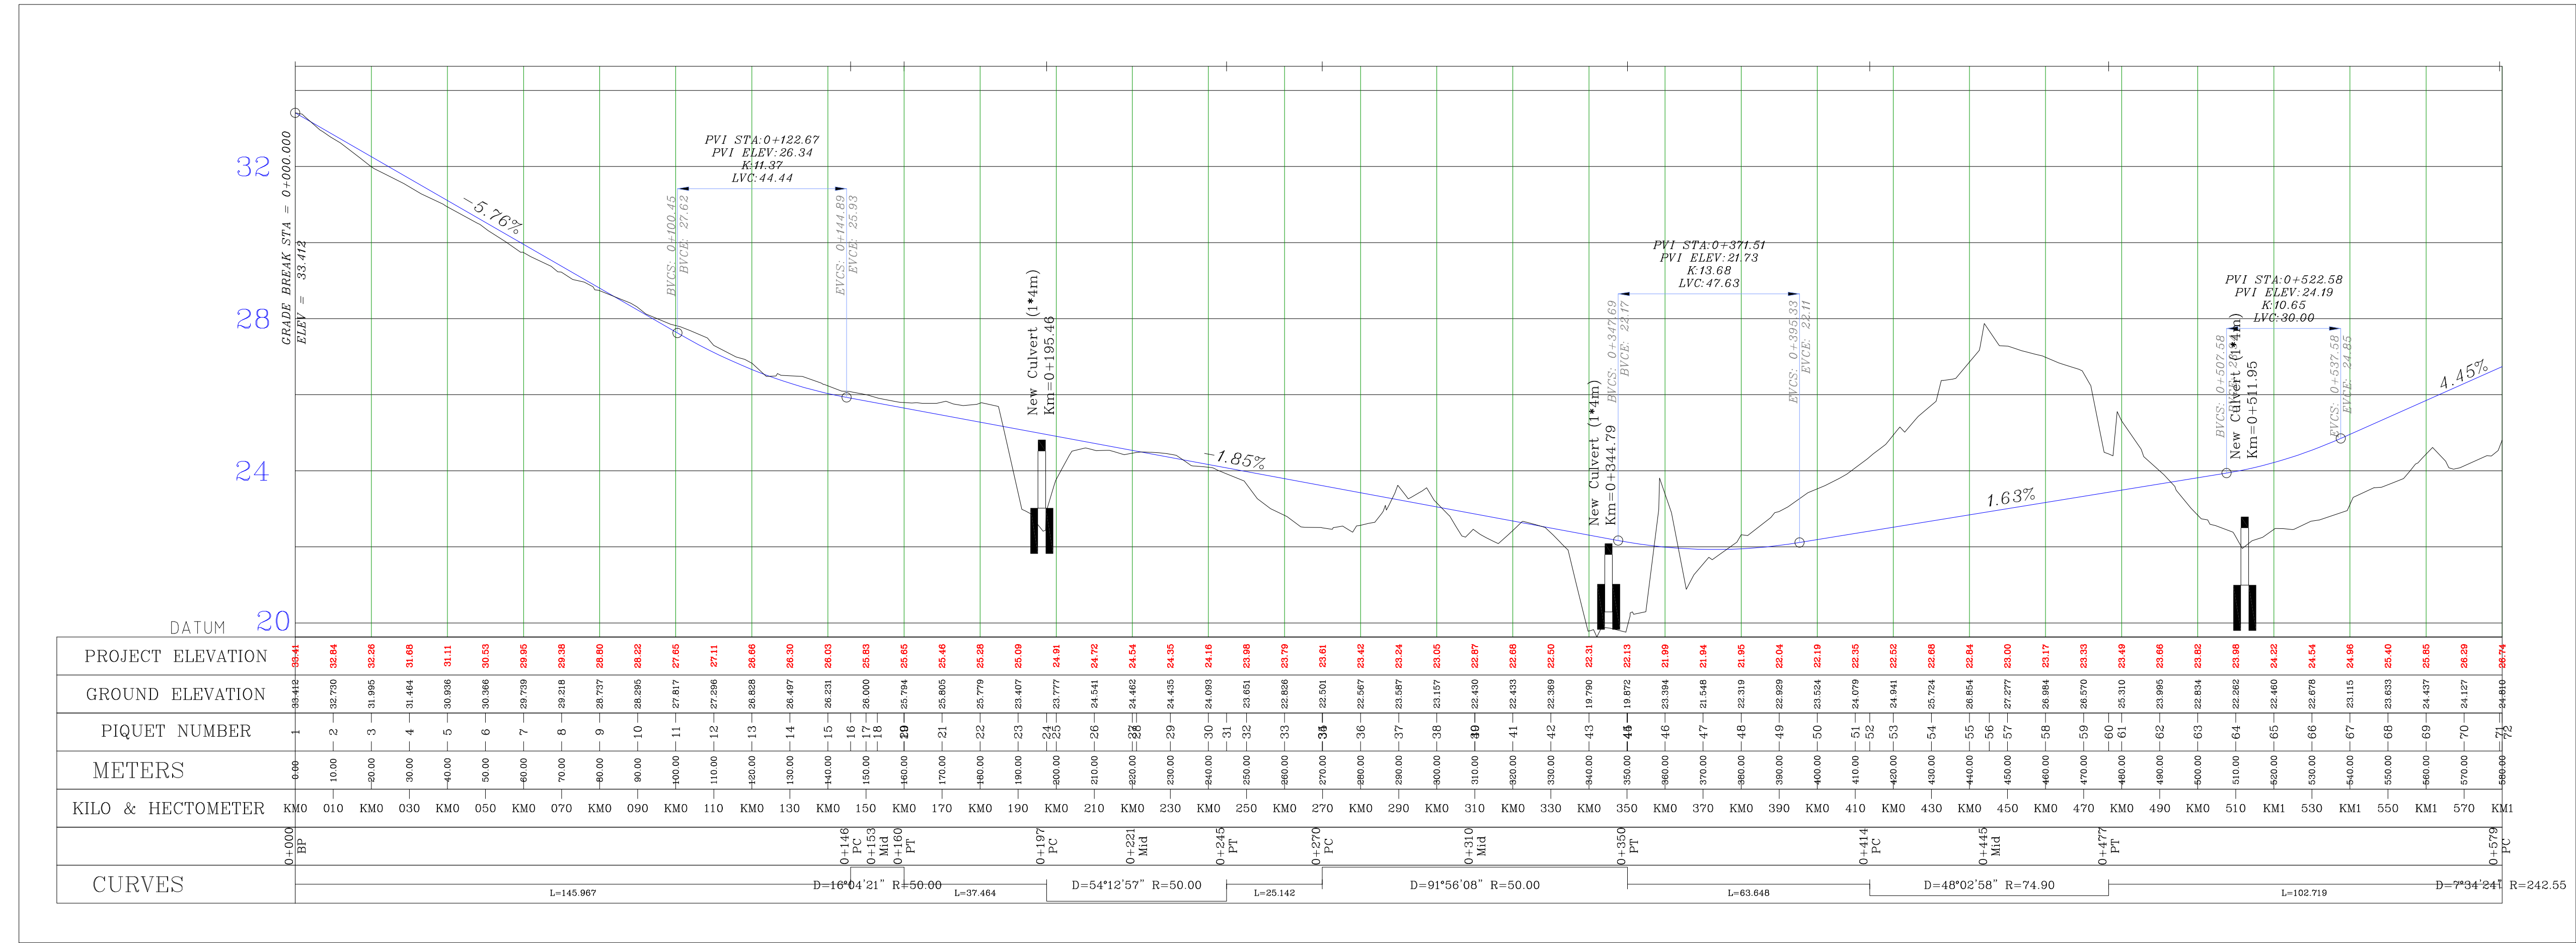

MAIN ACCESS ROAD PROFILE

BENCH MARK LIST			
NAME	Easting(m)	Northing(m)	Elevation(m)
BM12	437294.141	3292567.901	35.395
BM14	437204.521	3292998.852	38.676

Station	Northing	Easting
0+000.00	3292523.50	437373.63
0+100.00	3292598.93	437307.98
0+200.00	3292681.57	437253.24
0+300.00	3292725.96	437167.58
0+400.00	3292820.80	437165.36
0+500.00	3292913.16	437142.97

PI Station	Northing	Easting
0+000.00	3292523.50	437373.63
0+153.03	3292638.93	437273.16
0+223.05	3292702.49	437243.57
0+321.63	3292721.73	437142.93
0+447.17	3292866.81	437175.78

D04	JUN 2022	IFA	R. BERLOURI	M. PAKHARIAN	M. MEHRSHAD	***
D03	MAY 2022	IFA	R. BERLOURI	M. PAKHARIAN	M. MEHRSHAD	***
D02	MAR 2022	IFA	R. BERLOURI	M. PAKHARIAN	M. MEHRSHAD	***
D01	NOV 2021	IFA	R. BERLOURI	M. PAKHARIAN	M. MEHRSHAD	***
D00	OCT 2021	IPC	R. BERLOURI	M. PAKHARIAN	SH. GHAIKAR	***


PROJECT NAME:		BINAK OILFIELD DEVELOPMENT/SUB-SURFACE WORK PACKAGES W028 WELLHEAD FACILITIES			
PROJECT NO.:		971020			
EPC CONTRACTOR:		EPD/EPC CONTRACTOR(GC):		 PETROIRAN DEVELOPMENT COMPANY	
 HIRGAN ENERGY - DESIGN & INSPECTION COMPANIES		 PEDCO			
DRAWING TITLE:		CIVIL AND STRUCTURAL DRAWINGS-W028S ACCESS ROAD PLAN AND PROFILE SECTION			
SCALE	SIZE	DRAWING NO.			
AS SHOWN	A1	BK-W028-PEDCO-110-CV-PY-0002		20 of 42	D04

- NOTES
- 1- ALL COORDINATES AND ELEVATIONS ARE IN METER.
 - 2- ALL DRAWINGS SHALL BE CHECKED BY CONTRACTOR WITH RELATIVE DRAWINGS BEFORE CONSTRUCTION.
 - 3-GEODEIC PARAMETERS FOR COORDINATES ARE AS BELOW:
HORIZONTAL COORDINATE SYSTEM: WGS84/UTM ZONE 39
ELLIPSOID : WORLD GEODEIC SYSTEM 1984 (WGS84)
MAP PROJECTION: UNIVERSAL TRANSVERSE MERCATOR (UTM)
VERTICAL DATUM: MSL
 - 4-THE SUITABLE MATERIAL FOR FILLING SHALL BE COLLECTED BASED ON TO THE BELOW RULES:
 - PROJECT GEOTECHNICAL INVESTIGATION REPORT, BORROW MATERIALS AND SPECIFICATION STUDY PART.
 - "GENERAL SPECIFICATION FOR ROAD" NO. 101, SECTION 207, IRAN PLANNING AND BUDGET ORGANIZATION.
 - PROJECT GENERAL SPECIFICATION "SPECIFICATION FOR EARTH WORK" DOCUMENT NUMBER "BK-GNRAI-PEDCO-000-CV-SP-0004".
 - GEOTECHNICAL REPORTS AND CLIENT'S SITE SUPERVISORY BODY RECOMMENDATIONS AND APPROVALS.
 - 5-BEFORE ANY EARTH WORK ACTIVITIES (CUT OR FILL), TOP SOIL SHALL BE REMOVED AS GEOTECHNICAL RECOMMENDATION


LEGEND			
	WELL LOCATION		CANAL
	WELL		RIVER
	SITE		WATER COURSE
	CAMP SITE		CONTOURS
	ASPHALT ROAD		SPOT HEIGHT
	GRAVEL ROAD		BENCH MARK
	PROPOSED ROAD		BRIDGE
	DAYLIGHT		CULVERT

REFERENCE DRAWING	DRG. No.
General Civil Layout - W028	BK-W028-PEDCO-110-CV-PY-0001
Rough Grading Plans - W028	BK-W028-PEDCO-110-CV-DW-0001
Standard Drawing For Culvert & Details	BK-GNRAI-PEDCO-000-CV-DW-0014
Specification For Earth Work	BK-GNRAI-PEDCO-000-CV-SP-0004
Standard Drawing For Slope Protection Details	BK-GNRAI-PEDCO-000-CV-DW-0002
Specification For Road & Paving	BK-GNRAI-PEDCO-000-CV-SP-0002

ABBREVIATION
PT= POINT
PVI= POINT OF VERTICAL INTERSECTION
LVC= LENGTH OF VERTICAL CURVE
BVCS= BEGIN OF VERTICAL CURVE STATION
EVCS= END OF VERTICAL CURVE STATION
EVCE= END OF VERTICAL CURVE ELEVATION

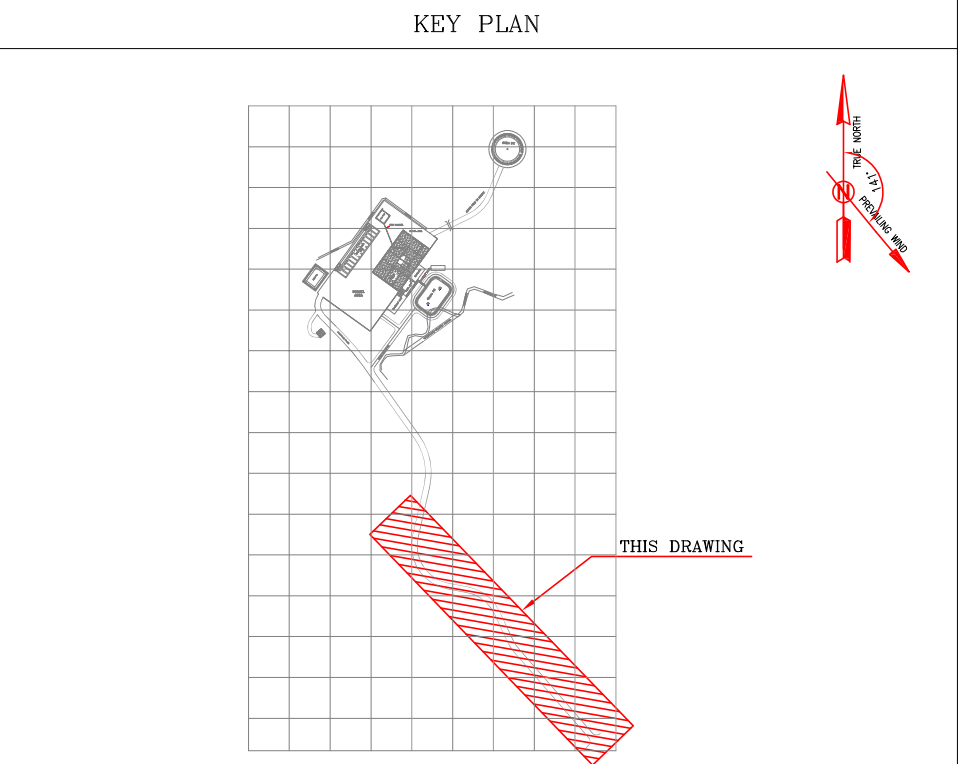


***	*****	*** **	*****	*** **	*****
REV.	DESCRIPTION	BY	DATE	BY	DATE
		CHECKED		REV. APPR.	
امل و کليه نسخ این نقشه و حق امتیاز متعلق به شرکت ملی مناطق نفت خیز جنوب میباشد.					
 THE ORIGINAL AND ALL COPIES OF THIS DRAWING TOGETHER WITH THE PROPERTY THEREIN ARE THE SOLE PROPERTY OF N.I.S.O.C./ FIELDS					
BINAK OILFIELD DEVELOPMENT SUB-SURFACE WORK PACKAGES W028 WELLHEAD FACILITIES					
DATE	SCALE	DRAWING BY	CHECKED BY	PROJECT ENG.	
NO CONSTRUCTION PERMITTED UNLESS DRAWING APPROVED					
APPROVED FOR CONSTRUCTION			BY:	DATE:	
BUDGET REF.	LOCATION	SIZE	CLASS	SERIAL NO.	SHEET
053-073-9184	F	4	2	707548	20
				D04	

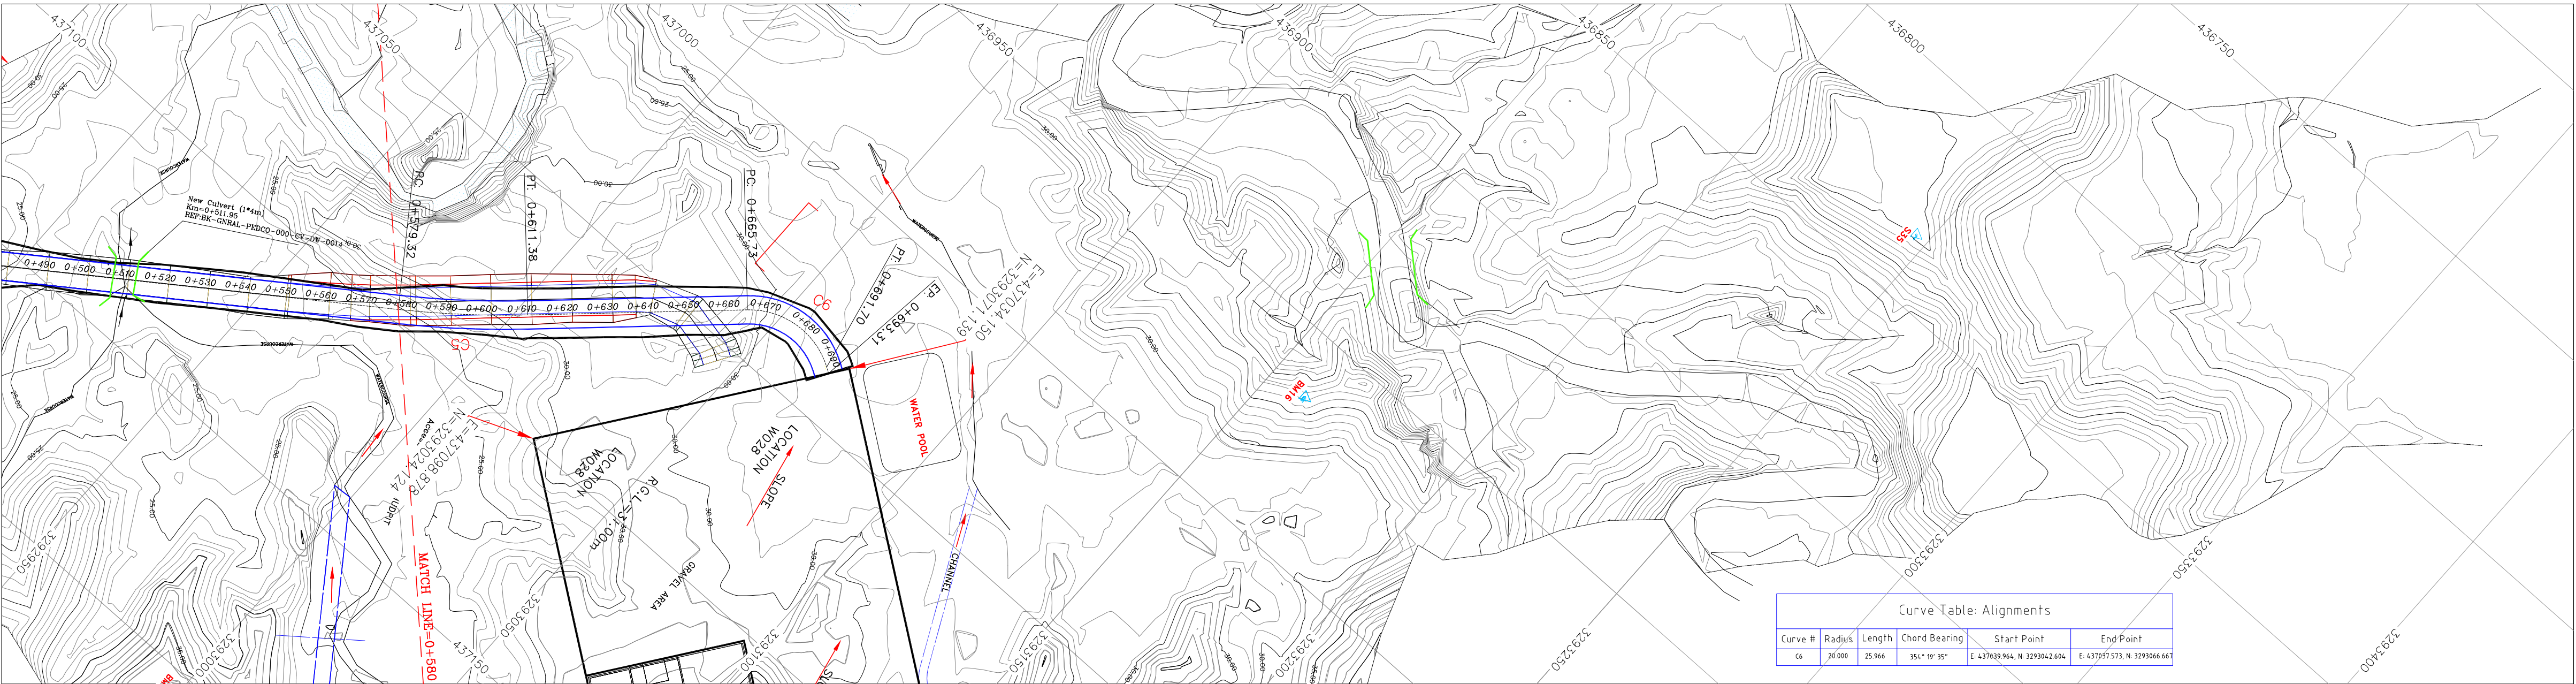

MAIN ACCESS ROAD PLAN

H: 1/1000
V: 1/100

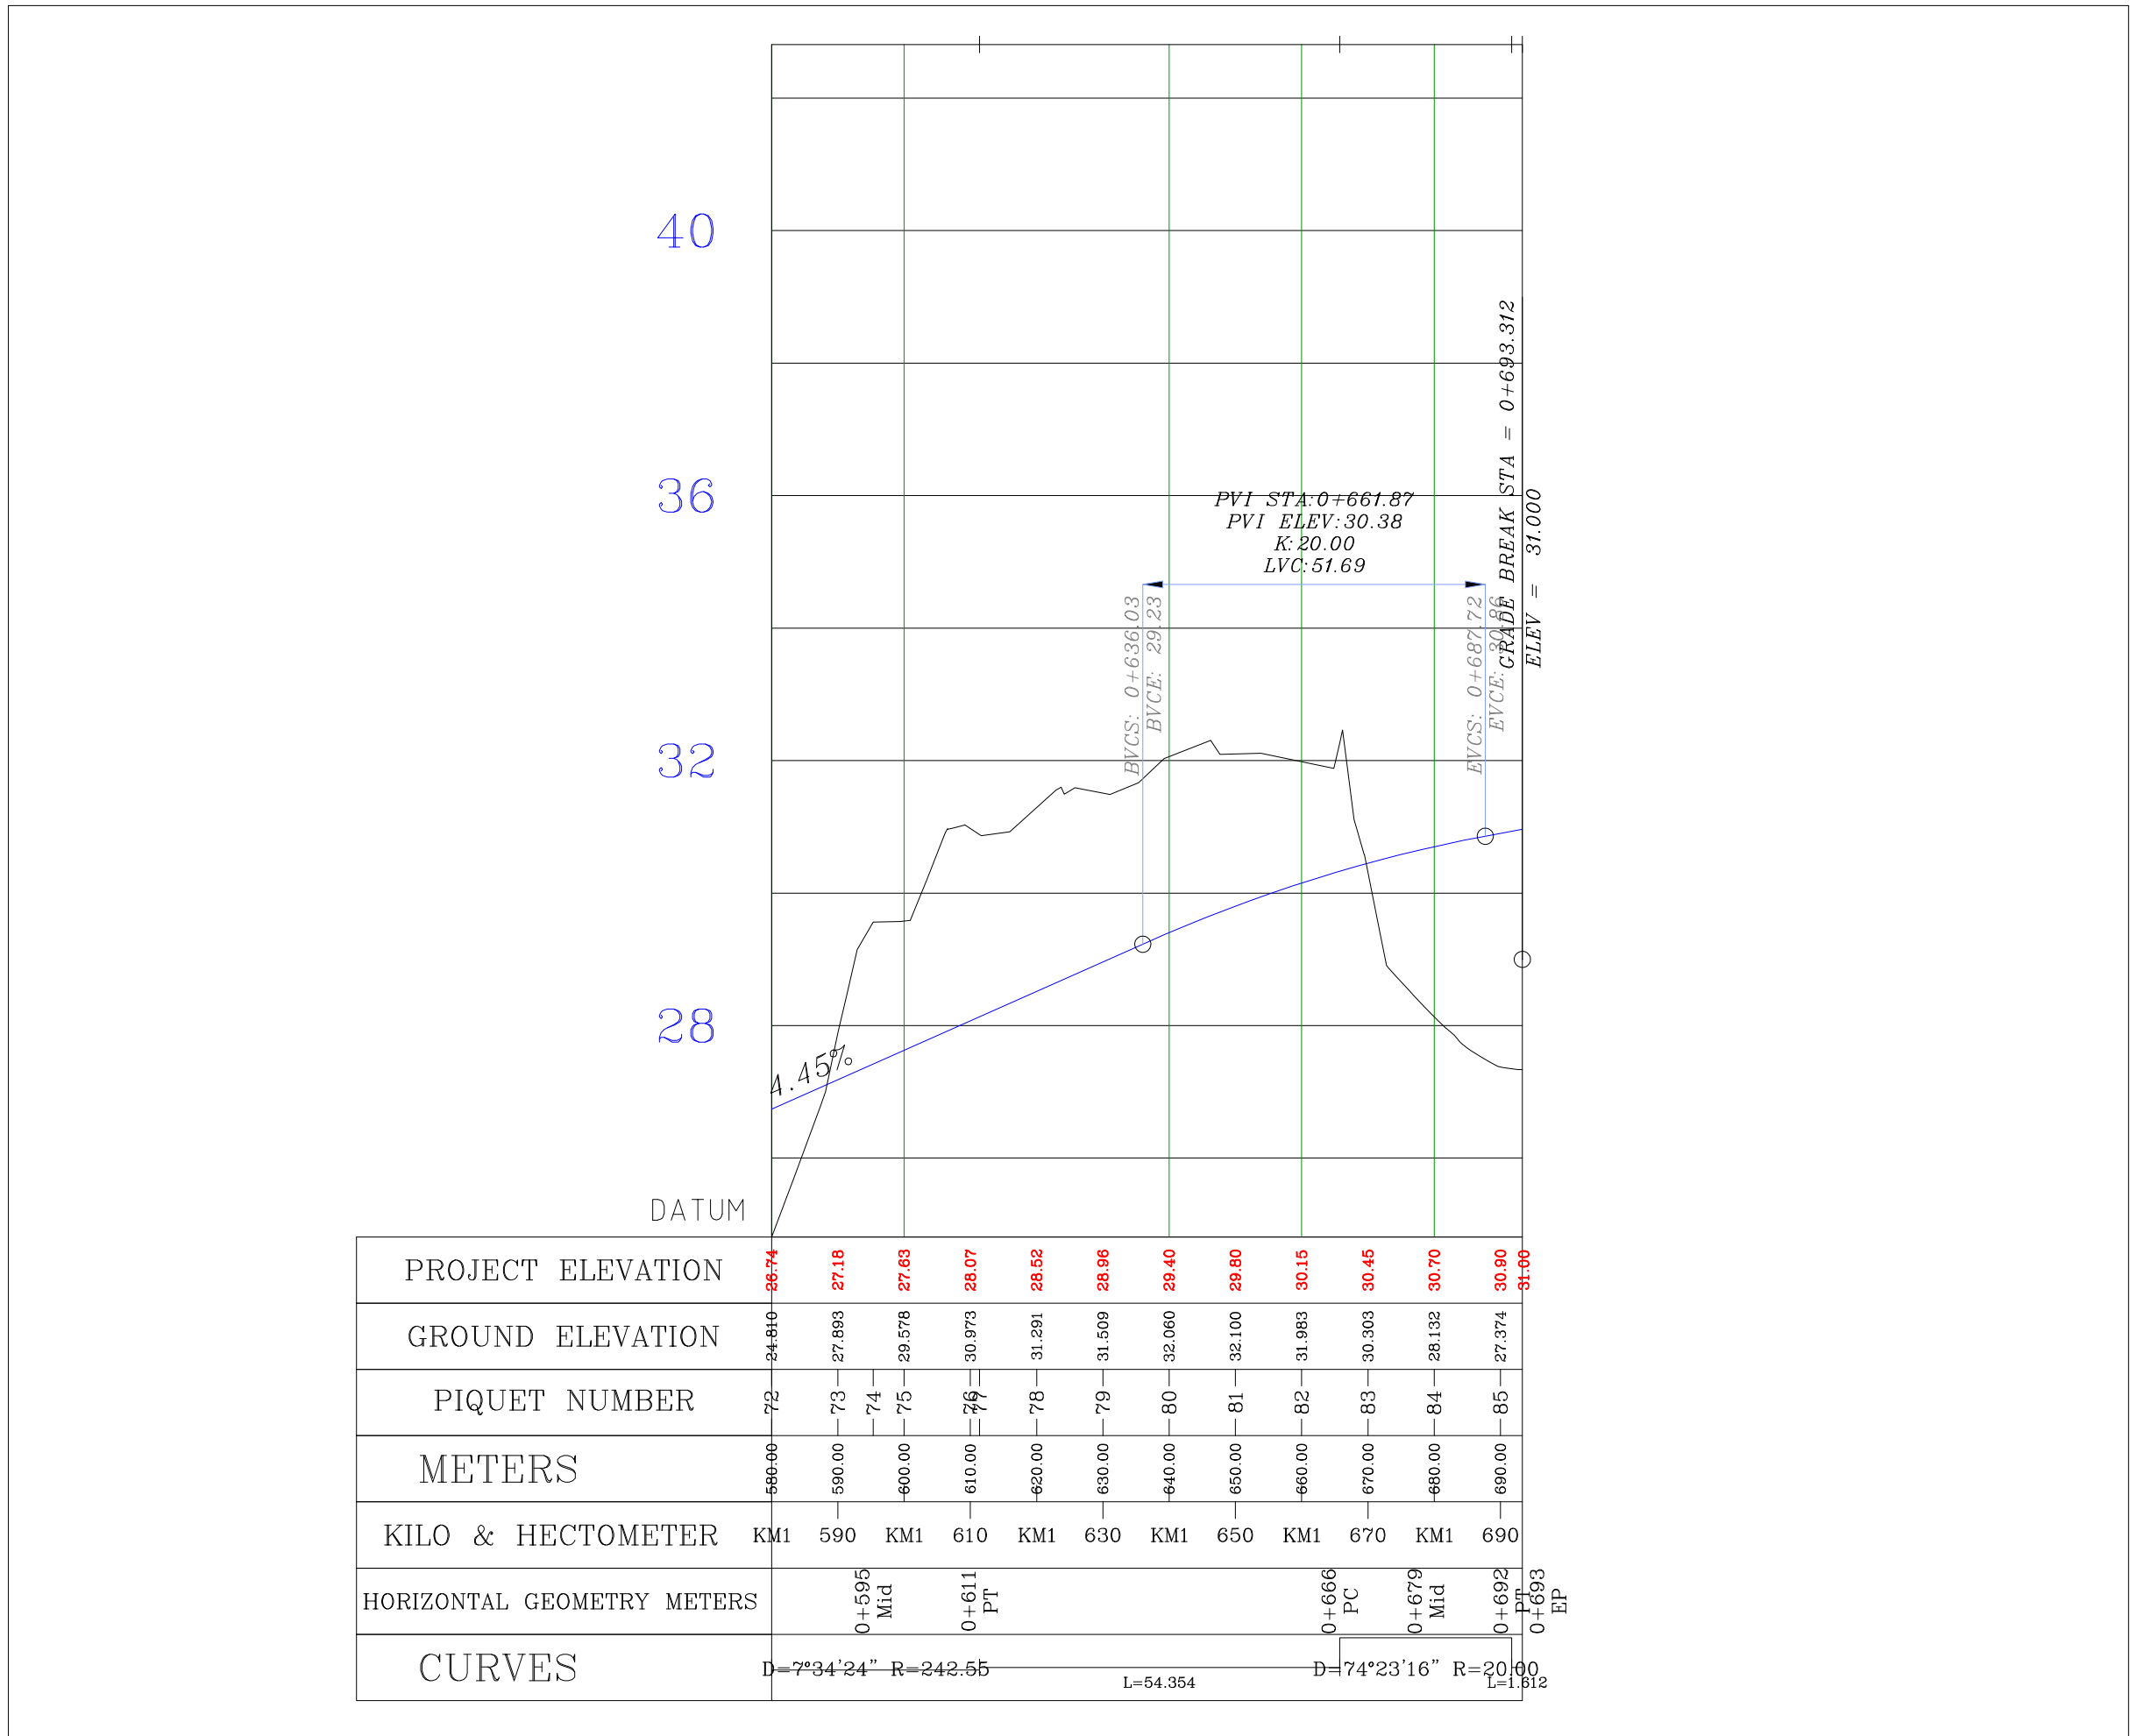

MAIN ACCESS ROAD PROFILE

H: 1/1000
V: 1/100

BENCH MARK LIST			
NAME	Easting(m)	Northing(m)	Elevation(m)
BM16	436964.749	3293160.118	37.566
S35	436834.486	3293246.697	45.665

PI Station	Northing	Easting
0+595.37	3292991.00	437087.86
0+680.91	3293053.73	437029.64
0+693.31	3293068.04	437038.42

Station	Northing	Easting
0+600.00	3292994.25	437084.48
0+693.31	3293068.04	437038.41


- NOTES
- ALL COORDINATES AND ELEVATIONS ARE IN METER.
 - ALL DRAWINGS SHALL BE CHECKED BY CONTRACTOR WITH RELATIVE DRAWINGS BEFORE CONSTRUCTION.
 - GEODETIC PARAMETERS FOR COORDINATES ARE AS BELOW:
HORIZONTAL COORDINATE SYSTEM: WGS84/UTM ZONE 39
ELLIPSOID : WORLD GEODETIC SYSTEM 1984 (WGS84)
MAP PROJECTION: UNIVERSAL TRANSVERSE MERCATOR (UTM)
VERTICAL DATUM: MSL
 - THE SUITABLE MATERIAL FOR FILLING SHALL BE COLLECTED BASED ON TO THE BELOW RULES:
 - PROJECT GEOTECHNICAL INVESTIGATION REPORT, BORROW MATERIALS AND SPECIFICATION STUDY PART.
 - "GENERAL SPECIFICATION FOR ROAD" NO. 101, SECTION 207, IRAN PLANNING AND BUDGET ORGANIZATION.
 - PROJECT GENERAL SPECIFICATION "SPECIFICATION FOR EARTH WORK" DOCUMENT NUMBER "BK-GNRL-PEDCO-000-CV-SP-0004".
 - GEOTECHNICAL REPORTS AND CLIENT'S SITE SUPERVISORY BODY RECOMMENDATIONS AND APPROVALS.
 - BEFORE ANY EARTH WORK ACTIVITIES (CUT OR FILL), TOP SOIL SHALL BE REMOVED AS GEOTECHNICAL RECOMMENDATION

- LEGEND
- WELL LOCATION
 - WELL
 - SITE
 - CAMP SITE
 - ASPHALT ROAD
 - GRAVEL ROAD
 - PROPOSED ROAD
 - DAYLIGHT
 - CANAL
 - RIVER
 - WATER COURSE
 - CONTOURS
 - SPOT HEIGHT
 - BENCH MARK
 - BRIDGE
 - CULVERT







REFERENCE DRAWING	DRG. No.
General Civil Layout - W028	BK-W028-PEDCO-110-CV-PY-0001
Rough Grading Plans - W028	BK-W028-PEDCO-110-CV-DW-0001
Standard Drawing For Culvert & Details	BK-GNRL-PEDCO-000-CV-DW-0014
Specification For Earth Work	BK-GNRL-PEDCO-000-CV-SP-0004
Standard Drawing For Slope Protection Details	BK-GNRL-PEDCO-000-CV-DW-0002
Specification For Road & Paving	BK-GNRL-PEDCO-000-CV-SP-0002

ABBREVIATION

PT= POINT
PVI= POINT OF VERTICAL INTERSECTION
LVC= LENGTH OF VERTICAL CURVE
BVCS= BEGIN OF VERTICAL CURVE STATION
BVCE= BEGIN OF VERTICAL CURVE ELEVATION
EVCS= END OF VERTICAL CURVE STATION
EVCE= END OF VERTICAL CURVE ELEVATION

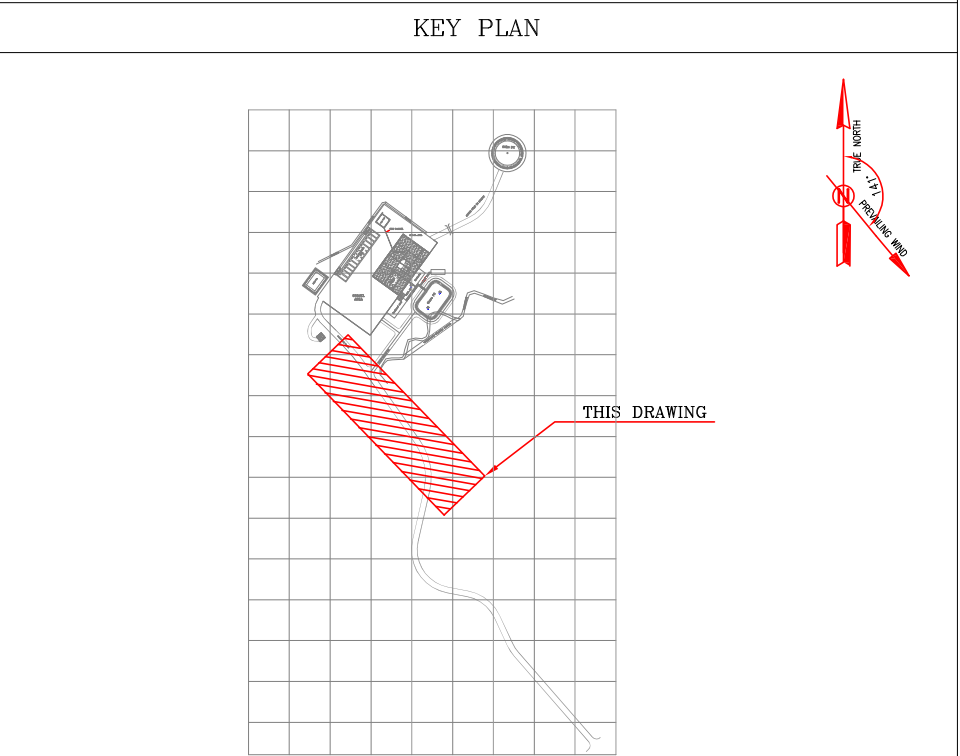

D04	JUN.2022	IFA	R. BERLOURI	M.PAKHARIAN	M.MEHRSHAD	** **														
D03	MAY.2022	IFA	R. BERLOURI	M.PAKHARIAN	M.MEHRSHAD	** **														
D02	MAR.2022	IFA	R. BERLOURI	M.PAKHARIAN	M.MEHRSHAD	** **	***	*****	** **	*** **	** **	*** **	*** **	*** **	*** **					
D01	NOV.2021	IFA	R. BERLOURI	M.PAKHARIAN	M.MEHRSHAD	** **	REV.	DESCRIPTION	BY	DATE	BY	DATE								
D00	OCT.2021	IFC	R. BERLOURI	M.PAKHARIAN	SH.GHALIKAR	** **			CHECKED		REV. APPR.									
REV.	DATE	P.O.I.S	PREP.	CHK.	APP.	AUT.	 THE ORIGINAL AND ALL COPIES OF THIS DRAWING TOGETHER WITH THE COPYRIGHT THEREIN ARE THE SOLE PROPERTY OF N.I.S.O.C./ FIELDS													
PROJECT NAME:						BINAK OILFIELD DEVELOPMENT/SUB-SURFACE WORK PACKAGES W028 WELLHEAD FACILITIES														
PROJECT NO.:						971020														
EPC CONTRACTOR:			EPD/EPC CONTRACTOR(GC):			   PETROIRAN DEVELOPMENT COMPANY BINAK OILFIELD DEVELOPMENT SUB-SURFACE WORK PACKAGES W028 WELLHEAD FACILITIES														
																				
DATE	SCALE	DRAWING BY	CHECKED BY	PROJECT ENG.																
DRAWING TITLE:						NO CONSTRUCTION PERMITTED UNLESS DRAWING APPROVED														
CIVIL AND STRUCTURAL DRAWINGS-W028S ACCESS ROAD PLAN AND PROFILE SECTION																				
SCALE	SIZE	DRAWING NO.			SHEET NO.	REV.	BUDGET REF.	LOCATION	SIZE	CLASS	SERIAL NO.	SHEET	REVISION							
AS SHOWN	A1	BK-W028-PEDCO-110-CV-PY-0002			21 of 42	D04	053-073-9184	F	4	2	707548	21	D04							

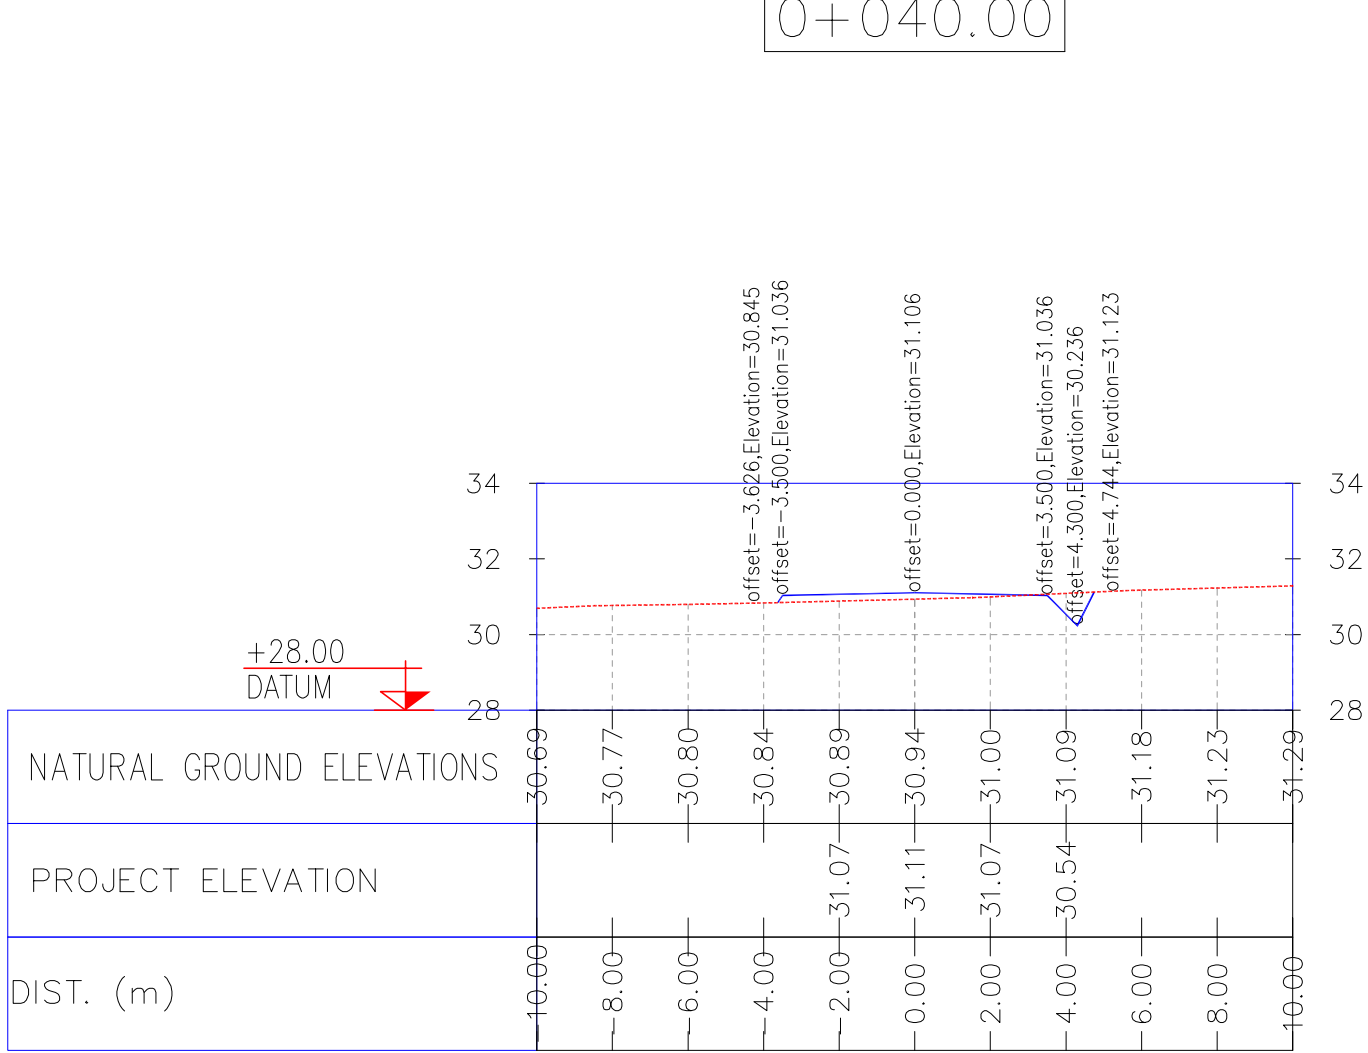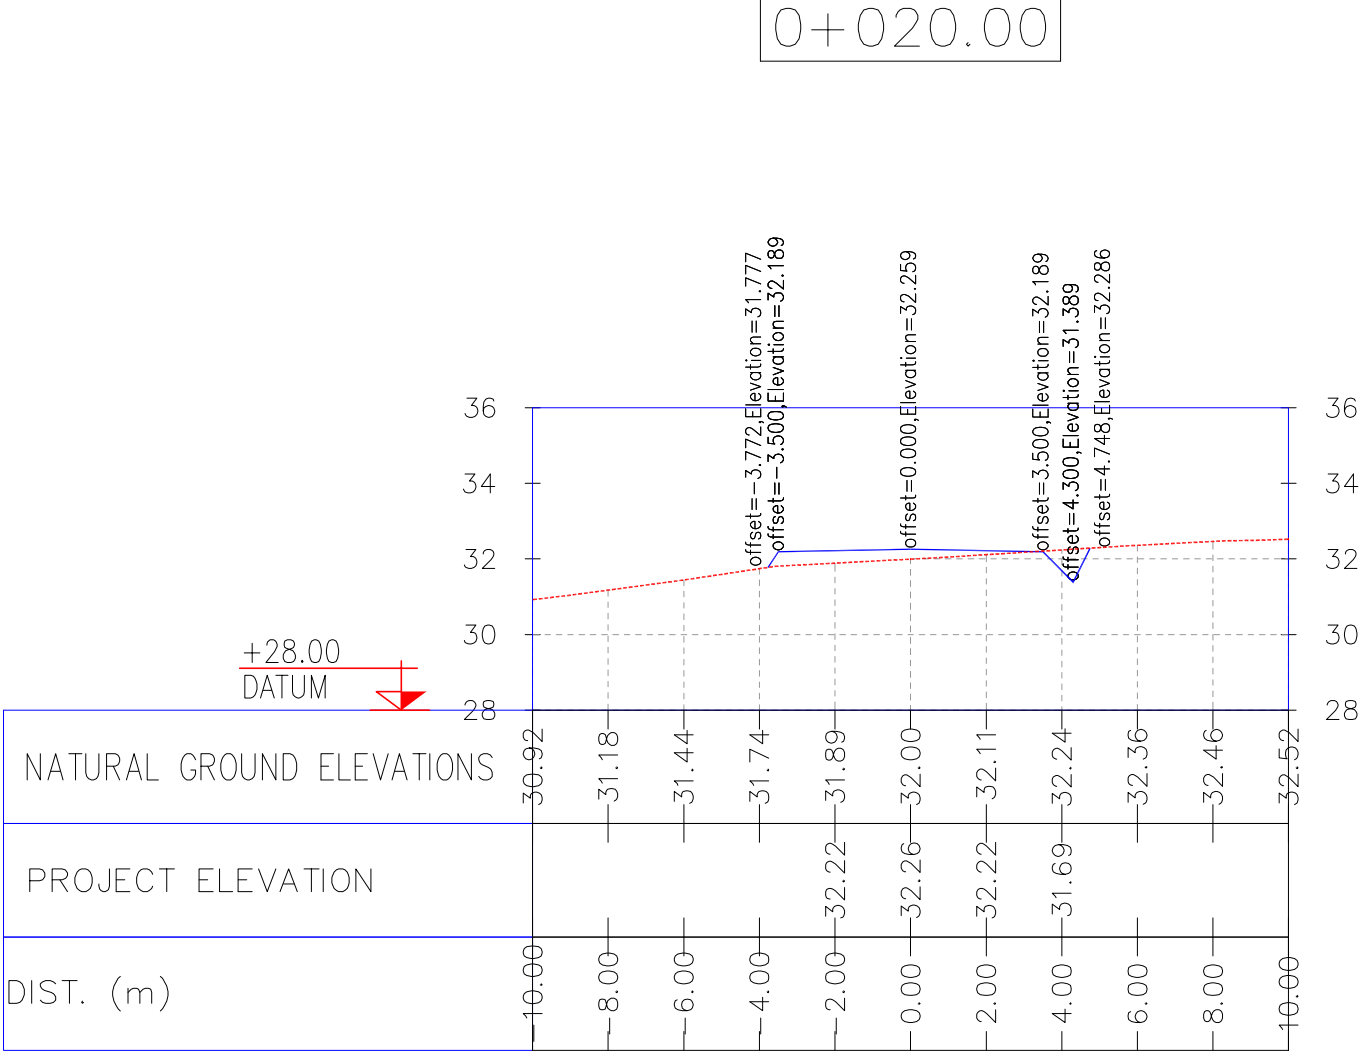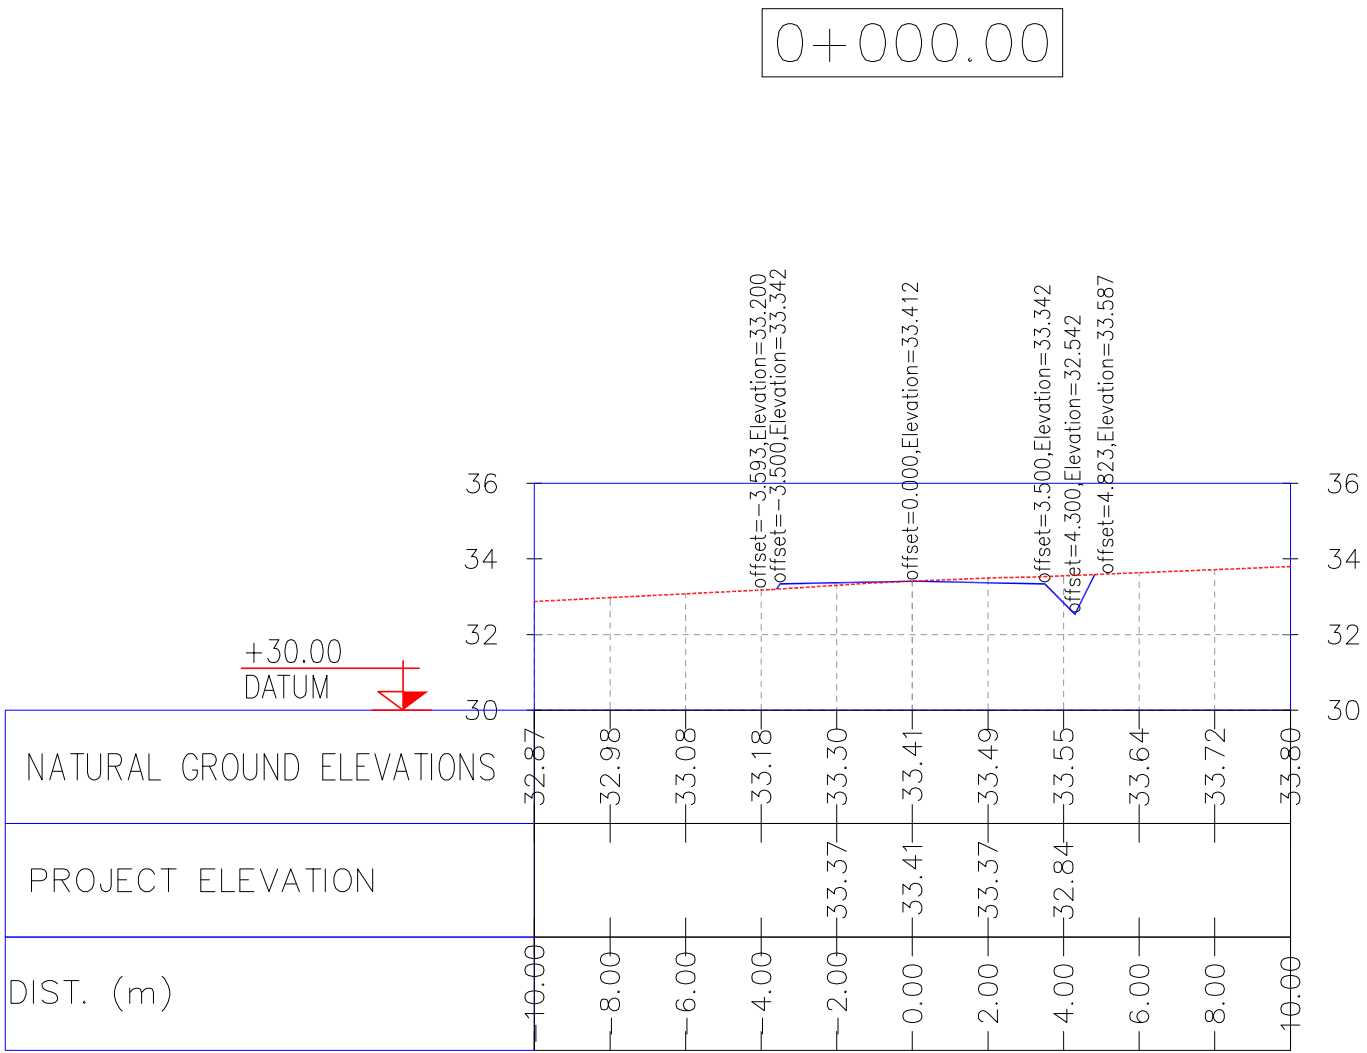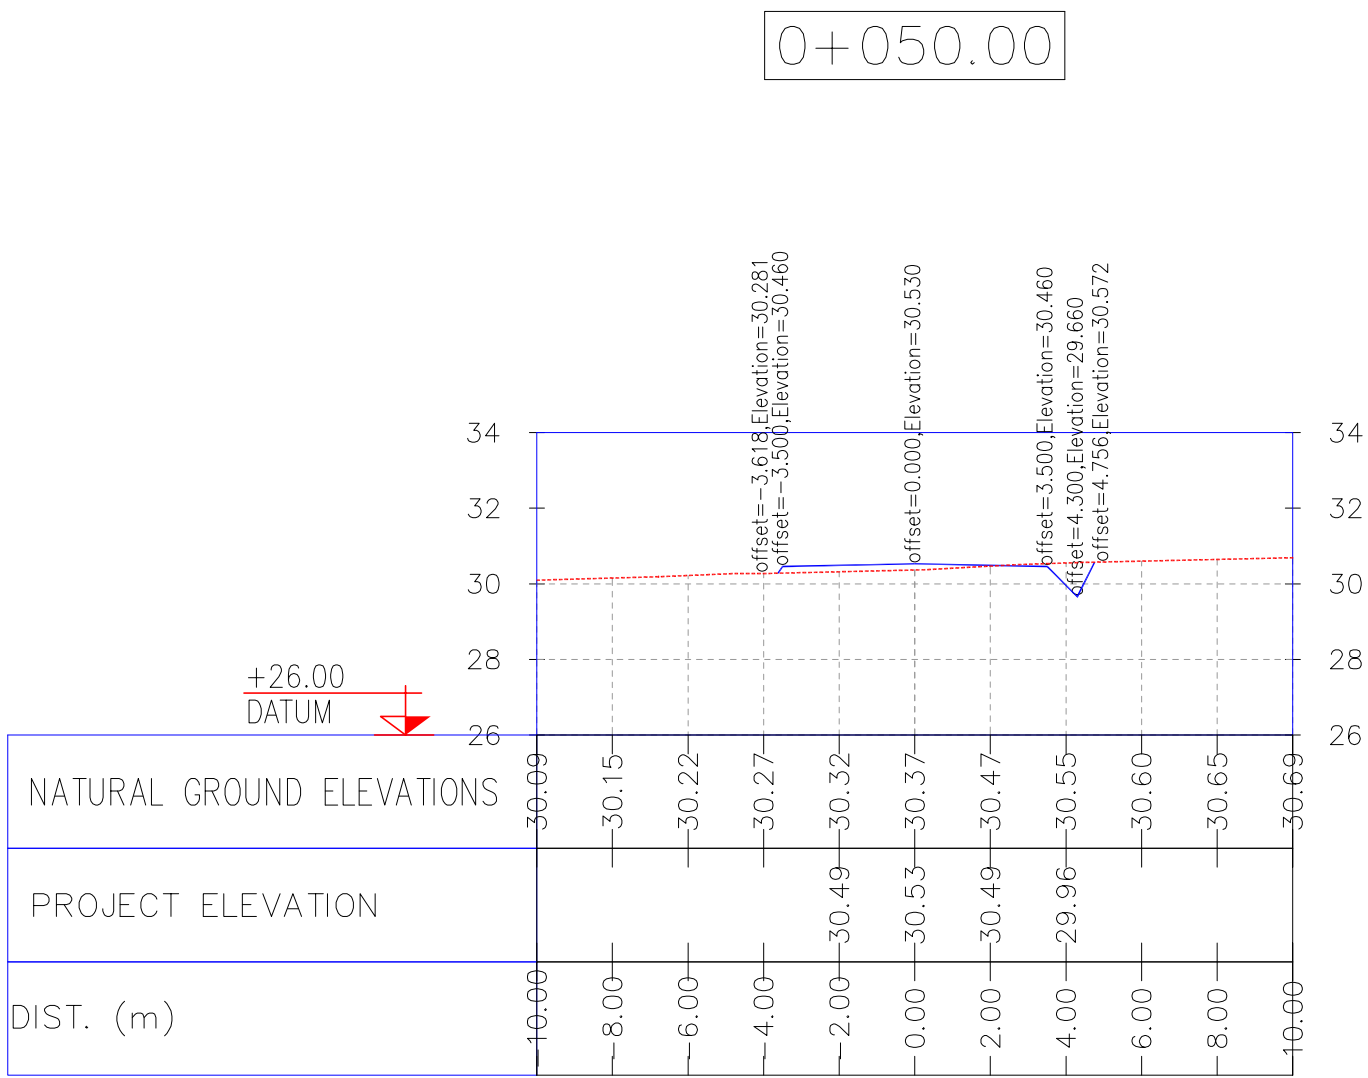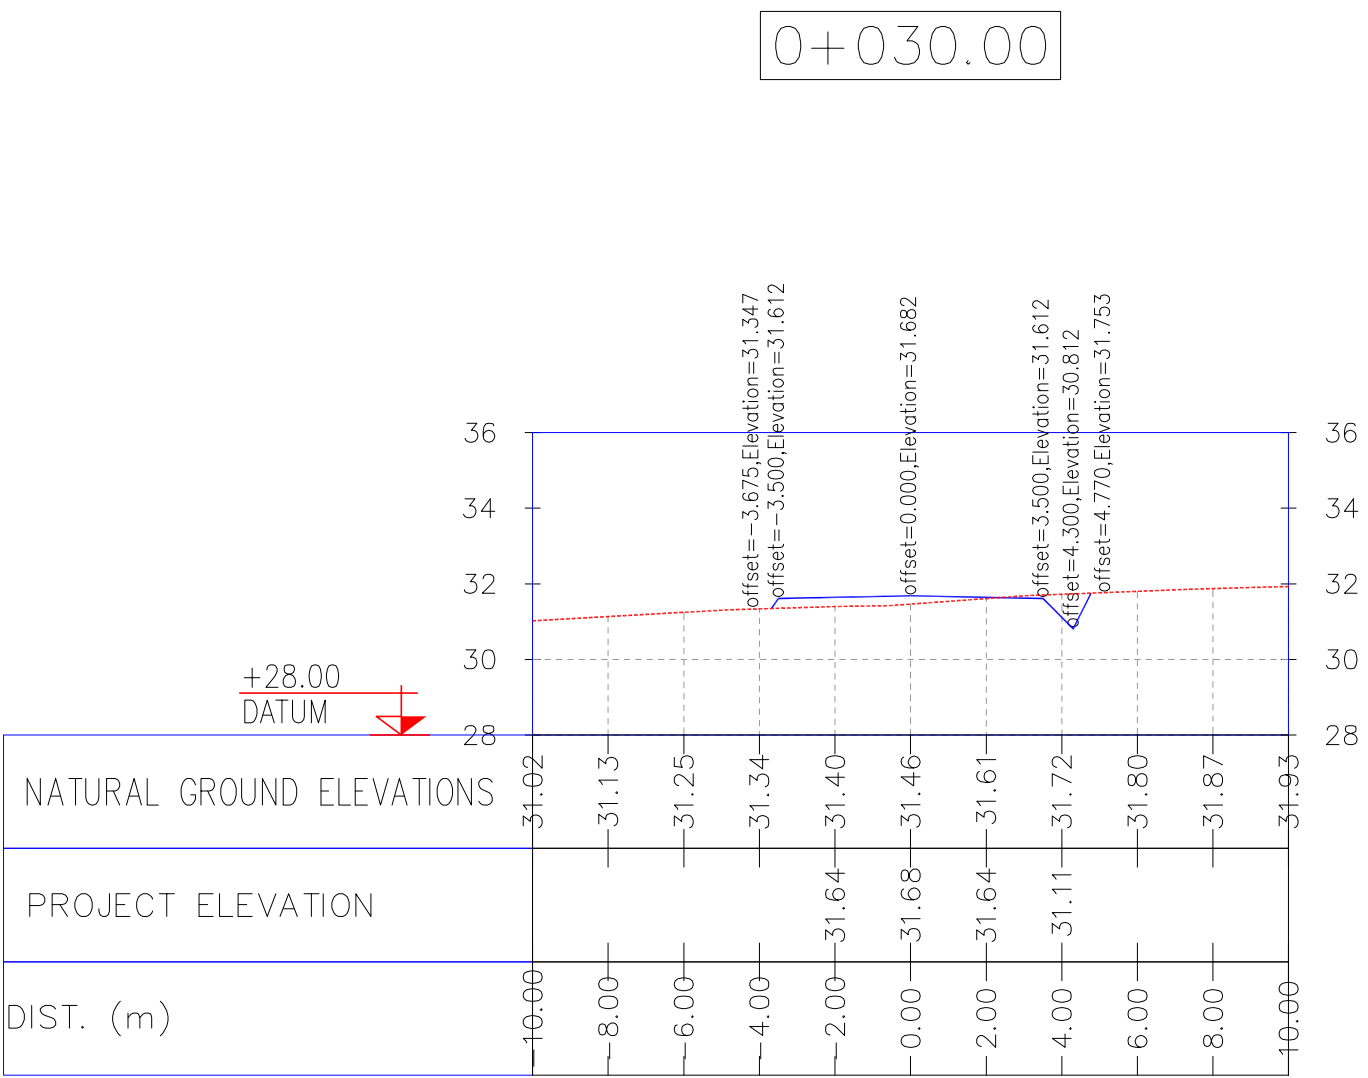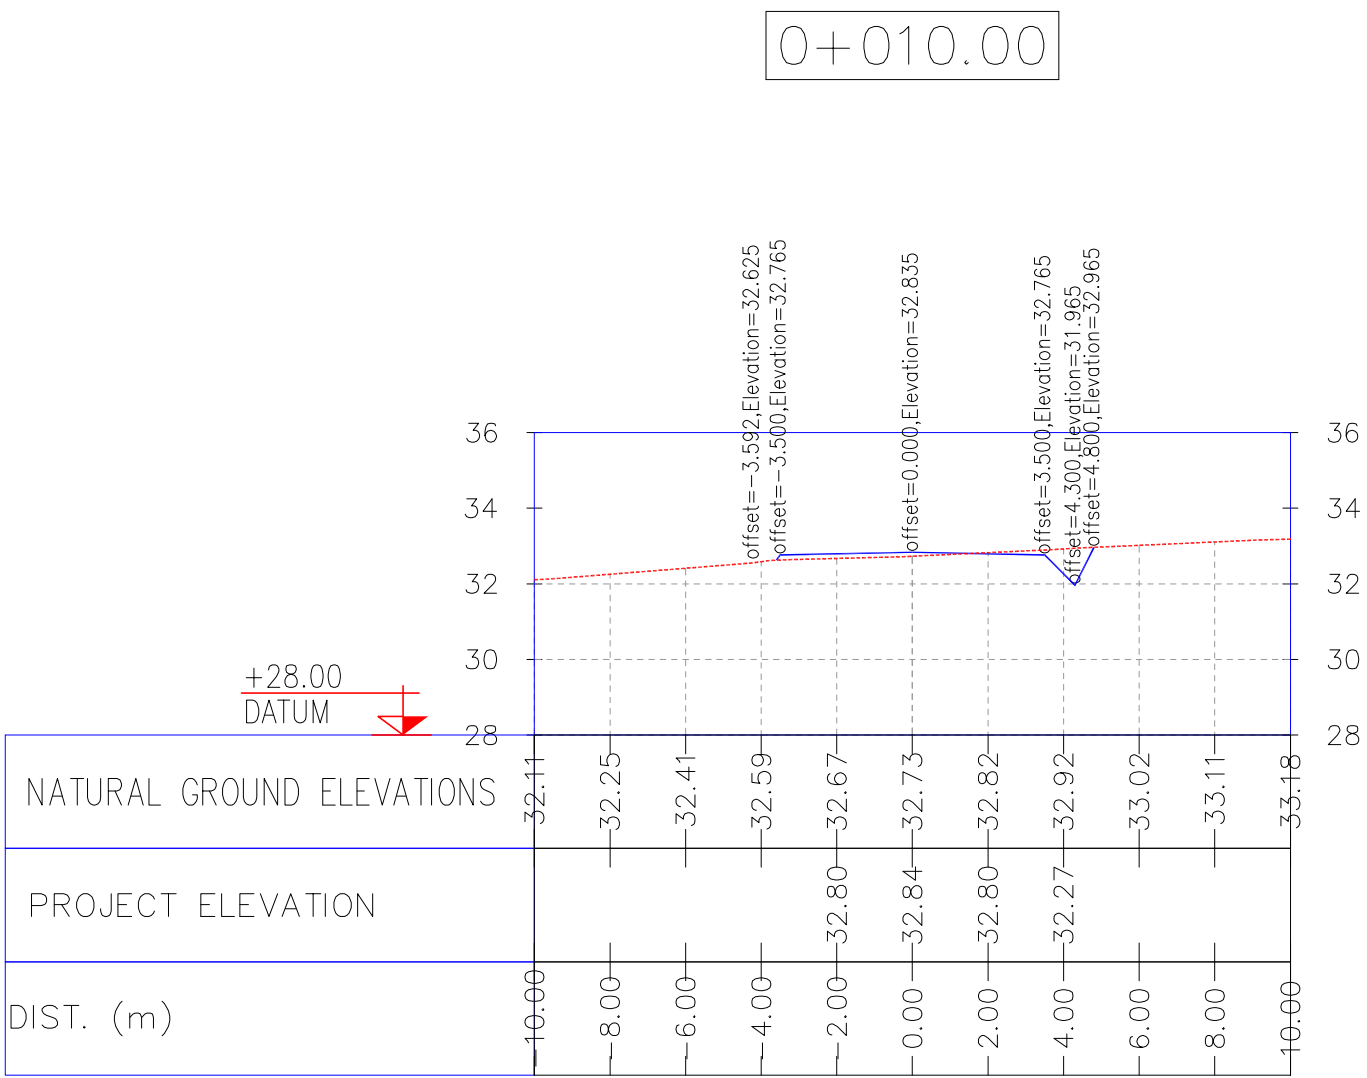

NOTES







1- ALL COORDINATES AND ELEVATIONS ARE IN METER.
2- ALL DRAWINGS SHALL BE CHECKED BY CONTRACTOR WITH RELATIVE DRAWINGS BEFORE CONSTRUCTION.
3- GEODETIC PARAMETERS FOR COORDINATES ARE AS BELOW:
HORIZONTAL COORDINATE SYSTEM: WGS84/UTM ZONE 39
ELLIPSOID : WORLD GEOETIC SYSTEM 1984 (WGS84)
MAP PROJECTION: UNIVERSAL TRANSVERSE MERCATOR (UTM)
VERTICAL DATUM: MSL

LEGEND

REFERENCE DRAWING	DRG. No.
General Civil Layout -W028	BK-W028-PEDCO-110-CV-PY-0001
Rough Grading Plans -W028	BK-W028-PEDCO-110-CV-DW-0001
Standard Drawing For Culvert & Details	BK-GNRAL-PEDCO-000-CV-DW-0014
Specification For Earth Work	BK-GNRAL-PEDCO-000-CV-SP-0004
Standard Drawing For Slope Protection Details	BK-GNRAL-PEDCO-000-CV-DW-0002

KEY PLAN

D04	JUN 2022	IFA	R. BERLOURI	M.PAKHARIAN	M.MEHRSHAD	***												
D03	MAY 2022	IFA	R. BERLOURI	M.PAKHARIAN	M.MEHRSHAD	***												
D02	MAR 2022	IFA	R. BERLOURI	M.PAKHARIAN	M.MEHRSHAD	***	***	*****	***	*****								
D01	NOV.2021	IFA	R. BERLOURI	M.PAKHARIAN	M.MEHRSHAD	***	REV.	DESCRIPTION	BY	DATE	BY	DATE						
D00	OCT.2021	IPC	R. BERLOURI	M.PAKHARIAN	SH.GHALUKAR	***			CHECKED		REV.	APPR.						
REV.	DATE	P.O.I.S	PREP.	CHK.	APP.	AUT.	اصل و کليه نسخ این نقشه و حق اقتباس متعلق به شرکت ملی مناطق نفت خیز جنوب میباشد. THE ORIGINAL AND ALL COPIES OF THIS DRAWING TOGETHER WITH THE COPYRIGHT THEREIN ARE THE SOLE PROPERTY OF N.I.S.O.C./ FIELDS											
PROJECT NAME: BINAK OILFIELD DEVELOPMENT/SUB-SURFACE WORK PACKAGES W028 WELLHEAD FACILITIES																		
PROJECT NO.: 971020																		
EPC CONTRACTOR: HIRGAN ENERGY - DESIGN & INSPECTION COMPANIES						EPD/EPC CONTRACTOR(GC): PETROIRAN DEVELOPMENT COMPANY												
DRAWING TITLE: CIVIL AND STRUCTURAL DRAWINGS-W028S ACCESS ROAD TRANSVERSAL SECTIONS KM 10 ~50M																		
SCALE	SIZE	DRAWING NO.			SHEET NO.	REV.	NO CONSTRUCTION PERMITTED UNLESS DRAWING APPROVED											
AS SHOWN	A1	BK-W028-PEDCO-110-CV-PY-0002			22 of 42	D04	APPROVED FOR CONSTRUCTION	BY:	DATE:									
		BUDGET REF.	LOCATION	SIZE	CLASS	REV.	SERIAL NO.	SHEET	REVISION									
		053-073-9184	F	4	2		707548	22	D04									

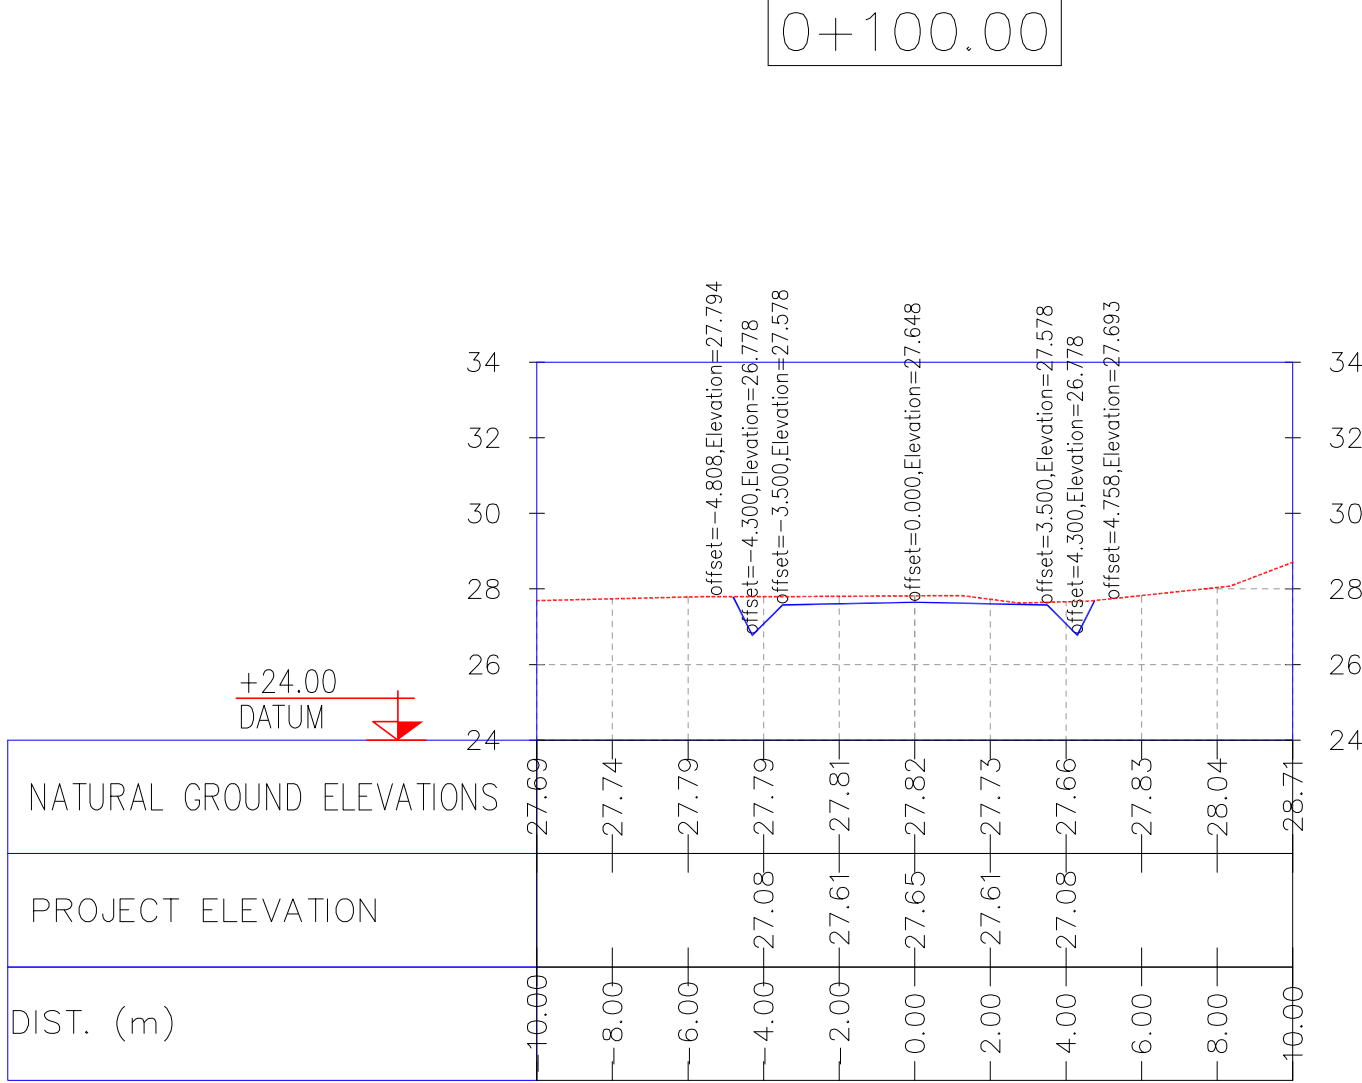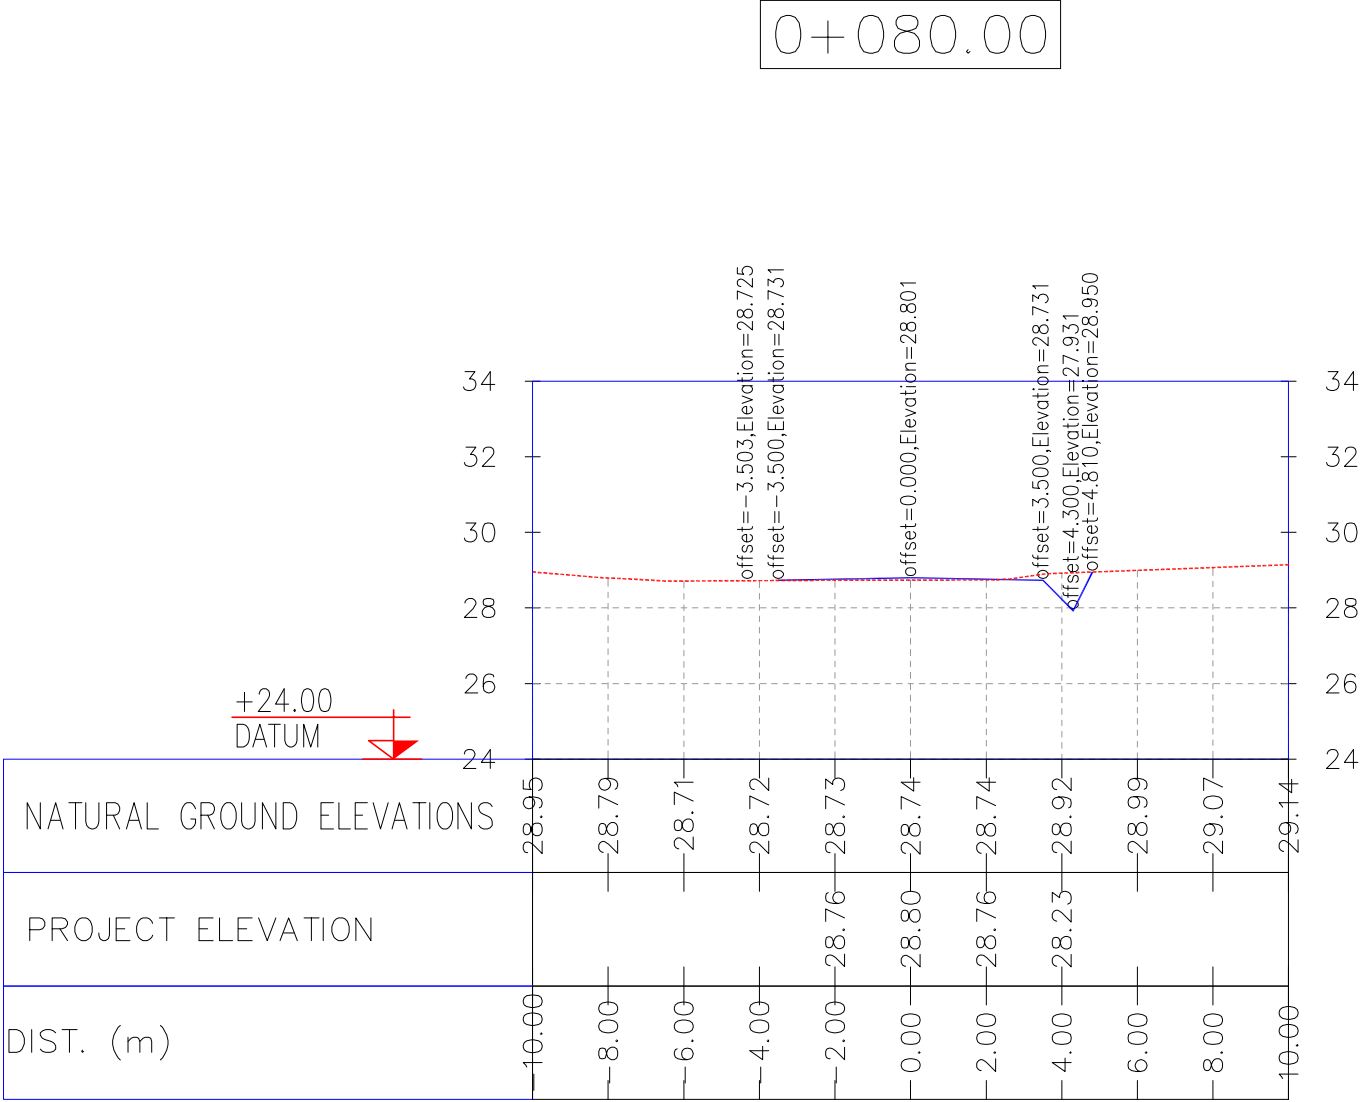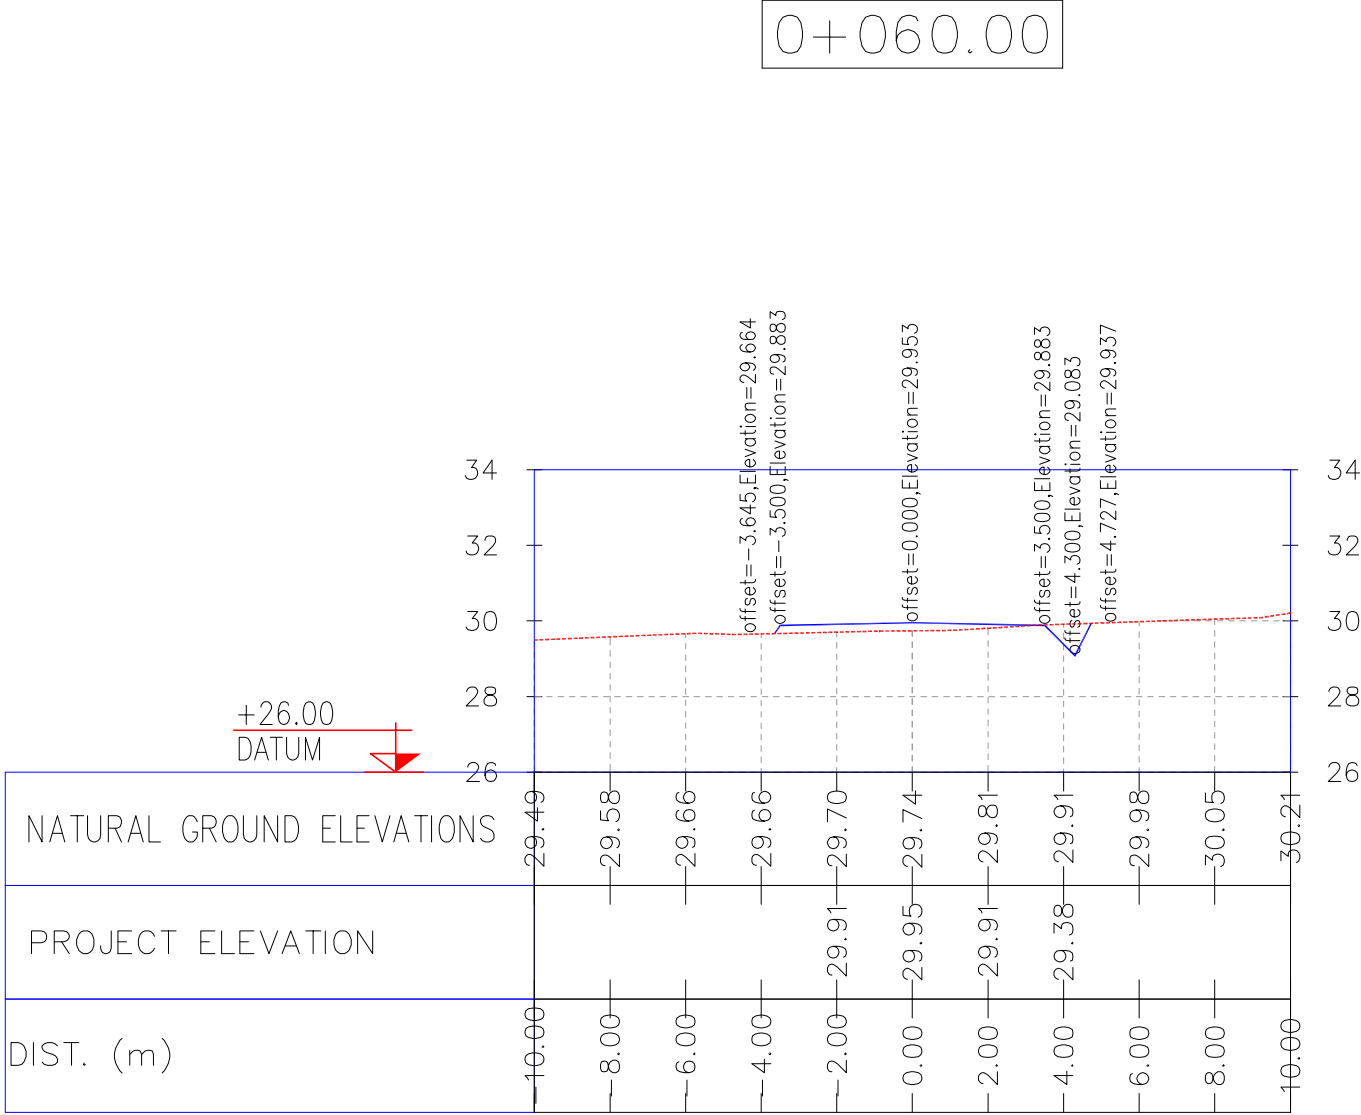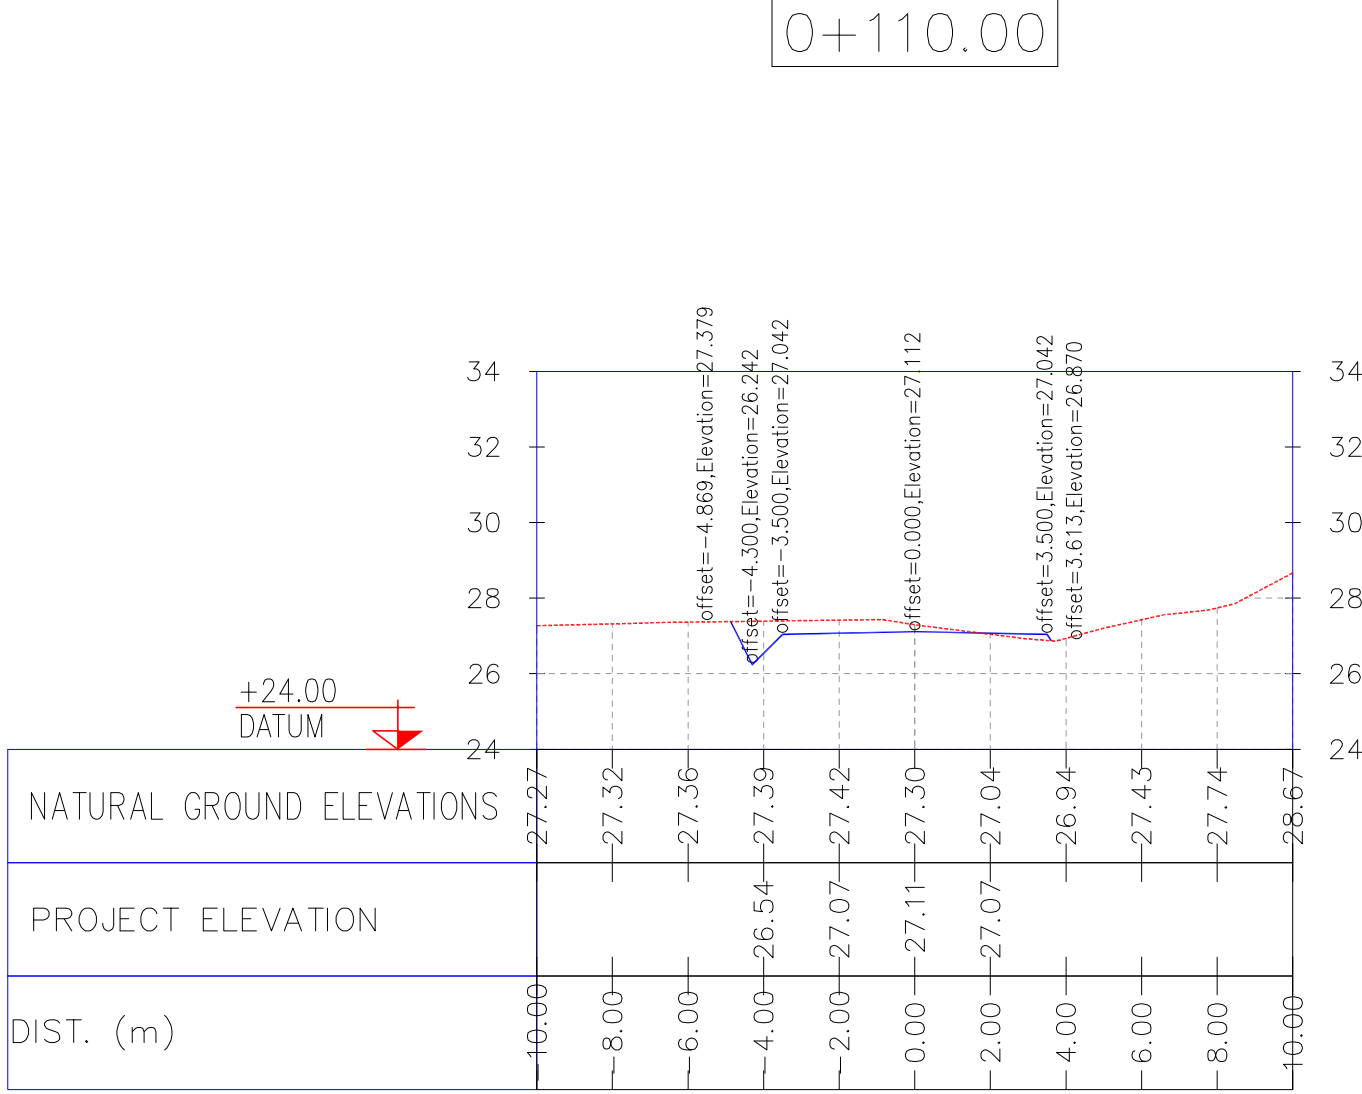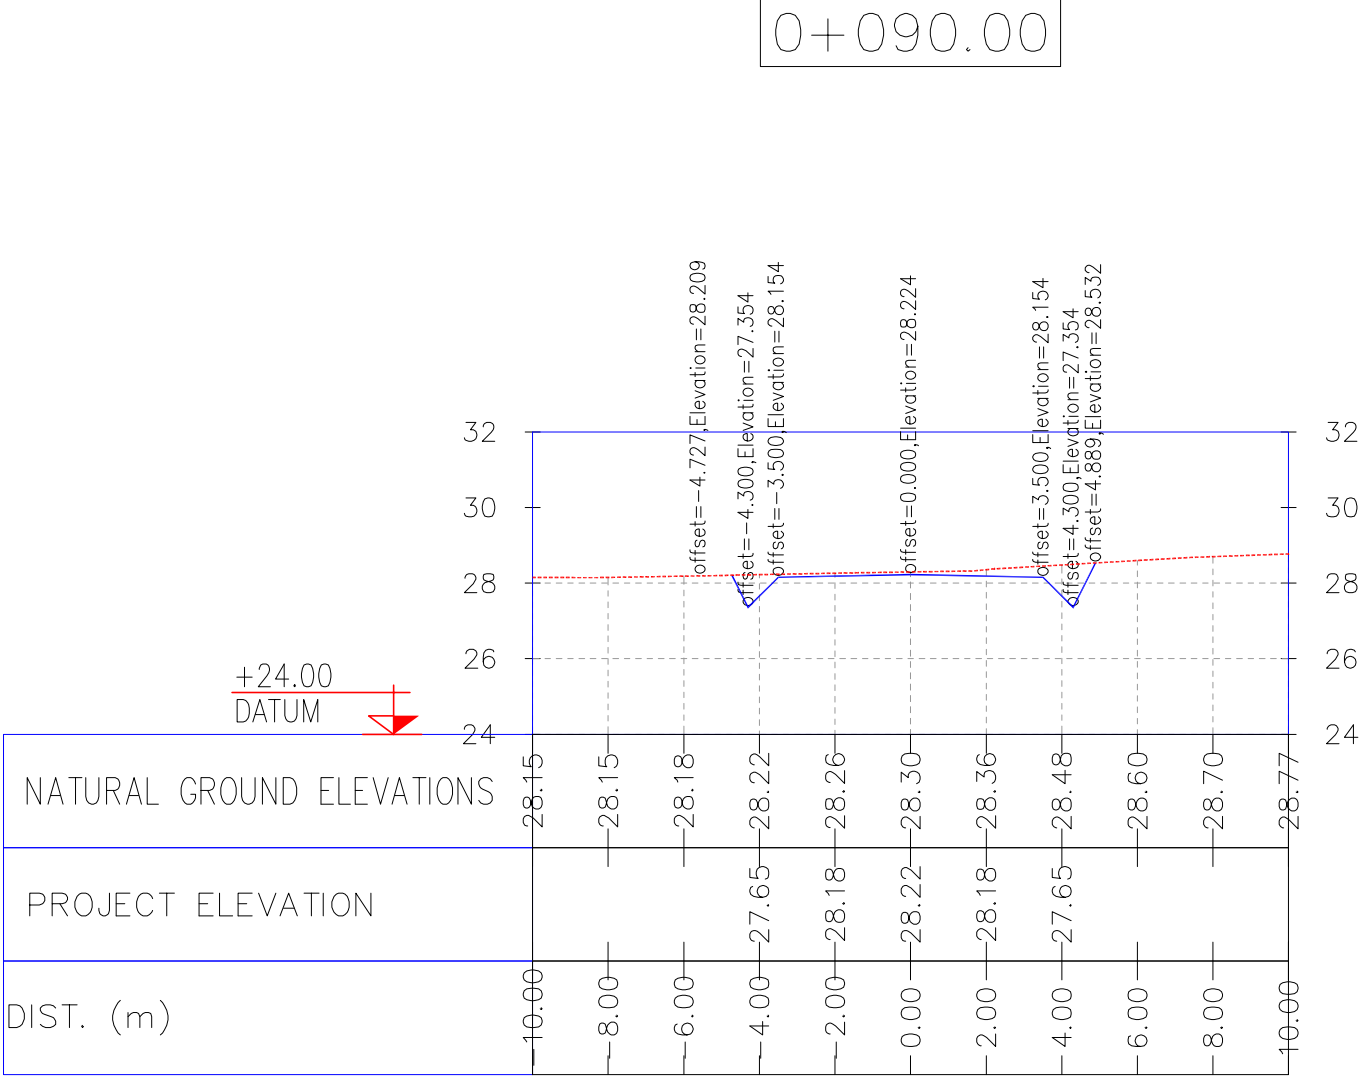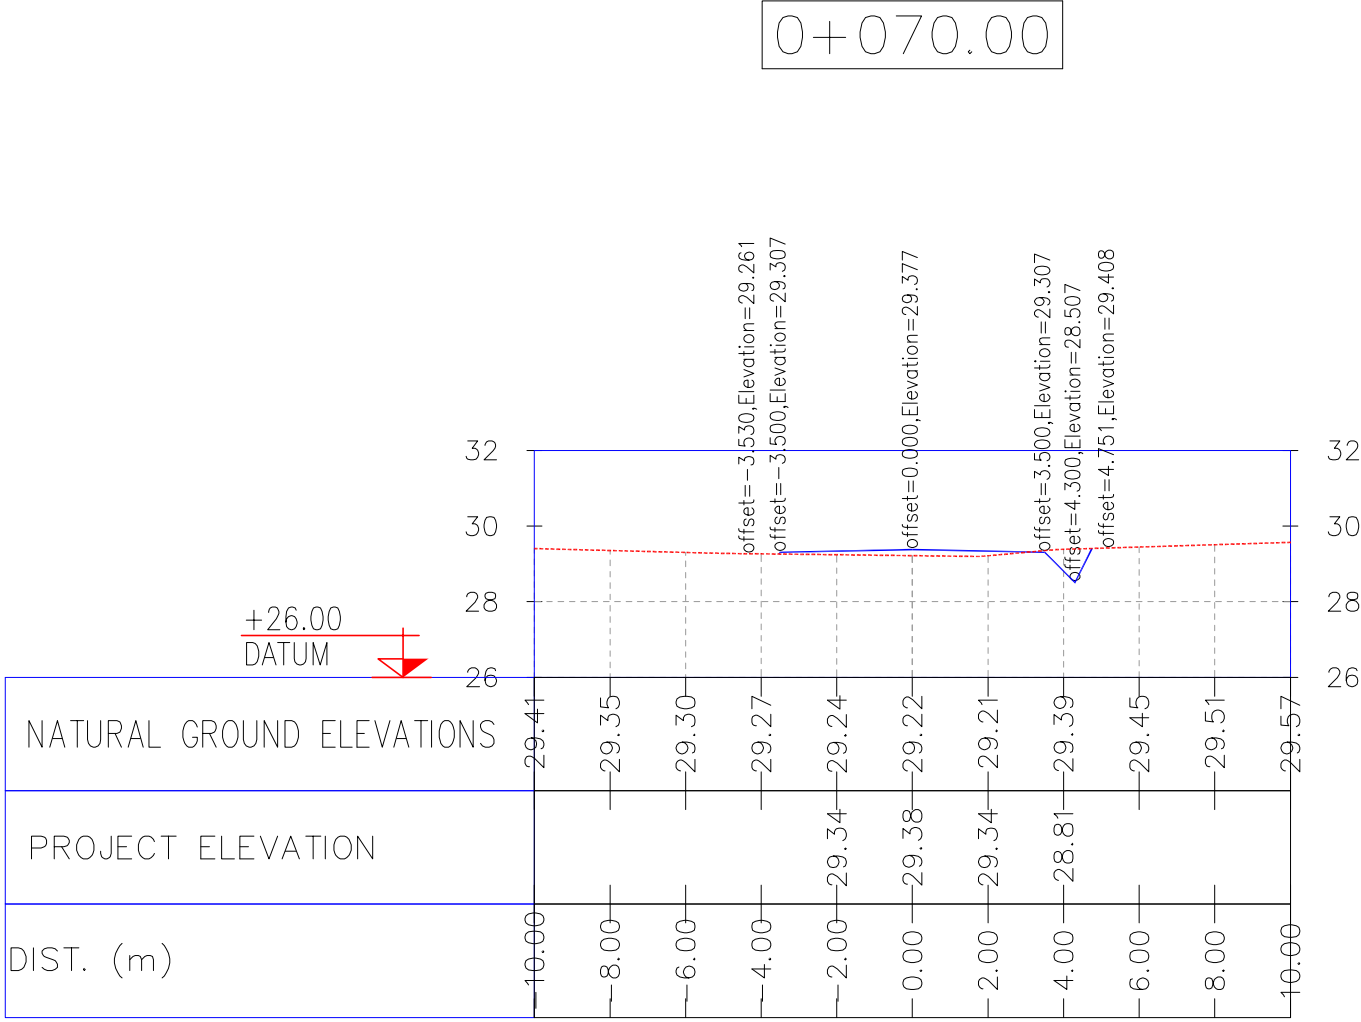

NOTES

1- ALL COORDINATES AND ELEVATIONS ARE IN METER.

2- ALL DRAWINGS SHALL BE CHECKED BY CONTRACTOR WITH RELATIVE DRAWINGS BEFORE CONSTRUCTION.

3- GEODETIC PARAMETERS FOR COORDINATES ARE AS BELOW:

HORIZONTAL COORDINATE SYSTEM: WGS84/UTM ZONE 39

ELLIPSOID : WORLD GEODETIC SYSTEM 1984 (WGS84)

MAP PROJECTION: UNIVERSAL TRANSVERSE MERCATOR (UTM)







VERTICAL DATUM: MSL

LEGEND

REFERENCE DRAWING	DRG. No.
General Civil Layout -W028	BK-W028-PEDCO-110-CV-PY-0001
Rough Grading Plans -W028	BK-W028-PEDCO-110-CV-DW-0001
Standard Drawing For Culvert & Details	BK-GNRAL-PEDCO-000-CV-DW-0014
Specification For Earth Work	BK-GNRAL-PEDCO-000-CV-SP-0004
Standard Drawing For Slope Protection Details	BK-GNRAL-PEDCO-000-CV-DW-0002

KEY PLAN

D04	JUN 2022	IFA	R. BERLOURI	M.PAKHARIAN	M.MBHRSHAD	***							
D03	MAY 2022	IFA	R. BERLOURI	M.PAKHARIAN	M.MBHRSHAD	***							
D02	MAR 2022	IFA	R. BERLOURI	M.PAKHARIAN	M.MBHRSHAD	***	***	*****	***	*****	***	*****	
D01	NOV 2021	IFA	R. BERLOURI	M.PAKHARIAN	M.MBHRSHAD	***	REV.	DESCRIPTION	BY	DATE	BY	DATE	
D00	OCT 2021	IPC	R. BERLOURI	M.PAKHARIAN	SH.GHALUKAR	***			CHECKED		REV.	APPR.	
REV.	DATE	P.O.I.S	PREP.	CHK.	APP.	AUT.	اصل و کليه نسخ اين نقشه و حق اقتباس متعلق به شرکت ملي مناطق نفت خيز جنوب مي باشد.						
PROJECT NAME: BINAK OILFIELD DEVELOPMENT/SUB-SURFACE WORK PACKAGES W028 WELLHEAD FACILITIES							THE ORIGINAL AND ALL COPIES OF THIS DRAWING TOGETHER WITH THE COPYRIGHT THEREIN ARE THE SOLE PROPERTY OF N.I.S.O.C./ FIELDS						
PROJECT NO.: 971020							BINAK OILFIELD DEVELOPMENT SUB-SURFACE WORK PACKAGES W028 WELLHEAD FACILITIES						
EPC CONTRACTOR: HIRGAN ENERGY - DESIGN & INSPECTION COMPANIES							EPD/EPC CONTRACTOR(GC): PETROIRAN DEVELOPMENT COMPANY						
DRAWING TITLE: CIVIL AND STRUCTURAL DRAWINGS-W028S ACCESS ROAD TRANSVERSAL SECTIONS KM 70 ~110KM							NO CONSTRUCTION PERMITTED UNLESS DRAWING APPROVED						
APPROVED FOR CONSTRUCTION							BY: DATE:						
SCALE	SIZE	DRAWING NO.			SHEET NO.	REV.	BUDGET REF.	LOCATION	SIZE	CLASS	SERIAL NO.	SHEET	REVISION
AS SHOWN	A1	BK-W028-PEDCO-110-CV-PY-0002			23 of 42	D04	053-073-9184	F	4	2	707548	23	D04

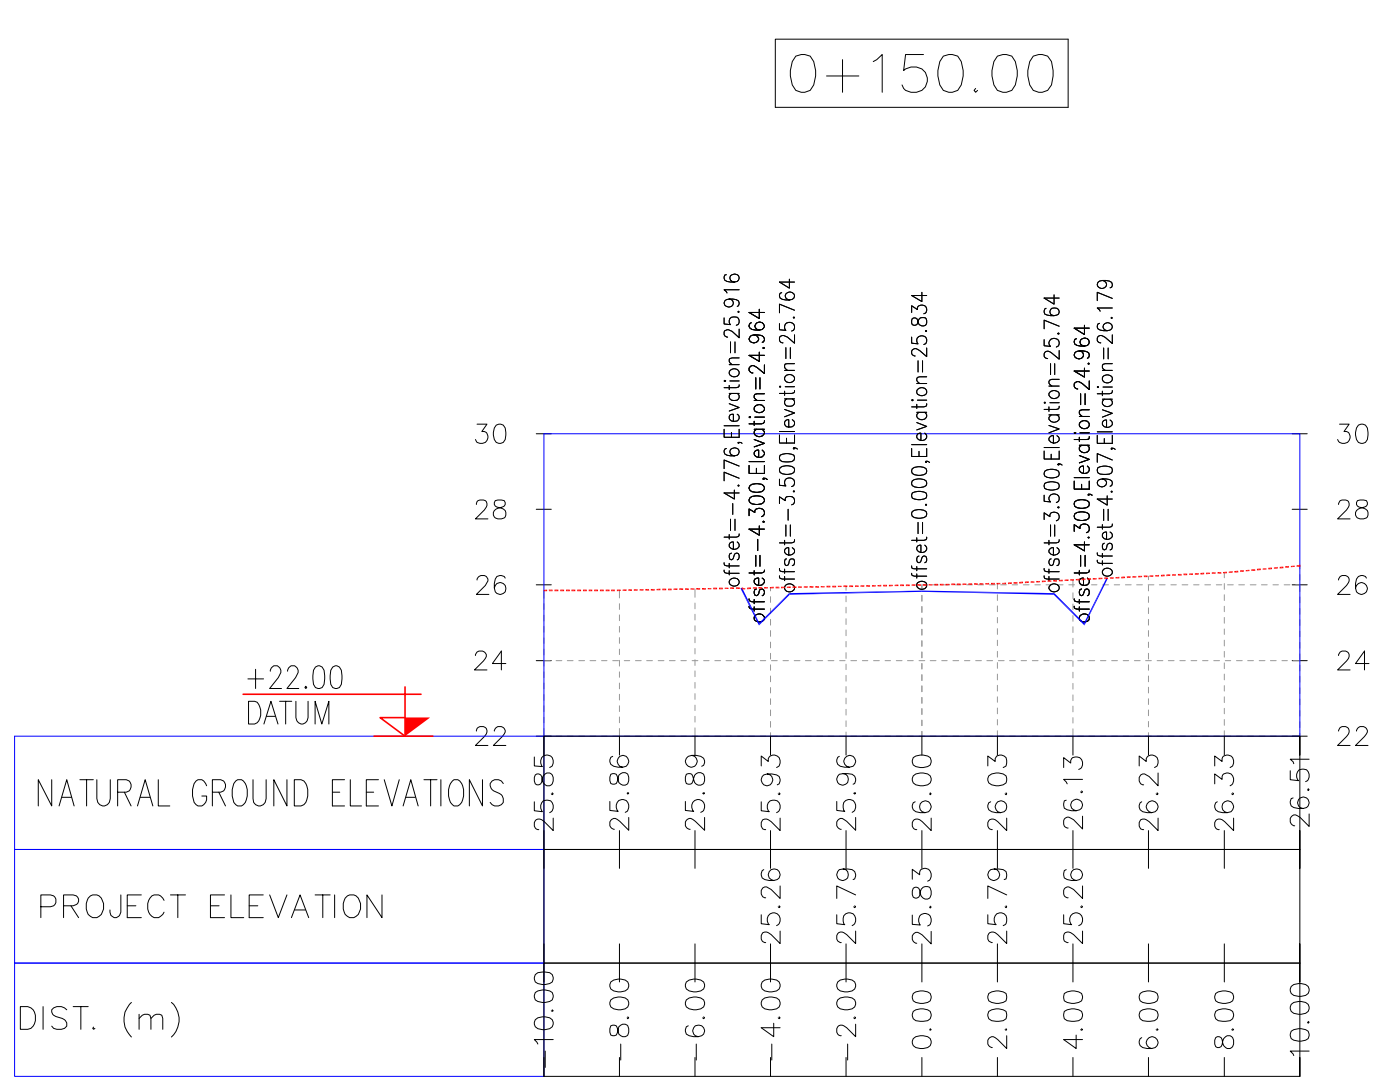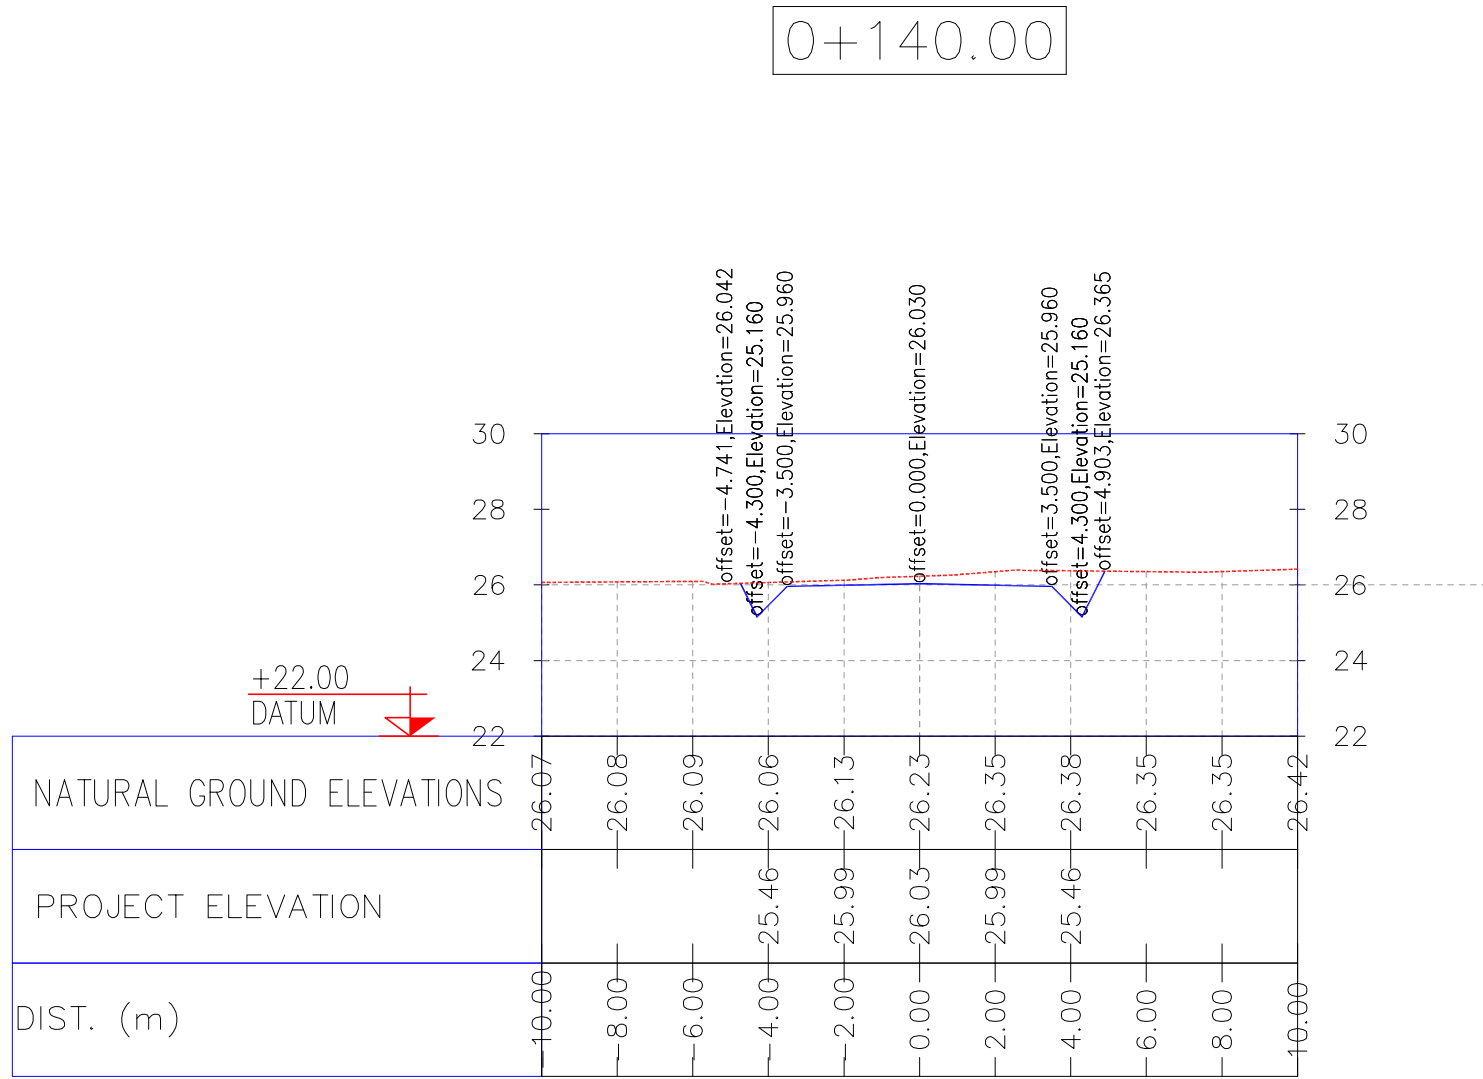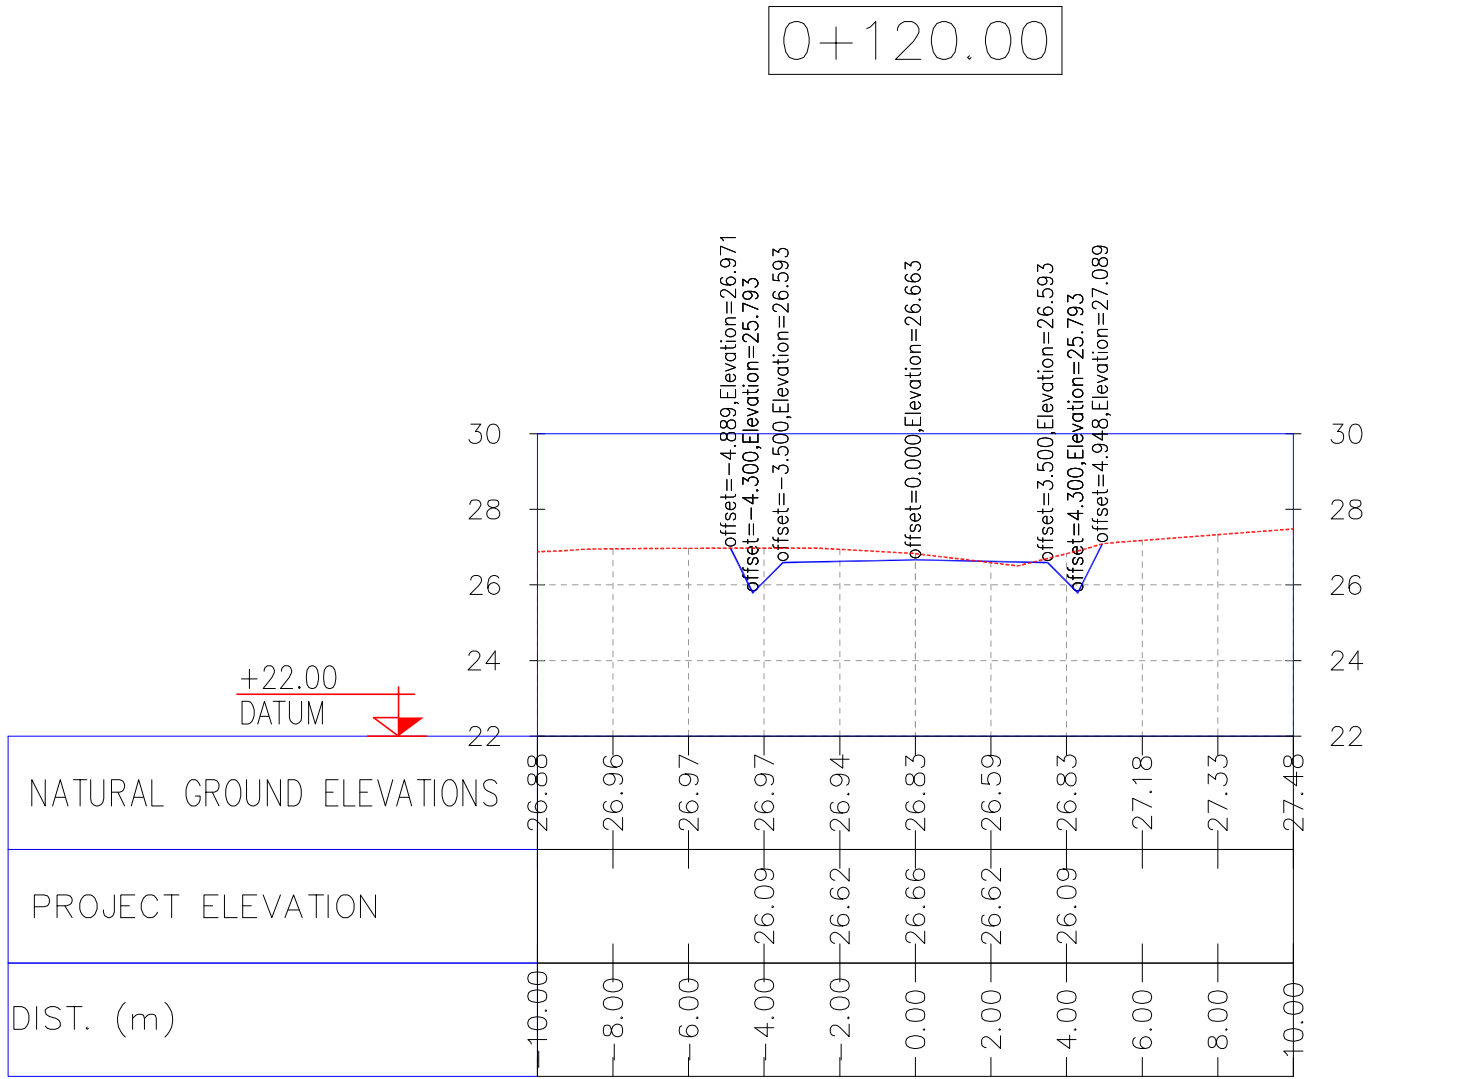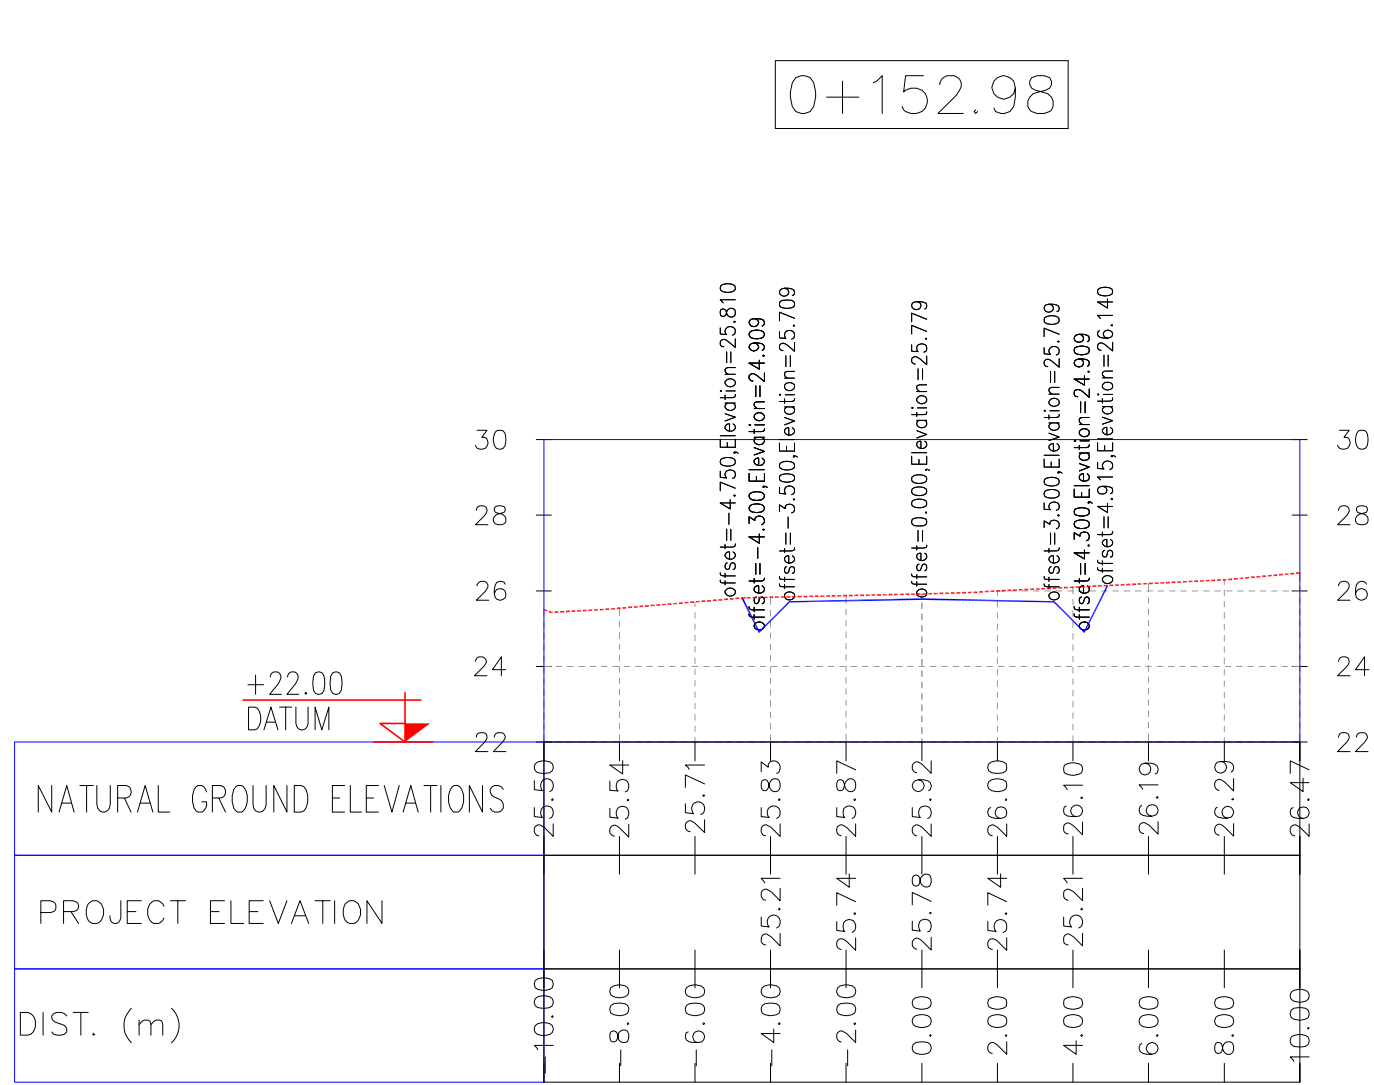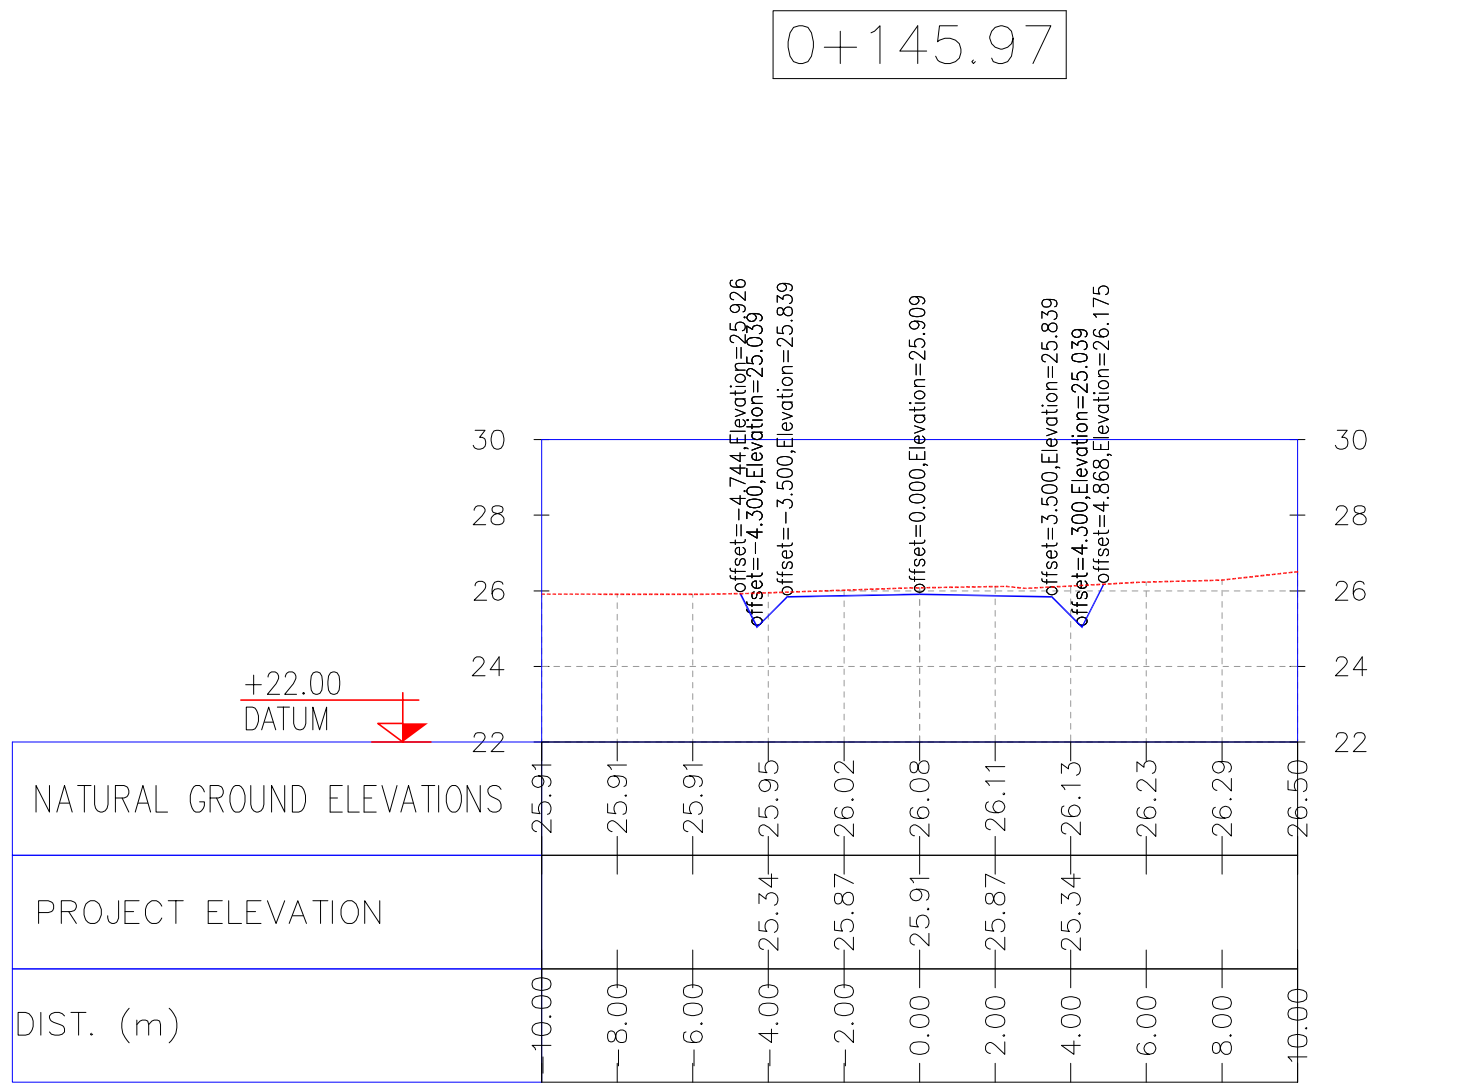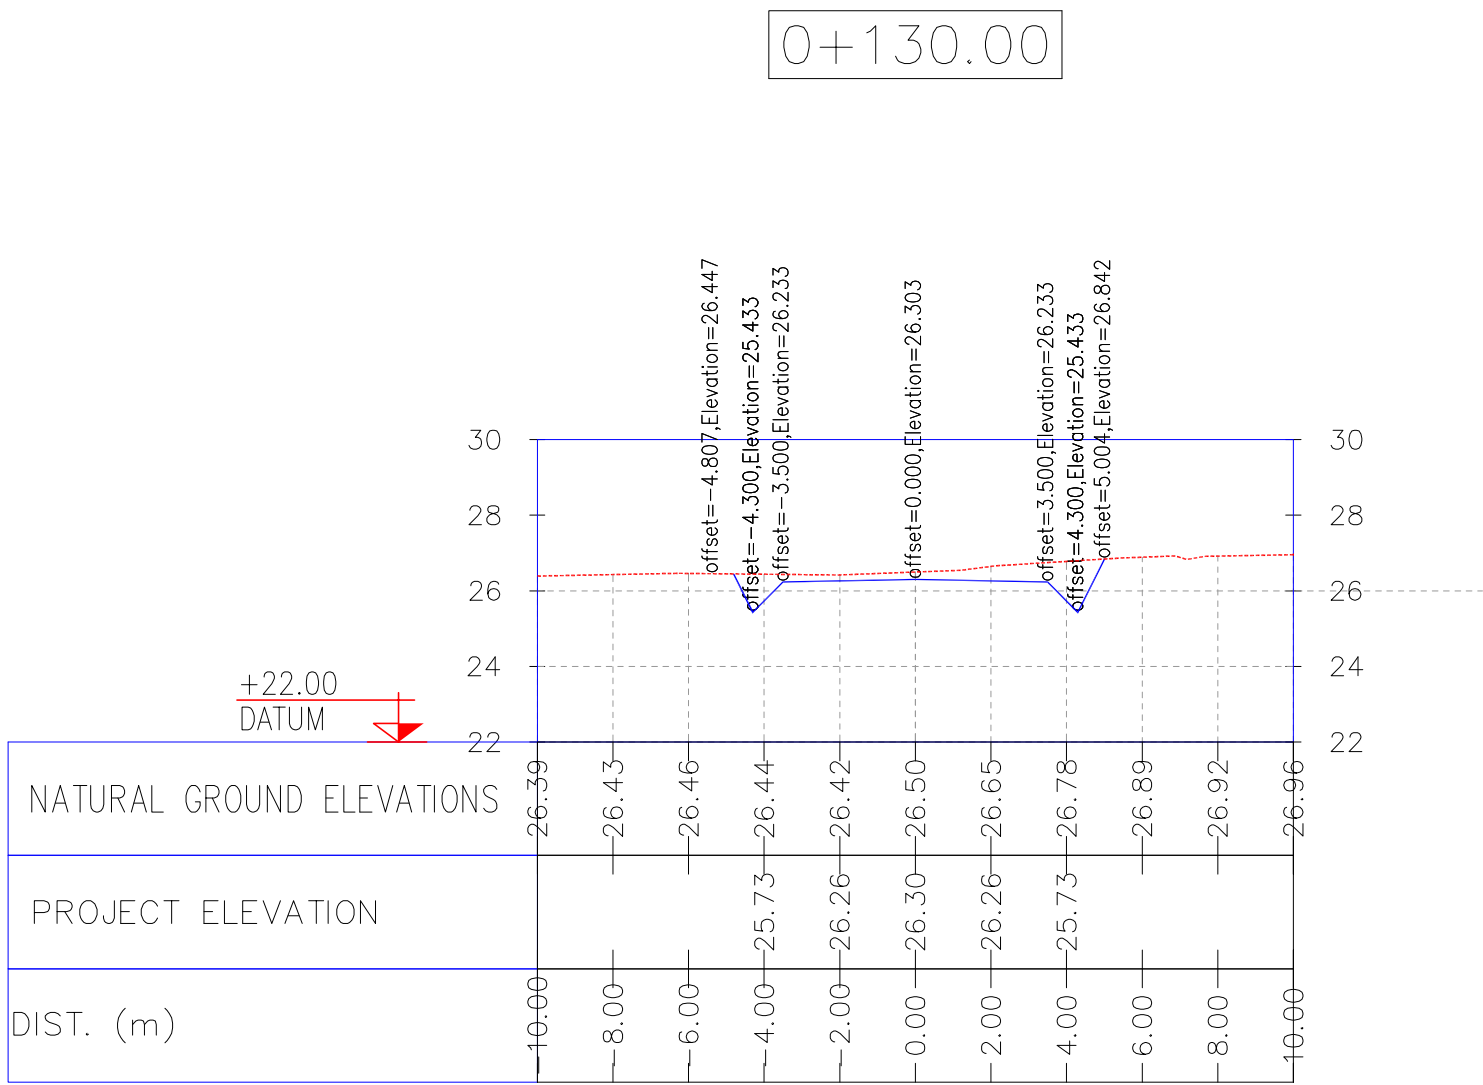

NOTES

1- ALL COORDINATES AND ELEVATIONS ARE IN METER.

2- ALL DRAWINGS SHALL BE CHECKED BY CONTRACTOR WITH RELATIVE DRAWINGS BEFORE CONSTRUCTION.

3- GEODETIC PARAMETERS FOR COORDINATES ARE AS BELOW:

HORIZONTAL COORDINATE SYSTEM: WGS84/UTM ZONE 39

ELLIPSOID : WORLD GEODETIC SYSTEM 1984 (WGS84)

MAP PROJECTION: UNIVERSAL TRANSVERSE MERCATOR (UTM)







VERTICAL DATUM: MSL

LEGEND

REFERENCE DRAWING	DRG. No.
General Civil Layout -W028	BK-W028-PEDCO-110-CV-PY-0001
Rough Grading Plans -W028	BK-W028-PEDCO-110-CV-DW-0001
Standard Drawing For Culvert & Details	BK-GNRAL-PEDCO-000-CV-DW-0014
Specification For Earth Work	BK-GNRAL-PEDCO-000-CV-SP-0004
Standard Drawing For Slope Protection Details	BK-GNRAL-PEDCO-000-CV-DW-0002

KEY PLAN

D04	JUN 2022	IFA	R. BERLOURI	M.PAKHARIAN	M.MEHRSHAD	***							
D03	MAY 2022	IFA	R. BERLOURI	M.PAKHARIAN	M.MEHRSHAD	***							
D02	MAR 2022	IFA	R. BERLOURI	M.PAKHARIAN	M.MEHRSHAD	***	***	*****	***	*****	***	*****	
D01	NOV 2021	IFA	R. BERLOURI	M.PAKHARIAN	M.MEHRSHAD	***	REV.	DESCRIPTION	BY	DATE	BY	DATE	
D00	OCT 2021	IFC	R. BERLOURI	M.PAKHARIAN	SH.GHALIKAR	***			CHECKED		REV. APPR.		
REV.	DATE	P.O.I.S	PREP.	CHK.	APP.	AUT.	اصل و کلیه نسخ این نقشه و حق اقتباس متعلق به شرکت ملی مناطق نفت خیز جنوب میباشد.						
PROJECT NAME:							THE ORIGINAL AND ALL COPIES OF THIS DRAWING TOGETHER WITH THE COPYRIGHT THEREIN ARE THE SOLE PROPERTY OF N.I.S.O.C./ FIELDS						
PROJECT NO.:							971020						
EPC CONTRACTOR:			EPD/EPC CONTRACTOR(GC):				BINAK OILFIELD DEVELOPMENT SUB-SURFACE WORK PACKAGES W028 WELLHEAD FACILITIES						
 HIRGAN ENERGY - DESIGN & INSPECTION COMPANIES			 PETROIRAN DEVELOPMENT COMPANY										
							DATE	SCALE	DRAWING BY	CHECKED BY	PROJECT ENG.		
DRAWING TITLE:							NO CONSTRUCTION PERMITTED UNLESS DRAWING APPROVED						
CIVIL AND STRUCTURAL DRAWINGS-W028S ACCESS ROAD TRANSVERSAL SECTIONS KM 130 ~152.98M							APPROVED FOR CONSTRUCTION BY: DATE:						
SCALE	SIZE	DRAWING NO.			SHEET NO.	REV.	BUDGET REF.	LOCATION	SIZE	CLASS	SERIAL NO.	SHEET	REVISION
AS SHOWN	A1	BK-W028-PEDCO-110-CV-PY-0002			24 of 42	D04	053-073-9184	F	4	2	707548	24	D04

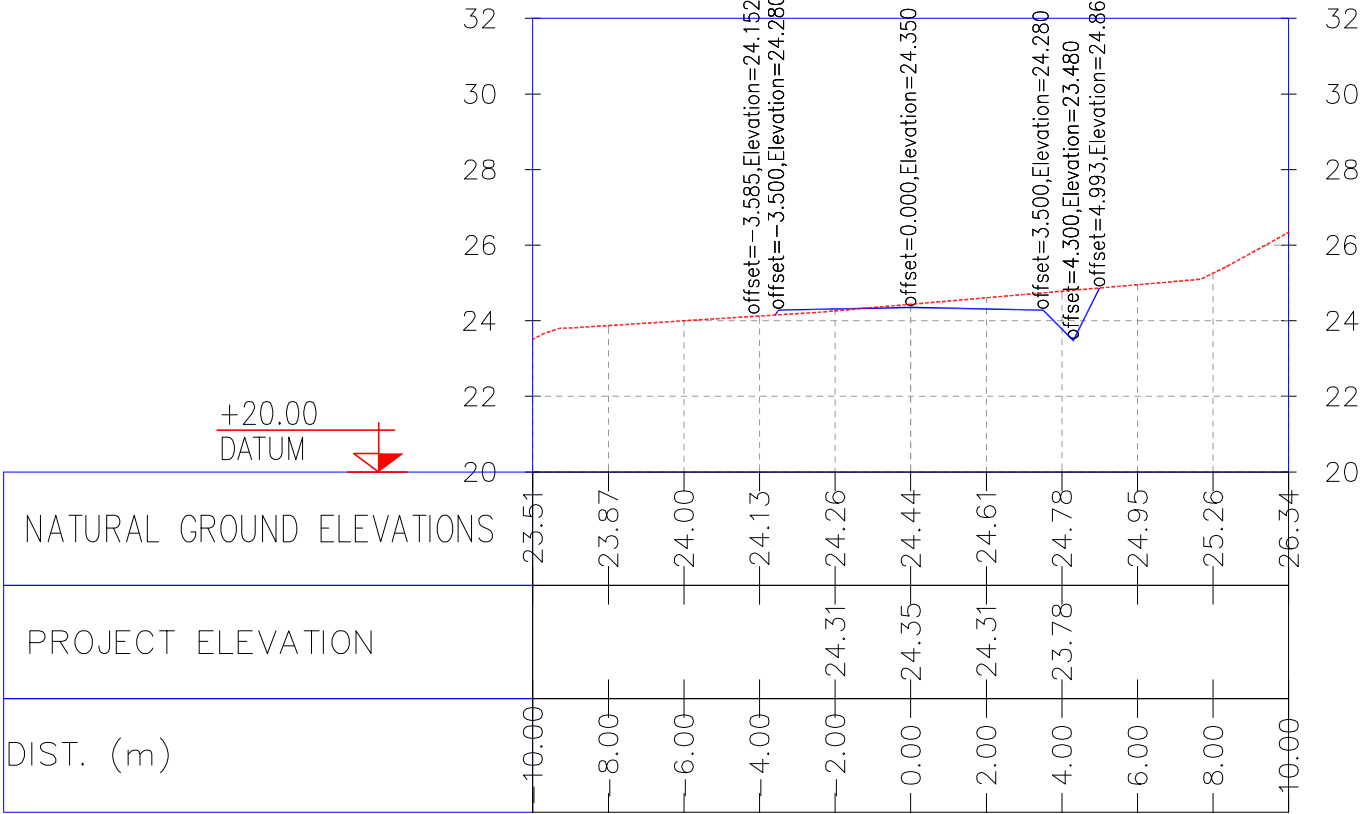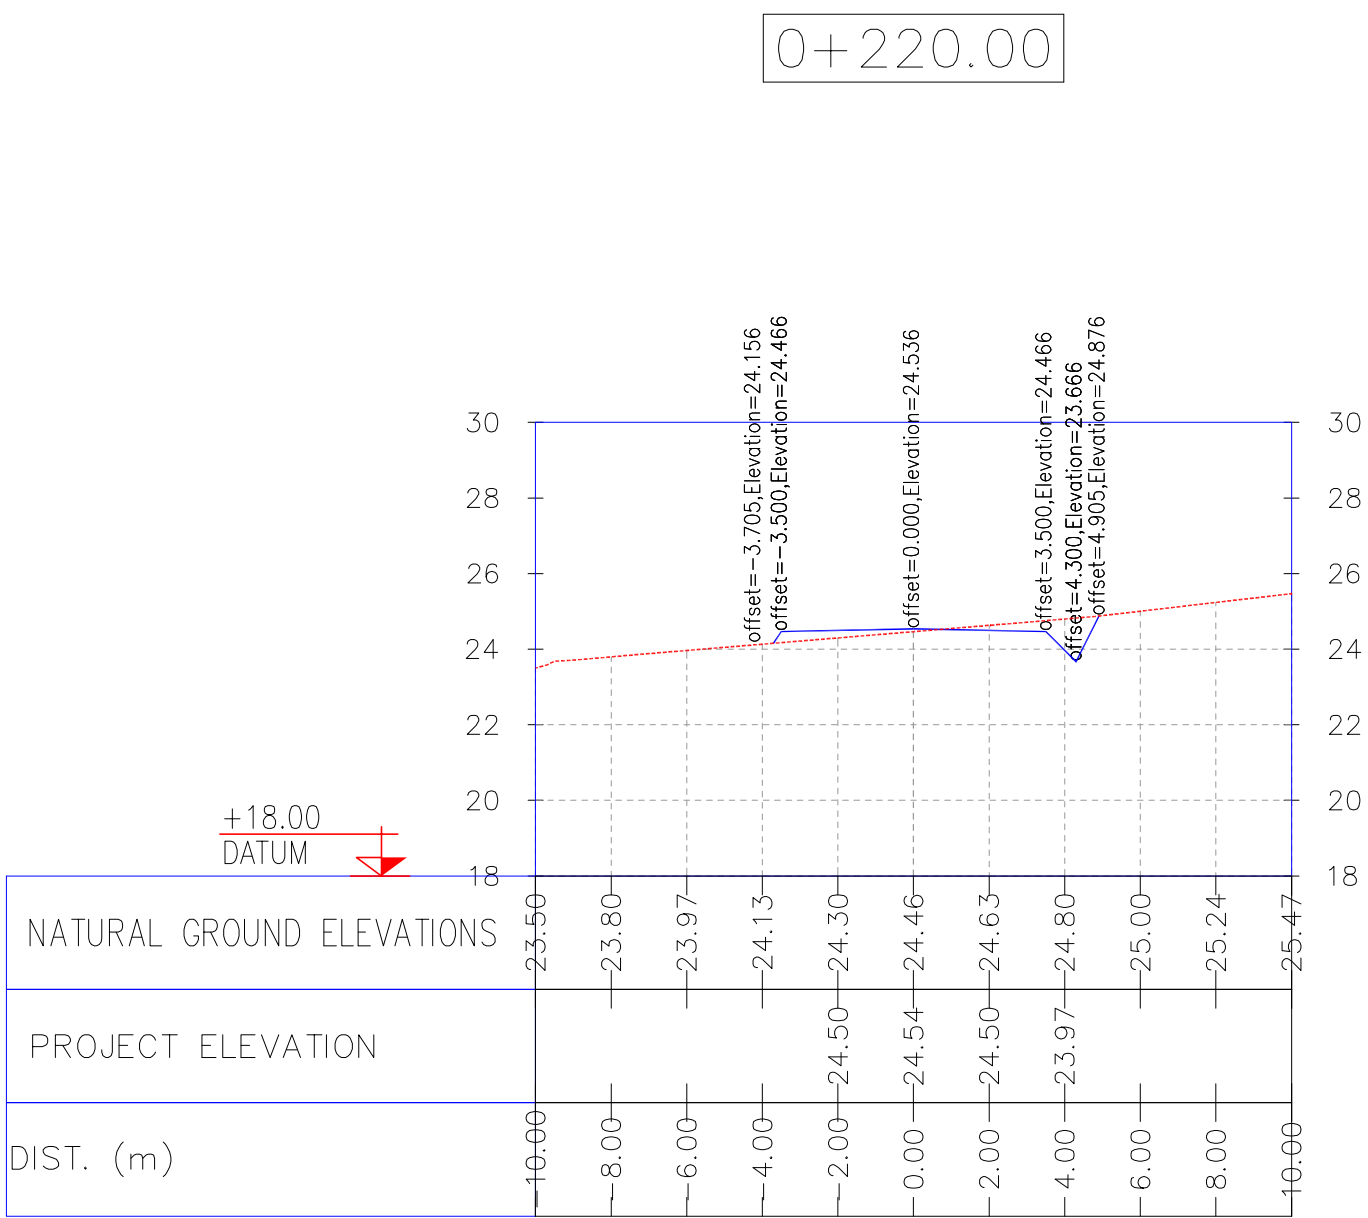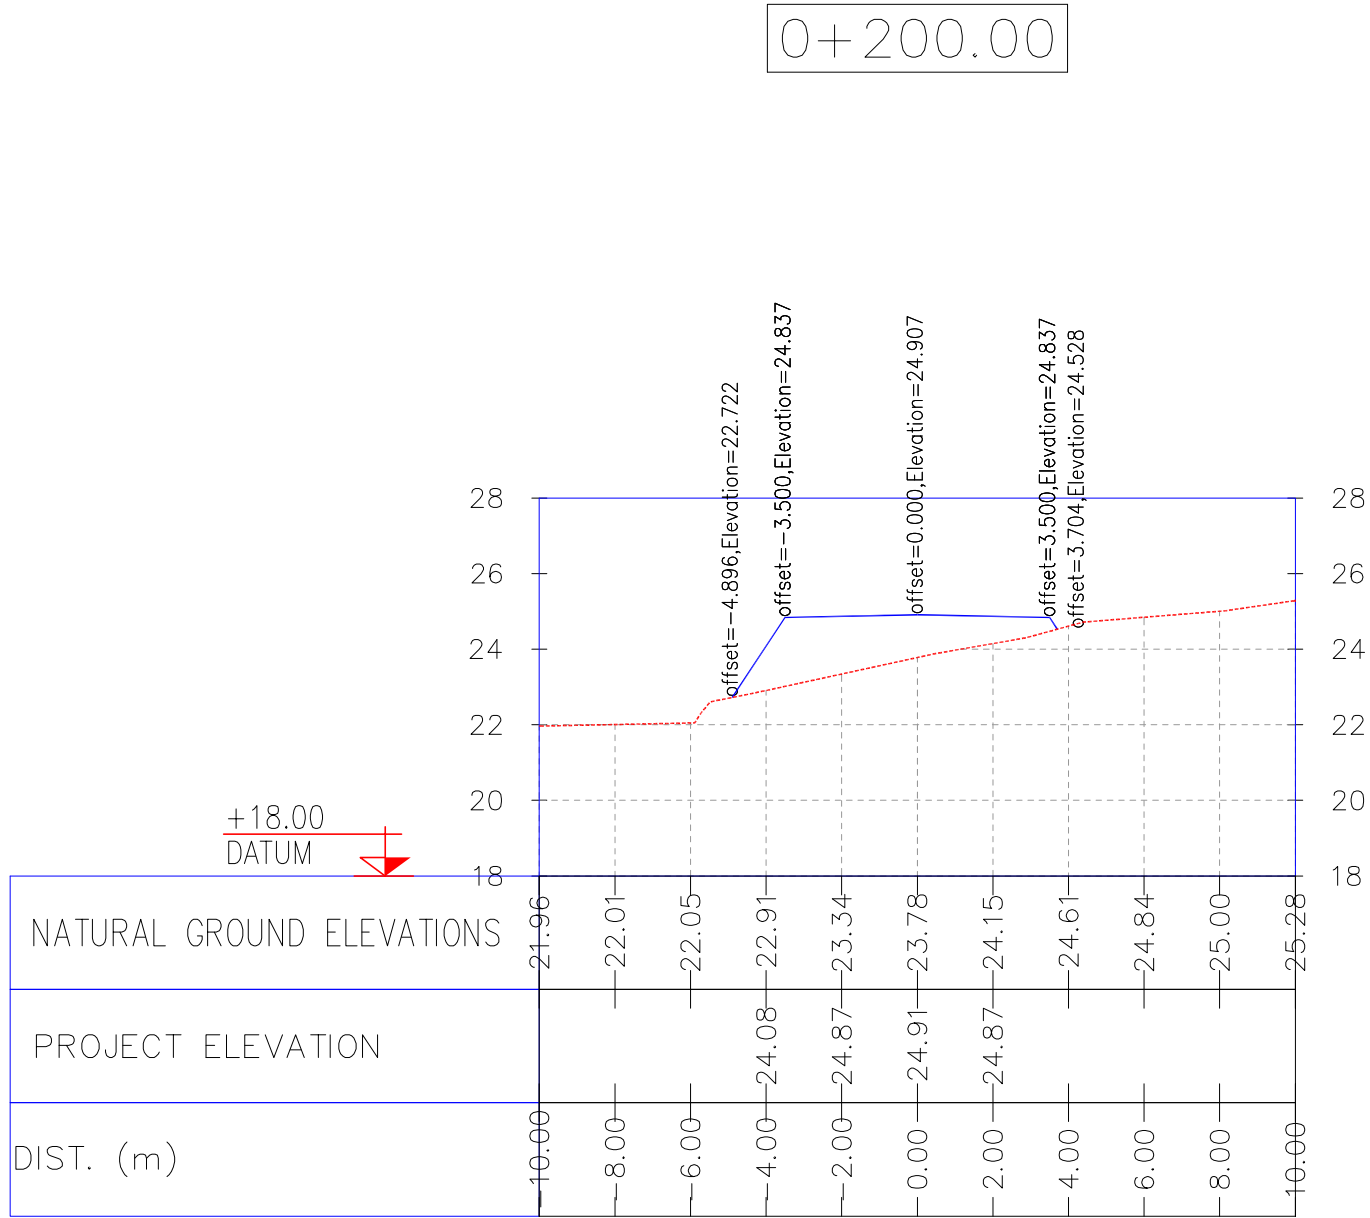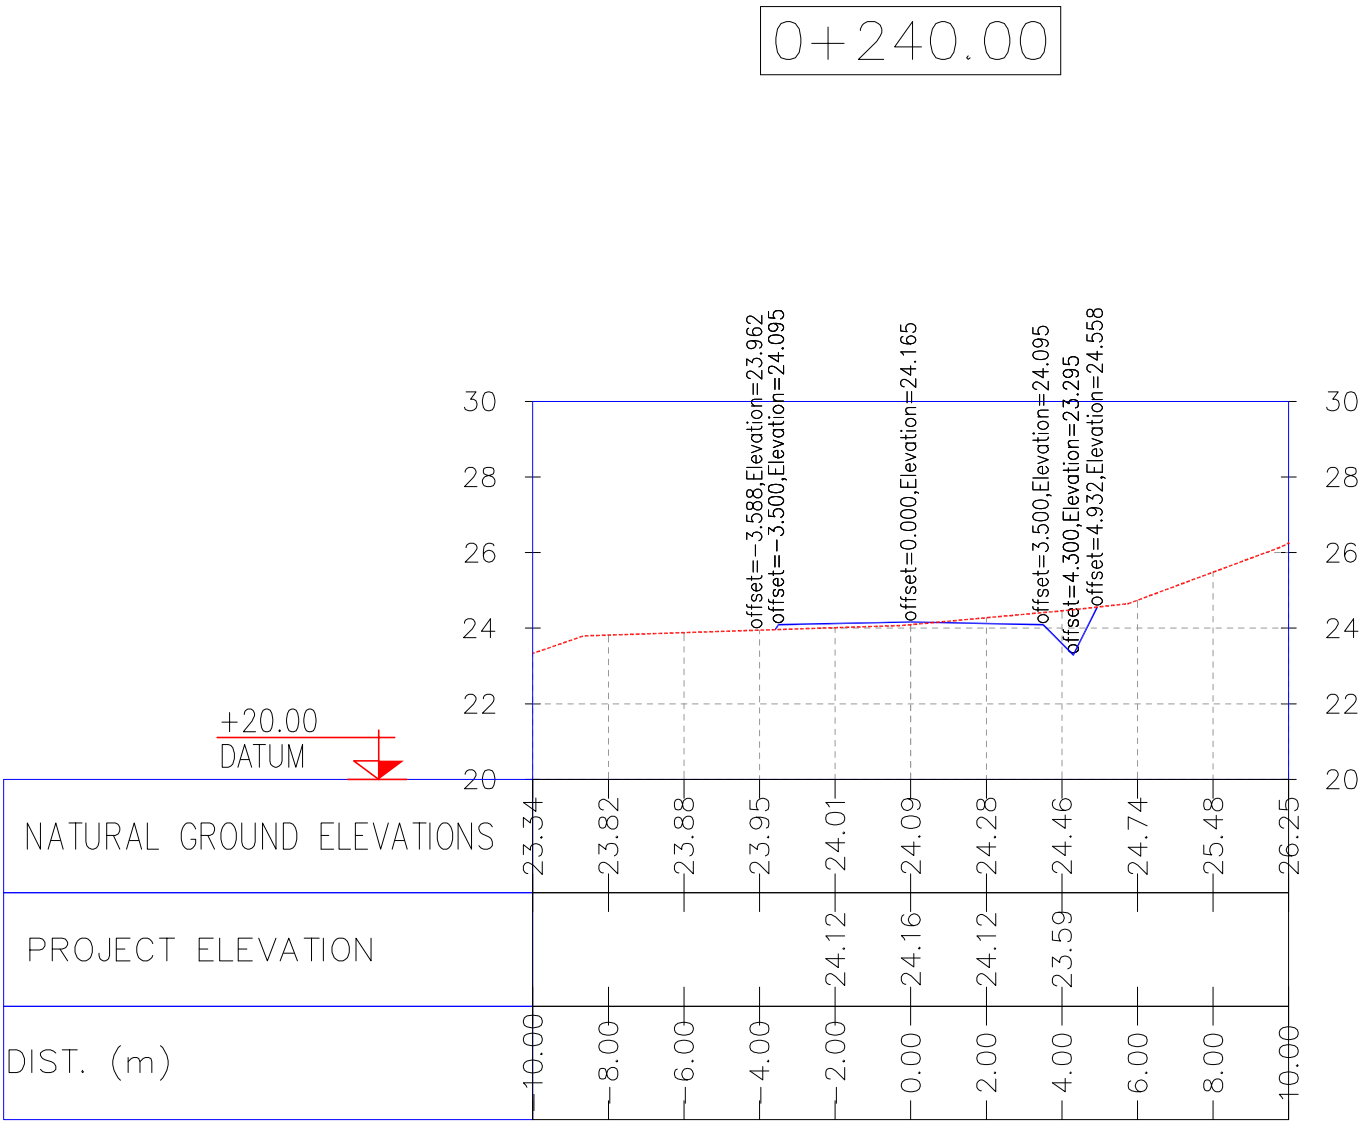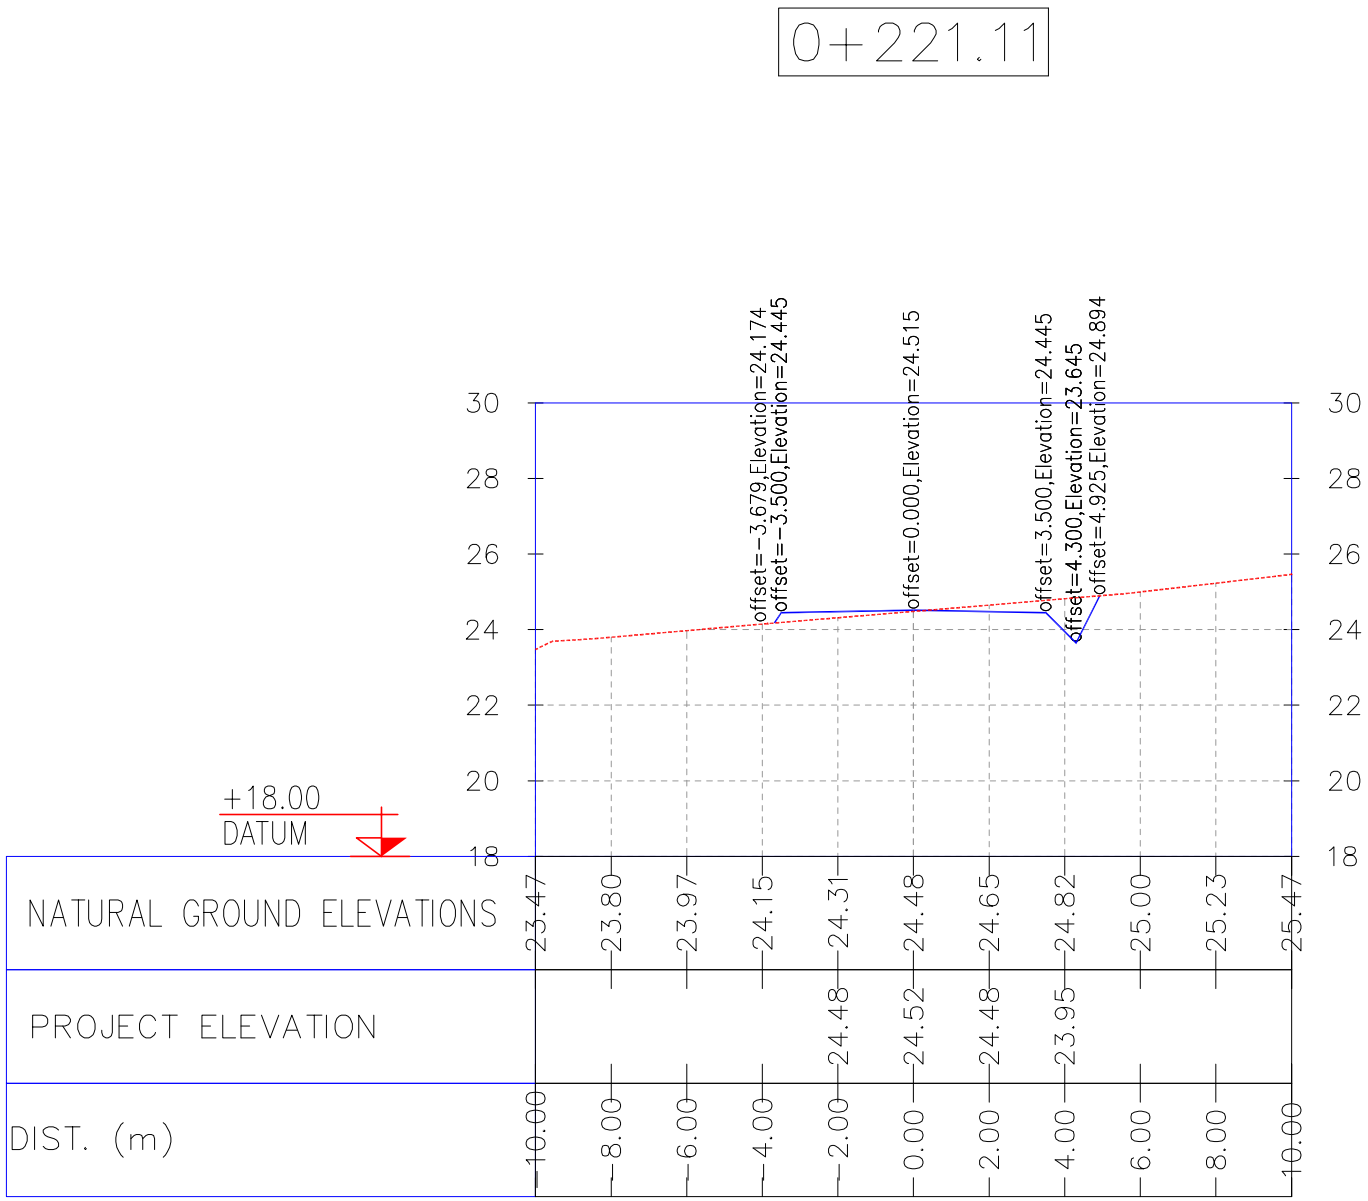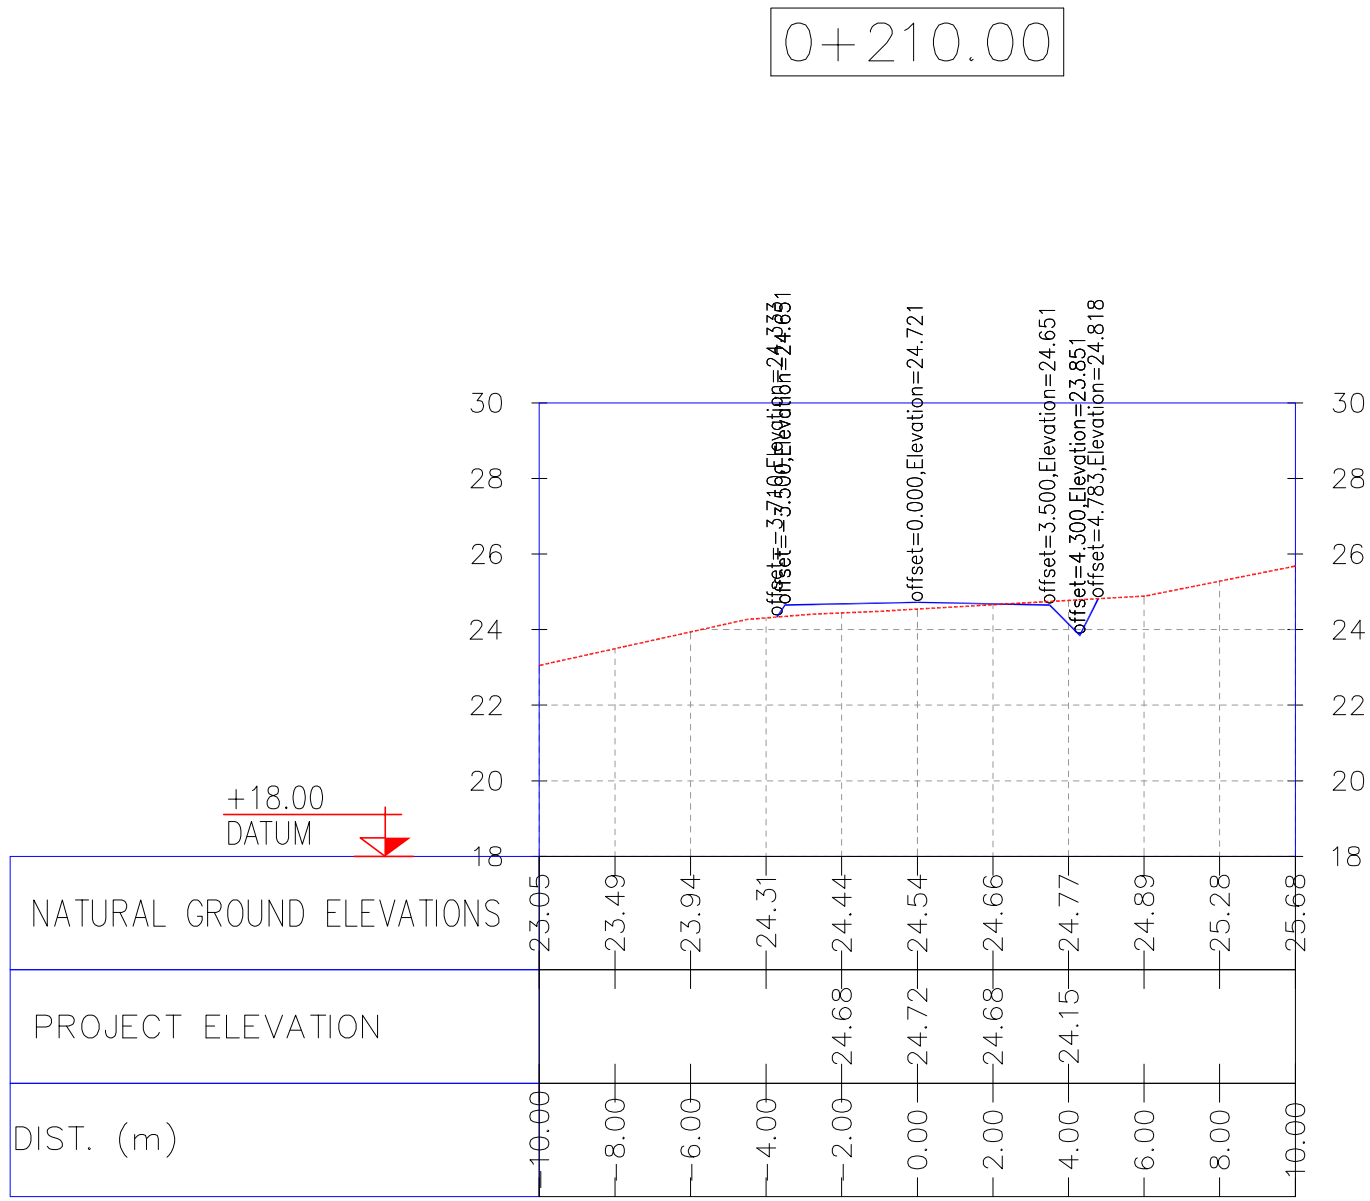

NOTES







1- ALL COORDINATES AND ELEVATIONS ARE IN METER.
2- ALL DRAWINGS SHALL BE CHECKED BY CONTRACTOR WITH RELATIVE DRAWINGS BEFORE CONSTRUCTION.
3- GEODETIC PARAMETERS FOR COORDINATES ARE AS BELOW:
HORIZONTAL COORDINATE SYSTEM: WGS84/UTM ZONE 39
ELLIPSOID : WORLD GEOETIC SYSTEM 1984 (WGS84)
MAP PROJECTION: UNIVERSAL TRANSVERSE MERCATOR (UTM)
VERTICAL DATUM: MSL

LEGEND

REFERENCE DRAWING	DRG. No.
General Civil Layout -W028	BK-W028-PEDCO-110-CV-PY-0001
Rough Grading Plans -W028	BK-W028-PEDCO-110-CV-DW-0001
Standard Drawing For Culvert & Details	BK-GNRAL-PEDCO-000-CV-DW-0014
Specification For Earth Work	BK-GNRAL-PEDCO-000-CV-SP-0004
Standard Drawing For Slope Protection Details	BK-GNRAL-PEDCO-000-CV-DW-0002

KEY PLAN

D04	JUN.2022	IFA	R. BERLOURI	M.PAKHARIAN	M.MBHRSHAD	***						
D03	MAY.2022	IFA	R. BERLOURI	M.PAKHARIAN	M.MBHRSHAD	***						
D02	MAR.2022	IFA	R. BERLOURI	M.PAKHARIAN	M.MBHRSHAD	***	***	*****	***	*****		
D01	NOV.2021	IFA	R. BERLOURI	M.PAKHARIAN	M.MBHRSHAD	***	BY	DATE	BY	DATE		
D00	OCT.2021	IPC	R. BERLOURI	M.PAKHARIAN	SH.GHALUKAR	***	REV.	DESCRIPTION	CHECKED	REV.	APPR.	
REV.	DATE	P.O.I.S	PREP.	CHK.	APP.	AUT.	اصل و کليه نسخ اين نقشه و حق اقتباس متعلق به شرکت ملي مناطق نفت خيز جنوب مي باشد.					
PROJECT NAME: BINAK OILFIELD DEVELOPMENT/SUB-SURFACE WORK PACKAGES W028 WELLHEAD FACILITIES							THE ORIGINAL AND ALL COPIES OF THIS DRAWING TOGETHER WITH THE COPYRIGHT THEREIN ARE THE SOLE PROPERTY OF N.I.S.O.C./ FIELDS					
PROJECT NO.: 971020												
EPC CONTRACTOR: HIRGAN ENERGY - DESIGN & INSPECTION COMPANIES			EPD/EPC CONTRACTOR(GC): PETROIRAN DEVELOPMENT COMPANY									
DRAWING TITLE: CIVIL AND STRUCTURAL DRAWINGS-W028S ACCESS ROAD TRANSVERSAL SECTIONS KM 210~240M							NO CONSTRUCTION PERMITTED UNLESS DRAWING APPROVED					
APPROVED FOR CONSTRUCTION							BY:		DATE:			
SCALE	SIZE	DRAWING NO.		SHEET NO.	REV.	BUDGET REF.	LOCATION	SIZE	CLASS	SERIAL NO.	SHEET	REVISION
AS SHOWN	A1	BK-W028-PEDCO-110-CV-PY-0002		26 of 42	D04	053-073-9184	F	4	2	707548	26	D04

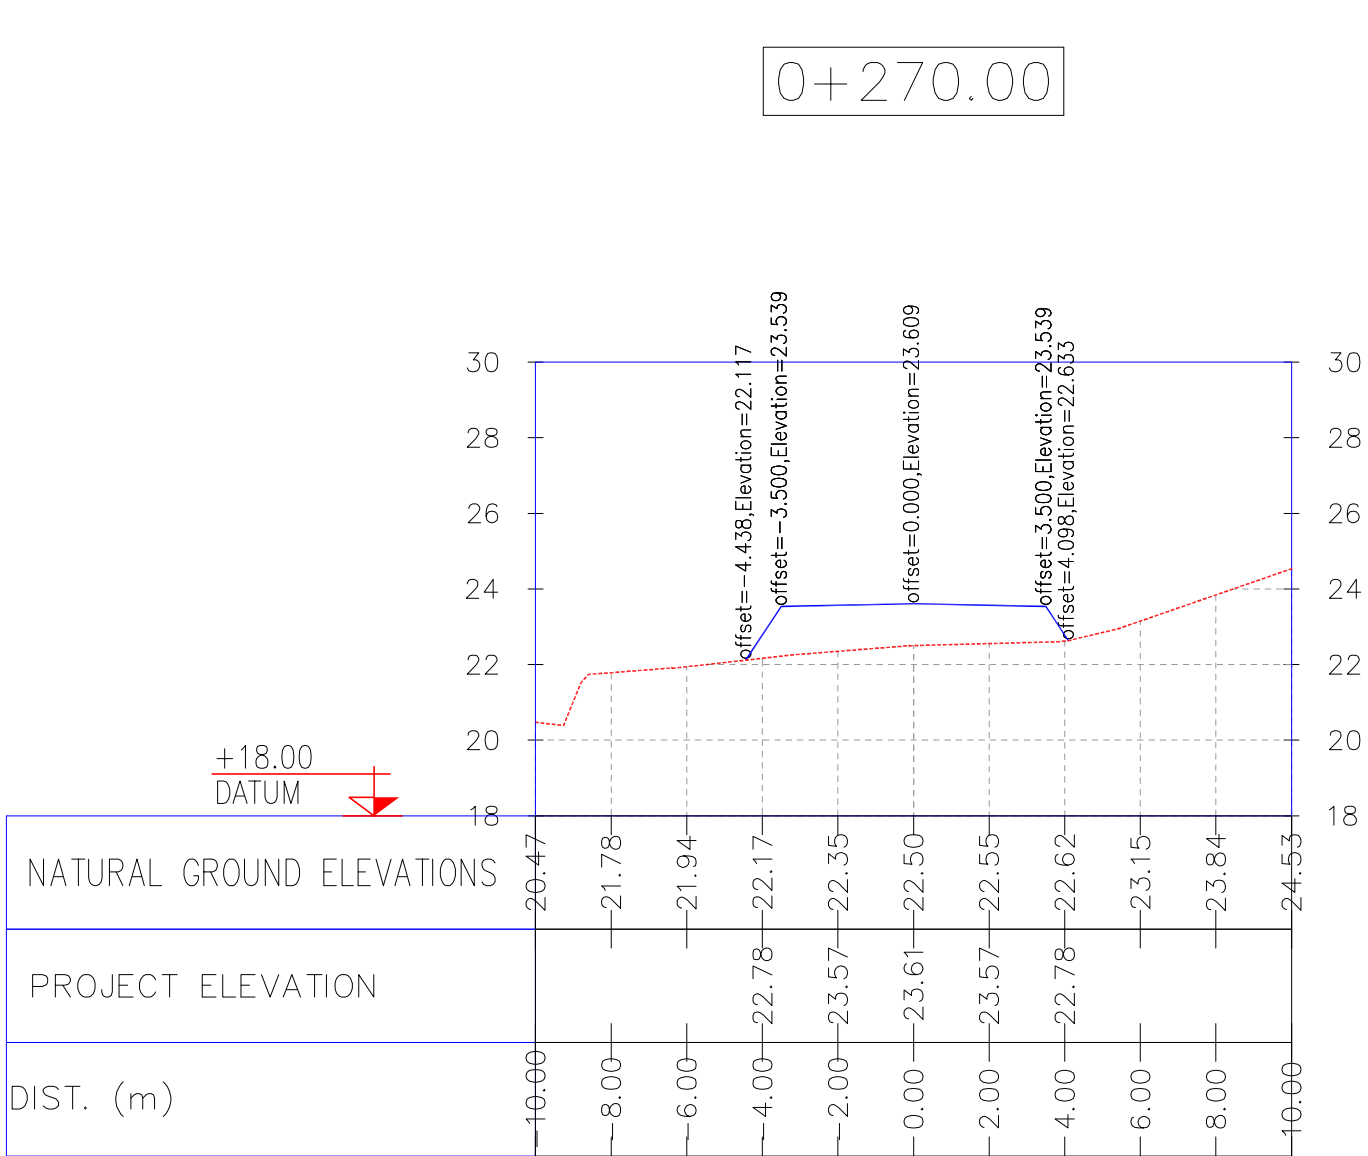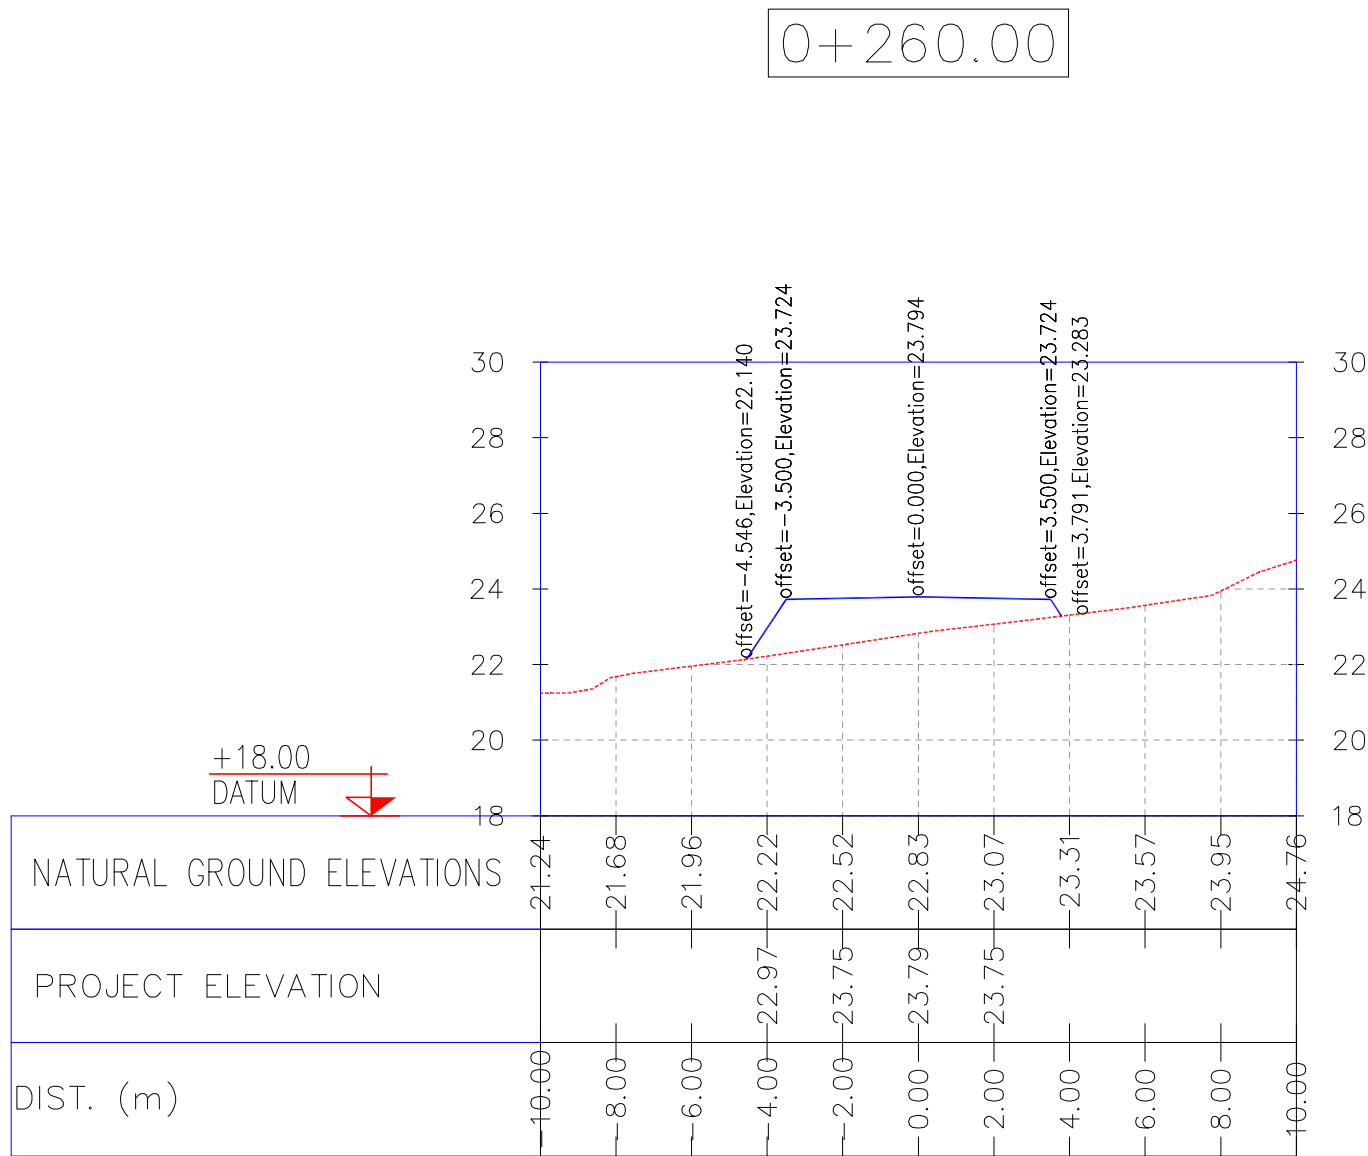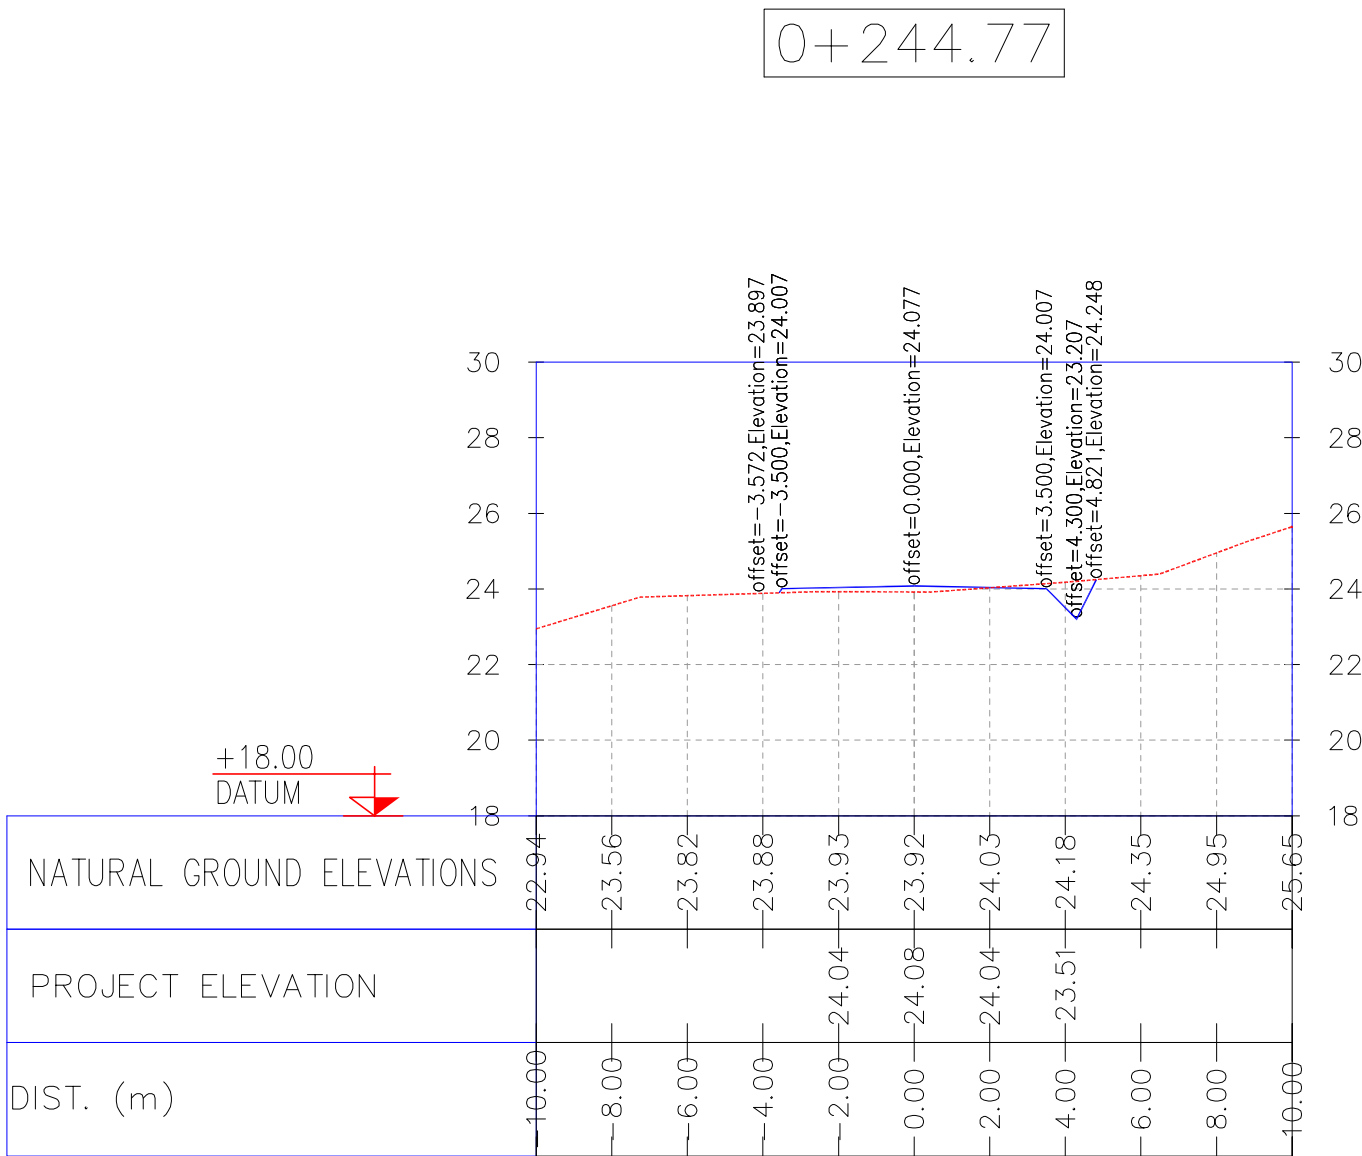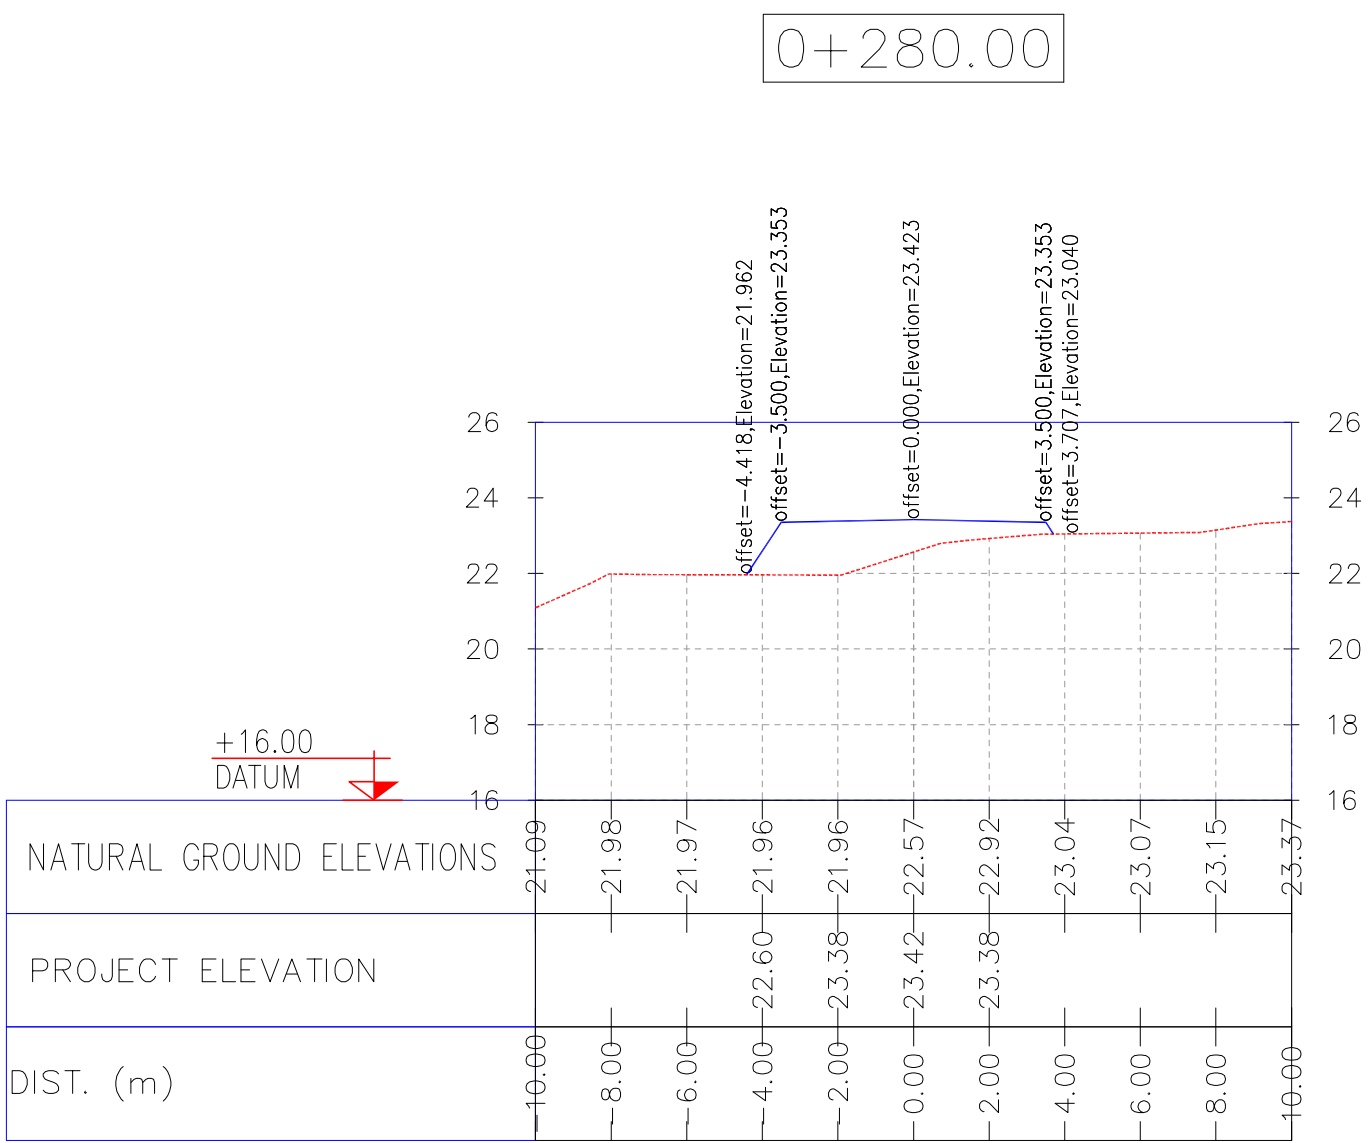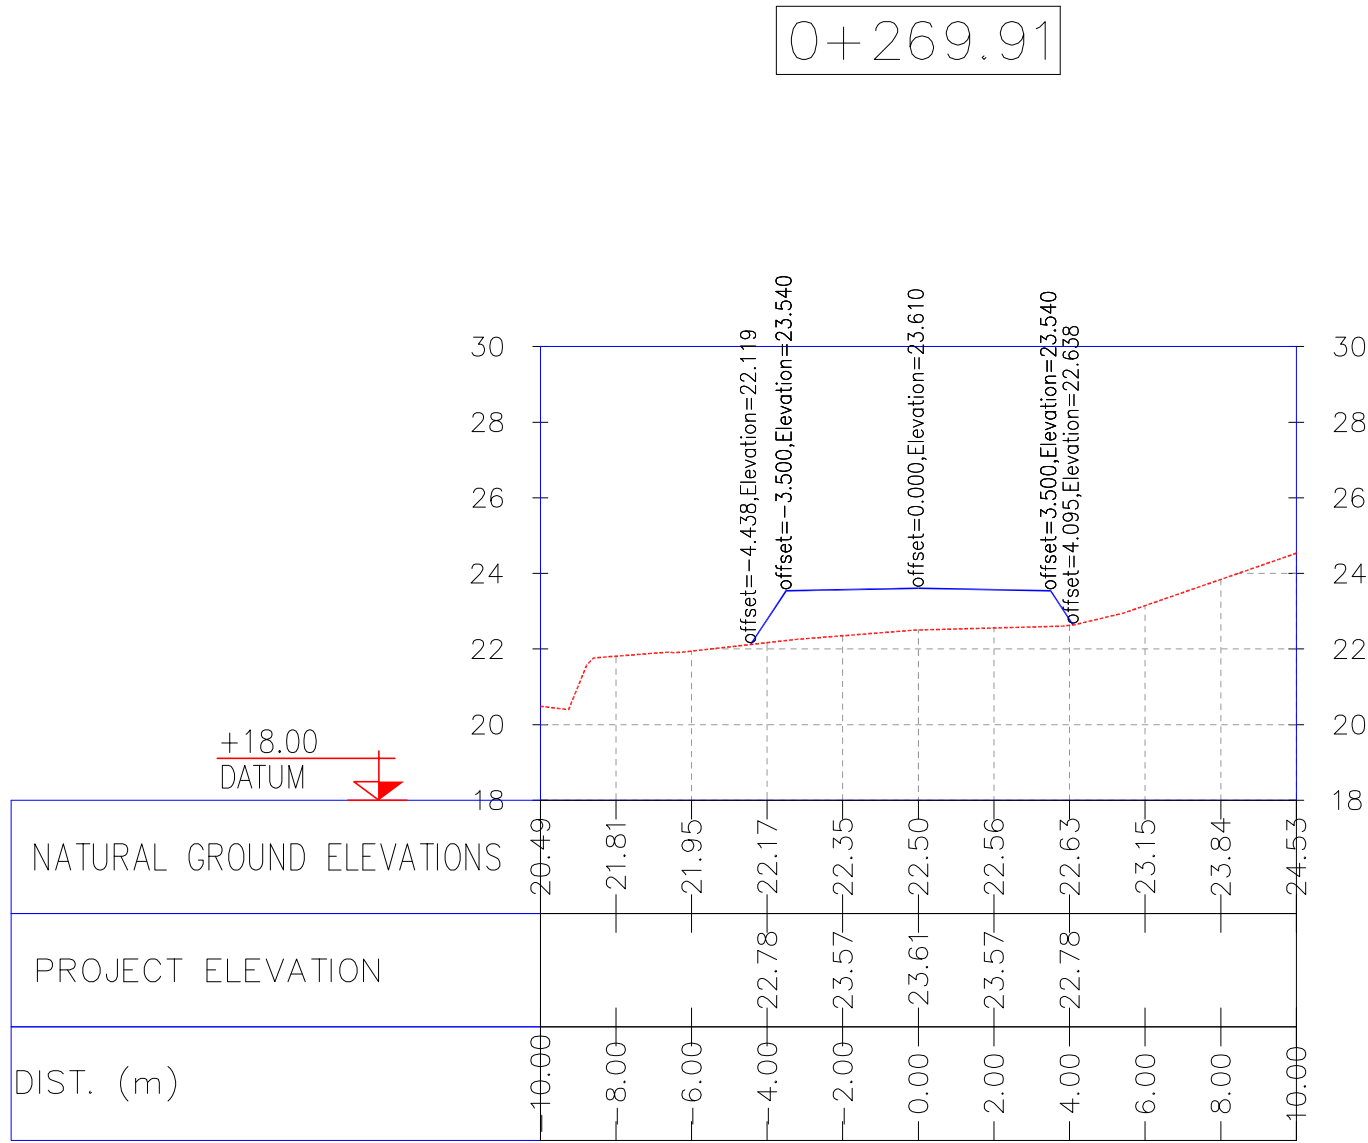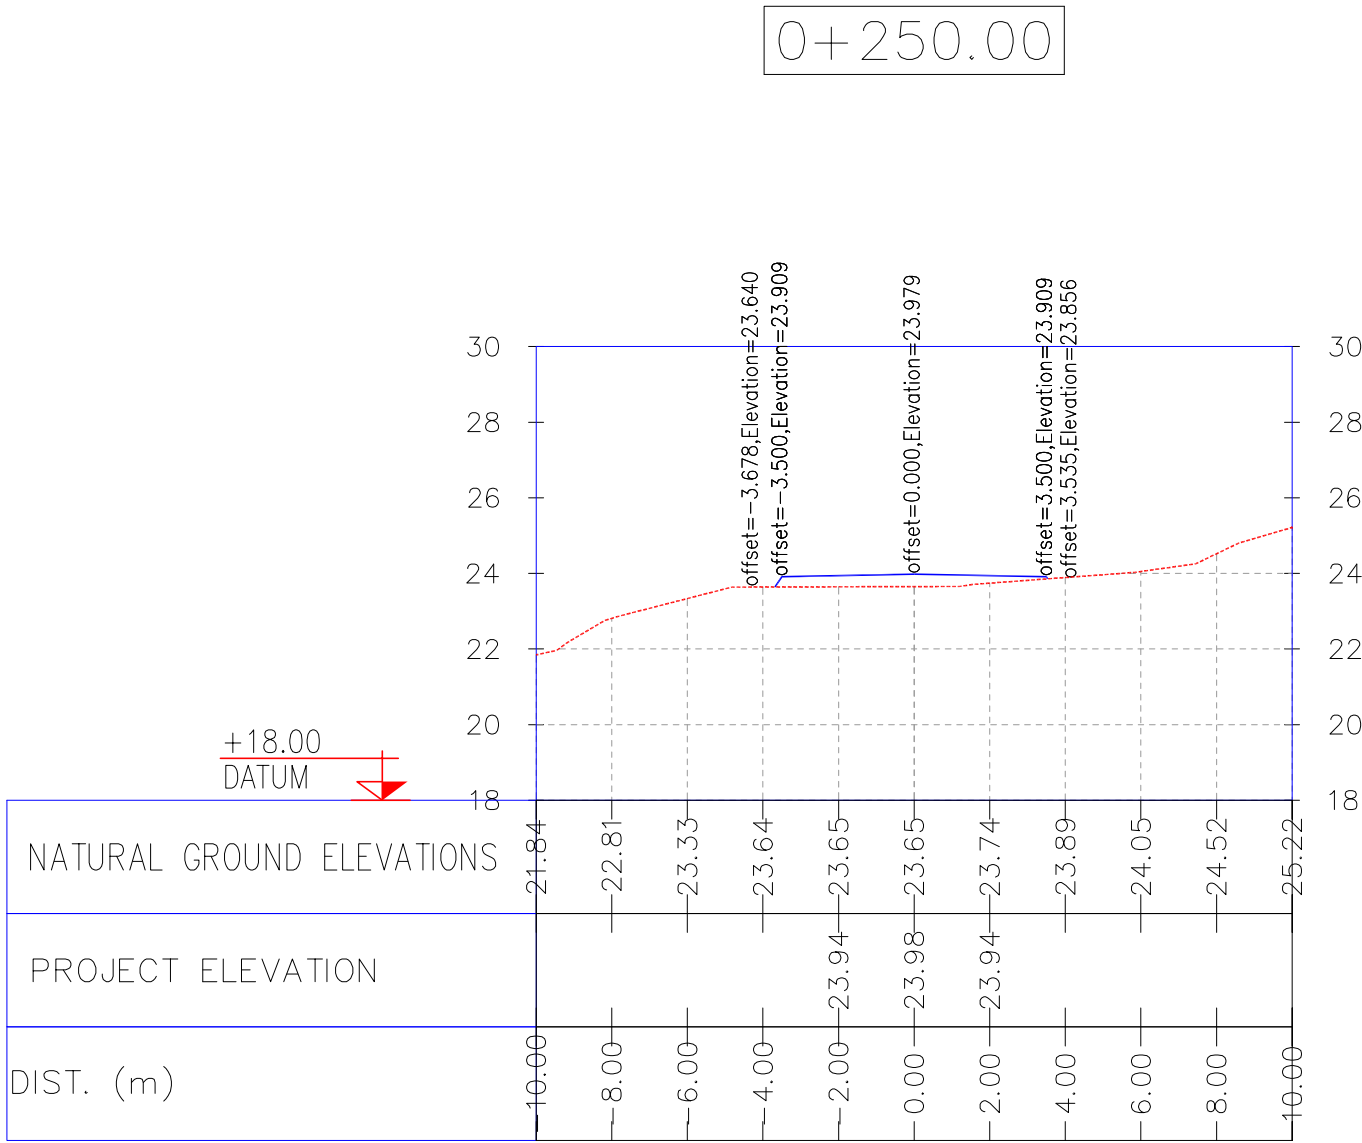

NOTES







1- ALL COORDINATES AND ELEVATIONS ARE IN METER.
2- ALL DRAWINGS SHALL BE CHECKED BY CONTRACTOR WITH RELATIVE DRAWINGS BEFORE CONSTRUCTION.
3- GEODETIC PARAMETERS FOR COORDINATES ARE AS BELOW:
HORIZONTAL COORDINATE SYSTEM: WGS84/UTM ZONE 39
ELLIPSOID : WORLD GEODETTIC SYSTEM 1984 (WGS84)
MAP PROJECTION: UNIVERSAL TRANSVERSE MERCATOR (UTM)
VERTICAL DATUM: MSL

LEGEND

REFERENCE DRAWING	DRG. No.
General Civil Layout -W028	BK-W028-PEDCO-110-CV-PY-0001
Rough Grading Plans -W028	BK-W028-PEDCO-110-CV-DW-0001
Standard Drawing For Culvert & Details	BK-GNRAL-PEDCO-000-CV-DW-0014
Specification For Earth Work	BK-GNRAL-PEDCO-000-CV-SP-0004
Standard Drawing For Slope Protection Details	BK-GNRAL-PEDCO-000-CV-DW-0002

KEY PLAN

D04	JUN 2022	IFA	R. BERLOURI	M.PAKHARIAN	M.MBHRSHAD	** **												
D03	MAY 2022	IFA	R. BERLOURI	M.PAKHARIAN	M.MBHRSHAD	** **												
D02	MAR 2022	IFA	R. BERLOURI	M.PAKHARIAN	M.MBHRSHAD	** **	***	*****	** **	*** **	** **	*** **						
D01	NOV 2021	IFA	R. BERLOURI	M.PAKHARIAN	M.MBHRSHAD	** **	REV.	DESCRIPTION	BY	DATE	BY	DATE						
D00	OCT 2021	IPC	R. BERLOURI	M.PAKHARIAN	SH.GHALUKAR	** **			CHECKED		REV. APPR.							
REV.	DATE	P.O.I.S	PREP.	CHK.	APP.	AUT.	اصل و کليه نسخ اين نقشه و حق اقتباس متعلق به شرکت ملي مناطق نفت خيز جنوب مي باشد.											
PROJECT NAME: BINAK OILFIELD DEVELOPMENT/SUB-SURFACE WORK PACKAGES W028 WELLHEAD FACILITIES																		
PROJECT NO.: 971020																		
EPC CONTRACTOR: HIRGAN ENERGY - DESIGN & INSPECTION COMPANIES						EPD/EPC CONTRACTOR(GC): PETROIRAN DEVELOPMENT COMPANY												
DRAWING TITLE: CIVIL AND STRUCTURAL DRAWINGS-W028S ACCESS ROAD TRANSVERSAL SECTIONS KM 250~280M																		
SCALE	SIZE	DRAWING NO.			SHEET NO.	REV.	NO CONSTRUCTION PERMITTED UNLESS DRAWING APPROVED											
AS SHOWN	A1	BK-W028-PEDCO-110-CV-PY-0002			27 of 42	D04	APPROVED FOR CONSTRUCTION			BY:	DATE:							
							BUDGET REF.	LOCATION	SIZE	CLASS	SERIAL NO.	REVISION						
							053-073-9184	F	4	2	707548	D04						

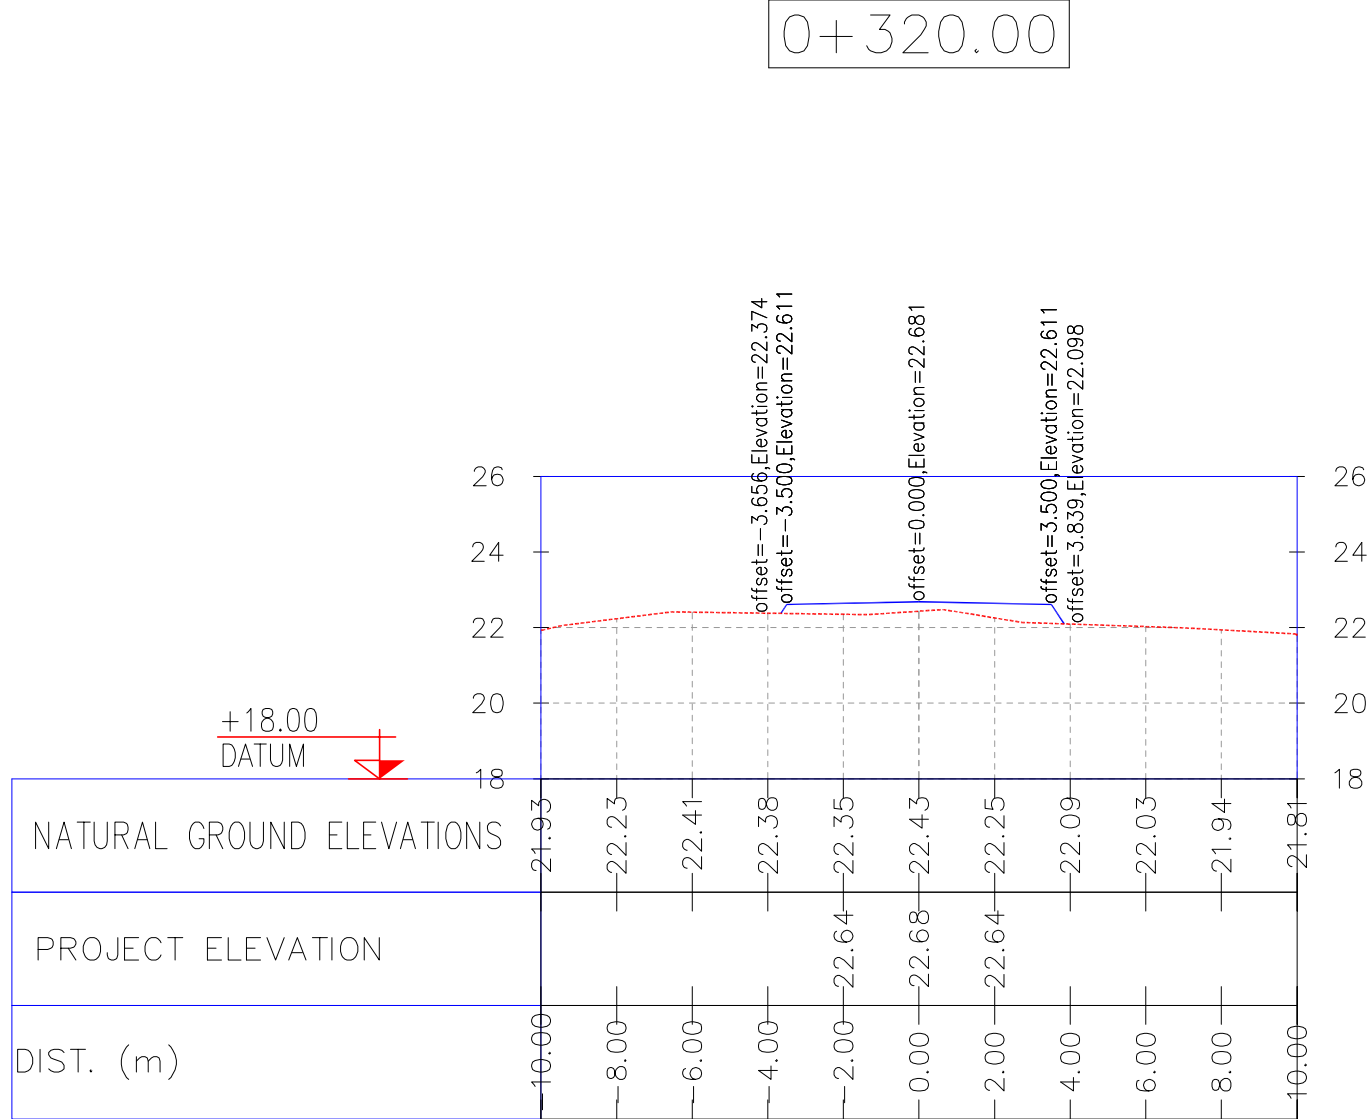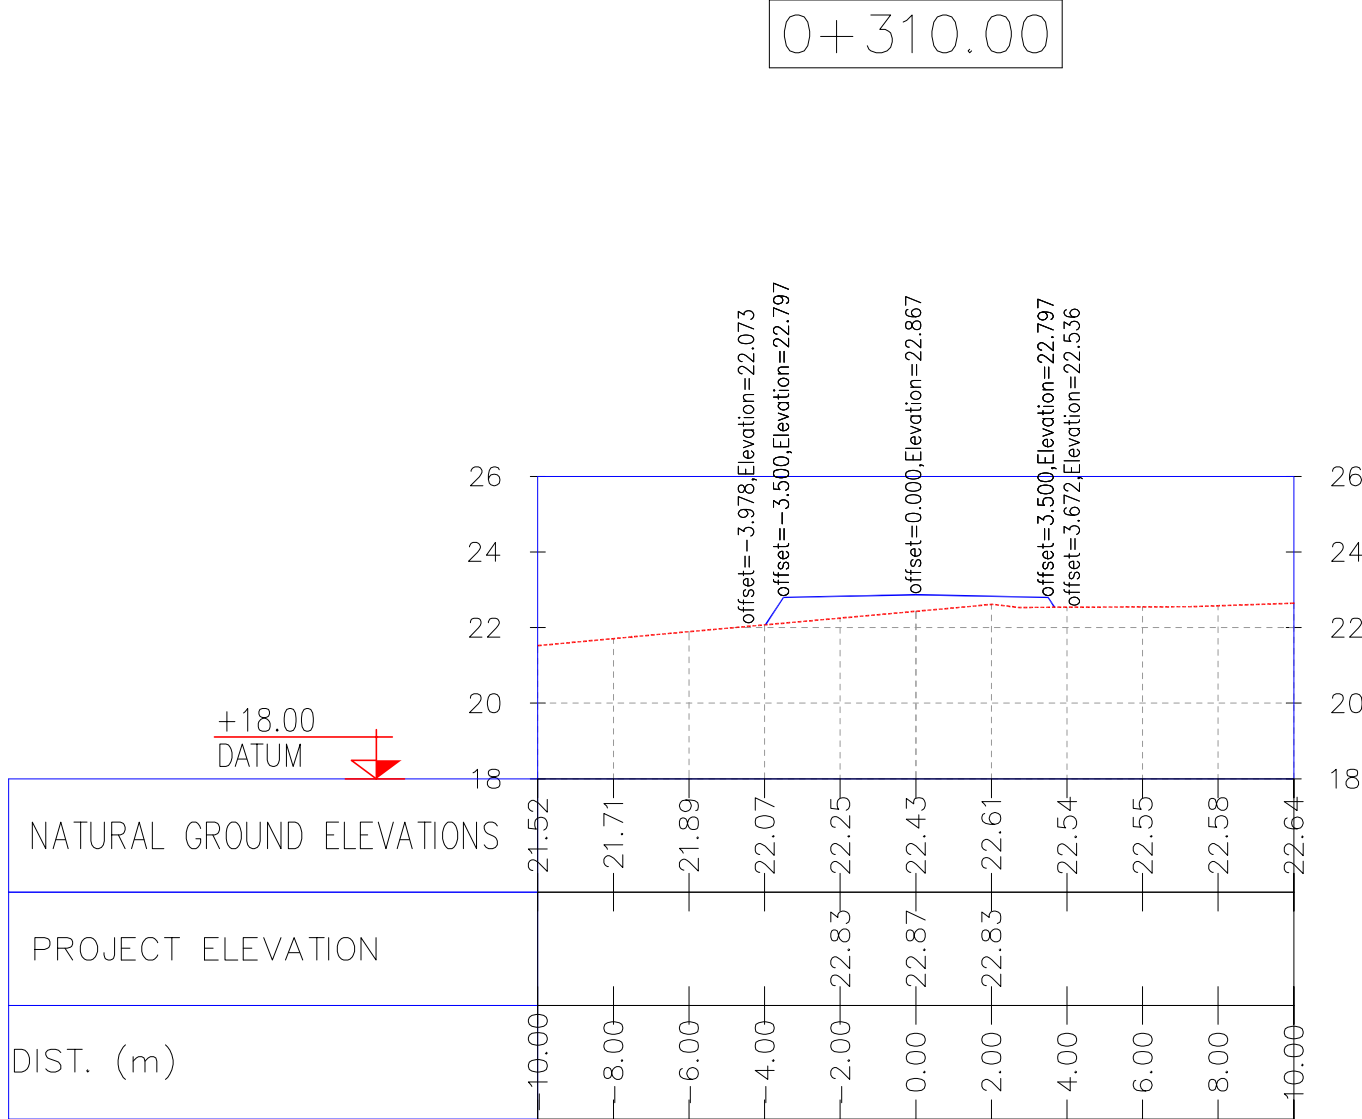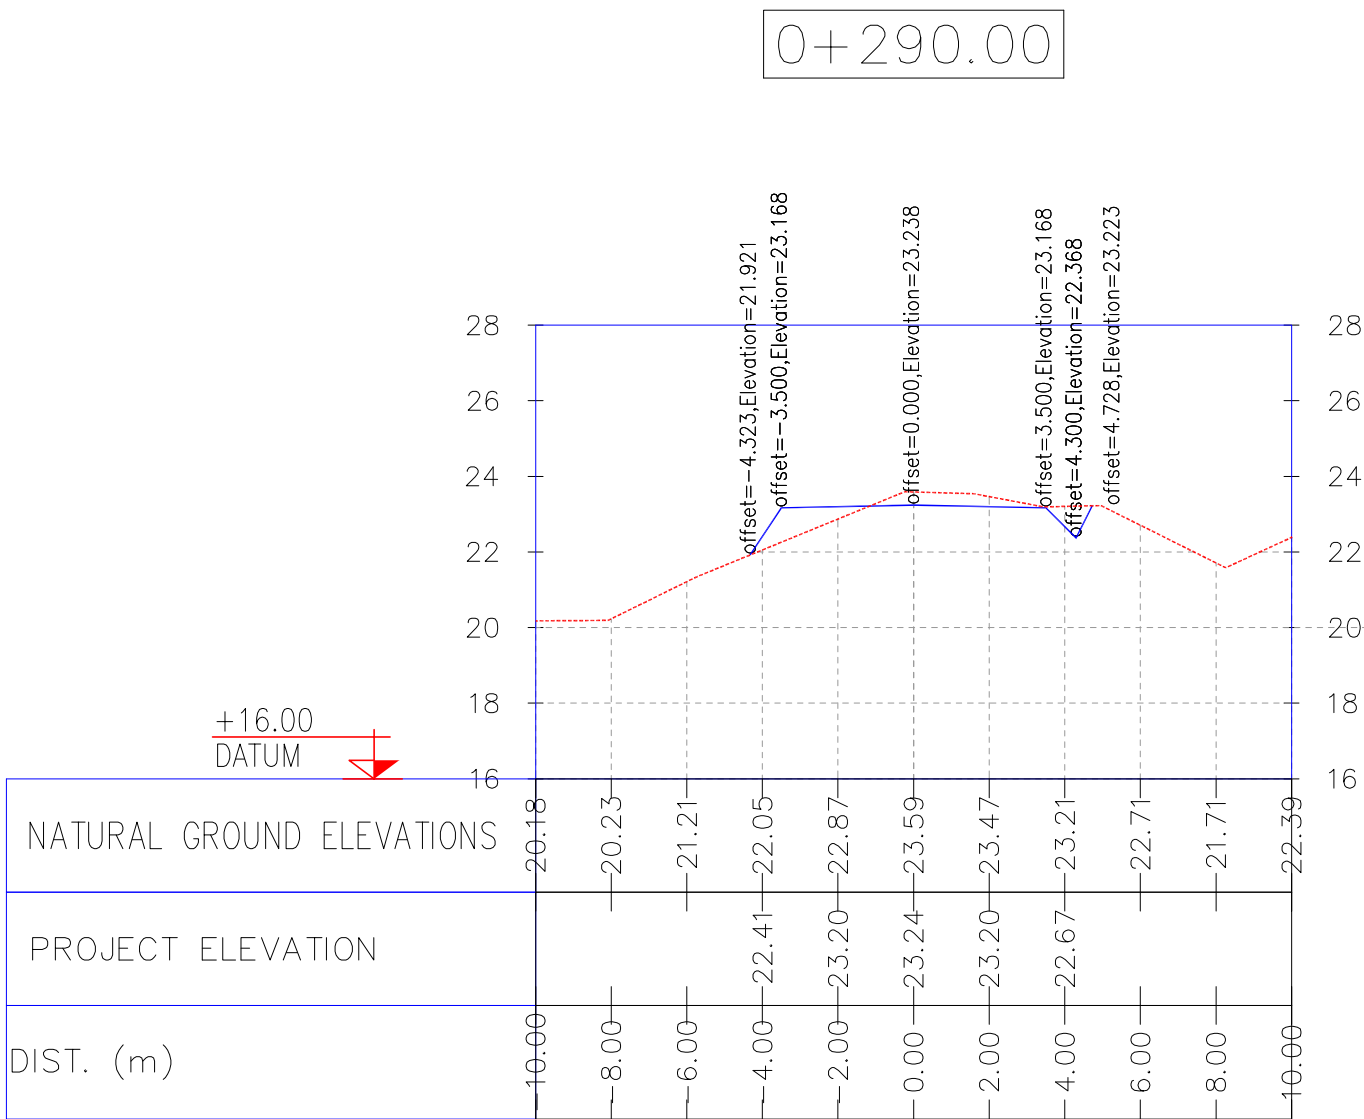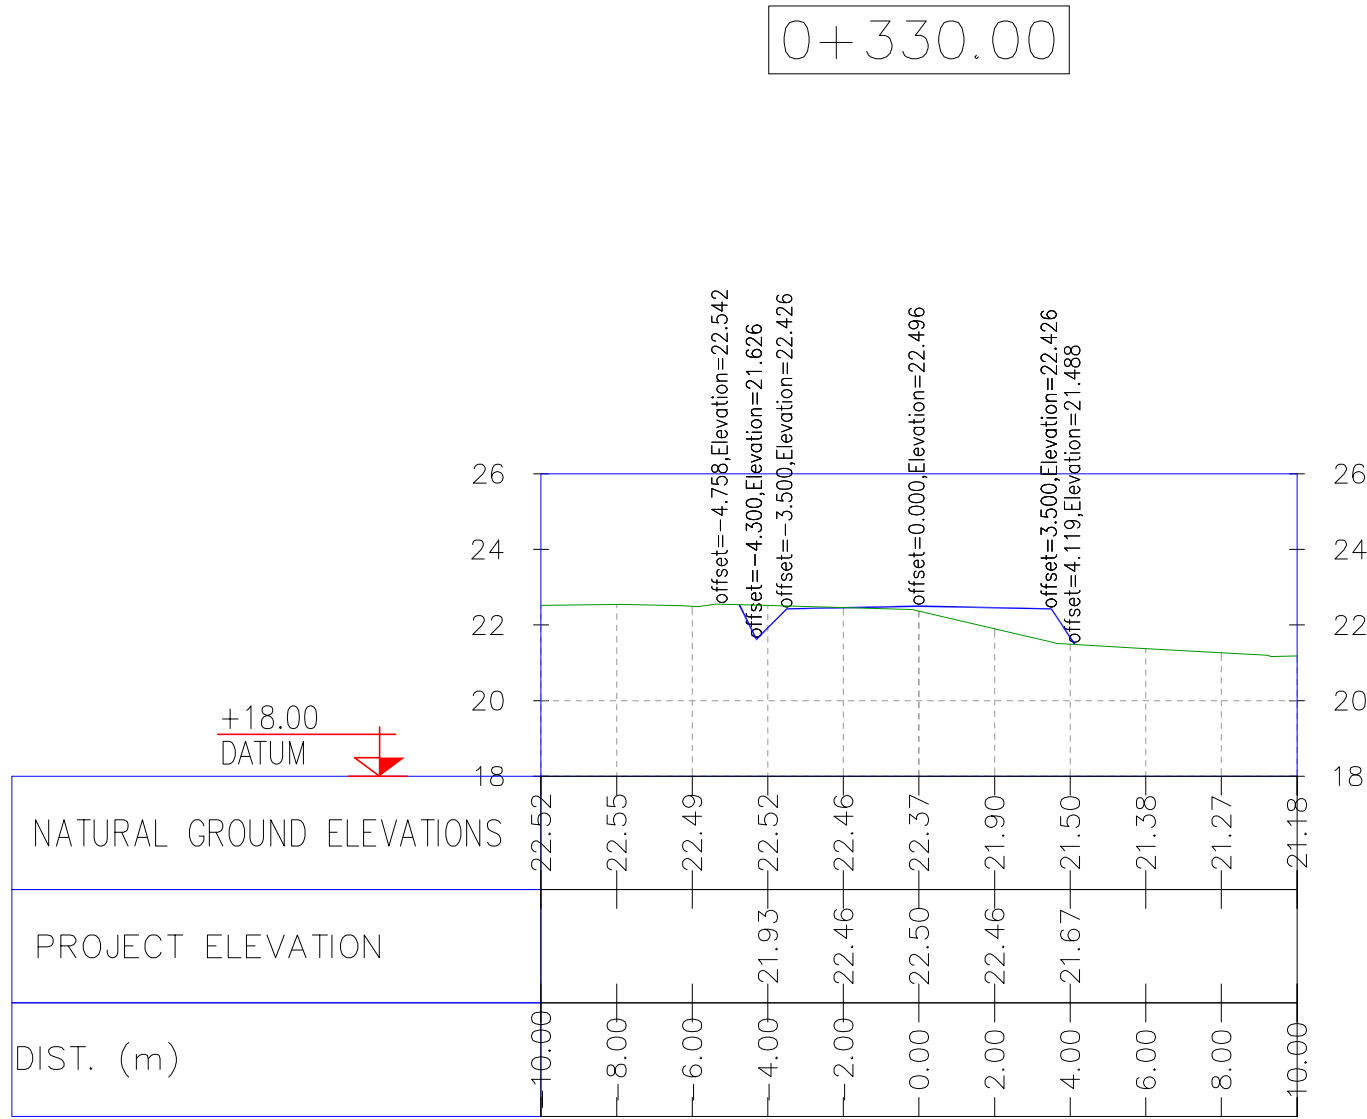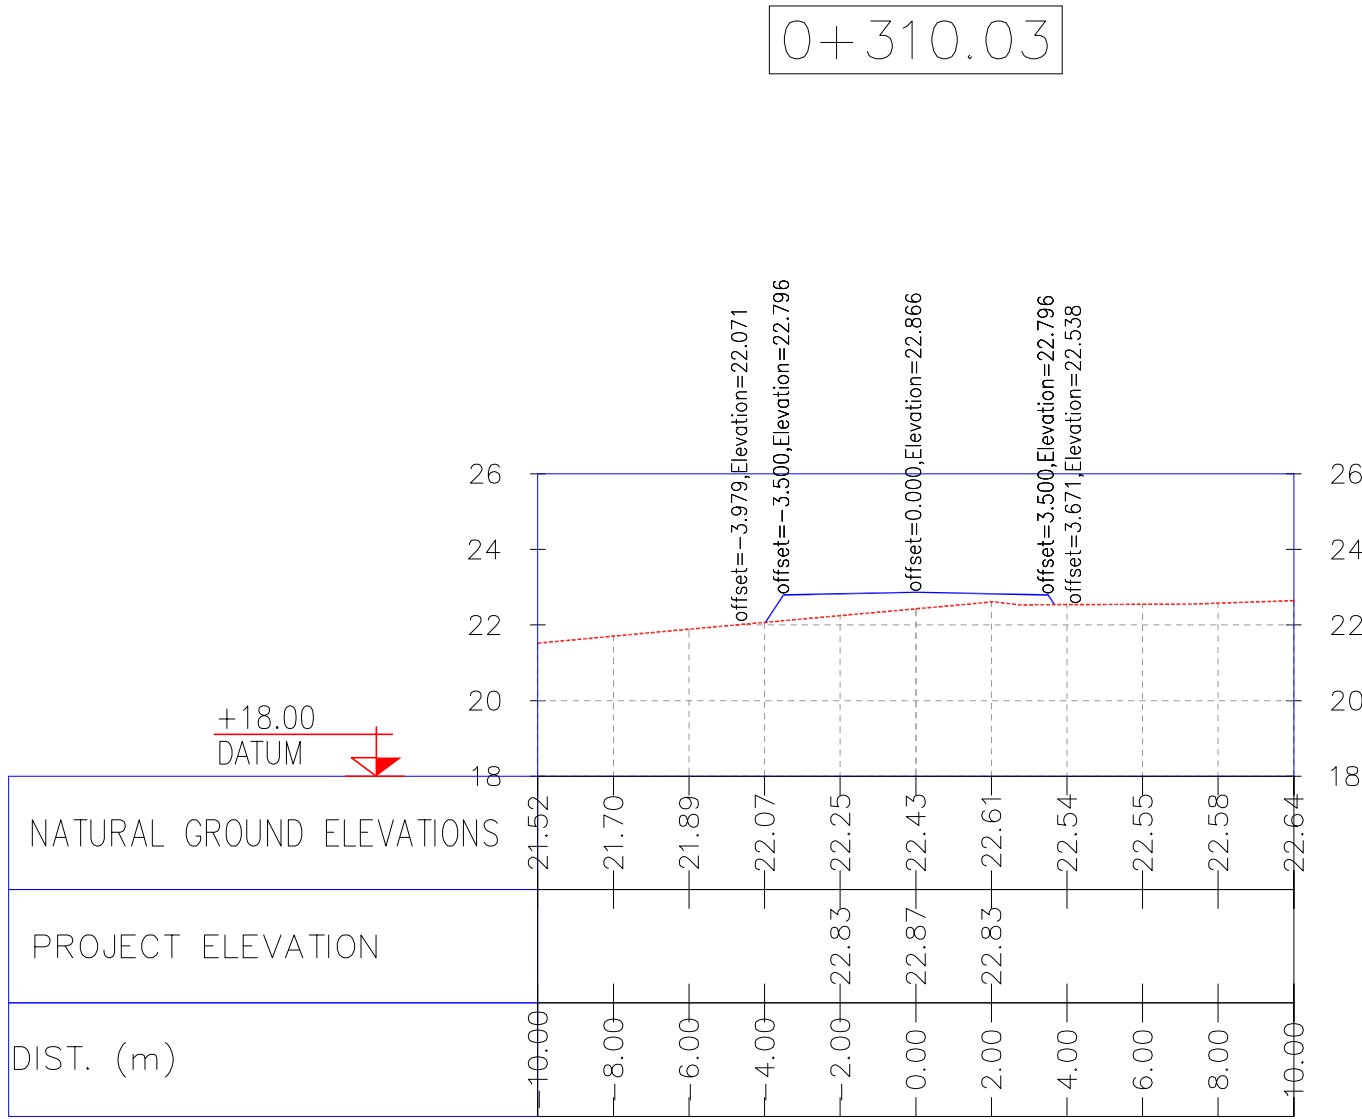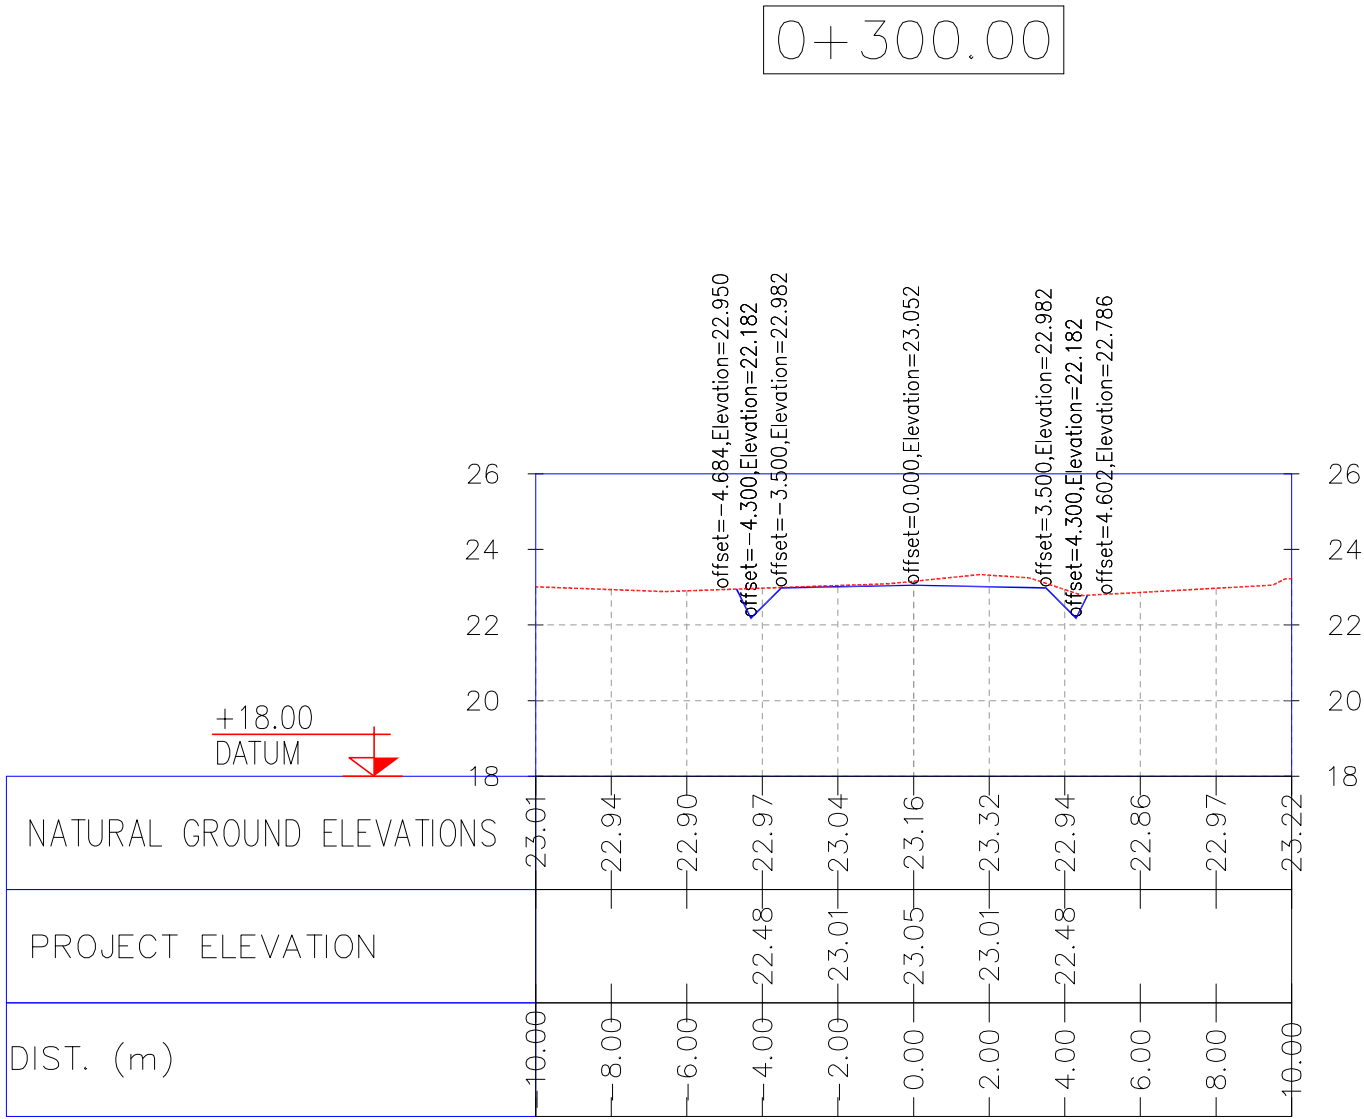

NOTES

1- ALL COORDINATES AND ELEVATIONS ARE IN METER.

2- ALL DRAWINGS SHALL BE CHECKED BY CONTRACTOR WITH RELATIVE DRAWINGS BEFORE CONSTRUCTION.







3-GEODETIC PARAMETERS FOR COORDINATES ARE AS BELOW:
HORIZONTAL COORDINATE SYSTEM: WGS84/UTM ZONE 39
ELLIPSOID : WORLD GEOETIC SYSTEM 1984 (WGS84)
MAP PROJECTION: UNIVERSAL TRANSVERSE MERCATOR (UTM)
VERTICAL DATUM: MSL

LEGEND







REFERENCE DRAWING	DRG. No.
General Civil Layout -W028	BK-W028-PEDCO-110-CV-PY-0001
Rough Grading Plans -W028	BK-W028-PEDCO-110-CV-DW-0001
Standard Drawing For Culvert & Details	BK-GNRAL-PEDCO-000-CV-DW-0014
Specification For Earth Work	BK-GNRAL-PEDCO-000-CV-SP-0004
Standard Drawing For Slope Protection Details	BK-GNRAL-PEDCO-000-CV-DW-0002

KEY PLAN

D04	JUN 2022	IFA	R. BERLOURI	M.PAKHARIAN	M.MEHRSHAD	***							
D03	MAY 2022	IFA	R. BERLOURI	M.PAKHARIAN	M.MEHRSHAD	***							
D02	MAR 2022	IFA	R. BERLOURI	M.PAKHARIAN	M.MEHRSHAD	***	***	*****	***	*****	***	*****	
D01	NOV 2021	IFA	R. BERLOURI	M.PAKHARIAN	M.MEHRSHAD	***	REV.	DESCRIPTION	BY	DATE	BY	DATE	
D00	OCT 2021	IFC	R. BERLOURI	M.PAKHARIAN	SH.GHALIKAR	***					CHECKED		REV. APPR.
REV.	DATE	P.O.I.S	PREP.	CHK.	APP.	AUT.	اصل و کليه نسخ اين نقشه و حق اقتباس متعلق به شرکت ملي مناطق نفت خيز جنوب مي باشد.						
PROJECT NAME:								THE ORIGINAL AND ALL COPIES OF THIS DRAWING TOGETHER WITH THE COPYRIGHT THEREIN ARE THE SOLE PROPERTY OF N.I.S.O.C./ FIELDS					
PROJECT NO.:								971020					
EPC CONTRACTOR:			EPD/EPC CONTRACTOR(GC):				BINAK OILFIELD DEVELOPMENT SUB-SURFACE WORK PACKAGES W028 WELLHEAD FACILITIES						
 HIRGAN ENERGY - DESIGN & INSPECTION COMPANIES			 PETROIRAN DEVELOPMENT COMPANY										
							DATE	SCALE	DRAWING BY	CHECKED BY	PROJECT ENG.		
DRAWING TITLE:							NO CONSTRUCTION PERMITTED UNLESS DRAWING APPROVED						
CIVIL AND STRUCTURAL DRAWINGS-W028S ACCESS ROAD TRANSVERSAL SECTIONS KM 300~320M							APPROVED FOR CONSTRUCTION BY: DATE:						
SCALE	SIZE	DRAWING NO.			SHEET NO.	REV.	BUDGET REF.	LOCATION	SIZE	CLASS	SERIAL NO.	SHEET	REVISION
AS SHOWN	A1	BK-W028-PEDCO-110-CV-PY-0002			28 of 42	D04	053-073-9184	F	4	2	707548	28	D04

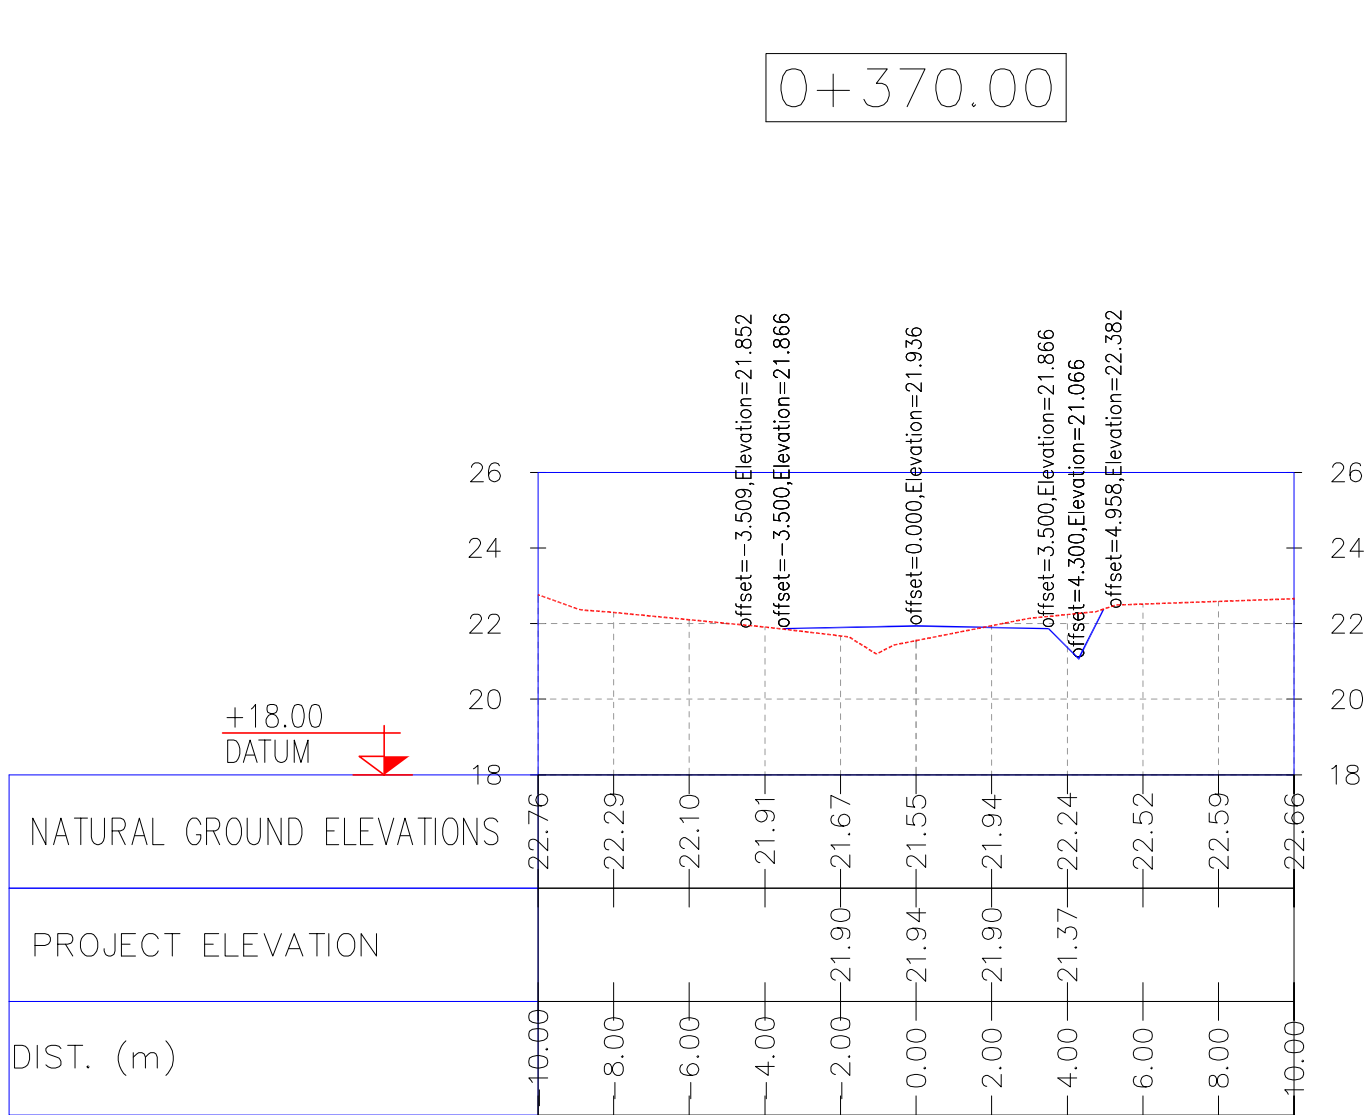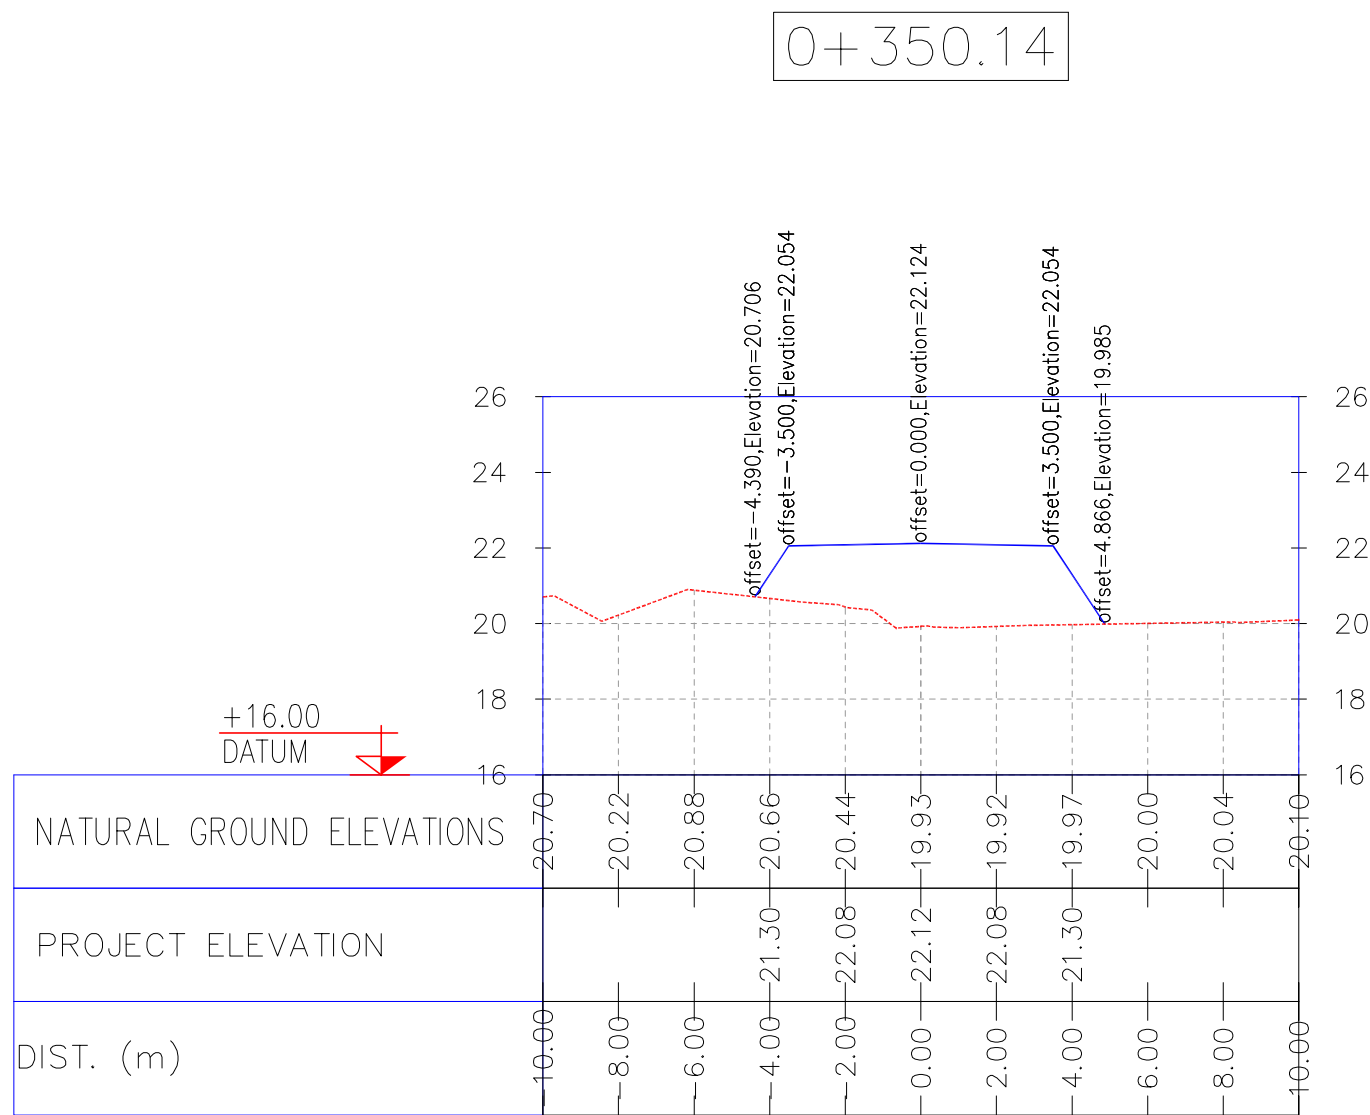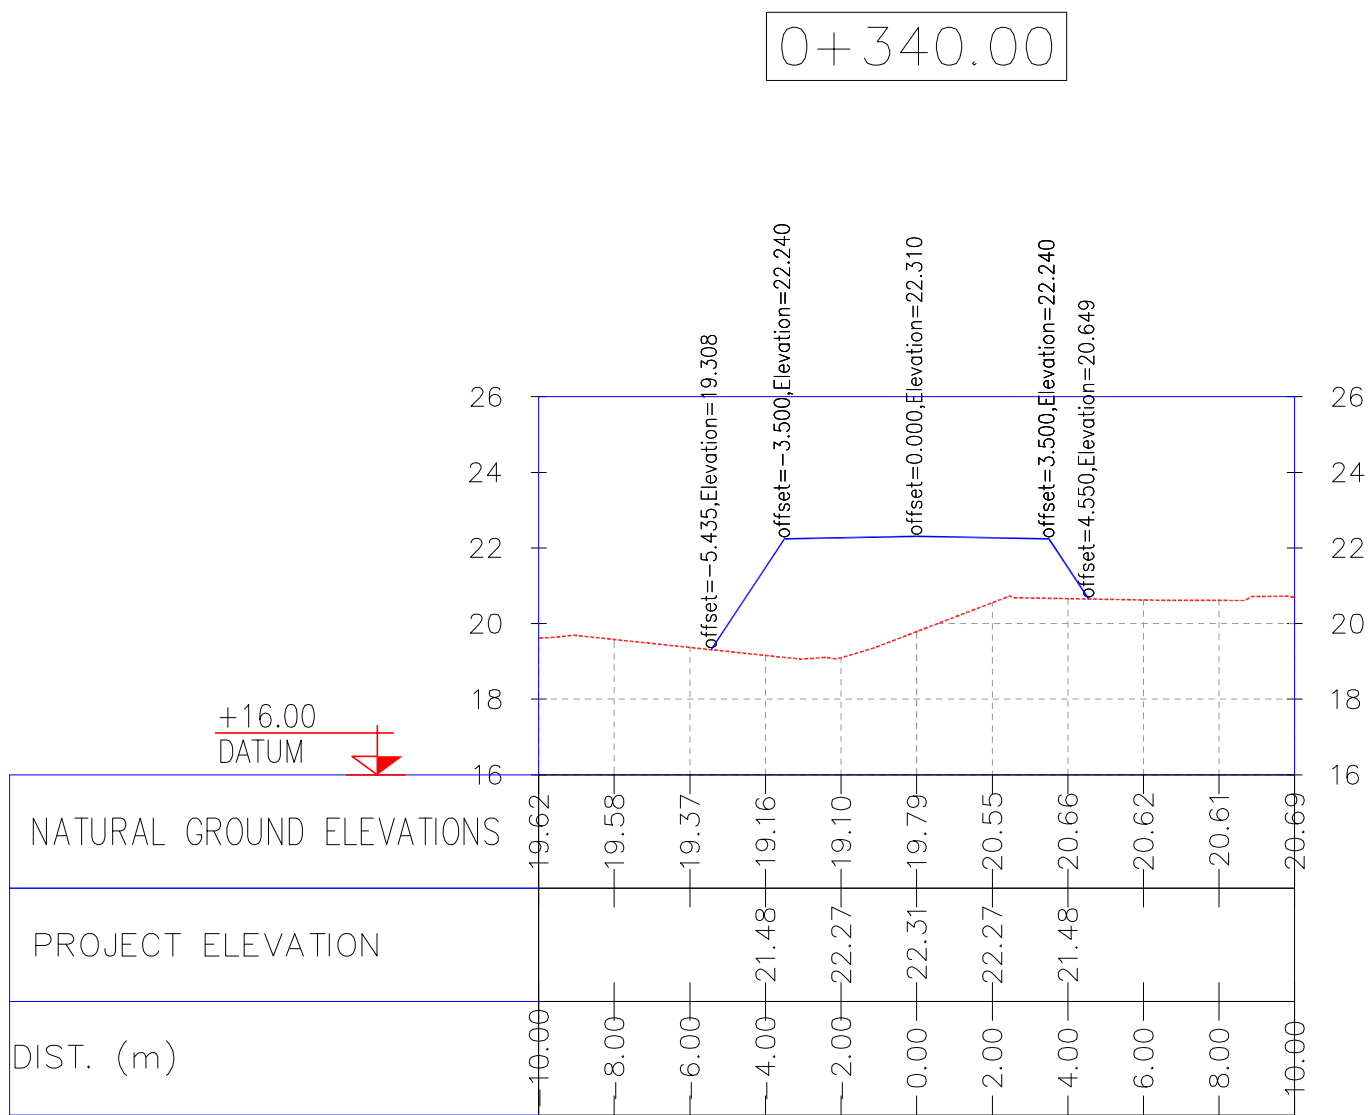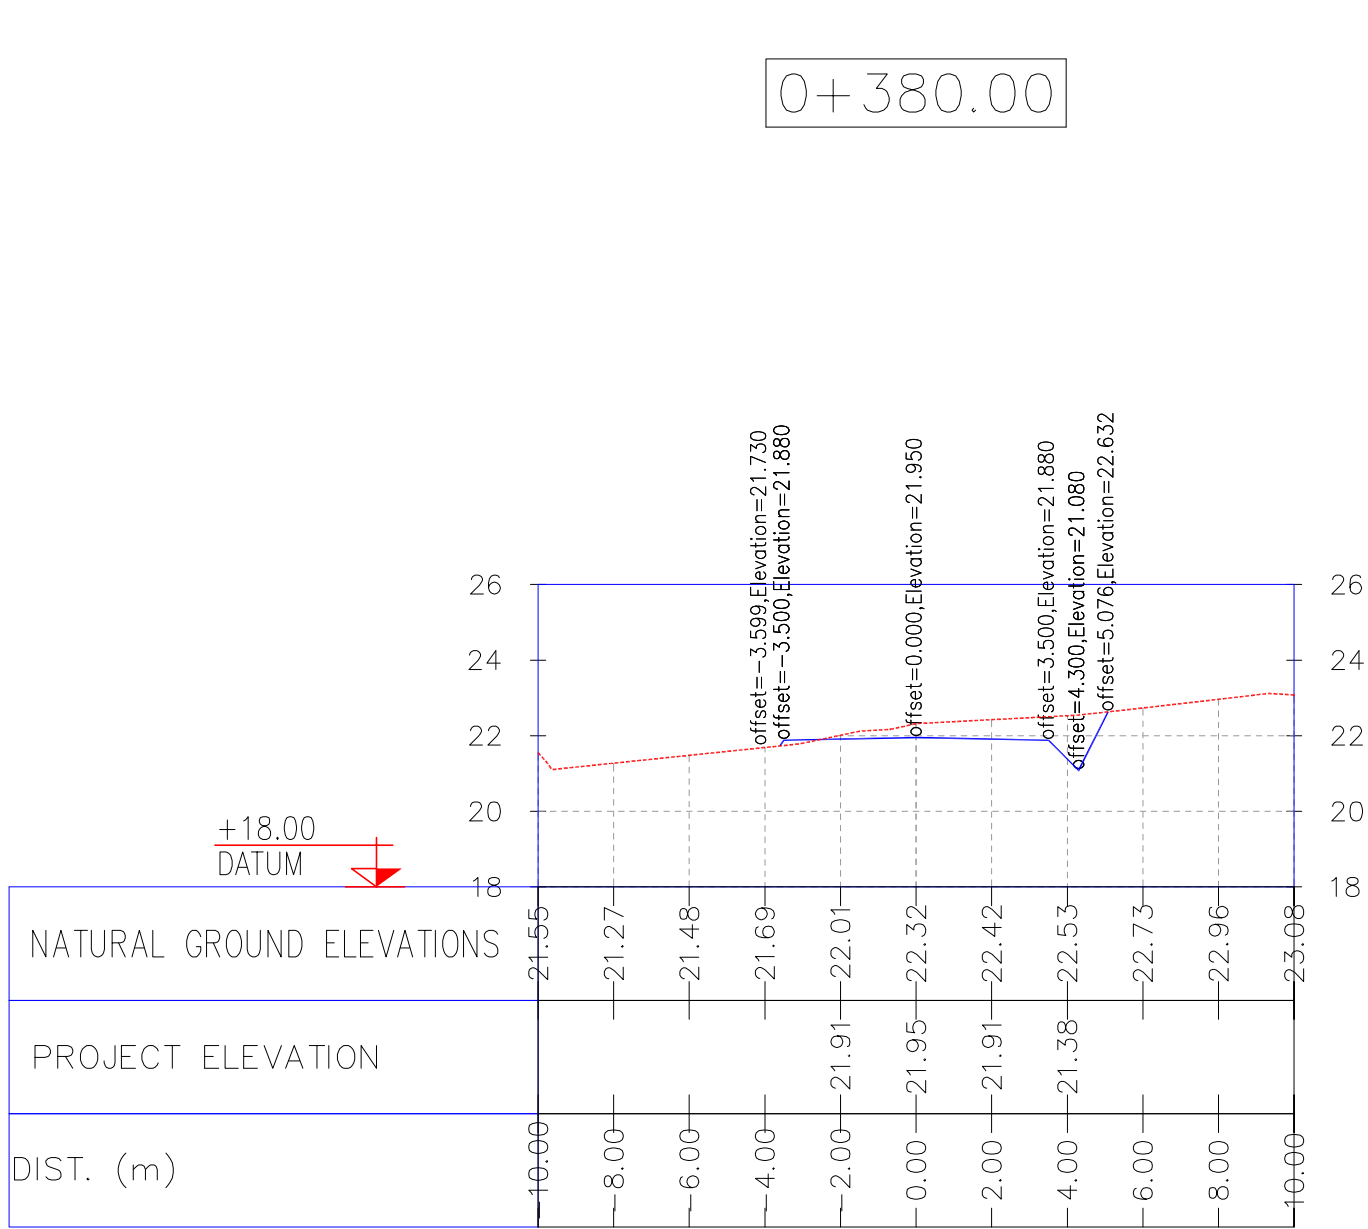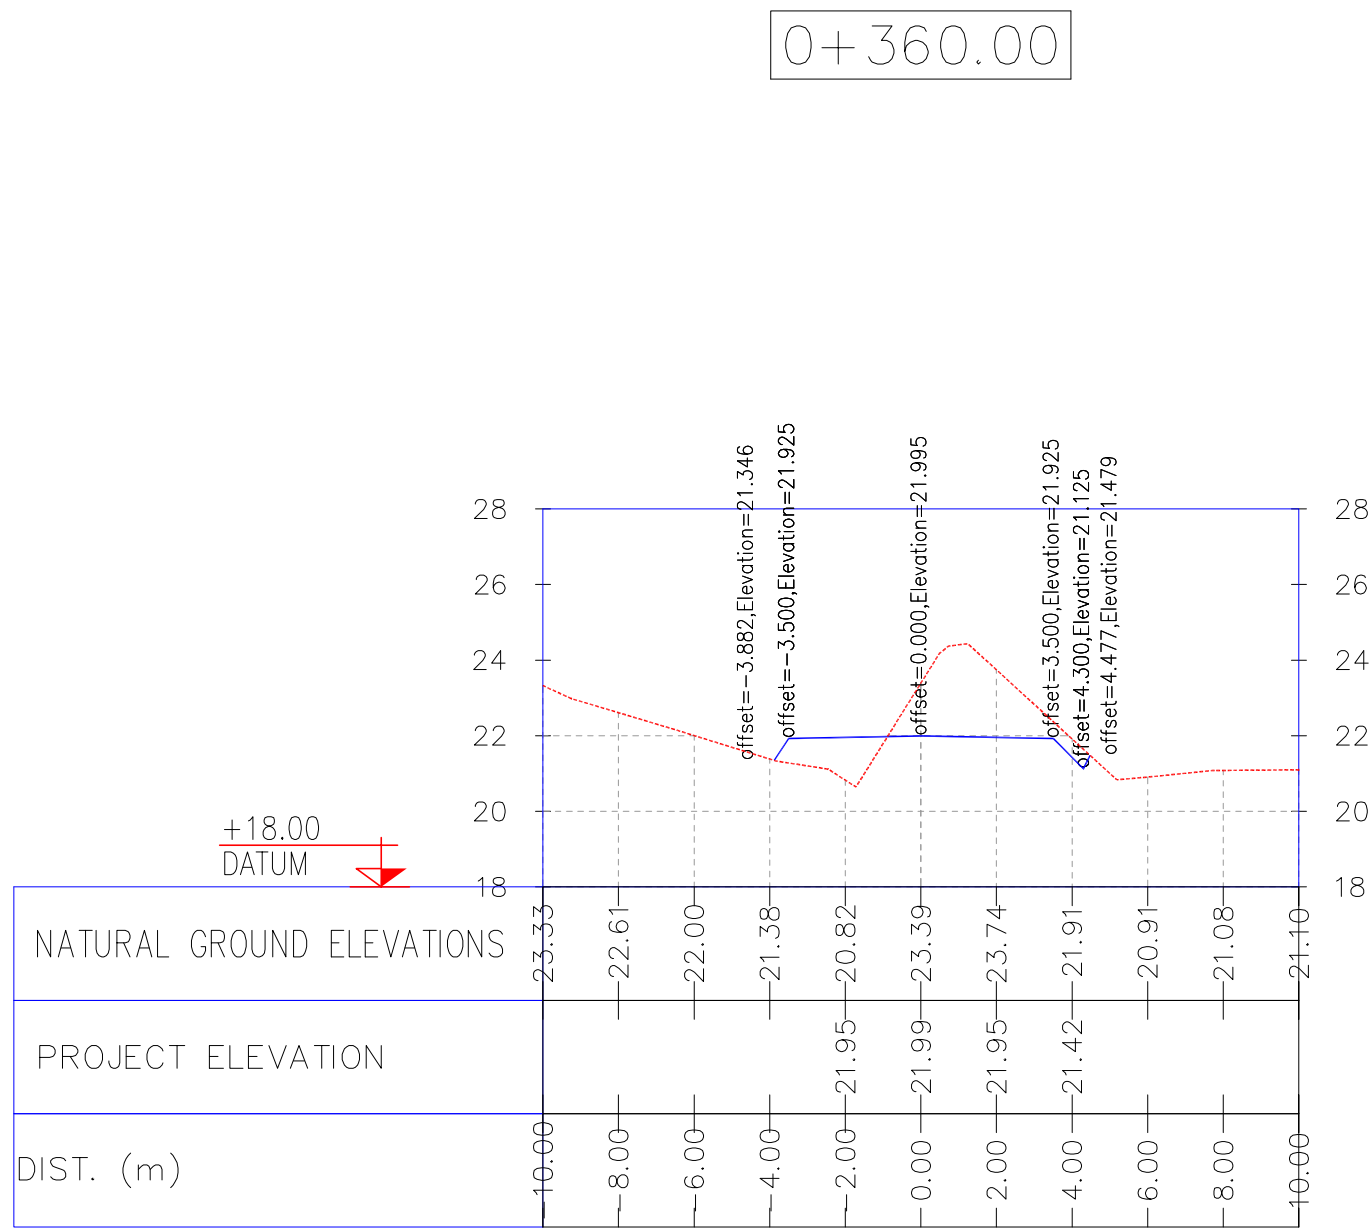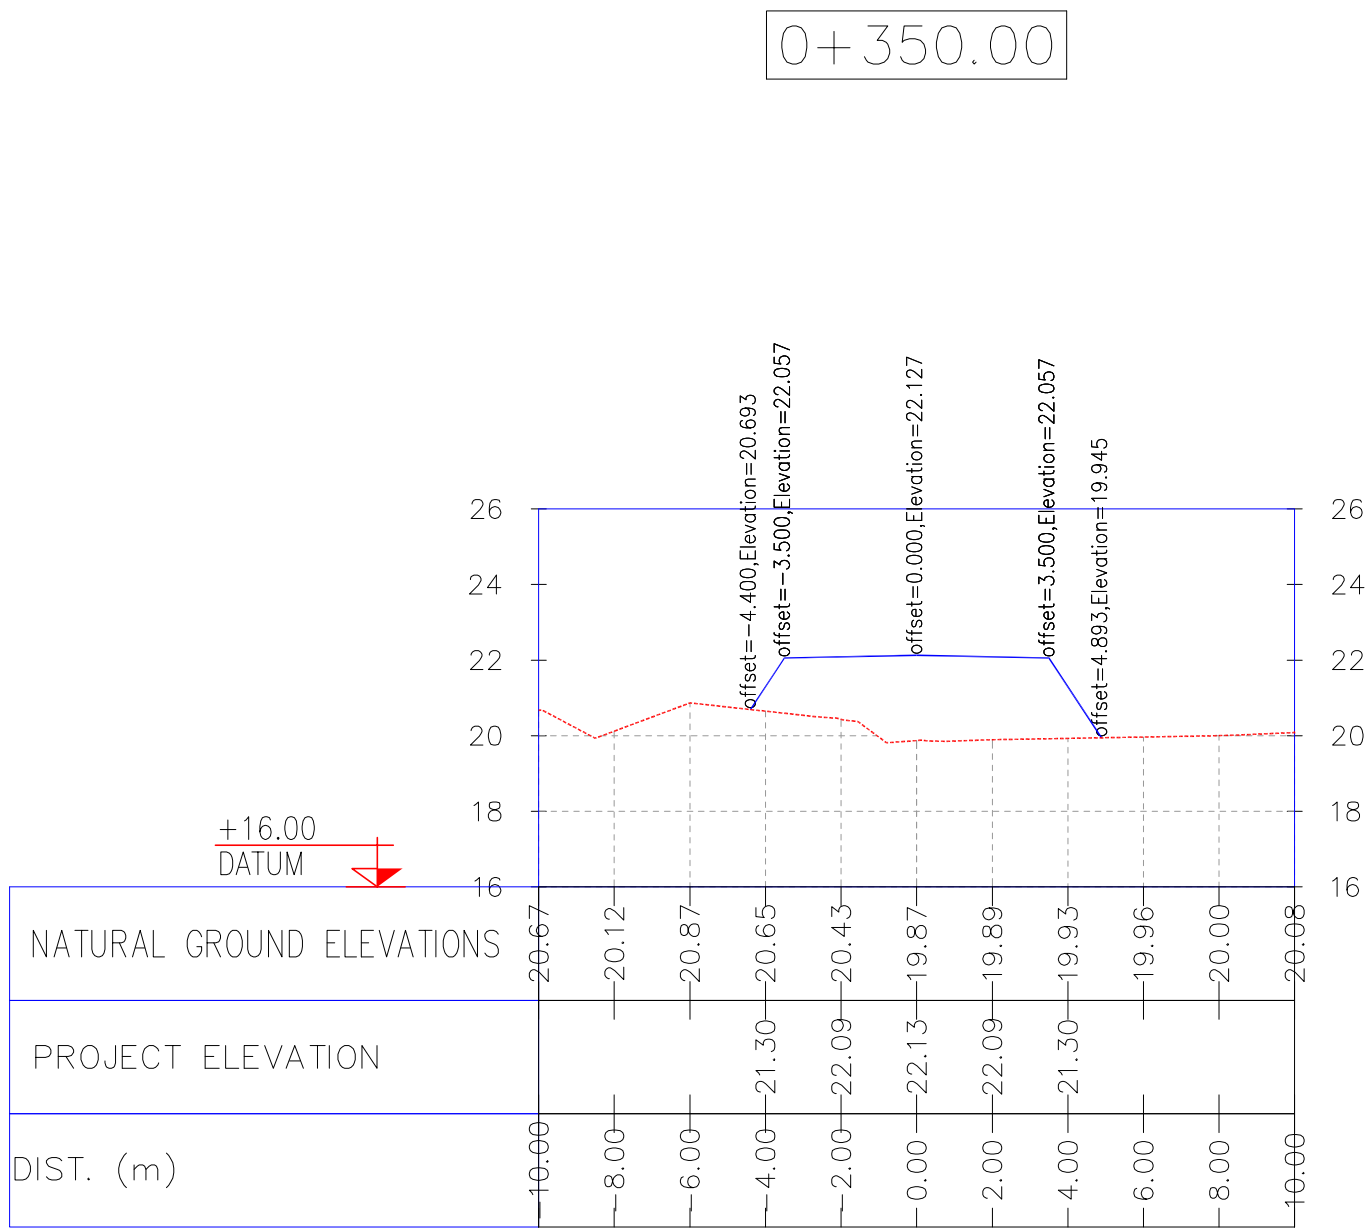

NOTES											
1- ALL COORDINATES AND ELEVATIONS ARE IN METER.											
2- ALL DRAWINGS SHALL BE CHECKED BY CONTRACTOR WITH RELATIVE DRAWINGS BEFORE CONSTRUCTION.											
3-GEODETIC PARAMETERS FOR COORDINATES ARE AS BELOW:											
HORIZONTAL COORDINATE SYSTEM: WGS84/UTM ZONE 39											
ELLIPSOID : WORLD GEODETIC SYSTEM 1984 (WGS84)											
MAP PROJECTION: UNIVERSAL TRANSVERSE MERCATOR (UTM)											
VERTICAL DATUM: MSL											
LEGEND											

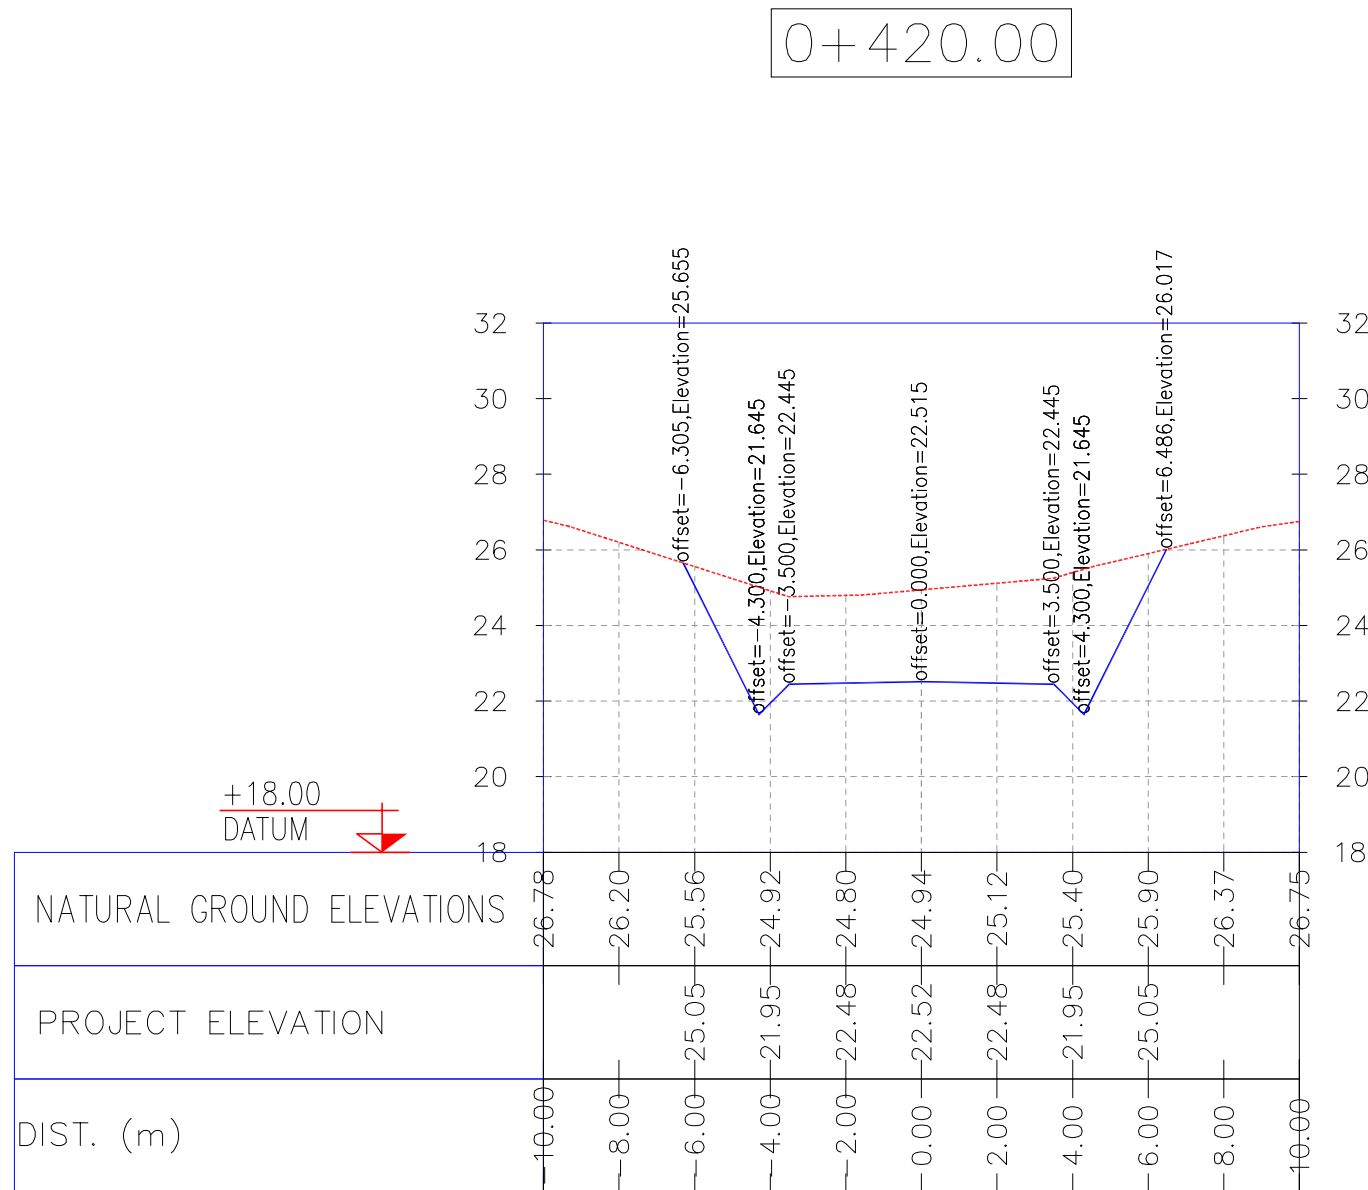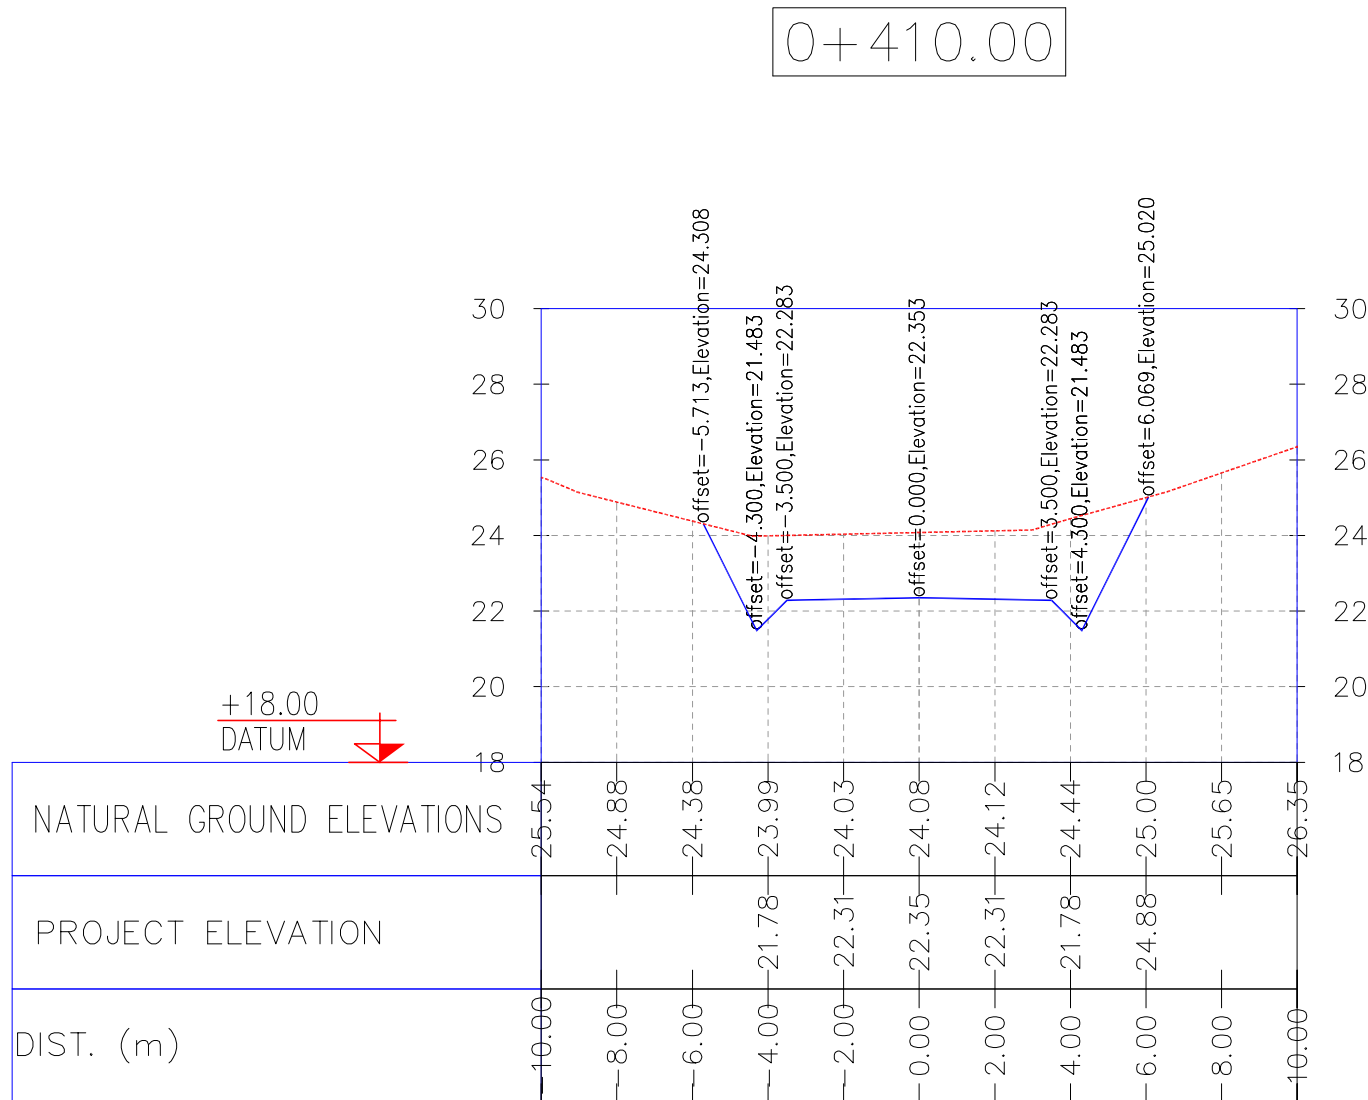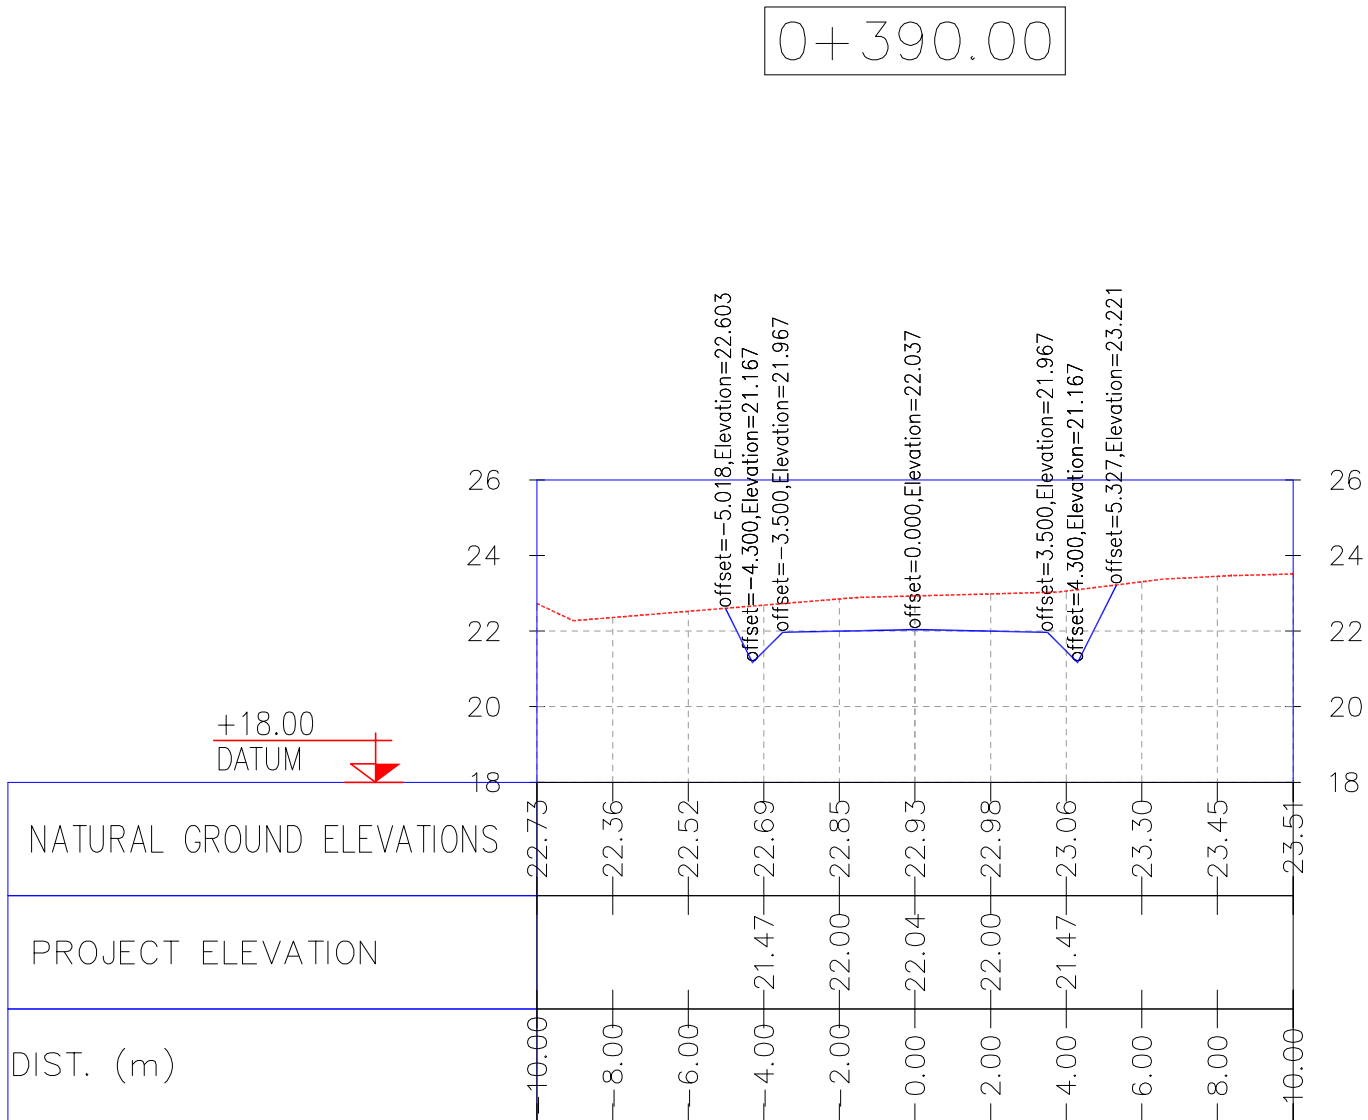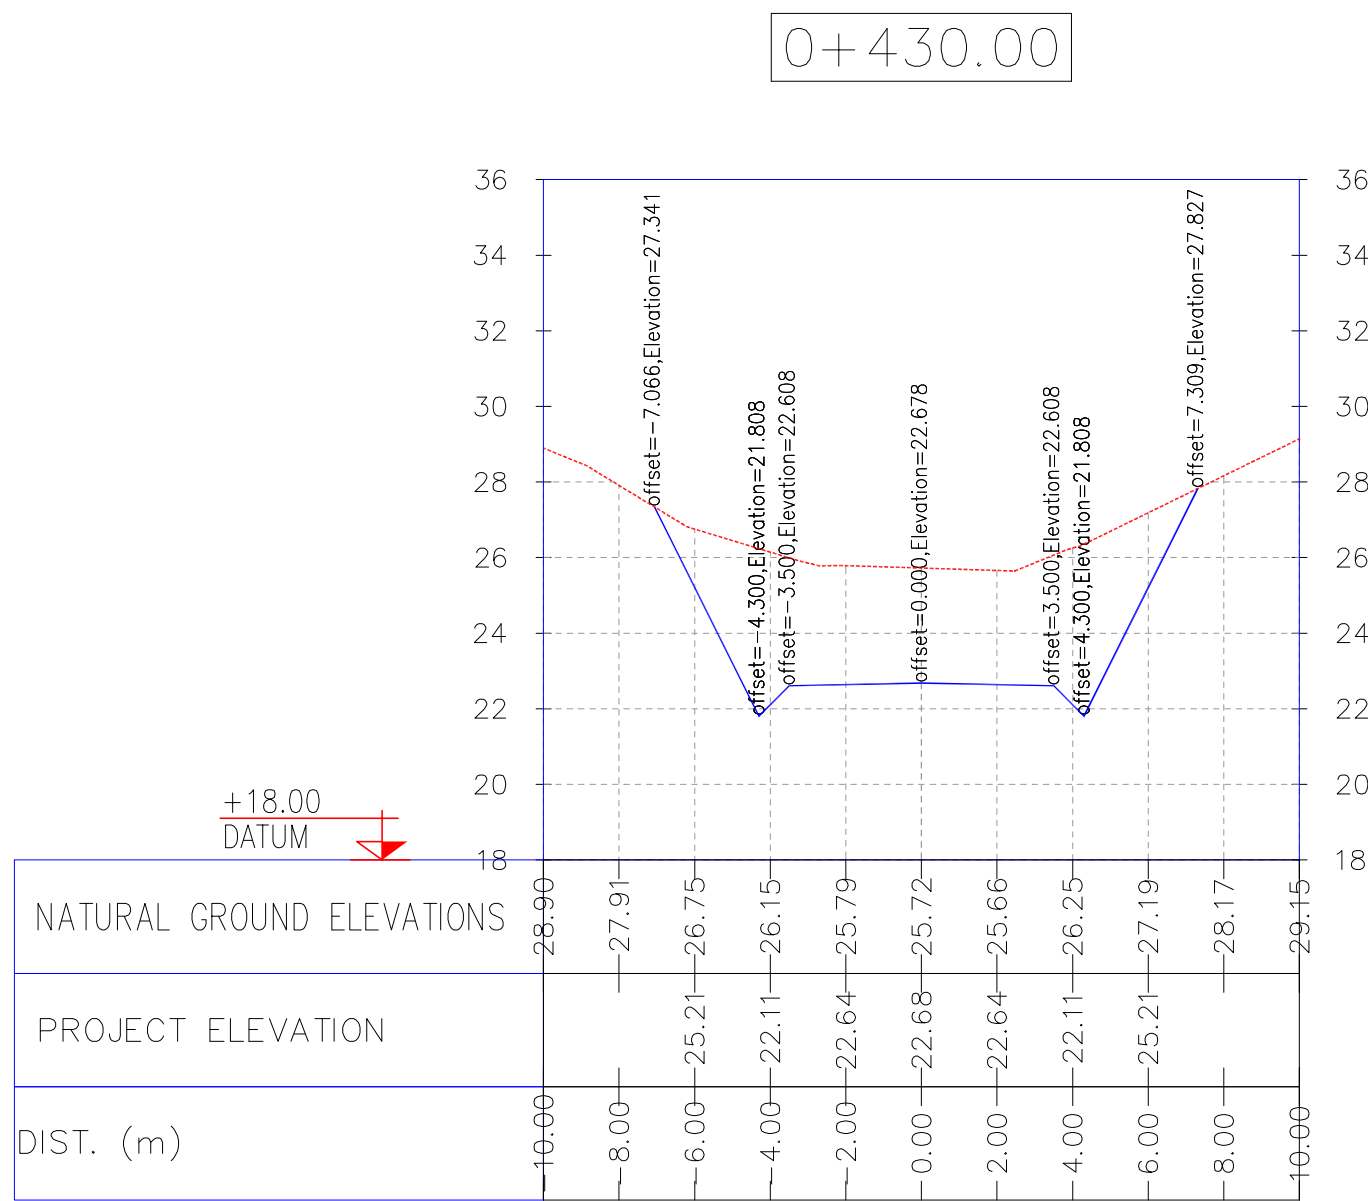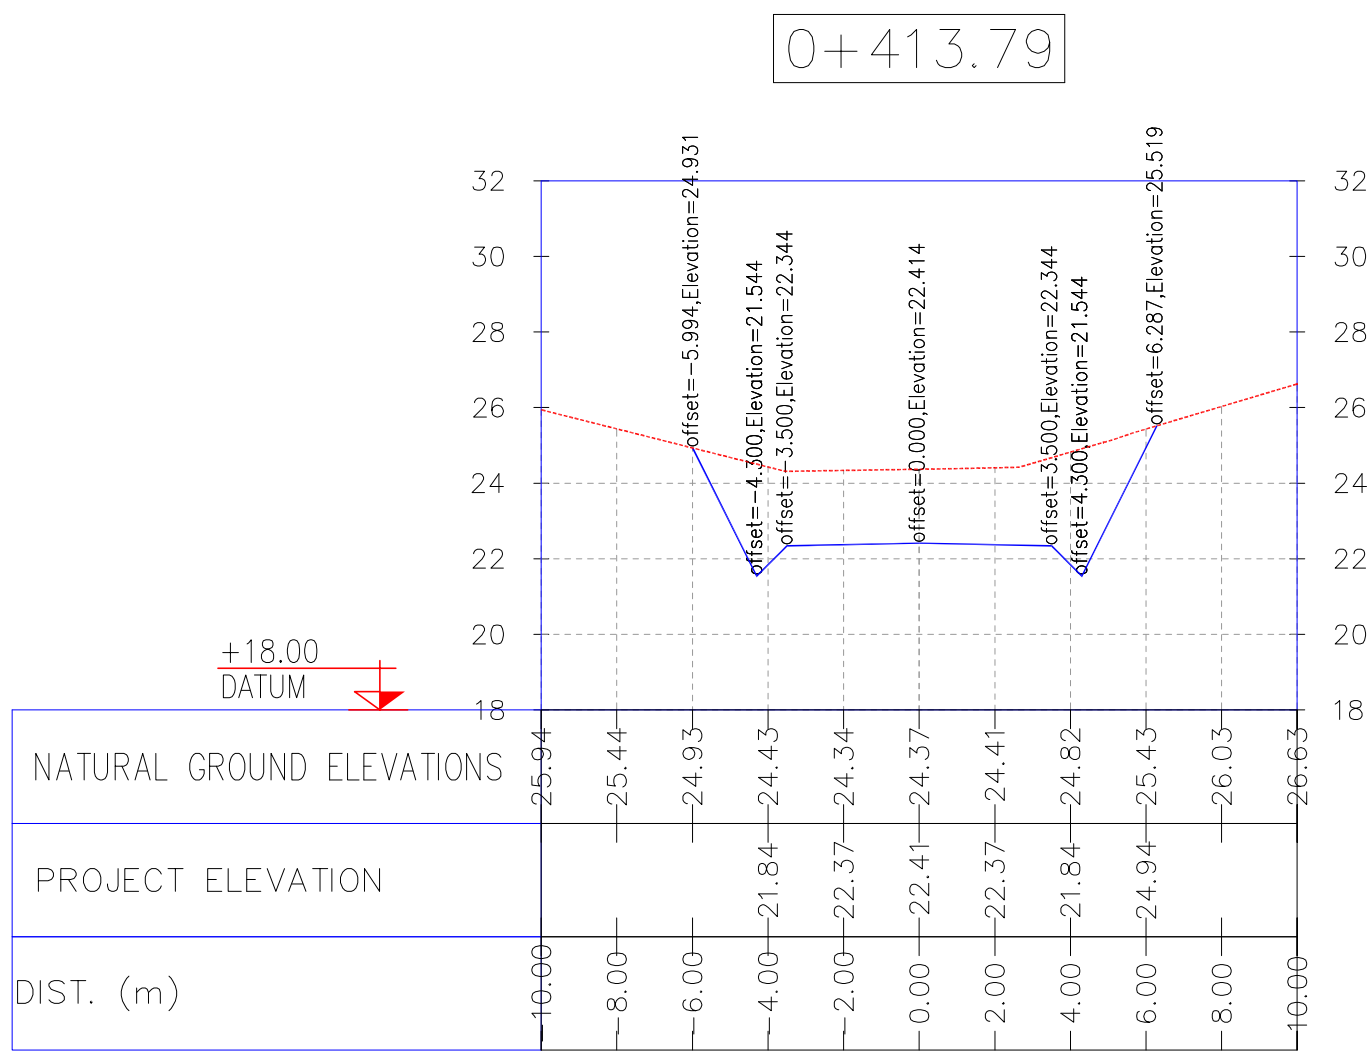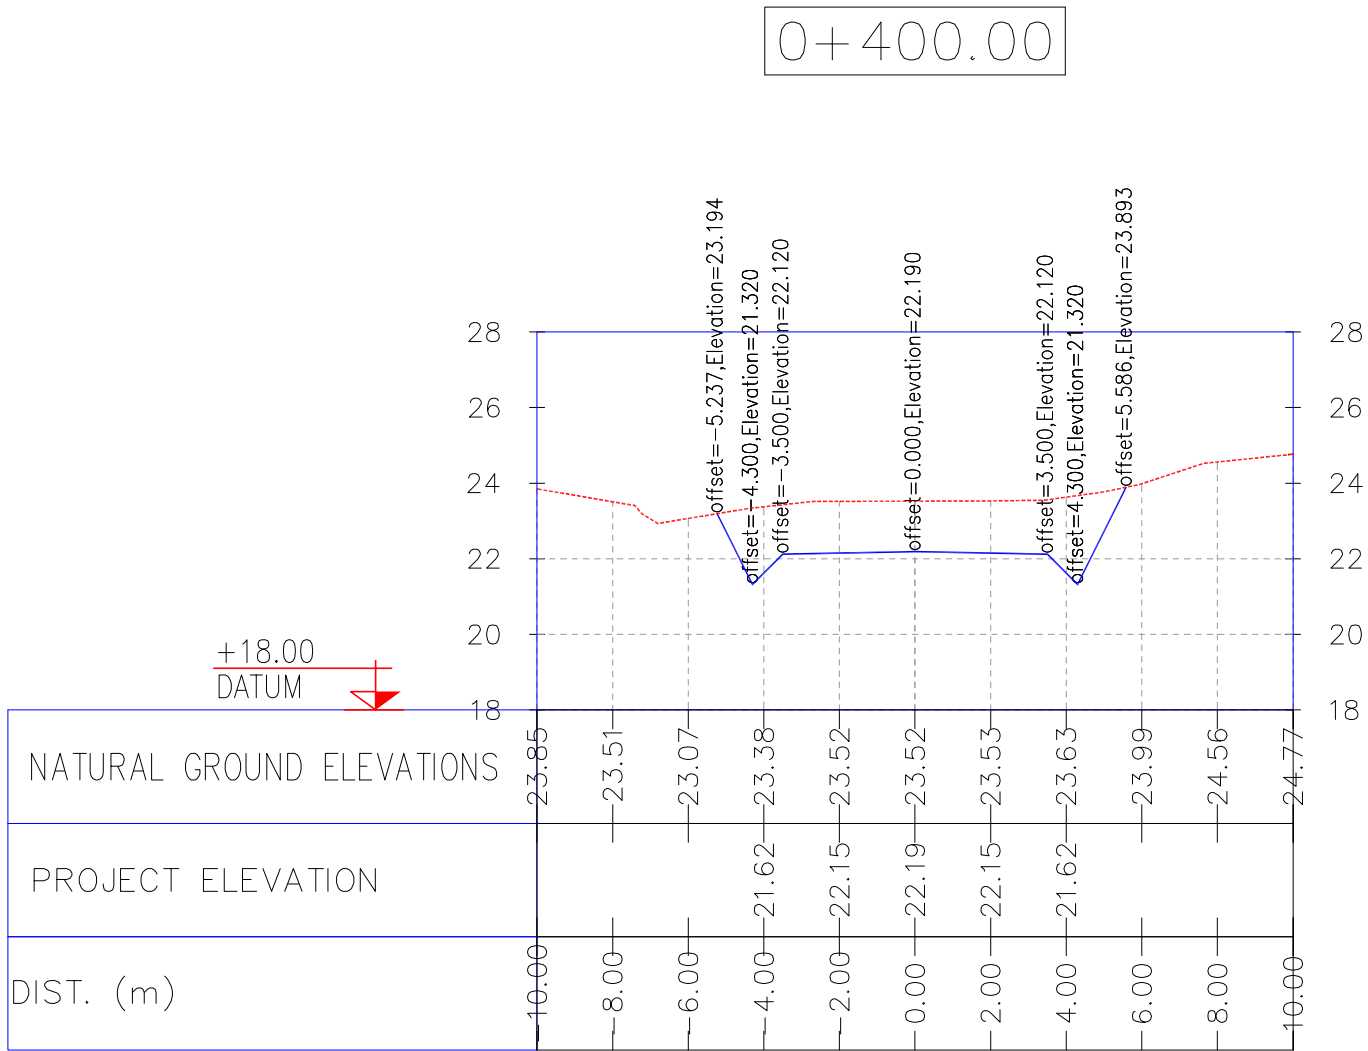

NOTES

1- ALL COORDINATES AND ELEVATIONS ARE IN METER.

2- ALL DRAWINGS SHALL BE CHECKED BY CONTRACTOR WITH RELATIVE DRAWINGS BEFORE CONSTRUCTION.

3- GEODETIC PARAMETERS FOR COORDINATES ARE AS BELOW:

HORIZONTAL COORDINATE SYSTEM: WGS84/UTM ZONE 39

ELLIPSOID : WORLD GEODETIC SYSTEM 1984 (WGS84)

MAP PROJECTION: UNIVERSAL TRANSVERSE MERCATOR (UTM)







VERTICAL DATUM: MSL

LEGEND

REFERENCE DRAWING	DRG. No.
General Civil Layout - W028	BK-W028-PEDCO-110-CV-PY-0001
Rough Grading Plans - W028	BK-W028-PEDCO-110-CV-DW-0001
Standard Drawing For Culvert & Details	BK-GNRAL-PEDCO-000-CV-DW-0014
Specification For Earth Work	BK-GNRAL-PEDCO-000-CV-SP-0004
Standard Drawing For Slope Protection Details	BK-GNRAL-PEDCO-000-CV-DW-0002

KEY PLAN

D04	JUN 2022	IFA	R. BERLOURI	M.PAKHARIAN	M.MBHRSHAD	** **									
D03	MAY 2022	IFA	R. BERLOURI	M.PAKHARIAN	M.MBHRSHAD	** **									
D02	MAR 2022	IFA	R. BERLOURI	M.PAKHARIAN	M.MBHRSHAD	** **	***	*****	** **	*** **	** **	*** **			
D01	NOV 2021	IFA	R. BERLOURI	M.PAKHARIAN	M.MBHRSHAD	** **	REV.	DESCRIPTION	BY	DATE	BY	DATE			
D00	OCT 2021	IPC	R. BERLOURI	M.PAKHARIAN	SH.GHALUKAR	** **									
REV.	DATE	P.O.I.S	PREP.	CHK.	APP.	AUT.	اصل و کليه نسخ اين نقشه و حق اقتباس متعلق به شرکت ملي مناطق نفت خيز جنوب مي باشد.								
PROJECT NAME: BINAK OILFIELD DEVELOPMENT/SUB-SURFACE WORK PACKAGES W028 WELLHEAD FACILITIES							THE ORIGINAL AND ALL COPIES OF THIS DRAWING TOGETHER WITH THE COPYRIGHT THEREIN ARE THE SOLE PROPERTY OF N.I.S.O.C./ FIELDS								
PROJECT NO.: 971020							BINAK OILFIELD DEVELOPMENT SUB-SURFACE WORK PACKAGES W028 WELLHEAD FACILITIES								
EPC CONTRACTOR: HIRGAN ENERGY - DESIGN & INSPECTION COMPANIES							EPD/EPC CONTRACTOR(GC): PETROIRAN DEVELOPMENT COMPANY								
DRAWING TITLE: CIVIL AND STRUCTURAL DRAWINGS-W028S ACCESS ROAD TRANSVERSAL SECTIONS KM 400~430M							NO CONSTRUCTION PERMITTED UNLESS DRAWING APPROVED								
SCALE SIZE LOCATION SIZE CLASS							APPROVED FOR CONSTRUCTION BY: DATE:								
AS SHOWN	A1	BK-W028-PEDCO-110-CV-PY-0002	30 of 42	D04	053-073-9184	F	4	2	707548	30	D04				

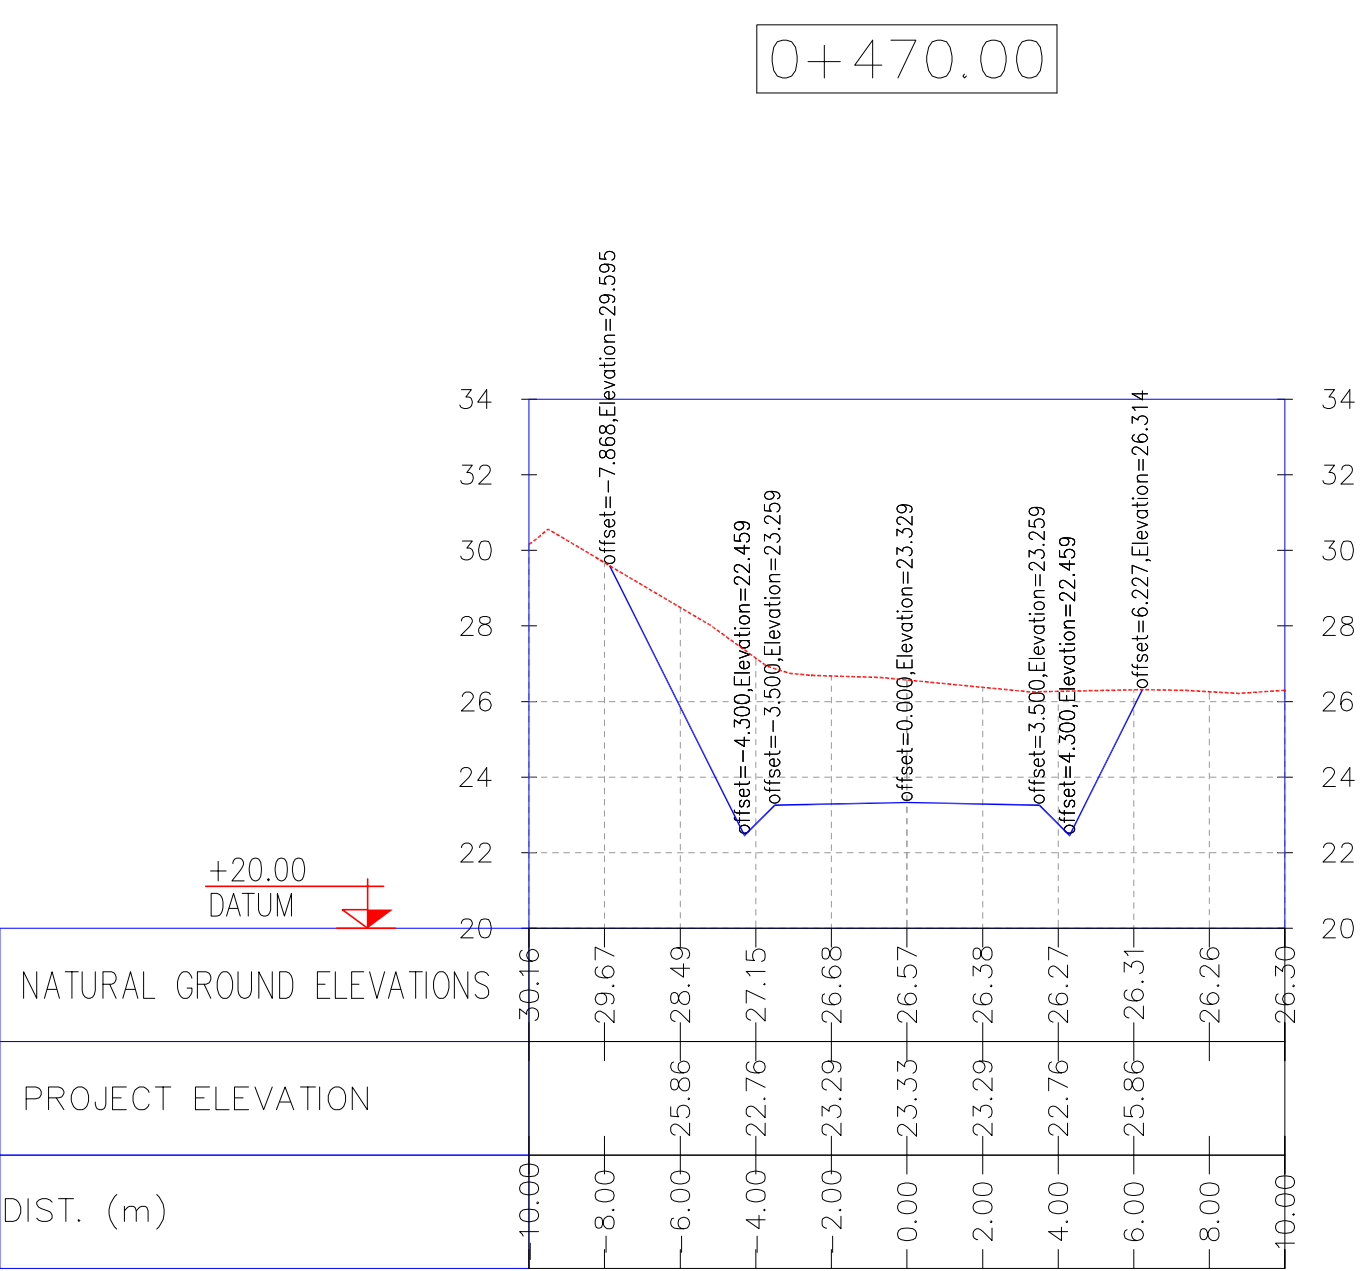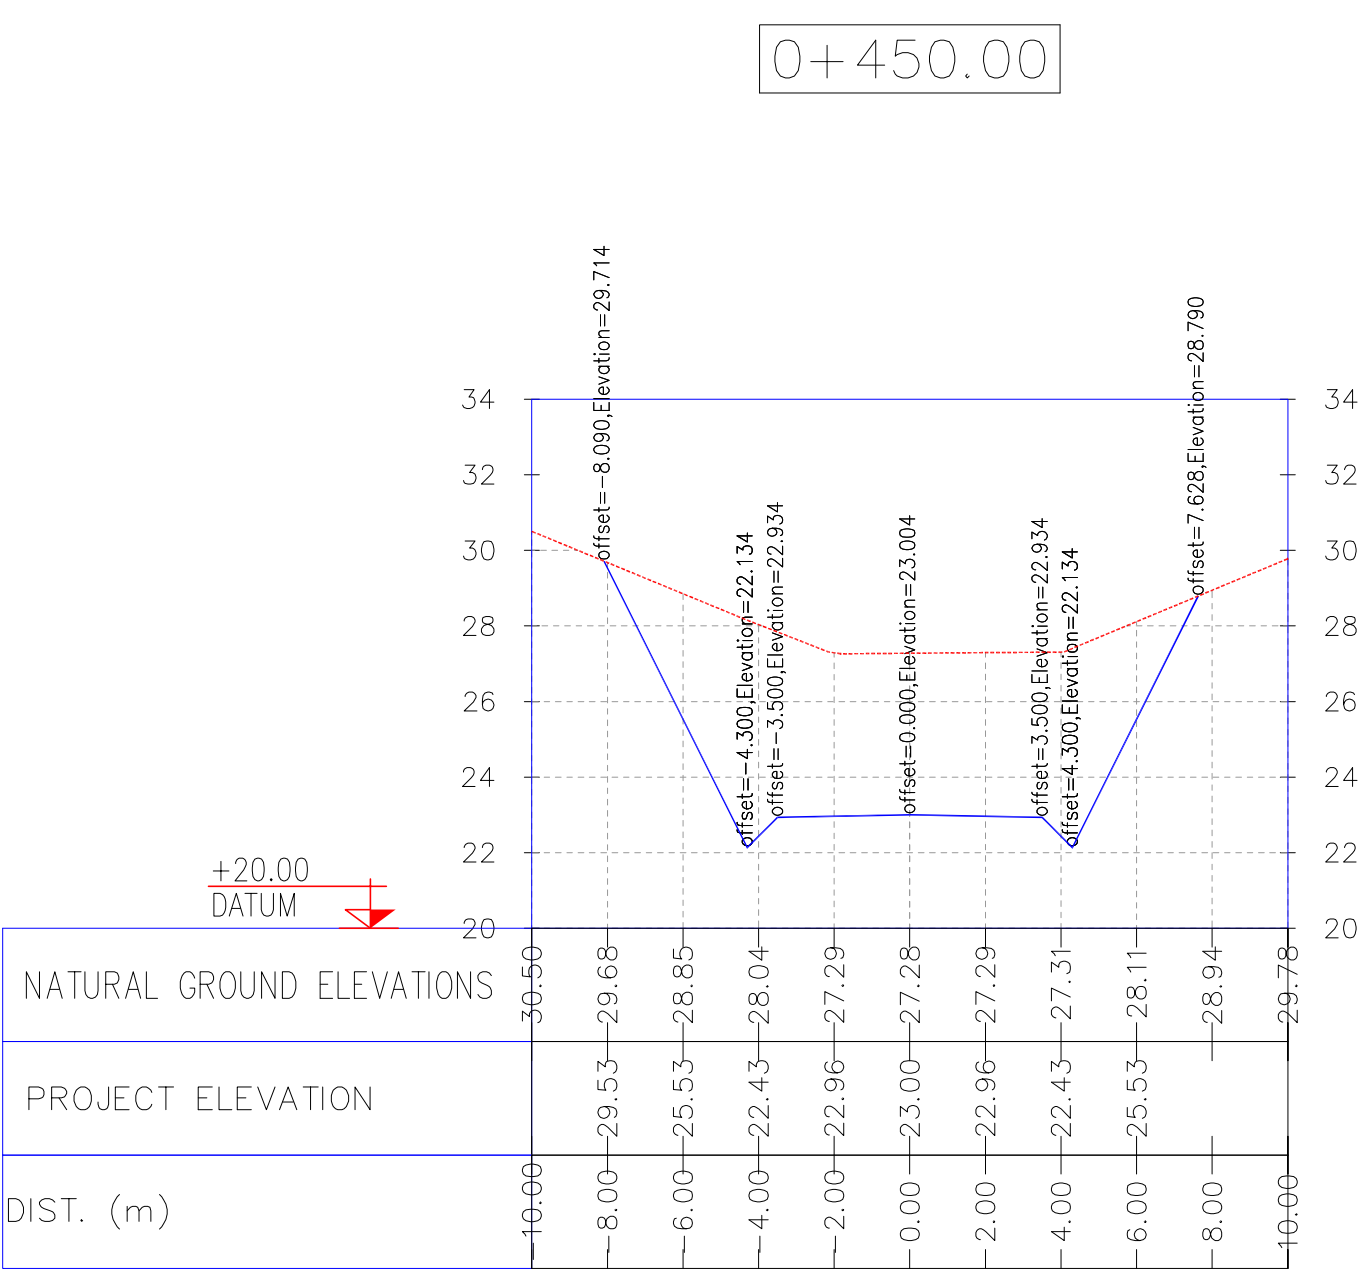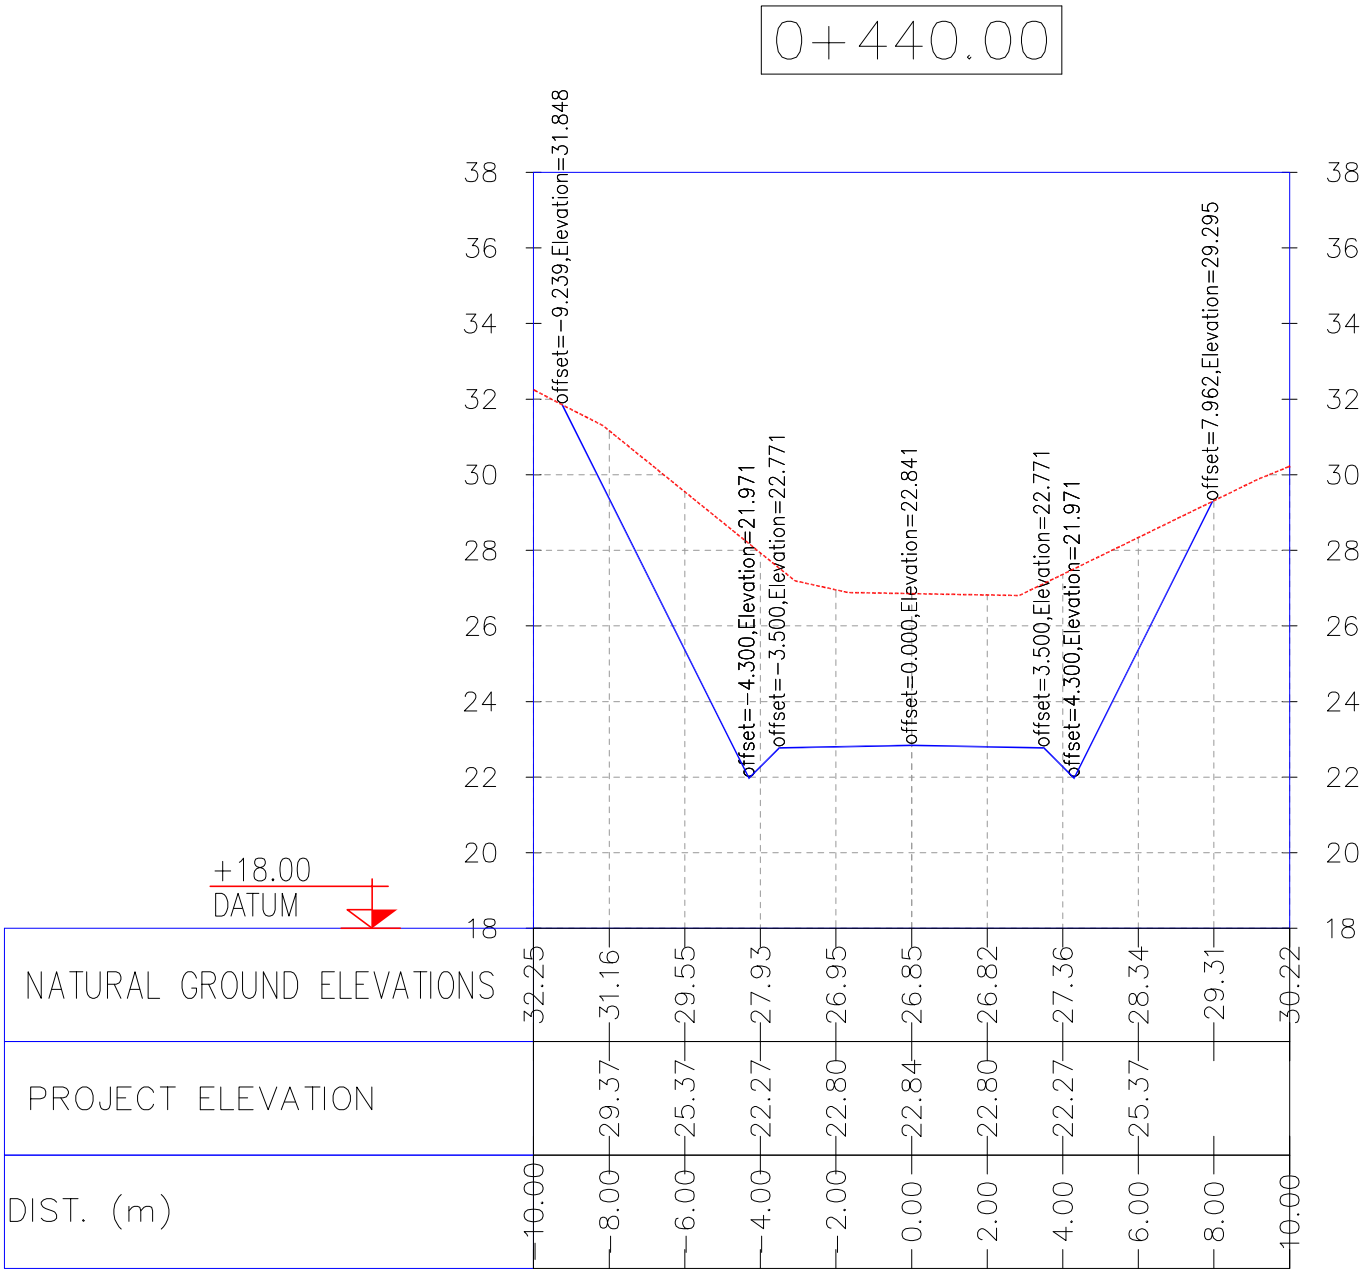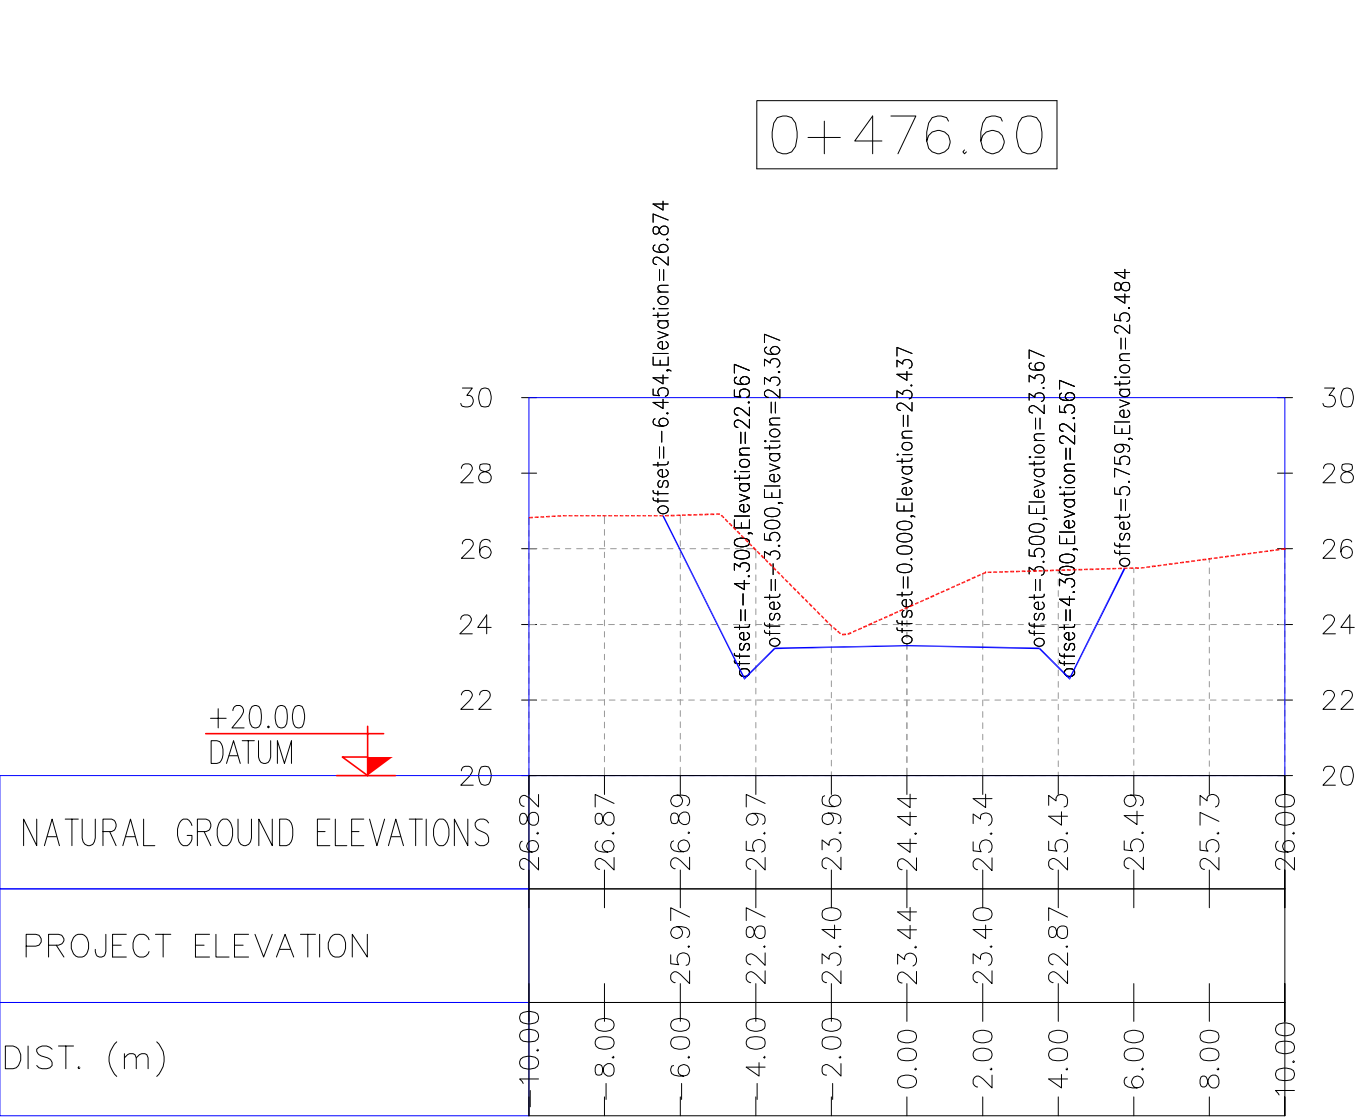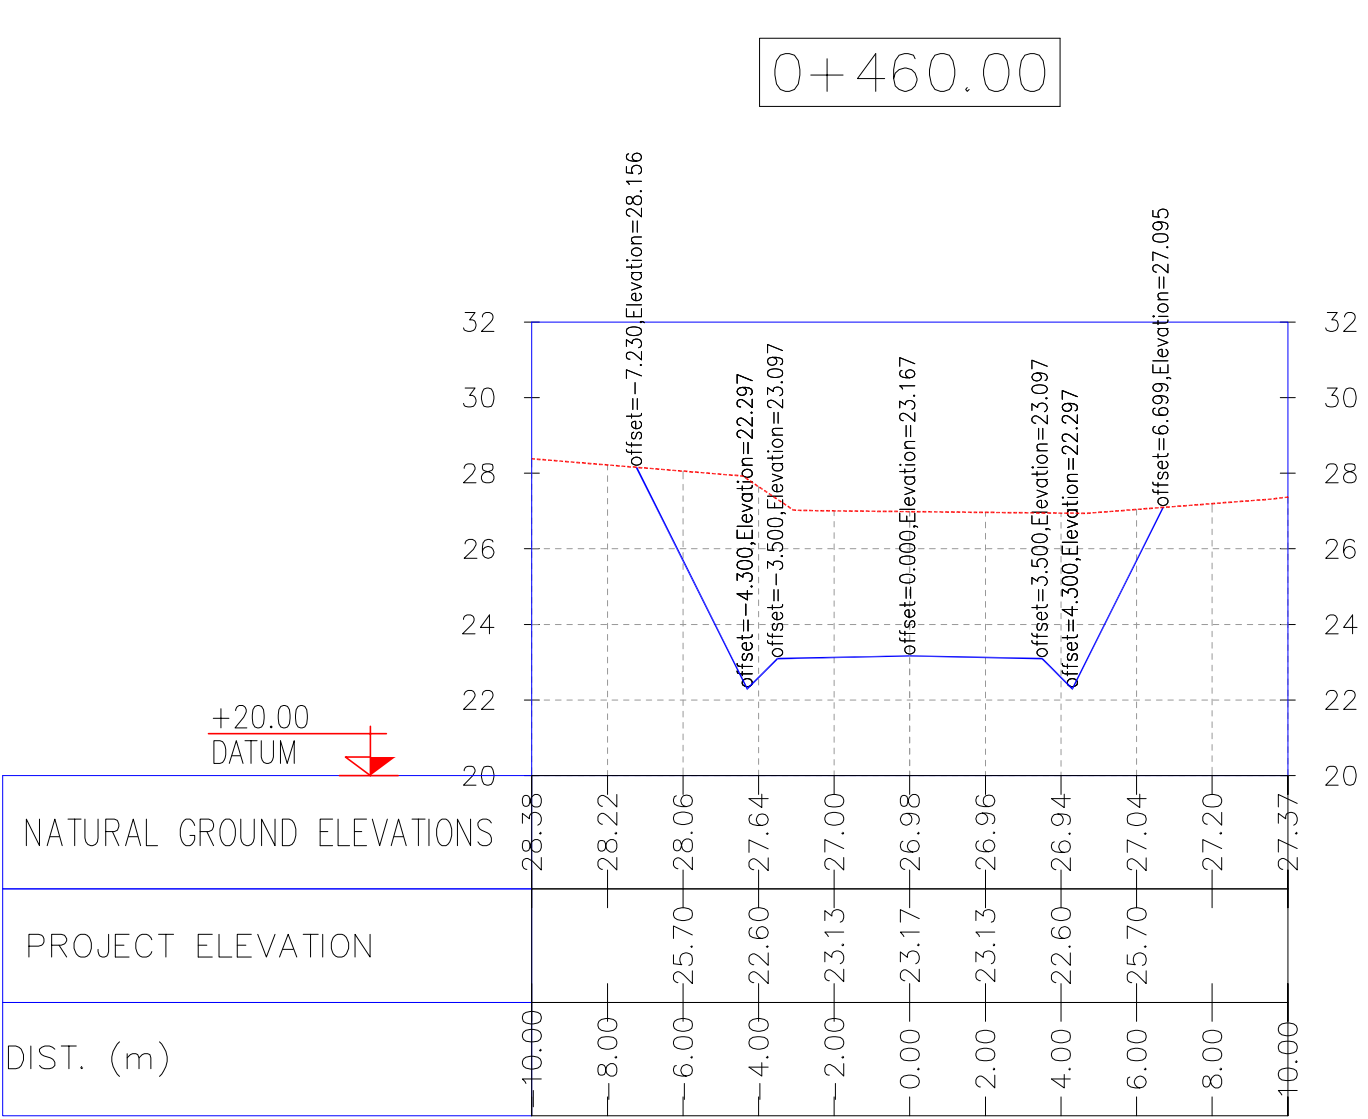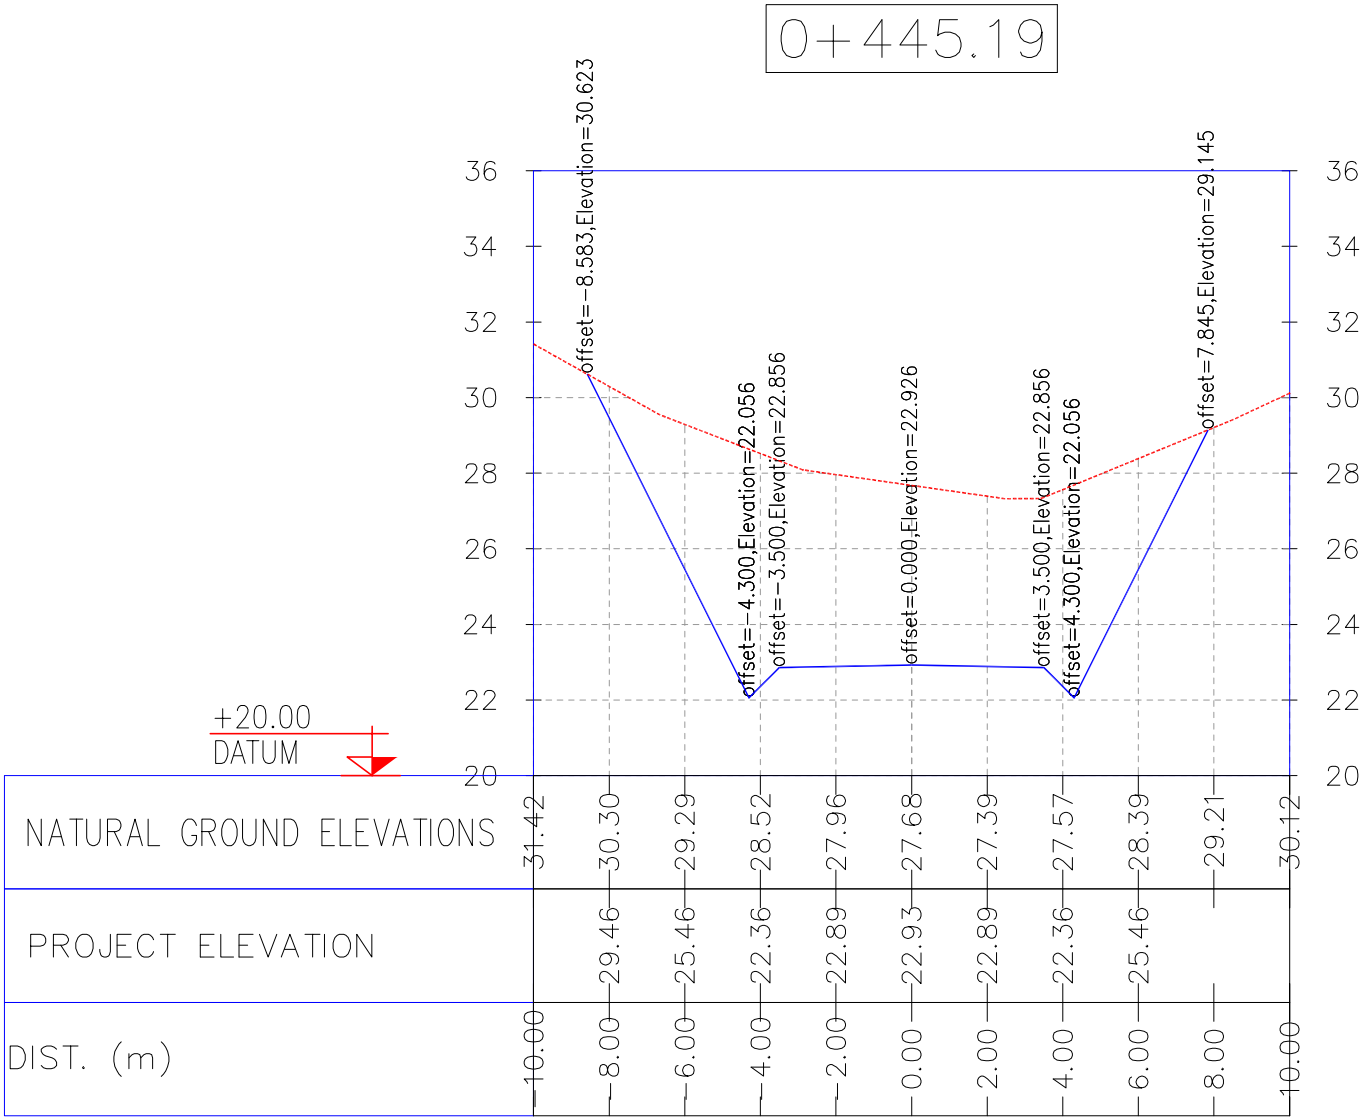

NOTES







1- ALL COORDINATES AND ELEVATIONS ARE IN METER.
2- ALL DRAWINGS SHALL BE CHECKED BY CONTRACTOR WITH RELATIVE DRAWINGS BEFORE CONSTRUCTION.
3- GEODETIC PARAMETERS FOR COORDINATES ARE AS BELOW:
HORIZONTAL COORDINATE SYSTEM: WGS84/UTM ZONE 39
ELLIPSOID : WORLD GEODEIC SYSTEM 1984 (WGS84)
MAP PROJECTION: UNIVERSAL TRANSVERSE MERCATOR (UTM)
VERTICAL DATUM: MSL

LEGEND

REFERENCE DRAWING	DRG. No.
General Civil Layout -W028	BK-W028-PEDCO-110-CV-PY-0001
Rough Grading Plans -W028	BK-W028-PEDCO-110-CV-DW-0001
Standard Drawing For Culvert & Details	BK-GNRAL-PEDCO-000-CV-DW-0014
Specification For Earth Work	BK-GNRAL-PEDCO-000-CV-SP-0004
Standard Drawing For Slope Protection Details	BK-GNRAL-PEDCO-000-CV-DW-0002

KEY PLAN

D04	JUN 2022	IFA	R. BERLOURI	M.PAKHARIAN	M.MBHRSHAD	***						
D03	MAY 2022	IFA	R. BERLOURI	M.PAKHARIAN	M.MBHRSHAD	***						
D02	MAR 2022	IFA	R. BERLOURI	M.PAKHARIAN	M.MBHRSHAD	***						
D01	NOV 2021	IFA	R. BERLOURI	M.PAKHARIAN	M.MBHRSHAD	***						
D00	OCT 2021	IPC	R. BERLOURI	M.PAKHARIAN	SH.GHALUKAR	***						
REV.	DATE	P.O.I.S	PREP.	CHK.	APP.	AUT.						
PROJECT NAME: BINAK OILFIELD DEVELOPMENT/SUB-SURFACE WORK PACKAGES W028 WELLHEAD FACILITIES							THE ORIGINAL AND ALL COPIES OF THIS DRAWING TOGETHER WITH THE COPYRIGHT THEREIN ARE THE SOLE PROPERTY OF N.I.S.O.C./ FIELDS					
PROJECT NO.: 971020							BINAK OILFIELD DEVELOPMENT SUB-SURFACE WORK PACKAGES W028 WELLHEAD FACILITIES					
EPC CONTRACTOR: HIRGAN ENERGY - DESIGN & INSPECTION COMPANIES							EPD/EPC CONTRACTOR(GC): PETROIRAN DEVELOPMENT COMPANY					
DRAWING TITLE: CIVIL AND STRUCTURAL DRAWINGS-W028S ACCESS ROAD TRANSVERSAL SECTIONS KM 445.19~476.6M							NO CONSTRUCTION PERMITTED UNLESS DRAWING APPROVED					
SCALE SIZE DRAWING NO. SHEET NO. REV.							APPROVED FOR CONSTRUCTION BY: DATE:					
AS SHOWN A1 BK-W028-PEDCO-110-CV-PY-0002 31 of 42 D04							BUDGET REF. LOCATION SIZE CLASS SERIAL NO. SHEET REVISION					
							053-073-9184 F 4 2 707548 31 D04					

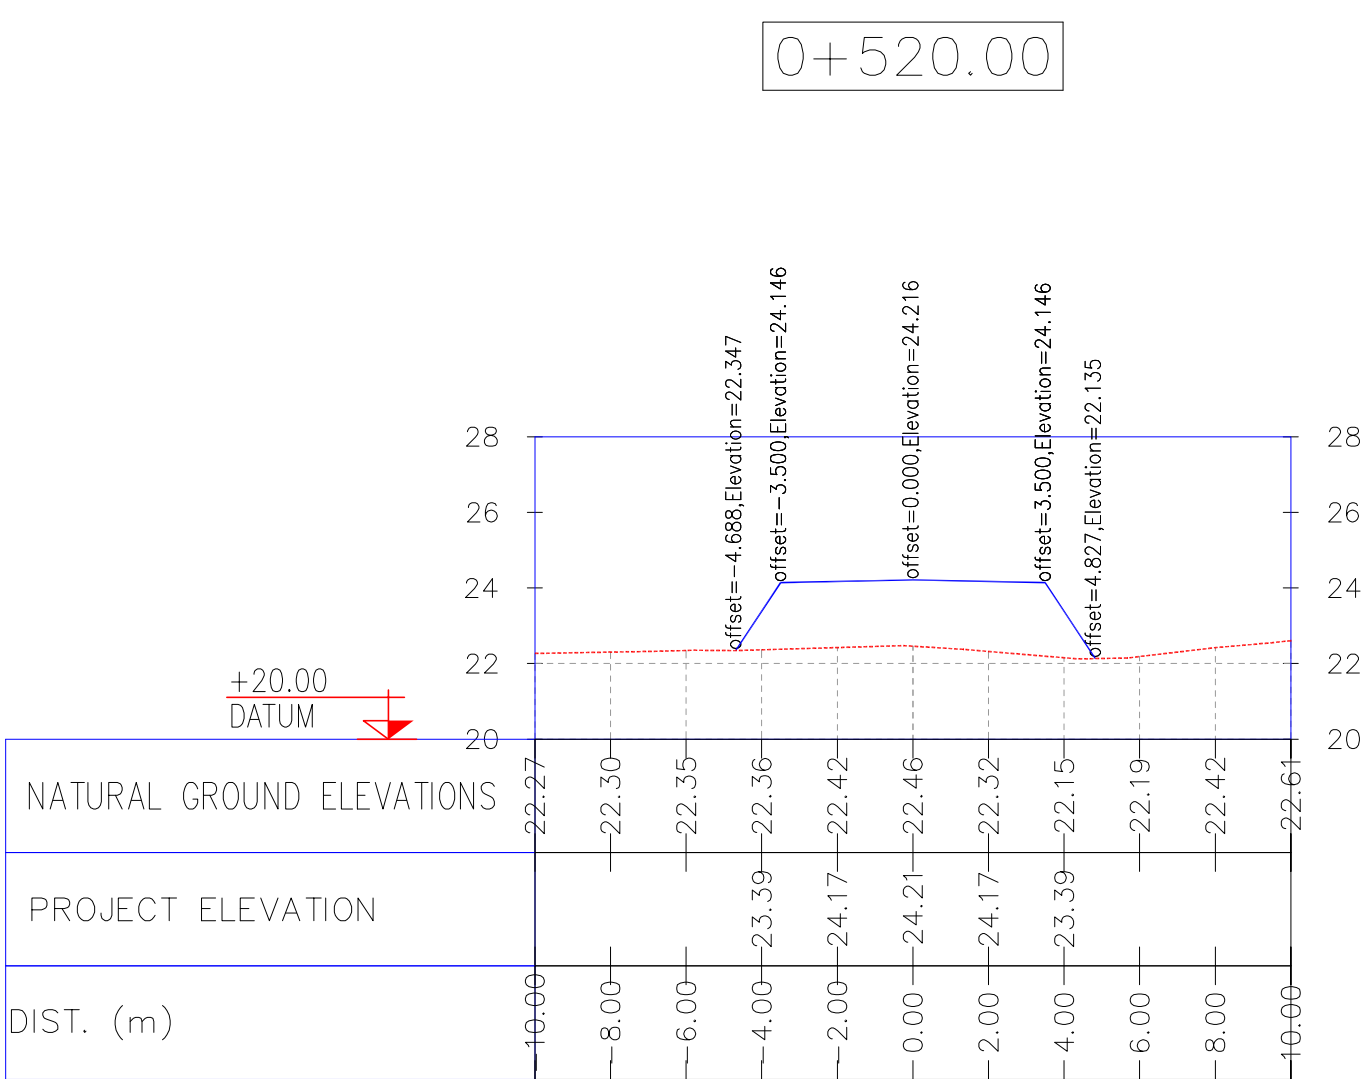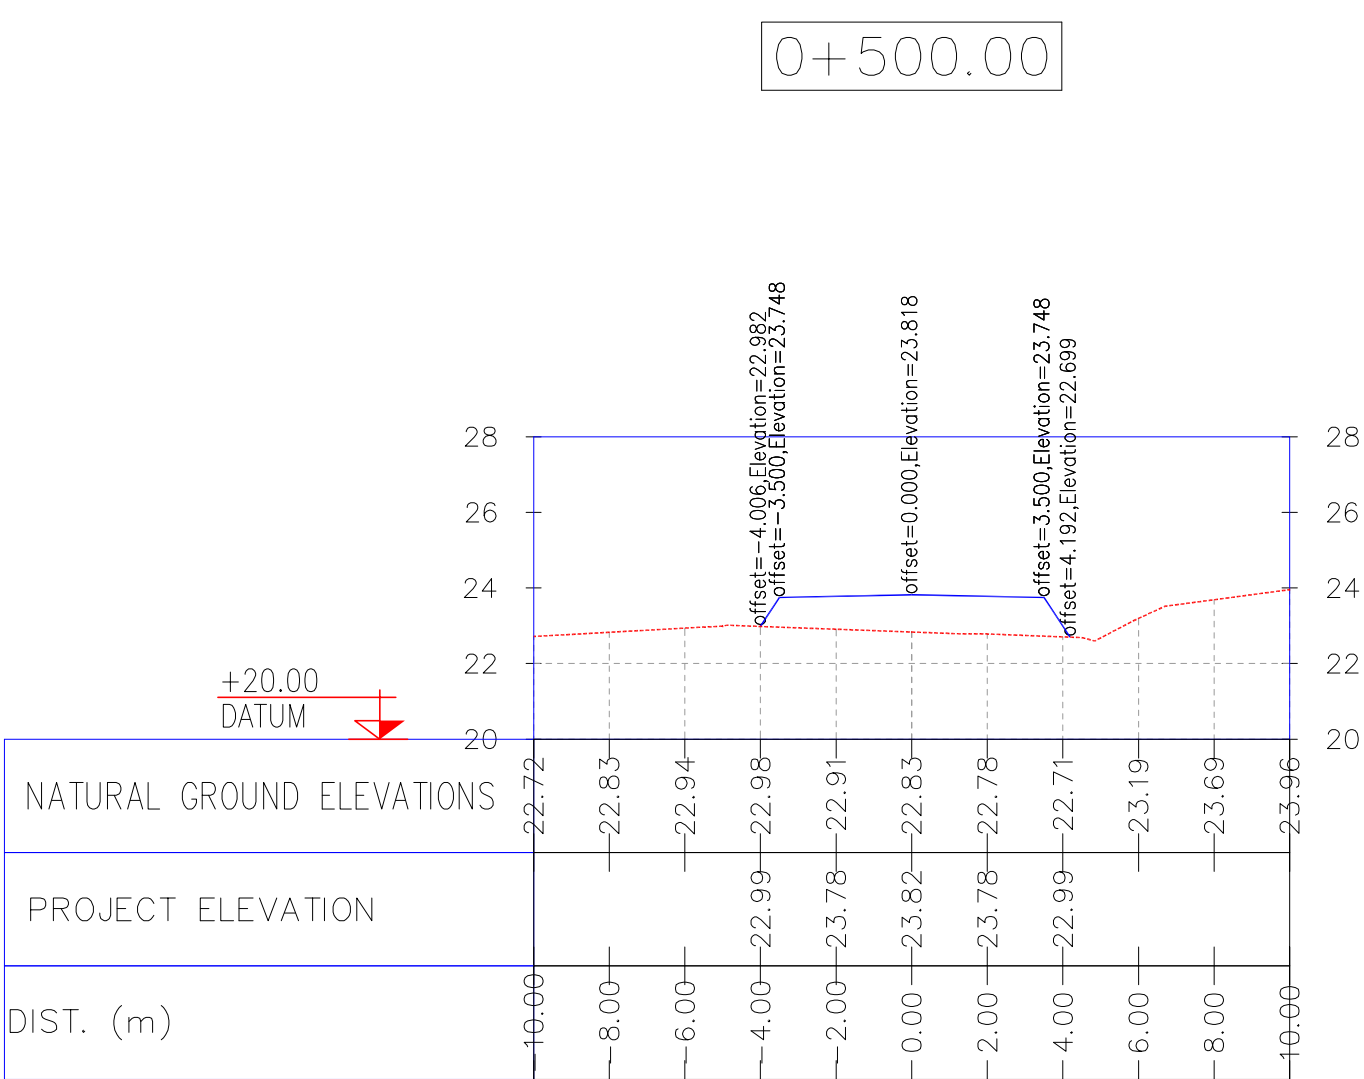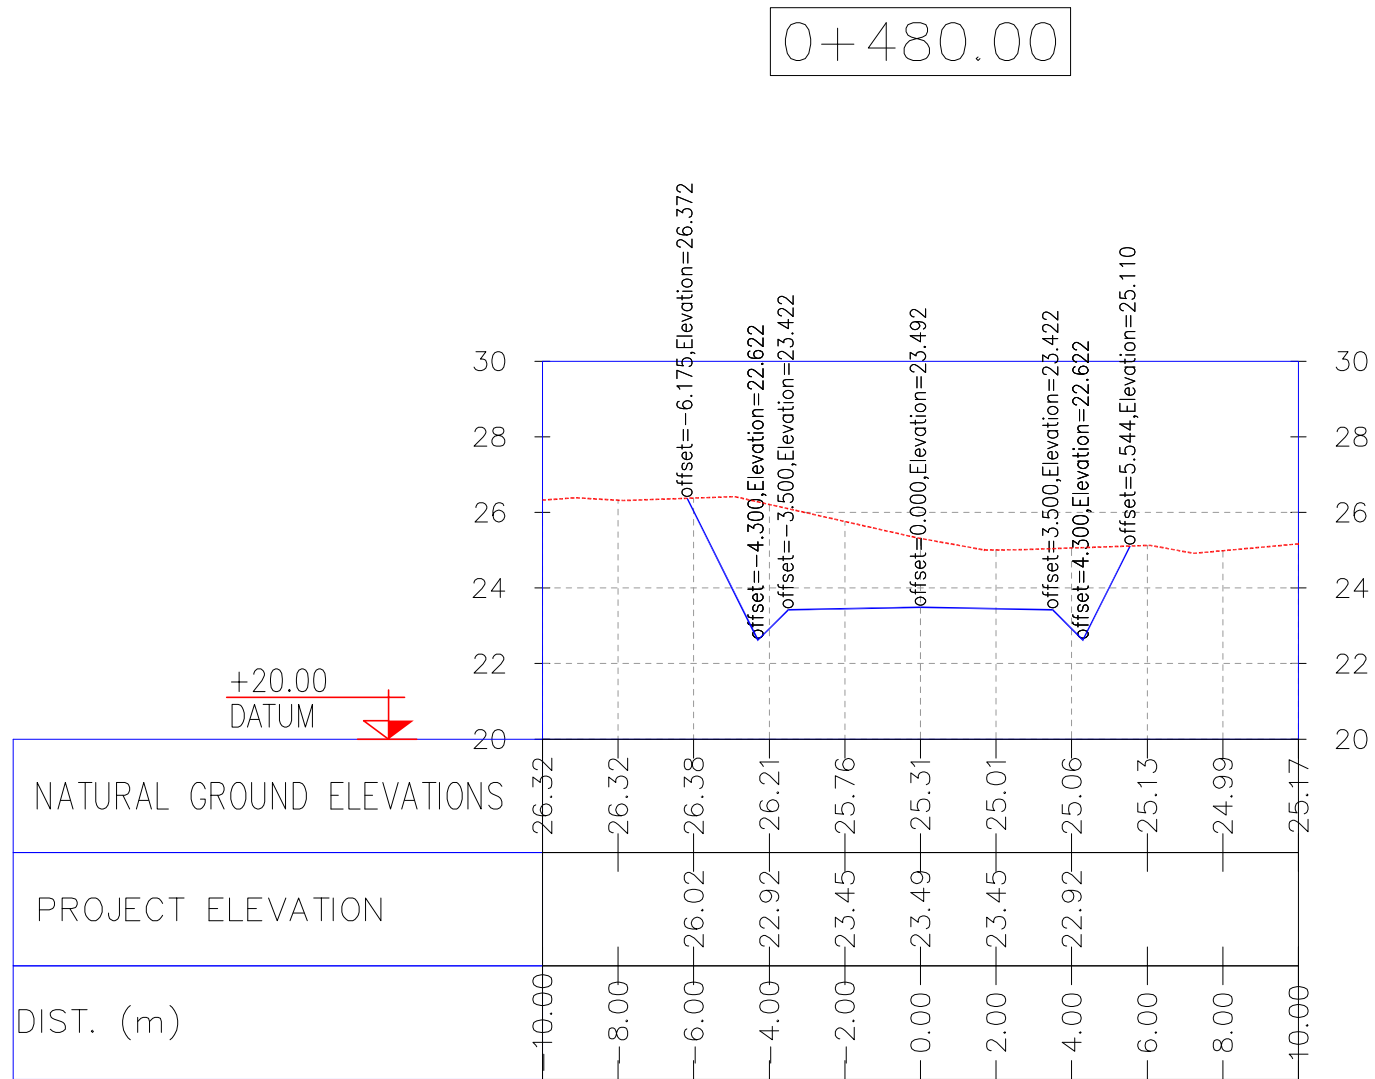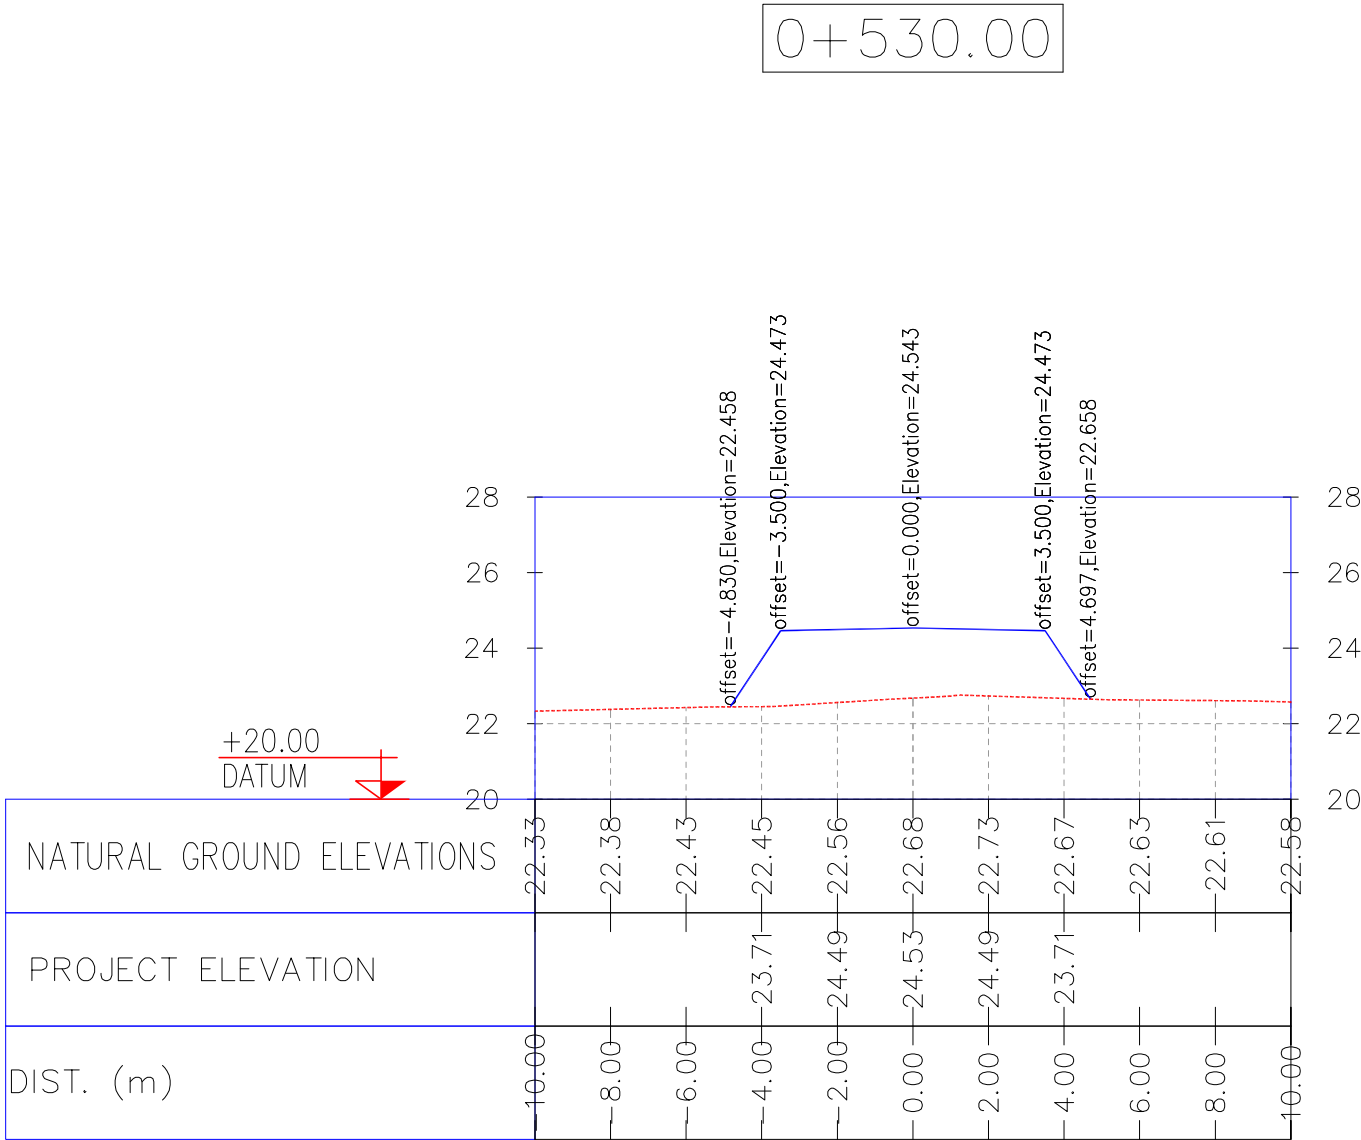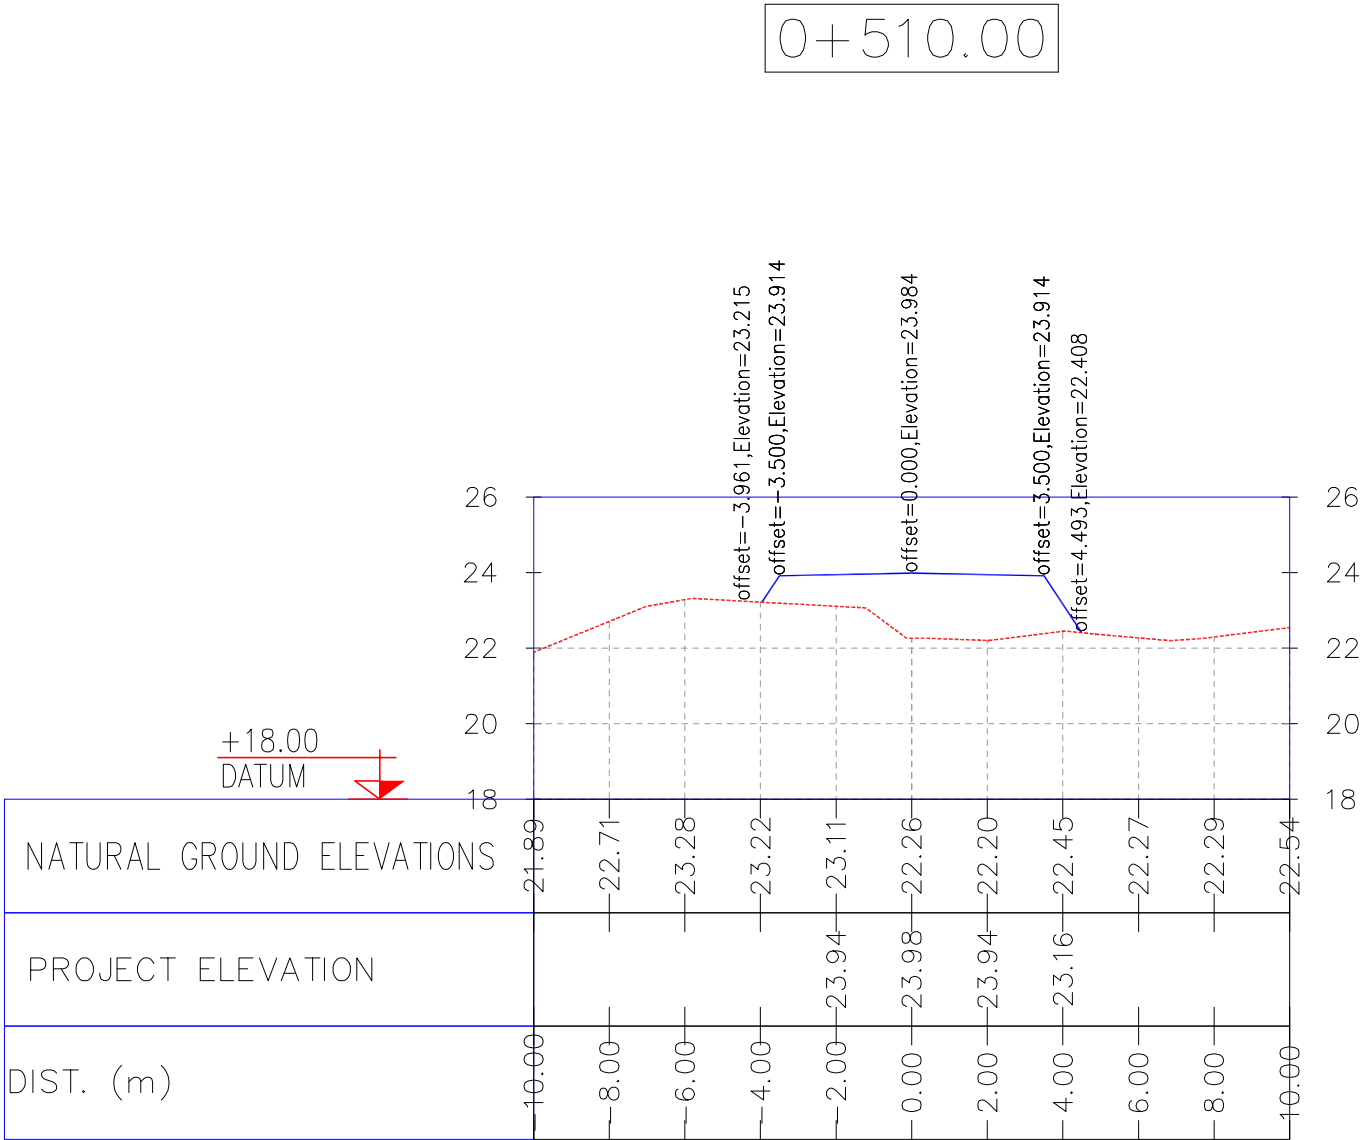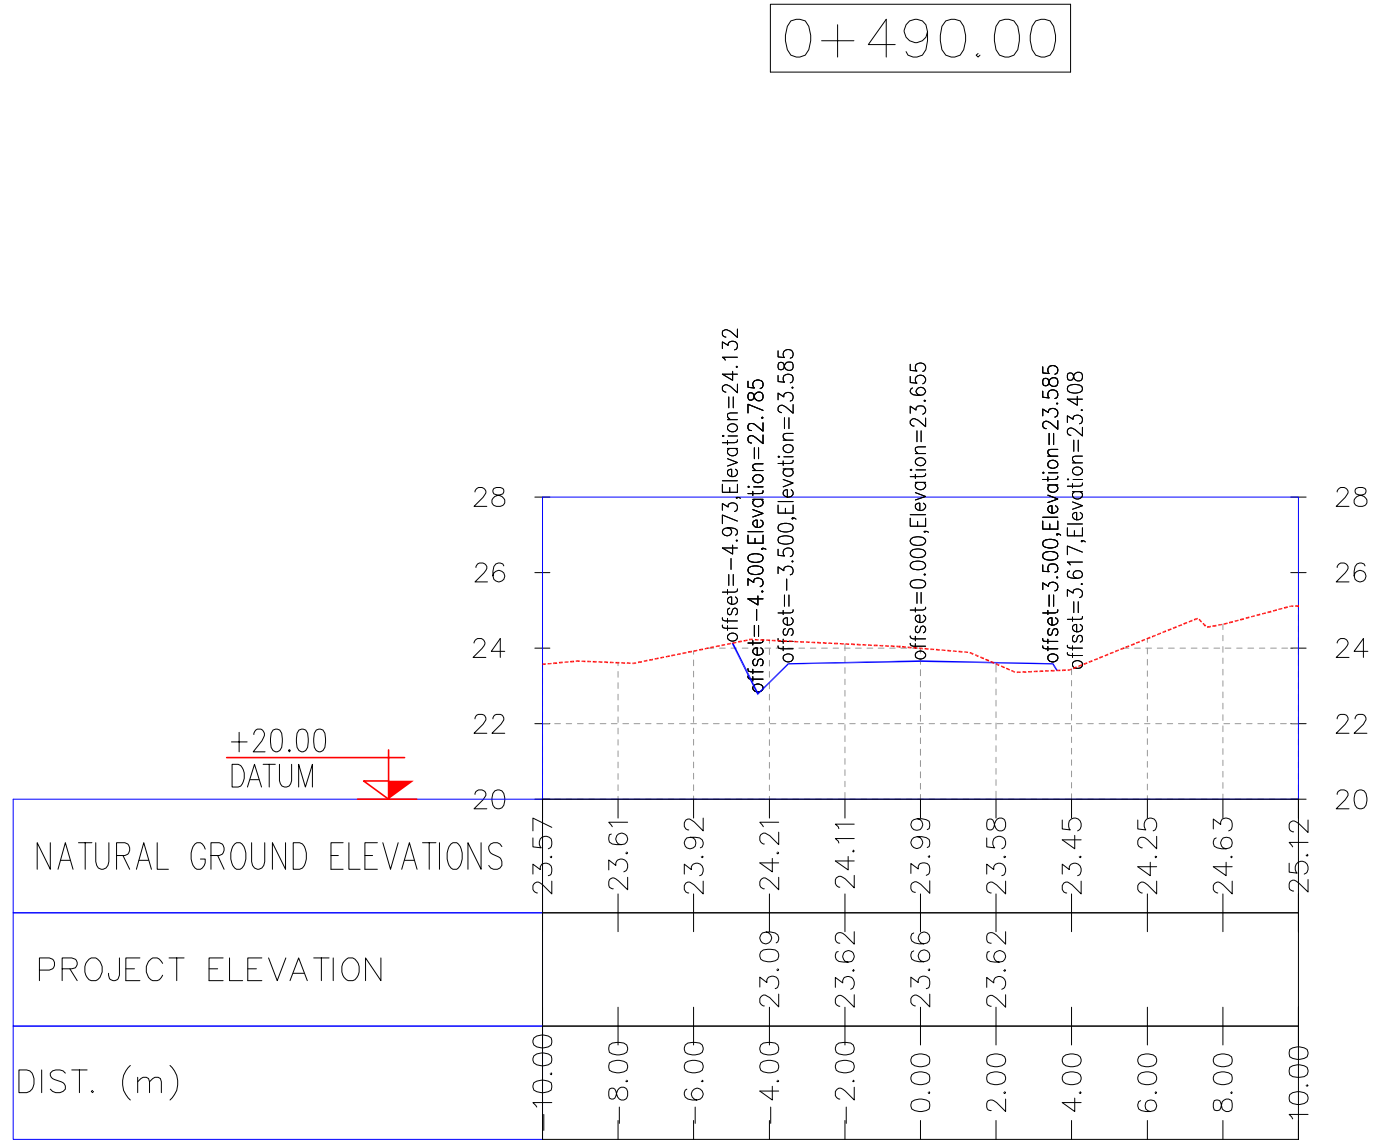

NOTES

1- ALL COORDINATES AND ELEVATIONS ARE IN METER.

2- ALL DRAWINGS SHALL BE CHECKED BY CONTRACTOR WITH RELATIVE DRAWINGS BEFORE CONSTRUCTION.

3- GEODETIC PARAMETERS FOR COORDINATES ARE AS BELOW:

HORIZONTAL COORDINATE SYSTEM: WGS84/UTM ZONE 39

ELLIPSOID : WORLD GEOETIC SYSTEM 1984 (WGS84)

MAP PROJECTION: UNIVERSAL TRANSVERSE MERCATOR (UTM)







VERTICAL DATUM: MSL

LEGEND

REFERENCE DRAWING	DRG. No.
General Civil Layout -W028	BK-W028-PEDCO-110-CV-PY-0001
Rough Grading Plans -W028	BK-W028-PEDCO-110-CV-DW-0001
Standard Drawing For Culvert & Details	BK-GNRAL-PEDCO-000-CV-DW-0014
Specification For Earth Work	BK-GNRAL-PEDCO-000-CV-SP-0004
Standard Drawing For Slope Protection Details	BK-GNRAL-PEDCO-000-CV-DW-0002

KEY PLAN

D04	JUN 2022	IFA	R. BERLOURI	M.PAKHARIAN	M.MEHRSHAD	** **							
D03	MAY 2022	IFA	R. BERLOURI	M.PAKHARIAN	M.MEHRSHAD	** **							
D02	MAR 2022	IFA	R. BERLOURI	M.PAKHARIAN	M.MEHRSHAD	** **	***	*****	** **	*****	** **	*****	
D01	NOV 2021	IFA	R. BERLOURI	M.PAKHARIAN	M.MEHRSHAD	** **	REV.	DESCRIPTION	BY	DATE	BY	DATE	
D00	OCT 2021	IFC	R. BERLOURI	M.PAKHARIAN	SH.GHALIKAR	** **					CHECKED		REV. APPR.
REV.	DATE	P.O.I.S	PREP.	CHK.	APP.	AUT.	اصل و کليه نسخ اين نقشه و حق اقتباس متعلق به شرکت ملي مناطق نفت خيز جنوب مي باشد.						
PROJECT NAME:								THE ORIGINAL AND ALL COPIES OF THIS DRAWING TOGETHER WITH THE COPYRIGHT THEREIN ARE THE SOLE PROPERTY OF N.I.S.O.C./ FIELDS					
PROJECT NO.:								971020					
EPC CONTRACTOR:			EPD/EPC CONTRACTOR(GC):				BINAK OILFIELD DEVELOPMENT SUB-SURFACE WORK PACKAGES W028 WELLHEAD FACILITIES						
							PETROIRAN DEVELOPMENT COMPANY						
HIRGAN ENERGY – DESIGN & INSPECTION COMPANIES			PEDCO				COMPANY						
							DATE	SCALE	DRAWING BY	CHECKED BY	PROJECT ENG.		
DRAWING TITLE:							NO CONSTRUCTION PERMITTED UNLESS DRAWING APPROVED						
CIVIL AND STRUCTURAL DRAWINGS-W028S ACCESS ROAD TRANSVERSAL SECTIONS KM 490~530M							APPROVED FOR CONSTRUCTION			BY:	DATE:		
SCALE	SIZE	DRAWING NO.			SHEET NO.	REV.	BUDGET REF.	LOCATION	SIZE	CLASS	SERIAL NO.	SHEET	REVISION
AS SHOWN	A1	BK-W028-PEDCO-110-CV-PY-0002			32 of 42	D04	053-073-9184	F	4	2	707548	32	D04

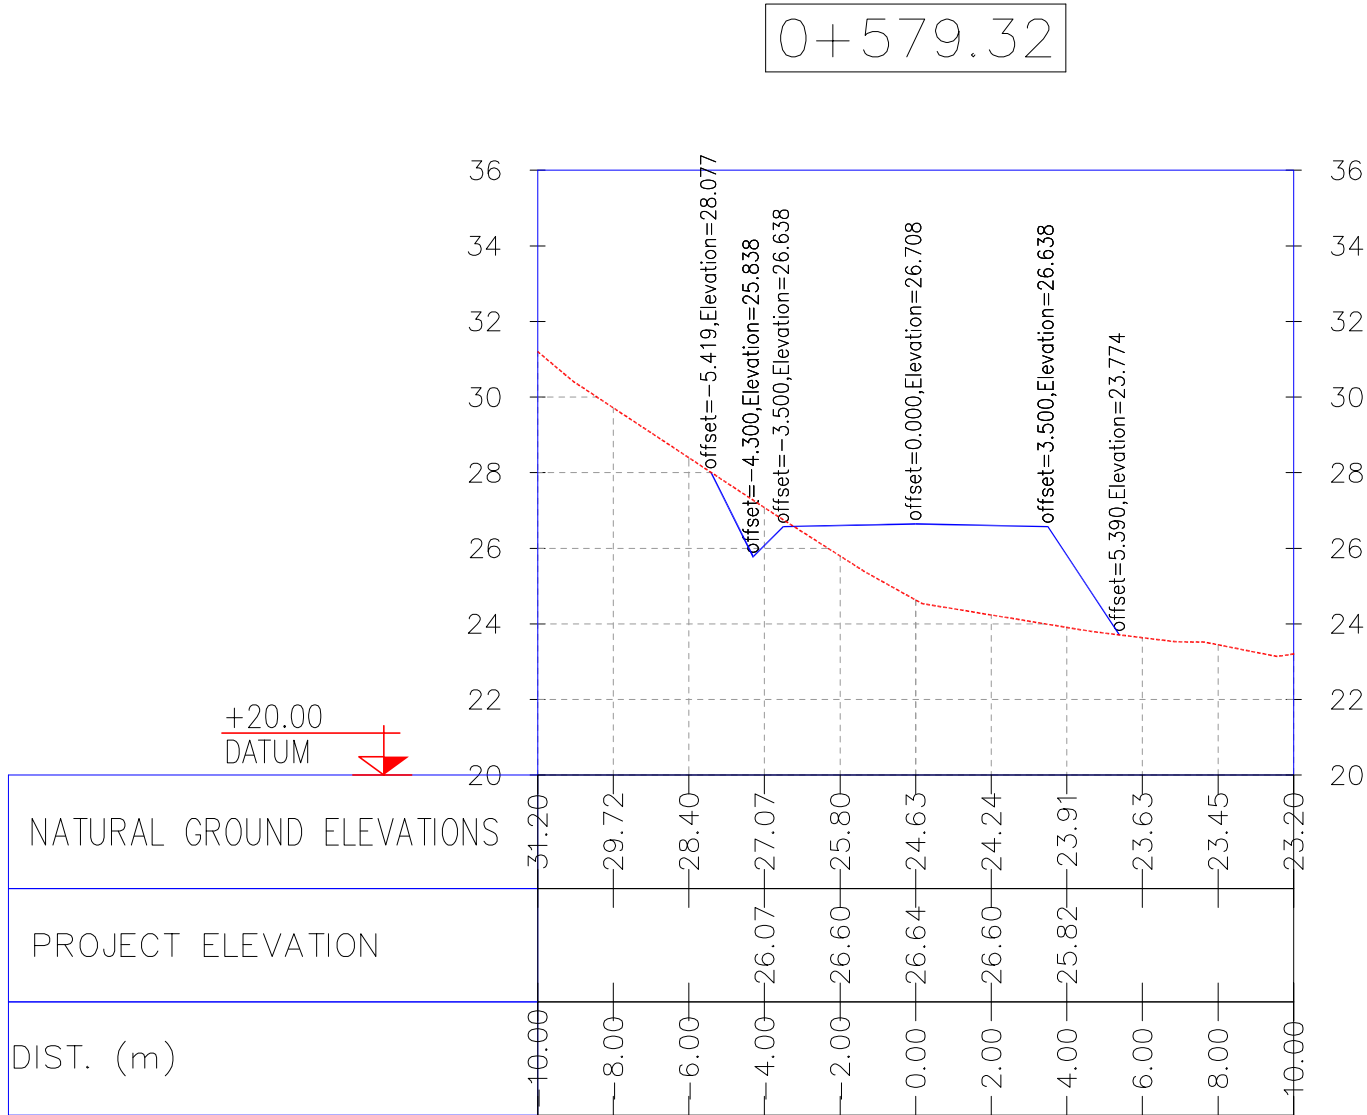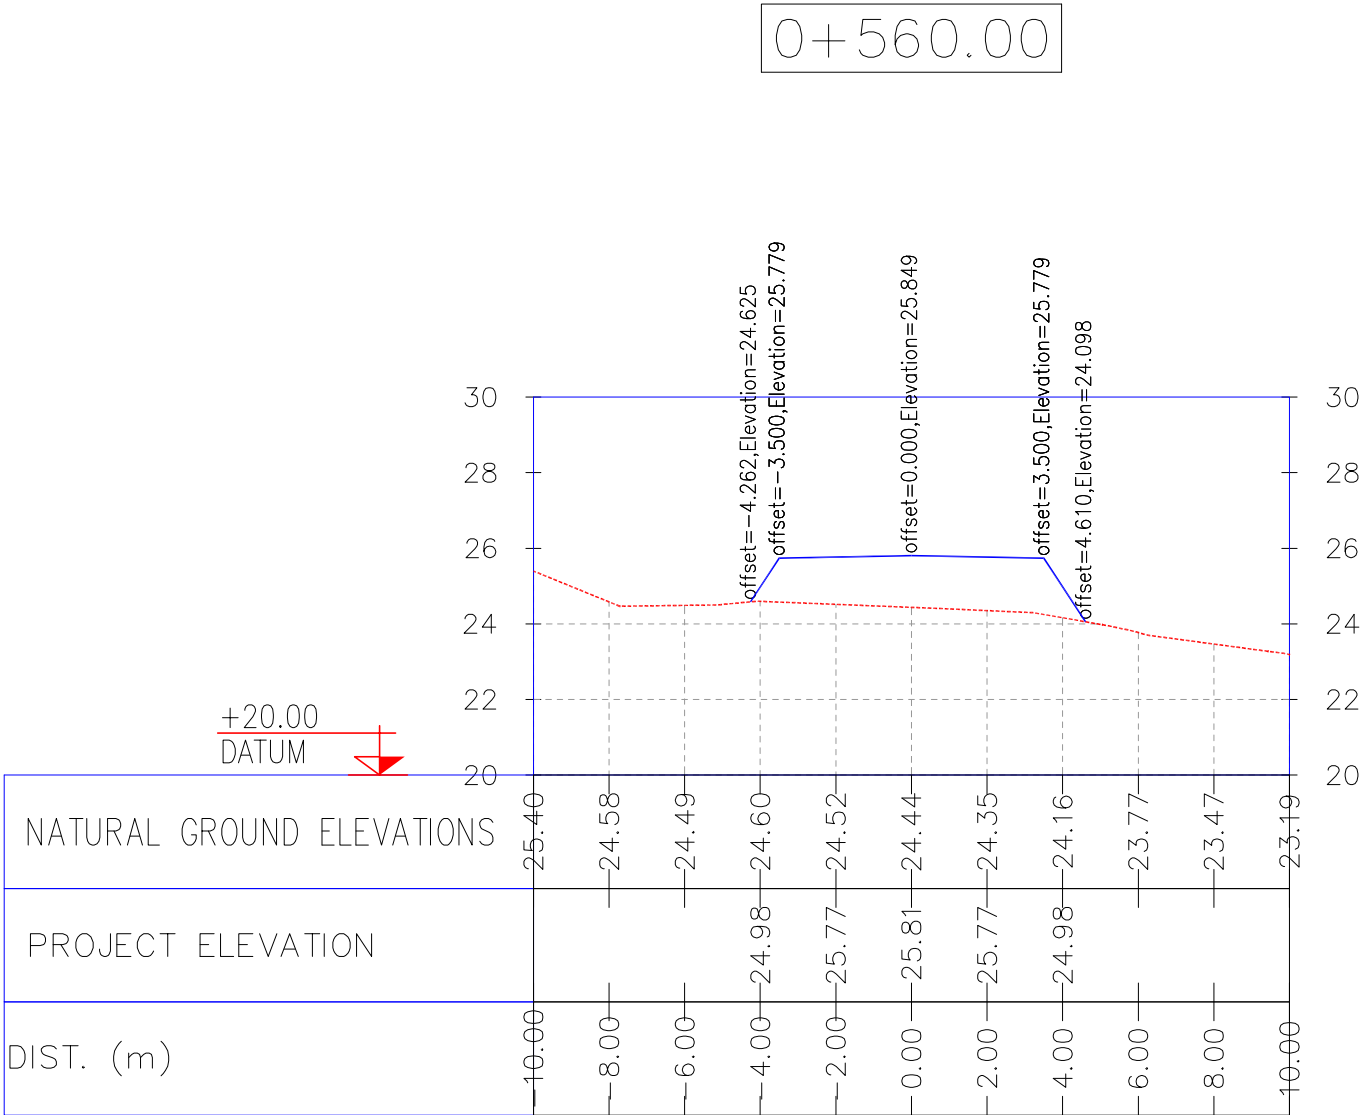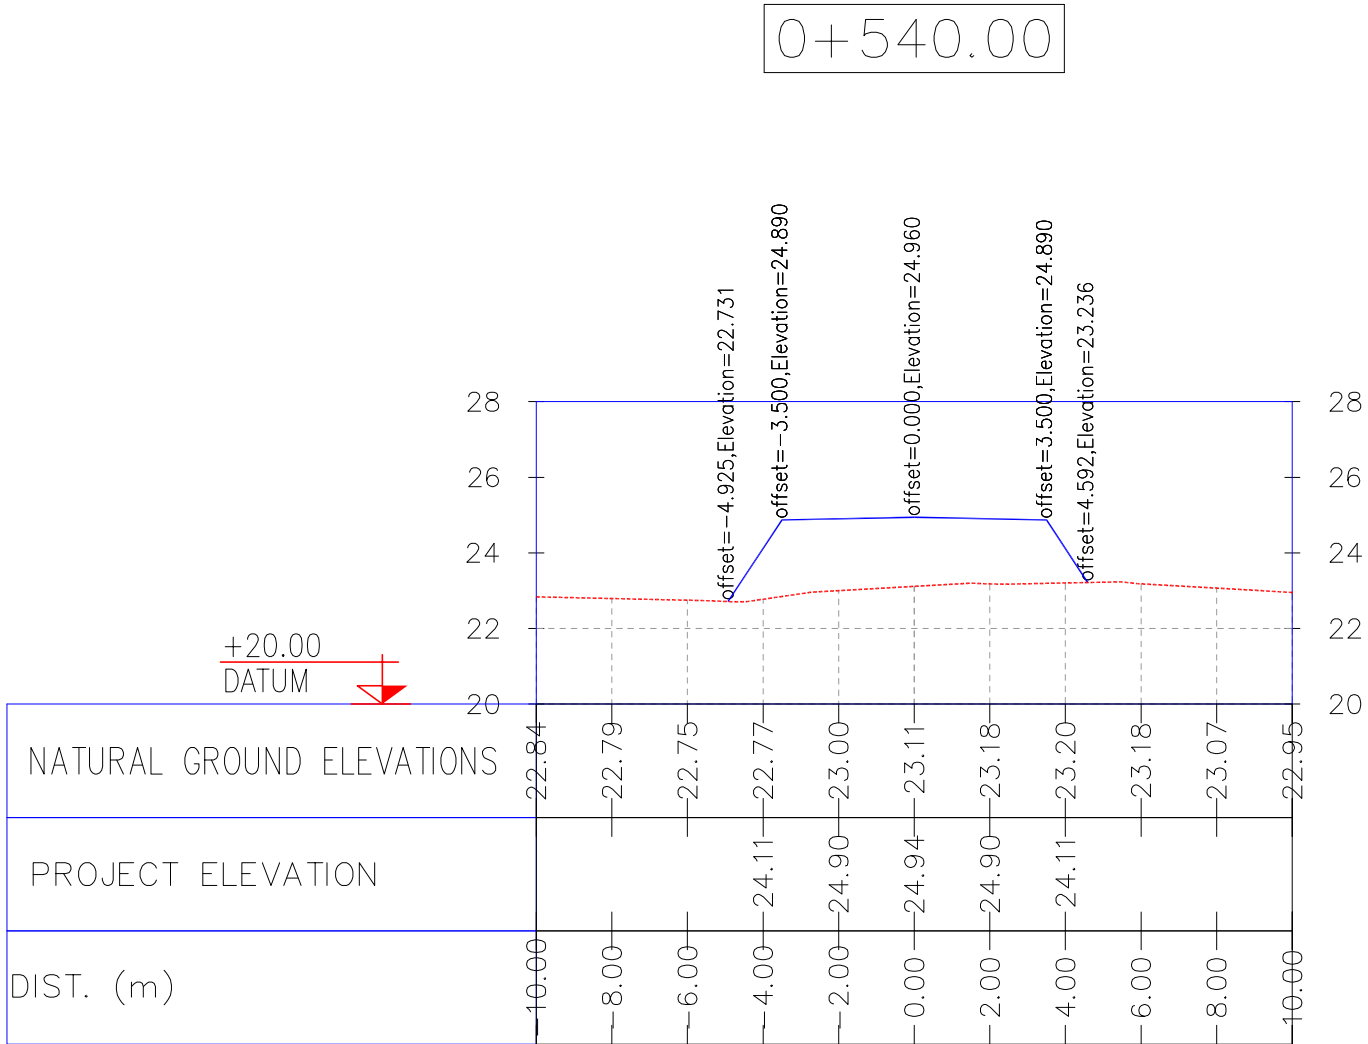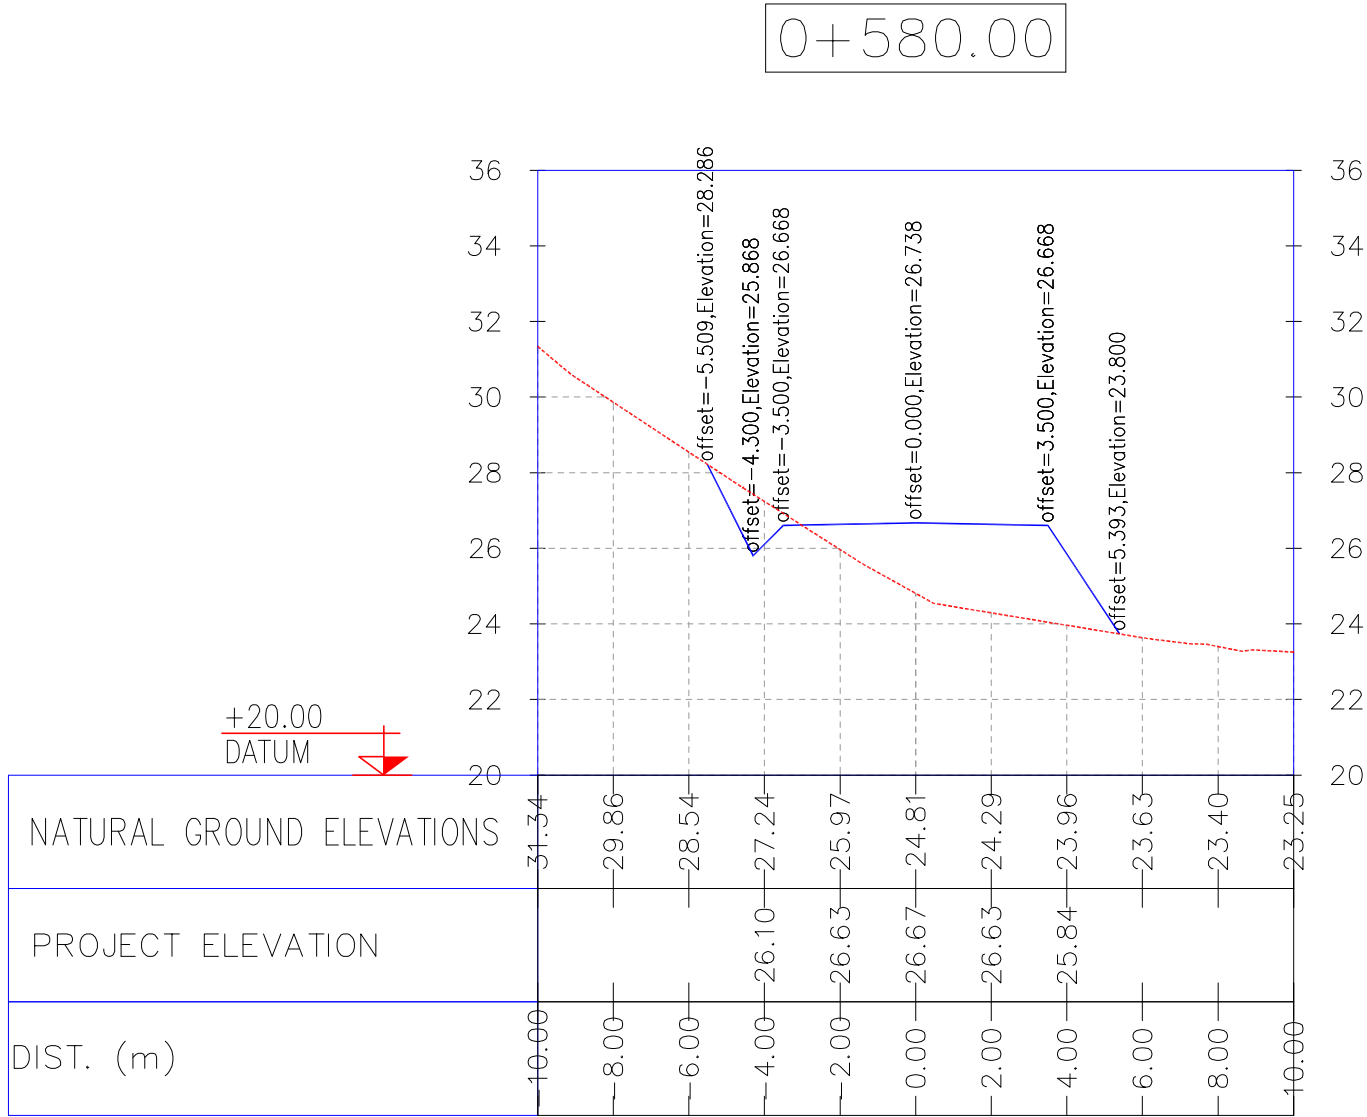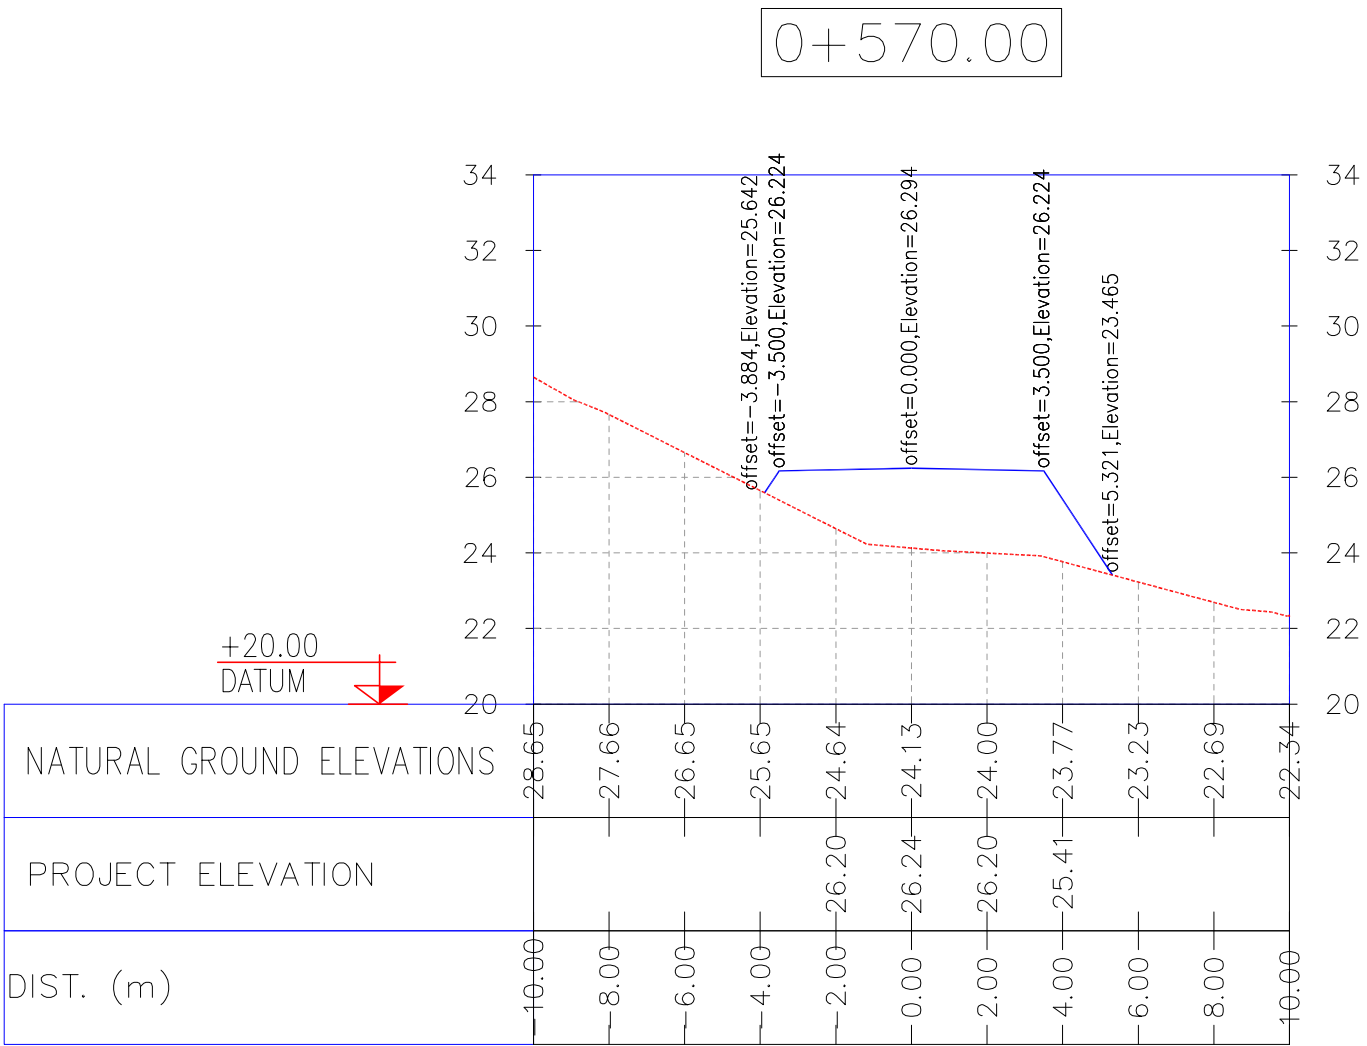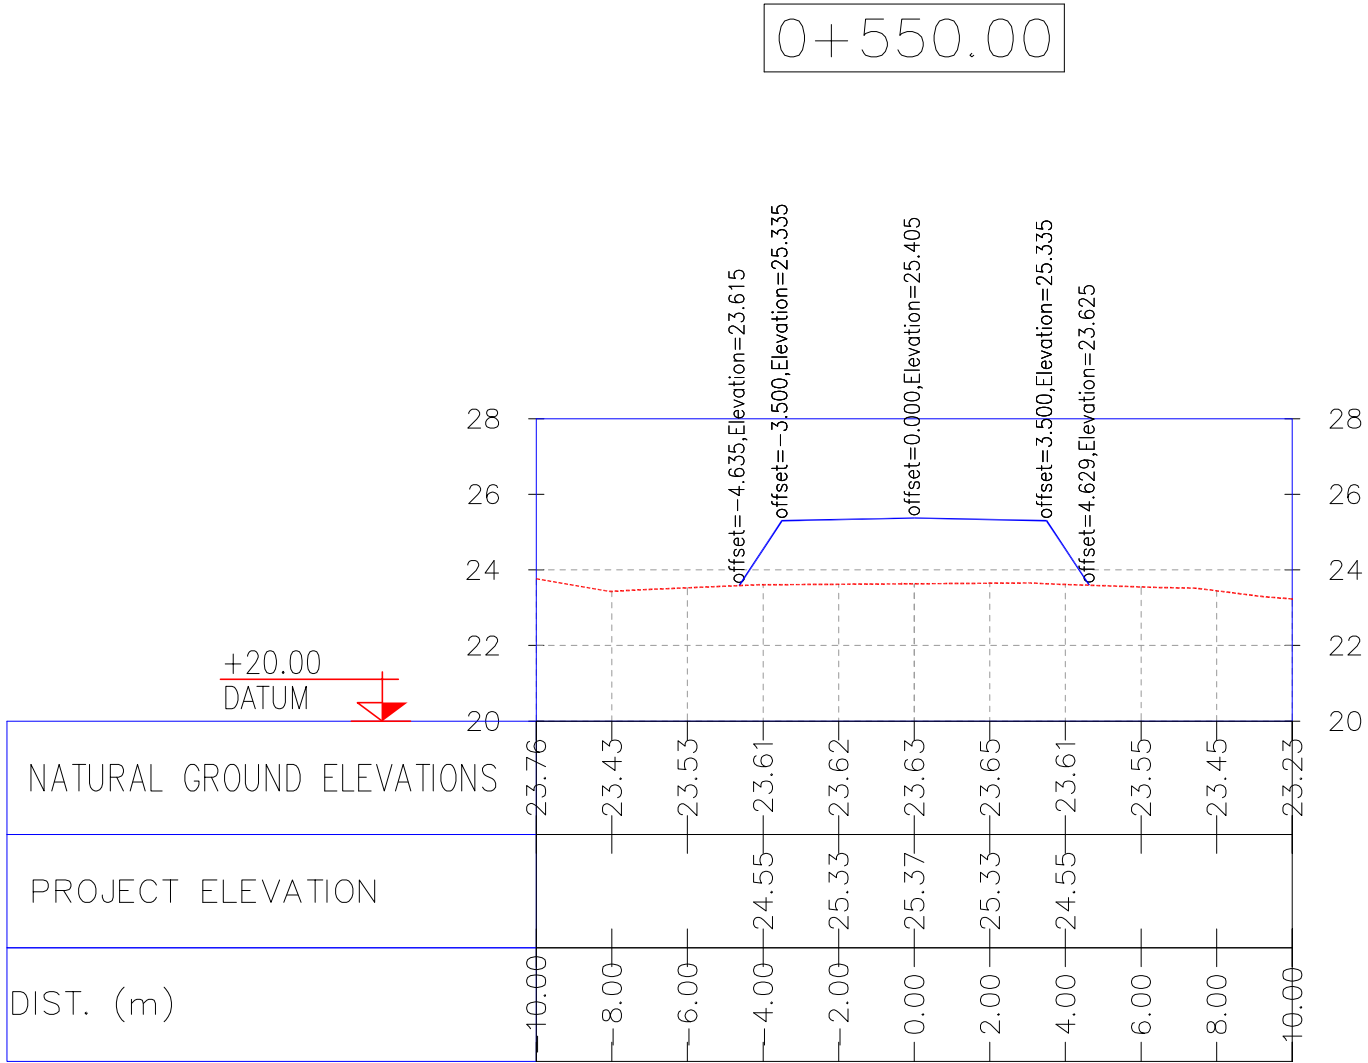

NOTES

1- ALL COORDINATES AND ELEVATIONS ARE IN METER.

2- ALL DRAWINGS SHALL BE CHECKED BY CONTRACTOR WITH RELATIVE DRAWINGS BEFORE CONSTRUCTION.

3- GEODETIC PARAMETERS FOR COORDINATES ARE AS BELOW:

HORIZONTAL COORDINATE SYSTEM: WGS84/UTM ZONE 39

ELLIPSOID : WORLD GEODETTIC SYSTEM 1984 (WGS84)

MAP PROJECTION: UNIVERSAL TRANSVERSE MERCATOR (UTM)

VERTICAL DATUM: MSL

LEGEND

REFERENCE DRAWING	DRG. No.
General Civil Layout -W028	BK-W028-PEDCO-110-CV-PY-0001
Rough Grading Plans -W028	BK-W028-PEDCO-110-CV-DW-0001
Standard Drawing For Culvert & Details	BK-GNRAL-PEDCO-000-CV-DW-0014
Specification For Earth Work	BK-GNRAL-PEDCO-000-CV-SP-0004
Standard Drawing For Slope Protection Details	BK-GNRAL-PEDCO-000-CV-DW-0002

KEY PLAN

D04	JUN 2022	IFA	R. BERLOURI	M.PAKHARIAN	M.MEHRSHAD	***
D03	MAY 2022	IFA	R. BERLOURI	M.PAKHARIAN	M.MEHRSHAD	***
D02	MAR 2022	IFA	R. BERLOURI	M.PAKHARIAN	M.MEHRSHAD	***
D01	NOV 2021	IFA	R. BERLOURI	M.PAKHARIAN	M.MEHRSHAD	***
D00	OCT 2021	IPC	R. BERLOURI	M.PAKHARIAN	SH.GHALUKAR	***
REV.	DATE	P.O.I.S	PREP.	CHK.	APP.	AUT.

PROJECT NAME: BINAK OILFIELD DEVELOPMENT/SUB-SURFACE WORK PACKAGES W028 WELLHEAD FACILITIES

PROJECT NO.: 971020

EPC CONTRACTOR:	EPD/EPC CONTRACTOR(GC):
 HIRGAN ENERGY - DESIGN & INSPECTION COMPANIES	 PETROIRAN DEVELOPMENT COMPANY

DRAWING TITLE: CIVIL AND STRUCTURAL DRAWINGS-W028S
ACCESS ROAD TRANSVERSAL SECTIONS KM 550~580M







SCALE	SIZE	DRAWING NO.	SHEET NO.	REV.
AS SHOWN	A1	BK-W028-PEDCO-110-CV-PY-0002	33 of 42	D04

اصل و کلیه نسخ این نقشه و حق اقتباس متعلق به شرکت ملی مناطق نفت خیز جنوب میباشد.

THE ORIGINAL AND ALL COPIES OF THIS DRAWING TOGETHER WITH THE COPYRIGHT THEREIN ARE THE SOLE PROPERTY OF N.I.S.O.C./ FIELDS

BINAK OILFIELD DEVELOPMENT SUB-SURFACE WORK PACKAGES W028 WELLHEAD FACILITIES				
DATE	SCALE	DRAWING BY	CHECKED BY	PROJECT ENG.

NO CONSTRUCTION PERMITTED UNLESS DRAWING APPROVED				
APPROVED FOR CONSTRUCTION		BY:	DATE:	
BUDGET REF.	LOCATION	SIZE	CLASS	SHEET NO.
AS SHOWN	A1	BK-W028-PEDCO-110-CV-PY-0002	33 of 42	D04

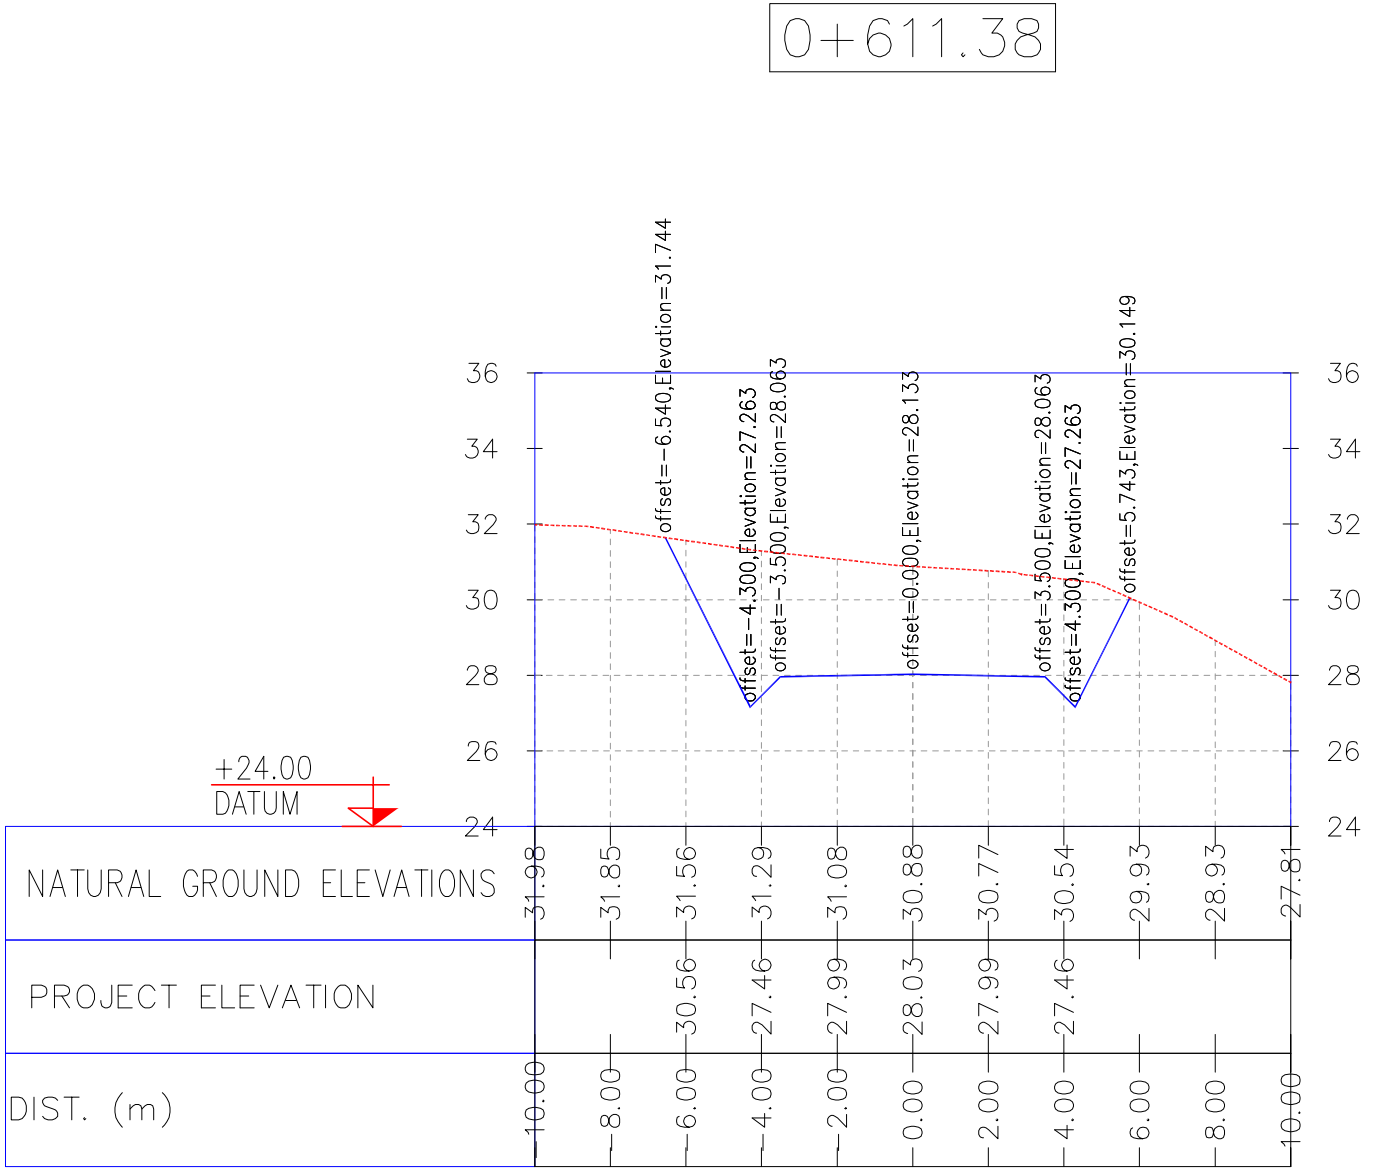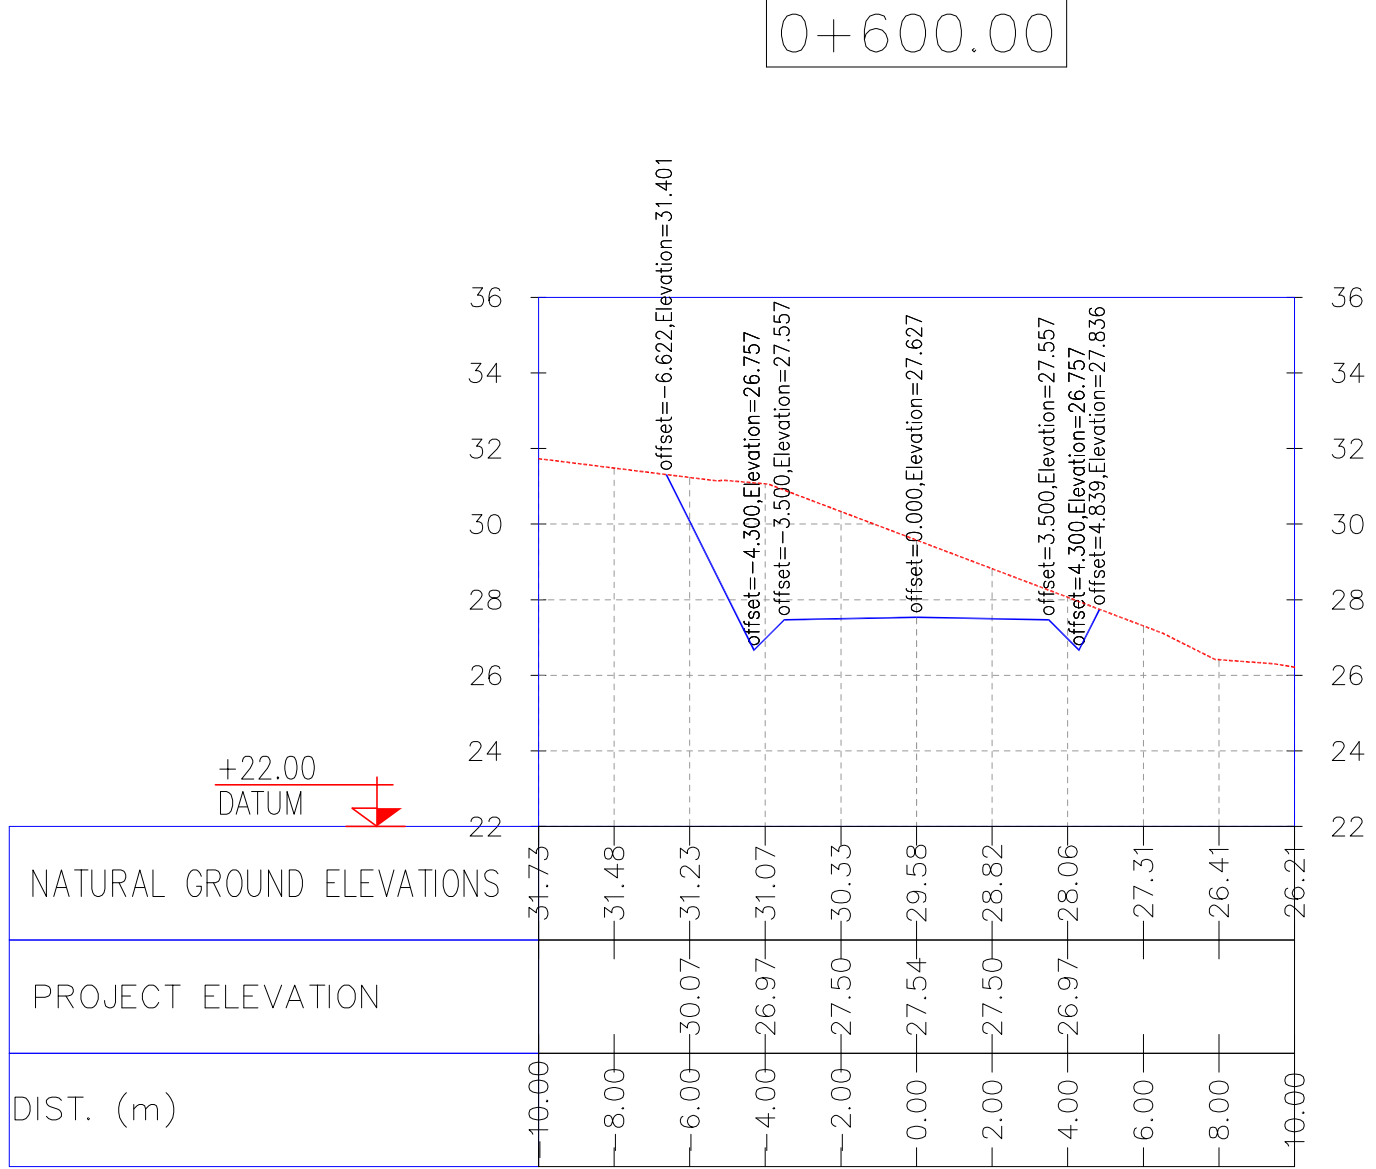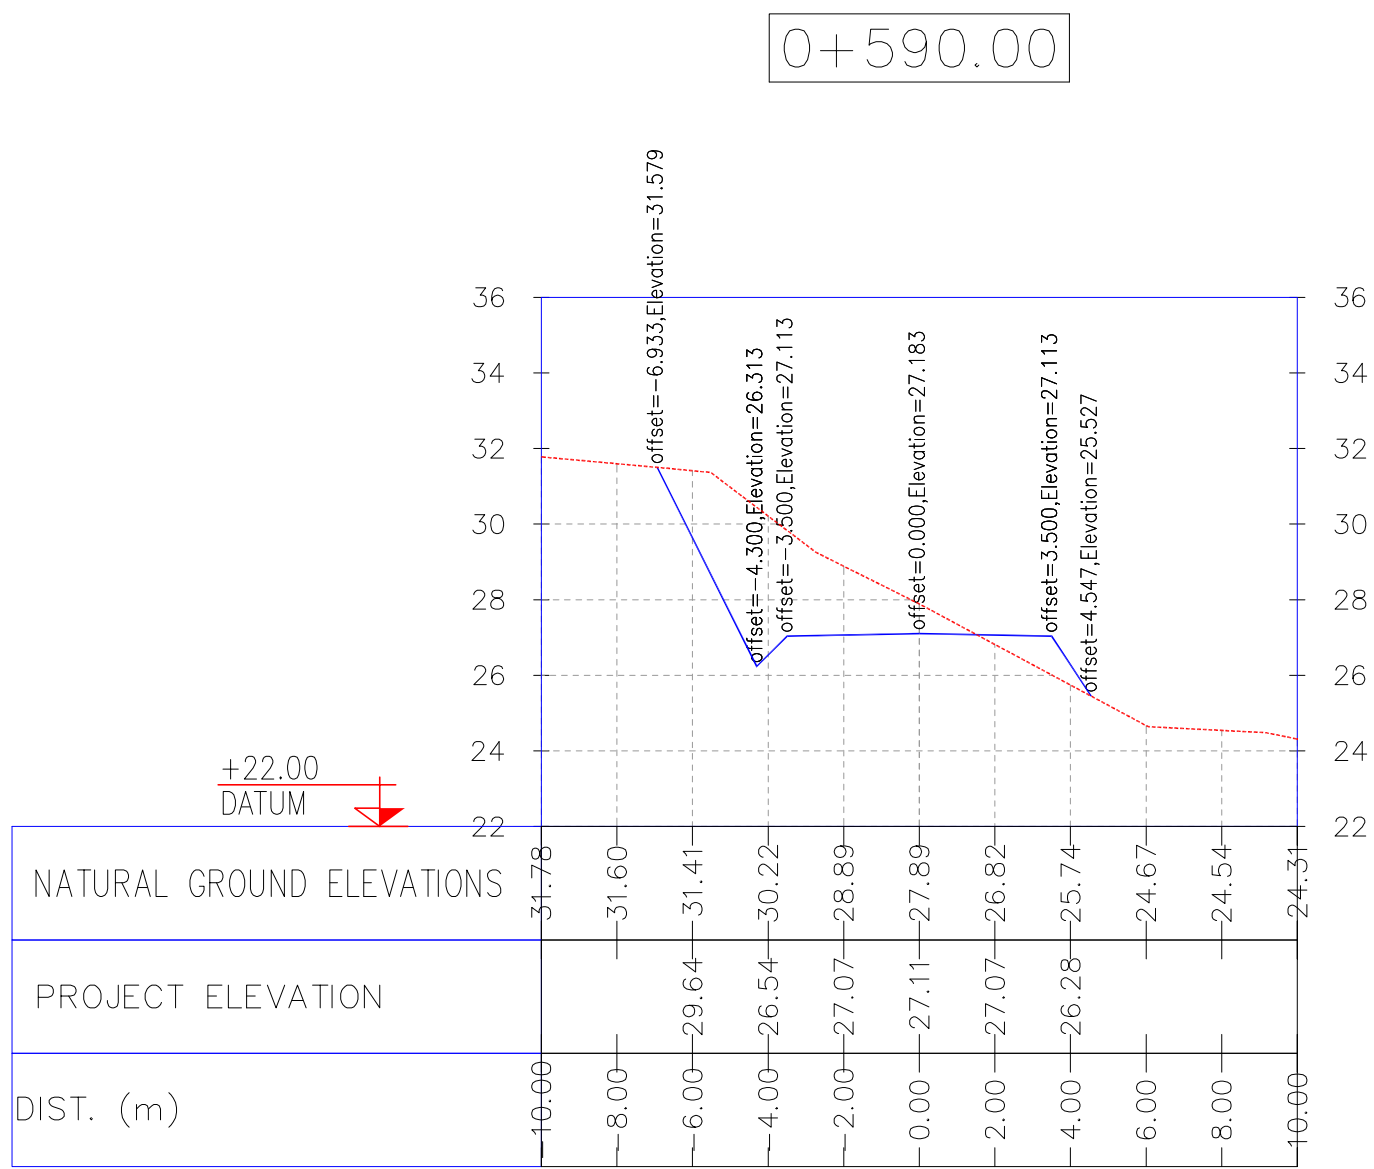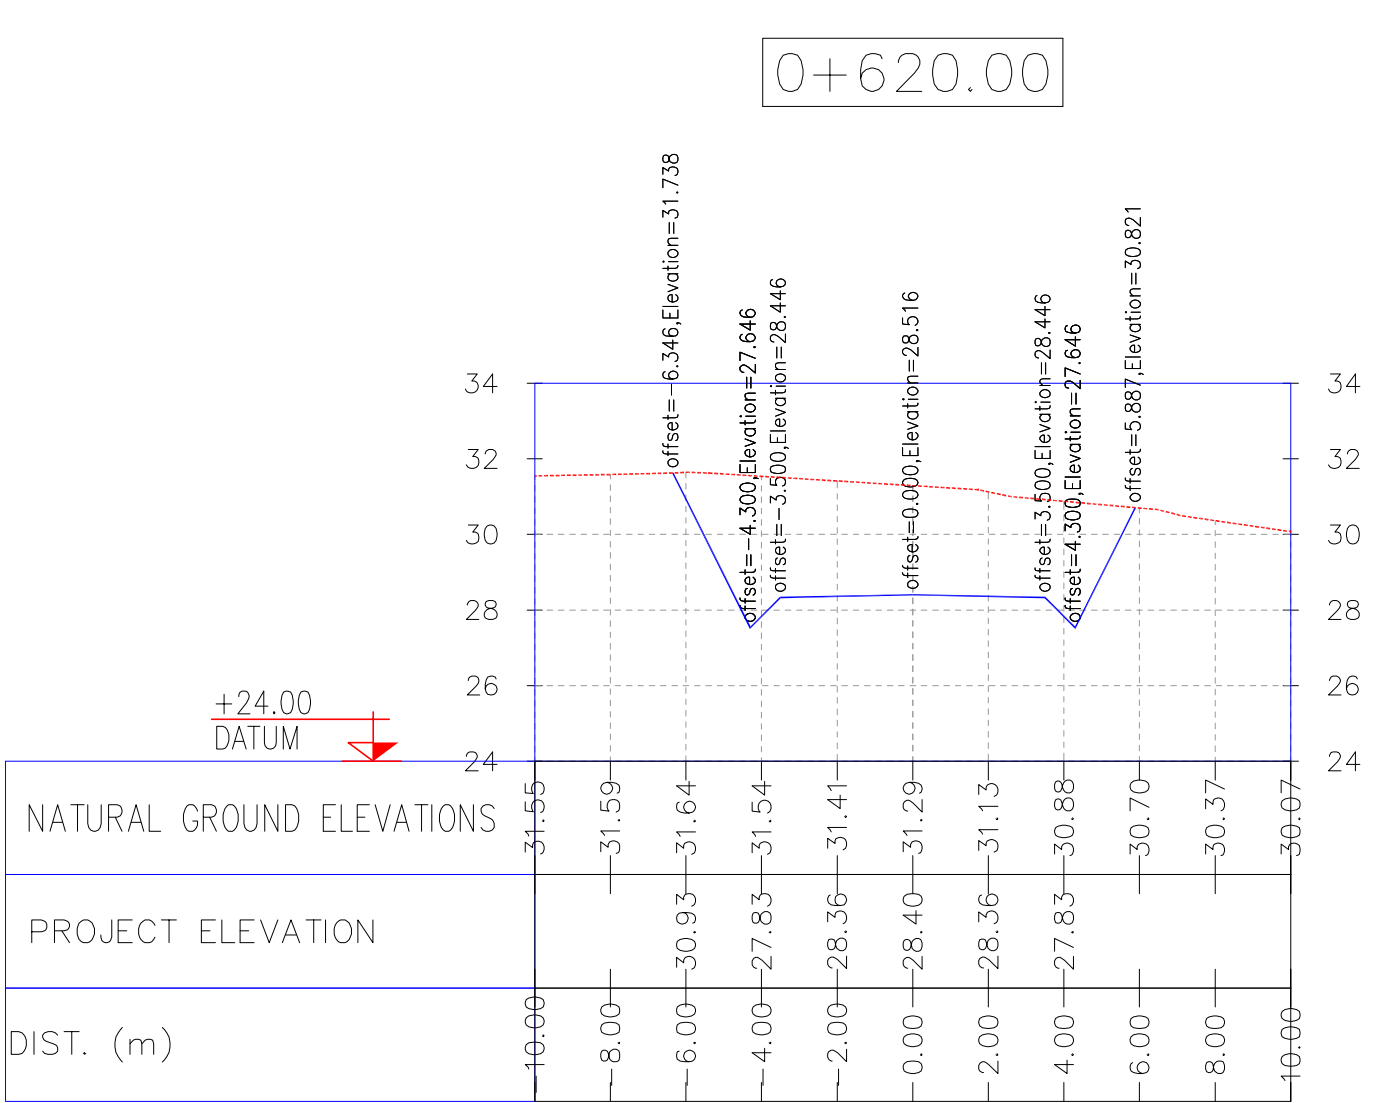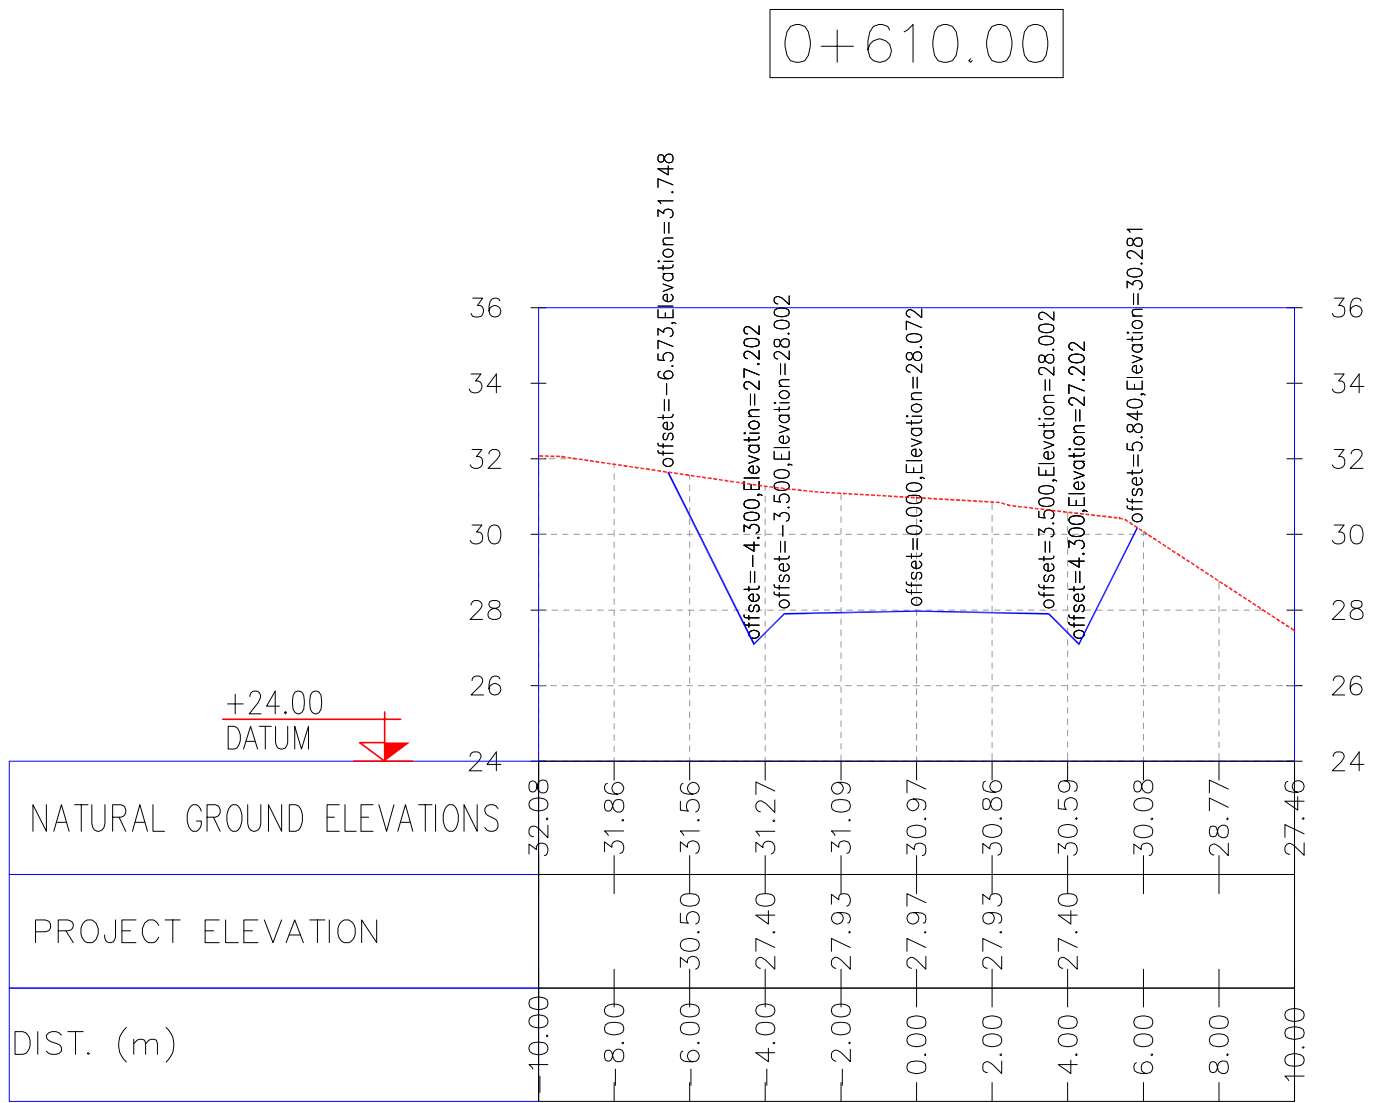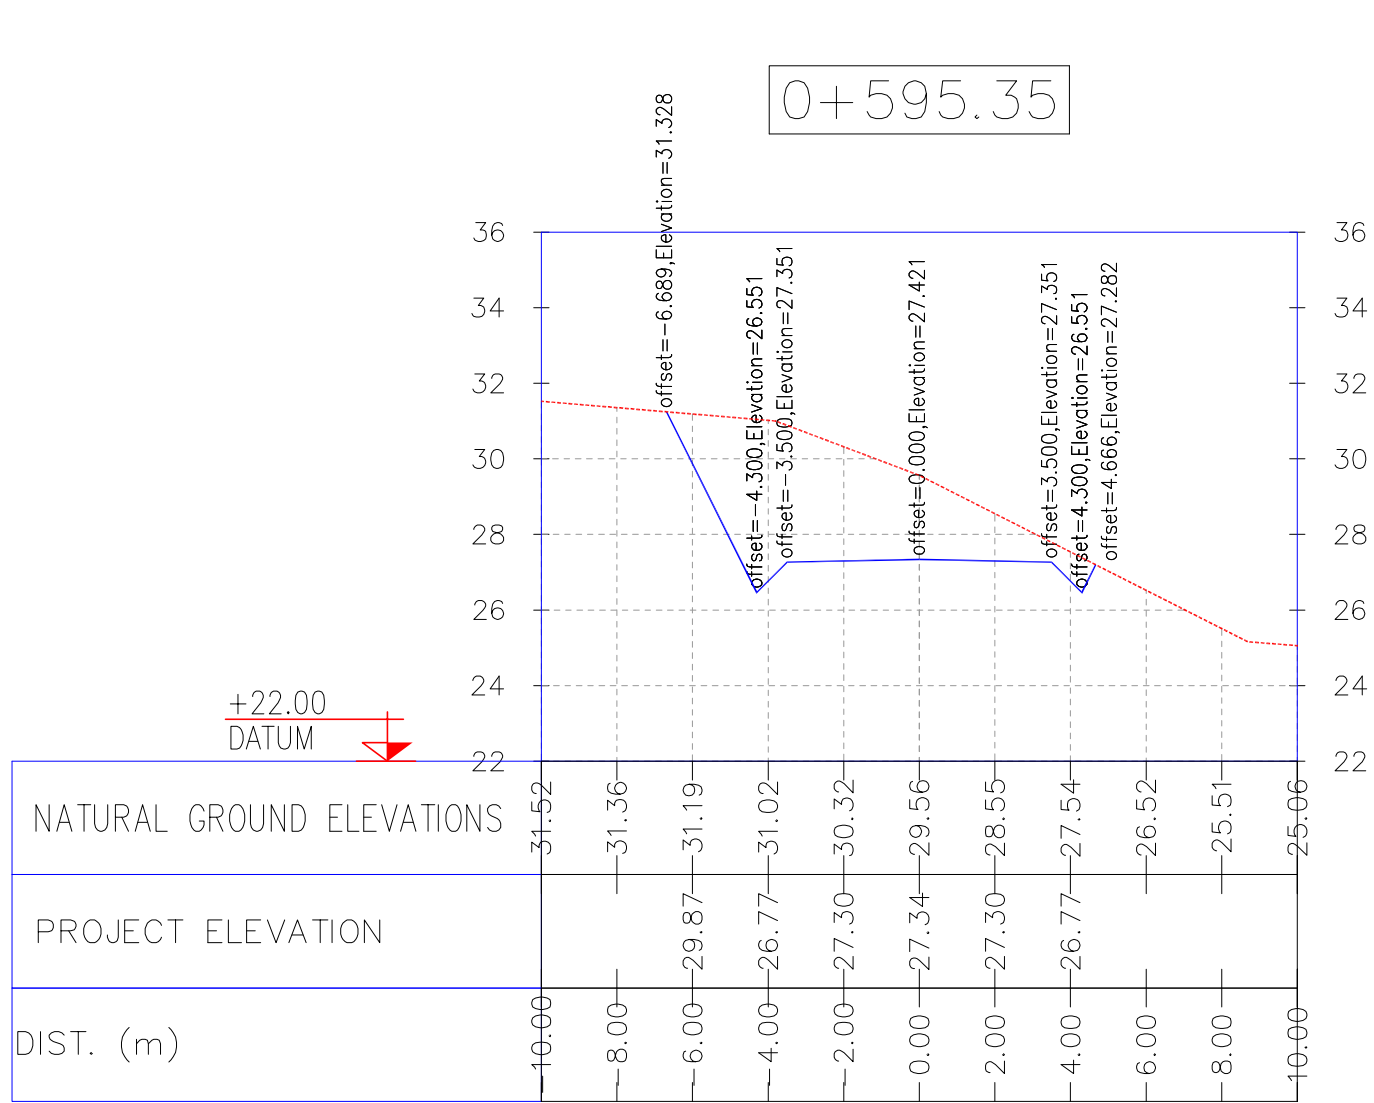

NOTES








1- ALL COORDINATES AND ELEVATIONS ARE IN METER.
2- ALL DRAWINGS SHALL BE CHECKED BY CONTRACTOR WITH RELATIVE DRAWINGS BEFORE CONSTRUCTION.
3- GEODETIC PARAMETERS FOR COORDINATES ARE AS BELOW:
HORIZONTAL COORDINATE SYSTEM: WGS84/UTM ZONE 39
ELLIPSOID : WORLD GEODETIC SYSTEM 1984 (WGS84)
MAP PROJECTION: UNIVERSAL TRANSVERSE MERCATOR (UTM)
VERTICAL DATUM: MSL

LEGEND

REFERENCE DRAWING	DRG. No.
General Civil Layout -W028	BK-W028-PEDCO-110-CV-PY-0001
Rough Grading Plans -W028	BK-W028-PEDCO-110-CV-DW-0001
Standard Drawing For Culvert & Details	BK-GNRAL-PEDCO-000-CV-DW-0014
Specification For Earth Work	BK-GNRAL-PEDCO-000-CV-SP-0004
Standard Drawing For Slope Protection Details	BK-GNRAL-PEDCO-000-CV-DW-0002

KEY PLAN

D04	JUN 2022	IFA	R. BERLOURI	M.PAKHARIAN	M.MBHRSHAD	***										
D03	MAY 2022	IFA	R. BERLOURI	M.PAKHARIAN	M.MBHRSHAD	***										
D02	MAR 2022	IFA	R. BERLOURI	M.PAKHARIAN	M.MBHRSHAD	***										
D01	NOV 2021	IFA	R. BERLOURI	M.PAKHARIAN	M.MBHRSHAD	***	REV.	*****	***	*****	***	*****				
D00	OCT 2021	IPC	R. BERLOURI	M.PAKHARIAN	SH.GHALUKAR	***										
REV.	DATE	P.O.I.S	PREP.	CHK.	APP.	AUT.	اصل و کليه نسخ اين نقشه و حق اقتباس متعلق به شرکت ملي مناطق نفت خيز جنوب مي باشد.									
PROJECT NAME: BINAK OILFIELD DEVELOPMENT/SUB-SURFACE WORK PACKAGES W028 WELLHEAD FACILITIES							THE ORIGINAL AND ALL COPIES OF THIS DRAWING TOGETHER WITH THE COPYRIGHT THEREIN ARE THE SOLE PROPERTY OF N.I.S.O.C./ FIELDS									
PROJECT NO.: 971020							BINAK OILFIELD DEVELOPMENT SUB-SURFACE WORK PACKAGES W028 WELLHEAD FACILITIES									
EPC CONTRACTOR:			EPD/EPC CONTRACTOR(GC):													
 HIRGAN ENERGY - DESIGN & INSPECTION COMPANIES			 PETROIRAN DEVELOPMENT COMPANY													
DRAWING TITLE: CIVIL AND STRUCTURAL DRAWINGS-W028S ACCESS ROAD TRANSVERSAL SECTIONS KM 595.35~620M							NO CONSTRUCTION PERMITTED UNLESS DRAWING APPROVED									
							APPROVED FOR CONSTRUCTION BY: DATE:									
SCALE	SIZE	DRAWING NO.			SHEET NO.	REV.	BUDGET REF.	LOCATION	SIZE	CLASS	SERIAL NO.	DATE				
AS SHOWN	A1	BK-W028-PEDCO-110-CV-PY-0002			34 of 42	D04	053-073-9184	F	4	2	707548	D04				

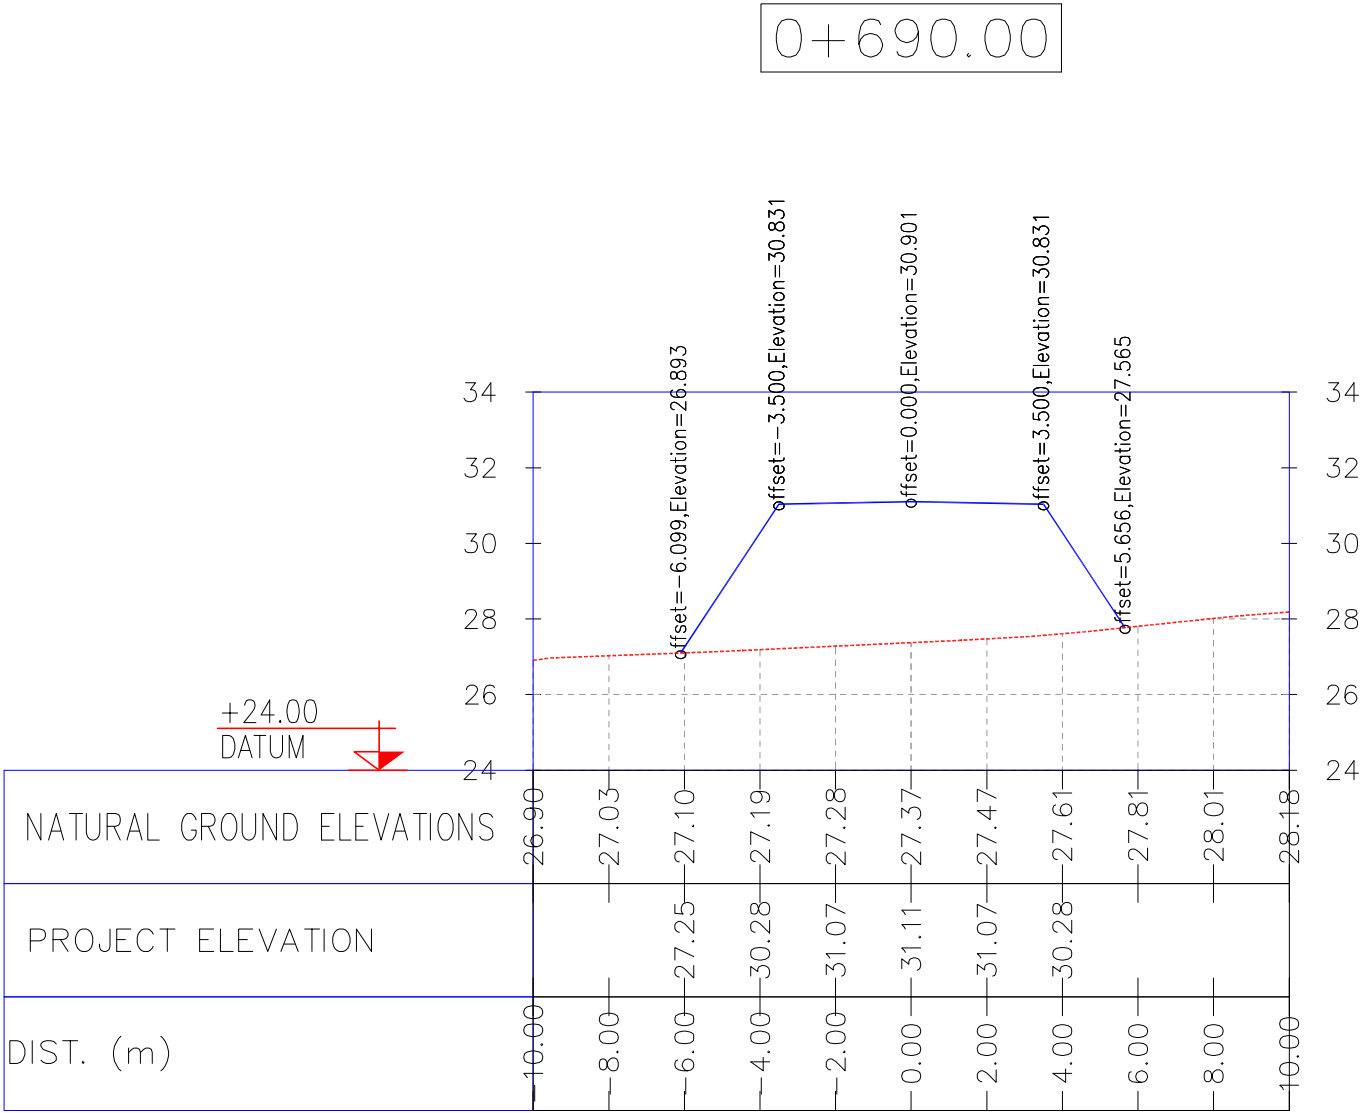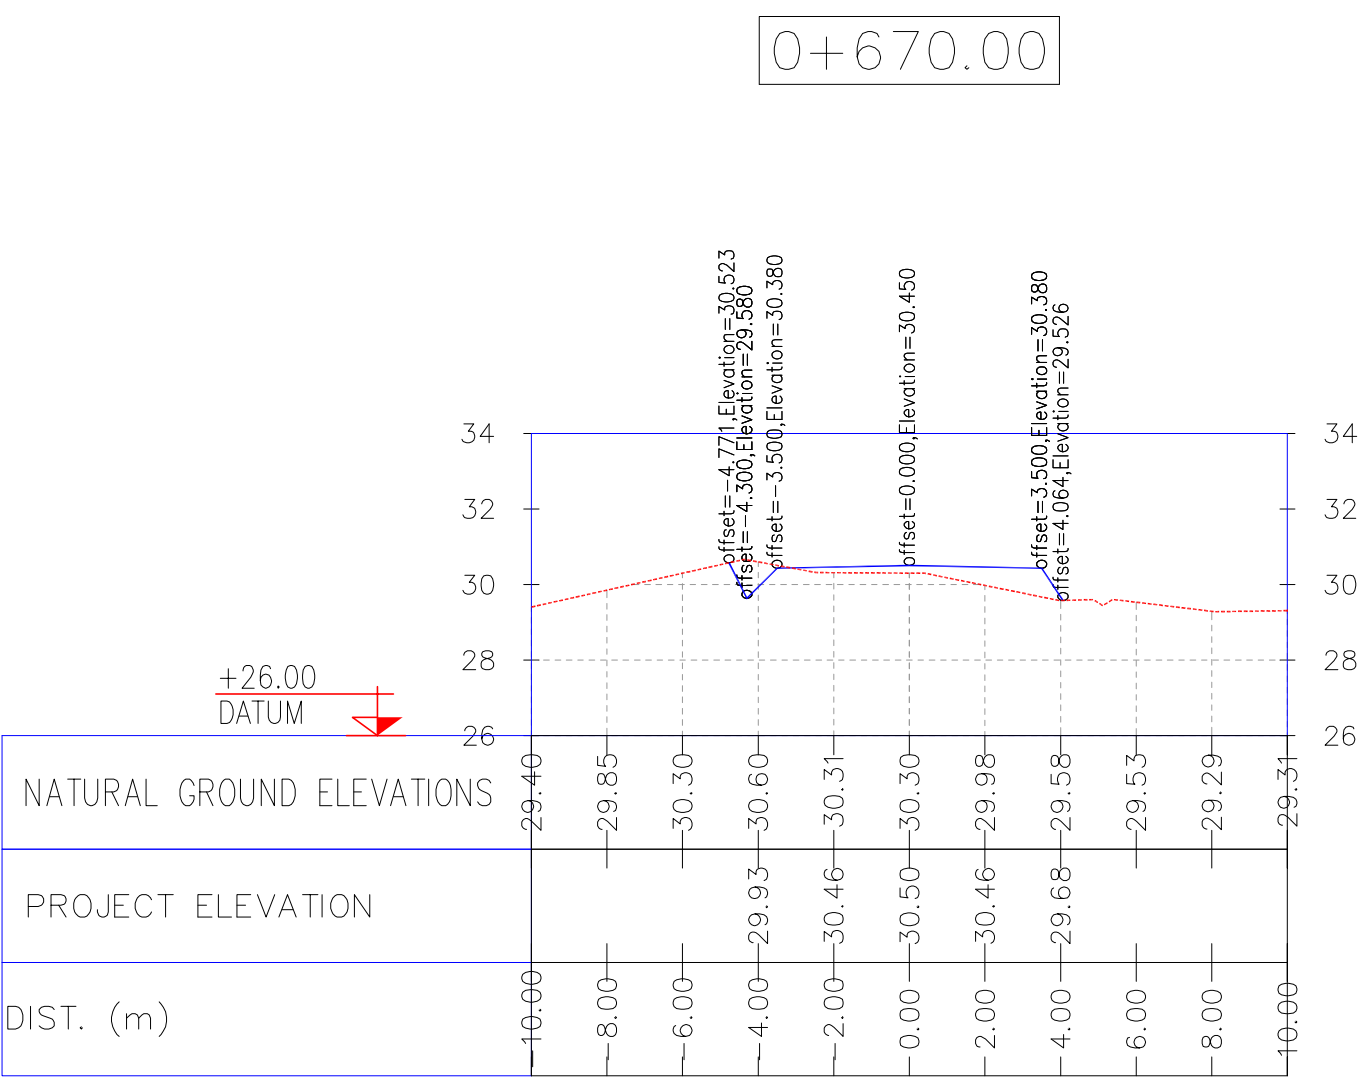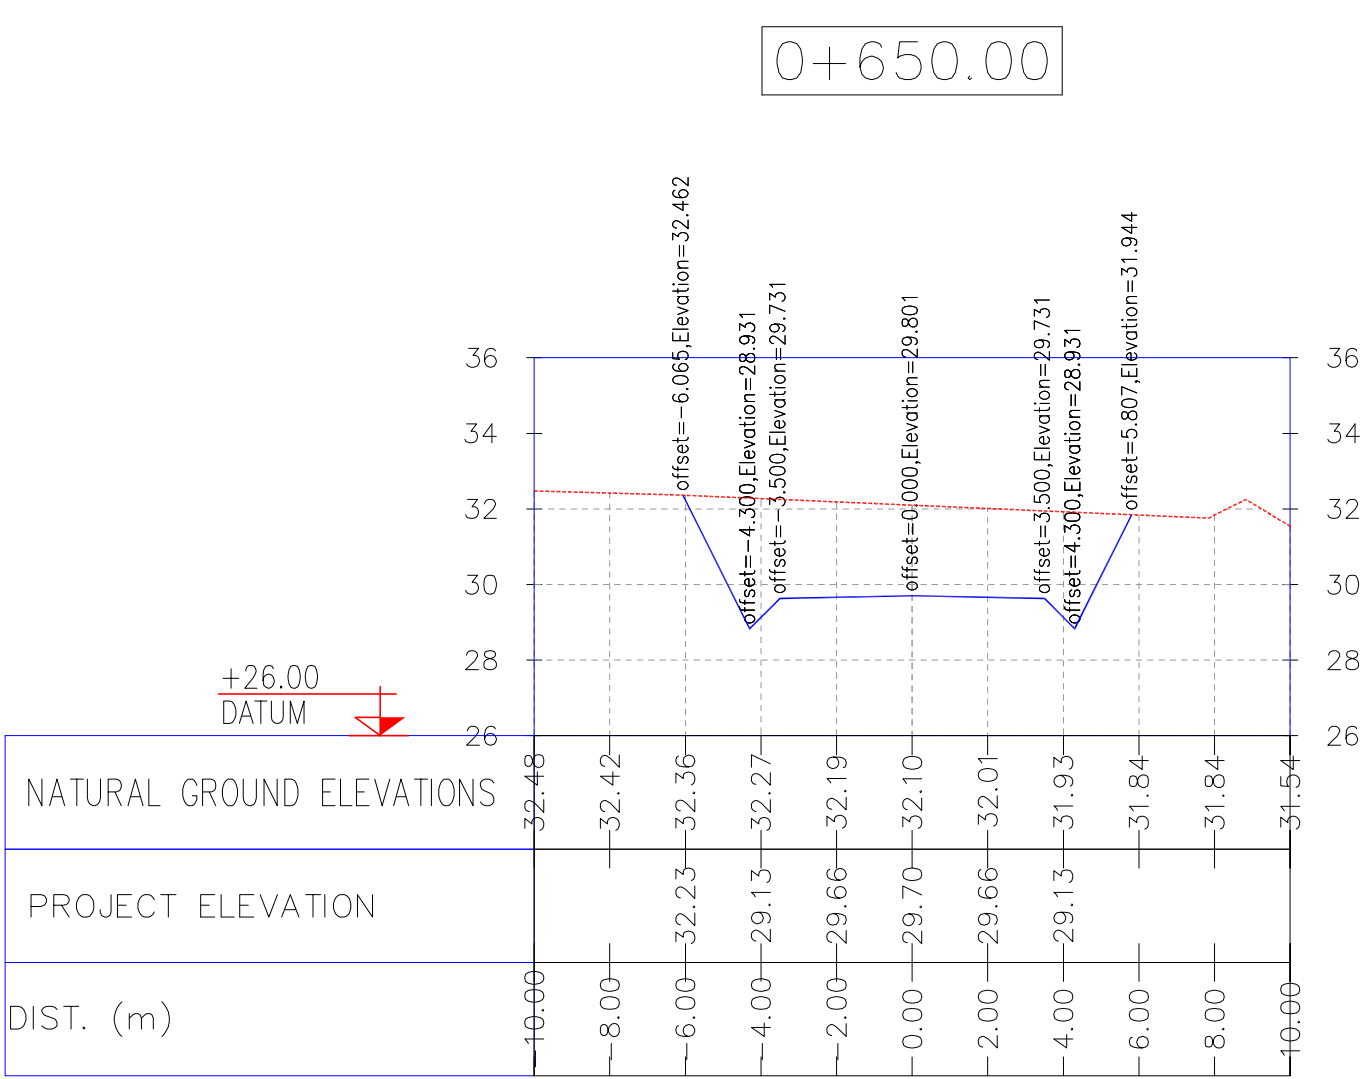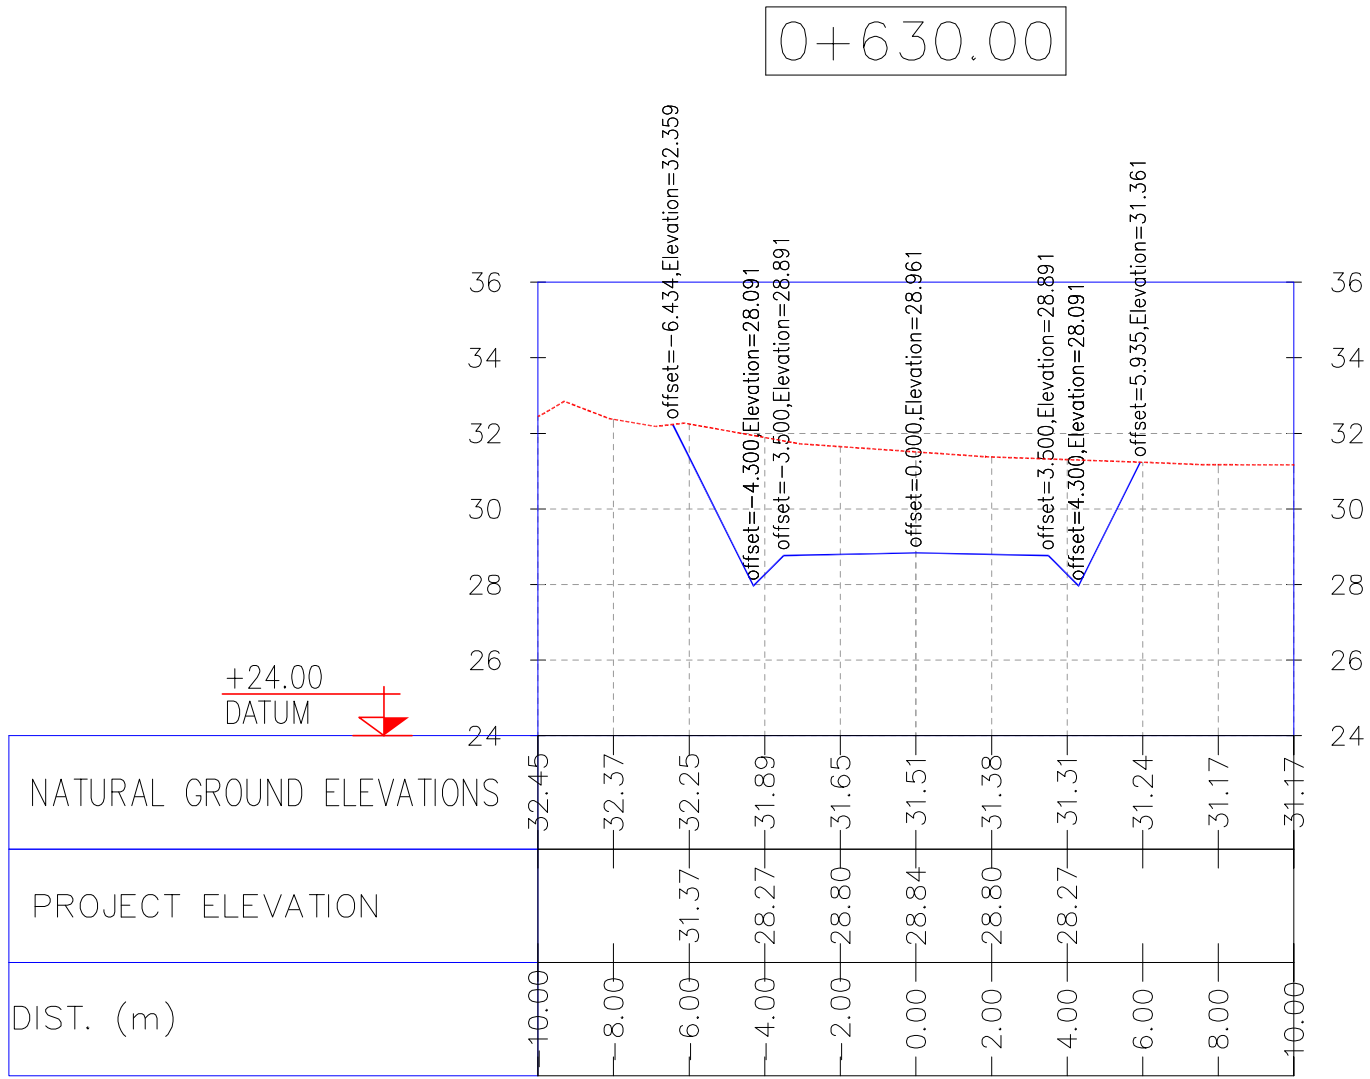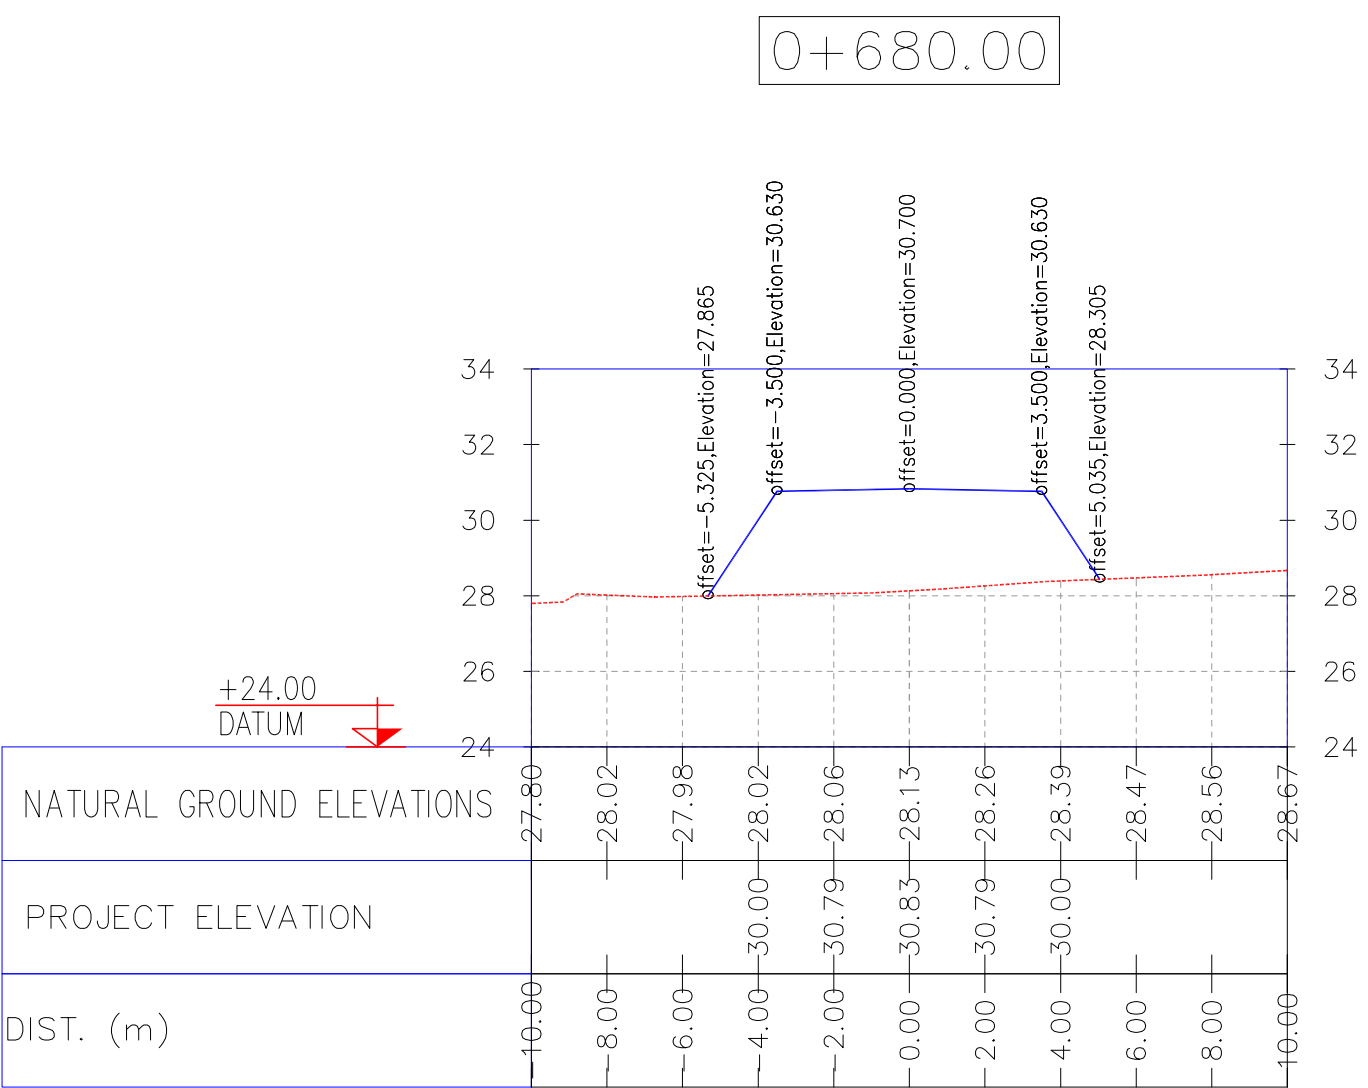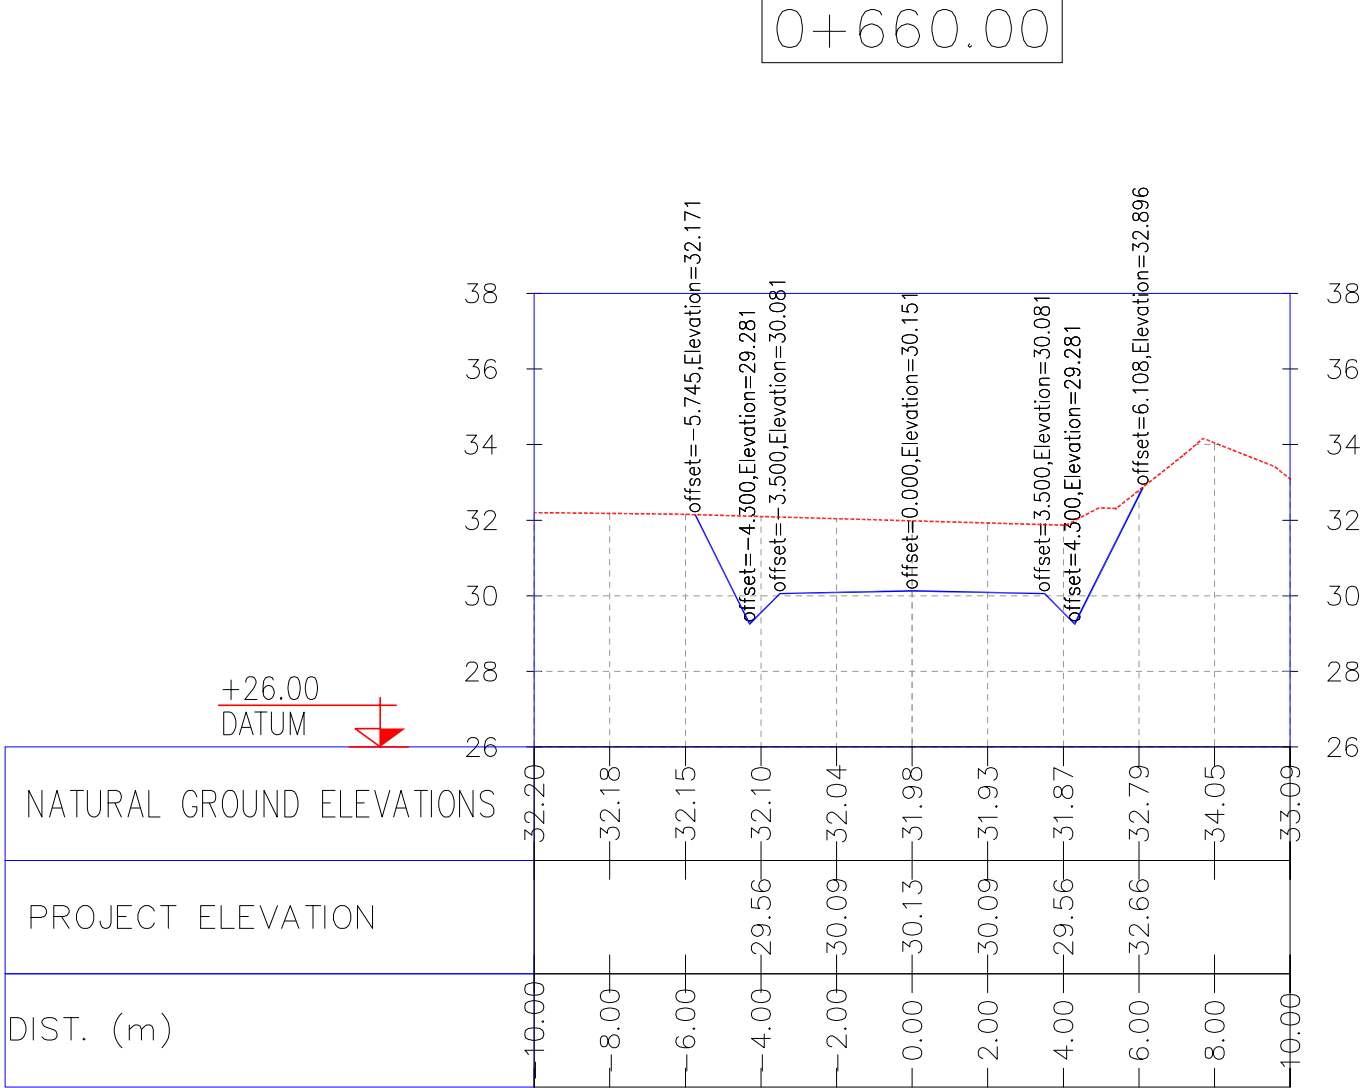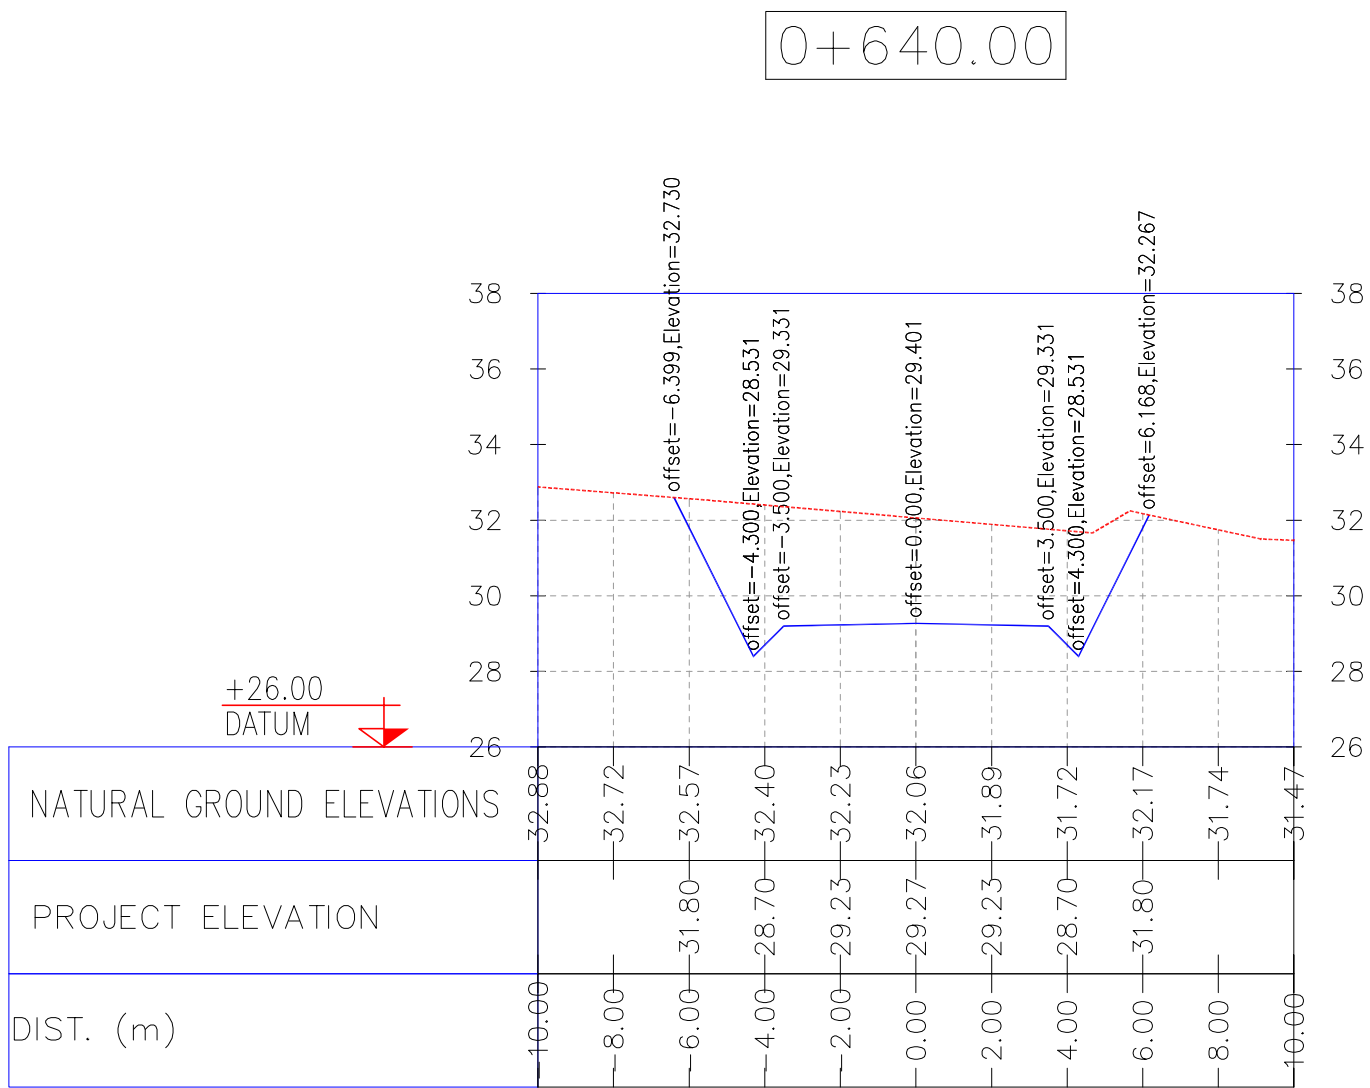

NOTES

1- ALL COORDINATES AND ELEVATIONS ARE IN METER.
2- ALL DRAWINGS SHALL BE CHECKED BY CONTRACTOR WITH RELATIVE DRAWINGS BEFORE CONSTRUCTION.
3- GEODETIC PARAMETERS FOR COORDINATES ARE AS BELOW:
HORIZONTAL COORDINATE SYSTEM: WGS84/UTM ZONE 39
ELLIPSOID : WORLD GEODETIC SYSTEM 1984 (WGS84)
MAP PROJECTION: UNIVERSAL TRANSVERSE MERCATOR (UTM)
VERTICAL DATUM: MSL

LEGEND

REFERENCE DRAWING

DRG. No.

General Civil Layout -W028	BK-W028-PEDCO-110-CV-PY-0001
Rough Grading Plans -W028	BK-W028-PEDCO-110-CV-DW-0001
Standard Drawing For Culvert & Details	BK-GNRAL-PEDCO-000-CV-DW-0014
Specification For Earth Work	BK-GNRAL-PEDCO-000-CV-SP-0004
Standard Drawing For Slope Protection Details	BK-GNRAL-PEDCO-000-CV-DW-0002

KEY PLAN

D04	JUN 2022	IFA	R. BERLOURI	M.PAKHARIAN	M.MEHRSHAD	***									
D03	MAY 2022	IFA	R. BERLOURI	M.PAKHARIAN	M.MEHRSHAD	***									
D02	MAR 2022	IFA	R. BERLOURI	M.PAKHARIAN	M.MEHRSHAD	***	***	*****	***	*****	***	*****			
D01	NOV.2021	IFA	R. BERLOURI	M.PAKHARIAN	M.MEHRSHAD	***									
D00	OCT.2021	IPC	R. BERLOURI	M.PAKHARIAN	SH.GHALUKAR	***	REV.	DESCRIPTION	BY	DATE	BY	DATE			
REV.	DATE	P.O.I.S	PREP.	CHK.	APP.	AUT.									

PROJECT NAME:

BINAK OILFIELD DEVELOPMENT/SUB-SURFACE WORK PACKAGES
W028 WELLHEAD FACILITIES

PROJECT NO.:

971020

EPC CONTRACTOR:

HIRGAN ENERGY - DESIGN & INSPECTION COMPANIES

EPD/EPC CONTRACTOR(GC):

PEDCO

DRAWING TITLE:

CIVIL AND STRUCTURAL DRAWINGS-W028S
ACCESS ROAD TRANSVERSAL SECTIONS KM 640~690M

SCALE

SIZE

LOCATION

SIZE

CLASS

SHEET

REVISION

AS SHOWN

A1

BK-W028-PEDCO-110-CV-PY-0002

35 of 42

D04

053-073-9184

F

4

2

707548

35

D04

DATE

SCALE

DRAWING BY

CHECKED BY

PROJECT ENG.

NO CONSTRUCTION PERMITTED UNLESS DRAWING APPROVED

APPROVED FOR CONSTRUCTION

BY:

DATE:

BUDGET REF.

LOCATION

SIZE

CLASS

SERIAL NO.

SHEET

REVISION



Station	Fill Area	Cut Area	Fill Volume	Cut Volume	Cumulative Fill Vol	Cumulative Cut Vol
0+000.000	0.22	1.11	0.00	0.00	0.00	0.00
0+010.000	0.52	0.81	3.68	9.62	3.68	9.62
0+020.000	1.62	0.55	10.67	6.81	14.35	16.43
0+030.000	1.14	0.68	13.80	6.16	28.15	22.59
0+040.000	0.92	0.56	10.33	6.19	38.48	28.78
0+050.000	0.80	0.65	8.63	6.02	47.10	34.80
0+060.000	1.17	0.52	9.84	5.83	56.94	40.63
0+070.000	0.73	0.59	9.45	5.54	66.40	46.17
0+080.000	0.20	0.80	4.65	6.95	71.05	53.13
0+090.000	0.00	2.32	1.02	15.61	72.07	68.74
0+100.000	0.00	2.46	0.00	23.92	72.07	92.66
0+110.000	0.17	2.22	0.84	23.42	72.91	116.08
0+120.000	0.08	3.00	1.22	26.11	74.13	142.19
0+130.000	0.00	3.80	0.38	34.03	74.51	176.22
0+140.000	0.00	3.31	0.00	35.58	74.51	211.81
0+145.967	0.00	2.77	0.00	18.15	74.51	229.95
0+150.000	0.00	3.08	0.00	11.66	74.51	241.61
0+152.980	0.00	2.94	0.00	8.84	74.51	250.45
0+159.993	0.00	3.12	0.00	20.85	74.51	271.30
0+160.000	0.00	3.13	0.00	0.02	74.51	271.32


Station	Fill Area	Cut Area	Fill Volume	Cut Volume	Cumulative Fill Vol	Cumulative Cut Vol
0+170.000	0.00	4.69	0.00	39.09	74.51	310.41
0+180.000	0.00	6.22	0.00	54.57	74.51	364.98
0+190.000	13.92	0.00	69.61	31.11	144.12	396.09
0+197.457	17.27	0.00	116.30	0.00	260.42	396.09
0+200.000	9.15	0.00	32.95	0.00	293.37	396.09
0+210.000	1.06	0.69	49.83	3.76	343.20	399.84
0+220.000	0.70	1.33	8.50	10.89	351.70	410.73
0+221.131	0.54	1.50	0.66	1.69	352.36	412.43
0+230.000	0.16	2.18	2.94	17.45	355.30	429.88
0+240.000	0.41	1.44	2.70	19.29	357.99	449.17
0+244.769	0.61	0.81	2.36	5.76	360.36	454.93
0+250.000	1.83	0.00	6.39	2.11	366.74	457.04
0+260.000	7.53	0.00	46.80	0.00	413.54	457.04
0+269.911	8.71	0.00	80.48	0.00	494.03	457.04
0+270.000	8.71	0.00	0.77	0.00	494.80	457.04
0+280.000	6.89	0.00	79.06	0.00	573.86	457.04
0+290.000	1.44	1.66	42.87	7.95	616.73	464.99
0+300.000	0.00	1.84	7.62	17.03	624.35	482.02
0+310.000	3.18	0.00	16.17	9.07	640.52	491.10
0+310.026	3.19	0.00	0.08	0.00	640.60	491.10

Station	Fill Area	Cut Area	Fill Volume	Cut Volume	Cumulative Fill Vol	Cumulative Cut Vol
0+320.000	2.31	0.00	27.58	0.00	668.18	491.10
0+330.000	2.12	0.67	21.58	3.62	689.76	494.72
0+340.000	20.98	0.00	116.83	3.62	806.59	498.34
0+350.000	16.29	0.00	187.50	0.00	994.09	498.34
0+350.140	15.87	0.00	2.25	0.00	996.34	498.34
0+360.000	2.24	7.01	89.24	34.55	1085.59	532.90
0+370.000	1.47	1.30	18.52	41.56	1104.10	574.46
0+380.000	0.09	3.63	7.77	24.65	1111.87	599.11
0+390.000	0.00	10.00	0.43	68.11	1112.31	667.22
0+400.000	0.00	14.87	0.00	124.34	1112.31	791.56
0+410.000	0.00	20.52	0.00	176.94	1112.31	968.50
0+413.789	0.00	24.15	0.00	84.60	1112.31	1053.10
0+420.000	0.00	29.88	0.00	168.38	1112.31	1221.48
0+430.000	0.00	40.89	0.00	354.75	1112.31	1576.23
0+440.000	0.00	63.25	0.00	518.21	1112.31	2094.43
0+445.194	0.00	66.19	0.00	333.65	1112.31	2428.08
0+450.000	0.00	58.97	0.00	299.14	1112.31	2727.22
0+460.000	0.00	48.10	0.00	532.89	1112.31	3260.11
0+470.000	0.00	41.40	0.00	443.97	1112.31	3704.08
0+476.600	0.00	20.07	0.00	200.88	1112.31	3904.97

Station	Fill Area	Cut Area	Fill Volume	Cut Volume	Cumulative Fill Vol	Cumulative Cut Vol
0+480.000	0.00	22.76	0.00	72.80	1112.31	3977.76
0+490.000	0.29	3.45	1.47	131.03	1113.78	4108.79
0+500.000	7.15	0.00	37.23	17.23	1151.00	4126.02
0+510.000	10.30	0.00	87.26	0.00	1238.26	4126.02
0+520.000	14.93	0.00	126.14	0.00	1364.40	4126.02
0+530.000	15.35	0.00	151.40	0.00	1515.80	4126.02
0+540.000	15.10	0.00	152.28	0.00	1668.08	4126.02
0+550.000	13.84	0.00	144.72	0.00	1812.80	4126.02
0+560.000	10.63	0.00	122.35	0.00	1935.15	4126.02
0+570.000	15.51	0.00	130.70	0.00	2065.85	4126.02
0+579.319	13.96	1.53	137.36	7.15	2203.21	4133.17
0+580.000	13.35	1.83	9.29	1.15	2212.50	4134.32
0+590.000	1.55	15.51	75.05	85.41	2287.55	4219.73
0+595.350	0.00	24.55	4.21	105.99	2291.75	4325.71
0+600.000	0.00	23.95	0.00	111.86	2291.75	4437.57
0+610.000	0.00	34.22	0.00	289.60	2291.75	4727.17
0+611.380	0.00	32.92	0.00	46.32	2291.75	4773.50
0+620.000	0.00	32.29	0.00	281.04	2291.75	5054.54
0+630.000	0.00	31.21	0.00	317.49	2291.75	5372.03
0+640.000	0.00	32.38	0.00	317.95	2291.75	5689.98

Station	Fill Area	Cut Area	Fill Volume	Cut Volume	Cumulative Fill Vol	Cumulative Cut Vol
0+650.000	0.00	26.97	0.00	296.77	2291.75	5986.75
0+660.000	0.00	21.39	0.00	241.80	2291.75	6228.55
0+670.000	2.24	0.70	10.83	110.71	2302.59	6339.27
0+680.000	22.80	0.00	125.39	4.21	2427.98	6343.48
0+690.000	34.59	0.00	289.87	0.00	2717.85	6343.48


[illegible]

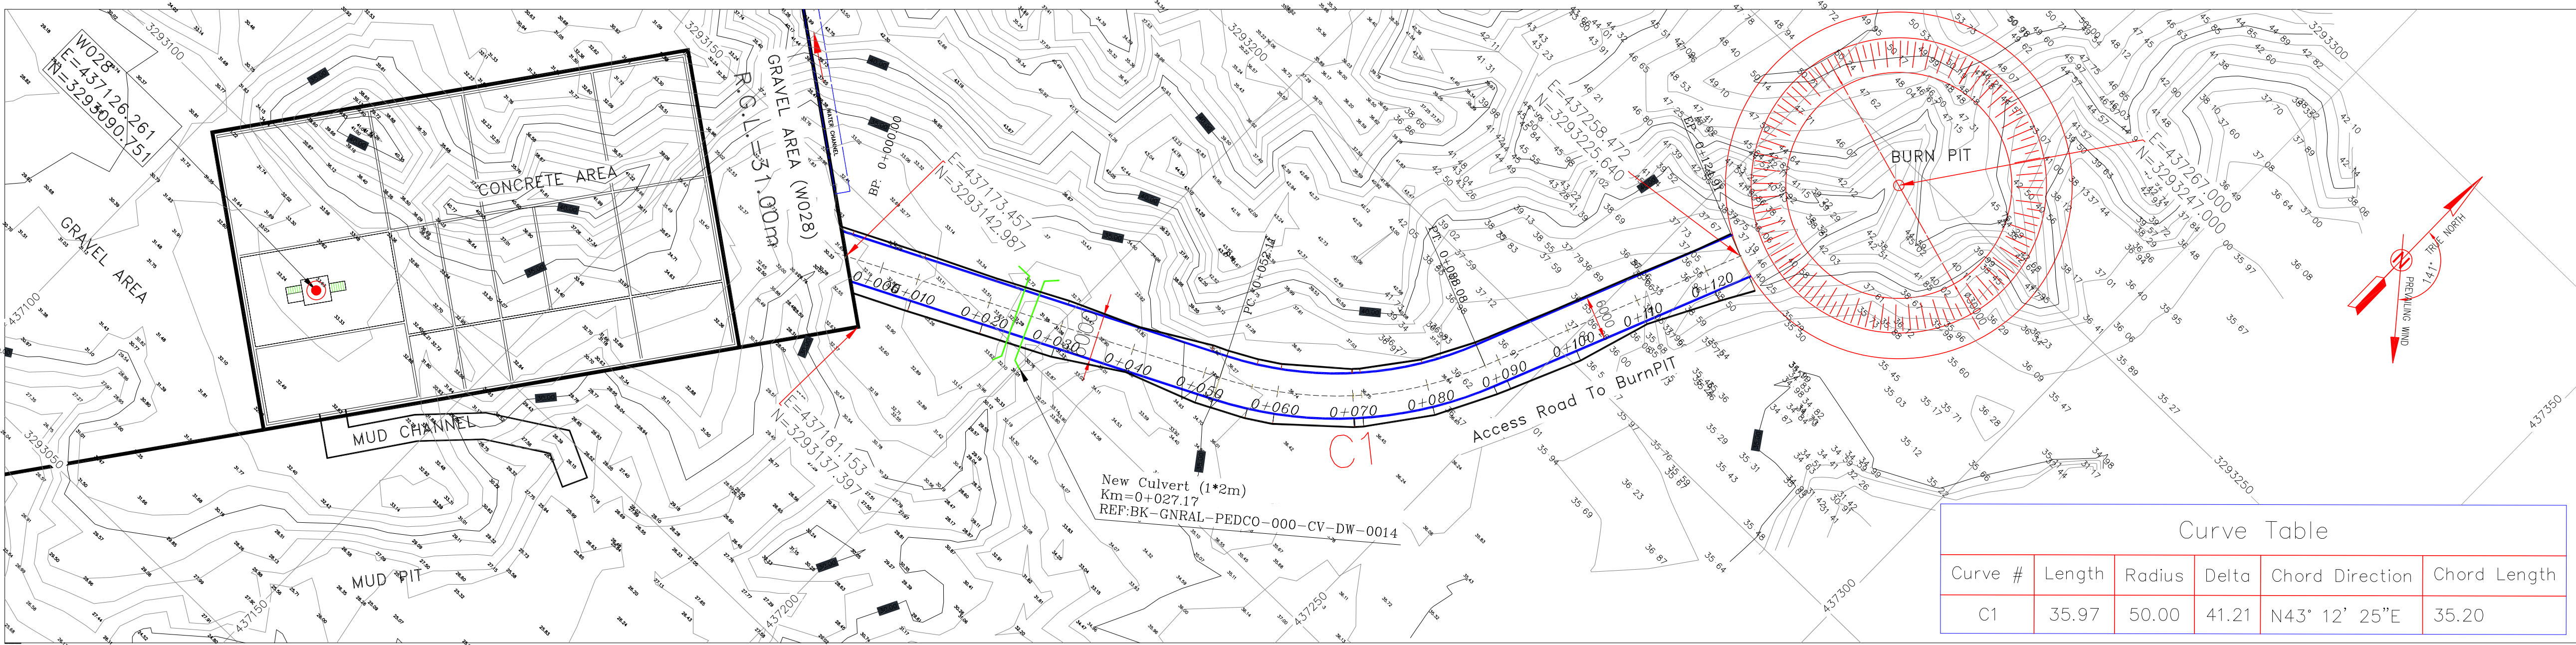

Curve Table					
Curve #	Length	Radius	Delta	Chord Direction	Chord Length
C1	35.97	50.00	41.21	N43° 12' 25"E	35.20

BURN PIT ROAD PLAN

Coordinate List		
Station	Northing	Easting
0+000.00	3293142.99	437173.46
0+010.00	3293147.40	437182.43
0+020.00	3293151.81	437191.40
0+030.00	3293156.23	437200.38
0+040.00	3293160.64	437209.35
0+050.00	3293165.05	437218.32
0+060.00	3293170.01	437227.00
0+070.00	3293176.55	437234.54
0+080.00	3293184.46	437240.63
0+090.00	3293193.41	437245.06
0+100.00	3293202.64	437248.90
0+110.00	3293211.87	437252.74
0+120.00	3293221.11	437256.58
0+124.91	3293225.64	437258.47

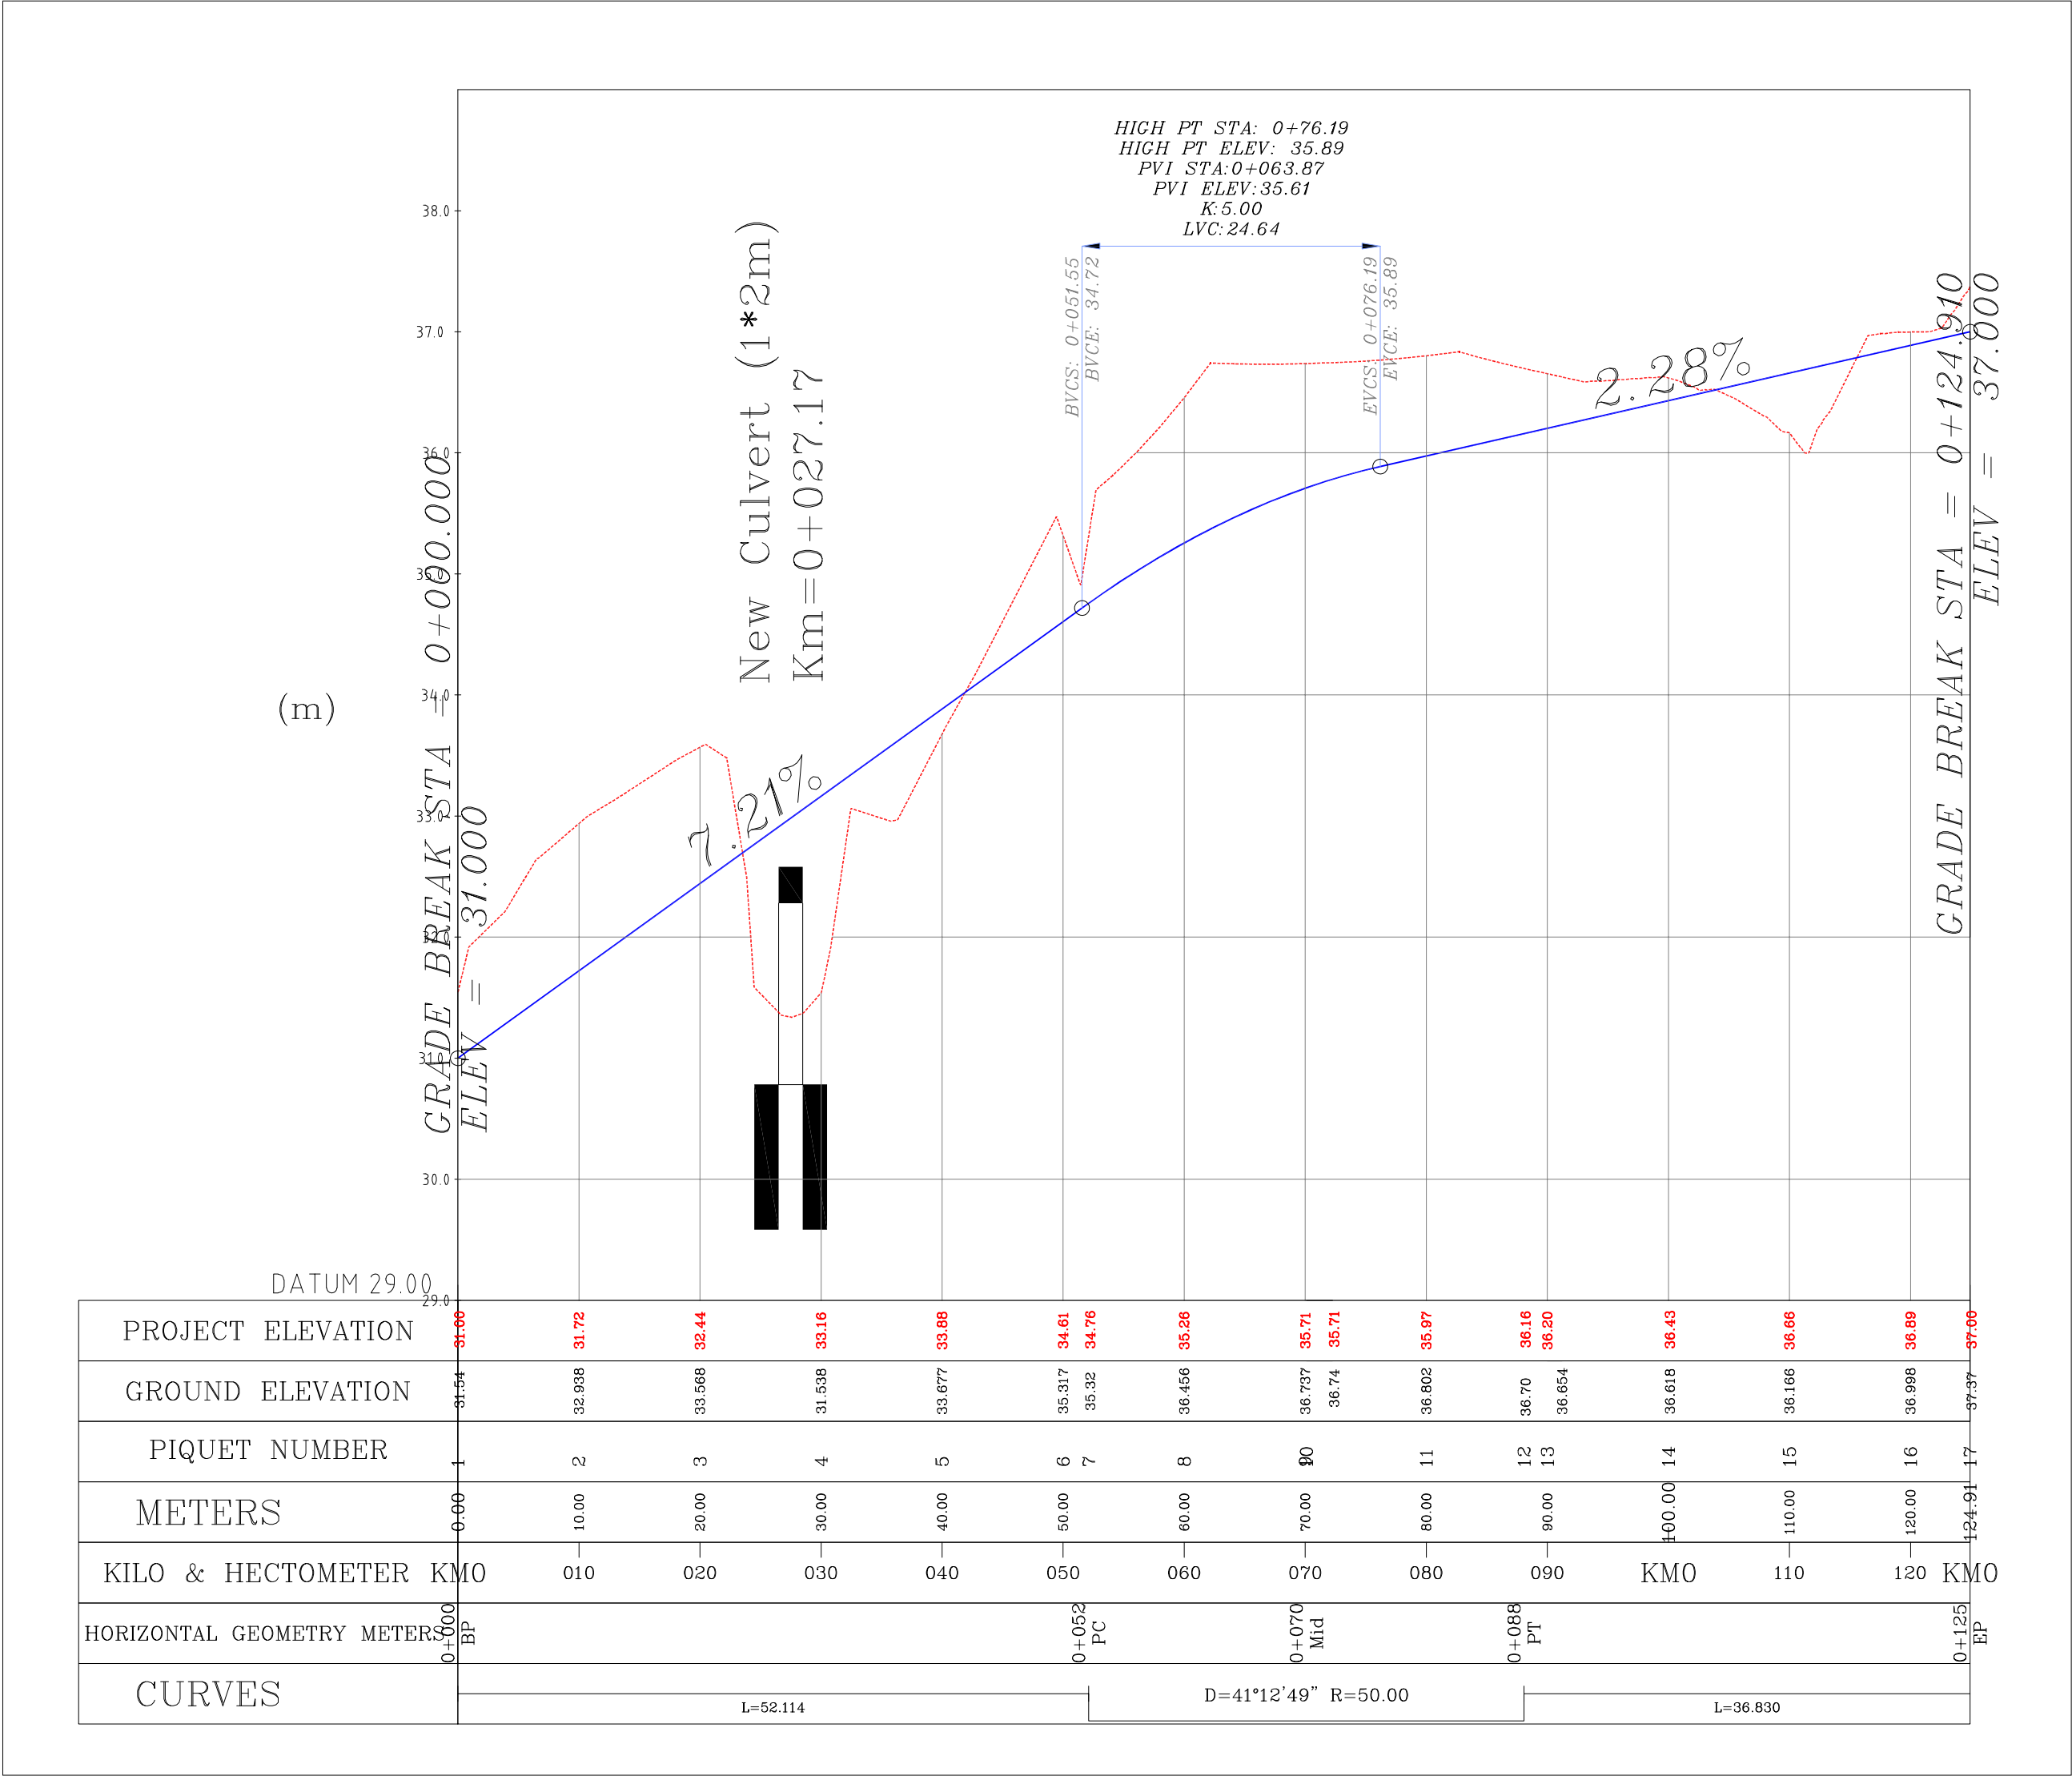

BURN PIT ROAD PROFILE


BENCH MARK LIST			
NAME	Easting(m)	Northing(m)	Elevation(m)
BM12	437294.141	3292567.901	35.395
BM14	437204.521	3292998.852	38.676
BM16	436964.749	3293160.118	37.566

- NOTES
- 1- ALL COORDINATES AND ELEVATIONS ARE IN METER.
 - 2- ALL DRAWINGS SHALL BE CHECKED BY CONTRACTOR WITH RELATIVE DRAWINGS BEFORE CONSTRUCTION.
 - 3- GEODETIC PARAMETERS FOR COORDINATES ARE AS BELOW:
HORIZONTAL COORDINATE SYSTEM: WGS84/UTM ZONE 39
ELLIPSOID : WORLD GEODETIC SYSTEM 1984 (WGS84)
MAP PROJECTION: UNIVERSAL TRANSVERSE MERCATOR (UTM)
VERTICAL DATUM: MSL
 - 4- THE SUITABLE MATERIAL FOR FILLING SHALL BE COLLECTED BASED ON TO THE BELOW RULES:
 - PROJECT GEOTECHNICAL INVESTIGATION REPORT, BORROW MATERIALS AND SPECIFICATION STUDY PART.
 - "GENERAL SPECIFICATION FOR ROAD" NO. 101, SECTION 207, IRAN PLANNING AND BUDGET ORGANIZATION.
 - PROJECT GENERAL SPECIFICATION "SPECIFICATION FOR EARTH WORK" DOCUMENT NUMBER "BK-GNRAL-PEDCO-000-CV-SP-0004".
 - GEOTECHNICAL REPORTS AND CLIENT'S SITE SUPERVISORY BODY RECOMMENDATIONS AND APPROVALS.
 - 5- BEFORE ANY EARTH WORK ACTIVITIES (CUT OR FILL), TOP SOIL SHALL BE REMOVED AS GEOTECHNICAL RECOMMENDATION





LEGEND			
	WELL LOCATION		CANAL
	WELL		RIVER
	SITE		WATER COURSE
	CAMP SITE		CONTOURS
	ASPHALT ROAD		SPOT HEIGHT
	GRAVEL ROAD		BENCH MARK
	PROPOSED ROAD		BRIDGE
	DAYLIGHT		CULVERT

REFERENCE DRAWING	DRG. No.
General Civil Layout -W028	BK-W028-PEDCO-110-CV-PY-0001
Rough Grading Plans -W028	BK-W028-PEDCO-110-CV-DW-0001
Standard Drawing For Culvert & Details	BK-GNRAL-PEDCO-000-CV-DW-0014
Specification For Earth Work	BK-GNRAL-PEDCO-000-CV-SP-0004
Standard Drawing For Slope Protection Details	BK-GNRAL-PEDCO-000-CV-DW-0002
Specification For Road & Paving	BK-GNRAL-PEDCO-000-CV-SP-0002

ABBREVIATION	
PT=	POINT
PVI=	POINT OF VERTICAL INTERSECTION
LVC=	LENGTH OF VERTICAL CURVE
BVCS=	BEGIN OF VERTICAL CURVE STATION
BVCE=	BEGIN OF VERTICAL CURVE ELEVATION
EVCS=	END OF VERTICAL CURVE STATION
EVCE=	END OF VERTICAL CURVE ELEVATION

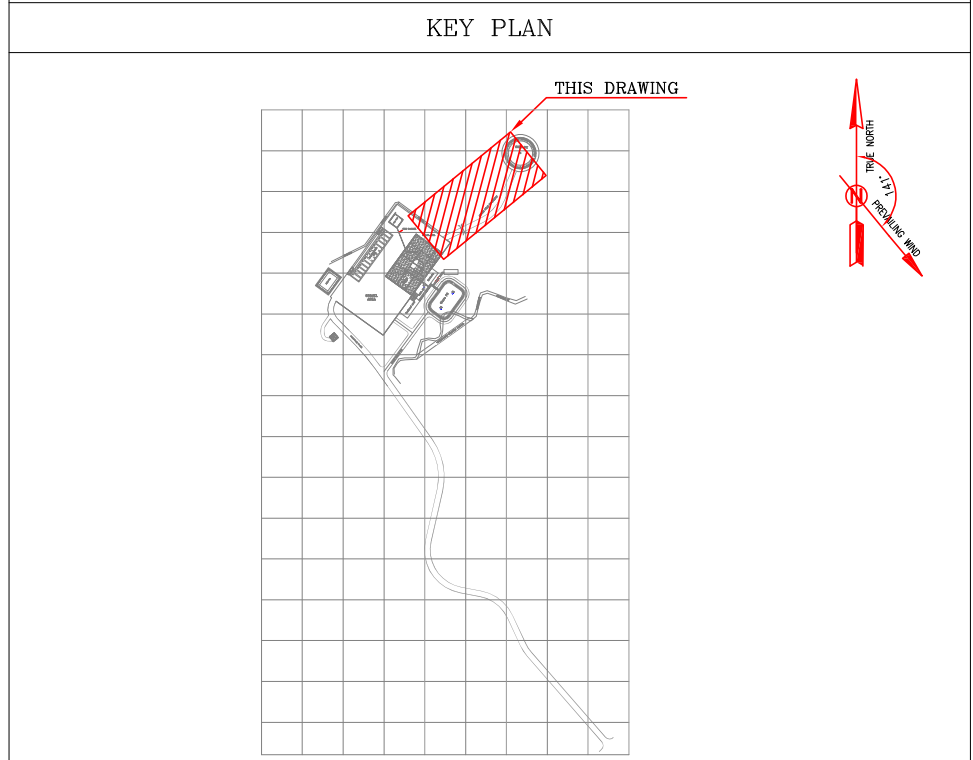

D04	JUN.2022	IFA	R. BERLOURI	M.PAKHARIAN	M.MEHRSHAD	***								
D03	MAY.2022	IFA	R. BERLOURI	M.PAKHARIAN	M.MEHRSHAD	***								
D02	MAR.2022	IFA	R. BERLOURI	M.PAKHARIAN	M.MEHRSHAD	***	***	*****	***	***	***	***	***	***
D01	NOV.2021	IFA	R. BERLOURI	M.PAKHARIAN	M.MEHRSHAD	***	REV.	DESCRIPTION	BY	DATE	BY	DATE		
D00	OCT.2021	IFC	R. BERLOURI	M.PAKHARIAN	SH.GHALIKAR	***			CHECKED		REV. APPR.			
REV.	DATE	P.O.I.S	PREP.	CHK.	APP.	AUT.	احل و کلیه نسخ این نقشه و حق اقتباس متعلق به شرکت ملی مناطق نفت خیز جنوب میباشد.							
PROJECT NAME:								THE ORIGINAL AND ALL COPIES OF THIS DRAWING TOGETHER WITH THE COPYRIGHT THEREIN ARE THE SOLE PROPERTY OF N.I.S.O.C./ FIELDS						
PROJECT NO.:								971020						
EPC CONTRACTOR:			EPD/EPC CONTRACTOR(GC):				BINAK OILFIELD DEVELOPMENT SUB-SURFACE WORK PACKAGES W028 WELLHEAD FACILITIES							
 HIRGAN ENERGY – DESIGN & INSPECTION COMPANIES			 PEDCO				 PETROIRAN DEVELOPMENT COMPANY							
							DATE	SCALE	DRAWING BY	CHECKED BY	PROJECT ENG.			
DRAWING TITLE:							NO CONSTRUCTION PERMITTED UNLESS DRAWING APPROVED							
							APPROVED FOR CONSTRUCTION				BY:	DATE:		
SCALE	SIZE	DRAWING NO.			SHEET NO.	REV.	BUDGET REF.	LOCATION	SIZE	CLASS	SERIAL NO.	SHEET	REVISION	
AS SHOWN	A1	BK-W028-PEDCO-110-CV-PY-0002			37 of 42	D04	053-073-9184	F	4	2	707548	37	D04	

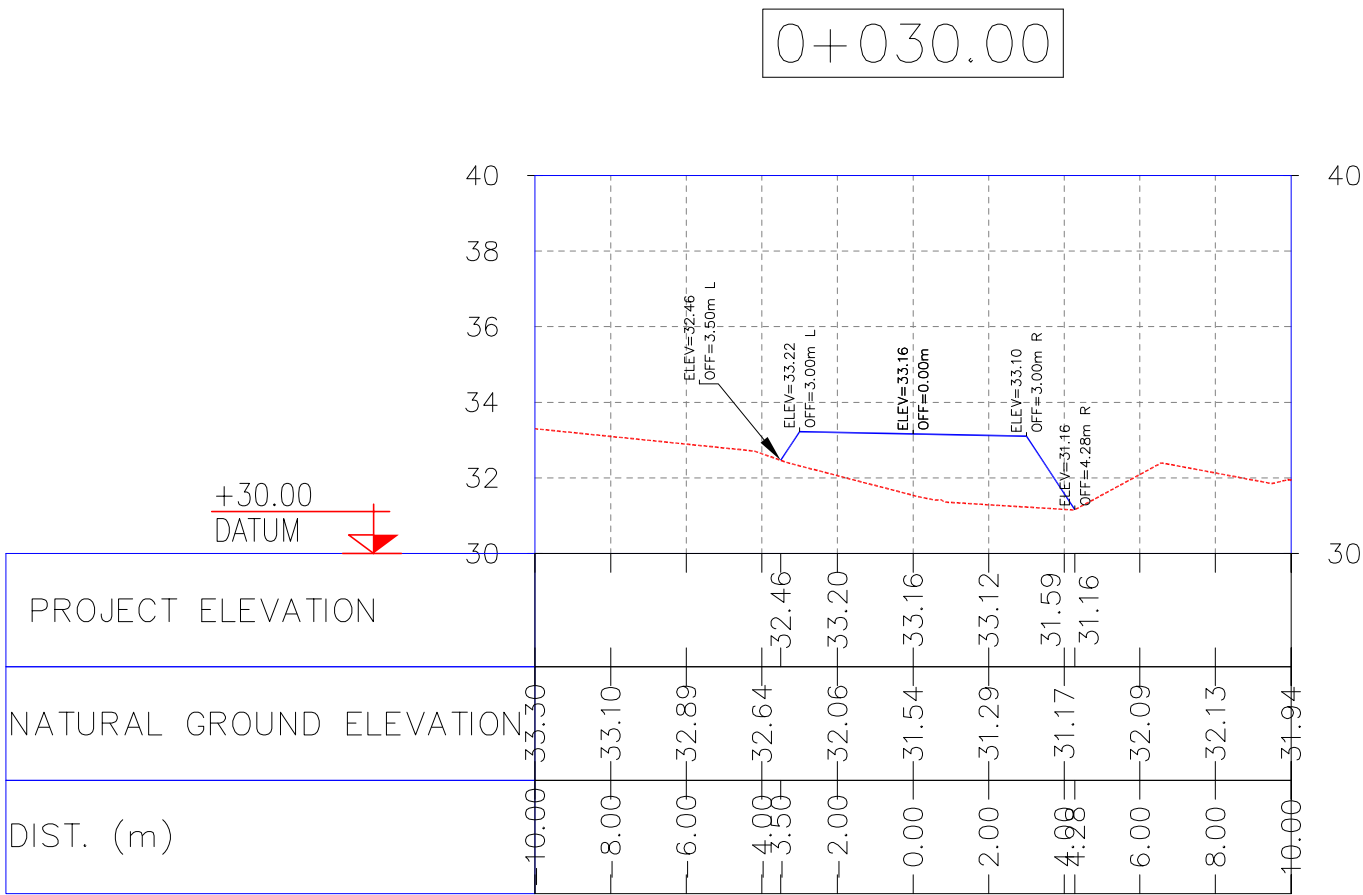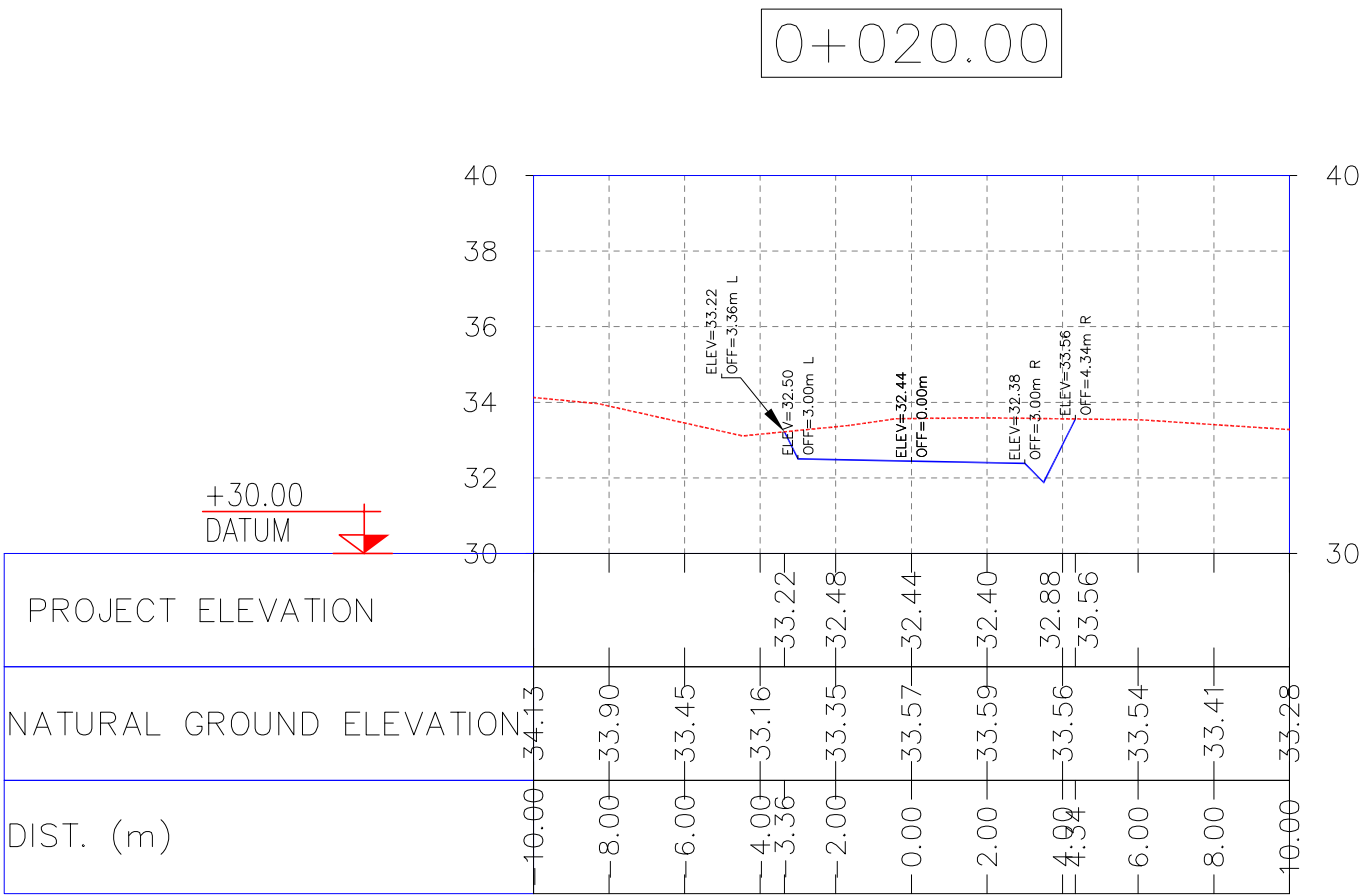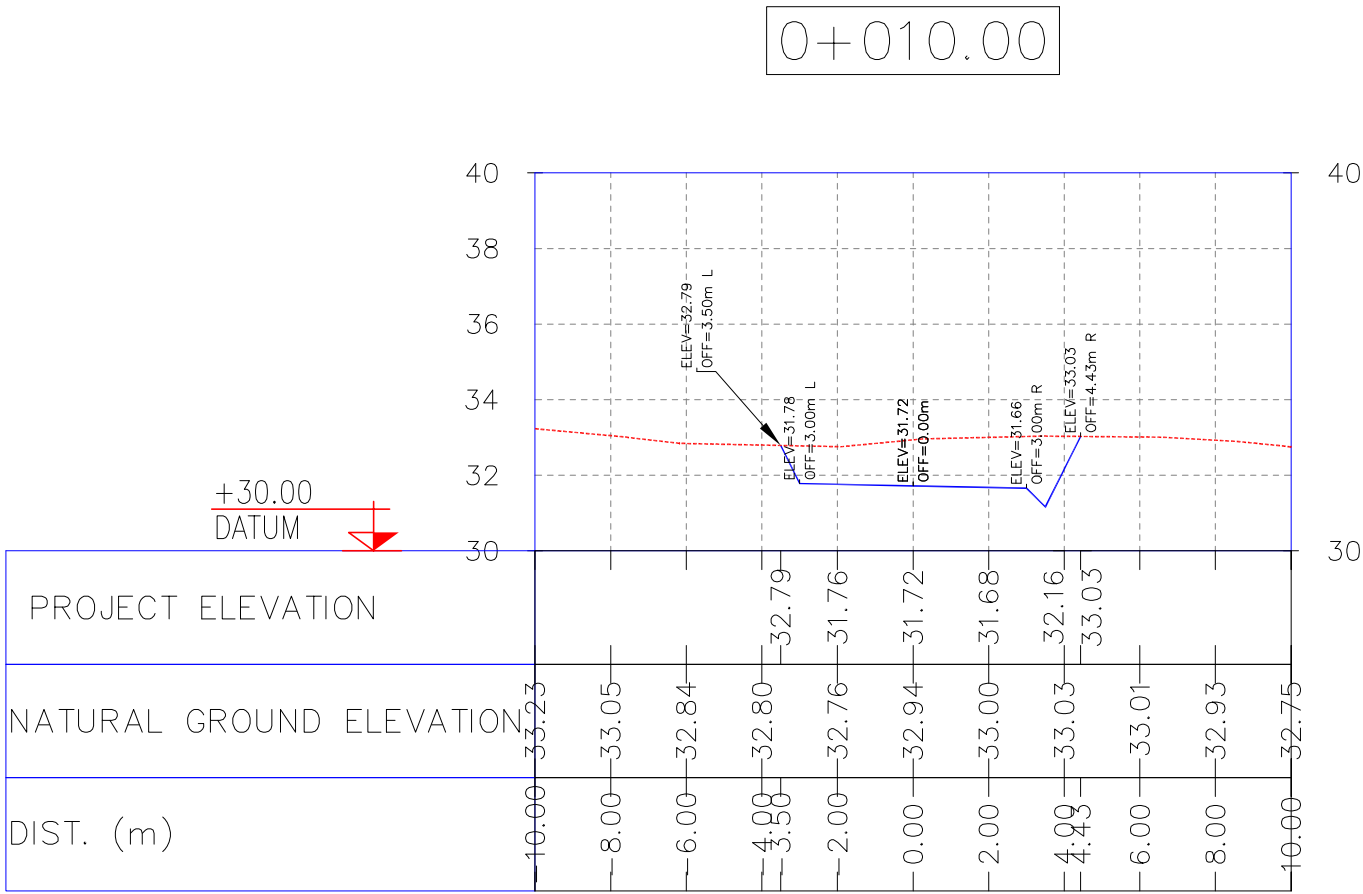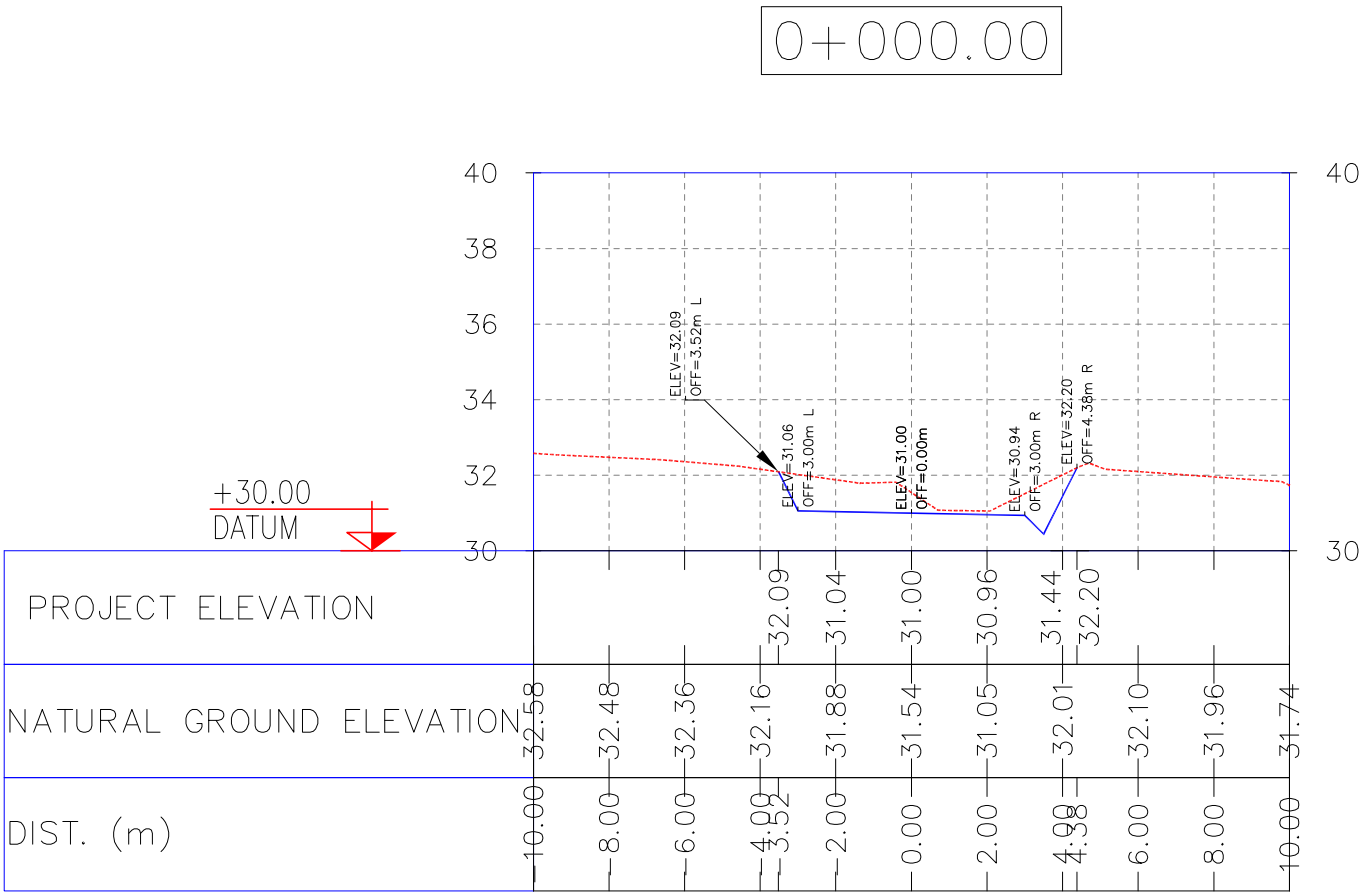

NOTES





1- ALL COORDINATES AND ELEVATIONS ARE IN METER.
2- ALL DRAWINGS SHALL BE CHECKED BY CONTRACTOR WITH RELATIVE DRAWINGS BEFORE CONSTRUCTION.
3-GEODETIC PARAMETERS FOR COORDINATES ARE AS BELOW:
HORIZONTAL COORDINATE SYSTEM: WGS84/UTM ZONE 39
ELLIPSOID : WORLD GEOETIC SYSTEM 1984 (WGS84)
MAP PROJECTION: UNIVERSAL TRANSVERSE MERCATOR (UTM)
VERTICAL DATUM: MSL

LEGEND

REFERENCE DRAWING	DRG. No.
General Civil Layout -W028	BK-W028-PEDCO-110-CV-PY-0001
Rough Grading Plans -W028	BK-W028-PEDCO-110-CV-DW-0001
Standard Drawing For Culvert & Details	BK-GNRAI-PEDCO-000-CV-DW-0014
Specification For Earth Work	BK-GNRAI-PEDCO-000-CV-SP-0004
Standard Drawing For Slope Protection Details	BK-GNRAI-PEDCO-000-CV-DW-0002


KEY PLAN






D04	JUN 2022	IFA	R. BERLOURI	M.PAKHARIAN	M.MEHRSHAD	** **										
D03	MAY 2022	IFA	R. BERLOURI	M.PAKHARIAN	M.MEHRSHAD	** **										
D02	MAR 2022	IFA	R. BERLOURI	M.PAKHARIAN	M.MEHRSHAD	** **	***	*****	** **	*** **	** **	*** **				
D01	NOV 2021	IFA	R. BERLOURI	M.PAKHARIAN	M.MEHRSHAD	** **	REV.	DESCRIPTION	BY	DATE	BY	DATE				
D00	OCT 2021	IPC	R. BERLOURI	M.PAKHARIAN	SH.GHALUKAR	** **			CHECKED		REV. APPR.					
REV.	DATE	P.O.I.S	PREP.	CHK.	APP.	AUT.	اصل و کلیه نسخ این نقشه و حق اقتباس متعلق به شرکت ملی مناطق نفت خیز جنوب میباشد. THE ORIGINAL AND ALL COPIES OF THIS DRAWING TOGETHER WITH THE COPYRIGHT THEREIN ARE THE SOLE PROPERTY OF N.I.S.O.C./ FIELDS									
PROJECT NAME: BINAK OILFIELD DEVELOPMENT/SUB-SURFACE WORK PACKAGES W028 WELLHEAD FACILITIES																
PROJECT NO.: 971020																
EPC CONTRACTOR:			EPD/EPC CONTRACTOR(GC):				BINAK OILFIELD DEVELOPMENT SUB-SURFACE WORK PACKAGES W028 WELLHEAD FACILITIES									
 HIRGAN ENERGY – DESIGN & INSPECTION COMPANIES			 PETROIRAN DEVELOPMENT COMPANY													
DRAWING TITLE: CIVIL AND STRUCTURAL DRAWINGS-W028S BURN PIT ROAD TRANSVERSAL SECTIONS KM 0 ~30M							NO CONSTRUCTION PERMITTED UNLESS DRAWING APPROVED									
							APPROVED FOR CONSTRUCTION BY: DATE:									
SCALE	SIZE	DRAWING NO.			SHEET NO.	REV.	BUDGET REF.	LOCATION	SIZE	CLASS	SERIAL NO.	SHEET	REVISION			
AS SHOWN	A1	BK-W028-PEDCO-110-CV-PY-0002			38 of 42	D04	053-073-9184	F	4	2	707548	38	D04			

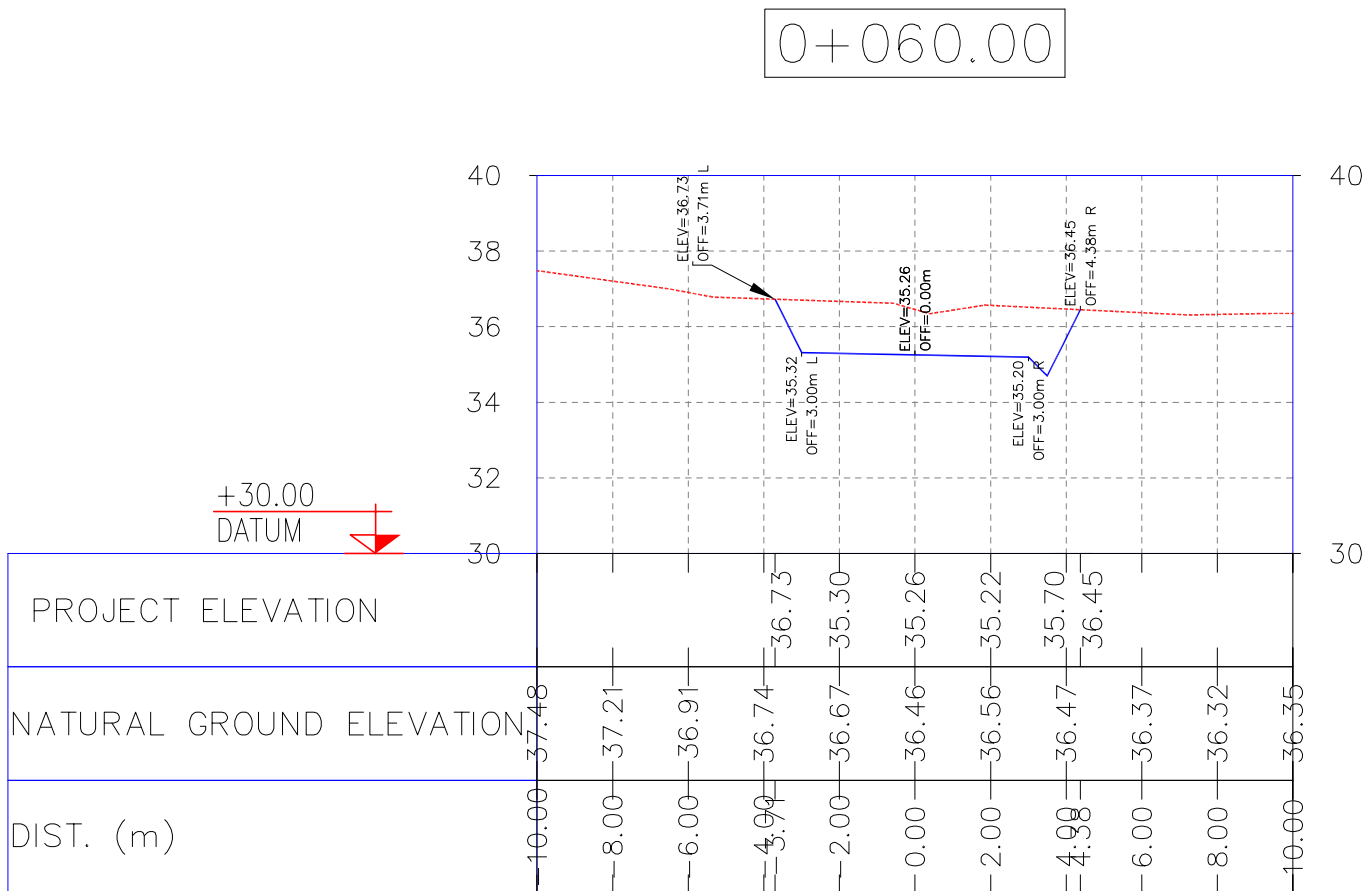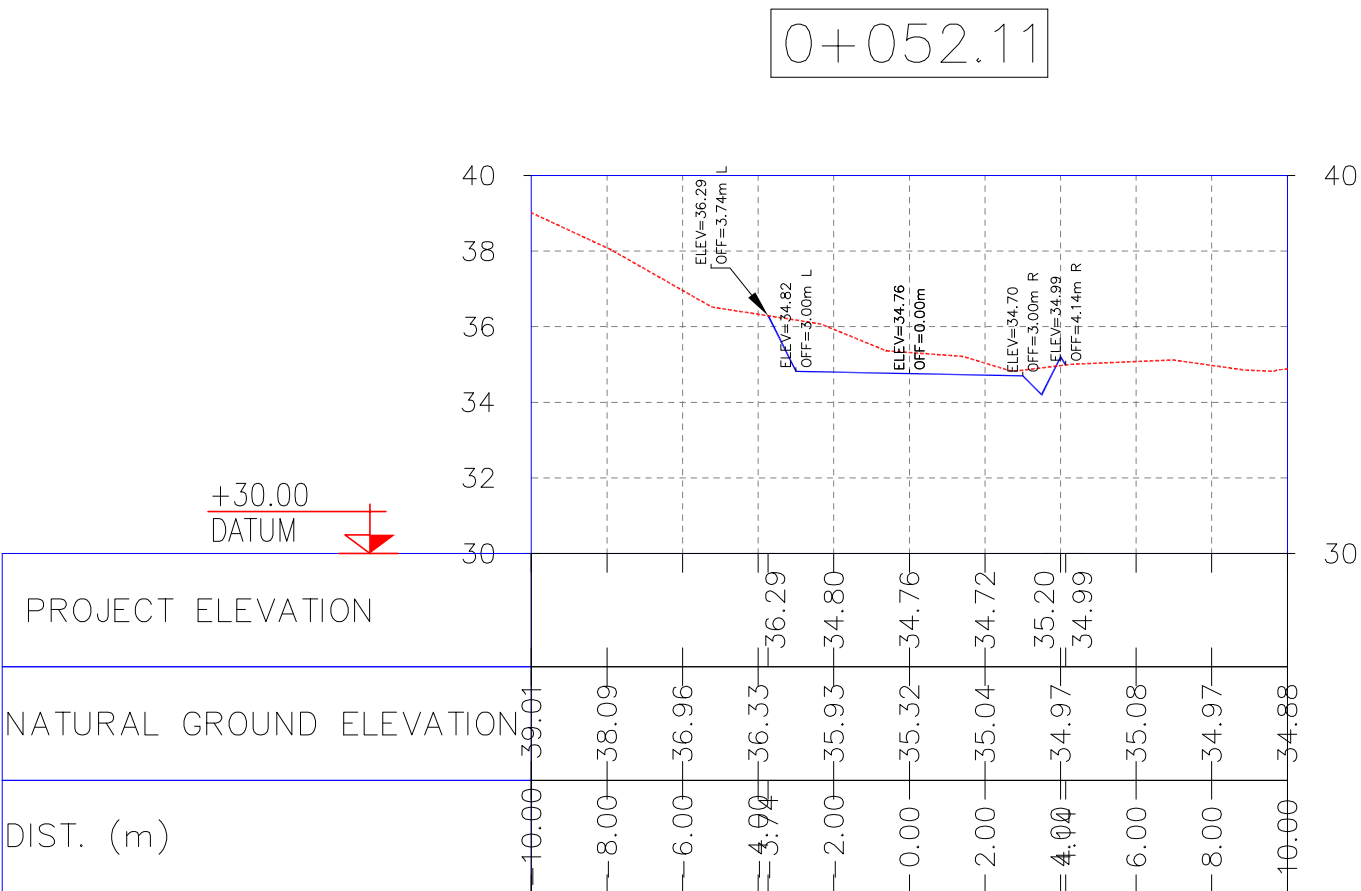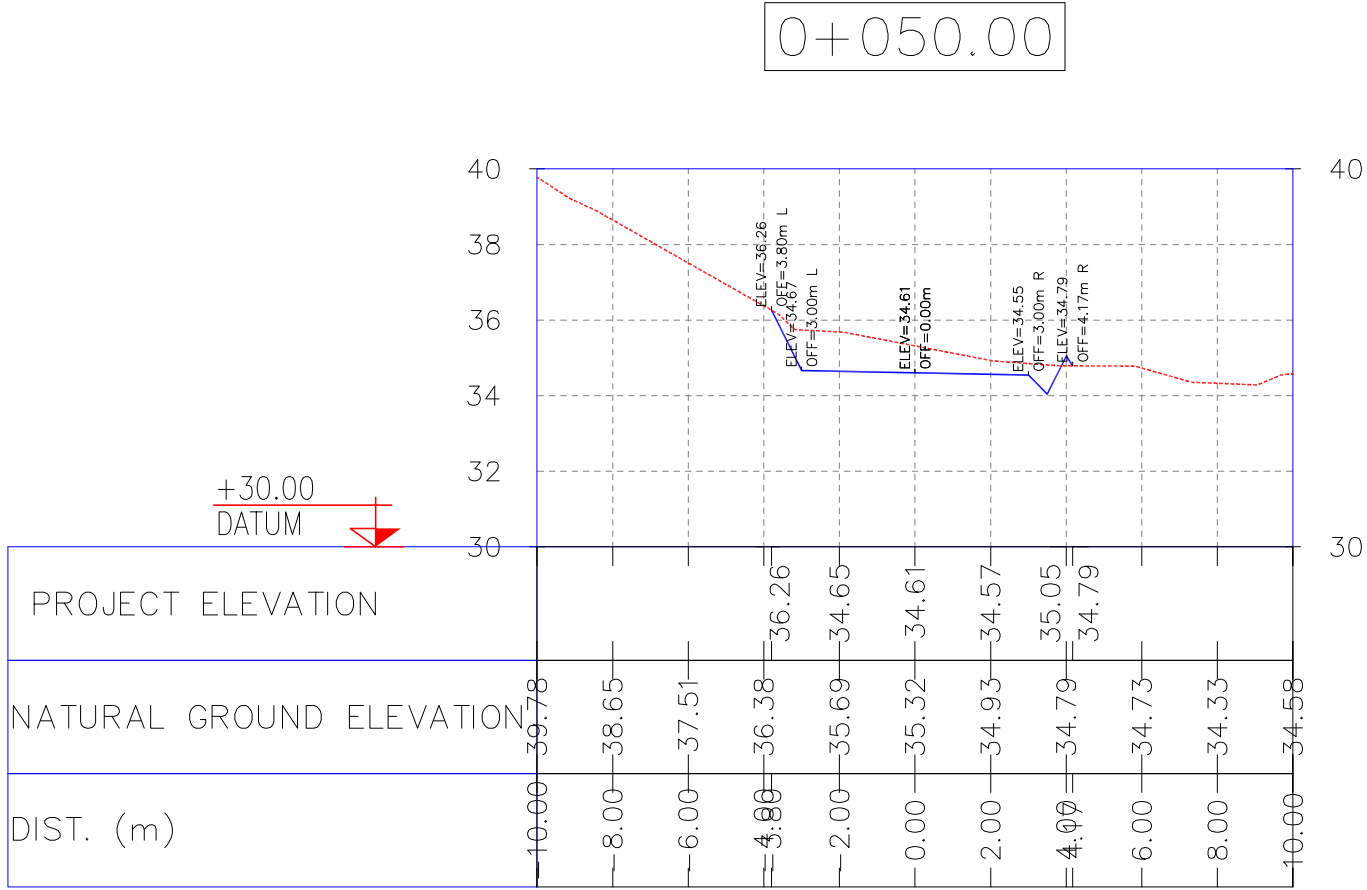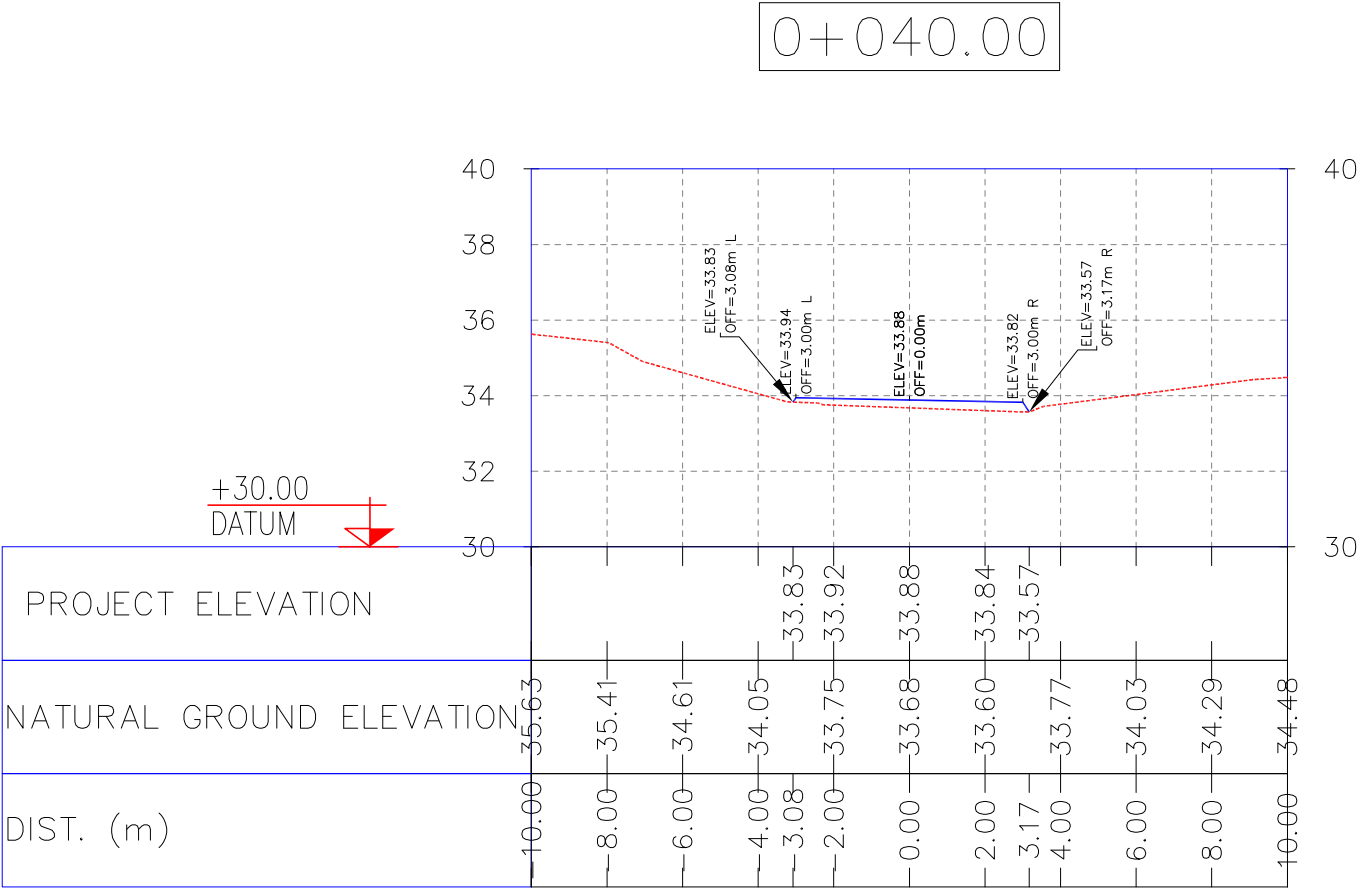

NOTES											
1- ALL COORDINATES AND ELEVATIONS ARE IN METER.											
2- ALL DRAWINGS SHALL BE CHECKED BY CONTRACTOR WITH RELATIVE DRAWINGS BEFORE CONSTRUCTION.											
3-GEODETIC PARAMETERS FOR COORDINATES ARE AS BELOW:											
HORIZONTAL COORDINATE SYSTEM: WGS84/UTM ZONE 39											
ELLIPSOID : WORLD GEODETIC SYSTEM 1984 (WGS84)											
MAP PROJECTION: UNIVERSAL TRANSVERSE MERCATOR (UTM)											
VERTICAL DATUM: MSL											
LEGEND											

D04	JUN.2022	IFA	R. BERLOUEI	M.PAKHARIAN	M.MEHRSHAD	***							
D03	MAY.2022	IFA	R. BERLOUEI	M.PAKHARIAN	M.MEHRSHAD	***							
D02	MAR.2022	IFA	R. BERLOUEI	M.PAKHARIAN	M.MEHRSHAD	***	***	*****	***	*****	***	*****	***
D01	NOV.2021	IFA	R. BERLOUEI	M.PAKHARIAN	M.MEHRSHAD	***	REV.	DESCRIPTION	BY	DATE	BY	DATE	
D00	OCT.2021	IFC	R. BERLOUEI	M.PAKHARIAN	SH.GHALUKAR	***					CHECKED		REV. APPR.
REV.	DATE	P.O.I.S	PREP.	CHK.	APP.	AUT.	اصل و کلیه نسخ این نقشه و حق اقتباس متعلق به شرکت ملی مناطق نفت خیز جنوب میباشد.						
PROJECT NAME:								THE ORIGINAL AND ALL COPIES OF THIS DRAWING TOGETHER WITH THE COPYRIGHT THEREIN ARE THE SOLE PROPERTY OF N.I.S.O.C./ FIELDS					
PROJECT NO.:								971020					
EPC CONTRACTOR:			EPD/EPC CONTRACTOR(GC):				BINAK OILFIELD DEVELOPMENT SUB-SURFACE WORK PACKAGES W028 WELLHEAD FACILITIES						
 HIRGAN ENERGY – DESIGN & INSPECTION COMPANIES			 PETROIRAN DEVELOPMENT COMPANY										
							DATE	SCALE	DRAWING BY	CHECKED BY	PROJECT ENG.		
DRAWING TITLE:							NO CONSTRUCTION PERMITTED UNLESS DRAWING APPROVED						
CIVIL AND STRUCTURAL DRAWINGS-W028S BURN PIT ROAD TRANSVERSAL SECTIONS KM 40~60M							APPROVED FOR CONSTRUCTION BY: DATE:						
SCALE	SIZE	DRAWING NO.			SHEET NO.	REV.	BUDGET REF.	LOCATION	SIZE	CLASS	SERIAL NO.	SHEET	REVISION
AS SHOWN	A1	BK-W028-PEDCO-110-CV-PY-0002			39 of 42	D04	053-073-9184	F	4	2	707548	39	D04

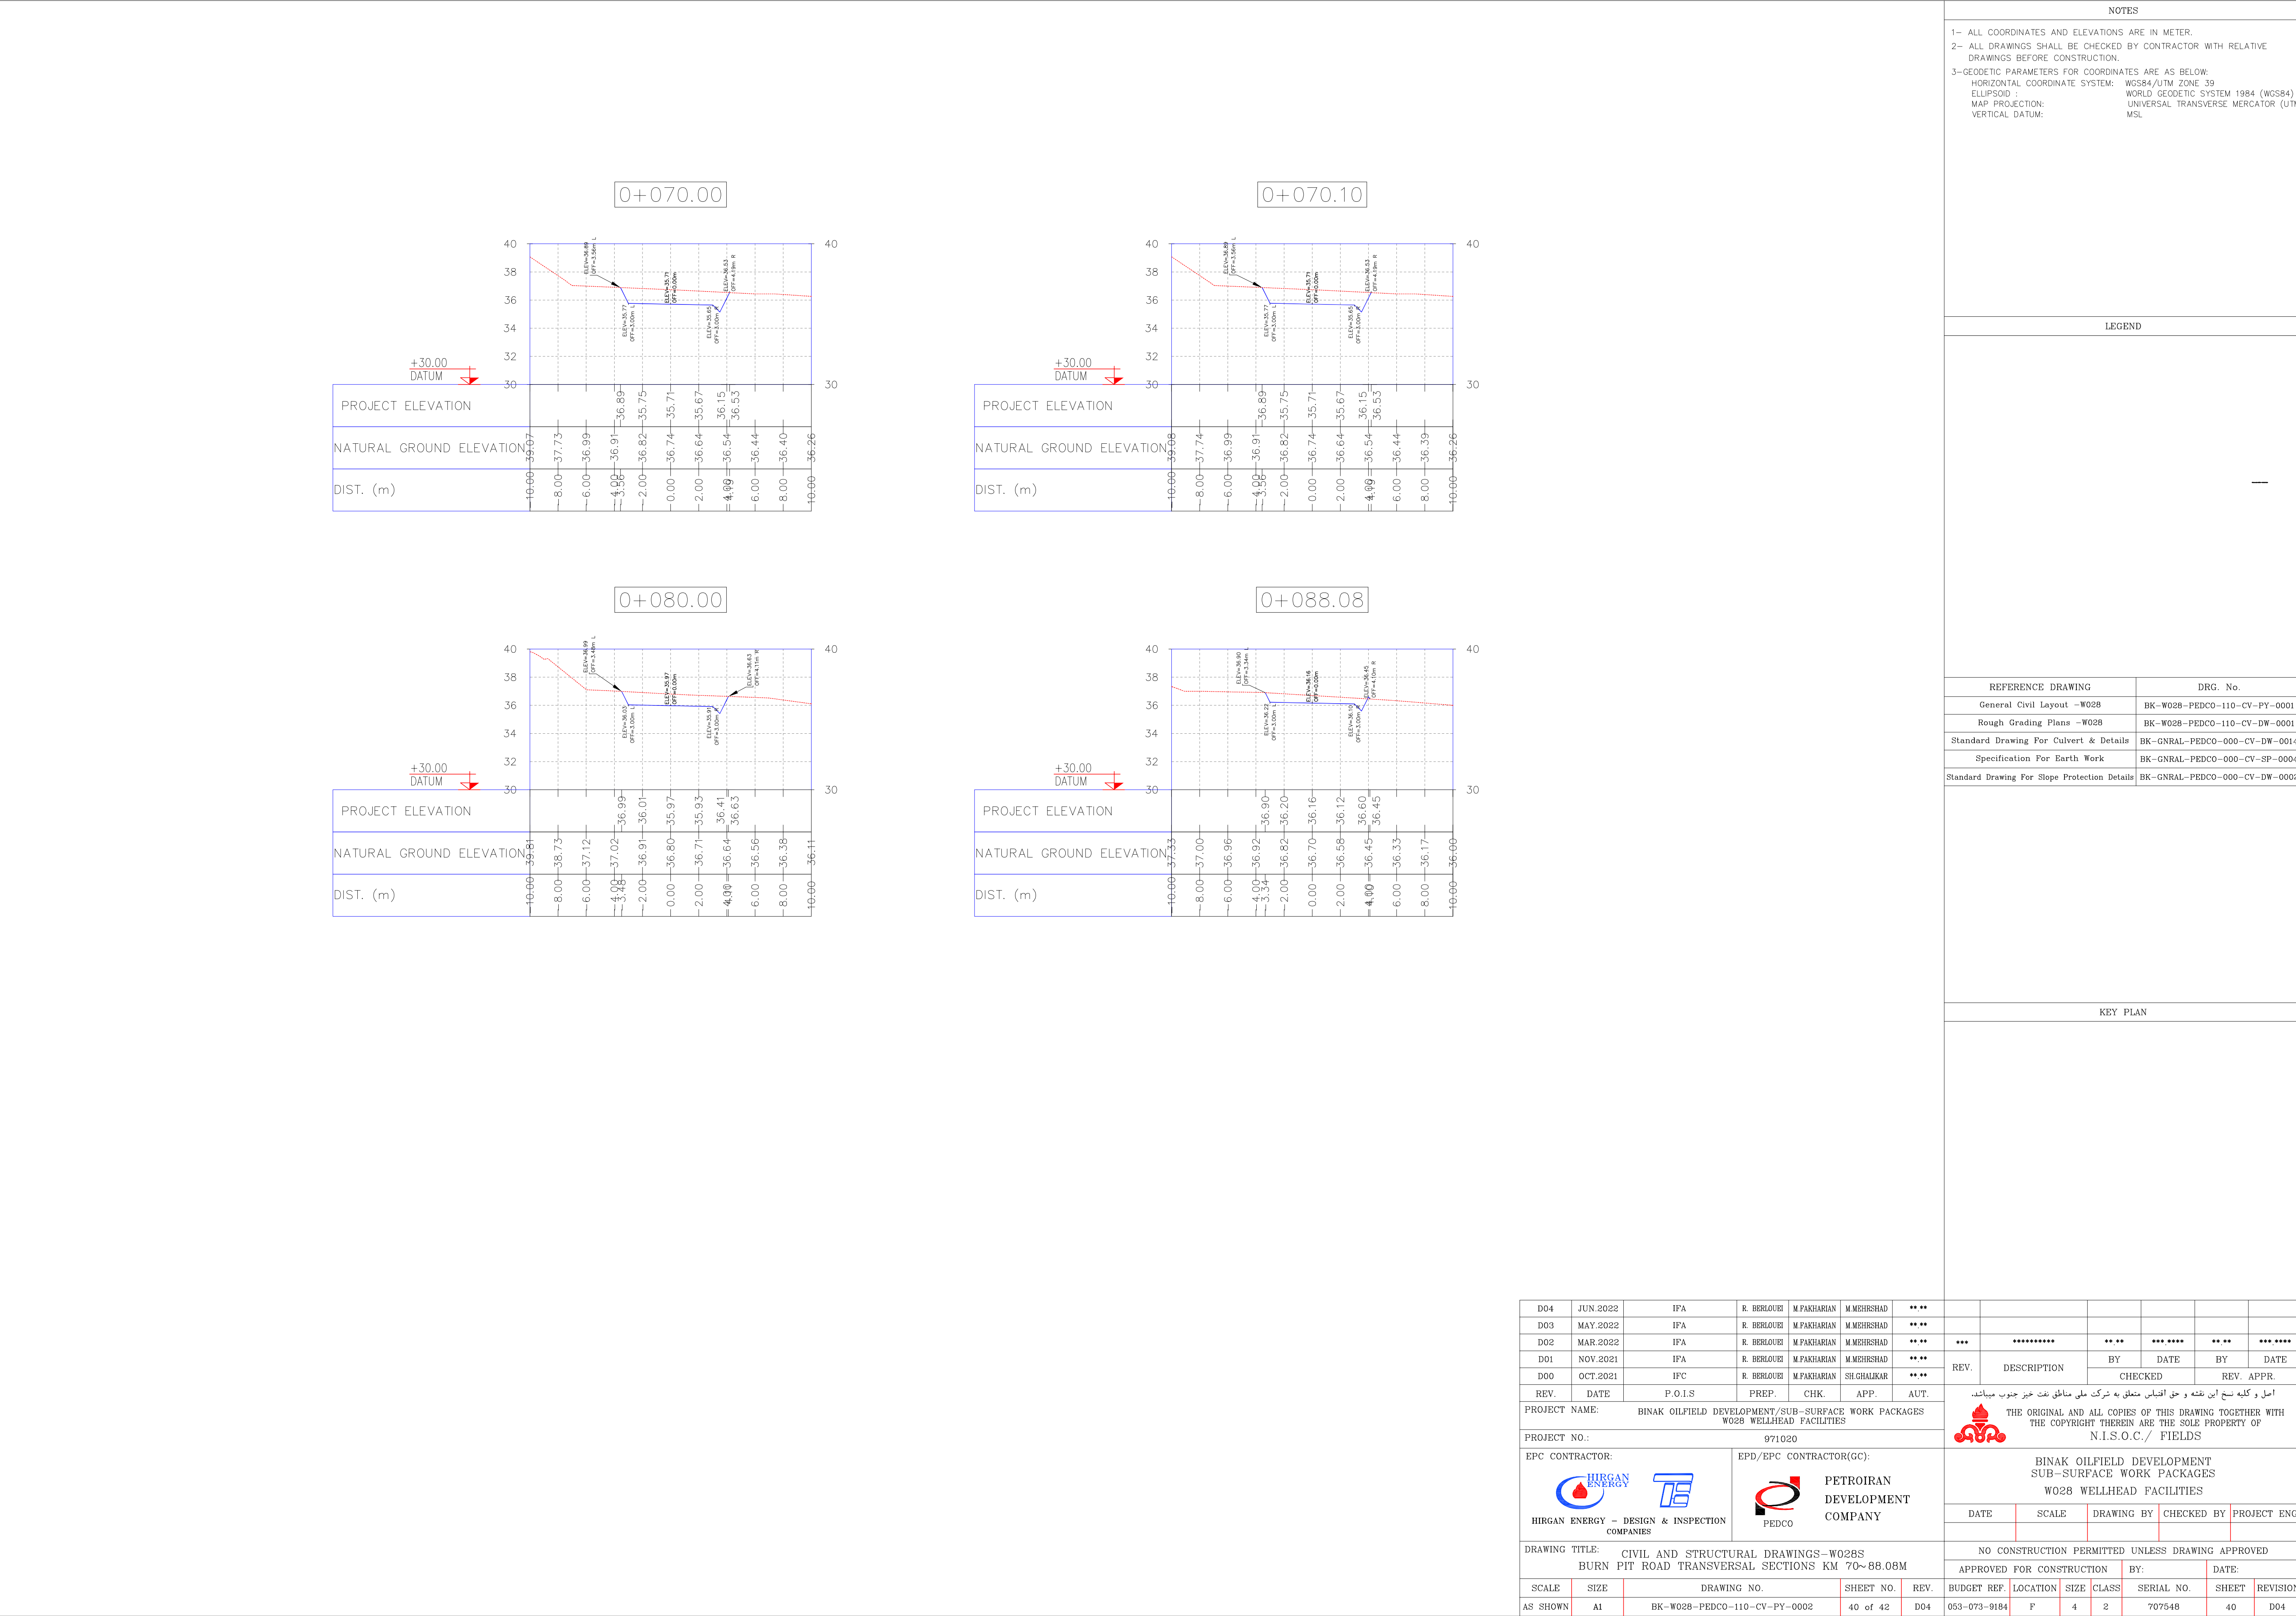

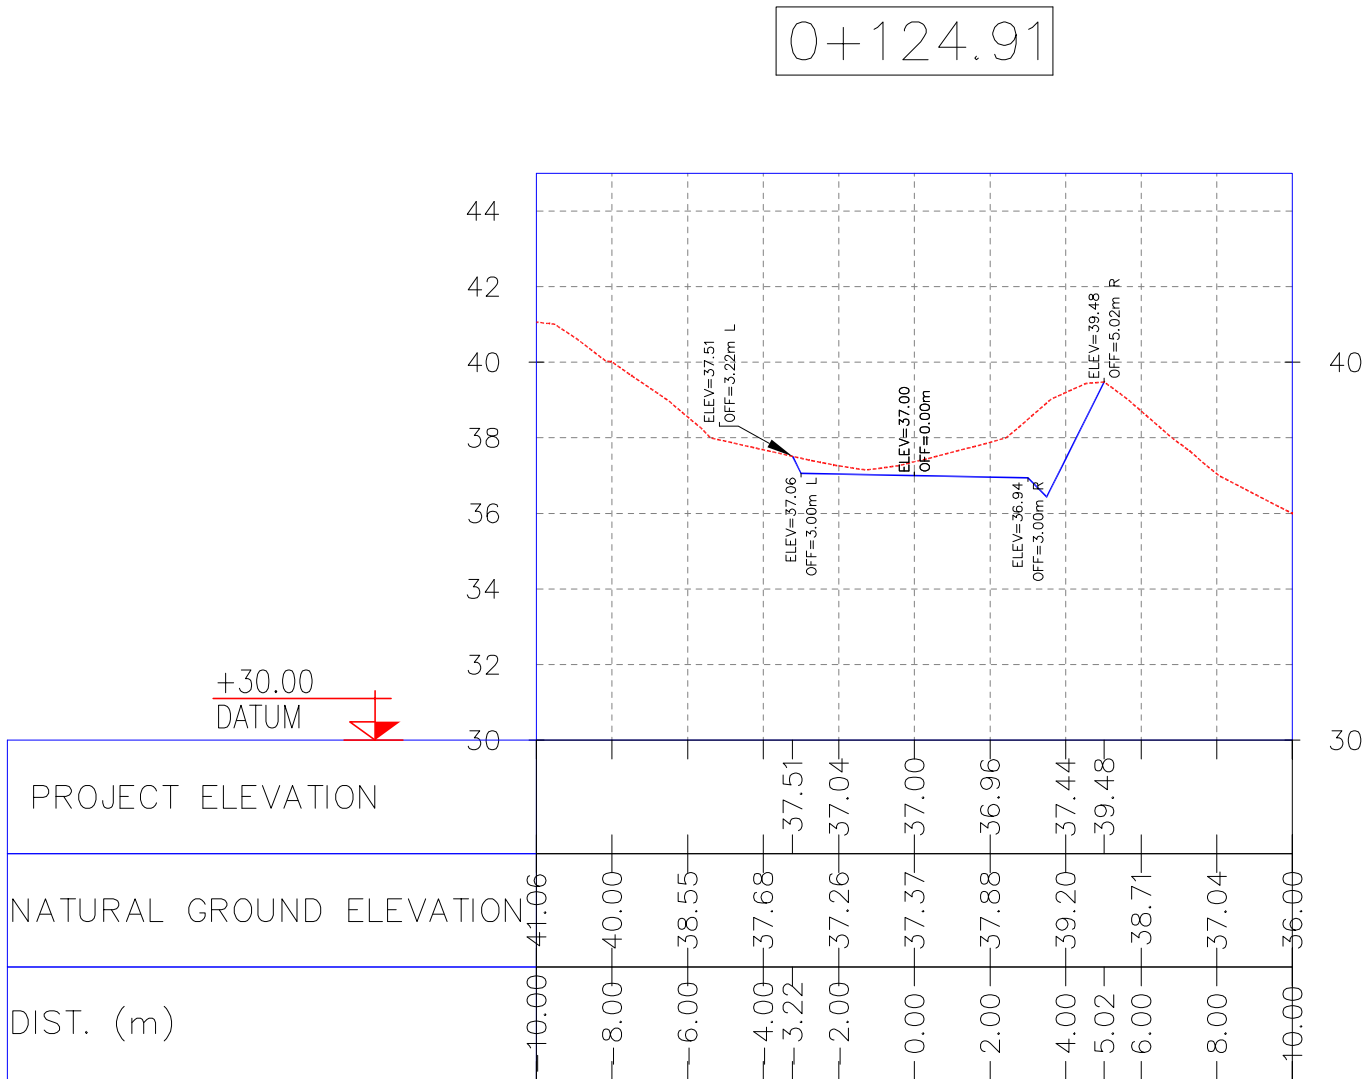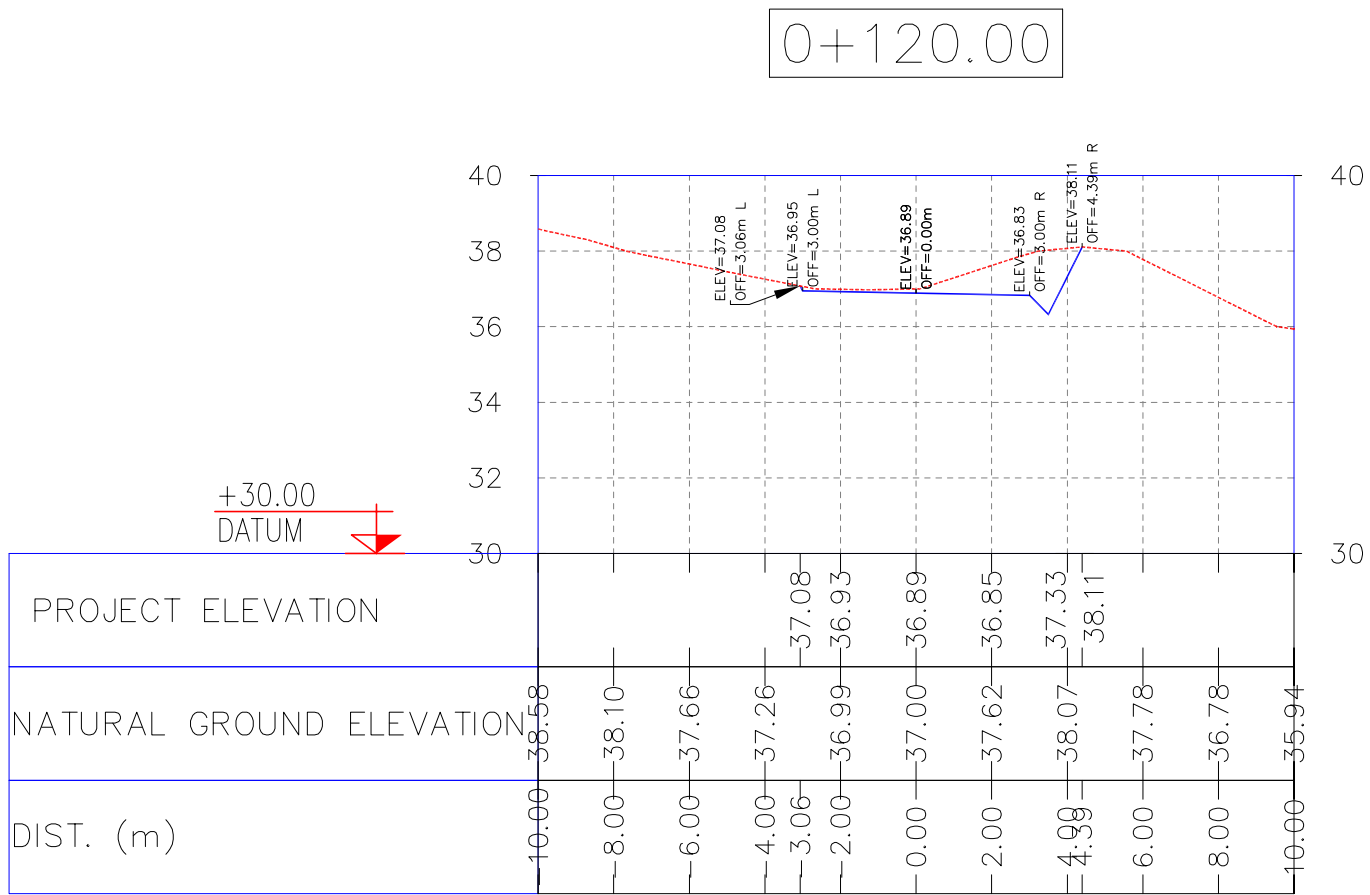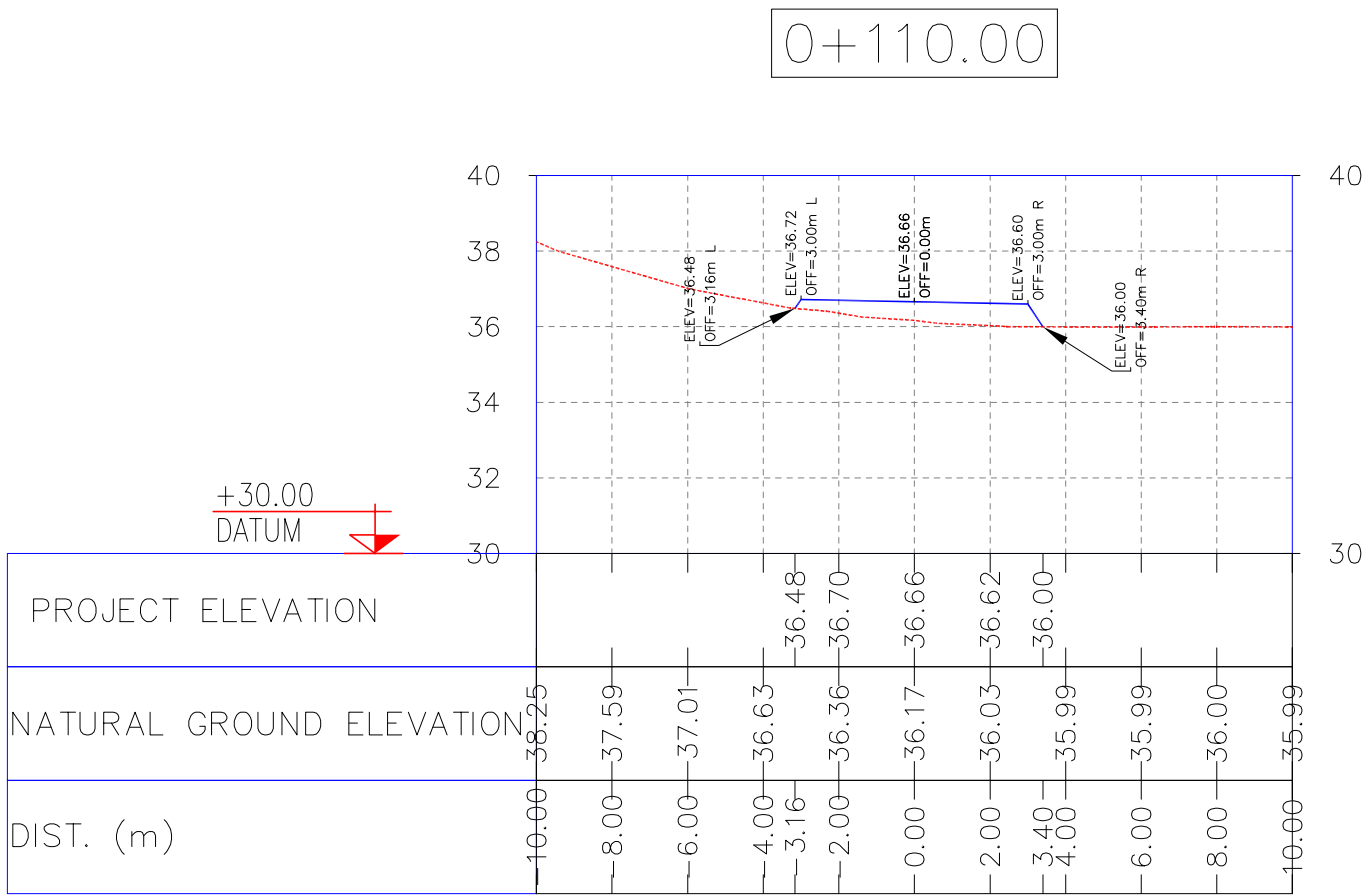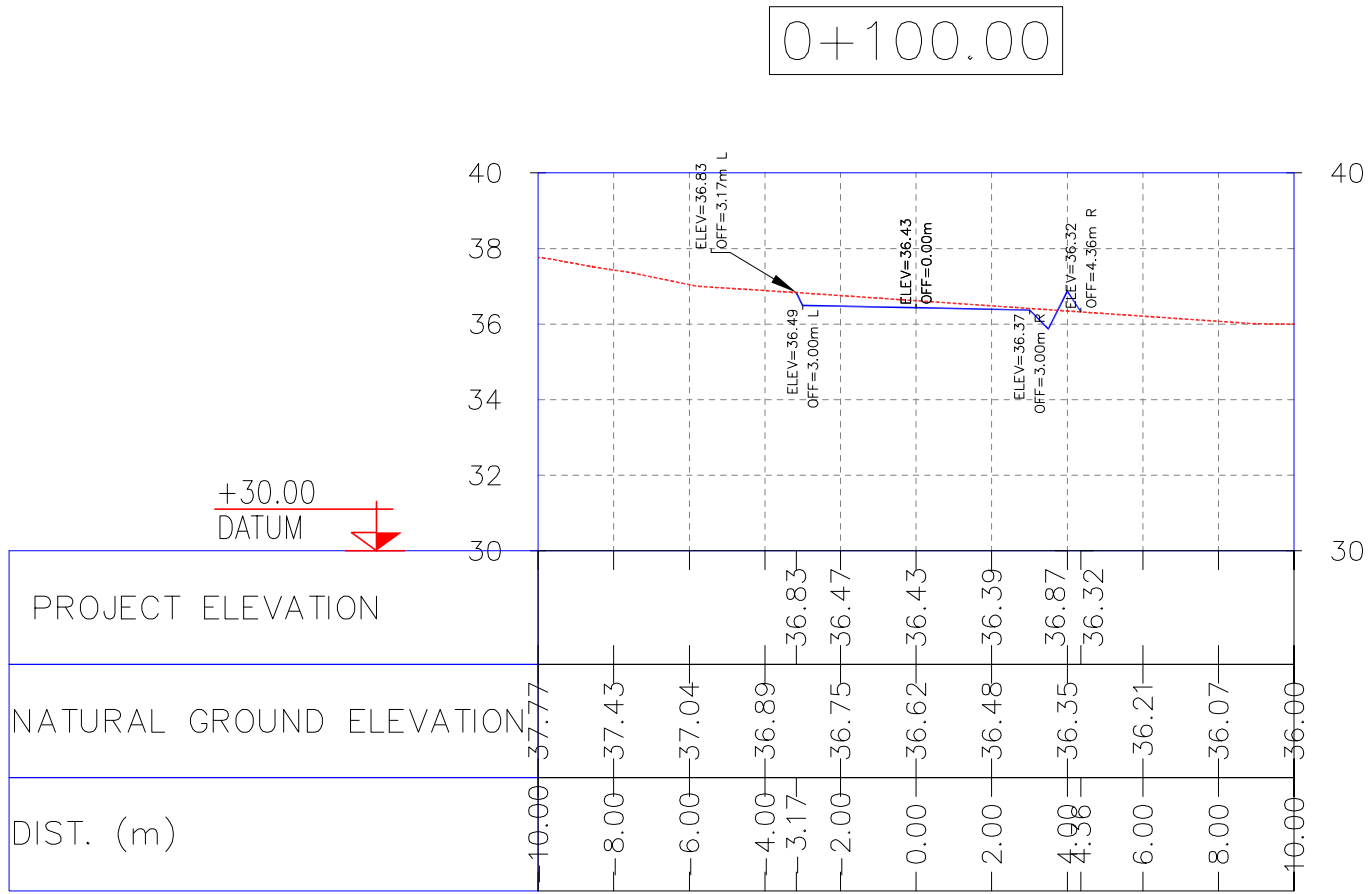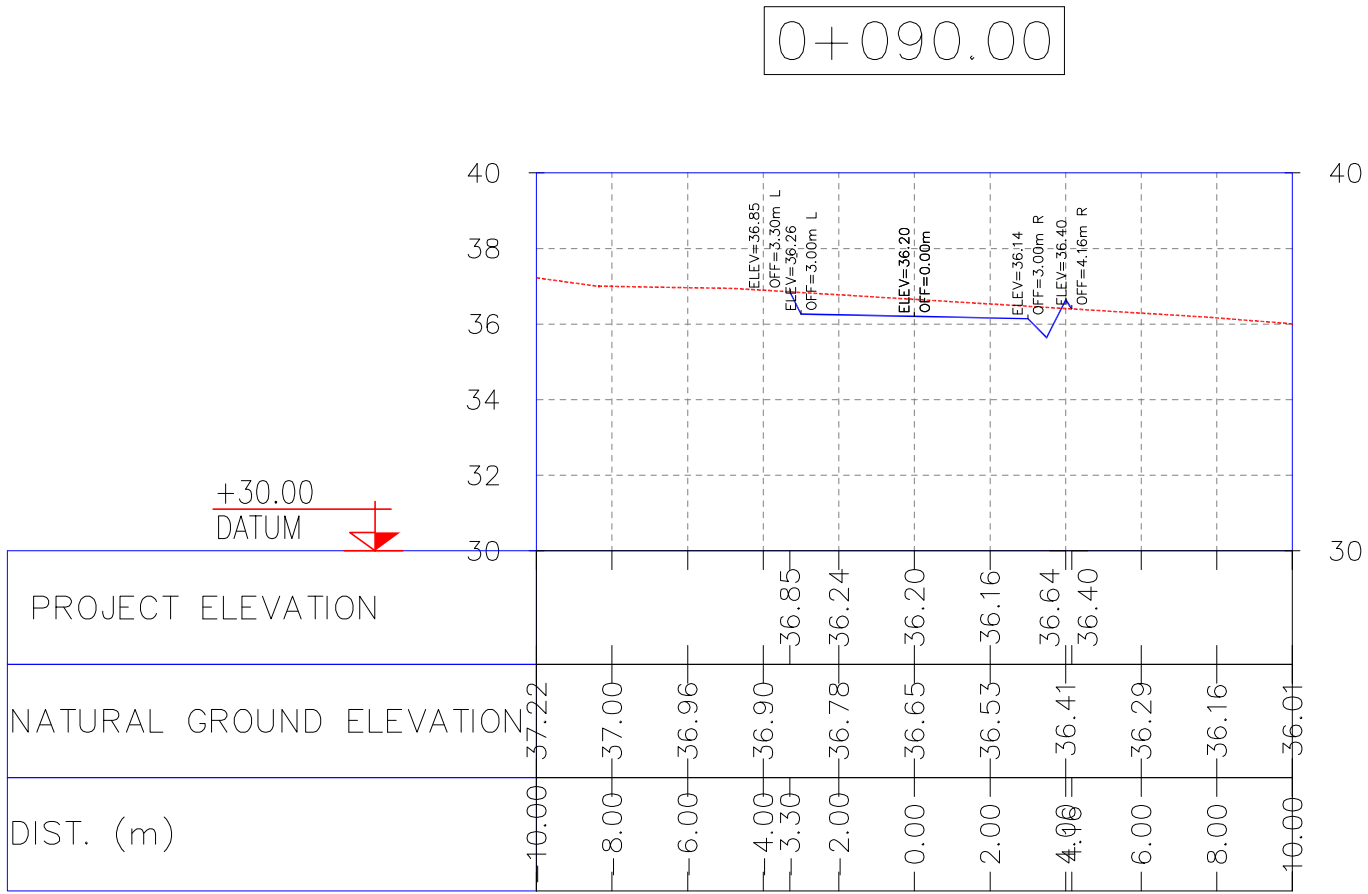

NOTES

1- ALL COORDINATES AND ELEVATIONS ARE IN METER.

2- ALL DRAWINGS SHALL BE CHECKED BY CONTRACTOR WITH RELATIVE DRAWINGS BEFORE CONSTRUCTION.

3- GEODETIC PARAMETERS FOR COORDINATES ARE AS BELOW:

HORIZONTAL COORDINATE SYSTEM: WGS84/UTM ZONE 39

ELLIPSOID : WORLD GEODETTIC SYSTEM 1984 (WGS84)

MAP PROJECTION: UNIVERSAL TRANSVERSE MERCATOR (UTM)


VERTICAL DATUM: MSL

LEGEND

REFERENCE DRAWING	DRG. No.
General Civil Layout -W028	BK-W028-PEDCO-110-CV-PY-0001
Rough Grading Plans -W028	BK-W028-PEDCO-110-CV-DW-0001
Standard Drawing For Culvert & Details	BK-GNRAL-PEDCO-000-CV-DW-0014
Specification For Earth Work	BK-GNRAL-PEDCO-000-CV-SP-0004
Standard Drawing For Slope Protection Details	BK-GNRAL-PEDCO-000-CV-DW-0002

KEY PLAN

D04	JUN 2022	IFA	R. BERLOUEI	M.PAKHARIAN	M.MEHRSHAD	** **													
D03	MAY 2022	IFA	R. BERLOUEI	M.PAKHARIAN	M.MEHRSHAD	** **													
D02	MAR 2022	IFA	R. BERLOUEI	M.PAKHARIAN	M.MEHRSHAD	** **	***	*****	** **	*** **	** **	*** **	*** **	*** **	*** **				
D01	NOV 2021	IFA	R. BERLOUEI	M.PAKHARIAN	M.MEHRSHAD	** **	REV.	DESCRIPTION	BY	DATE	BY	DATE							
D00	OCT 2021	IFC	R. BERLOUEI	M.PAKHARIAN	SH.GHALIKAR	** **			CHECKED		REV. APPR.								
REV.	DATE	P.O.I.S	PREP.	CHK.	APP.	AUT.	اصل و کلیه نسخ این نقشه و حق اقتباس متعلق به شرکت ملی مناطق نفت خیز جنوب میباشد.												
PROJECT NAME:								THE ORIGINAL AND ALL COPIES OF THIS DRAWING TOGETHER WITH THE COPYRIGHT THEREIN ARE THE SOLE PROPERTY OF N.I.S.O.C./ FIELDS											
PROJECT NO.:								971020											
EPC CONTRACTOR:			EPD/EPC CONTRACTOR(GC):				BINAK OILFIELD DEVELOPMENT SUB-SURFACE WORK PACKAGES W028 WELLHEAD FACILITIES												
 HIRGAN ENERGY – DESIGN & INSPECTION COMPANIES			 PEDCO				PETROIRAN DEVELOPMENT COMPANY												
							DATE	SCALE	DRAWING BY	CHECKED BY	PROJECT ENG.								
DRAWING TITLE:							NO CONSTRUCTION PERMITTED UNLESS DRAWING APPROVED												
CIVIL AND STRUCTURAL DRAWINGS–W028S BURN PIT ROAD TRANSVERSAL SECTIONS KM 90-124.91M							APPROVED FOR CONSTRUCTION									BY:	DATE:		
SCALE	SIZE	DRAWING NO.			SHEET NO.	REV.	BUDGET REF.	LOCATION	SIZE	CLASS	SERIAL NO.		SHEET	REVISION					
AS SHOWN	A1	BK-W028-PEDCO-110-CV-PY-0002			41 of 42	D04	053-073-9184	F	4	2	707548		41	D04					

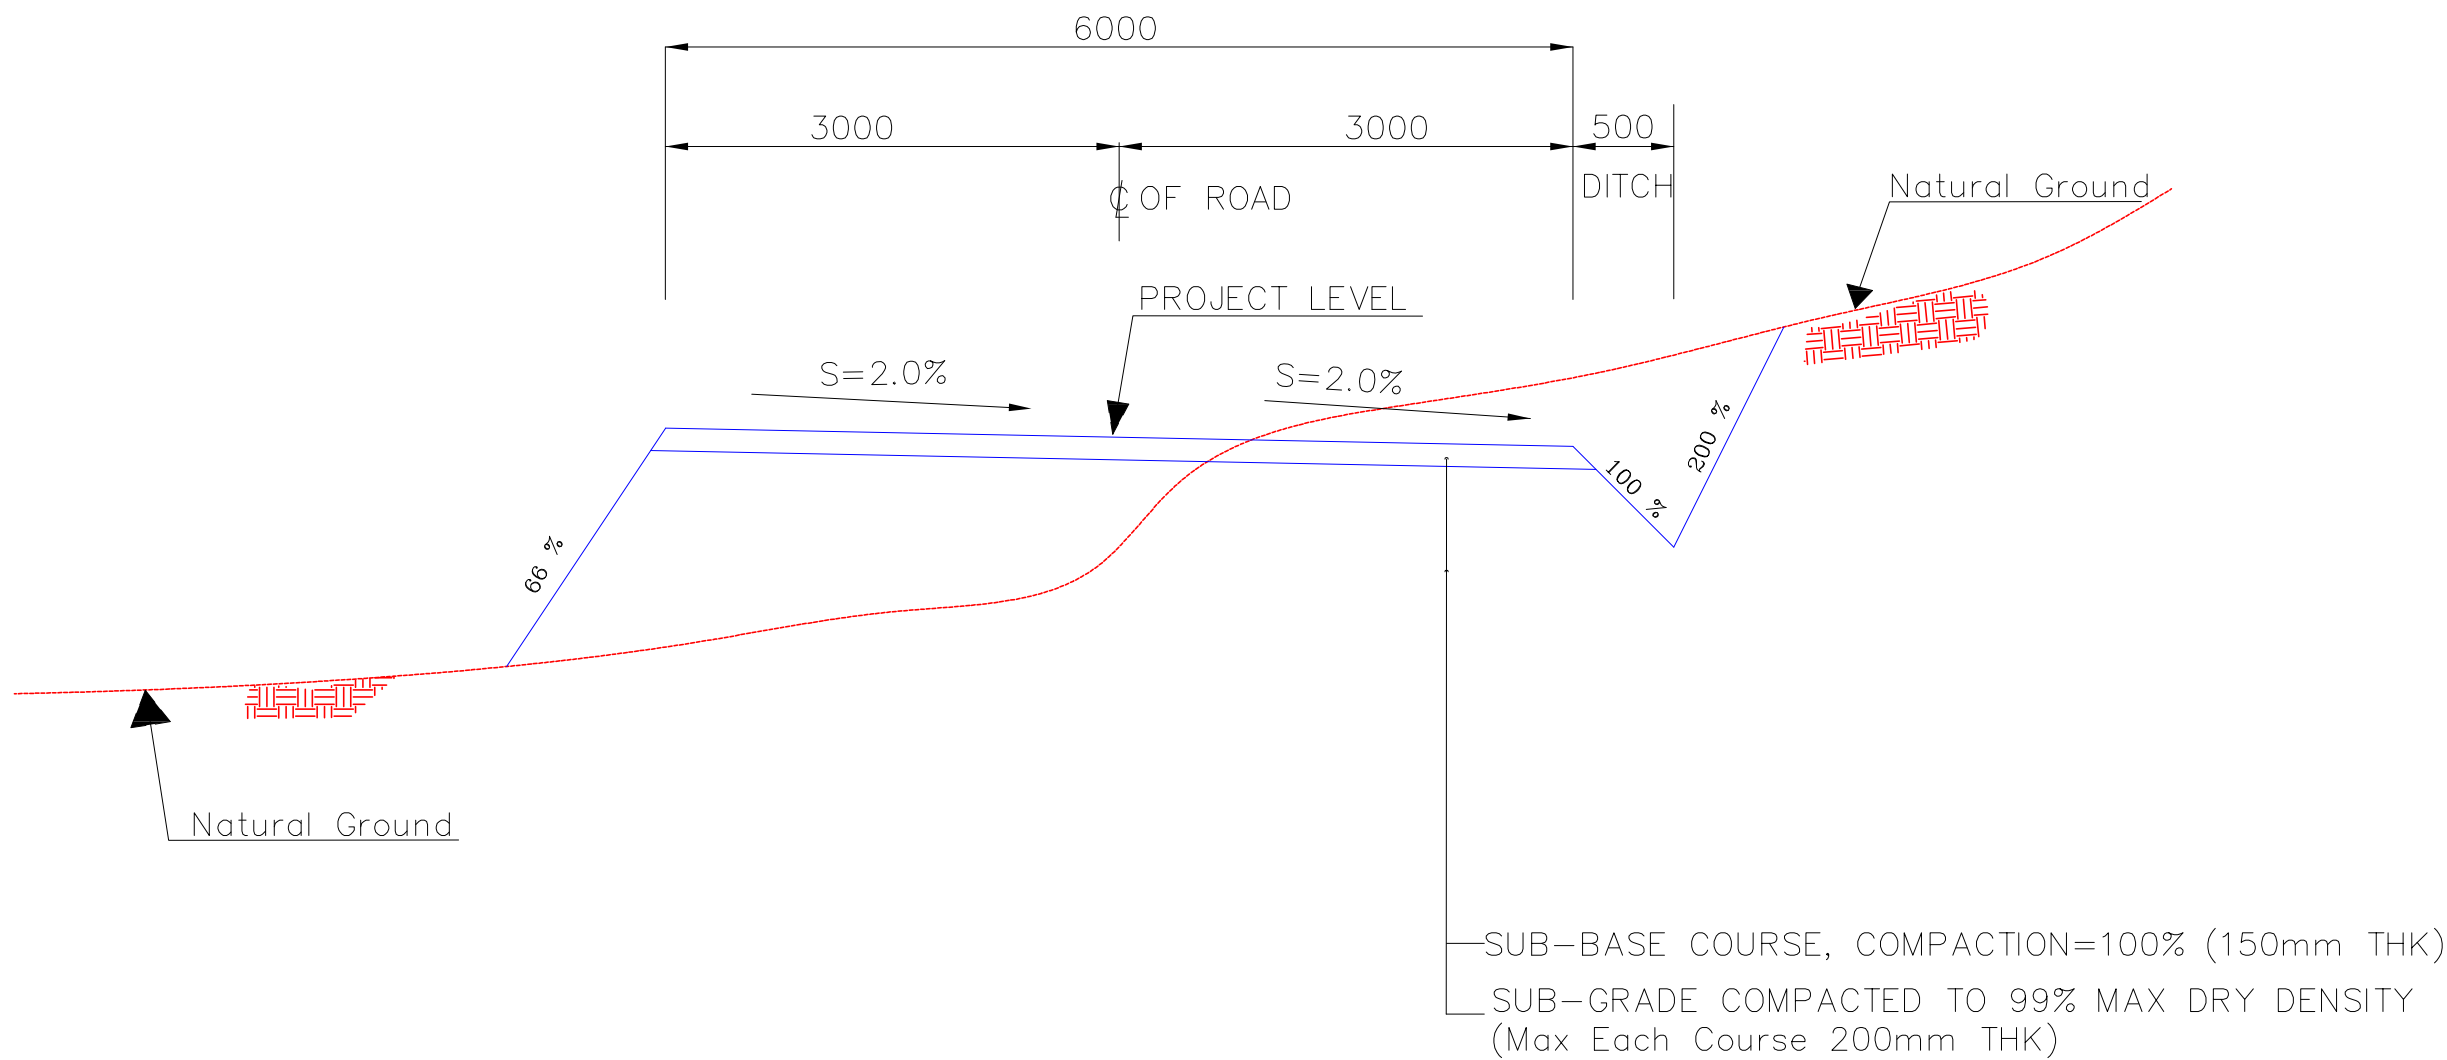

TYPICAL CROSS SECTION (BURN PIT Road)

CUT & FILL VOLUME TABLE(BURN PIT ROAD)

Total Volume Table						
Station	Fill Area	Cut Area	Fill Volume	Cut Volume	Cumulative Fill Vol	Cumulative Cut Vol
0+000.000	0.00	4.40	0.00	0.00	0.00	0.00
0+010.000	0.00	9.03	0.00	67.15	0.00	67.15
0+020.000	0.00	7.90	0.00	84.67	0.00	151.83
0+030.000	10.62	0.00	53.12	39.51	53.12	191.33
0+040.000	1.24	0.00	59.34	0.00	112.46	191.33
0+050.000	0.04	5.04	6.41	25.20	118.87	216.53
0+052.114	0.03	4.83	0.07	10.43	118.94	226.97
0+060.000	0.00	9.88	0.13	57.98	119.07	284.95
0+070.000	0.00	7.54	0.00	87.68	119.07	372.63
0+070.097	0.00	7.51	0.00	0.73	119.07	373.36
0+080.000	0.00	6.09	0.00	67.78	119.07	441.14
0+088.080	0.01	3.85	0.05	40.40	119.12	481.54
0+090.000	0.03	3.23	0.04	6.80	119.16	488.34
0+100.000	0.16	1.35	0.97	22.89	120.13	511.23
0+110.000	3.03	0.00	15.97	6.76	136.10	517.99
0+120.000	0.00	3.48	15.16	17.40	151.27	535.39
0+124.910	0.00	6.22	0.00	23.82	151.27	559.21

D04	JUN.2022	IFA	R. BERLOURI	M.PAKHARIAN	M.MEHRSHAD	***											
D03	MAY.2022	IFA	R. BERLOURI	M.PAKHARIAN	M.MEHRSHAD	***											
D02	MAR.2022	IFA	R. BERLOURI	M.PAKHARIAN	M.MEHRSHAD	***	***	*****	***	***	***	*****					
D01	NOV.2021	IFA	R. BERLOURI	M.PAKHARIAN	M.MEHRSHAD	***	REV.	DESCRIPTION	BY	DATE	BY	DATE					
D00	OCT.2021	IFC	R. BERLOURI	M.PAKHARIAN	SH.GHALIKAR	***			CHECKED		REV. APPR.						
REV.	DATE	P.O.I.S	PREP.	CHK.	APP.	AUT.	اصل و کليه نسخ اين نقشه و حق اقتباس متعلق به شرکت ملي مناطق نفت خيز جنوب مي باشد.										
PROJECT NAME: BINAK OILFIELD DEVELOPMENT/SUB-SURFACE WORK PACKAGES W028 WELLHEAD FACILITIES							 THE ORIGINAL AND ALL COPIES OF THIS DRAWING TOGETHER WITH THE COPYRIGHT THEREIN ARE THE SOLE PROPERTY OF N.I.S.O.C./ FIELDS										
PROJECT NO.: 971020																	
EPC CONTRACTOR:			EPD/EPC CONTRACTOR(GC):														
 HIRGAN ENERGY – DESIGN & INSPECTION COMPANIES			 PETROIRAN DEVELOPMENT COMPANY				BINAK OILFIELD DEVELOPMENT SUB-SURFACE WORK PACKAGES W028 WELLHEAD FACILITIES										
							DATE						SCALE	DRAWING BY	CHECKED BY	PROJECT ENG.	
DRAWING TITLE: CIVIL AND STRUCTURAL DRAWINGS-W028S TYPICAL CUT&FILL CROSS SEC.(BURN PIT ROAD)& VOLUME TABEL							NO CONSTRUCTION PERMITTED UNLESS DRAWING APPROVED										
							APPROVED FOR CONSTRUCTION			BY:		DATE:					
SCALE	SIZE	DRAWING NO.			SHEET NO.	REV.	BUDGET REF.	LOCATION	SIZE	CLASS	SERIAL NO.	SHEET	REVISION				
AS SHOWN	A1	BK-W028-PEDCO-110-CV-PY-0002			42 of 42	D04	053-073-9184	F	4	2	707548	42	D04				