


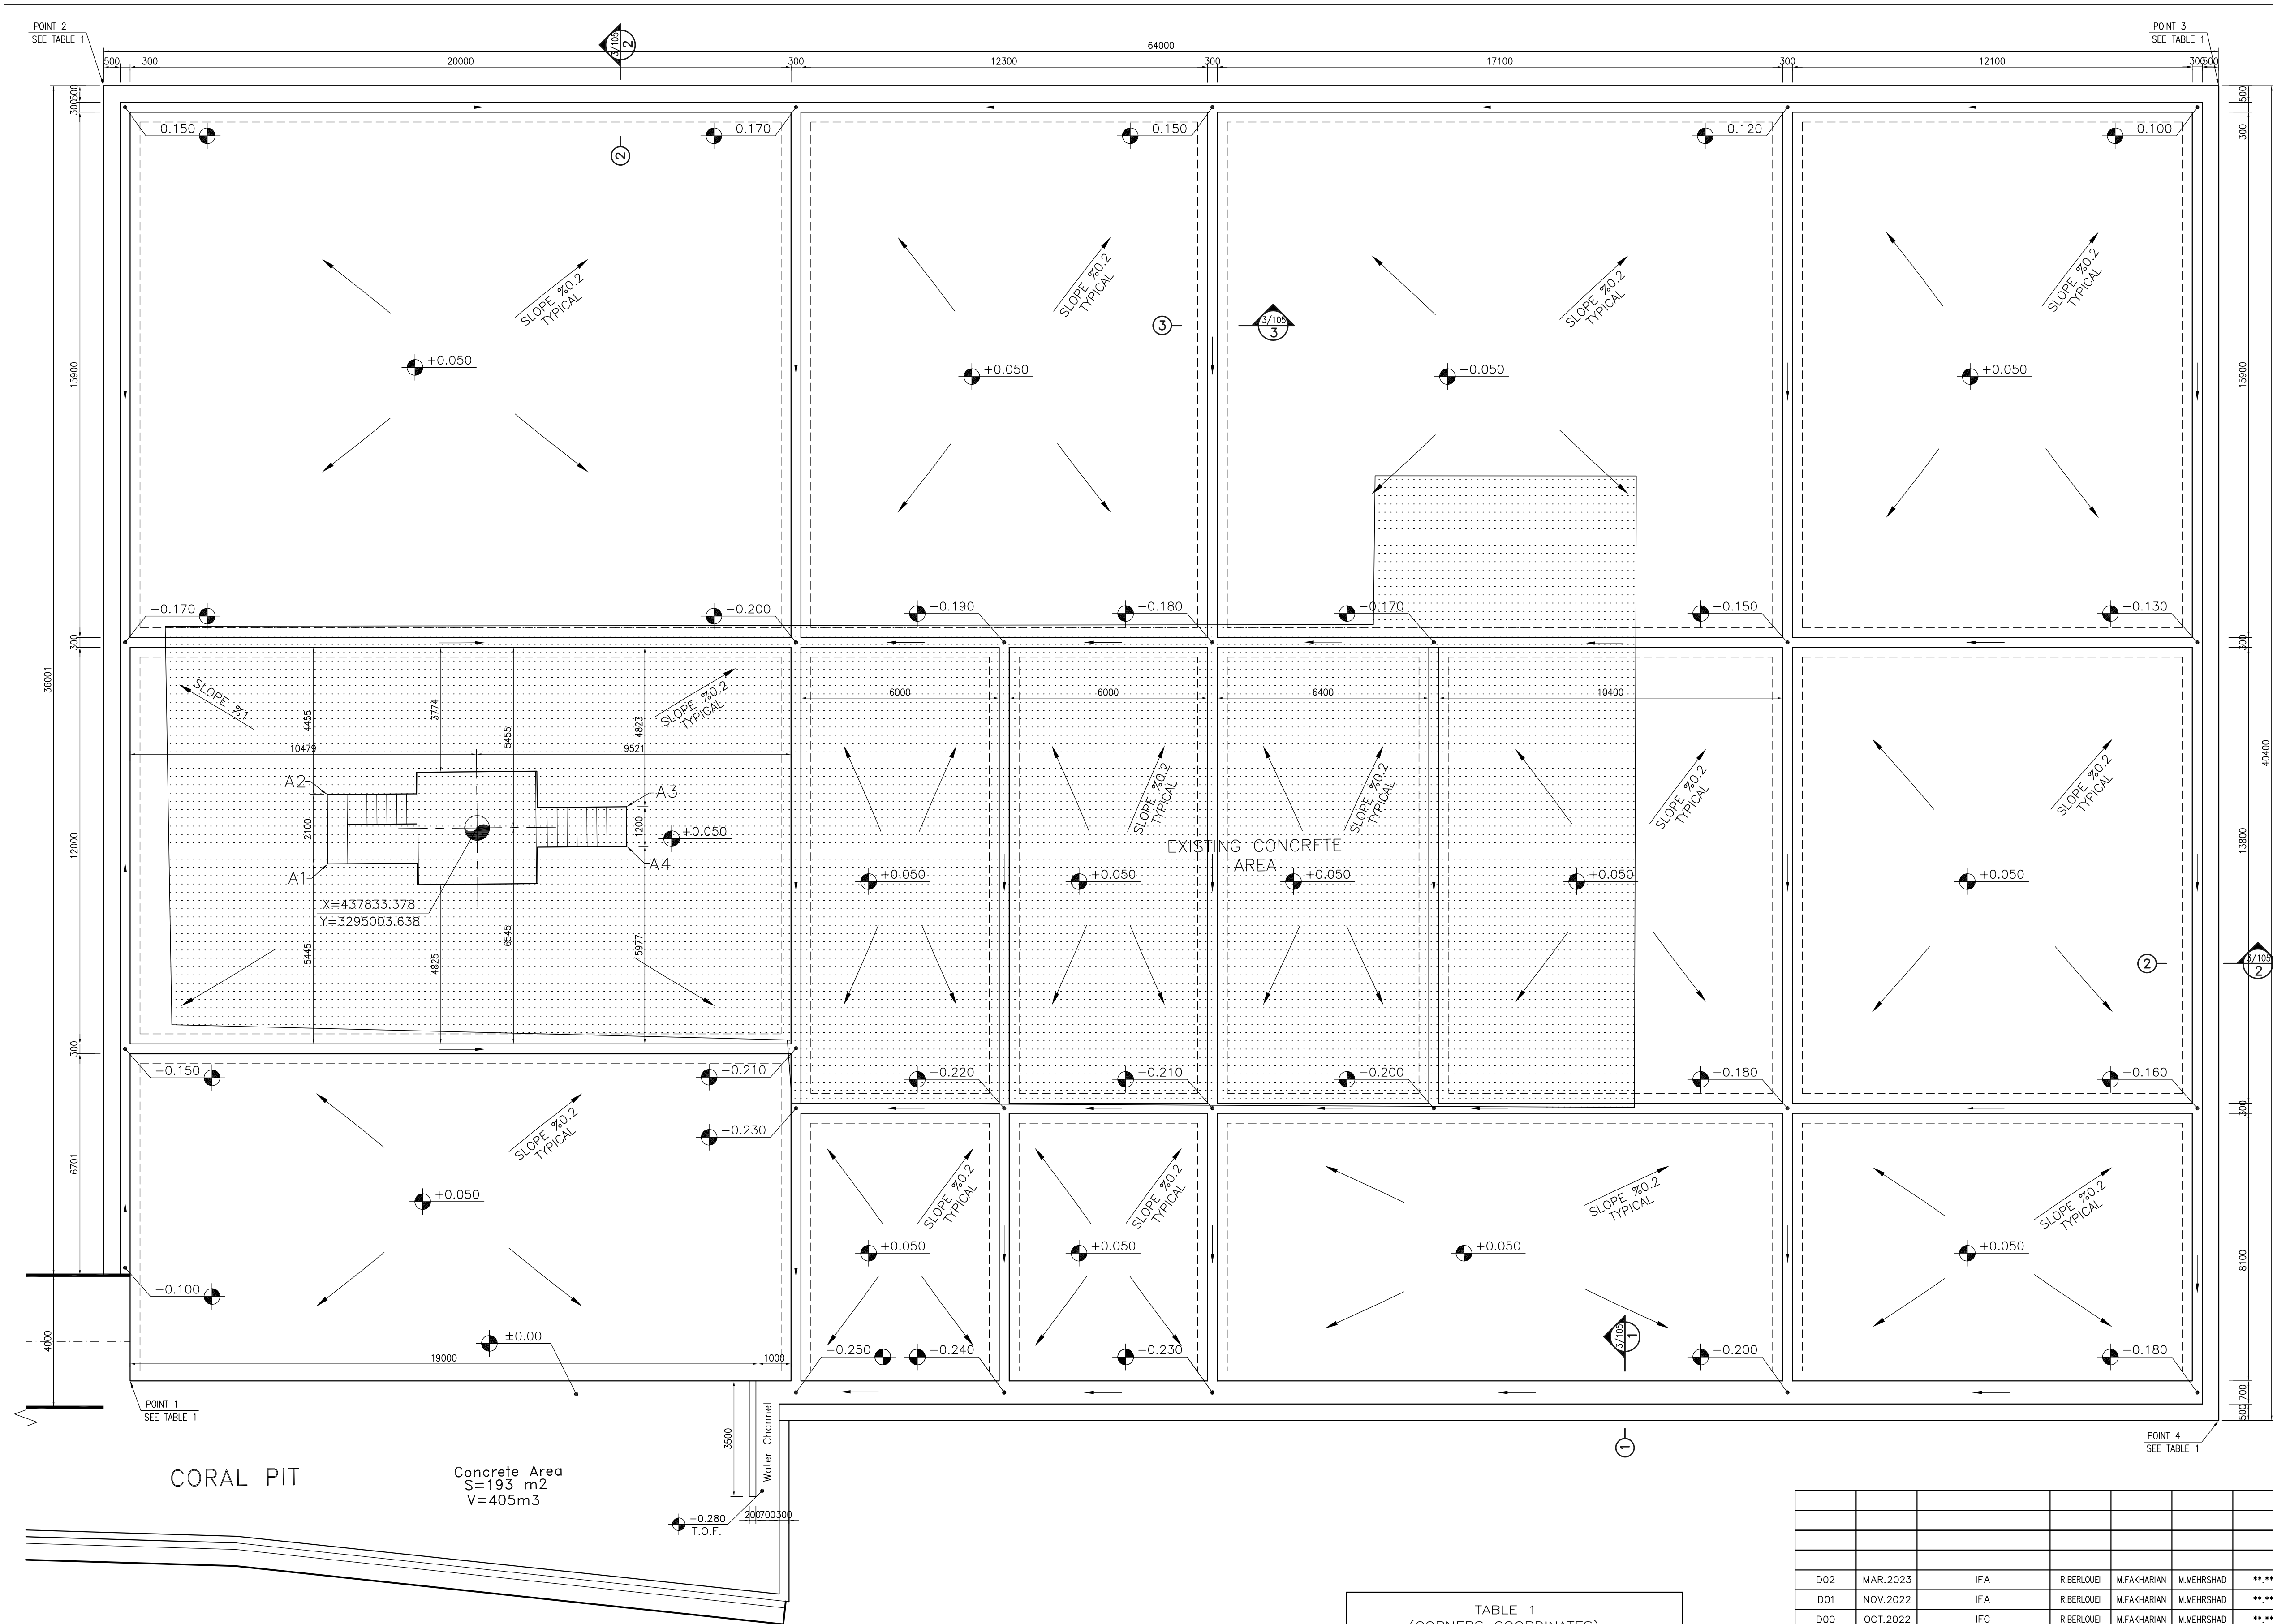

- NOTES
- 1- ALL COORDINATES ARE IN METER.
 - 2- ALL DIMENSIONS ARE IN MILLIMETERS AND ELEVATIONS ARE IN METER.
 - 3- ALL DRAWINGS SHALL BE CHECKED BY CONTRACTOR WITH RELATIVE DRAWINGS BEFORE CONSTRUCTION.
 - 4- ACCORDING TO THE SPECIFICATION OF CONCRETE WORKS:
"BK-GNRL-PEDCO-000-ST-SP-0001", 28 DAYS CHARACTERISTIC COMPRESSIVE STRENGTH OF MAIN CONCRETE IS 25 MPa (ON CYLINDRICAL SPECIMEN)
 - 5- ACCORDING TO THE SPECIFICATION OF CONCRETE WORKS:
"BK-GNRL-PEDCO-000-ST-SP-0001", 28 DAYS CHARACTERISTIC COMPRESSIVE STRENGTH OF LEAN CONCRETE IS 15 MPa (ON CYLINDRICAL SPECIMEN)
 - 6- REINFORCING BARS SHALL BE S400 ACCORDING TO: ISIRI3132 AND INBC9 WITH MINIMUM TENSILE YIELD STRENGTH 400 N/mm²
 - 7- MINIMUM FOUNDATION NET CONCRETE COVER SHALL BE 75 mm.
 - 8- SPECIFICATIONS OF THERMO PLAST ACRYLIC COLOR, BASED ON No.3758 NATIONAL STANDARD CODE:
DENSITY : 4.1-5.1 gr/cm³
THICKNESS : 300-400 MICRON
GLOSS : DULL
SOLID MATERIAL PERCENTAGE BY WEIGHT : 75%±2
SOLID MATERIAL PERCENTAGE BY VOLUME : 48%±2
 - 9- JOINT SEALANT MATERIALS SHALL BE WETHER-RESISTANT POLYURETHANE OR SILICONE SCH AS "AEROLASTIC 1674" OR SIMILAR AND SHALL CONFORM TO BS-4254 FOR VERTICAL JOINTS IN WALLS.
 - 10- CONTRACTION JOINTS SHALL BE CONSIDERED IN CONCRETE SLABS EVERY 6m.
 - 11- GEODETIC PARAMETERS FOR COORDINATES ARE AS BELOW:
HORIZONTAL COORDINATE SYSTEM: WGS84/UTM ZONE 39
ELLIPSOID : WORLD GEODETIC SYSTEM 1984 (WGS84)
MAP PROJECTION: UNIVERSAL TRANSVERSE MERCATOR (UTM)
VERTICAL DATUM: MSL
- ±0.00 = +186.00(R.G.L.)MSL

LEGEND AND ABBREVIATION

	REINFORCED CONCRETE		SUB GRADE
	LEAN CONCRETE		SLOPE
	CEMENT BLOCK WALL		EXISTING CONCRETE AREA
	GRAVEL		

T.O.F. TOP OF FOUNDATION
T.O.W. TOP OF WALL
T.O.C. TOP OF CONCRETE
T.O.PIT TOP OF PIT
B.O.P. BOTTOM OF PIPE
R.G.L. ROUGH GRADING LEVEL

REFERENCE DRAWING	DRG. No.
SPECIFICATION FOR FENCE & GATE	BK-GNRL-PEDCO-000-CV-SP-0003
STANDARD DRAWING FOR FENCE & GATE DETAILS	BK-GNRL-PEDCO-000-CV-DW-0009
GENERAL NOTES - STEEL STRUCTURES	BK-GNRL-PEDCO-000-ST-DW-0011
GENERAL NOTES - REINFORCED CONCRETE STRUCTURES	BK-GNRL-PEDCO-000-ST-DW-0012
GENERAL CIVIL LAYOUT - BK14	BK-BK14-PEDCO-110-CV-PY-0001
ROUGH GRADING PLANS - BK14	BK-BK14-PEDCO-110-CV-DW-0003
STANDARD DRAWING FOR CULVERT & DETAILS	BK-GNRL-PEDCO-000-CV-DW-0014
STANDARD DETAILS OF MISCELLANEOUS ITEMS	BK-GNRL-PEDCO-000-CV-DW-0040
SPECIFICATION FOR EARTH WORK	BK-GNRL-PEDCO-000-CV-SP-0004
FOUNDATION DRAWING FOR SECURITY BUILDING FOR WELL PADS-BK-14	BK-BK14-PEDCO-110-ST-DW-0002
STRUCTURAL DRAWING FOR SECURITY BUILDING FOR WELL PADS-BK-14	BK-BK14-PEDCO-110-ST-DW-0003
FOUNDATION DRAWING FOR SWITCHGEAR BUILDING FOR WELL PADS-BK-14	BK-BK14-PEDCO-110-ST-DW-0004
STRUCTURAL DRAWING FOR SWITCHGEAR BUILDING FOR WELL PADS-BK-14	BK-BK14-PEDCO-110-ST-DW-0005
FOUNDATION DRAWING FOR POTABLE WATER TANK FOR WELL PADS-BK-14	BK-BK14-PEDCO-110-ST-DW-0006
FOUNDATION DRAWING FOR DIESEL GENERATOR SHELTER FOR WELL PADS-BK-14	BK-BK14-PEDCO-110-ST-DW-0007
STRUCTURAL DRAWING FOR DIESEL GENERATOR SHELTER FOR WELL PADS-BK-14	BK-BK14-PEDCO-110-ST-DW-0008


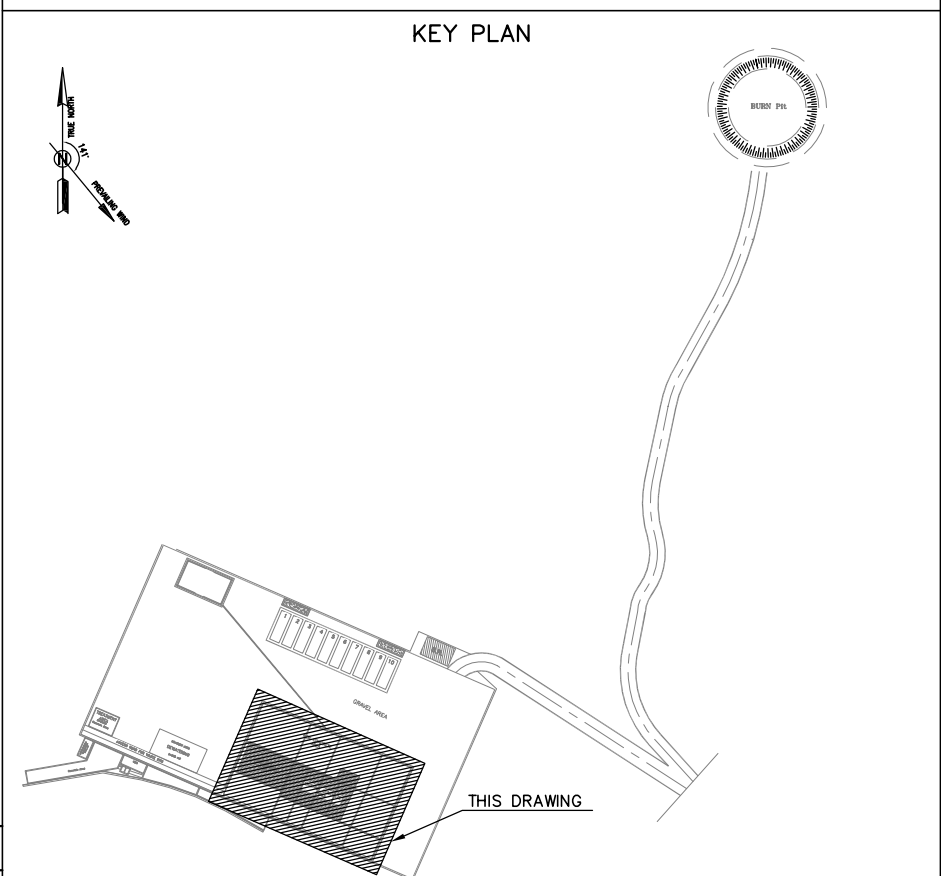


TABLE 1
(CORNERS COORDINATES)

POINT 1	E=437817.067	N=3294992.493
POINT 2	E=437832.001	N=3295028.744
POINT 3	E=437890.665	N=3295003.167
POINT 4	E=437874.519	N=3294966.135

D02	MAR.2023	IFA	R.BERLOUD	M.FAKHARIAN	M.MEHRSHAD	***	***						
D01	NOV.2022	IFA	R.BERLOUD	M.FAKHARIAN	M.MEHRSHAD	***	***						
D00	OCT.2022	IFC	R.BERLOUD	M.FAKHARIAN	M.MEHRSHAD	***	***						
REV.	DATE	P.O.I.S	PREP.	CHK.	APP.	AUT.							
PROJECT NAME: BINAK OILFIELD DEVELOPMENT/SUB-SURFACE WORK PACKAGES BK14 WHF MODIFICATIONS													
PROJECT NO.:			971020										
EPC CONTRACTOR:				EPD/EPC CONTRACTOR(GC):									
 HIRGAN ENERGY - DESIGN & INSPECTION COMPANIES								 PETROIRAN DEVELOPMENT COMPANY					
PEDCO													
DRAWING TITLE: CIVIL AND STRUCTURAL DRAWINGS-BK14 WELLPAD FOUNDATION FORMWORK PLAN													
SCALE	SIZE	DRAWING NO.				SHEET NO.				REV.			
AS SHOWN	A1	BK-BK14-PEDCO-110-CV-DW-0001				1 OF 103				D02			

DATE	SCALE	DRAWING BY	CHECKED BY	PROJECT ENG.
NO CONSTRUCTION PERMITTED UNLESS DRAWING APPROVED				
APPROVED FOR CONSTRUCTION		BY:	DATE:	
SHEET	SIZE	CLASS	SERIAL NO.	SHEET
AS SHOWN	A1	BK-BK14-PEDCO-110-CV-DW-0001	1 OF 103	D02

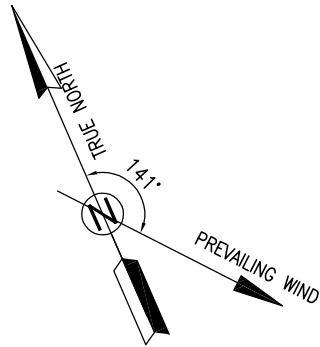





1:100  WELLPAD FOUNDATION PLAN
REINFORCEMENT

D02	MAR.2023	IFA	R.BERLOUJ	M.FAKHARIAN	M.MEHRSHAD	**	**		
D01	NOV.2022	IFA	R.BERLOUJ	M.FAKHARIAN	M.MEHRSHAD	**	**		
D00	OCT.2022	IFC	R.BERLOUJ	M.FAKHARIAN	M.MEHRSHAD	**	**		
REV.	DATE	P.O.I.S	PREP.	CHK.	APP.	AUT.			
PROJECT NAME: BINAQ OILFIELD DEVELOPMENT/SUB-SURFACE WORK PACKAGES									
BK14 WHF MODIFICATIONS									
PROJECT NO.:				971020					
EPC CONTRACTOR:				EPD/EPC CONTRACTOR(GC):					
 HIRGAN ENERGY – DESIGN & INSPECTION COMPANIES						 PETROIRAN DEVELOPMENT COMPANY			
DRAWING TITLE: CIVIL AND STRUCTURAL DRAWINGS–BK14 WELLPAD FOUNDATION REINFORCEMENT PLAN									
SCALE	SIZE	DRAWING NO.				SHEET NO.	REV.		
AS SHOWN	A1	BK-BK14-PEDCO-110-CV-DW-0001				2 OF 103	D02		


NOTES










- 1- ALL COORDINATES ARE IN METER.
- 2- ALL DIMENSIONS ARE IN MILLIMETERS AND ELEVATIONS ARE IN METER.
- 3- ALL DRAWINGS SHALL BE CHECKED BY CONTRACTOR WITH RELATIVE DRAWINGS BEFORE CONSTRUCTION.
- 4- ACCORDING TO THE SPECIFICATION OF CONCRETE WORKS:
"BK-GNRL-PEDCO-000-ST-SP-0001", 28 DAYS CHARACTERISTIC COMPRESSIVE STRENGTH OF MAIN CONCRETE IS 25 MPa(N ON CYLINDRICAL SPECIMEN)
- 5- ACCORDING TO THE SPECIFICATION OF CONCRETE WORKS:
"BK-GNRL-PEDCO-000-ST-SP-0001", 28 DAYS CHARACTERISTIC COMPRESSIVE STRENGTH OF LEAN CONCRETE IS 15 MPa(N ON CYLINDRICAL SPECIMEN)
- 6- REINFORCING BARS SHALL BE S400 ACCORDING TO: ISIRI3132 AND INBC9 WITH MINIMUM TENSILE YIELD STRENGTH 400 N/mm²
- 7- MINIMUM FOUNDATION NET CONCRETE COVER SHALL BE 75 mm.
- 8- SPECIFICATIONS OF THERMO PLAST ACRYLIC COLOR, BASED ON NO.3758 NATIONAL STANDARD CODE:
DENSITY : 4.1-5.1 gr/cm³
THICKNESS : 300-400 MICRON
GLOSS : DULL
SOLID MATERIAL PERCENTAGE BY WEIGHT : 75%±2
SOLID MATERIAL PERCENTAGE BY VOLUME : 48%±2
- 9- JOINT SEALANT MATERIALS SHALL BE WETHER-RESISTANT POLYURETHANE OR SILICONE SCH AS "AEROLASTIC 1674" OR SIMILAR AND SHALL CONFORM TO BS-4254 FOR PERSISTENT JOINTS IN WALLS.
- 10- CONTRACTION JOINTS SHALL BE CONSIDERED IN CONCRETE SLABS EVERY 6m.
- 11- GEODETIC PARAMETERS FOR COORDINATES ARE AS BELOW:
HORIZONTAL COORDINATE SYSTEM: WGS84/UTM ZONE 39
ELLIPSOID : WORLD GEODETIC SYSTEM 1984 (WGS84)
MAP PROJECTION: UNIVERSAL TRANSVERSE MERCATOR (UTM)
VERTICAL DATUM: MSL

±0.00 = +186.00 (R.G.L.)MSL

    LEGEND AND ABBREVIATION			
	REINFORCED CONCRETE		SUB GRADE
	LEAN CONCRETE		SLOPE
	CEMENT BLOCK WALL		EXISTING CONCRETE AREA
	GRAVEL		
T.O.F.	TOP OF FOUNDATION		
T.O.W.	TOP OF WALL		
T.O.C.	TOP OF CONCRETE		
T.O.PIT	TOP OF PIT		
B.O.P.	BOTTOM OF PIPE		
R.G.L.	ROUGH GRADING LEVEL		

REFERENCE DRAWING	DRG. No.
SPECIFICATION FOR FENCE & GATE	BK–GNRAL–PEDCO–000–CV–SP–0003
STANDARD DRAWING FOR FENCE & GATE DETAILS	BK–GNRAL–PEDCO–000–CV–DW–0009
GENERAL NOTES – STEEL STRUCTURES	BK–GNRAL–PEDCO–000–ST–DW–0011
GENERAL NOTES – REINFORCED CONCRETE STRUCTURES	BK–GNRAL–PEDCO–000–ST–DW–0012
GENERAL CIVIL LAYOUT – BK14	BK–BK14–PEDCO–110–CV–PY–0001
ROUGH GRADING PLANS – BK14	BK–BK14–PEDCO–110–CV–DW–0003
STANDARD DRAWING FOR CULVERT & DETAILS	BK–GNRAL–PEDCO–000–CV–DW–0014
STANDARD DETAILS OF MISCELLANEOUS ITEMS	BK–GNRAL–PEDCO–000–CV–DW–0040
SPECIFICATION FOR EARTH WORK	BK–GNRAL–PEDCO–000–CV–SP–0004
FOUNDATION DRAWING FOR SECURITY BUILDING FOR WELL PADS–BK14	BK–BK14–PEDCO–110–ST–DW–0002
STRUCTURAL DRAWING FOR SECURITY BUILDING FOR WELL PADS–BK14	BK–BK14–PEDCO–110–ST–DW–0003
FOUNDATION DRAWING FOR SWITCHGEAR BUILDING FOR WELL PADS–BK14	BK–BK14–PEDCO–110–ST–DW–0004
STRUCTURAL DRAWING FOR SWITCHGEAR BUILDING FOR WELL PADS–BK14	BK–BK14–PEDCO–110–ST–DW–0005
FOUNDATION DRAWING FOR POTABLE WATER TANK FOR WELL PADS–BK14	BK–BK14–PEDCO–110–ST–DW–0006
FOUNDATION DRAWING FOR DIESEL GENERATOR SHELTER FOR WELL PADS–BK14	BK–BK14–PEDCO–110–ST–DW–0007
STRUCTURAL DRAWING FOR DIESEL GENERATOR SHELTER FOR WELL PADS–BK14	BK–BK14–PEDCO–110–ST–DW–0008

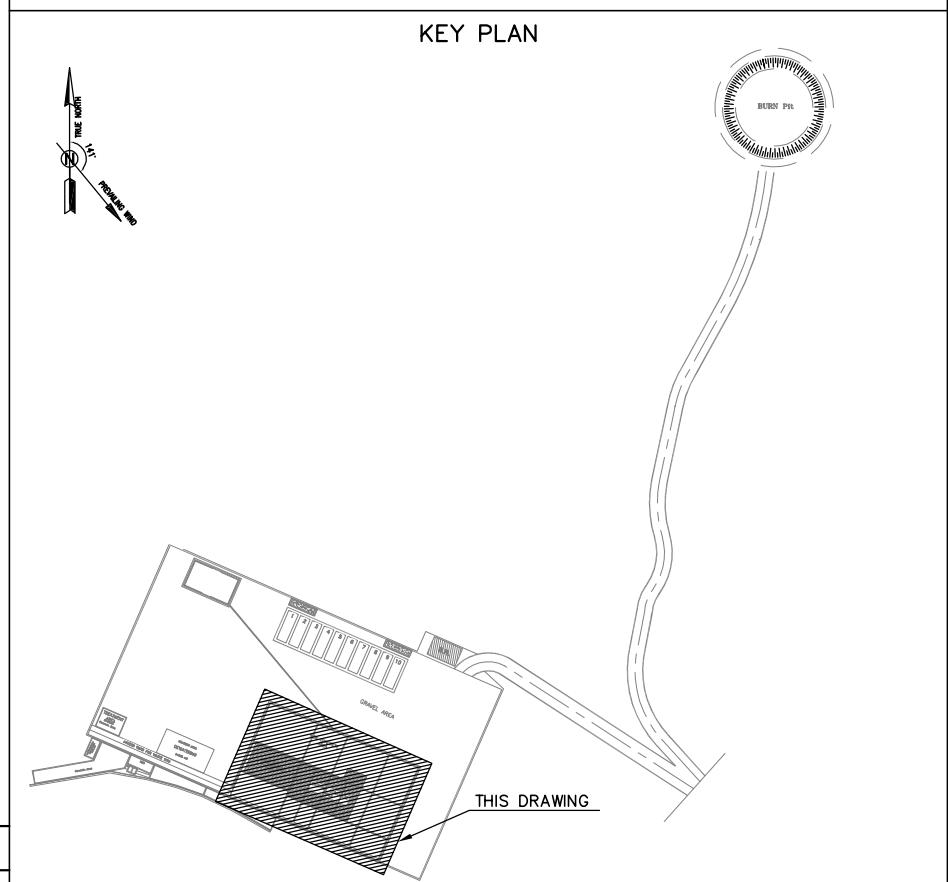

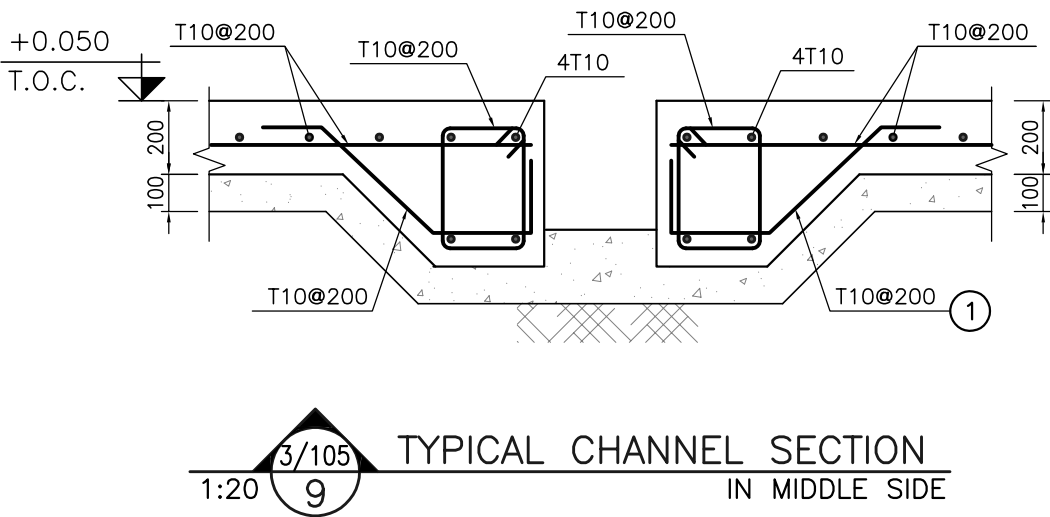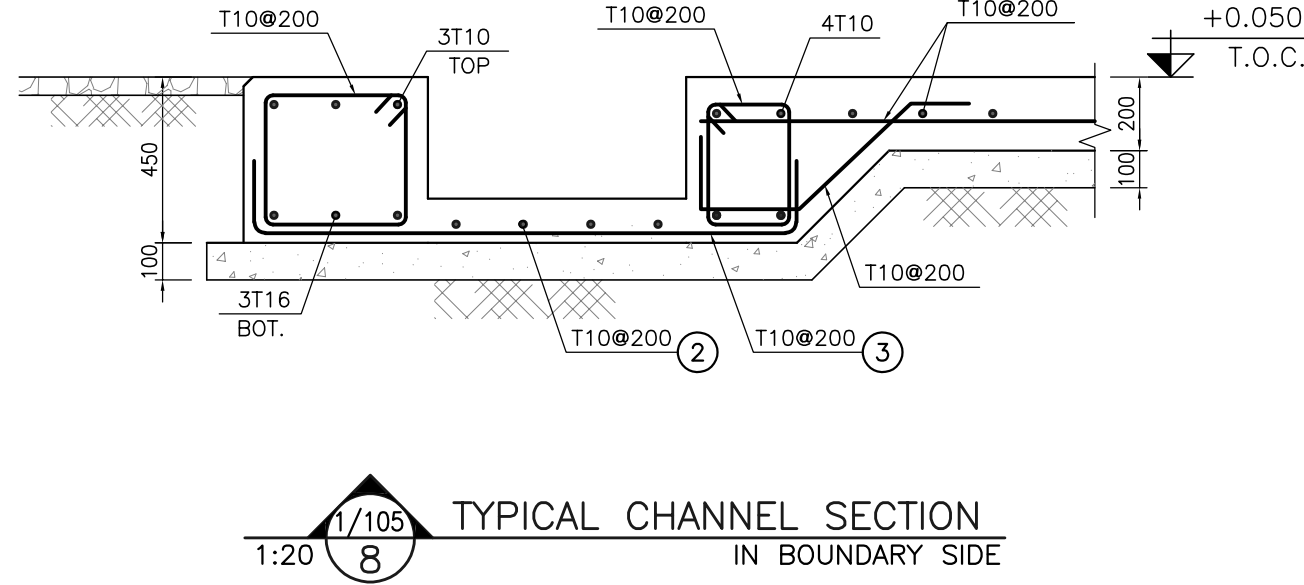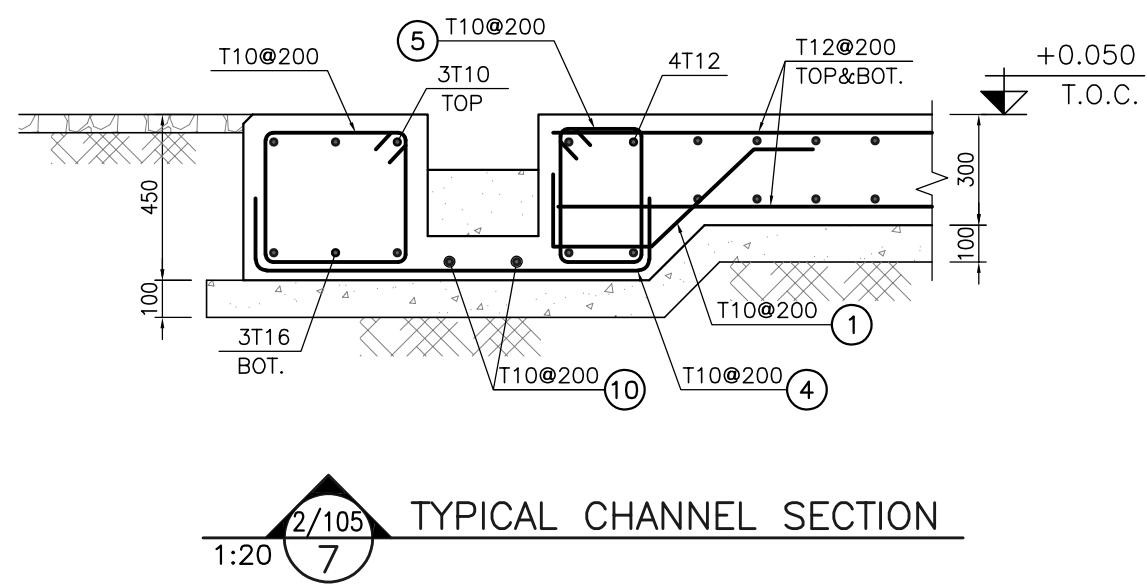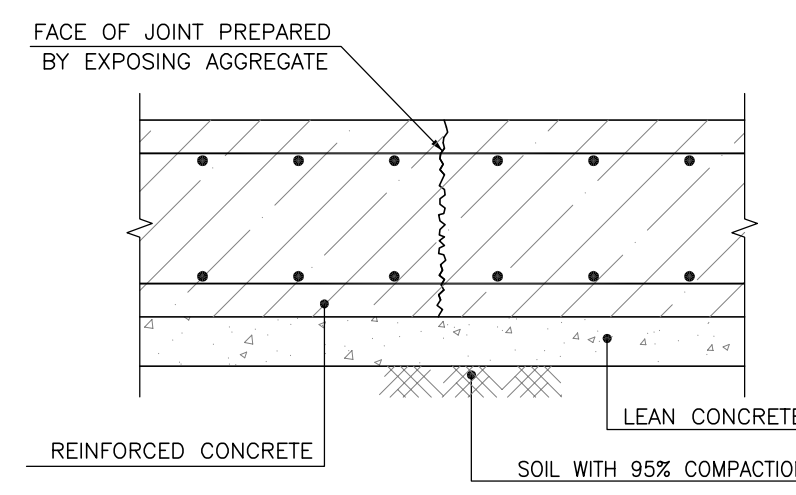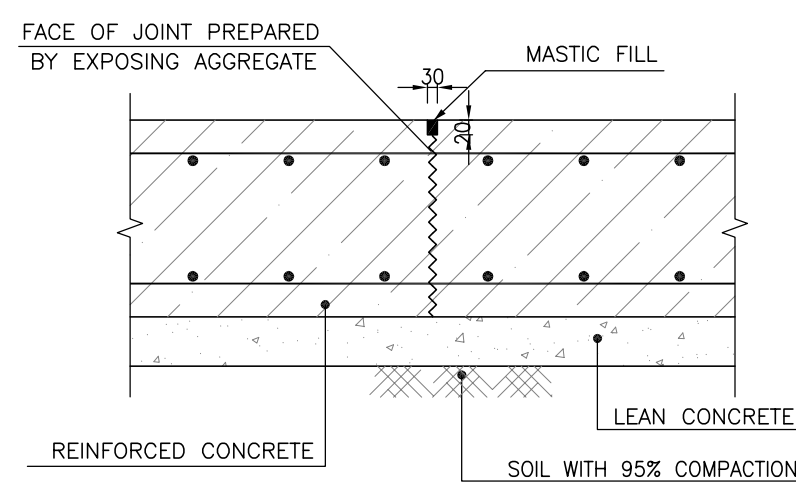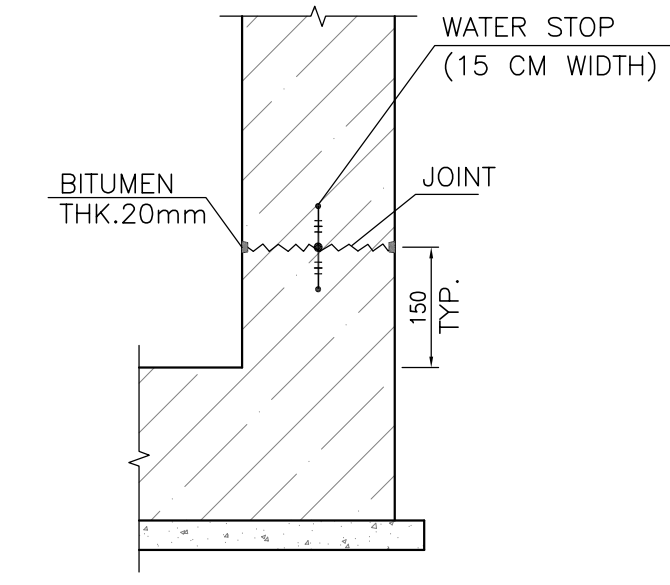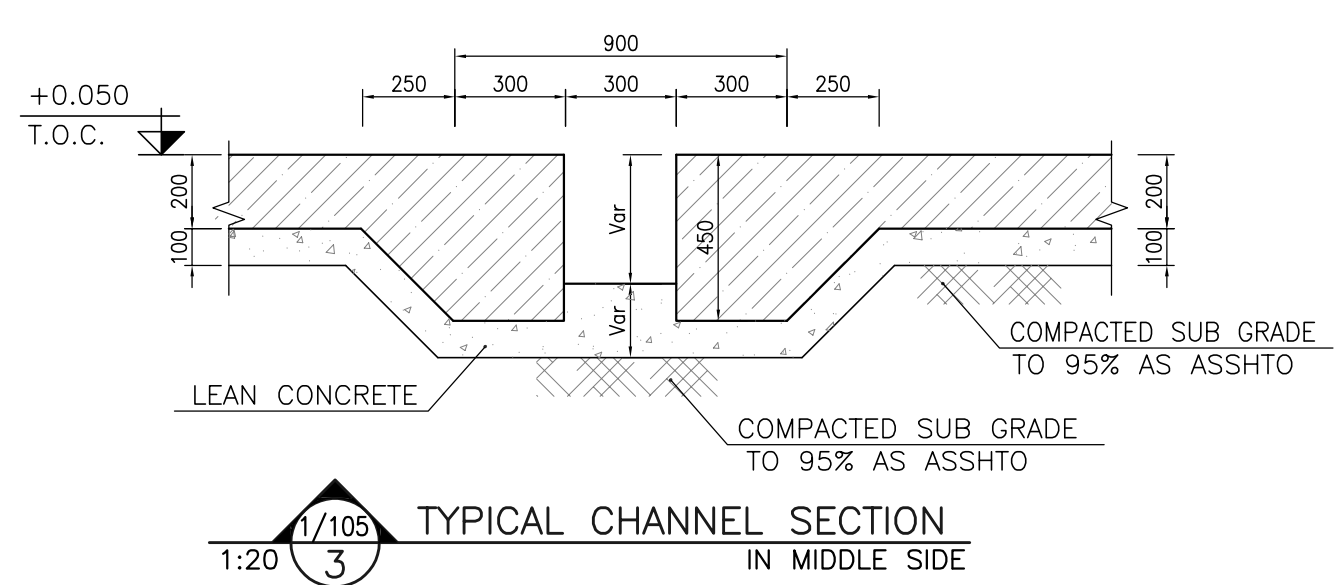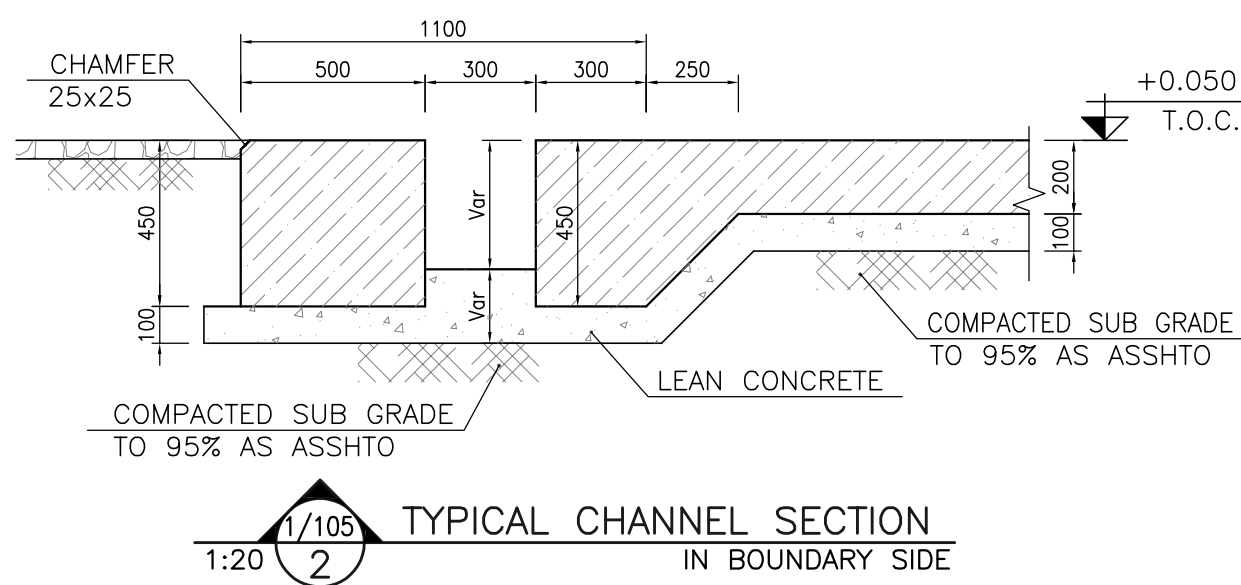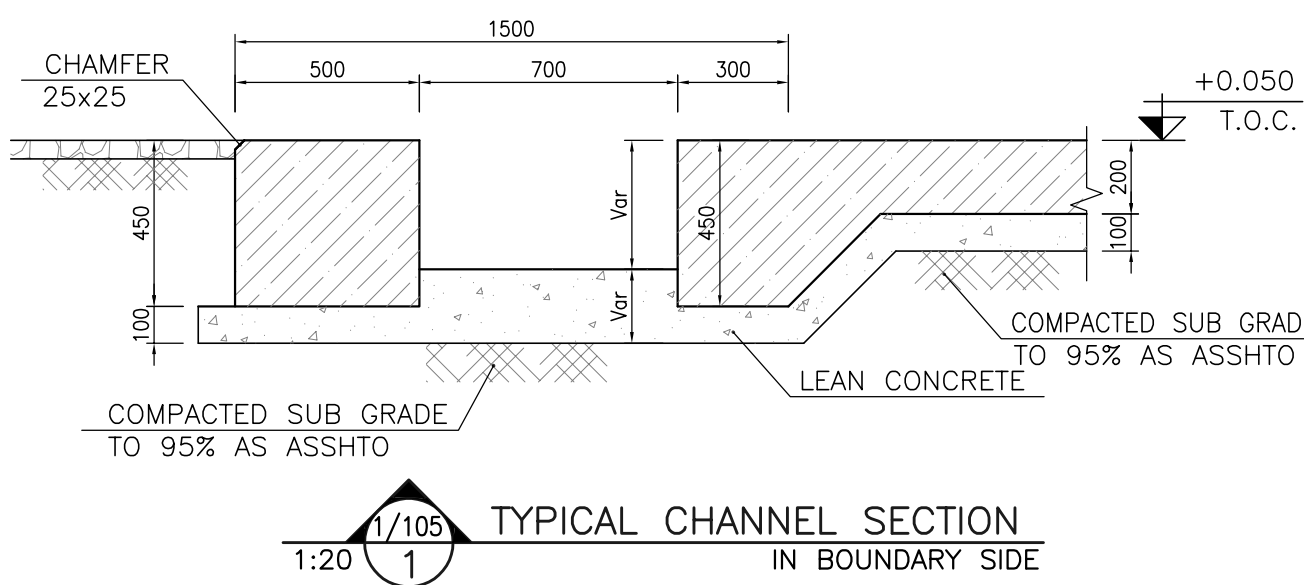


Pos	Spec.	Shape	L/A	No.	T10	T16
1	T10		1.050	2570	2698.500	
2	T10		0.460	4	1.840	
3	T10		1.900	295	560.500	
4	T10		1.500	680	1020.000	
5	T10		1.350	896	1209.600	
6	T10		7.000	6	42.000	
7	T10		12.000	814	9768.000	
8	T10		11.000	8	88.000	
9	T10		1.700	596	1013.200	
10	T10		2.700	2	5.400	
11	T16		12.000	18		216.000
12	T10		1.850	3	5.550	
13	T16		1.850	3		5.550
14	T10		6.115	3	18.345	
15	T16		6.115	3		18.345
16	T10		9.000	227	2043.000	
17	T10		4.350	311	1352.850	
18	T10		5.550	121	671.550	
19	T10		1.500	318	477.000	
20	T10		9.730	101	982.730	
21	T10		8.450	130	1098.500	
22	T10		3.750	80	300.000	
23	T10		7.950	209	1661.550	
24	T10		5.850	82	479.700	
25	T10		6.250	70	437.500	
26	T10		5.250	147	771.750	
27	T10		10.250	70	717.500	
TOTAL LENGTH OR AREA (m/m2)					27424.57	239.90
UNIT WEIGHT (Kg)					0.617	1.578
WEIGHT (Kg)					16920.95	378.56
GRAND TOTAL (Kg)					17300 Kg.	

- NOTES
- 1- ALL COORDINATES ARE IN METER.
 - 2- ALL DIMENSIONS ARE IN MILLIMETERS AND ELEVATIONS ARE IN METER.
 - 3- ALL DRAWINGS SHALL BE CHECKED BY CONTRACTOR WITH RELATIVE DRAWINGS BEFORE CONSTRUCTION.
 - 4- ACCORDING TO THE SPECIFICATION OF CONCRETE WORKS: "BK-GNRL-PEDCO-000-ST-SP-0001", 28 DAYS CHARACTERISTIC COMPRESSIVE STRENGTH OF MAIN CONCRETE IS 25 MPa (ON CYLINDRICAL SPECIMEN)
 - 5- ACCORDING TO THE SPECIFICATION OF CONCRETE WORKS: "BK-GNRL-PEDCO-000-ST-SP-0001", 28 DAYS CHARACTERISTIC COMPRESSIVE STRENGTH OF LEAN CONCRETE IS 15 MPa (ON CYLINDRICAL SPECIMEN)
 - 6- REINFORCING BARS SHALL BE S400 ACCORDING TO: ISIRI3132 AND INBC9 WITH MINIMUM TENSILE YIELD STRENGTH 400 N/mm²
 - 7- MINIMUM FOUNDATION NET CONCRETE COVER SHALL BE 75 mm.
 - 8- SPECIFICATIONS OF THERMO PLAST ACRYLIC COLOR, BASED ON No.3758 NATIONAL STANDARD CODE: DENSITY : 4.1-5.1 gr/cm³ THICKNESS : 300-400 MICRON GLOSS : DULL SOLID MATERIAL PERCENTAGE BY WEIGHT : 75%±2 SOLID MATERIAL PERCENTAGE BY VOLUME : 48%±2
 - 9- JOINT SEALANT MATERIALS SHALL BE WETHER-RESISTANT POLYURETHANE OR SILICONE SCH AS "AEROLASTIC 1674" OR SIMILAR AND SHALL CONFORM TO BS-4254 FOR VERTICAL JOINTS IN WALLS.
 - 10- CONTRACTION JOINTS SHALL BE CONSIDERED IN CONCRETE SLABS EVERY 6m.
 - 11- GEODETIC PARAMETERS FOR COORDINATES ARE AS BELOW:
HORIZONTAL COORDINATE SYSTEM: WGS84/UTM ZONE 39
ELLIPSOID : WORLD GEODETIC SYSTEM 1984 (WGS84)
MAP PROJECTION: UNIVERSAL TRANSVERSE MERCATOR (UTM)
VERTICAL DATUM: MSL
- ±0.00 = +186.00(R.G.L.)MSL


LEGEND AND ABBREVIATION

	REINFORCED CONCRETE		SUB GRADE
	LEAN CONCRETE		SLOPE
	CEMENT BLOCK WALL		EXISTING CONCRETE AREA
	GRAVEL		
T.O.F.	TOP OF FOUNDATION		
T.O.W.	TOP OF WALL		
T.O.C.	TOP OF CONCRETE		
T.O.PIT	TOP OF PIT		
B.O.P.	BOTTOM OF PIPE		
R.G.L.	ROUGH GRADING LEVEL		

REFERENCE DRAWING	DRG. No.
SPECIFICATION FOR FENCE & GATE	BK-GNRL-PEDCO-000-CV-SP-0003
STANDARD DRAWING FOR FENCE & GATE DETAILS	BK-GNRL-PEDCO-000-CV-DW-0009
GENERAL NOTES - STEEL STRUCTURES	BK-GNRL-PEDCO-000-ST-DW-0011
GENERAL NOTES - REINFORCED CONCRETE STRUCTURES	BK-GNRL-PEDCO-000-ST-DW-0012
GENERAL CIVIL LAYOUT - BK14	BK-BK14-PEDCO-110-CV-PY-0001
ROUGH GRADING PLANS - BK14	BK-BK14-PEDCO-110-CV-DW-0003
STANDARD DRAWING FOR CULVERT & DETAILS	BK-GNRL-PEDCO-000-CV-DW-0014
STANDARD DETAILS OF MISCELLANEOUS ITEMS	BK-GNRL-PEDCO-000-CV-DW-0040
SPECIFICATION FOR EARTH WORK	BK-GNRL-PEDCO-000-CV-SP-0004
FOUNDATION DRAWING FOR SECURITY BUILDING FOR WELL PADS-BK-14	BK-BK14-PEDCO-110-ST-DW-0002
STRUCTURAL DRAWING FOR SECURITY BUILDING FOR WELL PADS-BK-14	BK-BK14-PEDCO-110-ST-DW-0003
FOUNDATION DRAWING FOR SWINGGEAR BUILDING FOR WELL PADS-BK-14	BK-BK14-PEDCO-110-ST-DW-0004
STRUCTURAL DRAWING FOR SWINGGEAR BUILDING FOR WELL PADS-BK-14	BK-BK14-PEDCO-110-ST-DW-0005
FOUNDATION DRAWING FOR POTABLE WATER TANK FOR WELL PADS-BK-14	BK-BK14-PEDCO-110-ST-DW-0006
FOUNDATION DRAWING FOR DIESEL GENERATOR SHELTER FOR WELL PADS-BK-14	BK-BK14-PEDCO-110-ST-DW-0007
STRUCTURAL DRAWING FOR DIESEL GENERATOR SHELTER FOR WELL PADS-BK-14	BK-BK14-PEDCO-110-ST-DW-0008

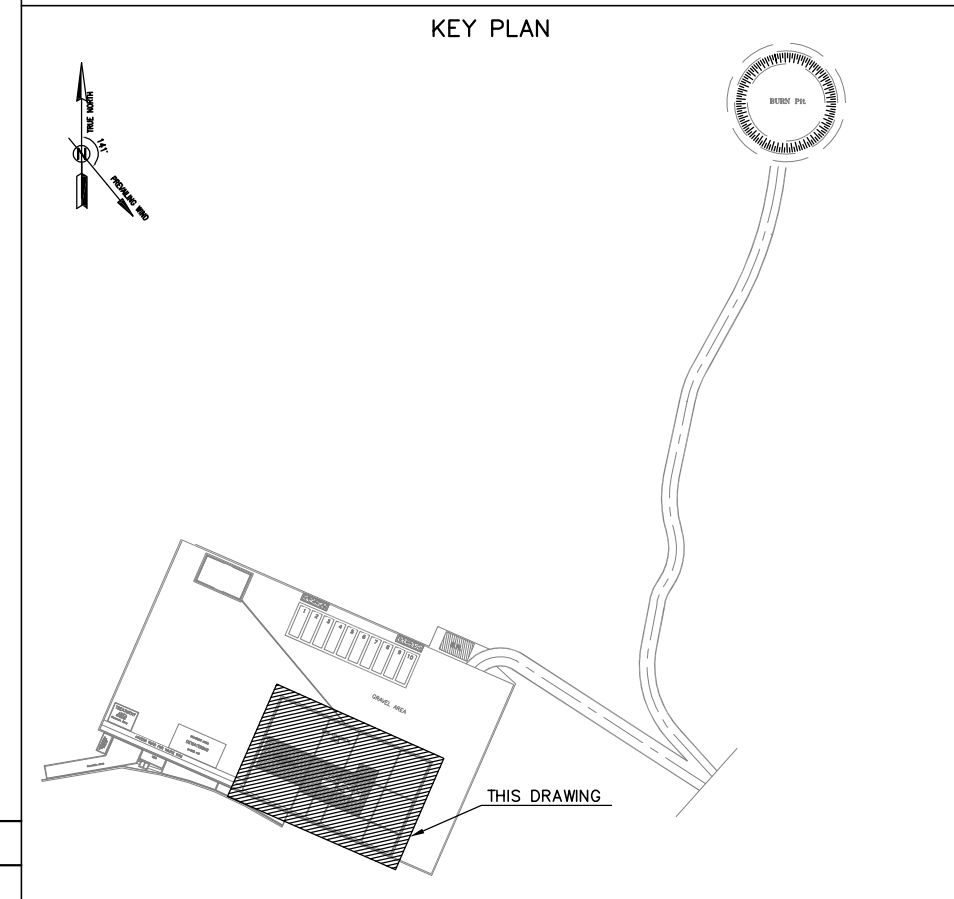



















	</
--	--	----

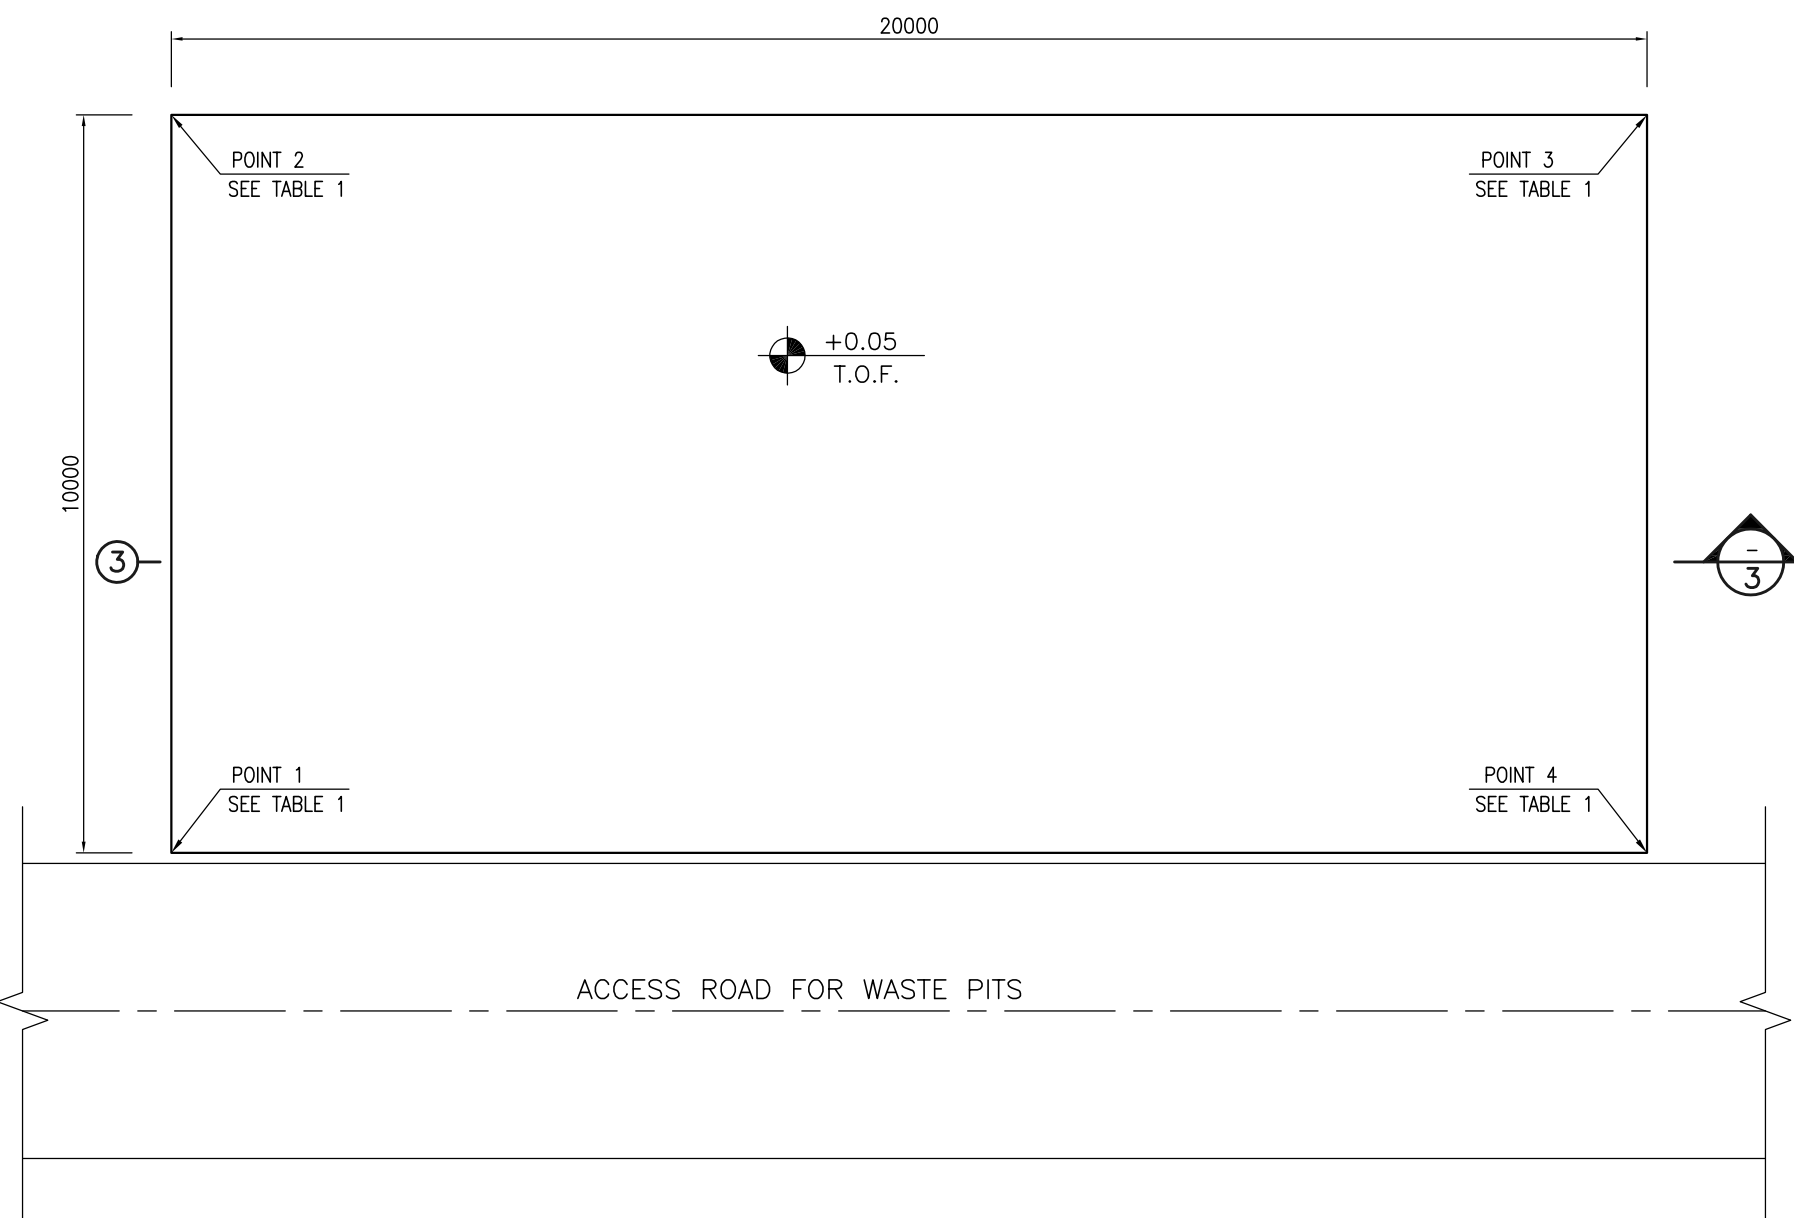

Technical drawing of a rectangular area, likely a plot or site plan. The overall dimensions are 20000 (width) and 10000 (height). The drawing is divided into a grid of four equal rectangular sections by a horizontal line and a vertical line. The sections are labeled with circled numbers 1, 2, and 3. Section 1 is the bottom-right section, Section 2 is the bottom-left section, and Section 3 is the top-right section. The top-left section is unlabeled. A central point is marked with a crosshair and labeled "+0.05 T.O.F.". A dimension line indicates a width of 600 for a specific feature. A label "T10Ø200" is present near the bottom-left corner. A dashed line at the bottom is labeled "ACCESS ROAD FOR WASTE PITS". A circled number 3 is also present on the right side of the drawing.

POINT 1	E=437788.334	N=3295008.667
POINT 2	E=437792.331	N=3295017.834
POINT 3	E=437810.664	N=3295009.841
POINT 4	E=437806.667	N=3295000.674



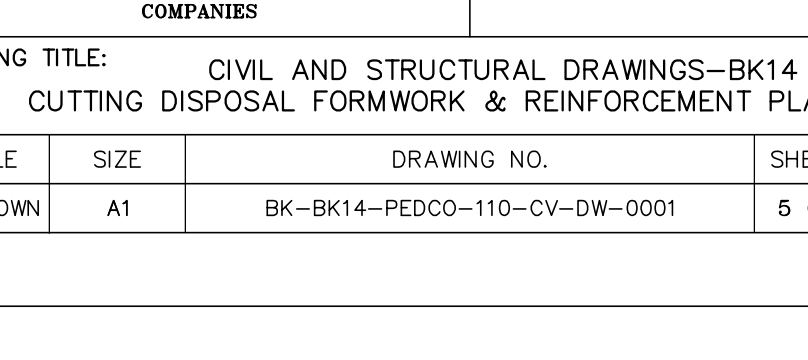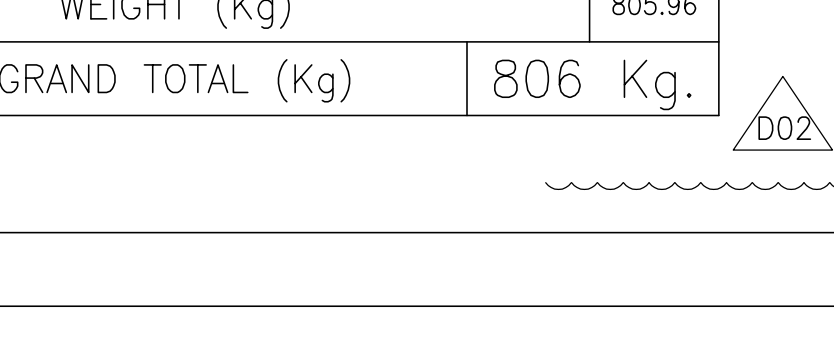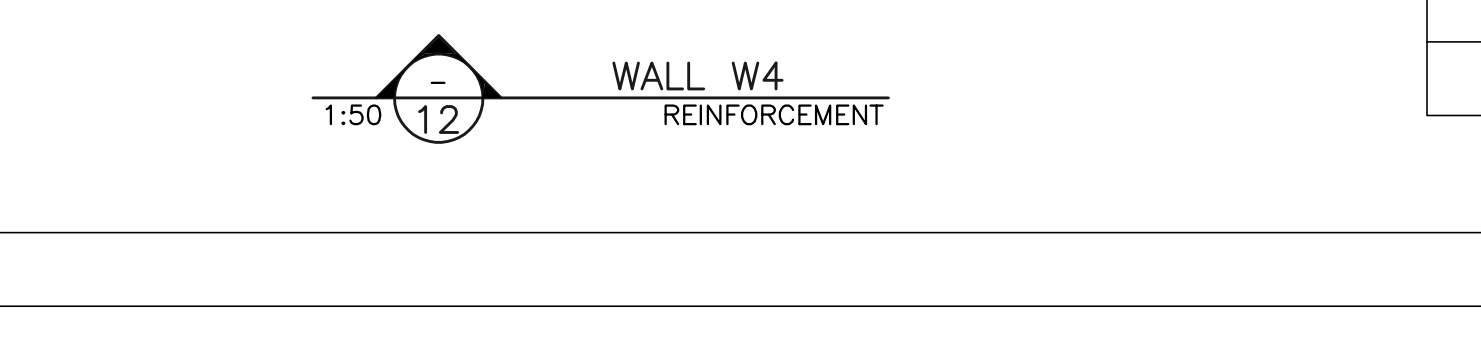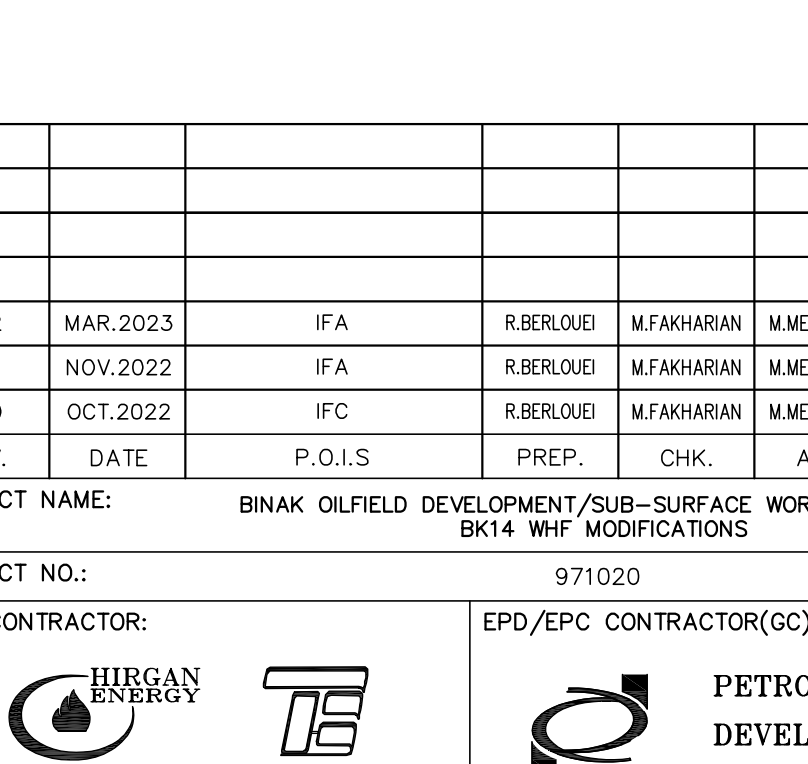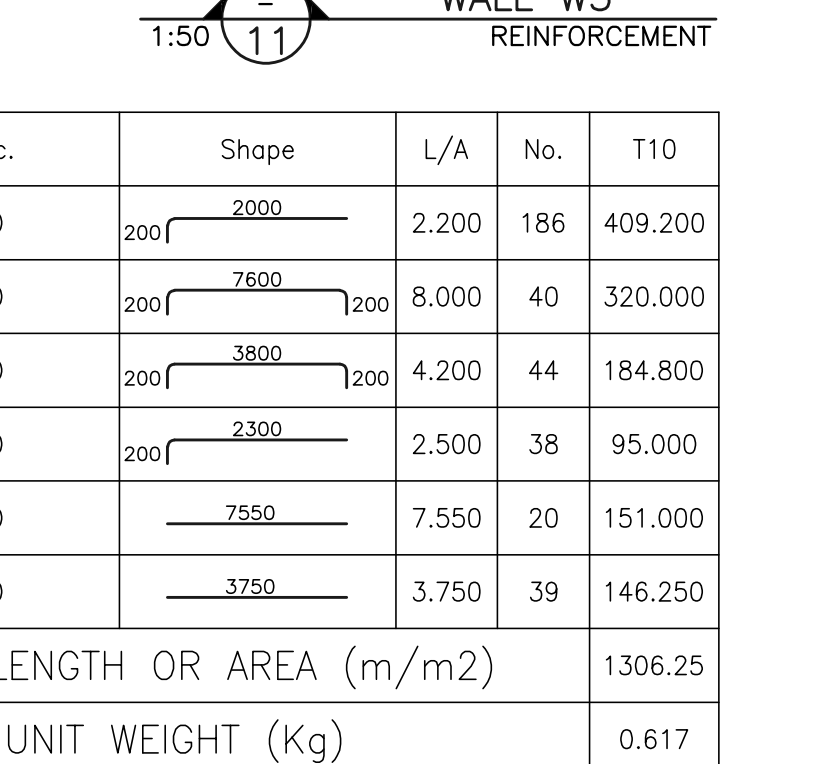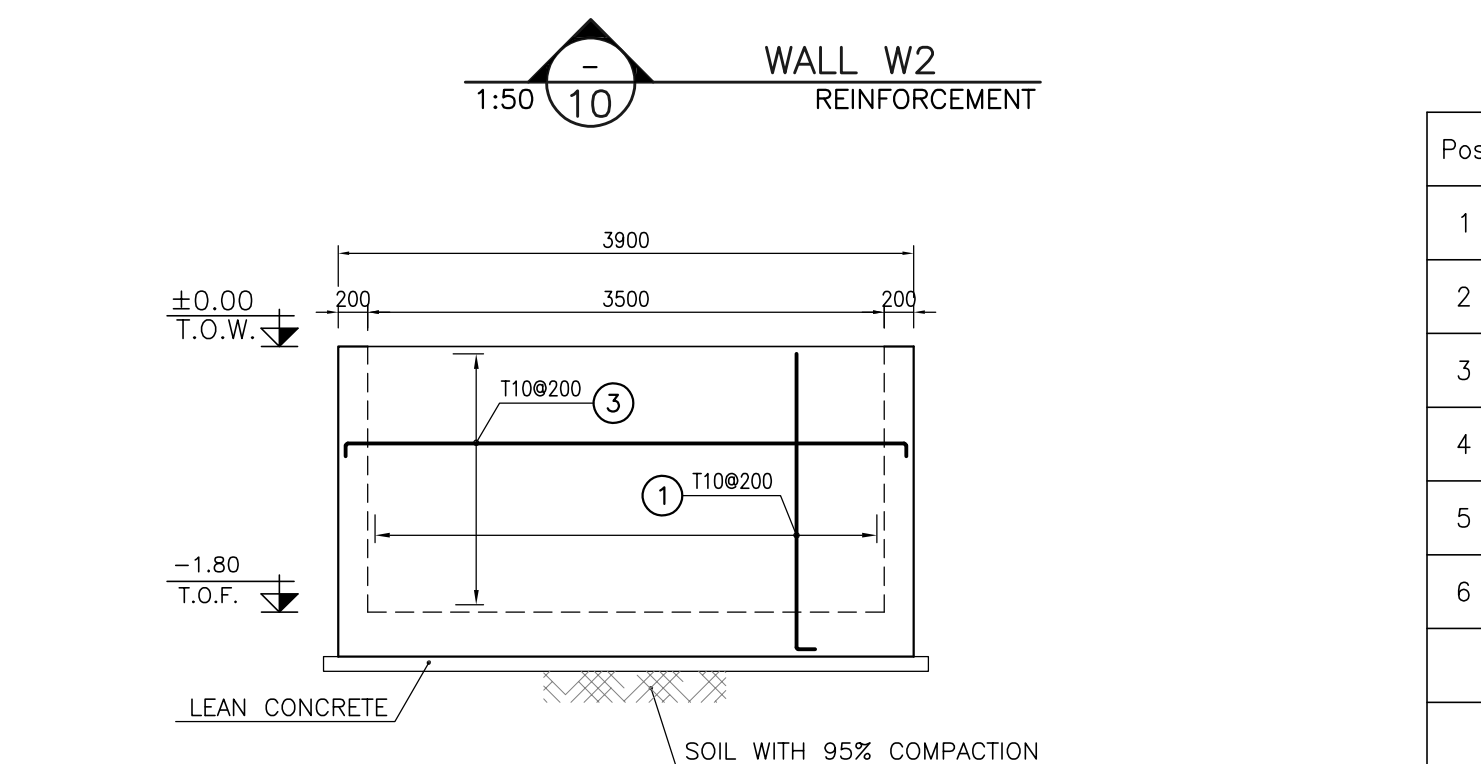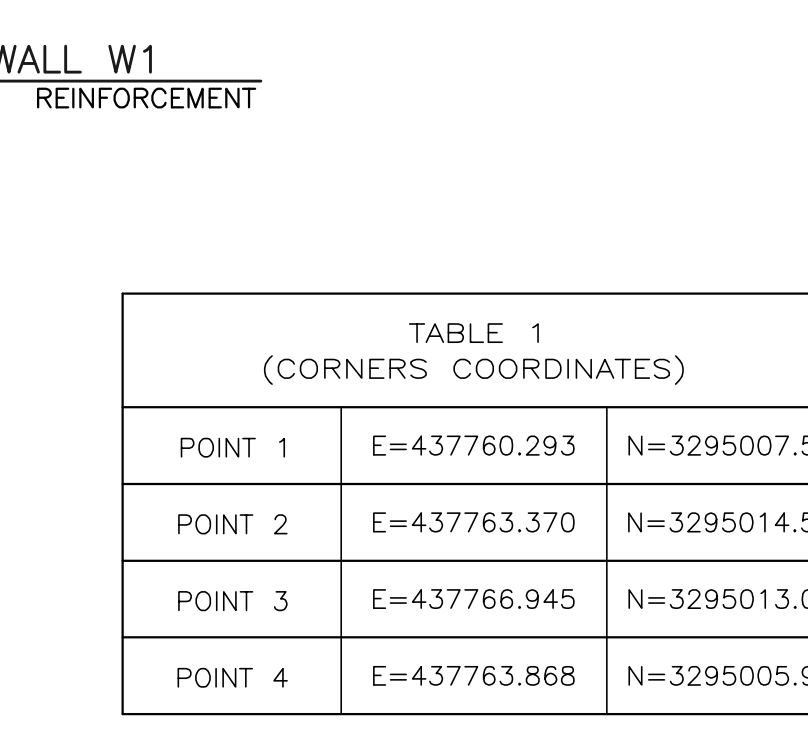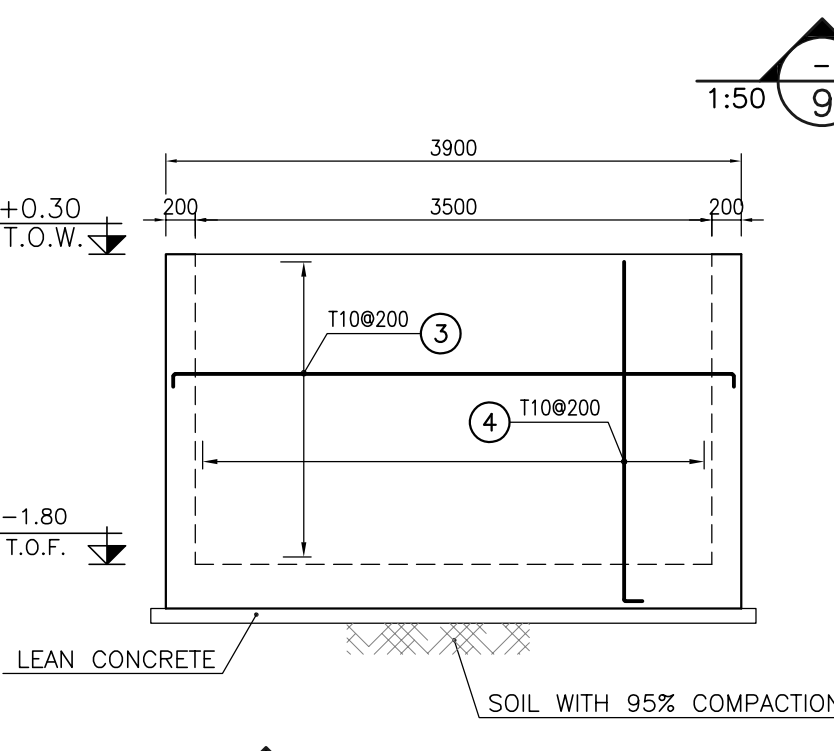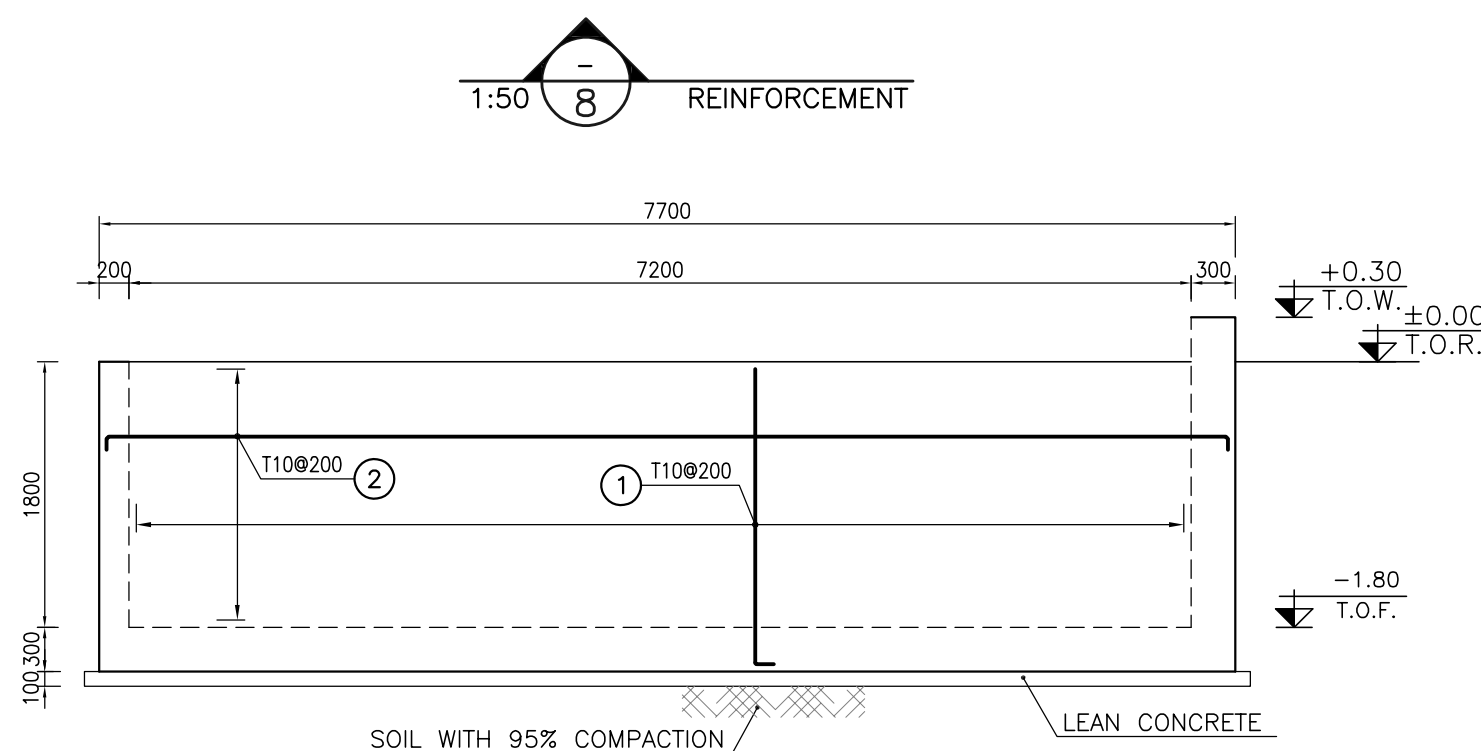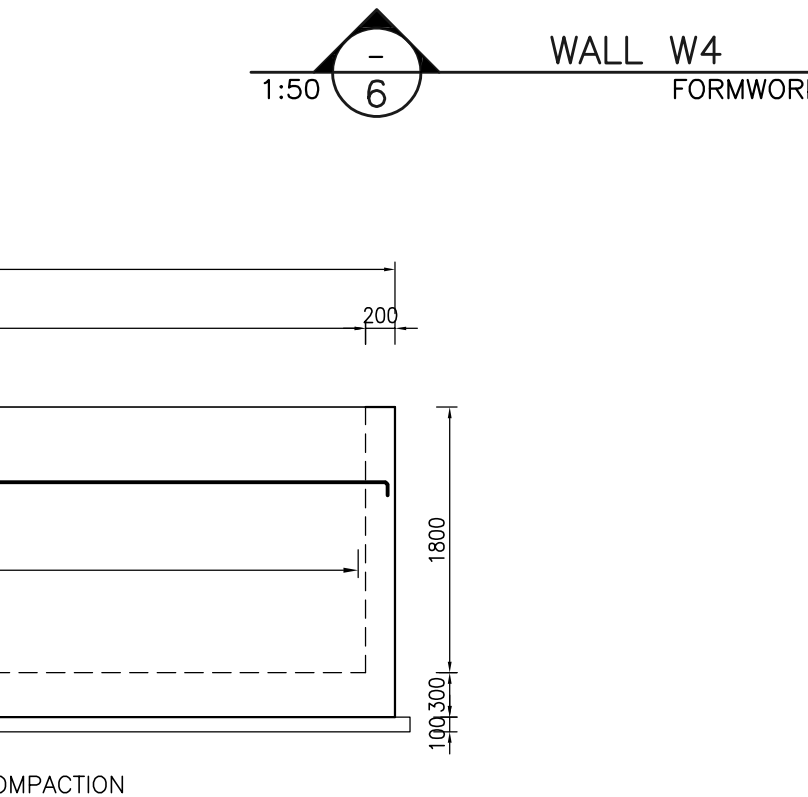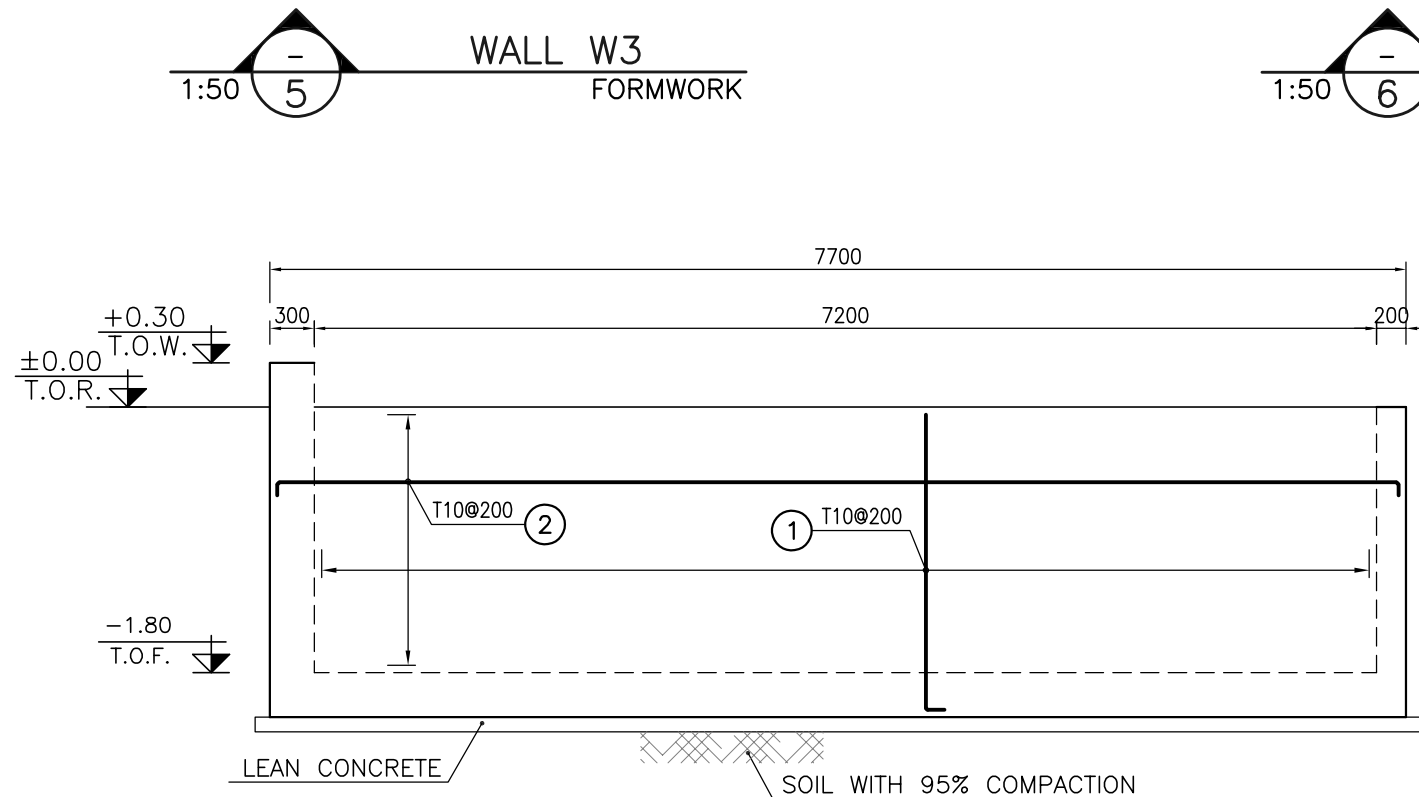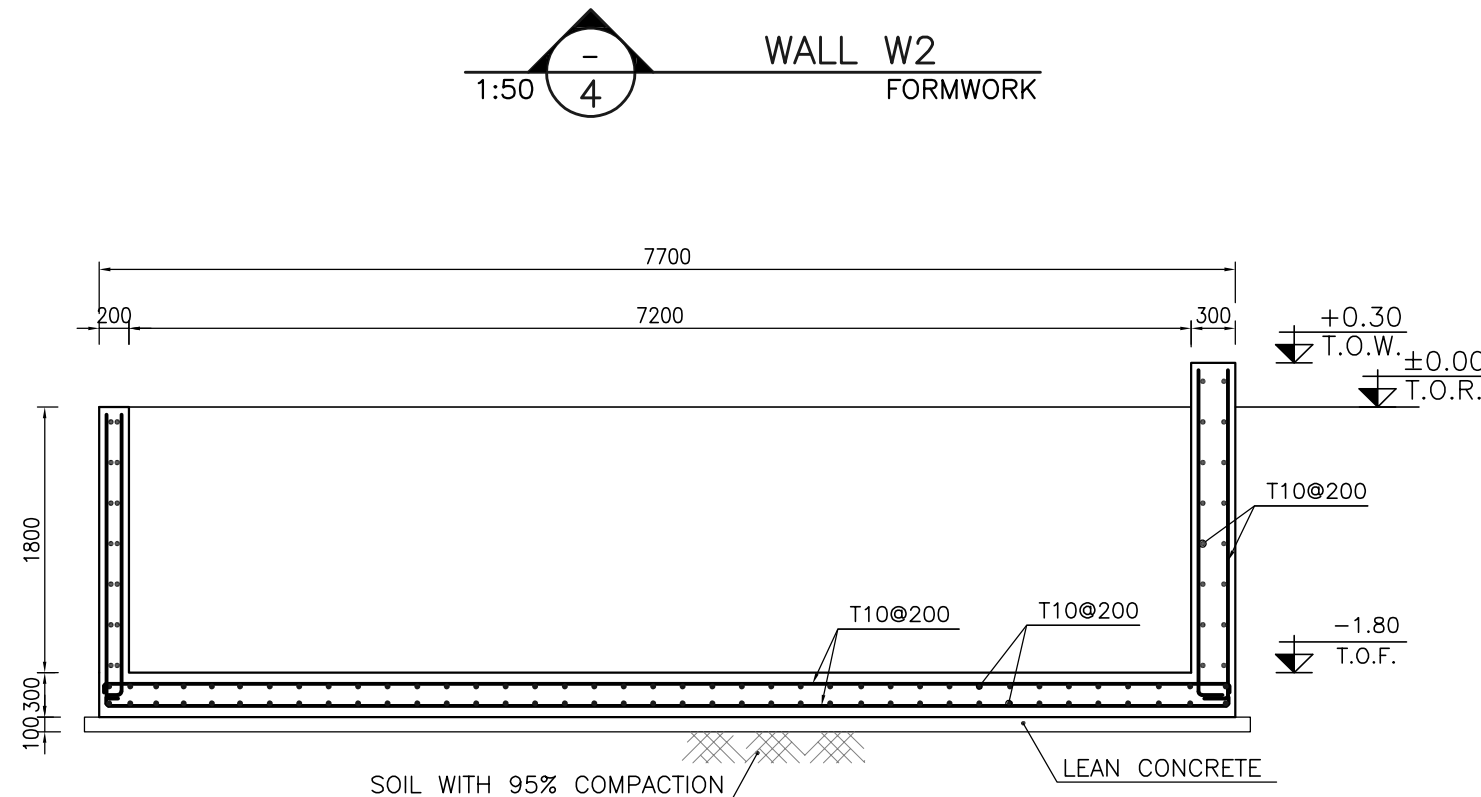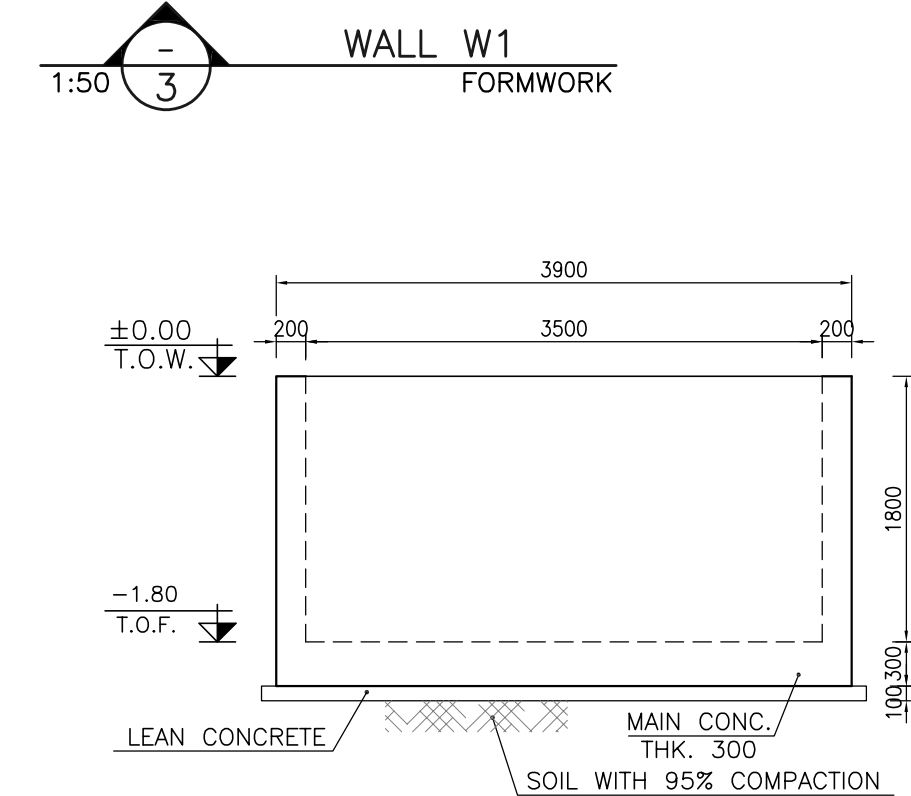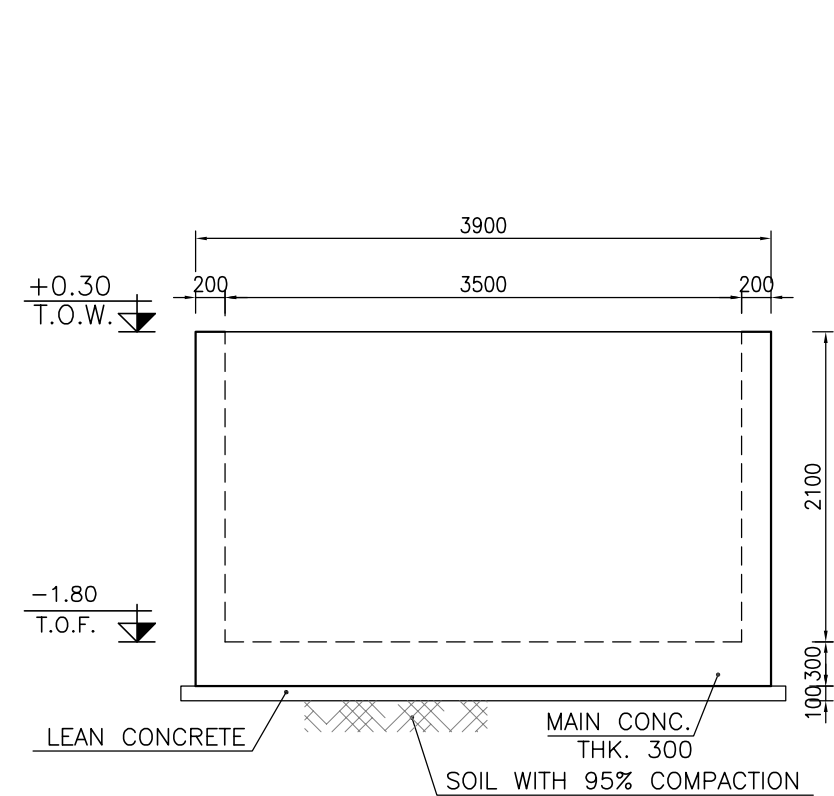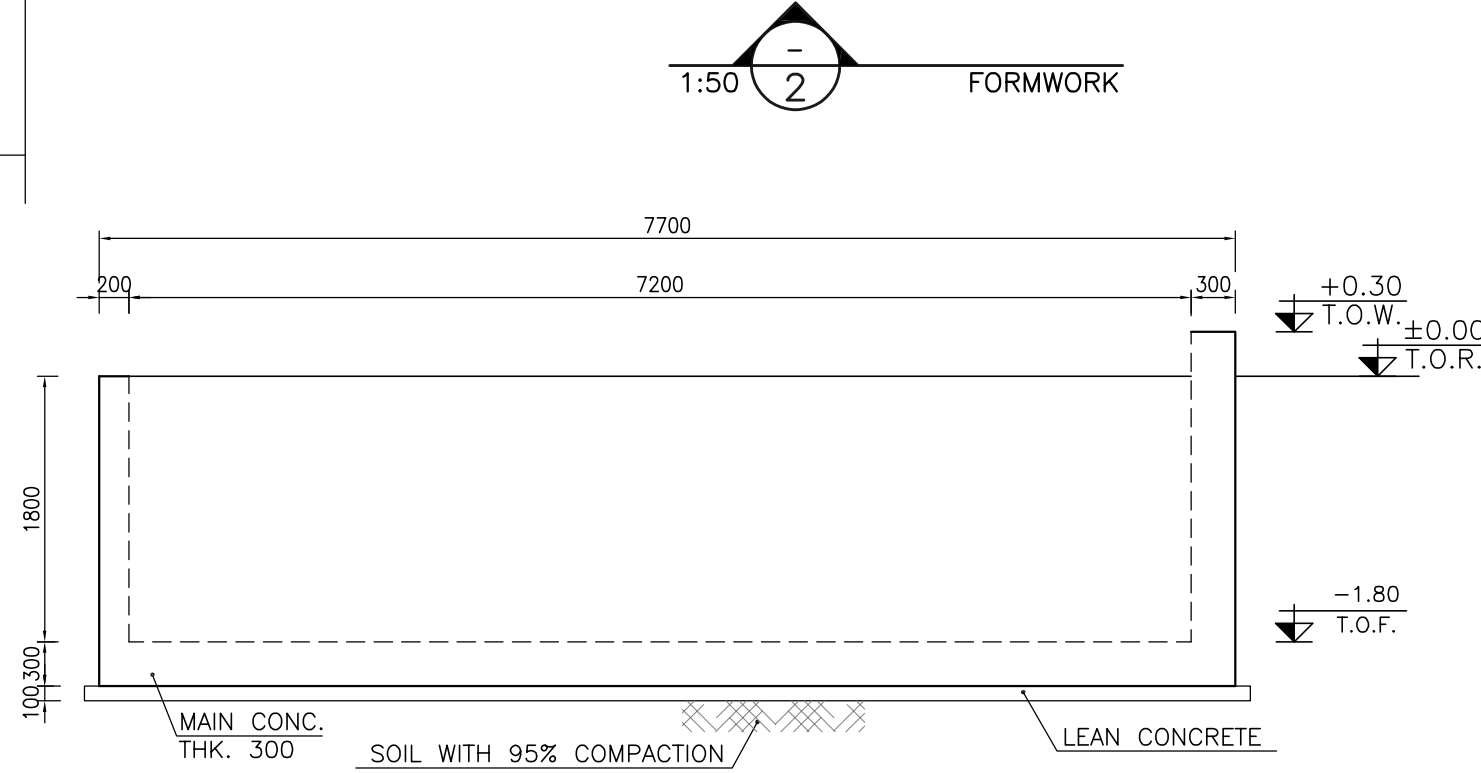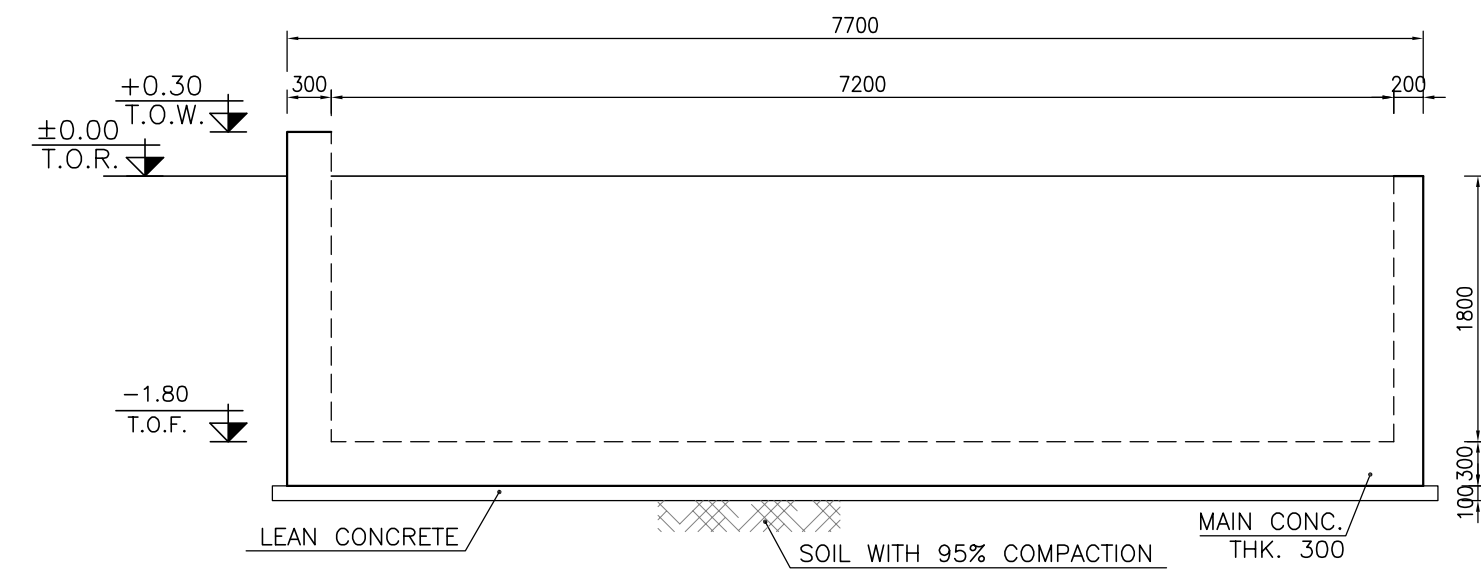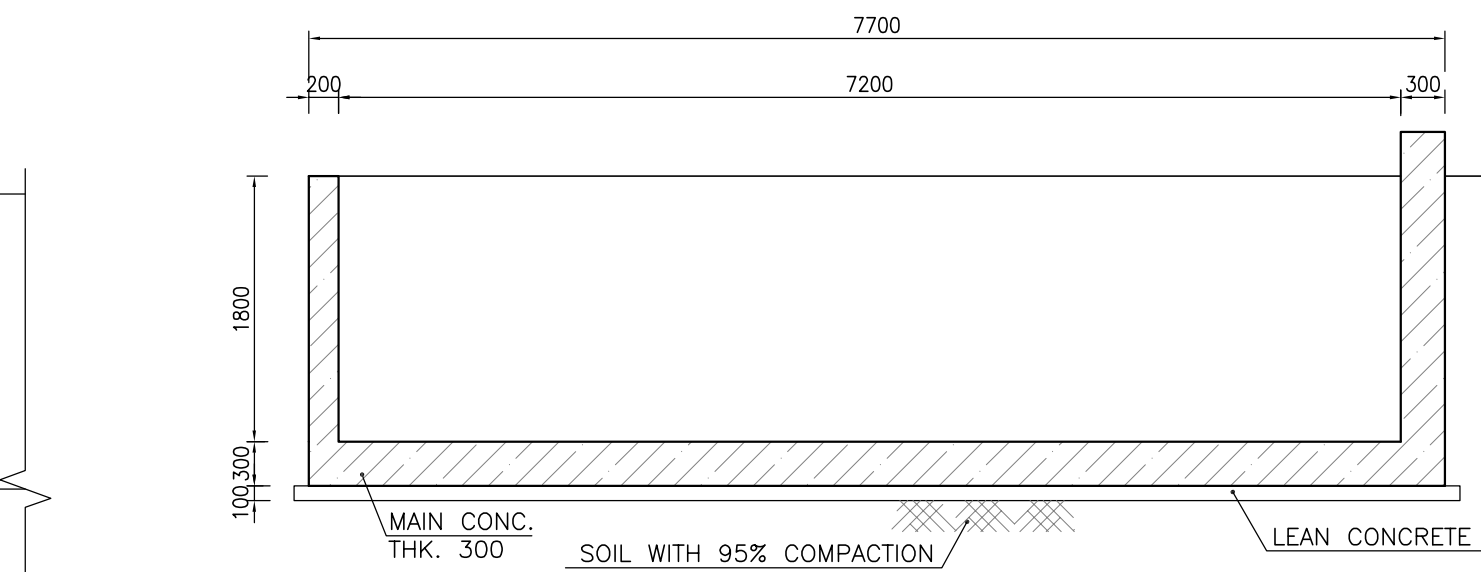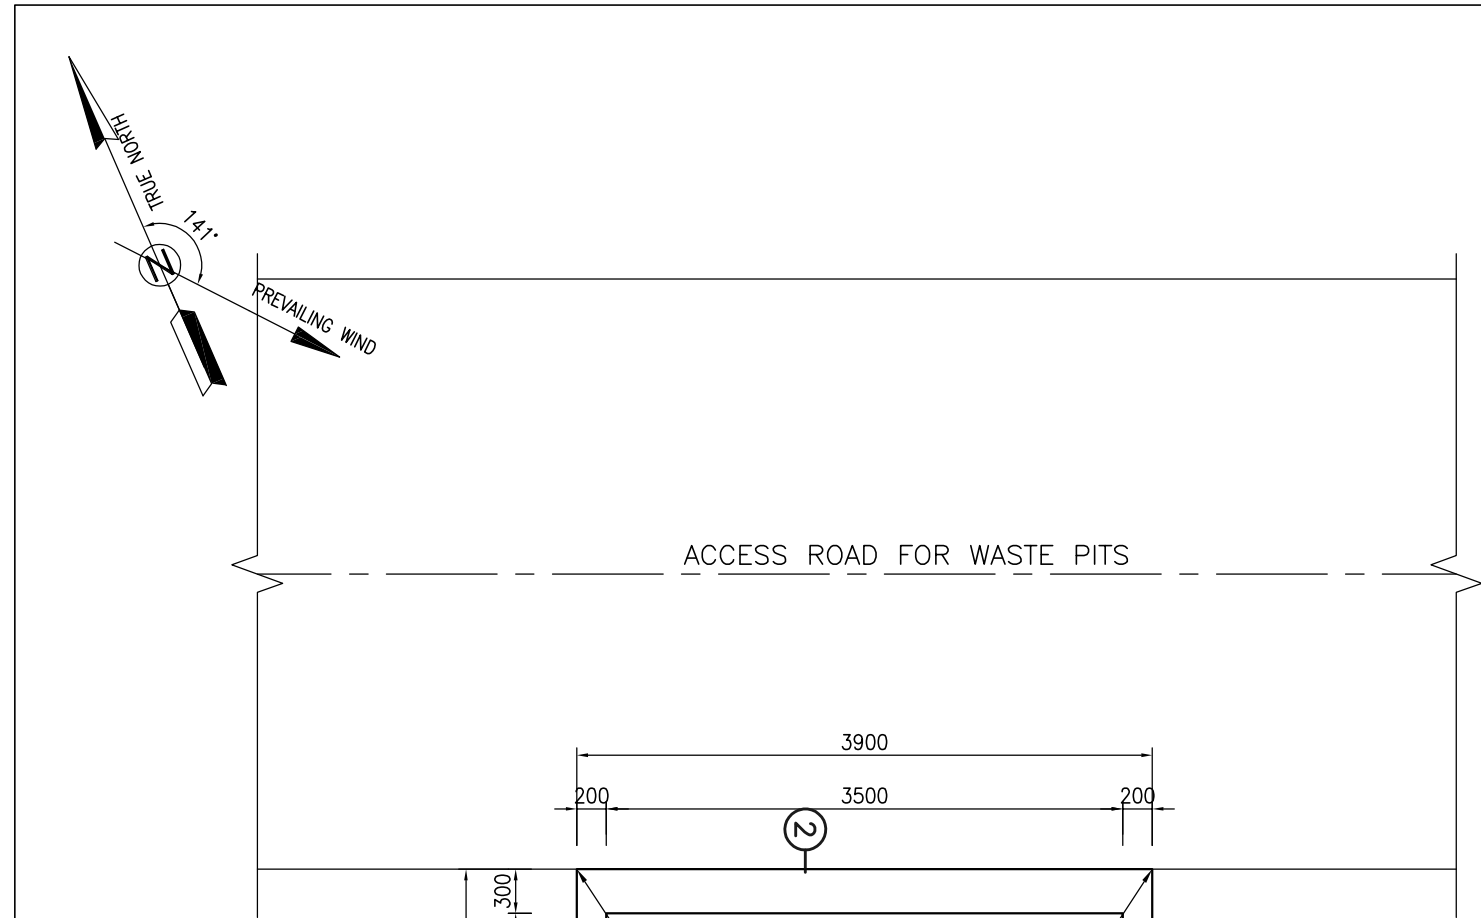

NOTES


- 1- ALL COORDINATES ARE IN METER.
- 2- ALL DIMENSIONS ARE IN MILLIMETERS AND ELEVATIONS ARE IN METER.
- 3- ALL DRAWINGS SHALL BE CHECKED BY CONTRACTOR WITH RELATIVE DRAWINGS BEFORE CONSTRUCTION.
- 4- ACCORDING TO THE SPECIFICATION OF CONCRETE WORKS: "BK-GNRL-PEDCO-000-ST-SP-0001", 28 DAYS CHARACTERISTIC COMPRESSIVE STRENGTH OF MAIN CONCRETE IS 25 MPa (ON CYLINDRICAL SPECIMEN)
- 5- ACCORDING TO THE SPECIFICATION OF CONCRETE WORKS: "BK-GNRL-PEDCO-000-ST-SP-0001", 28 DAYS CHARACTERISTIC COMPRESSIVE STRENGTH OF LEAN CONCRETE IS 15 MPa (ON CYLINDRICAL SPECIMEN)
- 6- REINFORCING BARS SHALL BE S400 ACCORDING TO: ISIRI3132 AND INBC9 WITH MINIMUM TENSILE YIELD STRENGTH 400 N/mm²
- 7- MINIMUM FOUNDATION NET CONCRETE COVER SHALL BE 75 mm.
- 8- SPECIFICATIONS OF THERMO PLAST ACRYLIC COLOR, BASED ON No.3758 NATIONAL STANDARD CODE: DENSITY : 4.1-5.1 gr/cm³ THICKNESS : 300-400 MICRON GLOSS : DULL SOLID MATERIAL PERCENTAGE BY WEIGHT : 75%±2 SOLID MATERIAL PERCENTAGE BY VOLUME : 48%±2
- 9- JOINT SEALANT MATERIALS SHALL BE WETHER-RESISTANT POLYURETHANE OR SILICONE SCH AS "AEROLASTIC 1674" OR SIMILAR AND SHALL CONFORM TO BS-4254 FOR VERTICAL JOINTS IN WALLS.
- 10- CONTRACTION JOINTS SHALL BE CONSIDERED IN CONCRETE SLABS EVERY 6m.
- 11- GEODETIC PARAMETERS FOR COORDINATES ARE AS BELOW:
HORIZONTAL COORDINATE SYSTEM: WGS84/UTM ZONE 39
ELLIPSOID : WORLD GEODETIC SYSTEM 1984 (WGS84)
MAP PROJECTION: UNIVERSAL TRANSVERSE MERCATOR (UTM)
VERTICAL DATUM: MSL

±0.00 = +186.00(R.G.L.)MSL

LEGEND AND ABBREVIATION

	REINFORCED CONCRETE		SUB GRADE
	LEAN CONCRETE		SLOPE
	CEMENT BLOCK WALL		EXISTING CONCRETE AREA
	GRAVEL		
T.O.F.	TOP OF FOUNDATION		
T.O.W.	TOP OF WALL		
T.O.C.	TOP OF CONCRETE		
T.O.PIT	TOP OF PIT		
B.O.P.	BOTTOM OF PIPE		
R.G.L.	ROUGH GRADING LEVEL		

REFERENCE DRAWING	DRG. No.
SPECIFICATION FOR FENCE & GATE	BK-GNRL-PEDCO-000-CV-SP-0003
STANDARD DRAWING FOR FENCE & GATE DETAILS	BK-GNRL-PEDCO-000-CV-DW-0009
GENERAL NOTES - STEEL STRUCTURES	BK-GNRL-PEDCO-000-ST-DW-0011
GENERAL NOTES - REINFORCED CONCRETE STRUCTURES	BK-GNRL-PEDCO-000-ST-DW-0012
GENERAL CIVIL LAYOUT - BK14	BK-BK14-PEDCO-110-CV-PY-0001
ROUGH GRADING PLANS - BK14	BK-BK14-PEDCO-110-CV-DW-0003
STANDARD DRAWING FOR CULVERT & DETAILS	BK-GNRL-PEDCO-000-CV-DW-0014
STANDARD DETAILS OF MISCELLANEOUS ITEMS	BK-GNRL-PEDCO-000-CV-DW-0040
SPECIFICATION FOR EARTH WORK	BK-GNRL-PEDCO-000-CV-SP-0004
FOUNDATION DRAWING FOR SECURITY BUILDING FOR WELL PADS-BK-14	BK-BK14-PEDCO-110-ST-DW-0002
STRUCTURAL DRAWING FOR SECURITY BUILDING FOR WELL PADS-BK-14	BK-BK14-PEDCO-110-ST-DW-0003
FOUNDATION DRAWING FOR SWCHGEAR BUILDING FOR WELL PADS-BK-14	BK-BK14-PEDCO-110-ST-DW-0004
STRUCTURAL DRAWING FOR SWCHGEAR BUILDING FOR WELL PADS-BK-14	BK-BK14-PEDCO-110-ST-DW-0005
FOUNDATION DRAWING FOR POTABLE WATER TANK FOR WELL PADS-BK-14	BK-BK14-PEDCO-110-ST-DW-0006
FOUNDATION DRAWING FOR DIESEL GENERATOR SHELTER FOR WELL PADS-BK-14	BK-BK14-PEDCO-110-ST-DW-0007
STRUCTURAL DRAWING FOR DIESEL GENERATOR SHELTER FOR WELL PADS-BK-14	BK-BK14-PEDCO-110-ST-DW-0008

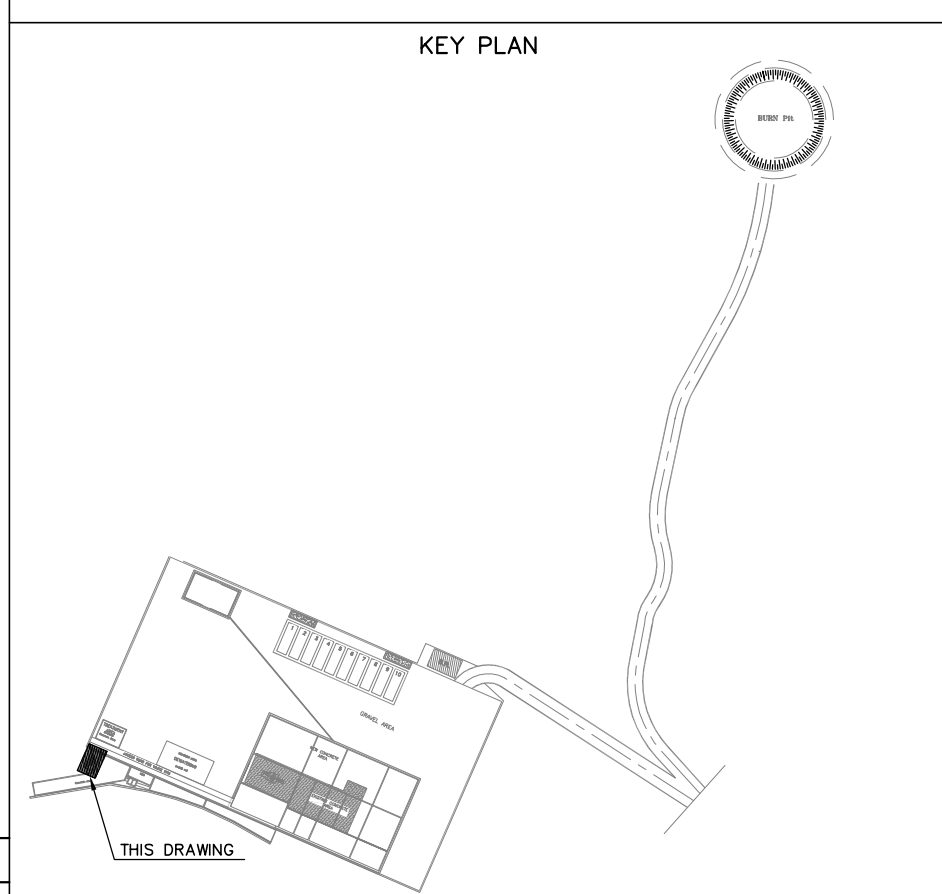

REV.	DESCRIPTION	BY	DATE	BY	DATE
REV.	DESCRIPTION	CHECKED	REV.	APPR.	
1	DESCRIPTION	BY	DATE	BY	DATE
2	DESCRIPTION	BY	DATE	BY	DATE
THE ORIGINAL AND ALL COPIES OF THIS DRAWING TOGETHER WITH THE COPYRIGHT THEREIN ARE THE SOLE PROPERTY OF N.I.S.O.C./ FIELDS

BINAK OILFIELD DEVELOPMENT
SUB-SURFACE WORK PACKAGES
BK14 WHF MODIFICATIONS

DATE SCALE DRAWING BY CHECKED BY PROJECT ENG.

NO CONSTRUCTION PERMITTED UNLESS DRAWING APPROVED

APPROVED FOR CONSTRUCTION BY: DATE:

BUDGET REF. LOCATION SIZE CLASS SERIAL NO. SHEET REVISION


Pos	Spec.	Shape	L/A	No.	T10
1	T10	2000	2.200	186	409.200
2	T10	7600	8.000	40	320.000
3	T10	3800	4.200	44	184.800
4	T10	2300	2.500	38	95.000
5	T10	7550	7.550	20	151.000
6	T10	3750	3.750	39	146.250
TOTAL LENGTH OR AREA (m/m2)					1306.25
UNIT WEIGHT (Kg)					0.617
WEIGHT (Kg)					805.96
GRAND TOTAL (Kg)					806 Kg.

TABLE 1 (CORNERS COORDINATES)		
POINT 1	E=437760.293	N=3295007.536
POINT 2	E=437763.370	N=3295014.594
POINT 3	E=437766.945	N=3295013.035
POINT 4	E=437763.868	N=3295005.977

D02	MAR.2023	IFA	R.BERLOUEI	M.FAKHARIAN	M.MEHRSHAD	***
D01	NOV.2022	IFA	R.BERLOUEI	M.FAKHARIAN	M.MEHRSHAD	***
D00	OCT.2022	IFC	R.BERLOUEI	M.FAKHARIAN	M.MEHRSHAD	***
REV.	DATE	P.O.I.S	PREP.	CHK.	APP.	AUT.
PROJECT NAME: BINAK OILFIELD DEVELOPMENT/SUB-SURFACE WORK PACKAGES BK14 WHF MODIFICATIONS						
PROJECT NO.: 971020						
EPC CONTRACTOR:			EPD/EPC CONTRACTOR(GC):			
 HIRGAN ENERGY - DESIGN & INSPECTION COMPANIES			 PETROIRAN DEVELOPMENT COMPANY			
DRAWING TITLE: CIVIL AND STRUCTURAL DRAWINGS-BK14 CUTTING DISPOSAL FORMWORK & REINFORCEMENT PLAN-SECTION						
SCALE	SIZE	DRAWING NO.			SHEET NO.	REV.
AS SHOWN	A1	BK-BK14-PEDCO-110-CV-DW-0001			5 OF 103	D02

[illegible]

**	*	* * *	**	**	***	****	**	**	*****
REV.	DESCRIPTION	BY	DATE	BY	DATE	REVISION	APPROVED BY	SIGNED OFF BY	CHECKED BY
						CHECKED	REV. APPR.		
(Arabic Note) : اصل و کلیه نسخ این نقشه و حق اقتباس متعلق به شرکت ملی مناطق نفت خیز جنوب می باشد.									
THE ORIGINAL AND ALL COPIES OF THIS DRAWING TOGETHER WITH THE COPYRIGHT THEREIN ARE THE SOLE PROPERTY OF N.I.S.O.C. / FIELDS									
BINAK OILFIELD DEVELOPMENT SUB-SURFACE WORK PACKAGES BK14 WHF MODIFICATIONS									
DATE	SCALE	DRAWING BY	CHECKED BY	PROJECT ENG.					
NO CONSTRUCTION PERMITTED UNLESS DRAWING APPROVED									
APPROVED FOR CONSTRUCTION				BY:		DATE:			
BUDGET REF.	LOCATION	SIZE	CLASS	SERIAL NO.	SHEET	REVISION			
053-073-1984	F	4	S	708209	7	D02			

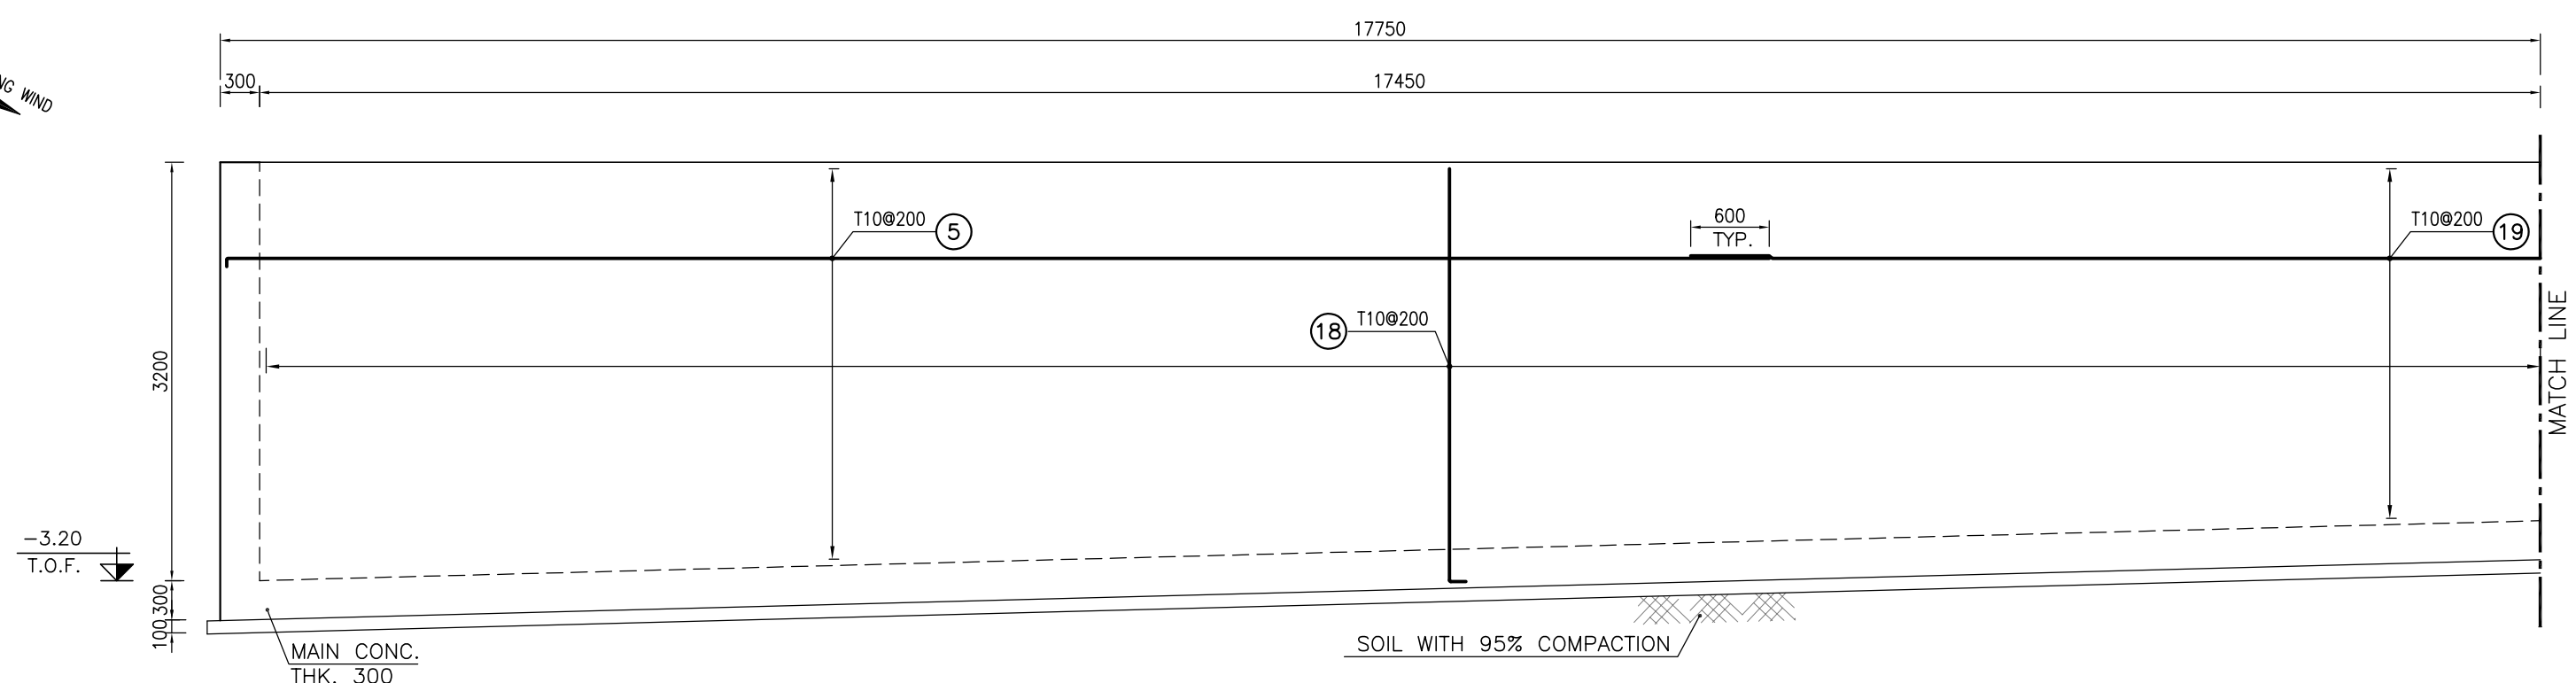

TOTAL LENGTH OR AREA (m/m ²)	10734.10
UNIT WEIGHT (Kg)	0.617
WEIGHT (Kg)	6622.94
GRAND TOTAL (Kg)	6600 Kg.

- $$\pm 0.00 = +186.00(\text{R.G.L.})\text{MSL}$$

	REINFORCED CONCRETE		SUB GRADE
	LEAN CONCRETE		SLOPE
	CEMENT BLOCK WALL		EXISTING CONCRETE AREA
	GRAVEL		
T.O.F.	TOP OF FOUNDATION		
T.O.W.	TOP OF WALL		
T.O.C.	TOP OF CONCRETE		
T.O.PIT	TOP OF PIT		
B.O.P.	BOTTOM OF PIPE		
R.G.L.	ROUGH GRADING LEVEL		

ROUGH GRADING PLANS - BK14	BK-BK14-PEDCO-110-CV-DW-0003
STANDARD DRAWING FOR CULVERT & DETAILS	BK-GNRL-PEDCO-000-CV-DW-0014
STANDARD DETAILS OF MISCELLANEOUS ITEMS	BK-GNRL-PEDCO-000-CV-DW-0040
SPECIFICATION FOR EARTH WORK	BK-GNRL-PEDCO-110-ST-SP-0004
FOUNDATION DRAWING FOR SECURITY BUILDING FOR WELL PADS-BK-14	BK-BK14-PEDCO-110-ST-DW-0001
STRUCTURAL DRAWING FOR SECURITY BUILDING FOR WELL PADS-BK-14	BK-BK14-PEDCO-110-ST-DW-0003
FOUNDATION DRAWING FOR SWITCHGEAR BUILDING FOR WELL PADS-BK-14	BK-BK14-PEDCO-110-ST-DW-0004
STRUCTURAL DRAWING FOR SWITCHGEAR BUILDING FOR WELL PADS-BK-14	BK-BK14-PEDCO-110-ST-DW-0005
FOUNDATION DRAWING FOR POTABLE WATER TANK FOR WELL PADS-BK-14	BK-BK14-PEDCO-110-ST-DW-0006
FOUNDATION DRAWING FOR DIESEL GENERATOR SHELTER FOR WELL PADS-BK-14	BK-BK14-PEDCO-110-ST-DW-0007
STRUCTURAL DRAWING FOR DIESEL GENERATOR SHELTER FOR WELL PADS-BK-14	BK-BK14-PEDCO-110-ST-DW-0008


A technical drawing of a building layout. The building is a large rectangle with several internal divisions. A parking lot is located to the right of the building. A road or path leads from the bottom right towards the building. A black arrow points to a small rectangular area on the left side of the building, labeled "THIS DRAWING".






 THE ORIGINAL AND ALL COPIES OF THIS DRAWING TOGETHER WITH
 THE COPYRIGHT THEREIN ARE THE SOLE PROPERTY OF
 N.I.S.O.C. / FIELDS

DATE	SCALE	DRAWING BY	CHECKED BY	PROJECT ENG
------	-------	------------	------------	-------------

NO CONSTRUCTION PERMITTED UNLESS DRAWING APPROVED

SCALE	SIZE	DRAWING NO.	SHEET NO.	REV.	BUDGET REF.	LOCATION	SIZE	CLASS	SERIAL NO.	SHEET	REVISION
AS SHOWN	A1	BK-BK14-PEDCO-110-CV-DW-0001	9 OF 103	D02	053-073-9184	F	4	S	708209	9	D02

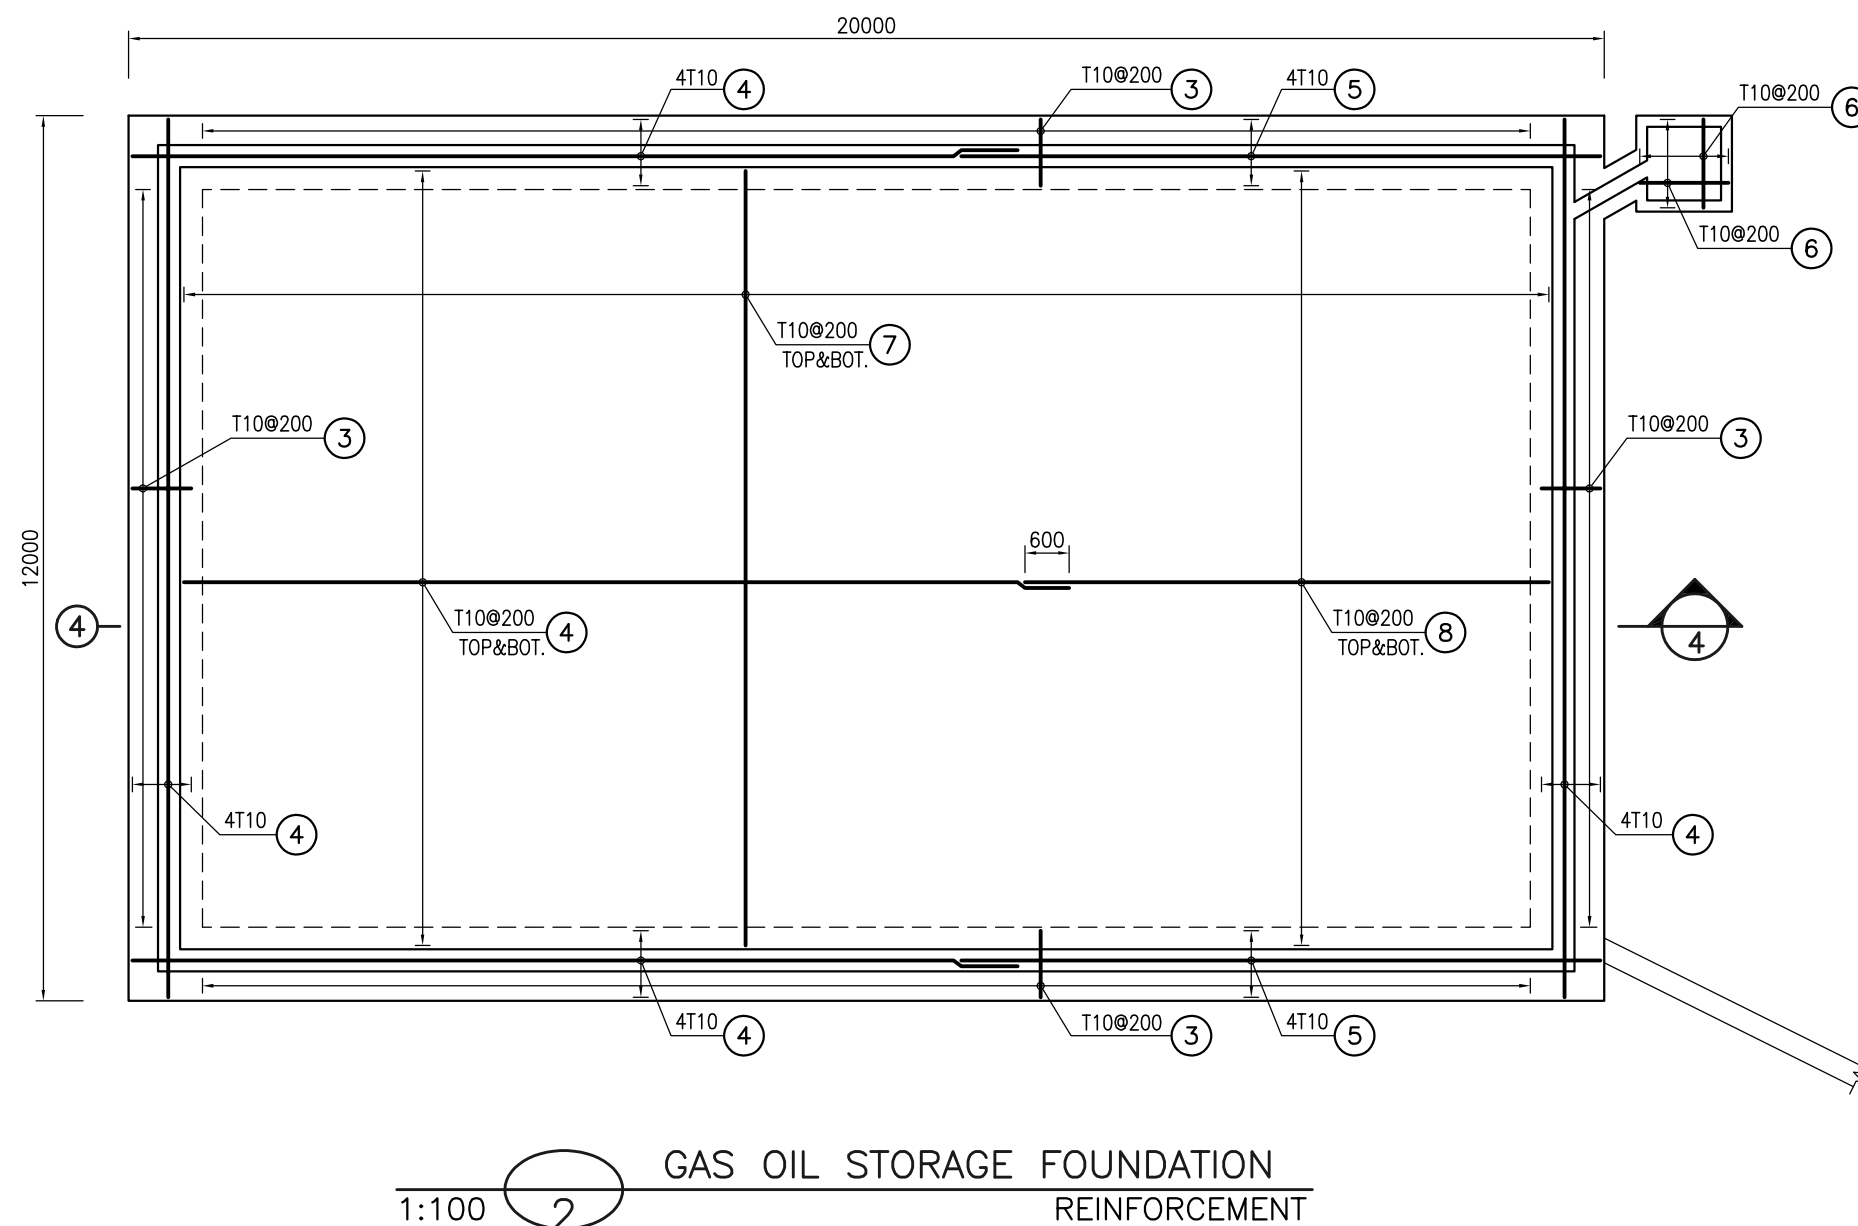

    - | LEGEND AND ABBREVIATION | | | |
|---|---------------------|---|------------------------|
|  | REINFORCED CONCRETE |  | SUB GRADE |
|  | LEAN CONCRETE |  | SLOPE |
|  | CEMENT BLOCK WALL |  | EXISTING CONCRETE AREA |
|  | GRAVEL | | |
| T.O.F. | TOP OF FOUNDATION | | |
| T.O.W. | TOP OF WALL | | |
| T.O.C. | TOP OF CONCRETE | | |
| T.O.PIT | TOP OF PIT | | |
| B.O.P. | BOTTOM OF PIPE | | |
| R.G.L. | ROUGH GRADING LEVEL | | |




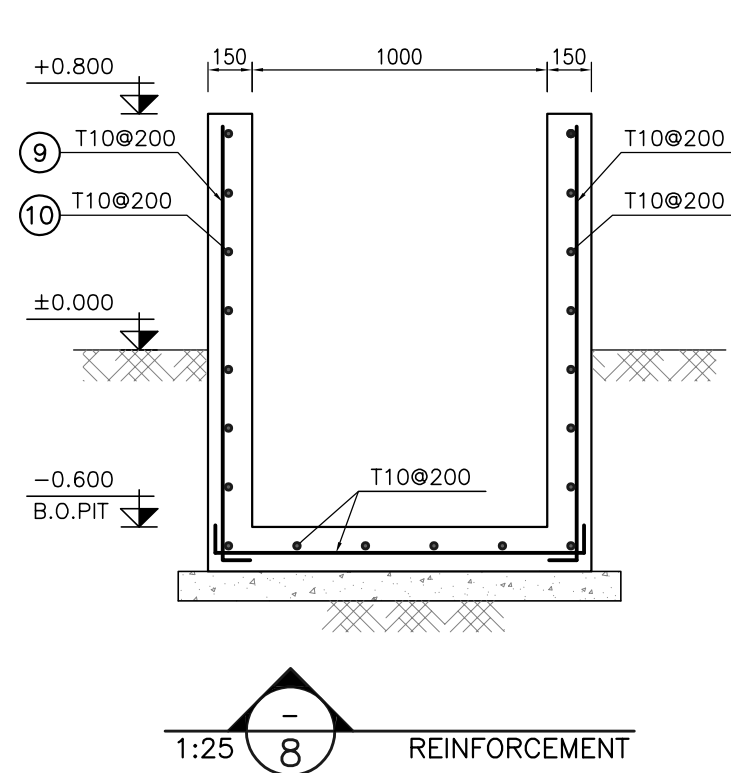
[illegible]

TABLE 2 (CORNERS' COORDINATES)		
POINT 1	E=437798.09	N=3295073.04
POINT 2	E=437802.89	N=3295084.04
POINT 3	E=437821.22	N=3295076.05
POINT 4	E=437816.43	N=3295065.05


[illegible]




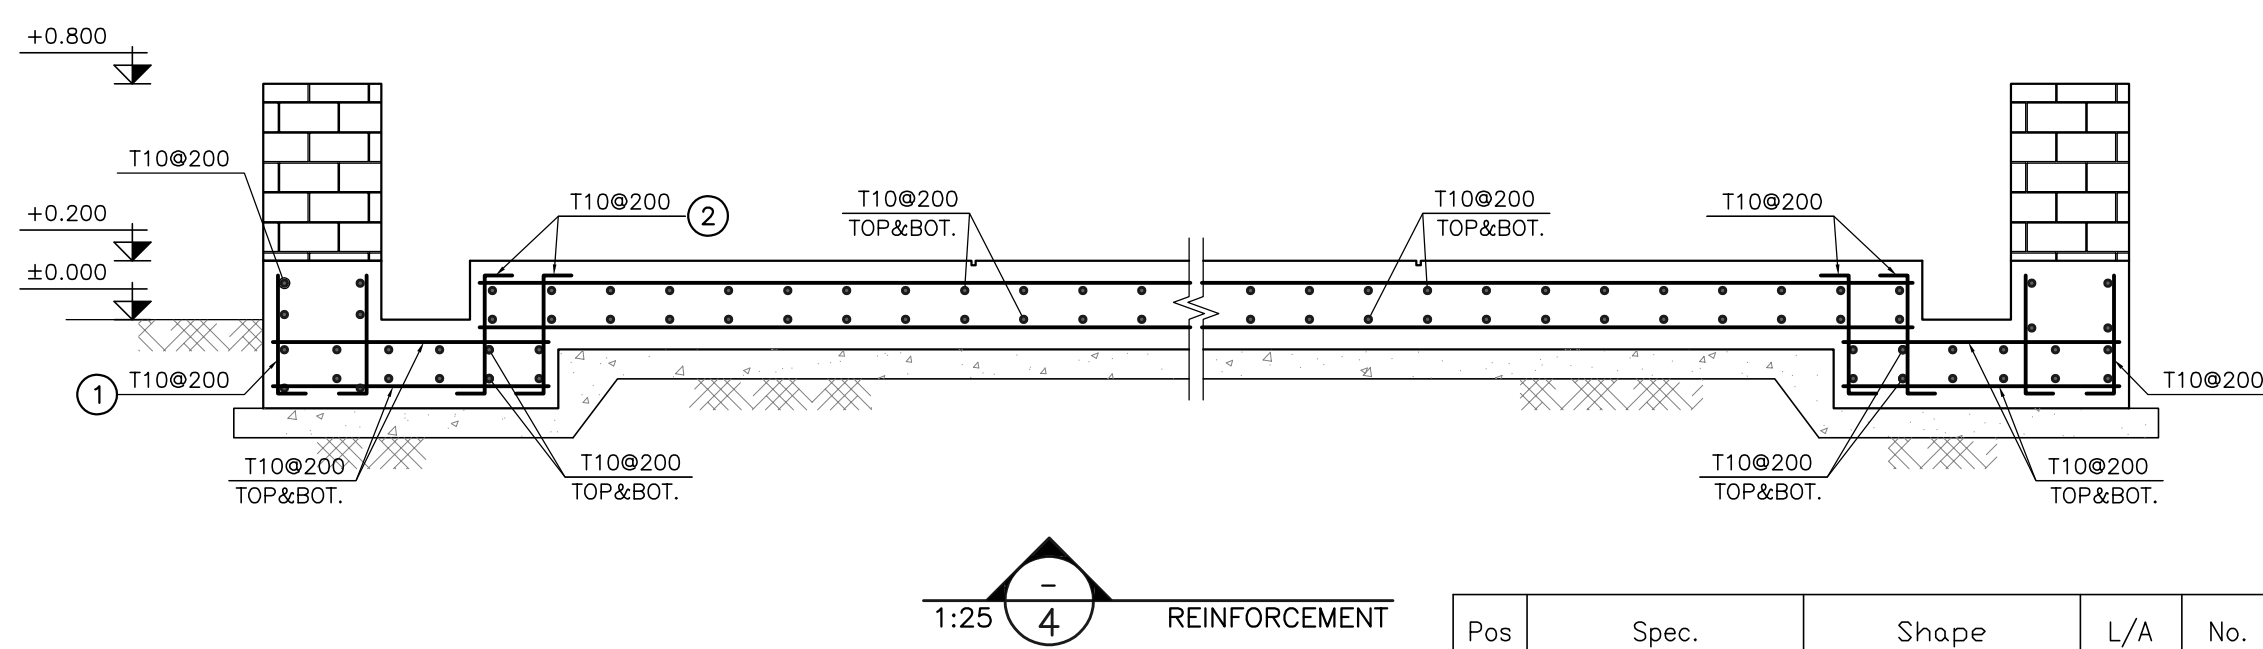
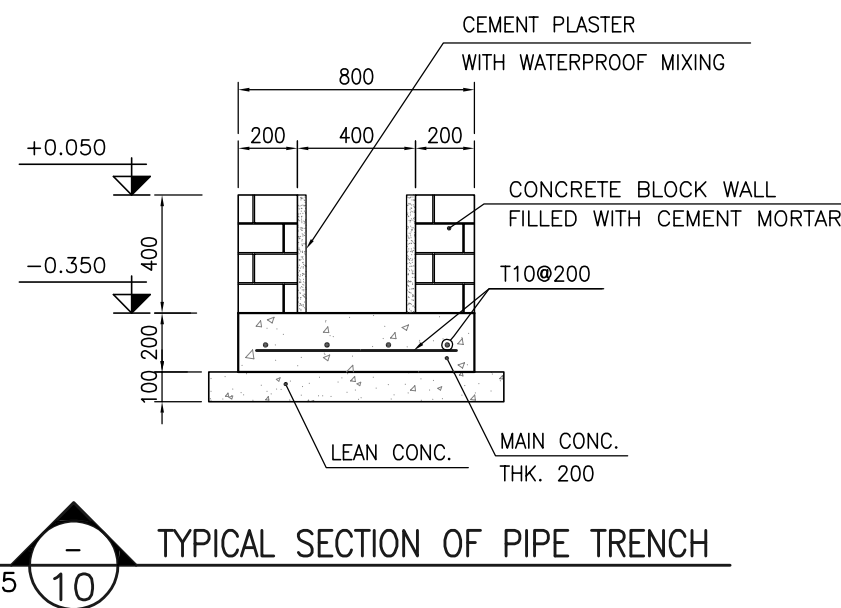
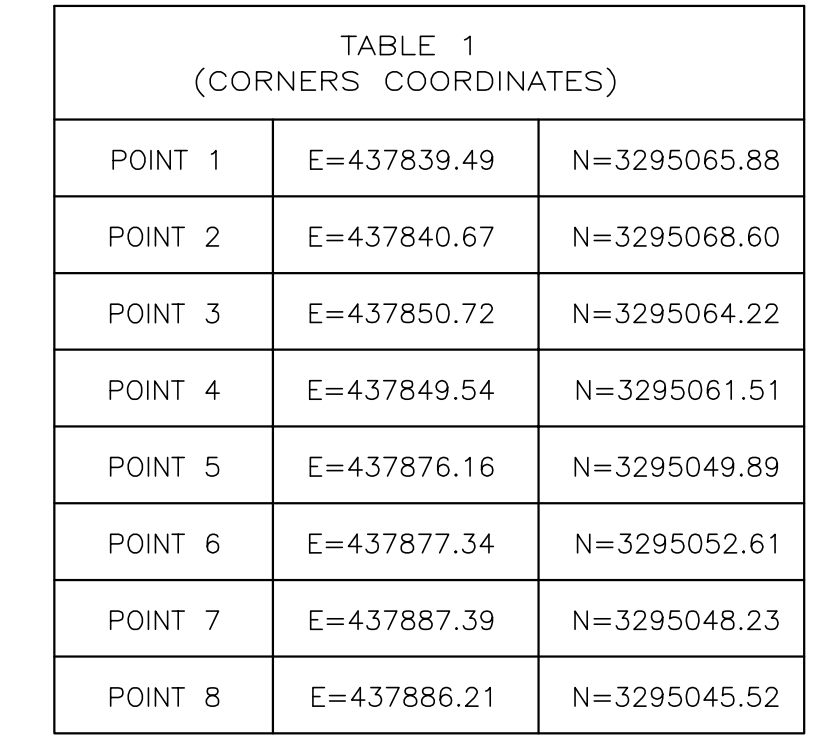


NOTES









- 1- ALL COORDINATES ARE IN METER.
- 2- ALL DIMENSIONS ARE IN MILLIMETERS AND ELEVATIONS ARE IN METER.
- 3- ALL DRAWINGS SHALL BE CHECKED BY CONTRACTOR WITH RELATIVE DRAWINGS BEFORE CONSTRUCTION.
- 4-ACCORDING TO THE SPECIFICATION OF CONCRETE WORKS:
"BK-GNRL-PEDCO-000-ST-SP-0001",28 DAYS CHARACTERISTIC COMPRESSIVE STRENGTH OF MAIN CONCRETE IS 25 MPa(ON CYLINDRICAL SPECIMEN)
- 5-ACCORDING TO THE SPECIFICATION OF CONCRETE WORKS:
"BK-GNRL-PEDCO-000-ST-SP-0001",28 DAYS CHARACTERISTIC COMPRESSIVE STRENGTH OF LEAN CONCRETE IS 15 MPa(ON CYLINDRICAL SPECIMEN)
- 6- REINFORCING BARS SHALL BE S400 ACCORDING TO: ISIRI3132 AND INB93 WITH MINIMUM TENSILE YIELD STRENGTH 400 N/mm²
- 7- MINIMUM FOUNDATION NET CONCRETE COVER SHALL BE 75 mm.
- 8- SPECIFICATIONS OF THERMO PLAST ACRYLIC COLOR COLOR, BASED ON No.3758 NATIONAL STANDARD CODE:
DENSITY : 4.1~5.1 gr/cm³
THICKNESS :300~400 MICRON
GLOSS : DULL
SOLID MATERIAL PERCENTAGE BY WEIGHT : 75%±2
SOLID MATERIAL PERCENTAGE BY VOLUME : 48%±2
- 9-JOINT SEALANT MATERIALS SHALL BE WETHER-RESISTANT POLYURETHANE OR SILICONE SCH AS "AEROLASTIC 1674" OR SIMILAR AND SHALL CONFORM TO BS-4254 FOR VERTICAL JOINTS IN WALLS.
- 10-CONTRACTION JOINTS SHALL BE CONSIDERED IN CONCRETE SLABS EVERY 6m.
- 11-GEODETIC PARAMETERS FOR COORDINATES ARE AS BELOW:
HORIZONTAL COORDINATE SYSTEM: WGS84/UTM ZONE 39
ELLIPSOID: WORLD GEODETIC SYSTEM 1984 (WGS84)
MAP PROJECTION: UNIVERSAL TRANSVERSE MERCATOR (UTM)
VERTICAL DATUM: MSL

±0.00 = +186.00 (R.G.L.)MSL

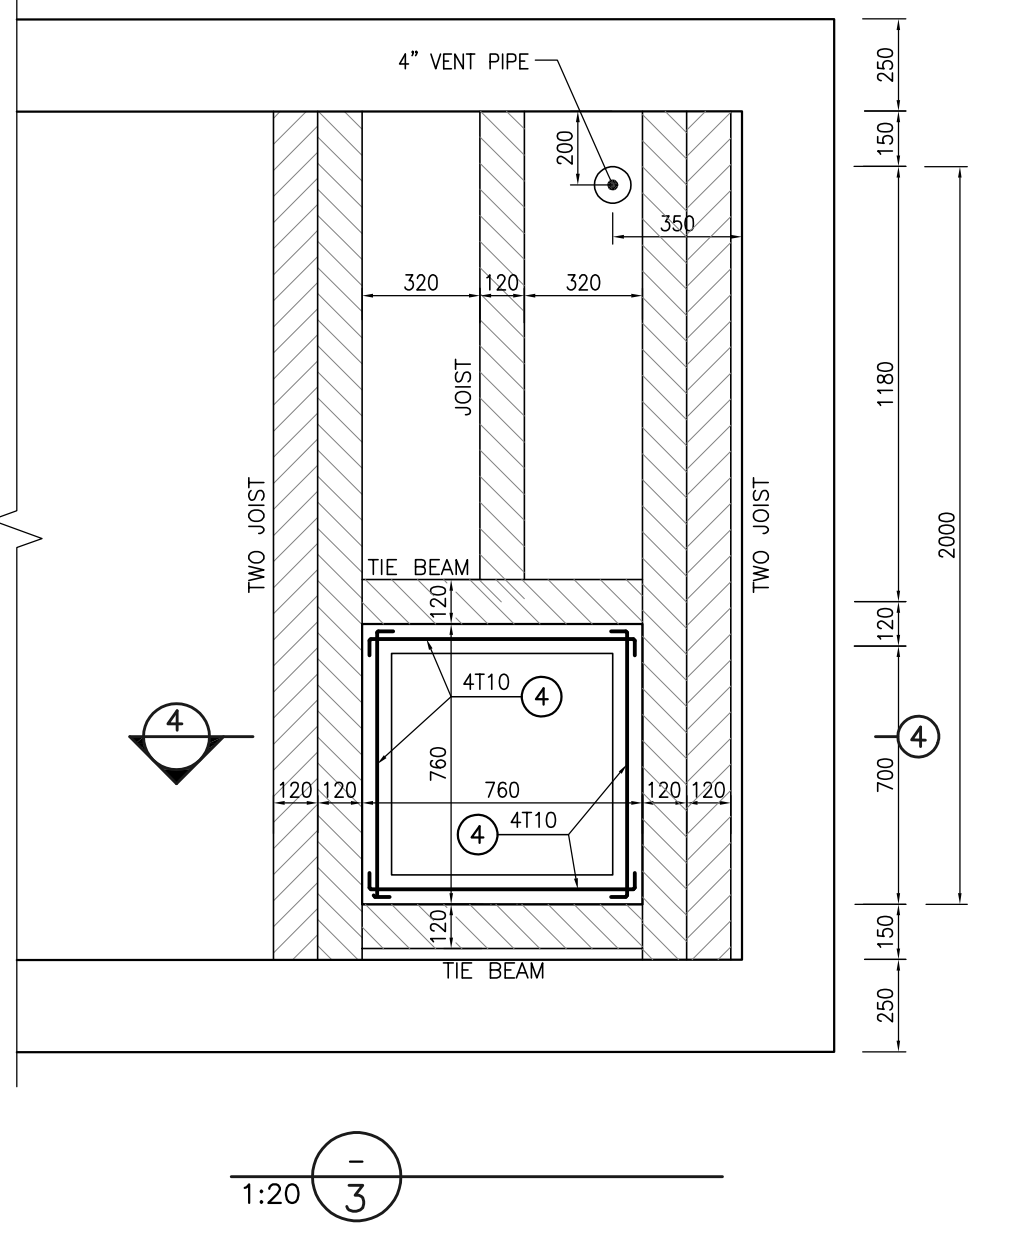

      LEGEND AND ABBREVIATION			
	REINFORCED CONCRETE		SUB GRADE
	LEAN CONCRETE		SLOPE
	CEMENT BLOCK WALL		EXISTING CONCRETE AREA
	GRAVEL		
T.O.F.	TOP OF FOUNDATION		
T.O.W.	TOP OF WALL		
T.O.C.	TOP OF CONCRETE		
T.O.PIT	TOP OF PIT		
B.O.P.	BOTTOM OF PIPE		
R.G.L.	ROUGH GRADING LEVEL		


REFERENCE DRAWING	DRG. No.
SPECIFICATION FOR FENCE & GATE	BK-GNRL-PEDCO-000-CV-SP-0003
STANDARD DRAWING FOR FENCE & GATE	BK-GNRL-PEDCO-000-CV-DW-0009
GENERAL NOTES – STEEL STRUCTURES	BK-GNRL-PEDCO-000-ST-DW-0011
GENERAL NOTES – REINFORCED CONCRETE STRUCTURES	BK-GNRL-PEDCO-000-ST-DW-0012
GENERAL CIVIL LAYOUT – BK14	BK-BK14-PEDCO-110-CV-PY-0001
ROUGH GRADING PLANS – BK14	BK-BK14-PEDCO-110-CV-DW-0003
STANDARD DRAWING FOR CULVERT & DETAILS	BK-GNRL-PEDCO-000-CV-DW-0014
STANDARD DETAILS OF MISCELLANEOUS ITEMS	BK-GNRL-PEDCO-000-CV-DW-0040
SPECIFICATION FOR EARTH WORK	BK-GNRL-PEDCO-000-CV-SP-0004
FOUNDATION DRAWING FOR SECURITY BUILDING FOR WELL PADS-BK-14	BK-BK14-PEDCO-110-ST-DW-0002
STRUCTURAL DRAWING FOR SECURITY BUILDING FOR WELL PADS-BK-14	BK-BK14-PEDCO-110-ST-DW-0003
FOUNDATION DRAWING FOR SWINGGEAR BUILDING FOR WELL PADS-BK-14	BK-BK14-PEDCO-110-ST-DW-0004
STRUCTURAL DRAWING FOR SWINGGEAR BUILDING FOR WELL PADS-BK-14	BK-BK14-PEDCO-110-ST-DW-0005
FOUNDATION DRAWING FOR POTABLE WATER TANK FOR PADS-BK-14	BK-BK14-PEDCO-110-ST-DW-0006
FOUNDATION DRAWING FOR DIESEL GENERATOR SHELTER FOR WELL PADS-BK-14	BK-BK14-PEDCO-110-ST-DW-0007
STRUCTURAL DRAWING FOR DIESEL GENERATOR SHELTER FOR WELL PADS-BK-14	BK-BK14-PEDCO-110-ST-DW-0008

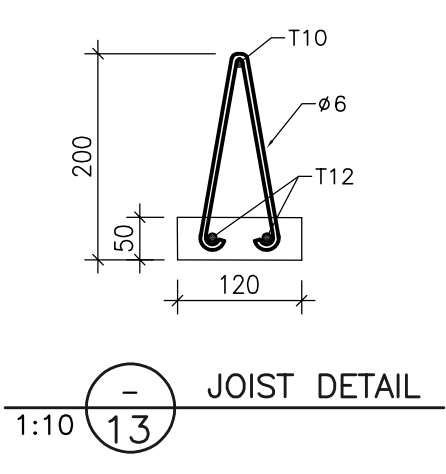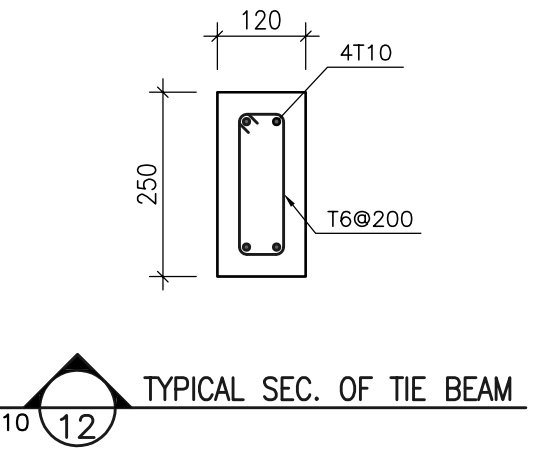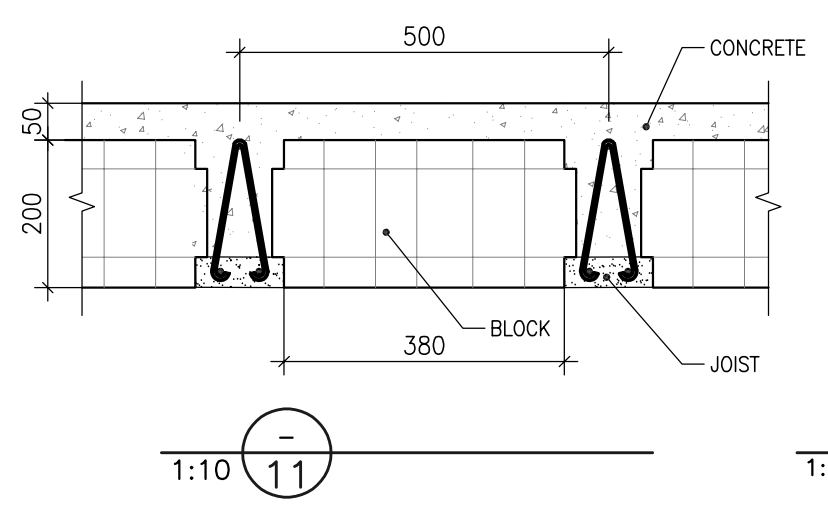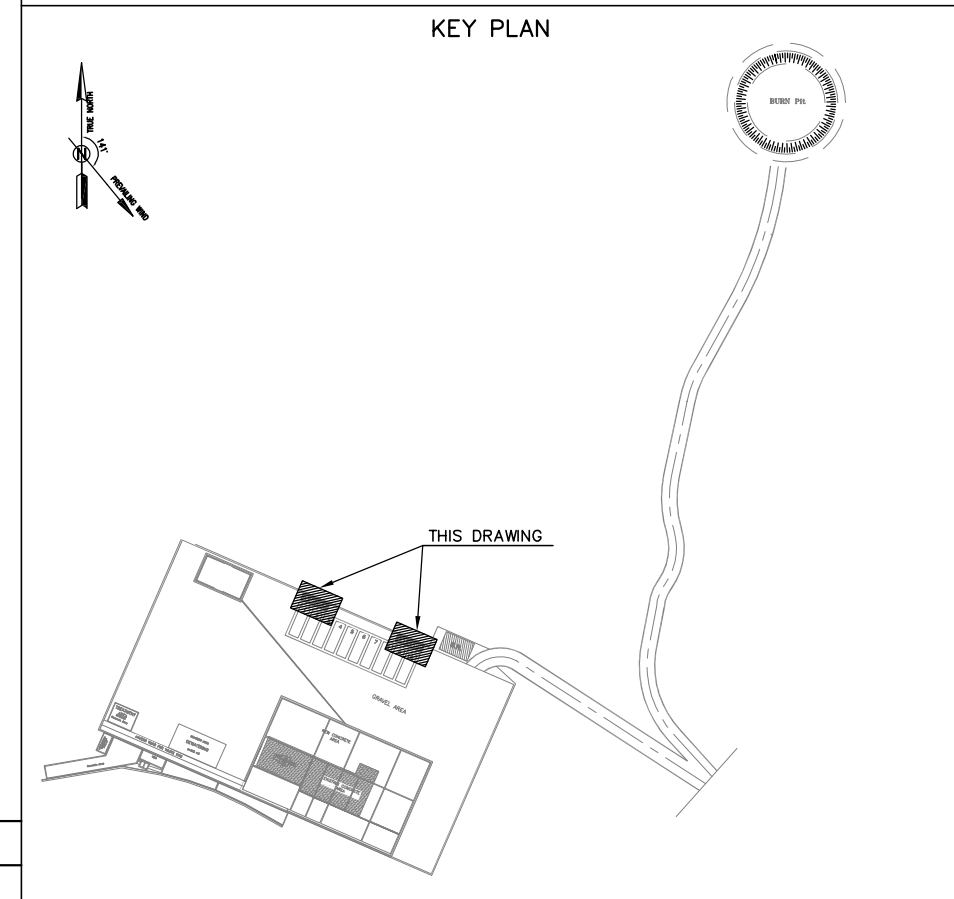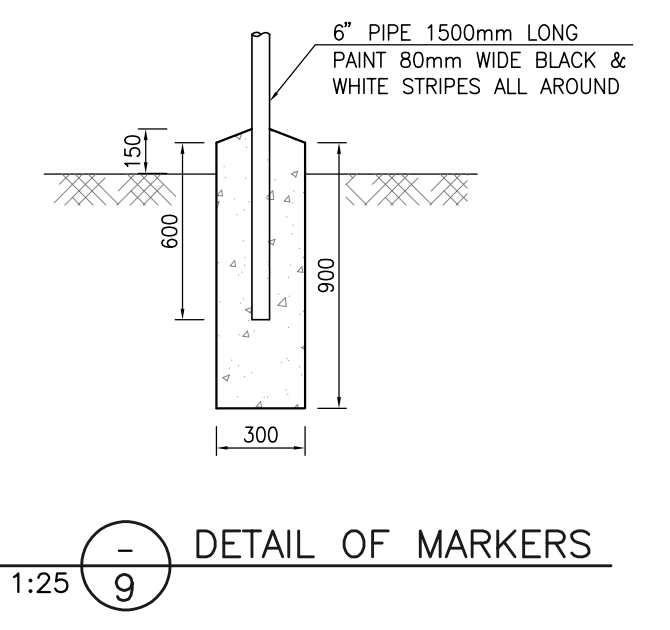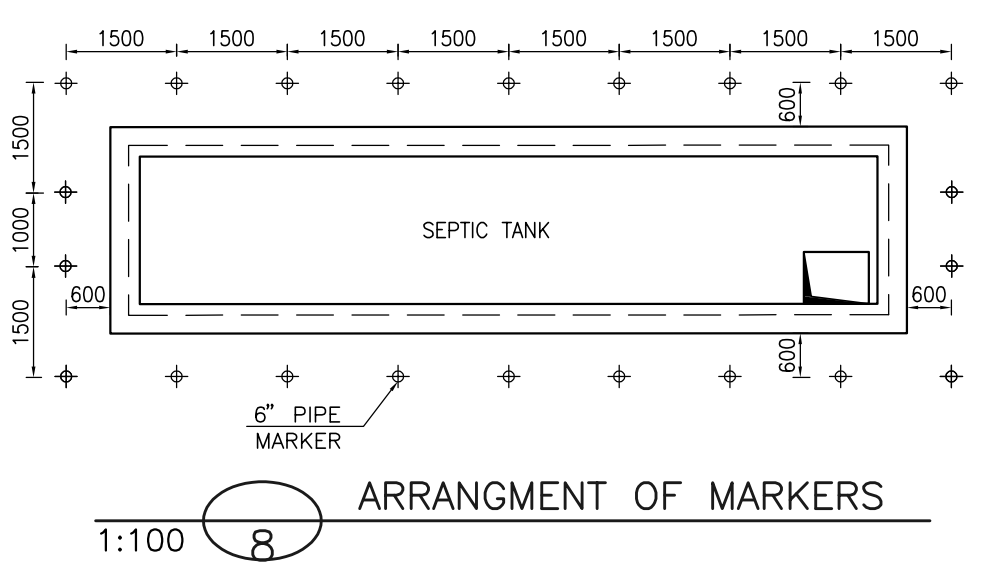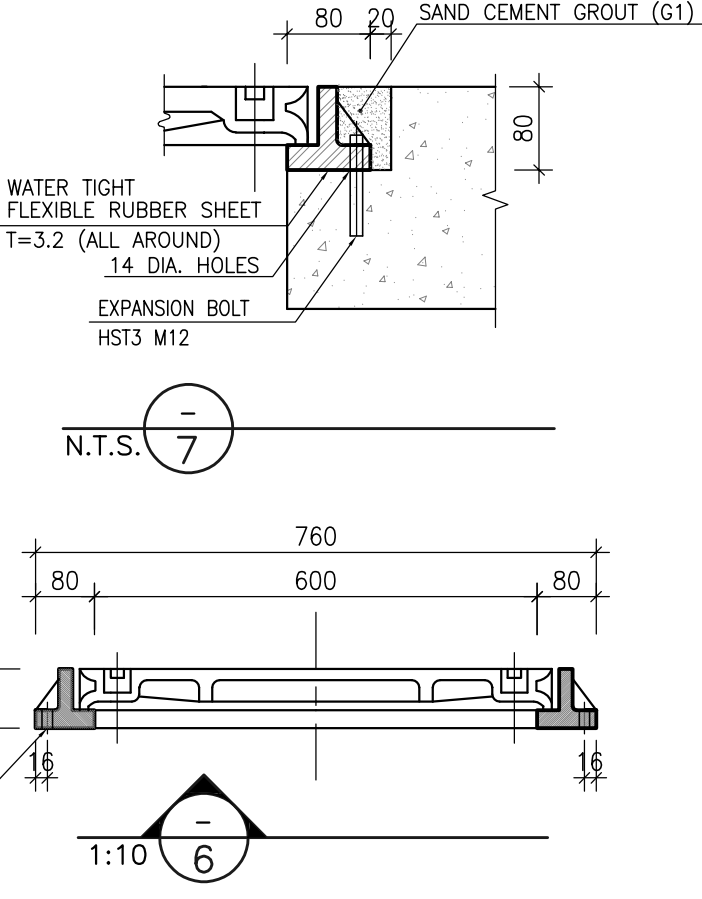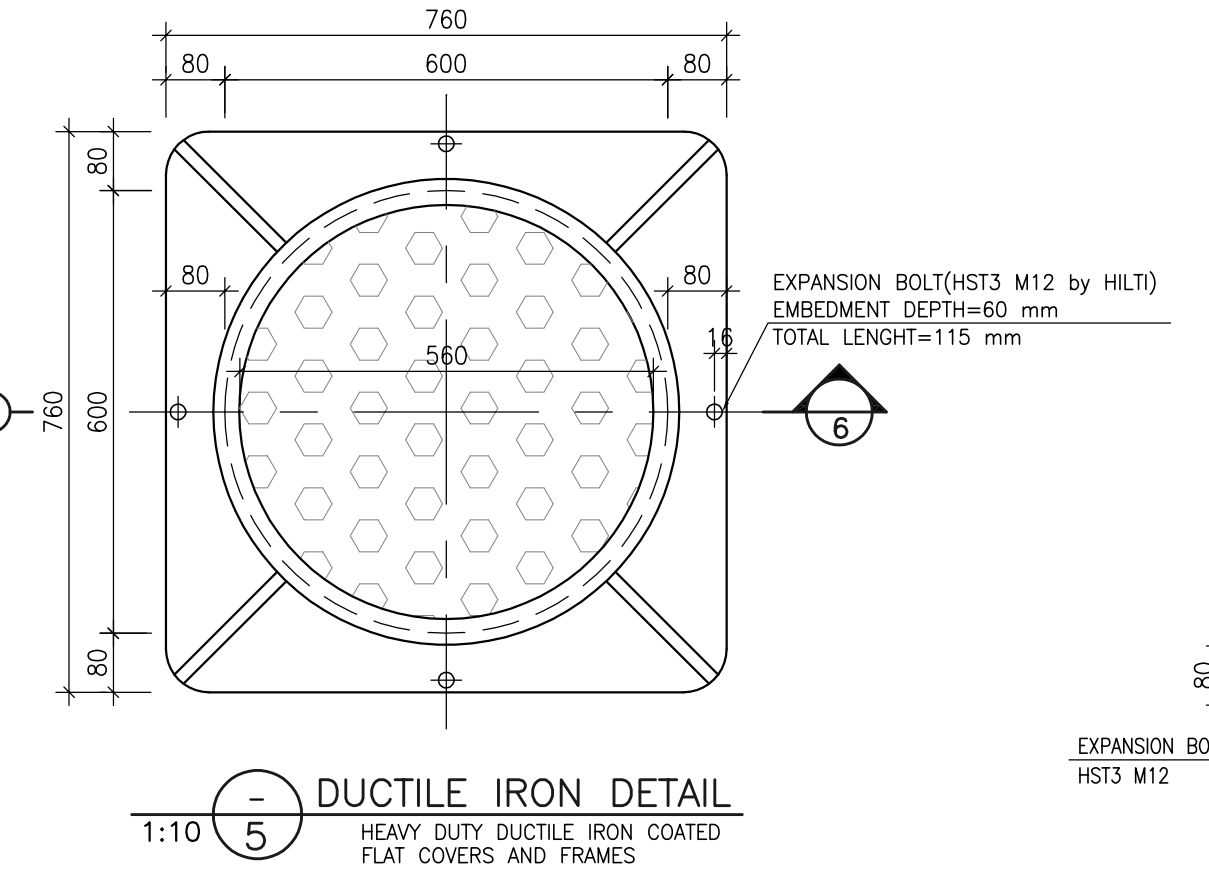


BAR BENDING SCHEDULE - SEPTIC TANK					
Pos	Spec.	Shape	L/A	No.	T10
1	T10		10.80	14	151.20
2	T10		2.80	18	50.40
3	T10		2.20	52	114.40
4	T10		0.90	8	7.20
5	T10		0.65	20	13.0
TOTAL LENGTH OR AREA (m/m2)					336.20
UNIT WEIGHT (Kg)					0.617
WEIGHT (Kg)					207.44
GRAND TOTAL (Kg)					210

D02	MAR.2023	IFA	R.BERLOUEI	M.FAKHARIAN	M.MEHRSHAD	***			
D01	NOV.2022	IFA	R.BERLOUEI	M.FAKHARIAN	M.MEHRSHAD	***			
D00	OCT.2022	IFC	R.BERLOUEI	M.FAKHARIAN	M.MEHRSHAD	***			
REV.	DATE	P.O.I.S	PREP.	CHK.	APP.	AUT.			
PROJECT NAME: BINAK OILFIELD DEVELOPMENT/SUB--SURFACE WORK PACKAGES BK14 WHF MODIFICATIONS									
PROJECT NO:			971020						
EPC CONTRACTOR:				EPD/EPC CONTRACTOR(GC):					
 HIRGAN ENERGY – DESIGN & INSPECTION COMPANIES									
DRAWING TITLE: CIVIL AND STRUCTURAL DRAWINGS-BK14 SEPTIC TANK FORMWORK & REINFORCEMENT PLAN-SECTION									
SCALE	SIZE	DRAWING NO.				SHEET NO.	REV.		
AS SHOWN	A1	BK-BK14-PEDCO-110-CV-DW-0001				11 OF 103	D02		

[illegible]

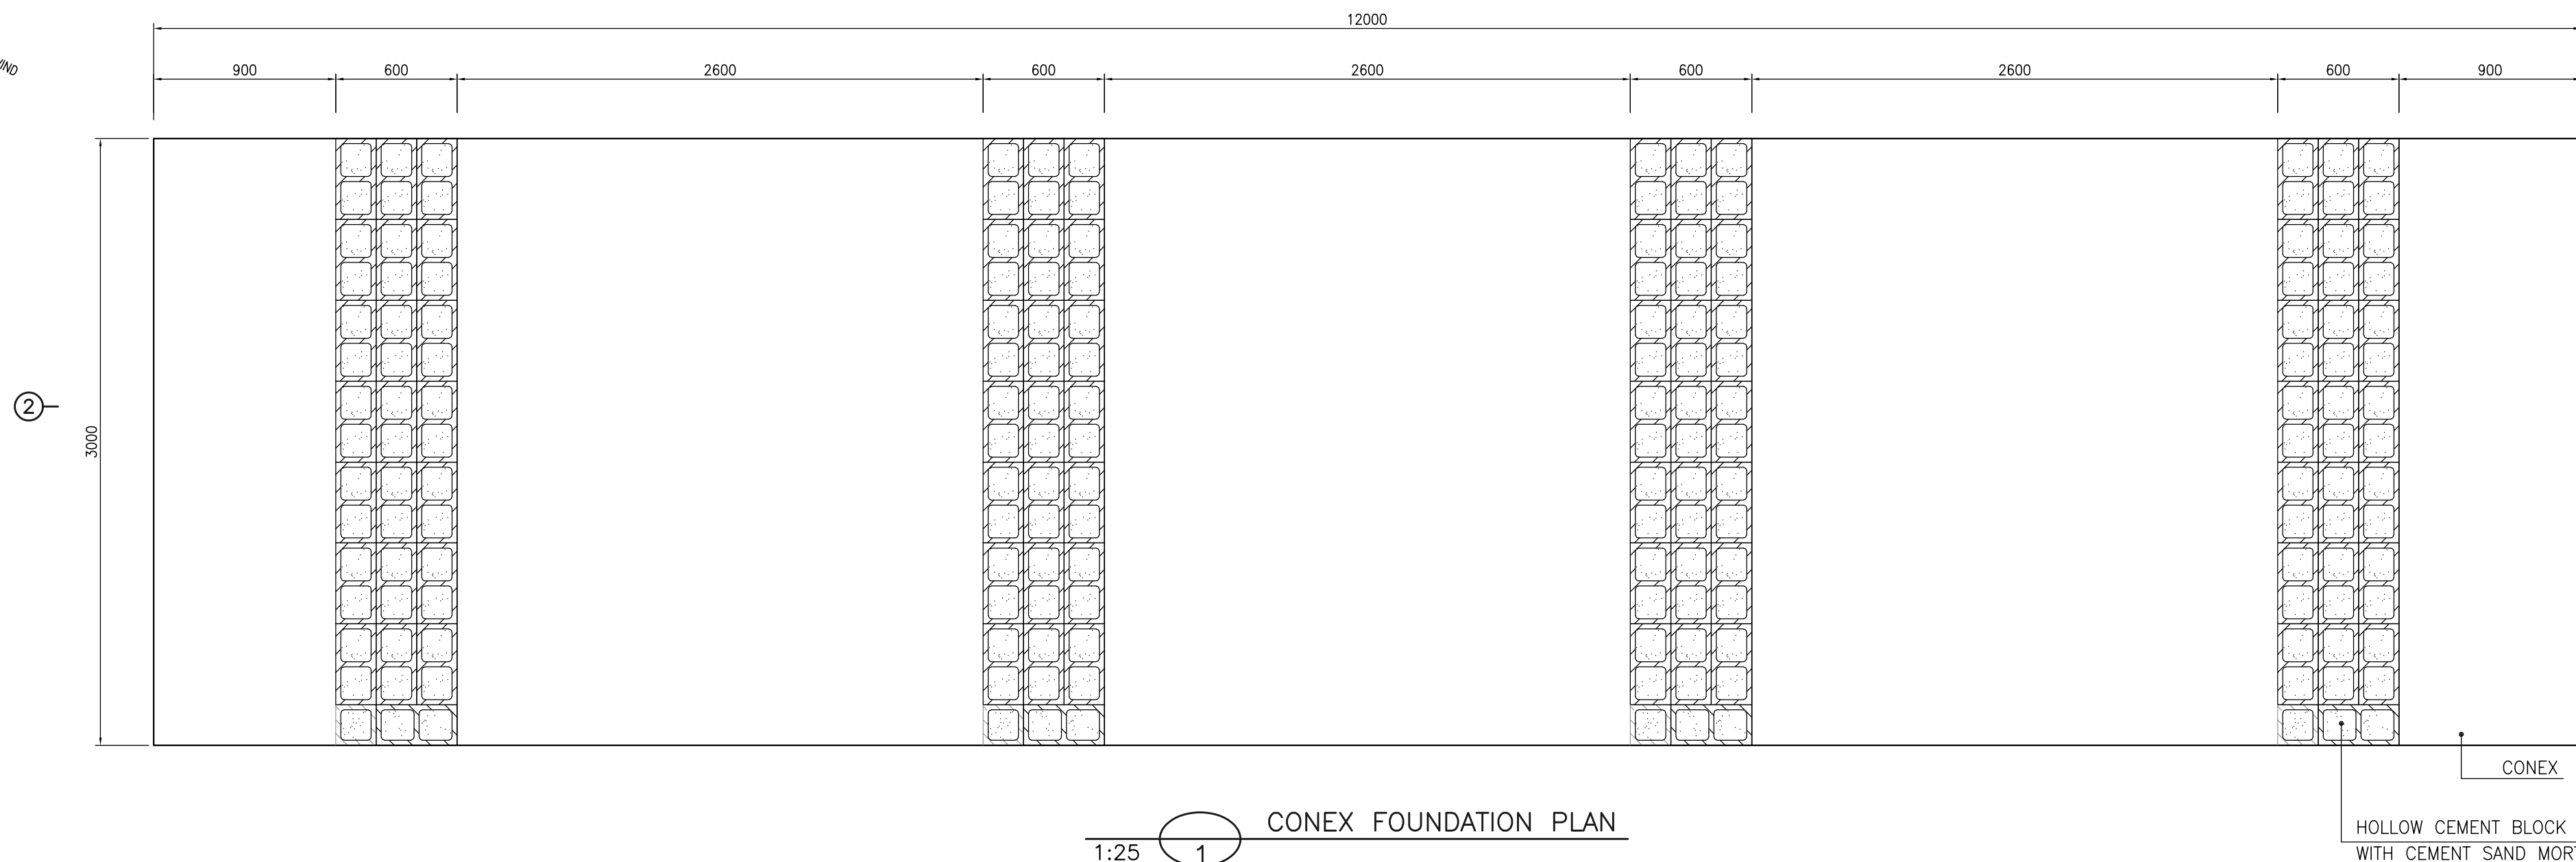

1:25  CONEX FOUNDATION PLAN

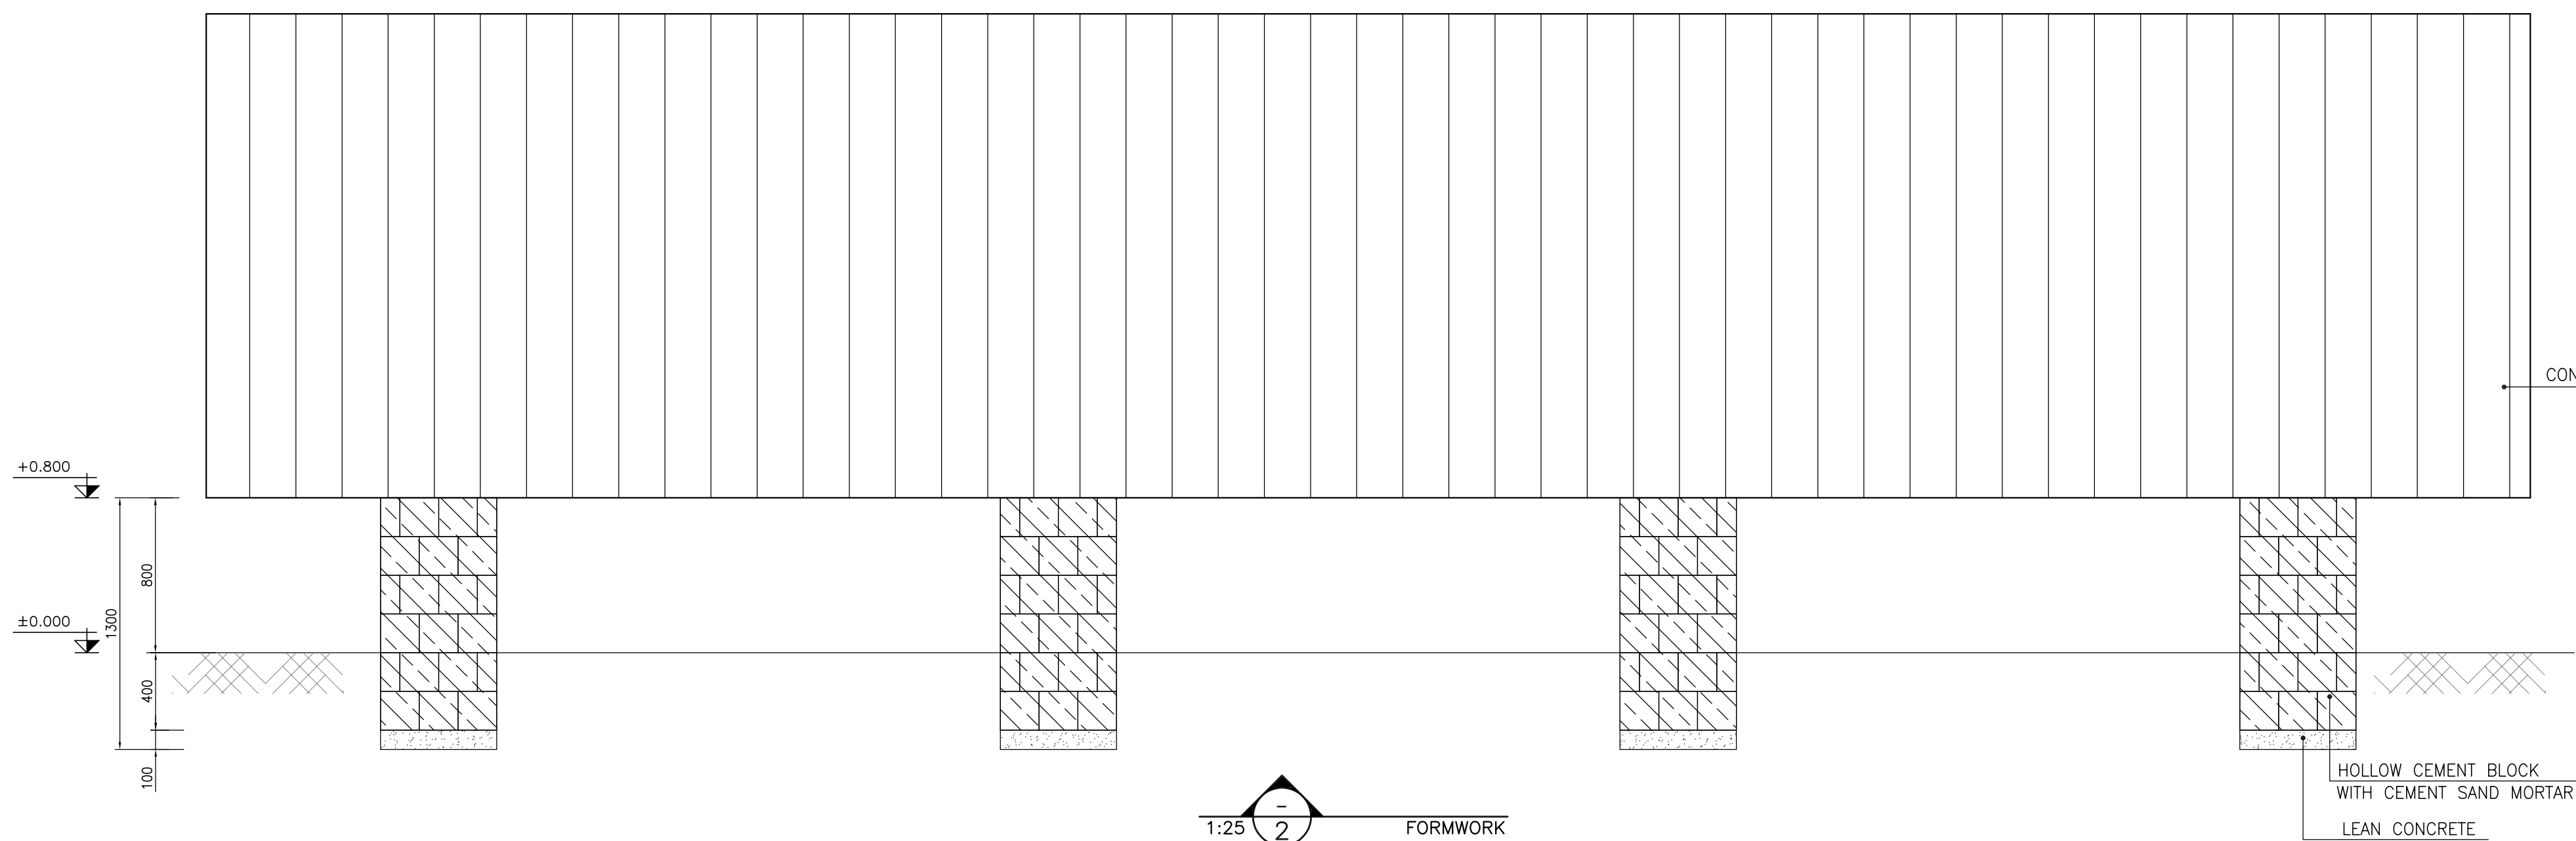

1:25 (2) FORMWORK

- 1- ALL COORDINATES ARE IN METER.
- 2- ALL DIMENSIONS ARE IN MILLIMETERS AND ELEVATIONS ARE IN METER.
- 3- ALL DRAWINGS SHALL BE CHECKED BY CONTRACTOR WITH RELATIVE DRAWINGS BEFORE CONSTRUCTION.
- 4-ACCORDING TO THE SPECIFICATION OF CONCRETE WORKS:
"BK-GNRL-PEDCO-000-S2-SP-0001",28 DAYS CHARACTERISTIC COMPRESSIVE STRENGTH OF MAIN CONCRETE IS 25 MPa(ON CYLINDRICAL SPECIMEN)
- 5-ACCORDING TO THE SPECIFICATION OF CONCRETE WORKS:
"BK-GNRL-PEDCO-000-S2-SP-0001",28 DAYS CHARACTERISTIC COMPRESSIVE STRENGTH OF LEAN CONCRETE IS 15 MPa(ON CYLINDRICAL SPECIMEN)
- 6- REINFORCING BARS SHALL BE S400 ACCORDING TO: IS:R13332 AND INBC9 WITH MINIMUM TENSILE YIELD STRENGTH 40 N/mm²
- 7- MINIMUM FOUNDATION NET CONCRETE COVER SHALL BE 75 mm.
- 8- SPECIFICATIONS OF THERMO PLAST ACRYLIC COLOR, BASED ON No.3758 NATIONAL STANDARD CODE:
DENSITY : 4.1-5.1 gr/cm³
THICKNESS :300-400 MICRON
GLOSS : DULL
SOLID MATERIAL PERCENTAGE BY WEIGHT : 75%±2
SOLID MATERIAL PERCENTAGE BY VOLUME : 48%±2
- 9-JOINT SEALANT MATERIALS SHALL BE WETHER-RESISTANT POLYURETHANE OR SILICONE SUCH AS "AEROLASTIC 1674" OR SIMILAR AND SHALL CONFORM TO BS-4254 FOR VERTICAL JOINTS IN WALLS.
- 10-CONTRACTION JOINTS SHALL BE CONSIDERED IN CONCRETE SLABS EVERY 6m.
- 11-GEODETIC PARAMETERS FOR COORDINATES ARE AS BELOW:
HORIZONTAL COORDINATE SYSTEM: WGS84/UTM Zone 39
ELLIPSOID : WORLD GEODETIC SYSTEM 1984 (WGS84)
MAP PROJECTION : UNIVERSAL TRANSVERSE MERCATOR (UTM)
VERTICAL DATUM: MSL

$$\pm 0.00 = +186.00(\text{R.G.L.})\text{MSL}$$

	REINFORCED CONCRETE		SUB GRADE
	LEAN CONCRETE		SLOPE
	CEMENT BLOCK WALL		EXISTING CONCRETE AREA
	GRAVEL		
T.O.F.	TOP OF FOUNDATION		
T.O.W.	TOP OF WALL		
T.O.C.	TOP OF CONCRETE		
T.O.PIT	TOP OF PIT		
B.O.P.	BOTTOM OF PIPE		
R.G.L.	ROUGH GRADING LEVEL		

REFERENCE DRAWING	DRG. No.
SPECIFICATION FOR FENCE & GATE	BK-GNRL-PEDCO-000-CV-SP-0003
STANDARD DRAWING FOR FENCE & GATE DETAILS	BK-GNRL-PEDCO-000-CV-DW-0009
GENERAL NOTES – STEEL STRUCTURES	BK-GNRL-PEDCO-000-ST-DW-0011
GENERAL NOTES – REINFORCED CONCRETE STRUCTURES	BK-GNRL-PEDCO-000-ST-DW-0012
GENERAL CIVIL LAYOUT – BK14	BK-BK14-PEDCO-110-CV-PY-0001
ROUGH GRADING PLANS – BK14	BK-BK14-PEDCO-110-CV-DW-0003
STANDARD DRAWING FOR CULVERT & DETAILS	BK-GNRL-PEDCO-000-CV-DW-0014
STANDARD DETAILS OF MISCELLANEOUS ITEMS	BK-GNRL-PEDCO-000-CV-DW-0040
SPECIFICATION FOR EARTH WORK	BK-GNRL-PEDCO-000-CV-SP-0004
FOUNDATION DRAWING FOR SECURITY BUILDING FOR BUNKER	BK-BK14-PEDCO-110-ST-DW-0002
STRUCTURAL DRAWING FOR SECURITY BUILDING FOR WELL PADS-BK-14	BK-BK14-PEDCO-110-ST-DW-0003
FOUNDATION DRAWING FOR SWITCHGEAR BUILDING FOR WELL PADS-BK-14	BK-BK14-PEDCO-110-ST-DW-0004
STRUCTURAL DRAWING FOR SWITCHGEAR BUILDING FOR WELL PADS-BK-14	BK-BK14-PEDCO-110-ST-DW-0005
FOUNDATION DRAWING FOR POTABLE WATER TANK	BK-BK14-PEDCO-110-ST-DW-0006
FOUNDATION DRAWING FOR DIESEL GENERATOR SHED	BK-BK14-PEDCO-110-ST-DW-0007
STRUCTURAL DRAWING FOR DIESEL GENERATOR SHED	BK-BK14-PEDCO-110-ST-DW-0008

[illegible]



D02	MAR.2023	IFA	R.BERLOUE	M.FAKHARIAN	M.MEHRSHAD	***	
D01	NOV.2022	IFA	R.BERLOUE	M.FAKHARIAN	M.MEHRSHAD	***	
D00	OCT.2022	IFC	R.BERLOUE	M.FAKHARIAN	M.MEHRSHAD	***	
REV.	DATE	P.O.I.S	PREP.	CHK.	APP.	AUT.	

THE ORIGINAL AND ALL COPIES OF THIS DRAWING TOGETHER WITH
THE COPYRIGHT THEREIN ARE THE SOLE PROPERTY OF
N.I.S.O.C. / FIELDS

**BINAK OILFIELD DEVELOPMENT
SUB—SURFACE WORK PACKAGES
BK14 WHF MODIFICATIONS**

DATE	SCALE	DRAWING BY	CHECKED BY	PROJECT ENG.

NO CONSTRUCTION PERMITTED UNLESS DRAWING APPROVED

APPROVED FOR CONSTRUCTION				BY:	DATE:	
BUDGET REF.	LOCATION	SIZE	CLASS	SERIAL NO.	SHEET	REVISION
053—073—9184	F	4	S	708209	14	D02

- | LEGEND AND ABBREVIATION | | | |
|---|---------------------|---|------------------------|
|  | REINFORCED CONCRETE |  | SUB GRADE |
|  | LEAN CONCRETE |  | SLOPE |
|  | CEMENT BLOCK WALL |  | EXISTING CONCRETE AREA |
|  | GRAVEL | | |
| T.O.F. | TOP OF FOUNDATION | | |
| T.O.W. | TOP OF WALL | | |
| T.O.C. | TOP OF CONCRETE | | |
| T.O.PIT | TOP OF PIT | | |
| B.O.P. | BOTTOM OF PIPE | | |
| R.G.L. | ROUGH GRADING LEVEL | | |

KEY PLAN

EXIST. BLDG.

PROPOSED BLDG.

ACCESS ROAD

THIS DRAWING

***	*****	**, **	***, ****	**, **	***, ****
REV.	DESCRIPTION	BY	DATE	BY	DATE
		CHECKED		REV. APPR.	

اصل و کلیه نسخ این نقشه و حق اقتباس متعلق به شرکت ملی مناطق نفت خیز جنوب میباشد.


THE ORIGINAL AND ALL COPIES OF THIS DRAWING TOGETHER WITH
THE COPYRIGHT THEREIN ARE THE SOLE PROPERTY OF
N.I.S.O.C./ FIELDS

BINAK OILFIELD DEVELOPMENT
SUB-SURFACE WORK PACKAGES
BK14 WHF MODIFICATIONS

DATE	SCALE	DRAWING BY	CHECKED BY	PROJECT ENG.

NO CONSTRUCTION PERMITTED UNLESS DRAWING APPROVED		
APPROVED FOR CONSTRUCTION	BY:	DATE:

BUDGET REF.	LOCATION	SIZE	CLASS	SERIAL NO.	SHEET	REVISION
053-073-9184	F	4	S	708209	14	D02



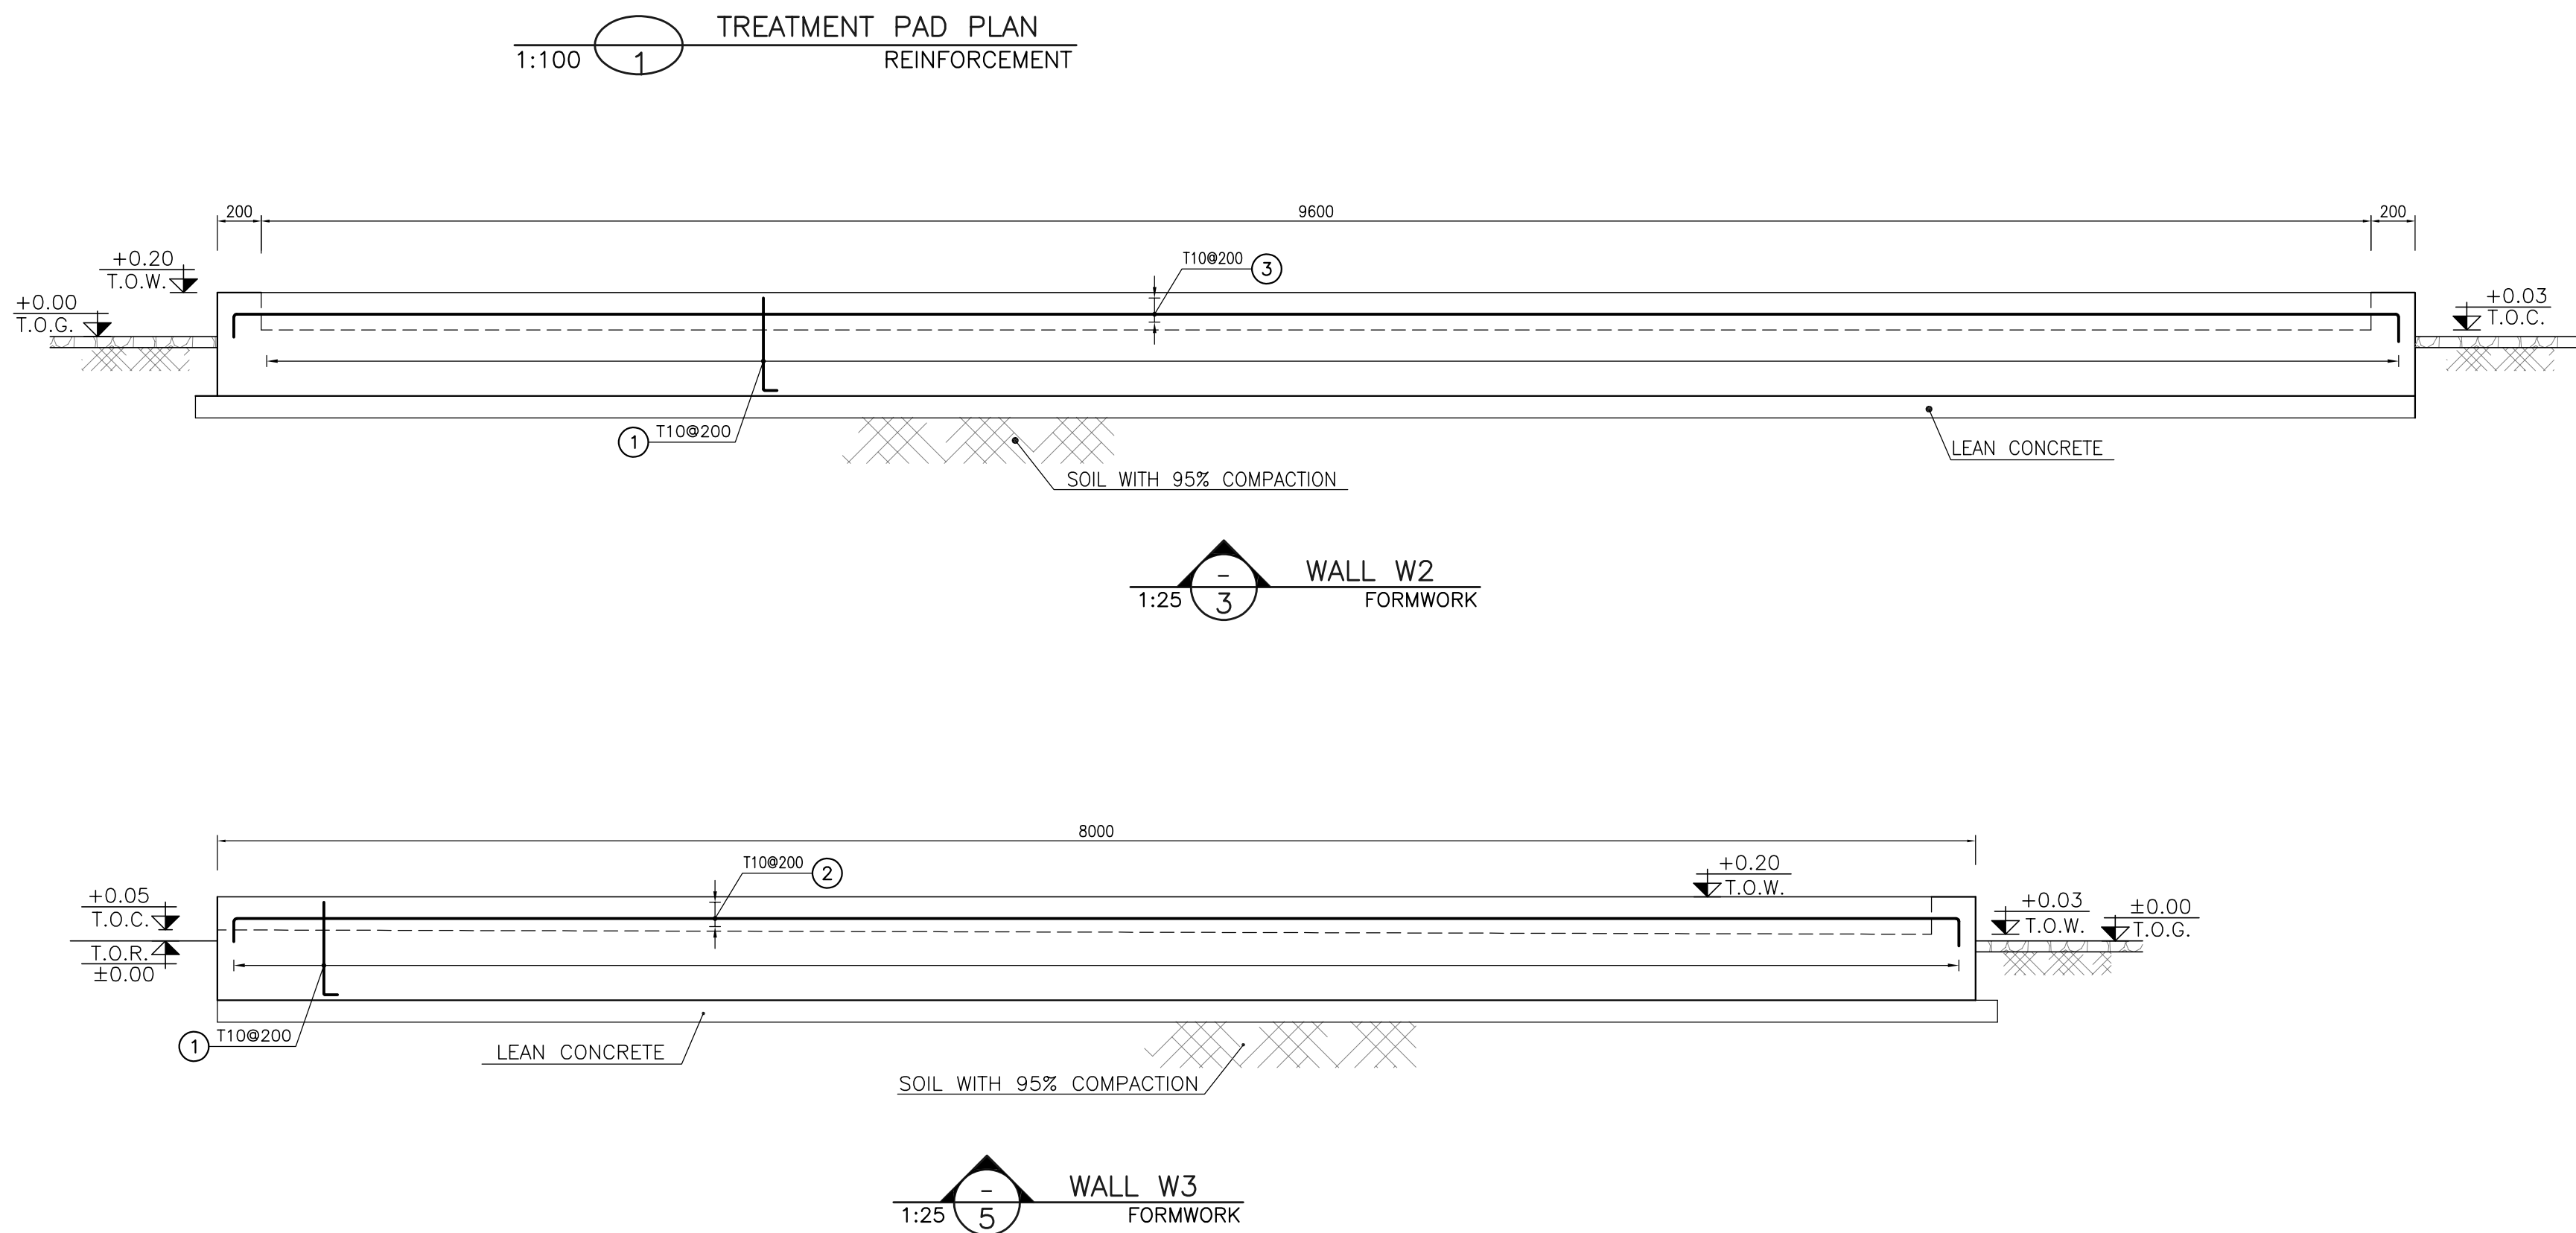


Pos	Spec.	Shape	L/A	No.	T10
1	T10	200  200	0.620	262	162.440
2	T10	200  200	8.250	110	907.500
3	T10	200  200	10.300	4	41.200
4	T10	200  200	0.400	130	52.000
5	T10	200  200	10.250	82	840.500
TOTAL LENGTH OR AREA (m/m ²)					2003.64
UNIT WEIGHT (Kg)					0.617
WEIGHT (Kg)					1236.25
GRAND TOTAL (Kg)				1236 Kg.	


NOTES



- 1- ALL COORDINATES ARE IN METER.
- 2- ALL DIMENSIONS ARE IN MILLIMETERS AND ELEVATIONS ARE IN METER.
- 3- ALL DRAWINGS SHALL BE CHECKED BY CONTRACTOR WITH RELATIVE DRAWINGS BEFORE CONSTRUCTION.
- 4-ACCORDING TO THE SPECIFICATION OF CONCRETE WORKS:
"BK-GNRL-PEDCO-000-ST-SP-0001",28 DAYS CHARACTERISTIC COMPRESSIVE STRENGTH OF MAIN CONCRETE IS 25 MPa(ON CYLINDRICAL SPECIMEN)
- 5-ACCORDING TO THE SPECIFICATION OF CONCRETE WORKS:
"BK-GNRL-PEDCO-000-ST-SP-0001",28 DAYS CHARACTERISTIC COMPRESSIVE STRENGTH OF LEAN CONCRETE IS 15 MPa(ON CYLINDRICAL SPECIMEN)
- 6- REINFORCING BARS SHALL BE S400 ACCORDING TO: ISIRI3132 AND INBC9 WITH MINIMUM TENSILE YIELD STRENGTH 400 N/mm²
- 7- MINIMUM FOUNDATION NET CONCRETE COVER SHALL BE 75 mm.
- 8- SPECIFICATIONS OF THERMO PLASTIC ACRYLIC COLOR, BASED ON No.3758 NATIONAL STANDARD CODE:
DENSITY : 4.1~5.1 g/cm³
THICKNESS : 300~400 MICRON
GLOSS : DULL
SOLID MATERIAL PERCENTAGE BY WEIGHT : 75%±2
SOLID MATERIAL PERCENTAGE BY VOLUME : 48%±2
- 9-JOINT SEALANT MATERIALS SHALL BE WETHER-RESISTANT POLYURETHANE OR SILICONE SCH AS "AEROLASTIC 1674" OR SIMILAR AND SHALL CONFORM TO BS-4254 FOR VERTICAL JOINTS IN WALLS.
- 10-CONTRACTION JOINTS SHALL BE CONSIDERED IN CONCRETE SLABS EVERY 6m.
- 11-GEODETIC PARAMETERS FOR COORDINATES ARE AS BELOW:
HORIZONTAL COORDINATE SYSTEM: WGS84/UTM ZONE 39
ELLIPSOID : WORLD GEODETIC SYSTEM 1984 (WGS84)
MAP PROJECTION: UNIVERSAL TRANSVERSE MERCATOR (UTM)
VERTICAL DATUM: MSL

$\pm 0.00 = +186.00 \text{ (R.G.L.)MSL}$

   LEGEND AND ABBREVIATION			
	REINFORCED CONCRETE		SUB GRADE
	LEAN CONCRETE		SLOPE
	CEMENT BLOCK WALL		EXISTING CONCRETE AREA
	GRAVEL		
T.O.F.	TOP OF FOUNDATION		
T.O.W.	TOP OF WALL		
T.O.C.	TOP OF CONCRETE		
T.O.PIT	TOP OF PIT		
B.O.P.	BOTTOM OF PIPE		
R.G.L.	ROUGH GRADING LEVEL		

REFERENCE DRAWING	DRG. No.
SPECIFICATION FOR FENCE & GATE	BK–GNRAL–PEDCO–000–CV–SP–0003
STANDARD DRAWING FOR FENCE & GATE DETAILS	BK–GNRAL–PEDCO–000–CV–DW–0009
GENERAL NOTES – STEEL STRUCTURES	BK–GNRAL–PEDCO–000–ST–DW–0011
GENERAL NOTES – REINFORCED CONCRETE STRUCTURES	BK–GNRAL–PEDCO–000–ST–DW–0012
GENERAL CIVIL LAYOUT – BK14	BK–BK14–PEDCO–110–CV–PY–0001
ROUGH GRADING PLANS – BK14	BK–BK14–PEDCO–110–CV–DW–0003
STANDARD DRAWING FOR CULVERT & DETAILS	BK–GNRAL–PEDCO–000–CV–DW–0004
STANDARD DETAILS OF MISCELLANEOUS ITEMS	BK–GNRAL–PEDCO–000–CV–DW–0014
SPECIFICATION FOR EARTH WORK	BK–GNRAL–PEDCO–000–CV–SP–0004
FOUNDATION DRAWING FOR SECURITY BUILDING FOR WELL PADS–BK14	BK–BK14–PEDCO–110–ST–DW–0002
STRUCTURAL DRAWING FOR SECURITY BUILDING FOR WELL PADS–BK14	BK–BK14–PEDCO–110–ST–DW–0003
FOUNDATION DRAWING FOR SWITCHGEAR BUILDING FOR WELL PADS–BK14	BK–BK14–PEDCO–110–ST–DW–0004
STRUCTURAL DRAWING FOR SWITCHGEAR BUILDING FOR WELL PADS–BK14	BK–BK14–PEDCO–110–ST–DW–0005
FOUNDATION DRAWING FOR POTABLE WATER TANK FOR WELL PADS–BK14	BK–BK14–PEDCO–110–ST–DW–0006
STRUCTURAL DRAWING FOR DIESEL GENERATOR SHELTER FOR WELL PADS–BK14	BK–BK14–PEDCO–110–ST–DW–0007
STRUCTURAL DRAWING FOR DIESEL GENERATOR SHELTER FOR WELL PADS–BK14	BK–BK14–PEDCO–110–ST–DW–0008

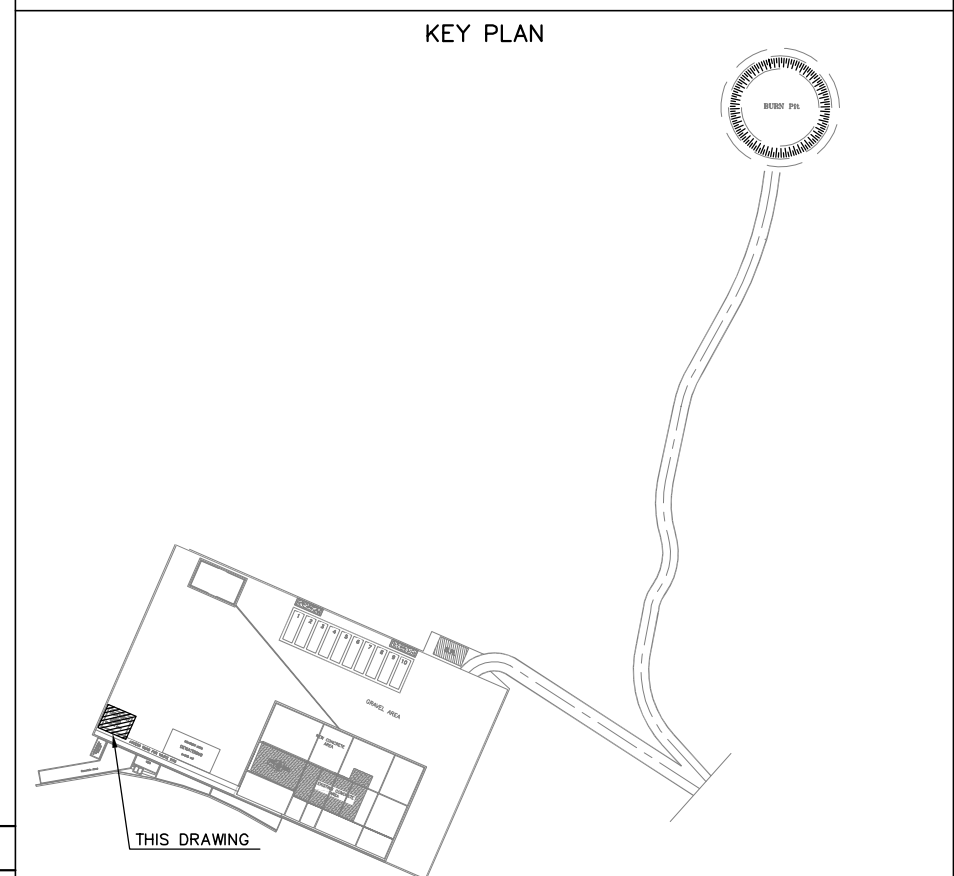[illegible]



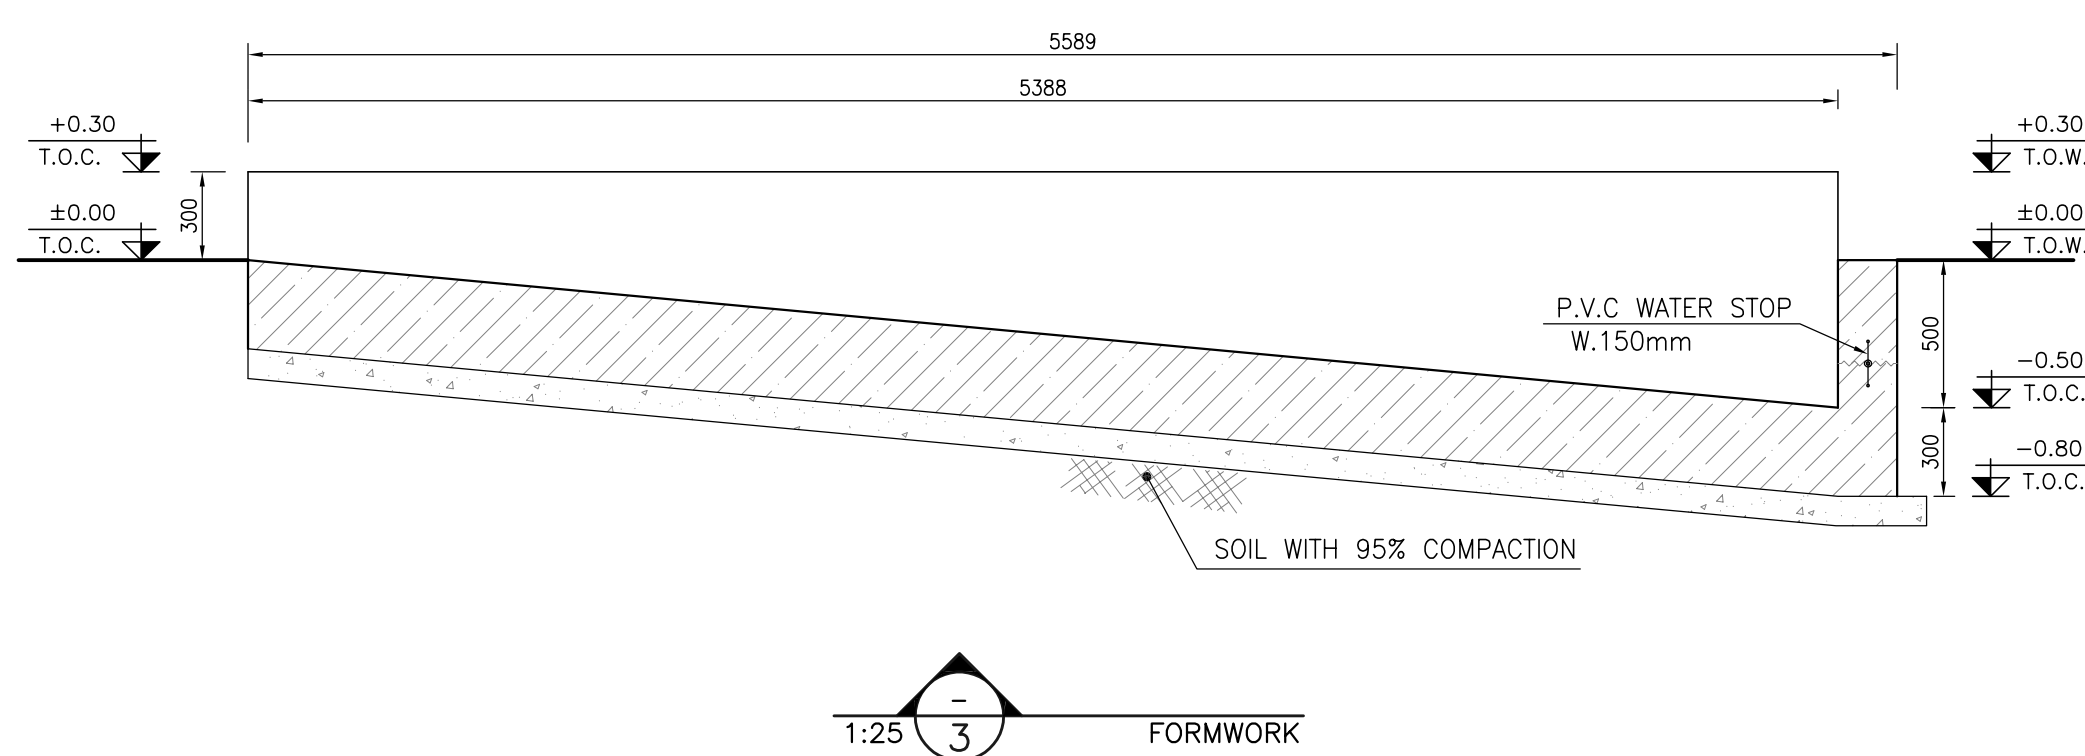
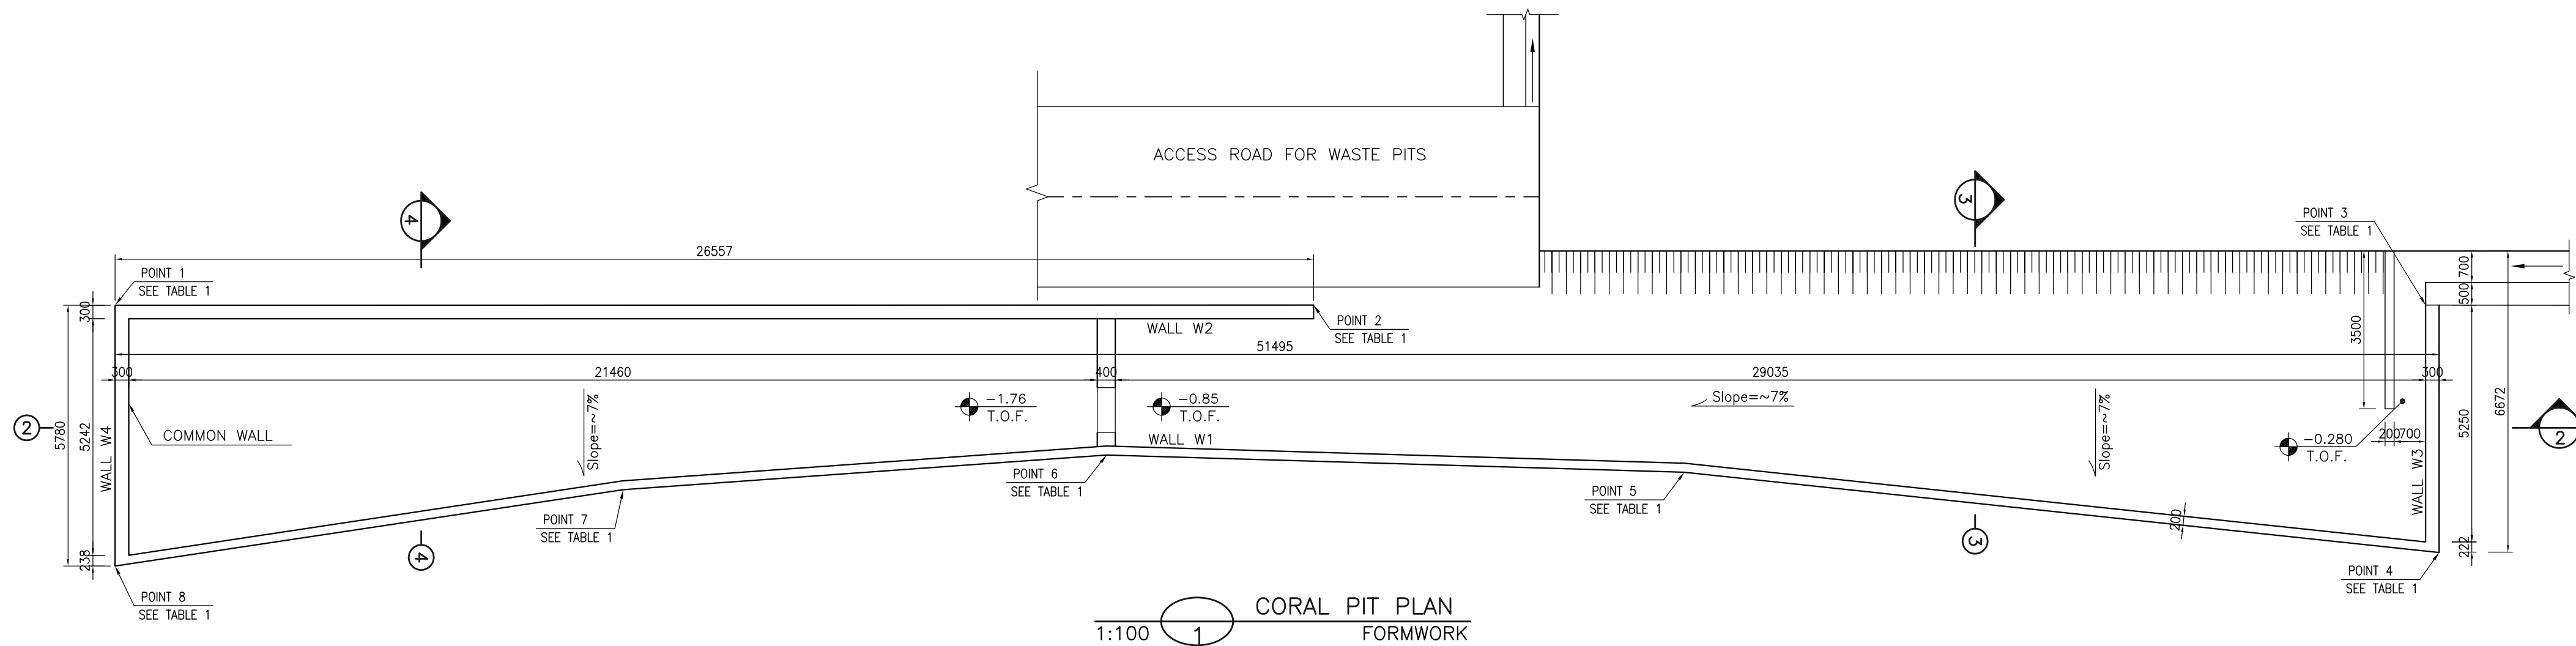


D02	MAR.2023	IFA	R.BERLOUEI	M.FAKHARIAN	M.MEHRSHAD	***
D01	NOV.2022	IFA	R.BERLOUEI	M.FAKHARIAN	M.MEHRSHAD	***
D00	OCT.2022	IFC	R.BERLOUEI	M.FAKHARIAN	M.MEHRSHAD	***
REV.	DATE	P.O.I.S	PRFP	CHK	APP	AUT.


NOTES

- 1- ALL COORDINATES ARE IN METER.
- 2- ALL DIMENSIONS ARE IN MILLIMETERS AND ELEVATIONS ARE IN METER.
- 3- ALL DRAWINGS SHALL BE CHECKED BY CONTRACTOR WITH RELATIVE DRAWINGS BEFORE CONSTRUCTION.
- 4-ACCORDING TO THE SPECIFICATION OF CONCRETE WORKS:
"BK-GNRL-PEDCO-000-ST-Sp-0001",28 DAYS CHARACTERISTIC COMPRESSIVE STRENGTH OF MAIN CONCRETE IS 25 MPa(CN CYLINDRICAL SPECIMEN)
- 5-ACCORDING TO THE SPECIFICATION OF CONCRETE WORKS:
"BK-GNRL-PEDCO-000-ST-Sp-0001",28 DAYS CHARACTERISTIC COMPRESSIVE STRENGTH OF LEAN CONCRETE IS 15 MPa(CN CYLINDRICAL SPECIMEN)
- 6- REINFORCING BARS SHALL BE S400 ACCORDING TO: ISIRI3132 AND INBC9 WITH MINIMUM TENSILE YIELD STRENGTH 400 N/mm²
- 7- MINIMUM FOUNDATION NET CONCRETE COVER SHALL BE 75 mm.
- 8- SPECIFICATIONS OF THERMO PLAST ACRYLIC COLOR, BASED ON NO.3758 NATIONAL STANDARD CODE:
DENSITY : 4.1~5.1 gr/cm³
THICKNESS :300~400 MICRON
GLOSS : DULL
SOLID MATERIAL PERCENTAGE BY WEIGHT :75%±2
SOLID MATERIAL PERCENTAGE BY VOLUME :48%±2
- 9-JOINT SEALANT MATERIALS SHALL BE WETHER-RESISTANT POLYURETHANE OR SILICONE SCH AS "AEROLASTIC 1674" OR SIMILAR AND SHALL CONFORM TO BS-4254 FOR VERTICAL JOINTS IN WALLS.
- 10-CONTRACTION JOINTS SHALL BE CONSIDERED IN CONCRETE SLABS EVERY 6m.
- 11-GEODETIC PARAMETERS FOR COORDINATES ARE AS BELOW:
HORIZONTAL COORDINATE SYSTEM: WGS84/UTM ZONE 39
ELLIPSOID: WORLD GEODETIC SYSTEM 1984 (WGS84)
MAP PROJECTION: UNIVERSAL TRANSVERSE MERCATOR (UTM)
VERTICAL DATUM: MSL




$\pm 0.00 = +186.00(\text{R.G.L.})\text{MSL}$

 
 
 
 
LEGEND AND ABBREVIATION			
	REINFORCED CONCRETE		SUB GRADE
	LEAN CONCRETE		SLOPE
	CEMENT BLOCK WALL		EXISTING CONCRETE AREA
	GRAVEL		
T.O.F.	TOP OF FOUNDATION		
T.O.W.	TOP OF WALL		
T.O.C.	TOP OF CONCRETE		
T.O.PIT	TOP OF PIT		
B.O.P.	BOTTOM OF PIPE		
R.G.L.	ROUGH GRADING LEVEL		

REFERENCE DRAWING	DRG. No.
SPECIFICATION FOR FENCE & GATE	BK-GNRL-PEDCO-000-CV-SP-0003
STANDARD DRAWING FOR FENCE & GATE DETAILS	BK-GNRL-PEDCO-000-CV-DW-0009
GENERAL NOTES - STEEL STRUCTURES	BK-GNRL-PEDCO-000-ST-DW-0011
GENERAL NOTES - REINFORCED CONCRETE STRUCTURES	BK-GNRL-PEDCO-000-CV-DW-0012
GENERAL CIVIL LAYOUT - BK14	BK-BK14-PEDCO-110-CV-PY-0001
ROUGH GRADING PLANS - BK14	BK-BK14-PEDCO-110-CV-DW-0003
STANDARD DRAWING FOR CULVERT & DETAILS	BK-GNRL-PEDCO-000-CV-DW-0014
STANDARD DETAILS OF MISCELLANEOUS ITEMS	BK-GNRL-PEDCO-000-CV-DW-0040
SPECIFICATION FOR EARTH WORK	BK-GNRL-PEDCO-000-CV-SP-0004
FOUNDATION DRAWING FOR SECURITY BUILDING FOR WELL PADS-BK-14	BK-BK14-PEDCO-110-ST-DW-0002
STRUCTURAL DRAWING FOR SECURITY BUILDING FOR WELL PADS-BK-14	BK-BK14-PEDCO-110-ST-DW-0003
FOUNDATION DRAWING FOR SWITCHGEAR BUILDING FOR WELL PADS-BK-14	BK-BK14-PEDCO-110-ST-DW-0004
STRUCTURAL DRAWING FOR SWITCHGEAR BUILDING FOR WELL PADS-BK-14	BK-BK14-PEDCO-110-ST-DW-0005
FOUNDATION DRAWING FOR POTABLE WATER TANK FOR WELL PADS-BK-14	BK-BK14-PEDCO-110-ST-DW-0006
STRUCTURAL DRAWING FOR POTABLE WATER TANK FOR WELL PADS-BK-14	BK-BK14-PEDCO-110-ST-DW-0007
FOUNDATION DRAWING FOR DIESEL GENERATOR SHELTER FOR WELL PADS-BK-14	BK-BK14-PEDCO-110-ST-DW-0008
STRUCTURAL DRAWING FOR DIESEL GENERATOR SHELTER FOR WELL PADS-BK-14	BK-BK14-PEDCO-110-ST-DW-0008

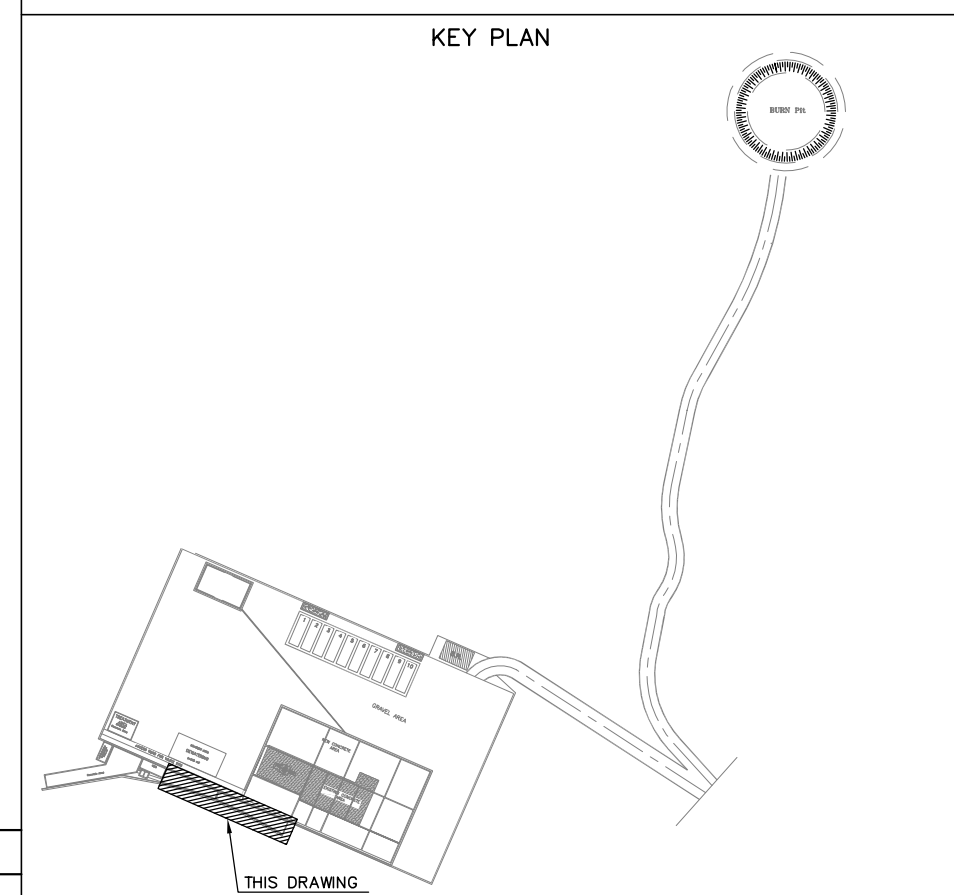

** *	* * * * *		** **	*	* * *		** **		* * * * *
REV.	DESCRIPTION	BY	DATE	BY	DATE				
CHECKED						REV. APPR.			
اصل و کليه نسخ این نقشه و حق اقتباس متعلق به شرکت ملی مناطق نفت خیز جنوب میباشد. THE ORIGINAL AND ALL COPIES OF THIS DRAWING TOGETHER WITH THE COPYRIGHT HEREIN ARE THE SOLE PROPERTY OF N.I.S.O.C./ FIELDS									
BINAK OILFIELD DEVELOPMENT SUB—SURFACE WORK PACKAGES BK14 WHF MODIFICATIONS									
DATE	SCALE	DRAWING BY	CHECKED BY	PROJECT ENG.					
NO CONSTRUCTION PERMITTED UNLESS DRAWING APPROVED									
APPROVED FOR CONSTRUCTION				BY:		DATE:			
BUDGET REF.	LOCATION	SIZE	CLASS	SERIAL NO.	SHEET		REVISION		
053-073-1984	F	4	S	708209	16		D02		

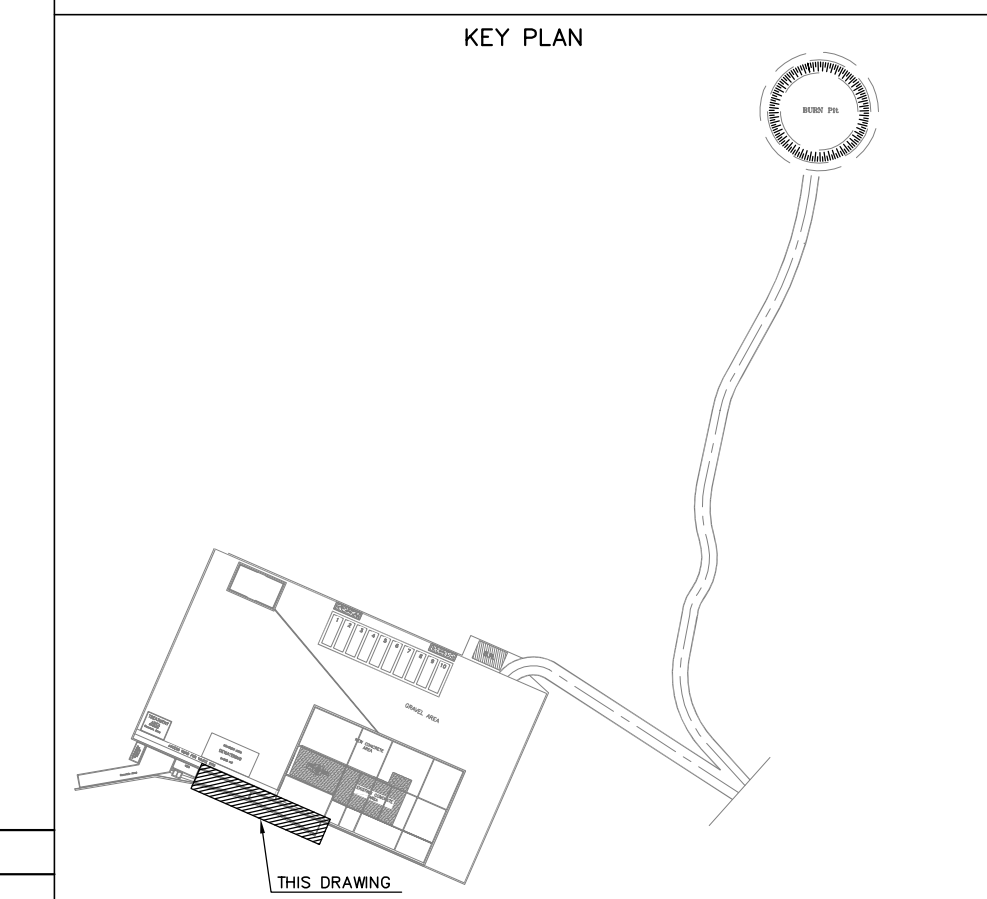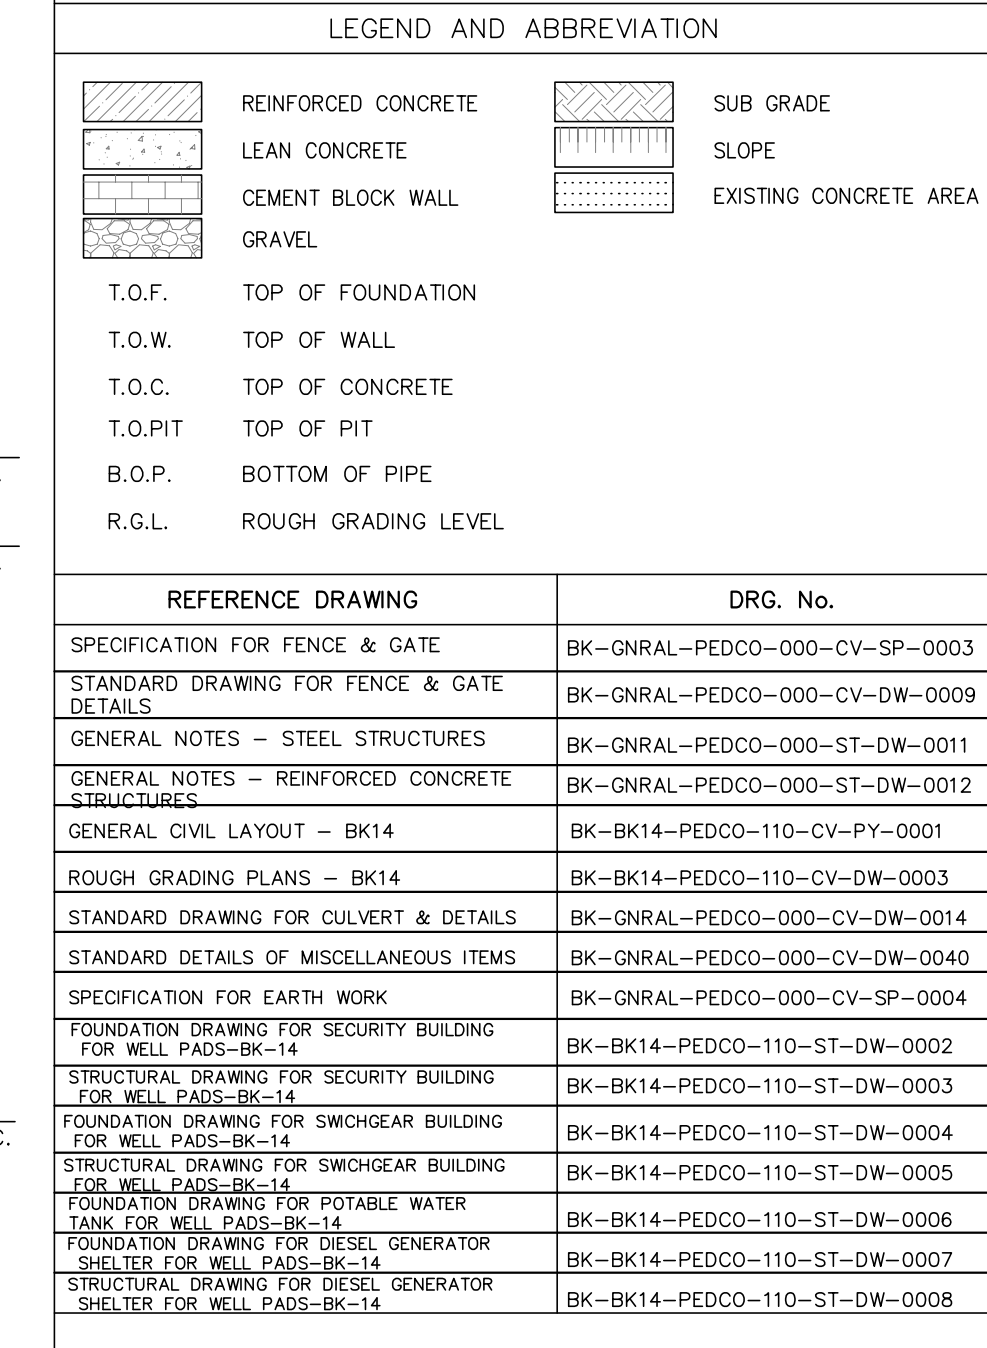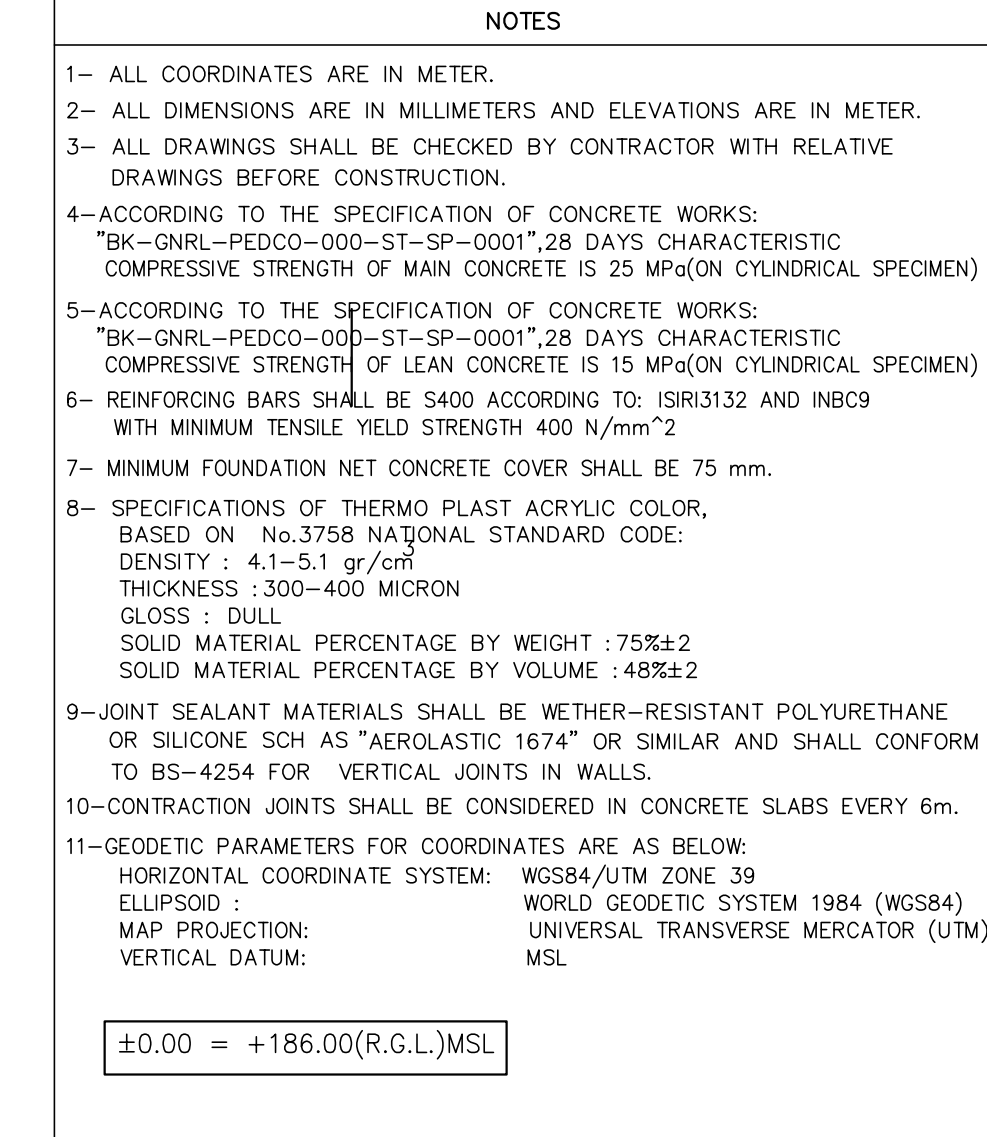[illegible]

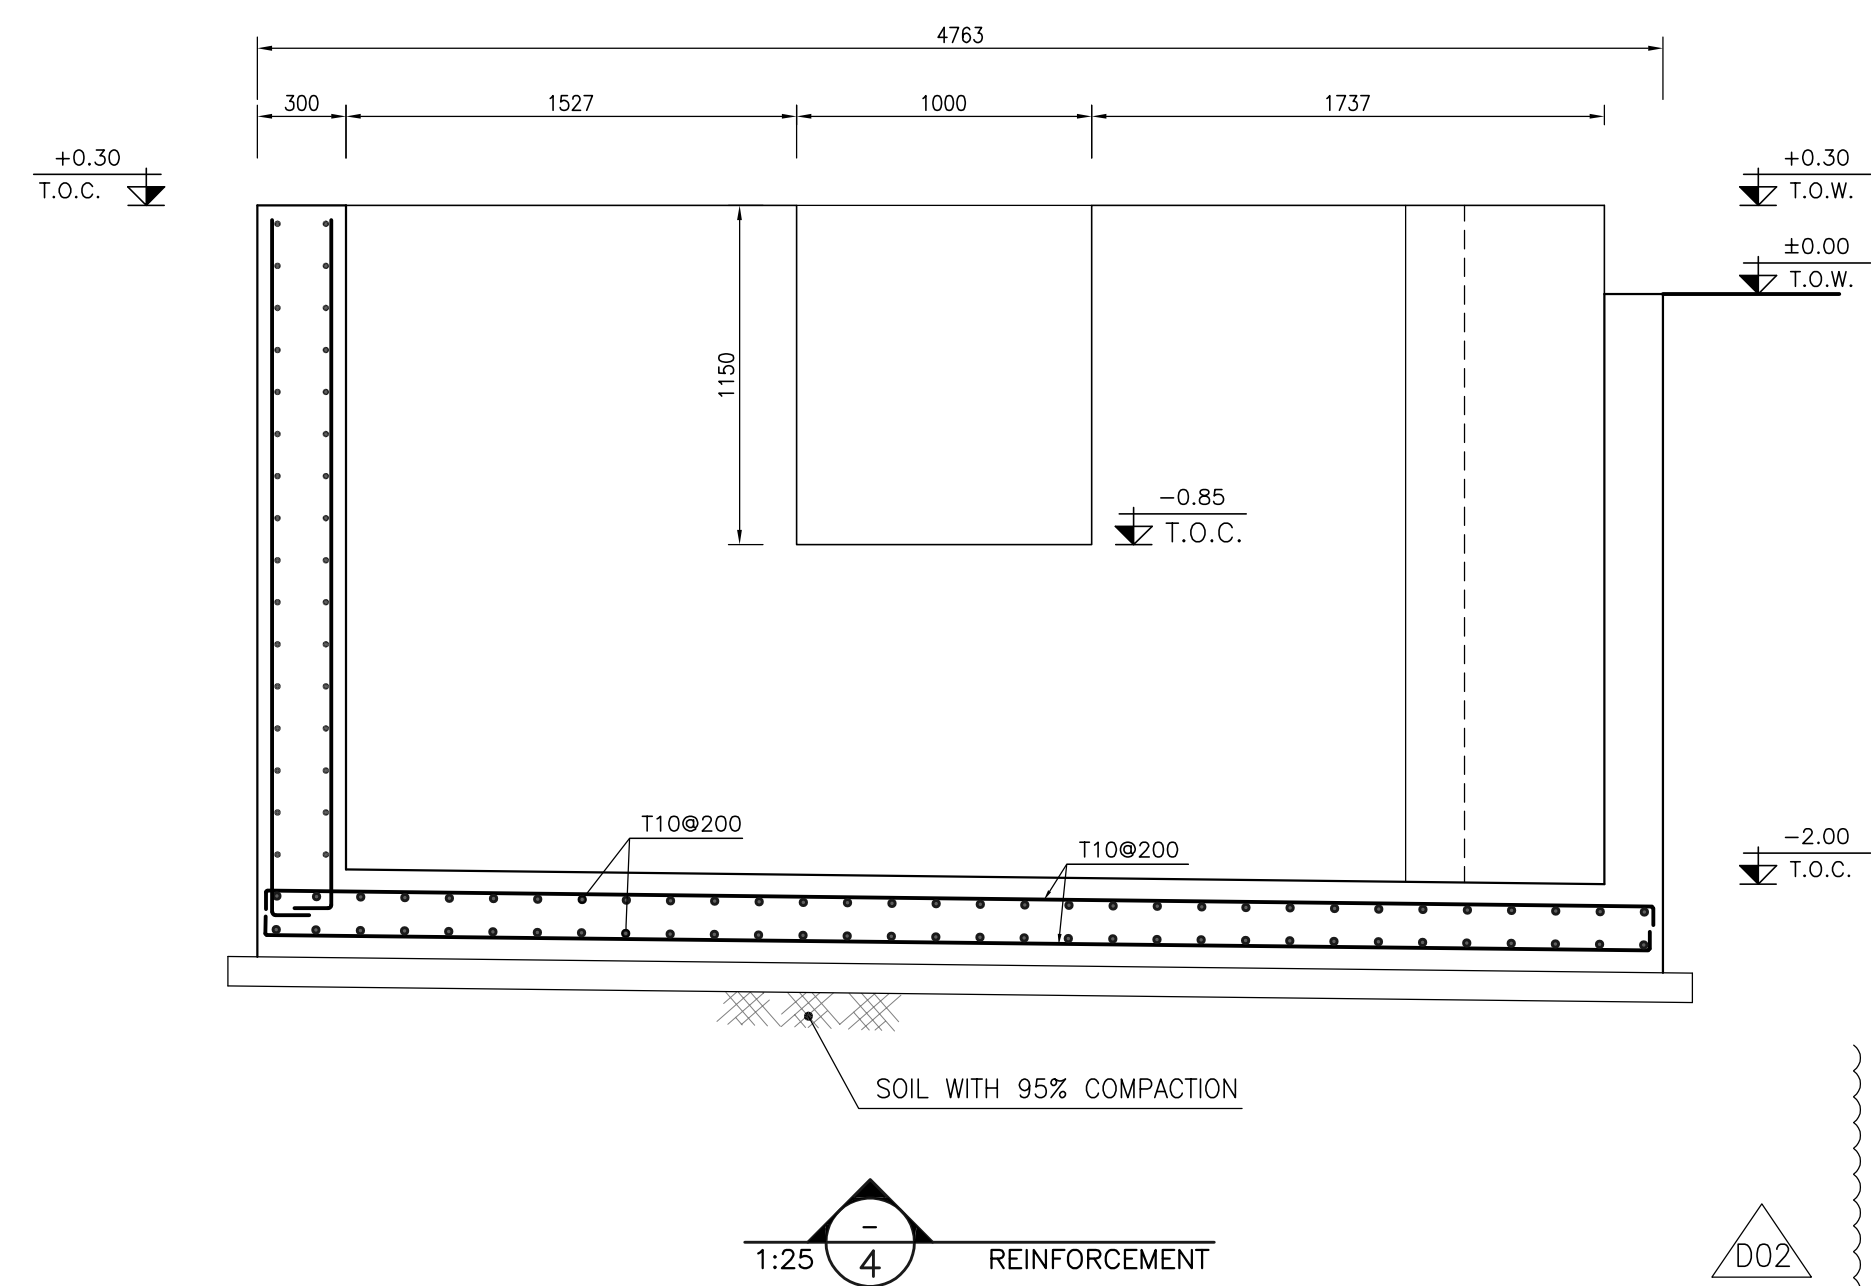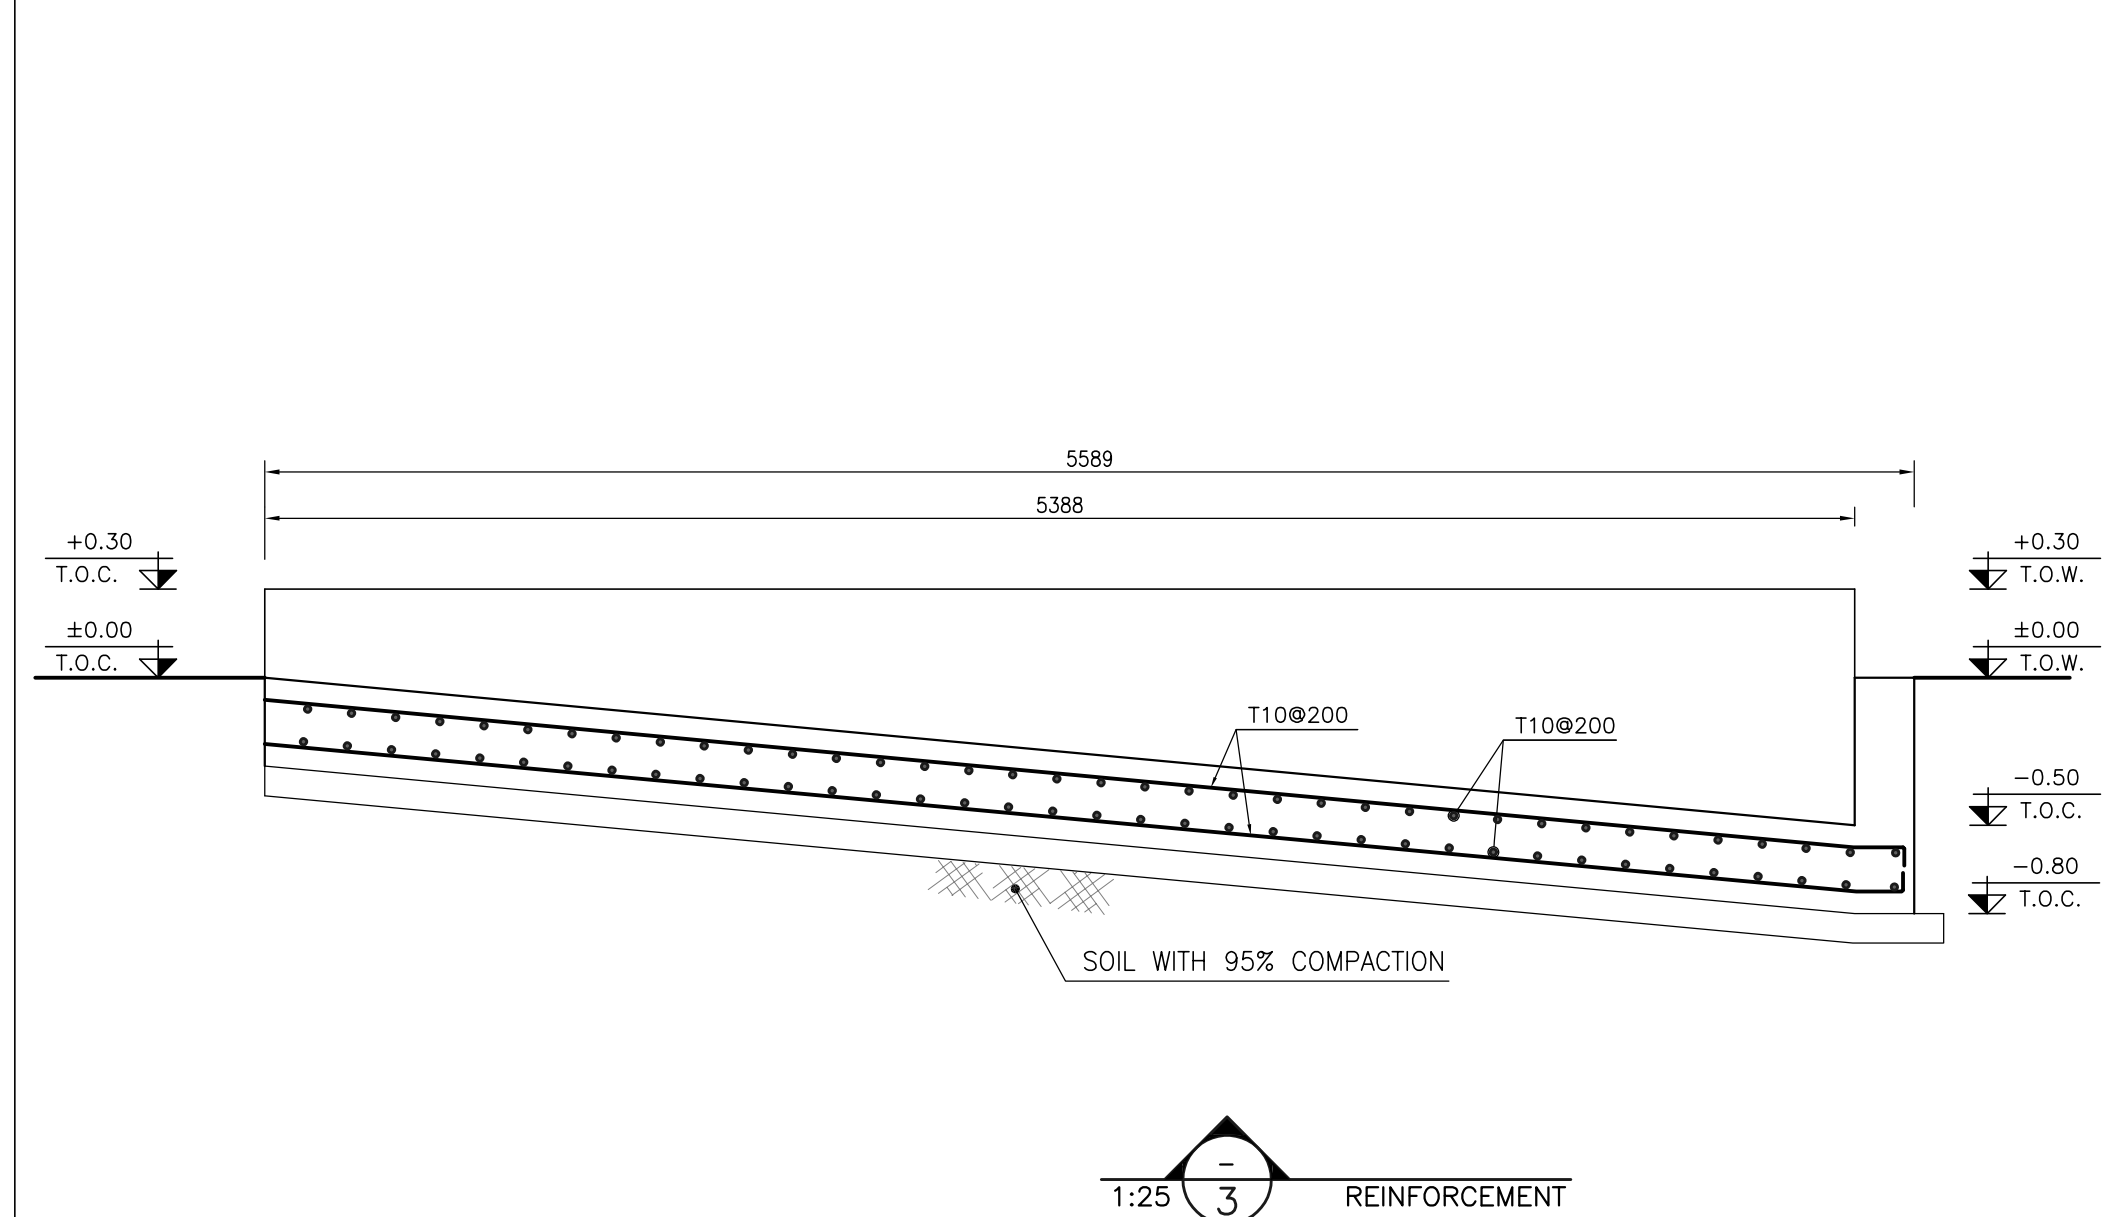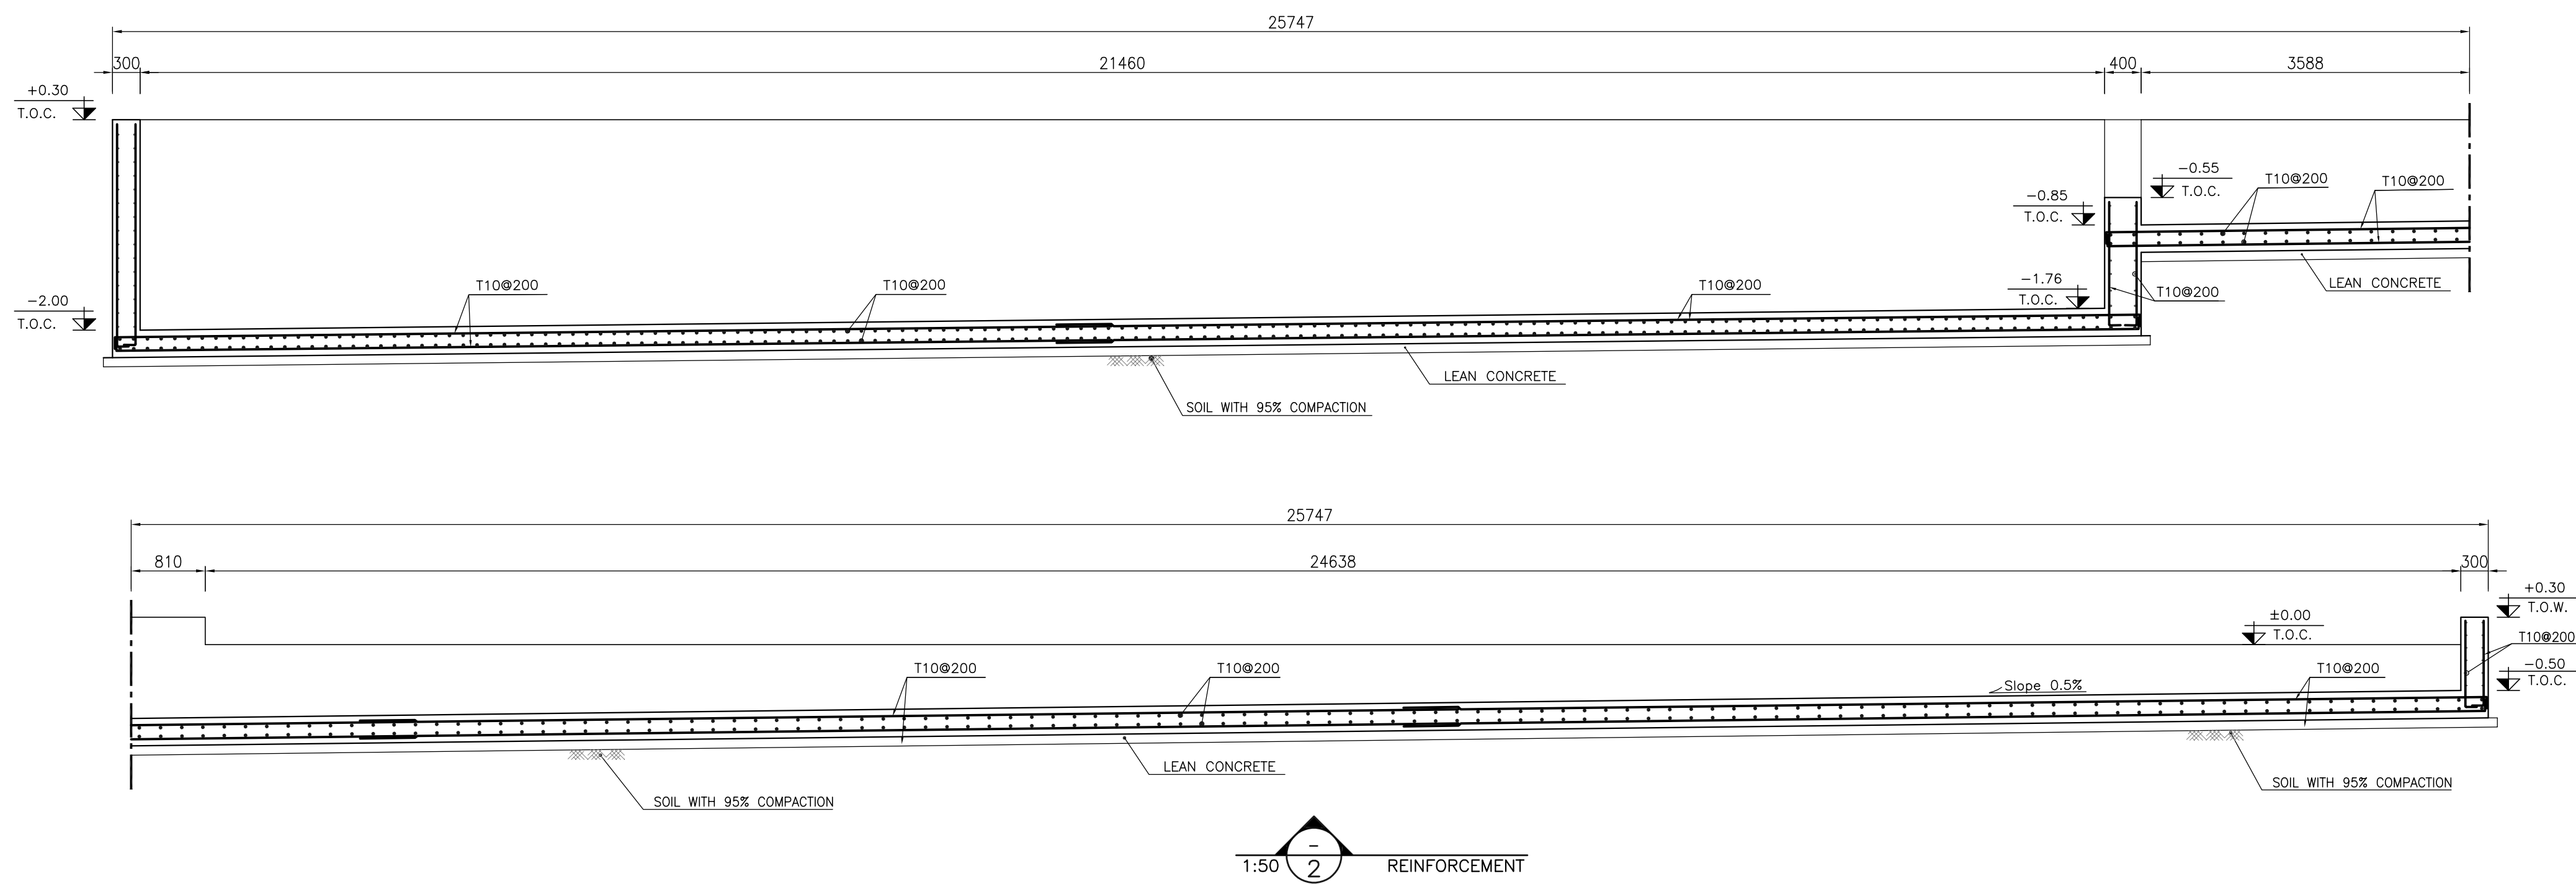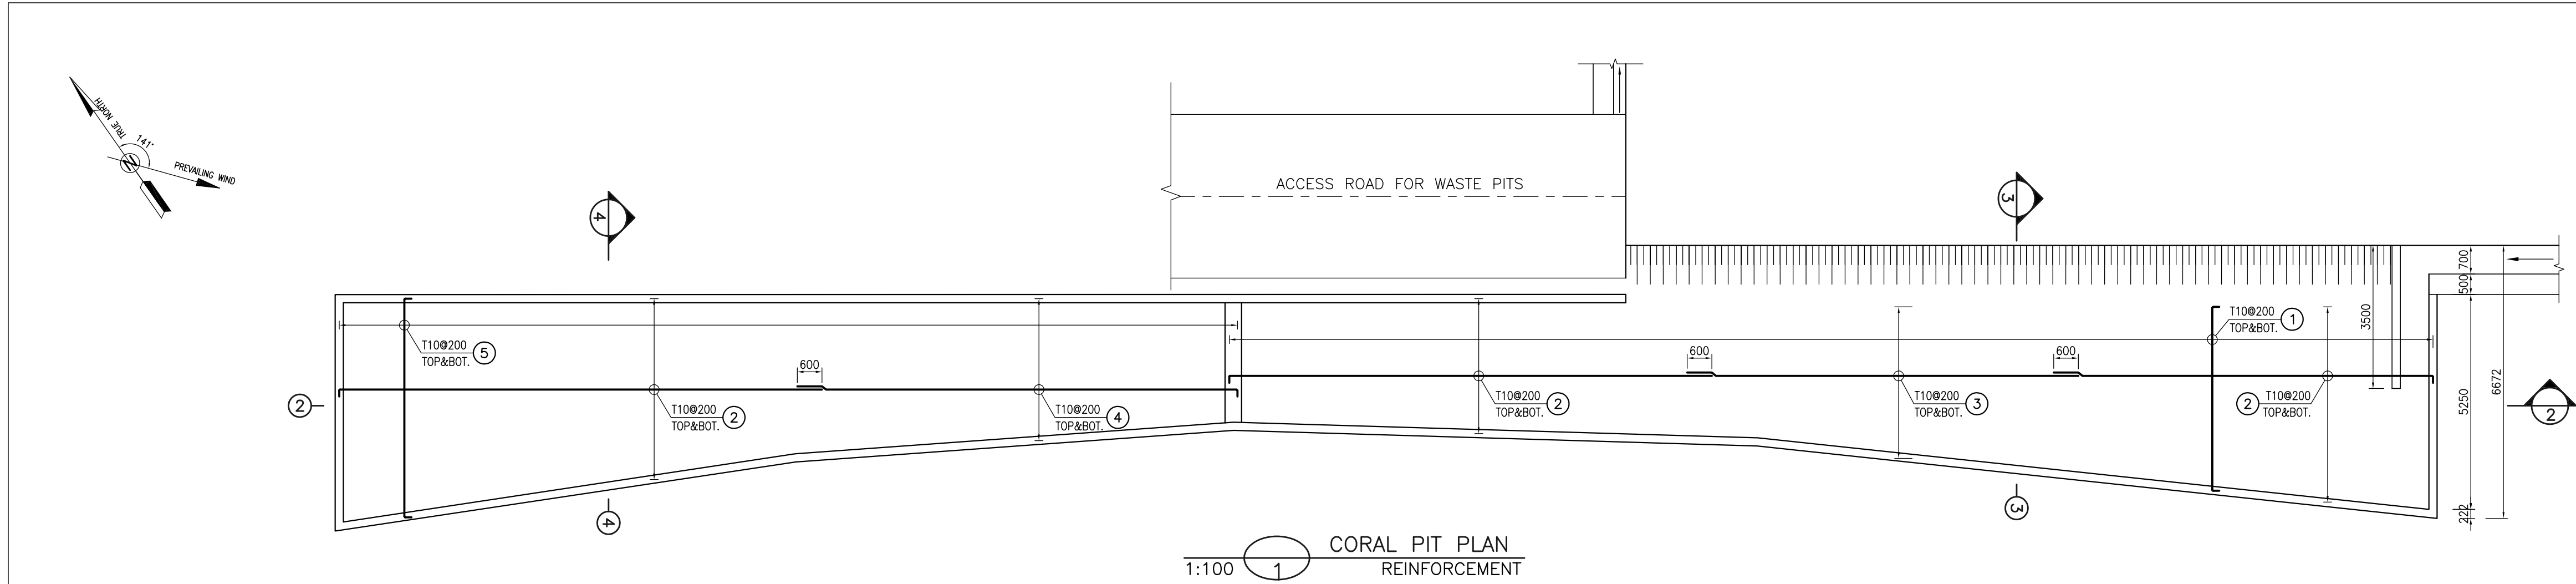

NOTES

1- ALL COORDINATES ARE IN METER.

2- ALL DIMENSIONS ARE IN MILLIMETERS AND ELEVATIONS ARE IN METER.

3- ALL DRAWINGS SHALL BE CHECKED BY CONTRACTOR WITH RELATIVE DRAWINGS BEFORE CONSTRUCTION.

4- ACCORDING TO THE SPECIFICATION OF CONCRETE WORKS:
"BK-GNRL-PEDCO-000-ST-SP-0001", 28 DAYS CHARACTERISTIC COMPRESSIVE STRENGTH OF MAIN CONCRETE IS 25 MPa (ON CYLINDRICAL SPECIMEN)

5- ACCORDING TO THE SPECIFICATION OF CONCRETE WORKS:
"BK-GNRL-PEDCO-000-ST-SP-0001", 28 DAYS CHARACTERISTIC COMPRESSIVE STRENGTH OF LEAN CONCRETE IS 15 MPa (ON CYLINDRICAL SPECIMEN)

6- REINFORCING BARS SHALL BE S400 ACCORDING TO: ISIRI3132 AND INBC9 WITH MINIMUM TENSILE YIELD STRENGTH 400 N/mm²

7- MINIMUM FOUNDATION NET CONCRETE COVER SHALL BE 75 mm.

8- SPECIFICATIONS OF THERMO PLAST ACRYLIC COLOR, BASED ON No.3758 NATIONAL STANDARD CODE:
DENSITY : 4.1-5.1 gr/cm³
THICKNESS : 300-400 MICRON
GLOSS : DULL
SOLID MATERIAL PERCENTAGE BY WEIGHT : 75%±2
SOLID MATERIAL PERCENTAGE BY VOLUME : 48%±2

9- JOINT SEALANT MATERIALS SHALL BE WETHER-RESISTANT POLYURETHANE OR SILICONE SCH AS "AEROLASTIC 1674" OR SIMILAR AND SHALL CONFORM TO BS-4254 FOR VERTICAL JOINTS IN WALLS.


10- CONTRACTION JOINTS SHALL BE CONSIDERED IN CONCRETE SLABS EVERY 6m.

11- GEODETIC PARAMETERS FOR COORDINATES ARE AS BELOW:
HORIZONTAL COORDINATE SYSTEM: WGS84/UTM ZONE 39
ELLIPSOID : WORLD GEODETIC SYSTEM 1984 (WGS84)
MAP PROJECTION: UNIVERSAL TRANSVERSE MERCATOR (UTM)
VERTICAL DATUM: MSL


±0.00 = +186.00(R.G.L.)MSL

LEGEND AND ABBREVIATION	
	REINFORCED CONCRETE
	LEAN CONCRETE
	CEMENT BLOCK WALL
	GRAVEL
	SUB GRADE
	SLOPE
	EXISTING CONCRETE AREA
T.O.F.	TOP OF FOUNDATION
T.O.W.	TOP OF WALL
T.O.C.	TOP OF CONCRETE
T.O.PIT	TOP OF PIT
B.O.P.	BOTTOM OF PIPE
R.G.L.	ROUGH GRADING LEVEL

REFERENCE DRAWING	DRG. No.
SPECIFICATION FOR FENCE & GATE	BK-GNRL-PEDCO-000-CV-SP-0003
STANDARD DRAWING FOR FENCE & GATE DETAILS	BK-GNRL-PEDCO-000-CV-DW-0009
GENERAL NOTES - STEEL STRUCTURES	BK-GNRL-PEDCO-000-ST-DW-0011
GENERAL NOTES - REINFORCED CONCRETE STRUCTURES	BK-GNRL-PEDCO-000-ST-DW-0012
GENERAL CIVIL LAYOUT - BK14	BK-BK14-PEDCO-110-CV-PY-0001
ROUGH GRADING PLANS - BK14	BK-BK14-PEDCO-110-CV-DW-0003
STANDARD DRAWING FOR CULVERT & DETAILS	BK-GNRL-PEDCO-000-CV-DW-0014
STANDARD DETAILS OF MISCELLANEOUS ITEMS	BK-GNRL-PEDCO-000-CV-DW-0040
SPECIFICATION FOR EARTH WORK	BK-GNRL-PEDCO-000-CV-SP-0004
FOUNDATION DRAWING FOR SECURITY BUILDING FOR WELL PADS-BK-14	BK-BK14-PEDCO-110-ST-DW-0002
STRUCTURAL DRAWING FOR SECURITY BUILDING FOR WELL PADS-BK-14	BK-BK14-PEDCO-110-ST-DW-0003
FOUNDATION DRAWING FOR SWINGGEAR BUILDING FOR WELL PADS-BK-14	BK-BK14-PEDCO-110-ST-DW-0004
STRUCTURAL DRAWING FOR SWINGGEAR BUILDING FOR WELL PADS-BK-14	BK-BK14-PEDCO-110-ST-DW-0005
FOUNDATION DRAWING FOR POTABLE WATER TANK FOR WELL PADS-BK-14	BK-BK14-PEDCO-110-ST-DW-0006
FOUNDATION DRAWING FOR DIESEL GENERATOR SHELTER FOR WELL PADS-BK-14	BK-BK14-PEDCO-110-ST-DW-0007
STRUCTURAL DRAWING FOR DIESEL GENERATOR SHELTER FOR WELL PADS-BK-14	BK-BK14-PEDCO-110-ST-DW-0008

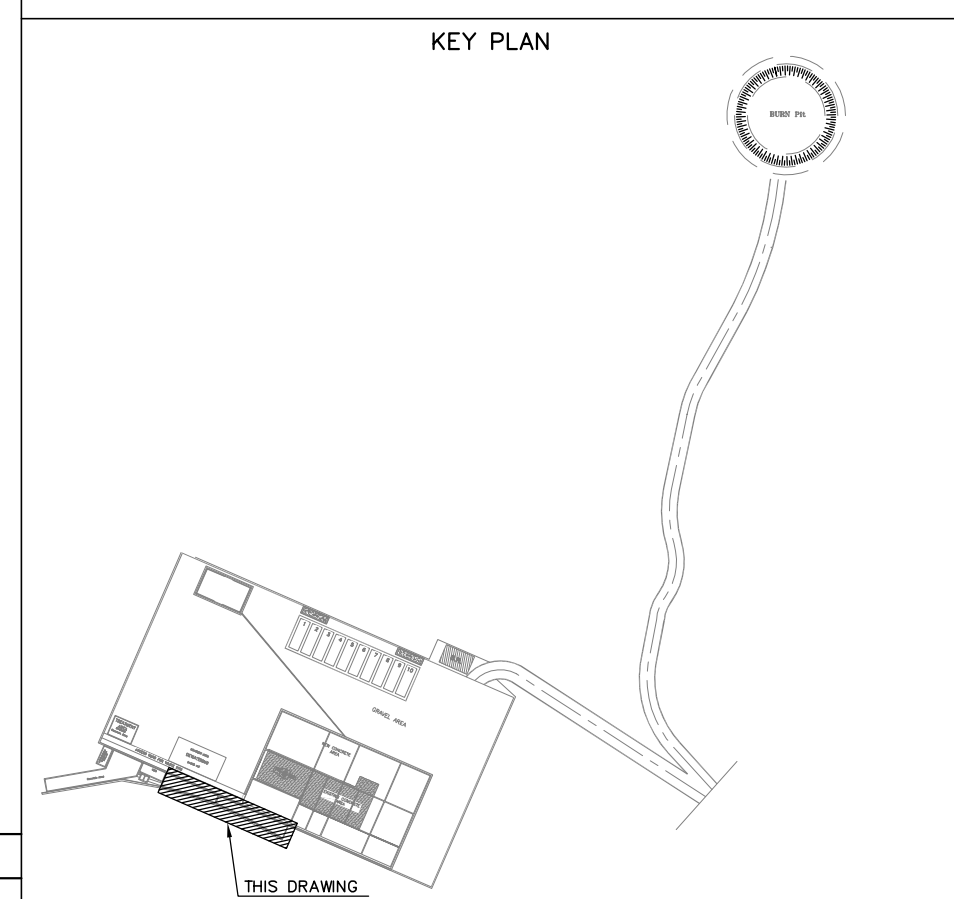





D02	MAR.2023	IFA	R.BERLOU	M.FAKHARIAN	M.MEHRSHAD	***	***	*****	***	*****	***	*****
D01	NOV.2022	IFA	R.BERLOU	M.FAKHARIAN	M.MEHRSHAD	***	***	*****	***	*****	***	*****
D00	OCT.2022	IFC	R.BERLOU	M.FAKHARIAN	M.MEHRSHAD	***	***	*****	***	*****	***	*****
REV.	DATE	P.O.I.S	PREP.	CHK.	APP.	AUT.	REV.	DESCRIPTION	BY	DATE	BY	DATE
PROJECT NAME: BINAK OILFIELD DEVELOPMENT/SUB-SURFACE WORK PACKAGES BK14 WHF MODIFICATIONS							CHECKED					
PROJECT NO.: 971020							REV. APPR.					
EPC CONTRACTOR: HIRGAN ENERGY - DESIGN & INSPECTION COMPANIES							EPD/EPC CONTRACTOR(GC): PETROIRAN DEVELOPMENT COMPANY					
DRAWING TITLE: CIVIL AND STRUCTURAL DRAWINGS-BK14 SECTION REINFORCEMENT PLAN							NO CONSTRUCTION PERMITTED UNLESS DRAWING APPROVED					
APPROVED FOR CONSTRUCTION							BY:		DATE:			
SCALE	SIZE	DRAWING NO.		SHEET NO.	REV.	BUDGET REF.	LOCATION	SIZE	CLASS	SERIAL NO.	SHEET	REVISION
AS SHOWN	A1	BK-BK14-PEDCO-110-CV-DW-0001		18 OF 103	D02	053-073-9184	F	4	S	708209	18	D02

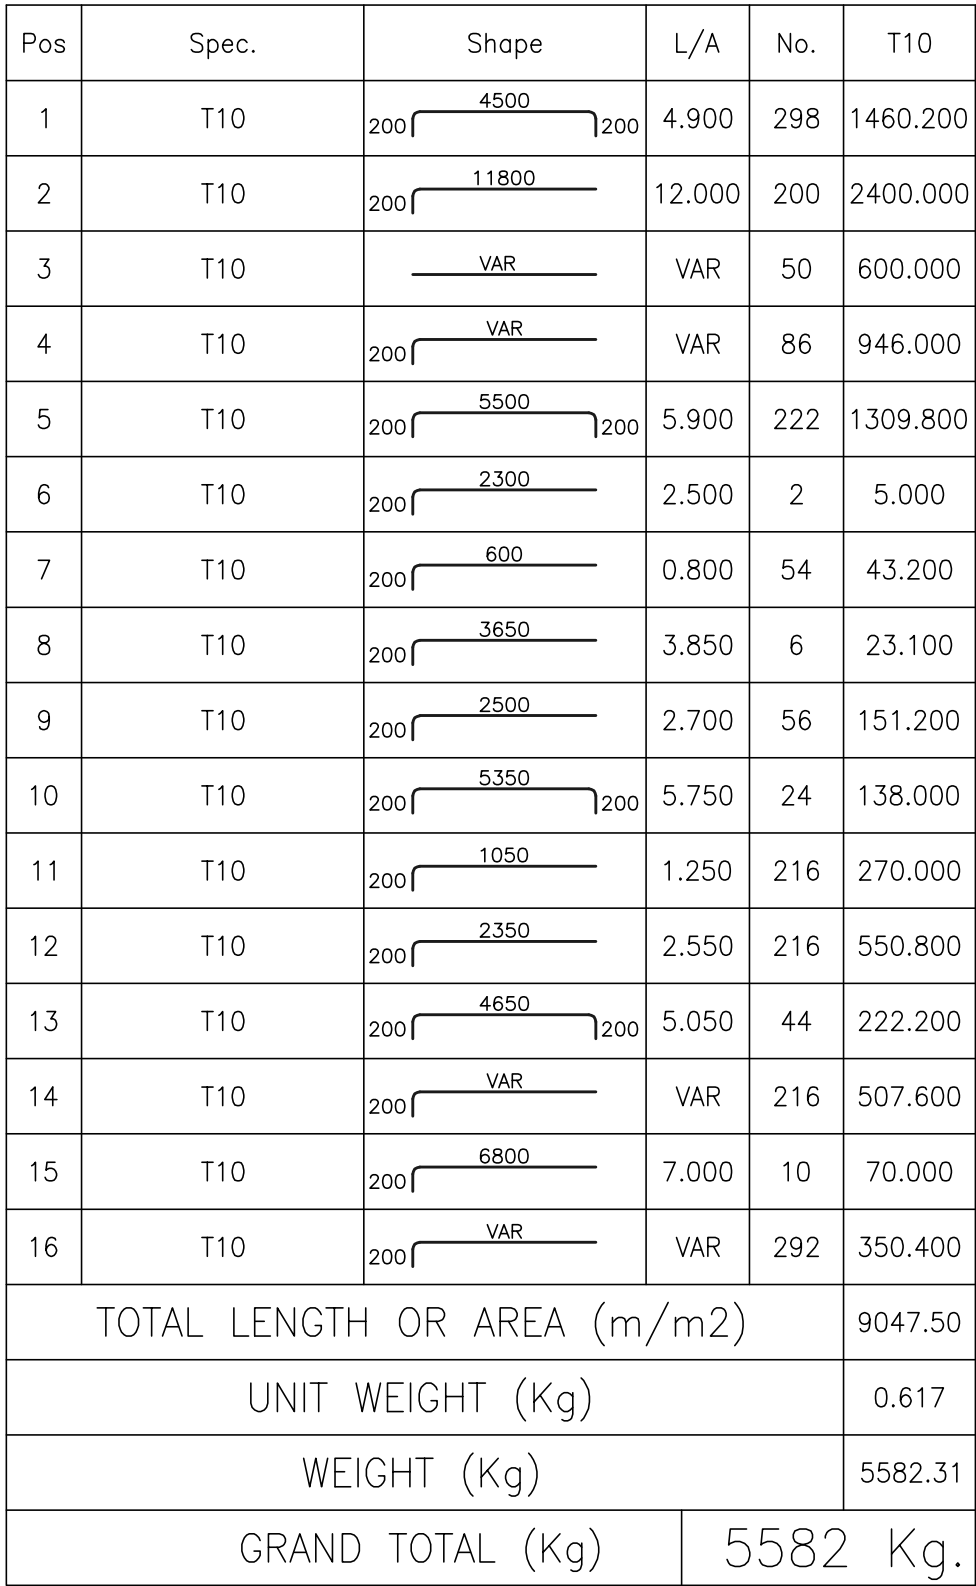
[illegible]





NOTES

- 1- ALL COORDINATES ARE IN METER.
- 2- ALL DIMENSIONS ARE IN MILLIMETERS AND ELEVATIONS ARE IN METER.
- 3- ALL DRAWINGS SHALL BE CHECKED BY CONTRACTOR WITH RELATIVE DRAWINGS BEFORE CONSTRUCTION.
- 4- ACCORDING TO THE SPECIFICATION OF CONCRETE WORKS:
"BK-GNRL-PEDCO-000-ST-SP-0001", 28 DAYS CHARACTERISTIC COMPRESSIVE STRENGTH OF MAIN CONCRETE IS 25 MPa(Q ON CYLINDRICAL SPECIMEN)
- 5- ACCORDING TO THE SPECIFICATION OF CONCRETE WORKS:
"BK-GNRL-PEDCO-000-ST-SP-0001", 28 DAYS CHARACTERISTIC COMPRESSIVE STRENGTH OF LEAN CONCRETE IS 15 MPa(Q ON CYLINDRICAL SPECIMEN)
- 6- REINFORCING BARS SHALL BE S400 ACCORDING TO: IS13132 AND INBC9 WITH MINIMUM TENSILE YIELD STRENGTH 400 N/mm²
- 7- MINIMUM FOUNDATION NET CONCRETE COVER SHALL BE 75 mm.
- 8- SPECIFICATIONS OF THERMO PLASTIC ACRYLIC COLOR,
BASED ON No.3758 NATIONAL STANDARD CODE:
DENSITY : 4.1-5.1 gr/cm³
THICKNESS : 300-400 MICRON
GLOSS : DULL
SOLID MATERIAL PERCENTAGE BY WEIGHT : 75%±2
SOLID MATERIAL PERCENTAGE BY VOLUME : 48%±2
- 9- JOINT SEALANT MATERIALS SHALL BE WETHER-RESISTANT POLYURETHANE OR SILICONE SUCH AS AEROLASTIC 1674" OR SIMILAR AND SHALL CONFORM TO BS-4254 for VERTICAL JOINTS IN WALLS.
- 10- CONSTRUCTION JOINTS SHALL BE CONSIDERED IN CONCRETE SLABS EVERY 6m.
- 11- GEODETIC PARAMETERS FOR COORDINATES ARE AS BELOW:
HORIZONTAL COORDINATE SYSTEM: WGS84/UTM ZONE 39
ELLIPSOID : WORLD GEODETIC SYSTEM 1984 (WGS84)
MAP PROJECTION: UNIVERSAL TRANSVERSE MERCATOR (UTM)
VERTICAL DATUM: MSL

±0.00 = +186.00(R.G.L.)MSL

    LEGEND AND ABBREVIATION			
	REINFORCED CONCRETE		SUB GRADE
	LEAN CONCRETE		SLOPE
	CEMENT BLOCK WALL		EXISTING CONCRETE AREA
	GRAVEL		
T.O.F.	TOP OF FOUNDATION		
T.O.W.	TOP OF WALL		
T.O.C.	TOP OF CONCRETE		
T.O.PIT	TOP OF PIT		
B.O.P.	BOTTOM OF PIPE		
R.G.L.	ROUGH GRADING LEVEL		
REFERENCE DRAWING		DRG. No.	
SPECIFICATION FOR FENCE & GATE		BK-GRNAL-PEDCO-000-CV-SP-0003	
STANDARD DRAWING FOR FENCE & GATE DETAILS		BK-GRNAL-PEDCO-000-CV-DW-0009	
GENERAL NOTES – STEEL STRUCTURES		BK-GRNAL-PEDCO-000-ST-DW-0011	
GENERAL NOTES – REINFORCED CONCRETE STRUCTURES		BK-GRNAL-PEDCO-000-ST-DW-0012	
GENERAL CIVIL LAYOUT – BK14		BK-BK14-PEDCO-110-CV-PY-0001	
ROUGH GRADING PLANS – BK14		BK-BK14-PEDCO-110-CV-DW-0003	
STANDARD DRAWING FOR CULVERT & DETAILS		BK-GRNAL-PEDCO-000-CV-DW-0014	
STANDARD DETAILS OF MISCELLANEOUS ITEMS		BK-GRNAL-PEDCO-000-CV-DW-0040	
SPECIFICATION FOR EARTH WORK		BK-GRNAL-PEDCO-000-CV-SP-0004	
FOUNDATION DRAWING FOR SECURITY BUILDING FOR WELL PADS-BK-14		BK-BK14-PEDCO-110-ST-DW-0002	
STRUCTURAL DRAWING FOR SECURITY BUILDING FOR WELL PADS-BK-14		BK-BK14-PEDCO-110-ST-DW-0003	
STRUCTURAL DRAWING FOR SWOGEAR BUILDING FOR WELL PADS-BK-14		BK-BK14-PEDCO-110-ST-DW-0004	
STRUCTURAL DRAWING FOR SWOGEAR BUILDING FOR WELL PADS-BK-14		BK-BK14-PEDCO-110-ST-DW-0005	
FOUNDATION DRAWING FOR POTABLE WATER TANK FOR WELL PADS-BK-14		BK-BK14-PEDCO-110-ST-DW-0006	
FOUNDATION DRAWING FOR DIESEL GENERATOR SHELTER FOR WELL PADS-BK-14		BK-BK14-PEDCO-110-ST-DW-0007	
STRUCTURAL DRAWING FOR DIESEL GENERATOR SHELTER FOR WELL PADS-BK-14		BK-BK14-PEDCO-110-ST-DW-0008	

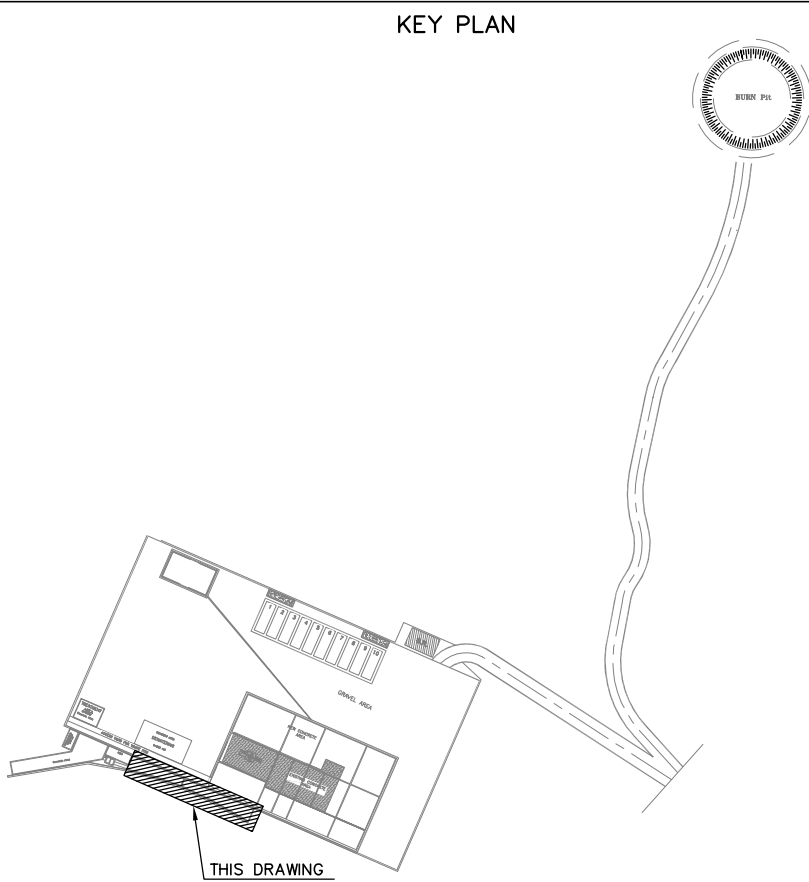

  
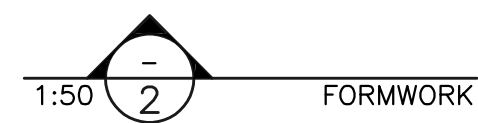
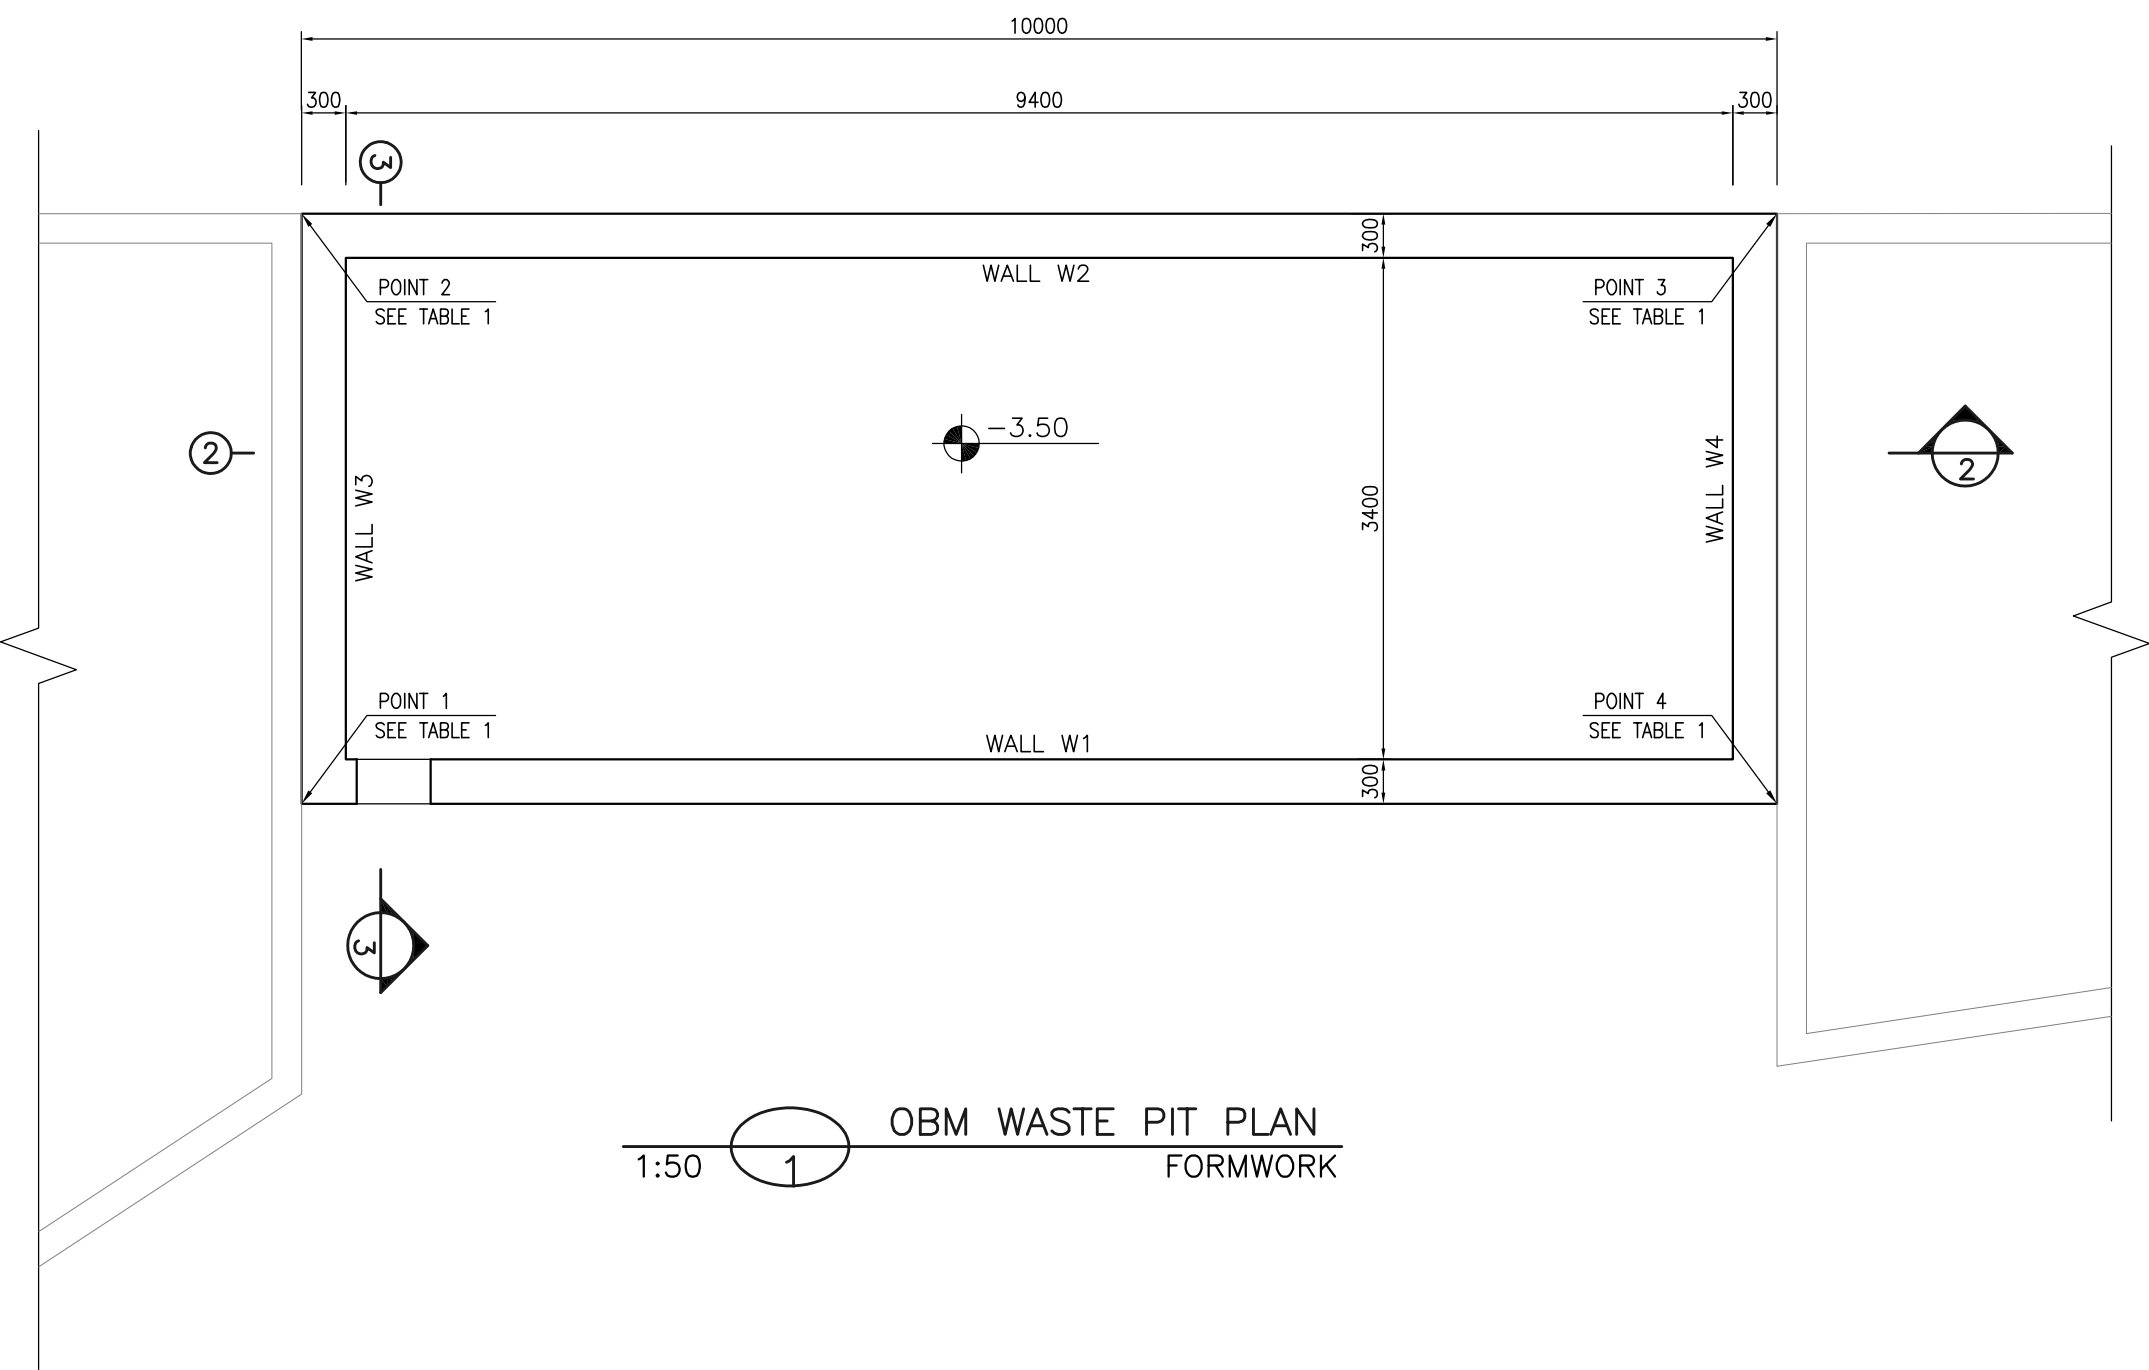


D02	MAR.2023	IFA	R.BERLOUEI	M.FAKHARIAN	M.MEHRSHAD	***	
D01	NOV.2022	IFA	R.BERLOUEI	M.FAKHARIAN	M.MEHRSHAD	***	
D00	OCT.2022	IFC	R.BERLOUEI	M.FAKHARIAN	M.MEHRSHAD	***	
REV.	DATE	P.O.I.S	PREP.	CHK.	APP.	AUT.	


NOTES

- 1- ALL COORDINATES ARE IN METER.
- 2- ALL DIMENSIONS ARE IN MILLIMETERS AND ELEVATIONS ARE IN METER.
- 3- ALL DRAWINGS SHALL BE CHECKED BY CONTRACTOR WITH RELATIVE DRAWINGS BEFORE CONSTRUCTION.
- 4-ACCORDING TO THE SPECIFICATION OF CONCRETE WORKS:
"BK-GNRL-PEDCO-000-ST-SP-0001",28 DAYS CHARACTERISTIC COMPRESSIVE STRENGTH OF MAIN CONCRETE IS 25 MPa(ON CYLINDRICAL SPECIMEN)
- 5-ACCORDING TO THE SPECIFICATION OF CONCRETE WORKS:
"BK-GNRL-PEDCO-000-ST-SP-0001",28 DAYS CHARACTERISTIC COMPRESSIVE STRENGTH OF LEAN CONCRETE IS 15 MPa(ON CYLINDRICAL SPECIMEN)
- 6- REINFORCING BARS SHALL BE S400 ACCORDING TO ISR13132 AND INBC9 WITH MINIMUM TENSILE YIELD STRENGTH 400 N/mm²
- 7- MINIMUM FOUNDATION NET CONCRETE COVER SHALL BE 75 mm.
- 8- SPECIFICATIONS OF THERMO PLAST ACRYLIC COLOR, BASED ON No.3758 NATIONAL STANDARD CODE:
DENSITY : 4.1-5.1 g/cm³
THICKNESS :300-400 MICRON
GLOSS : DULL
SOLID MATERIAL PERCENTAGE BY WEIGHT :75%±2
SOLID MATERIAL PERCENTAGE BY VOLUME :48%±2
- 9-JOINT SEALANT MATERIALS SHALL BE WETHER-RESISTANT POLYURETHANE OR SILICONE SCH AS "AEROLASTIC 1674" OR SIMILAR AND SHALL CONFORM TO BS-4254 FOR VERTICAL JOINTS IN WALLS.
- 10-CONTRACTION JOINTS SHALL BE CONSIDERED IN CONCRETE SLABS EVERY 6m.
- 11-GEODETIC PARAMETERS FOR COORDINATES ARE AS BELOW:
HORIZONTAL COORDINATE SYSTEM: WGS84/UTM ZONE 39
ELLIPSOID : WORLD GEODETIC SYSTEM 1984 (WGS84)
MAP PROJECTION: UNIVERSAL TRANSVERSE MERCATOR (UTM)
VERTICAL DATUM: MSL

±0.00 = +186.00(R.G.L.)MSL

   LEGEND AND ABBREVIATION			
	REINFORCED CONCRETE		SUB GRADE
	LEAN CONCRETE		SLOPE
	CEMENT BLOCK WALL		EXISTING CONCRETE AREA
	GRAVEL		
T.O.F.	TOP OF FOUNDATION		
T.O.W.	TOP OF WALL		
T.O.C.	TOP OF CONCRETE		
T.O.PIT	TOP OF PIT		
B.O.P.	BOTTOM OF PIPE		
R.G.L.	ROUGH GRADING LEVEL		

REFERENCE DRAWING	DRG. No.
SPECIFICATION FOR FENCE & GATE	BK-GNRL-PEDCO-000-CV-SP-0003
STANDARD DRAWING FOR FENCE & GATE DETAILS	BK-GNRL-PEDCO-000-CV-DW-0009
GENERAL NOTES – STEEL STRUCTURES	BK-GNRL-PEDCO-000-ST-DW-0011
GENERAL NOTES – REINFORCED CONCRETE SUBSTRUCTURES	BK-GNRL-PEDCO-000-CV-DW-0012
GENERAL CIVIL LAYOUT – BK14	BK-BK14-PEDCO-110-CV-PY-0001
ROUGH GRADING PLANS – BK14	BK-BK14-PEDCO-110-CV-DW-0003
STANDARD DRAWING FOR CULVERT & DETAILS	BK-GNRL-PEDCO-000-CV-DW-0014
STANDARD DETAILS OF MISCELLANEOUS ITEMS	BK-GNRL-PEDCO-000-CV-DW-0040
SPECIFICATION FOR EARTH WORK	BK-GNRL-PEDCO-000-CV-SP-0004
FOUNDATION DRAWING FOR SECURITY BUILDING FOR WELL PADS-BK-14	BK-BK14-PEDCO-110-ST-DW-0002
STRUCTURAL DRAWING FOR SECURITY BUILDING FOR WELL PADS-BK-14	BK-BK14-PEDCO-110-ST-DW-0003
FOUNDATION DRAWING FOR SWITCHGEAR BUILDING FOR WELL PADS-BK-14	BK-BK14-PEDCO-110-ST-DW-0004
STRUCTURAL DRAWING FOR SWITCHGEAR BUILDING FOR WELL PADS-BK-14	BK-BK14-PEDCO-110-ST-DW-0005
FOUNDATION DRAWING FOR POTABLE WATER TANK FOR WELL PADS-BK-14	BK-BK14-PEDCO-110-ST-DW-0006
FOUNDATION DRAWING FOR DIESEL GENERATOR SHELTER FOR WELL PADS-BK-14	BK-BK14-PEDCO-110-ST-DW-0007
STRUCTURAL DRAWING FOR DIESEL GENERATOR SHELTER FOR WELL PADS-BK-14	BK-BK14-PEDCO-110-ST-DW-0008

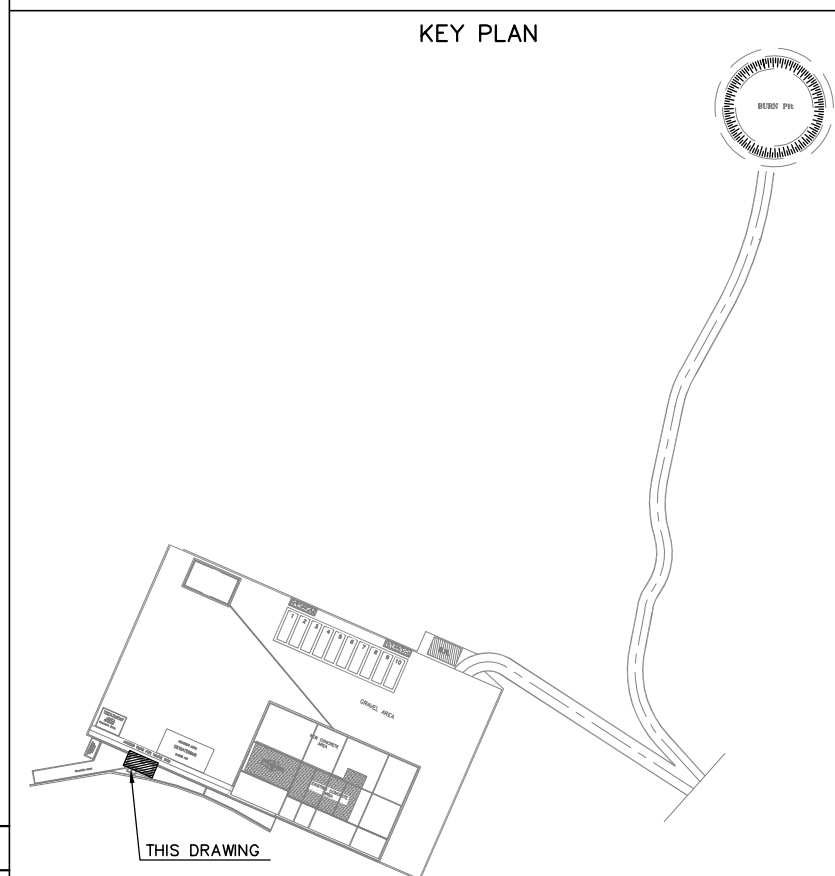

***	*****	XX XX	XXX XXXX	XX XX	XXX XXXX
REV.	DESCRIPTION	BY	DATE	BY	DATE
		CHECKED		REV. APPR.	

اصل و کلیه نسخ این نقشه و حق اقتباس متعلق به شرکت ملی مناطق نفت خیز جنوب میباشد.

THE ORIGINAL AND ALL COPIES OF THIS DRAWING TOGETHER WITH
THE COPYRIGHT THEREIN ARE THE SOLE PROPERTY OF
N.I.S.O.C. / FIELDS

BINAK OILFIELD DEVELOPMENT SUB-SURFACE WORK PACKAGES							
BK14 WHF MODIFICATIONS							
DATE	SCALE	DRAWING BY	CHECKED BY	PROJECT ENG.			
NO CONSTRUCTION PERMITTED UNLESS DRAWING APPROVED							
APPROVED FOR CONSTRUCTION			BY:		DATE:		
BUDGET REF.	LOCATION	SIZE	CLASS	SERIAL NO.	SHEET	REVISION	
053-073-9184	F	4	S	708209	20	D02	

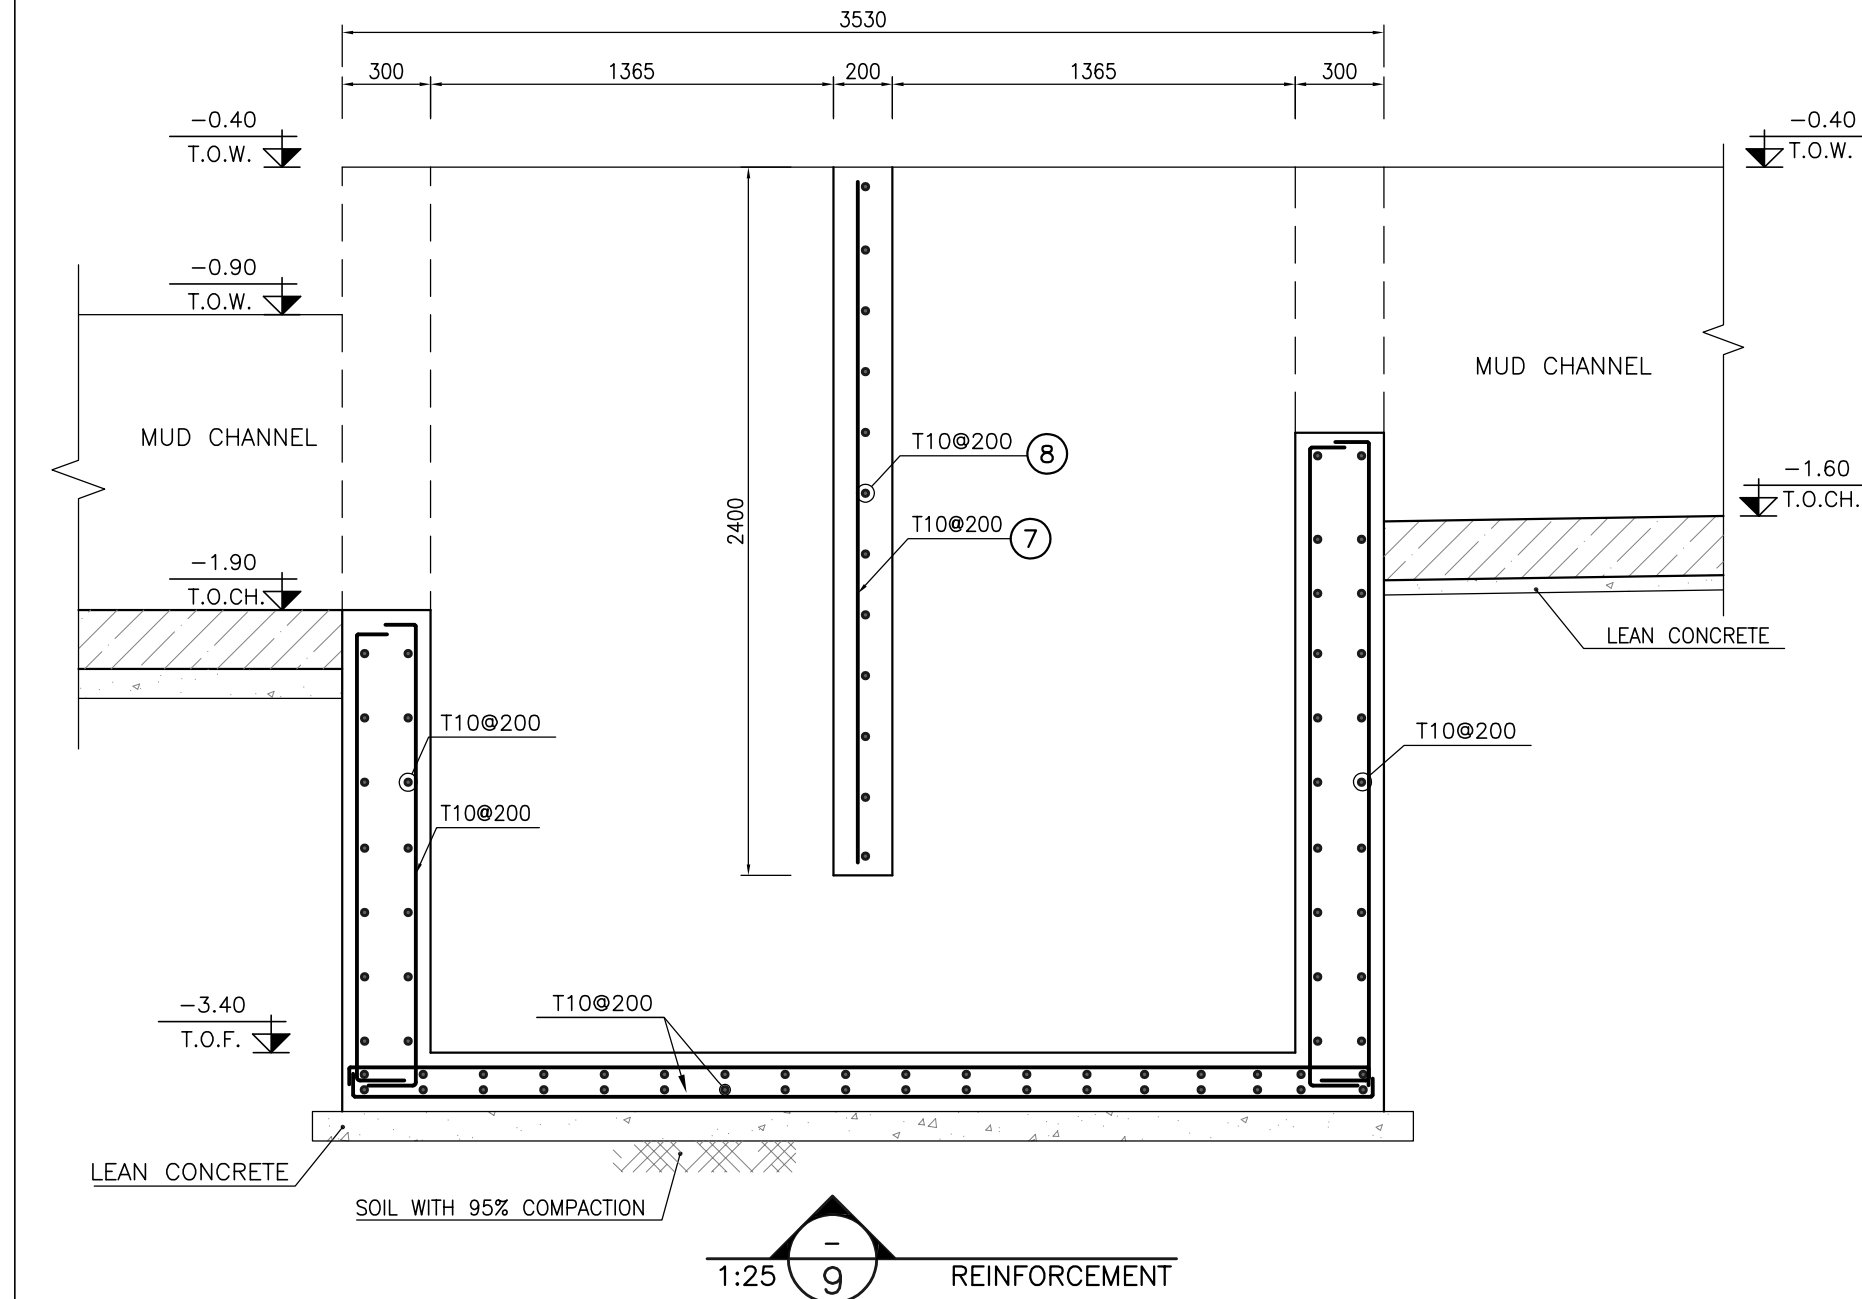
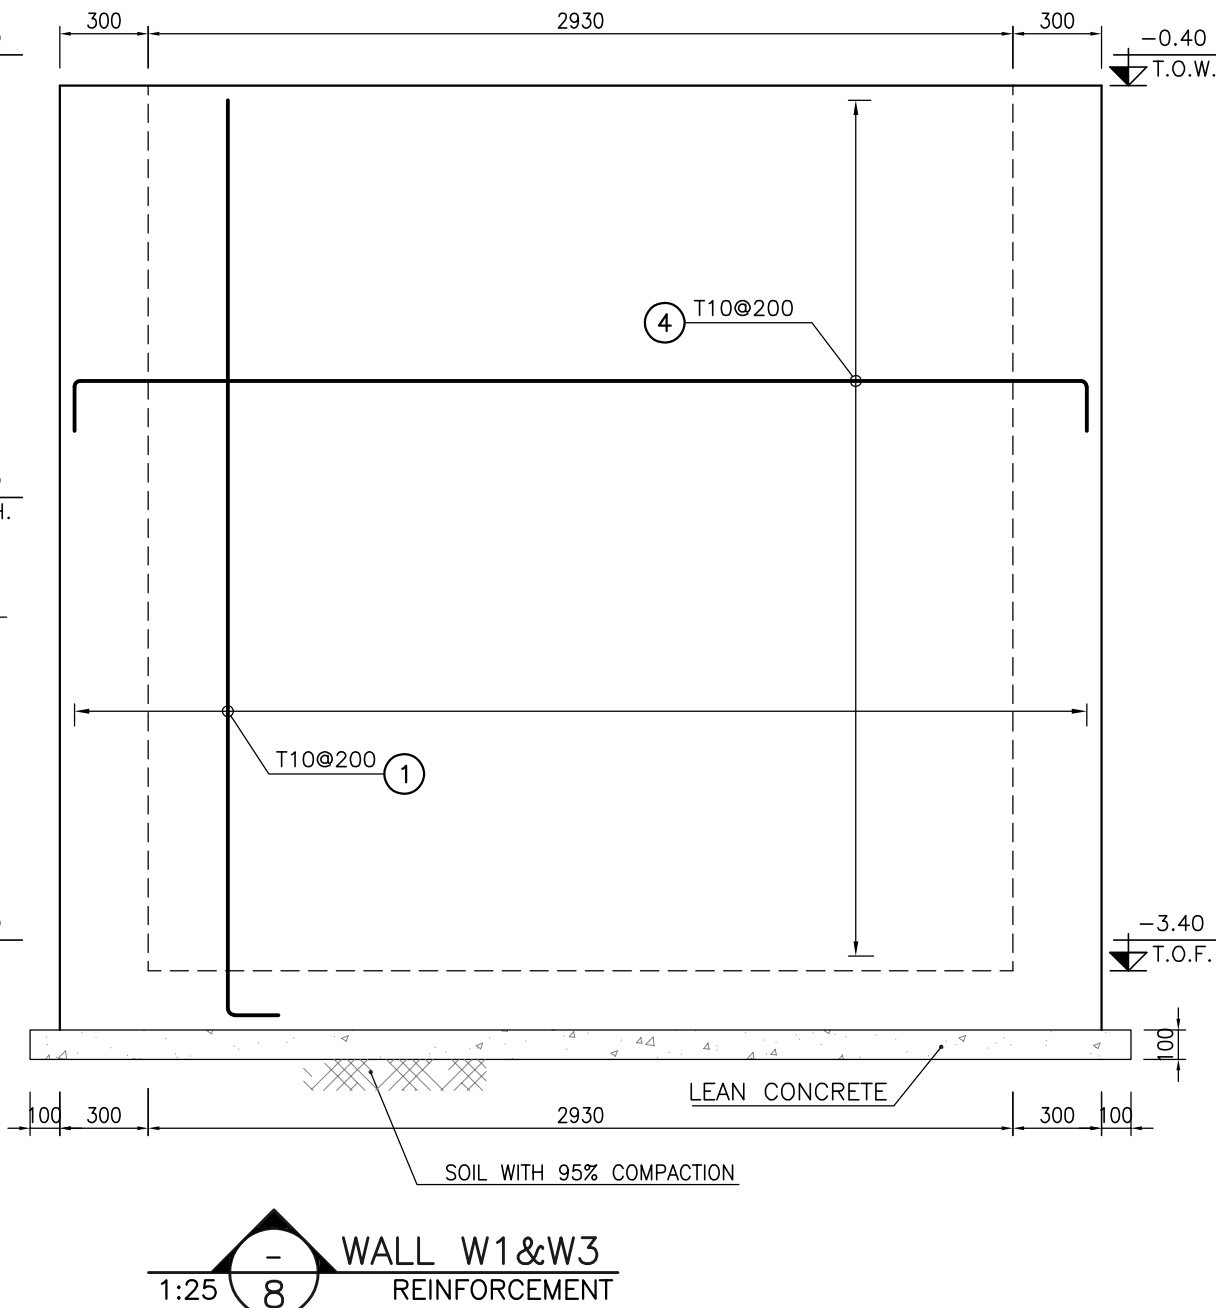
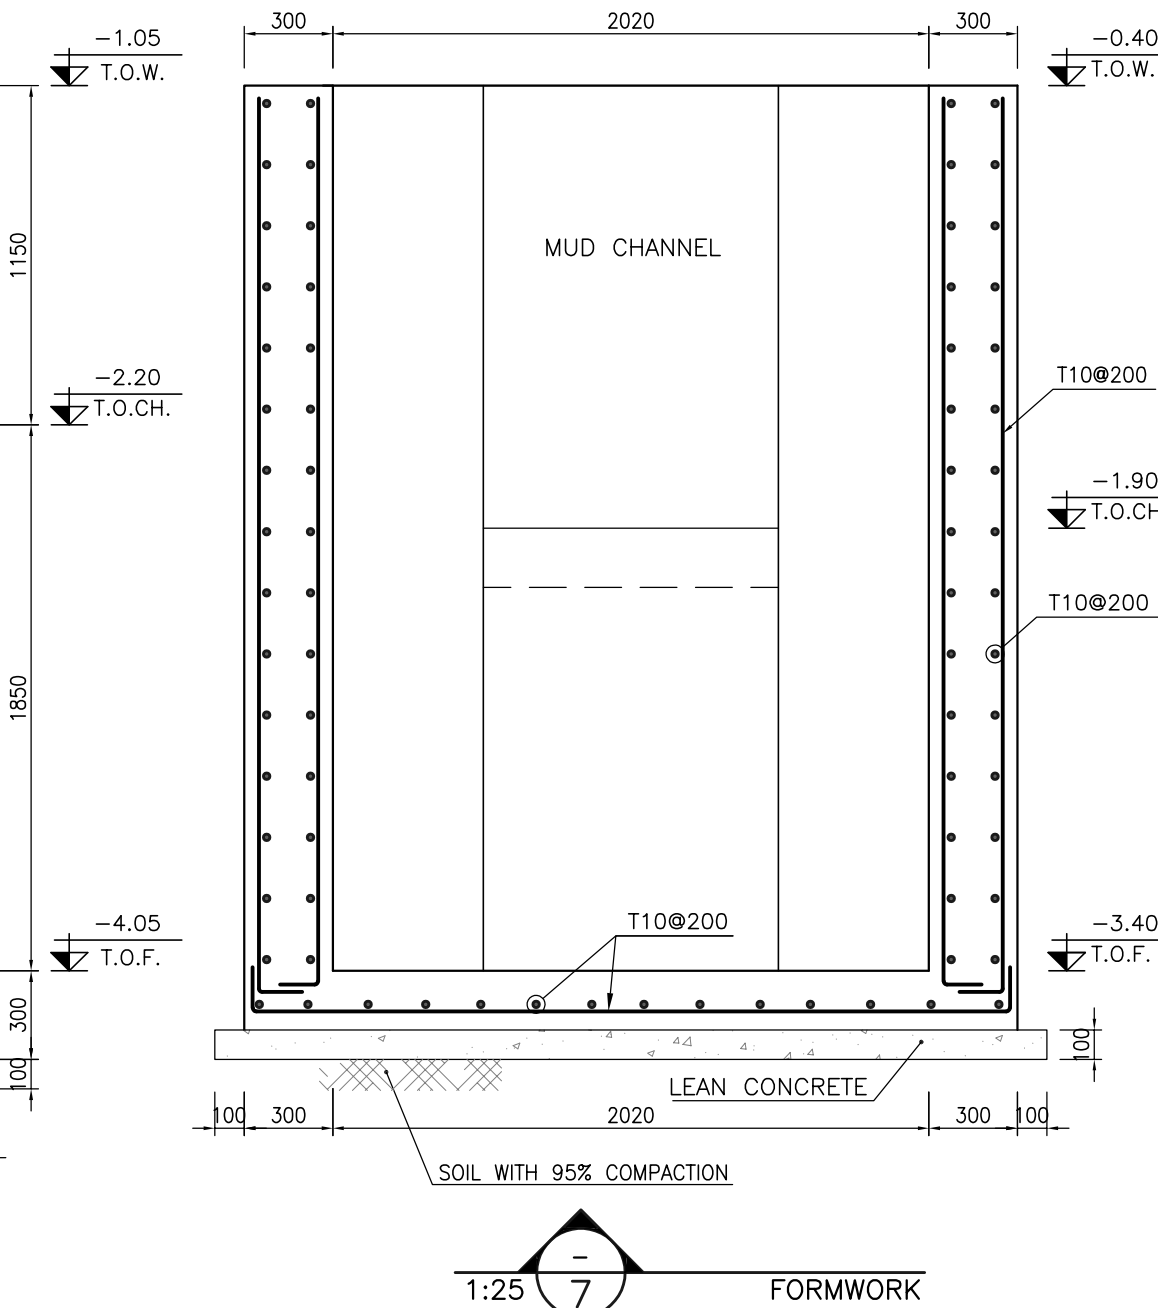
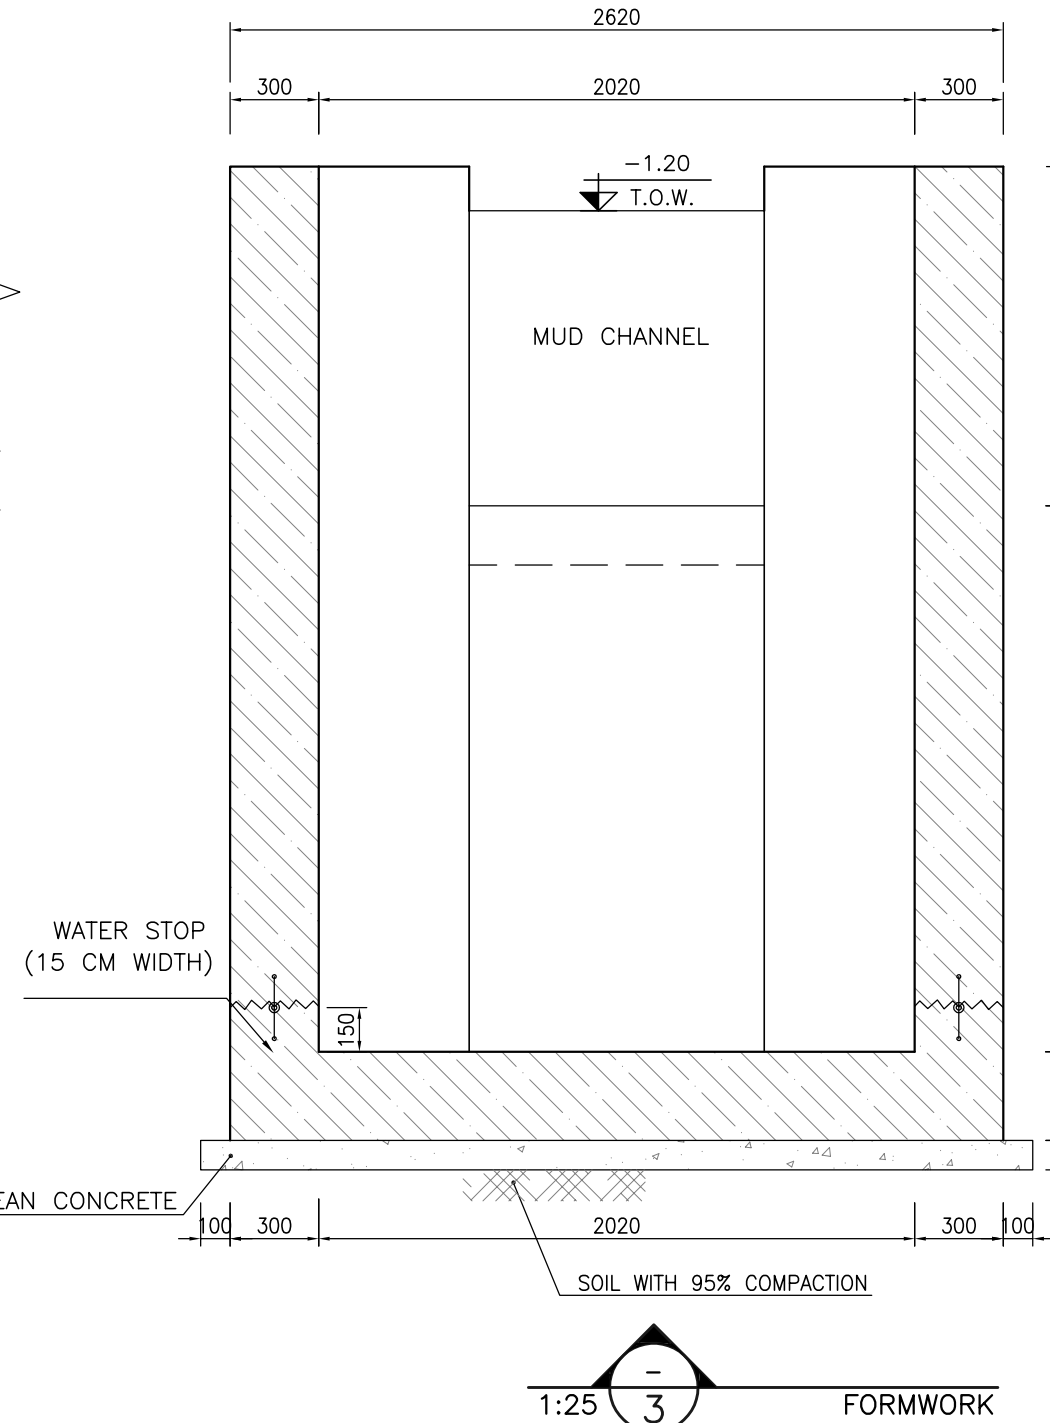
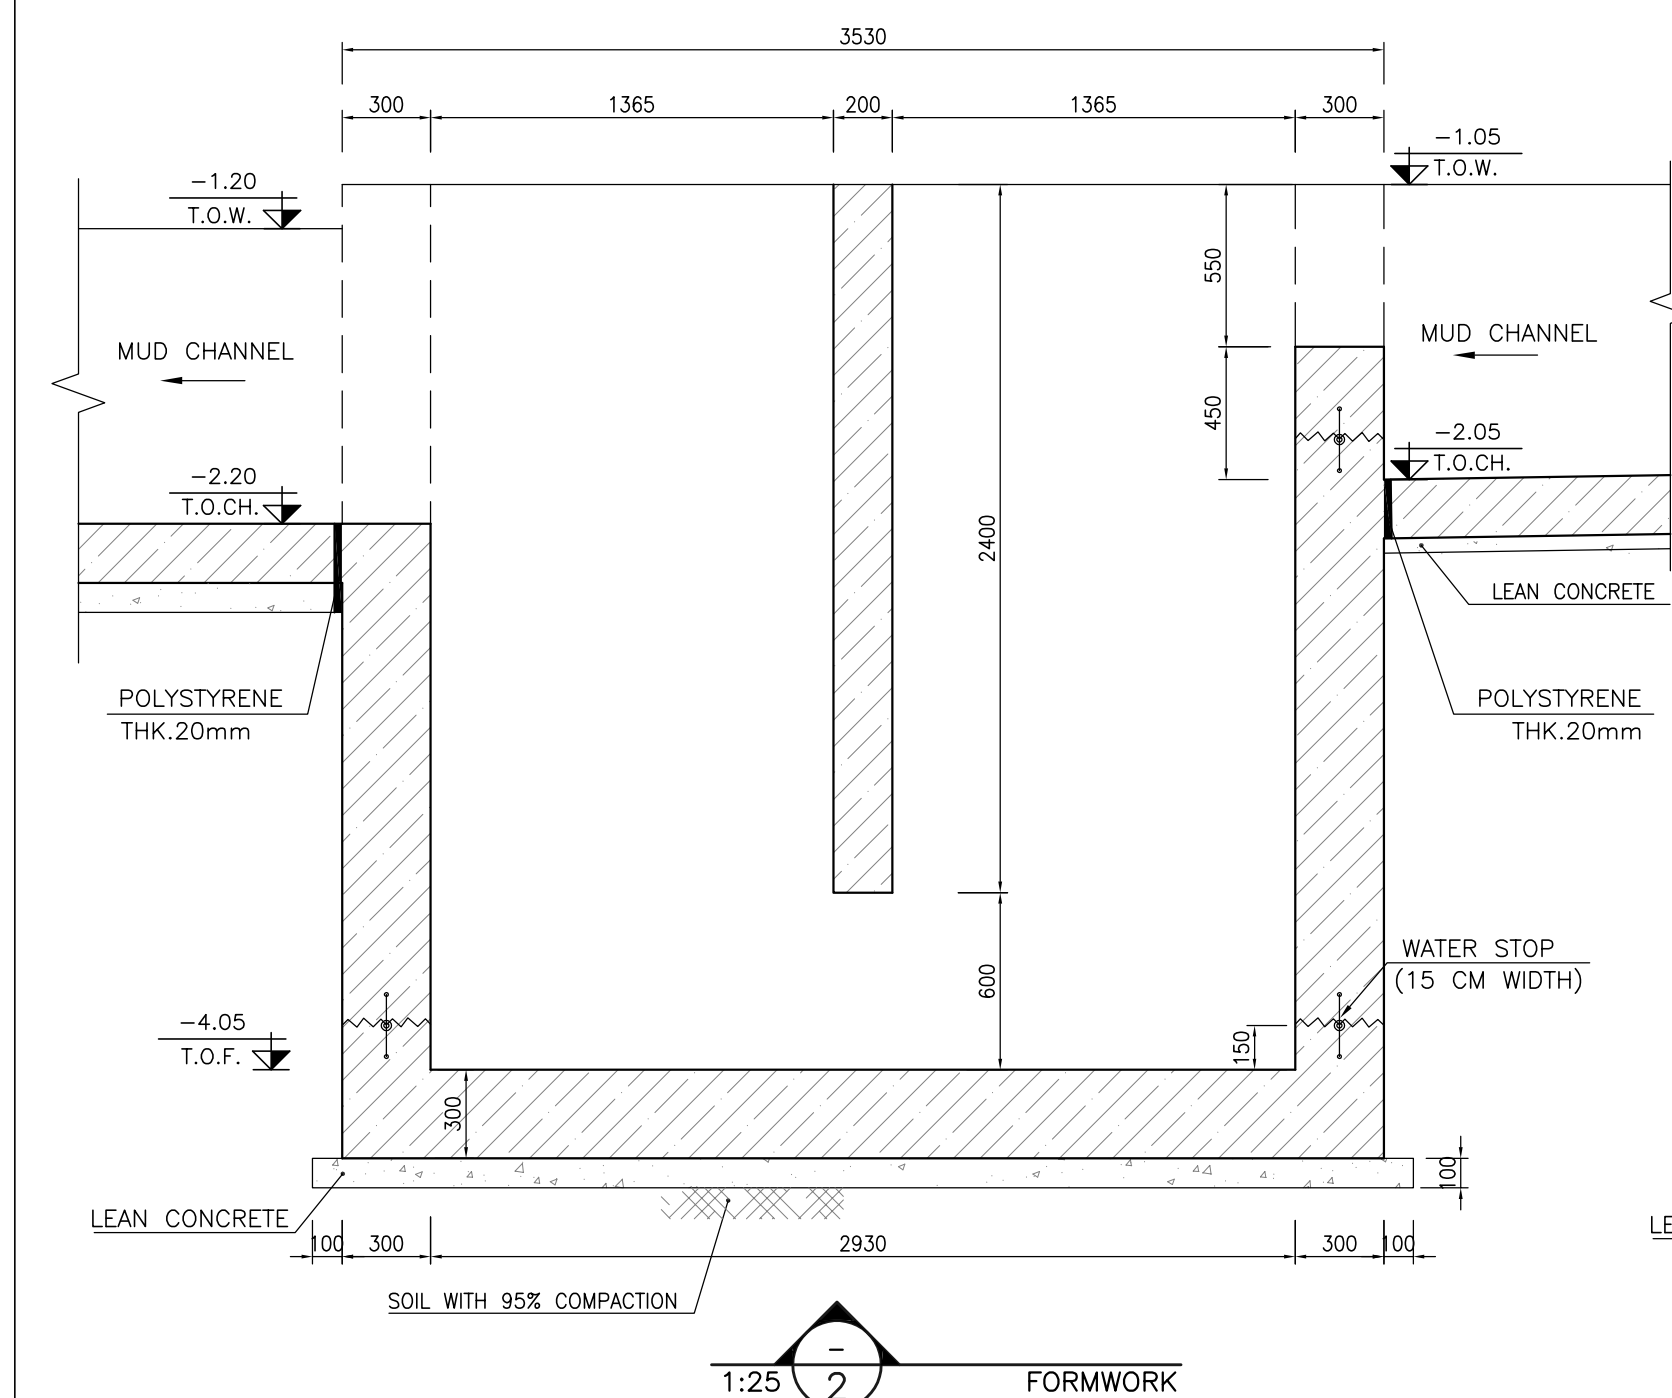
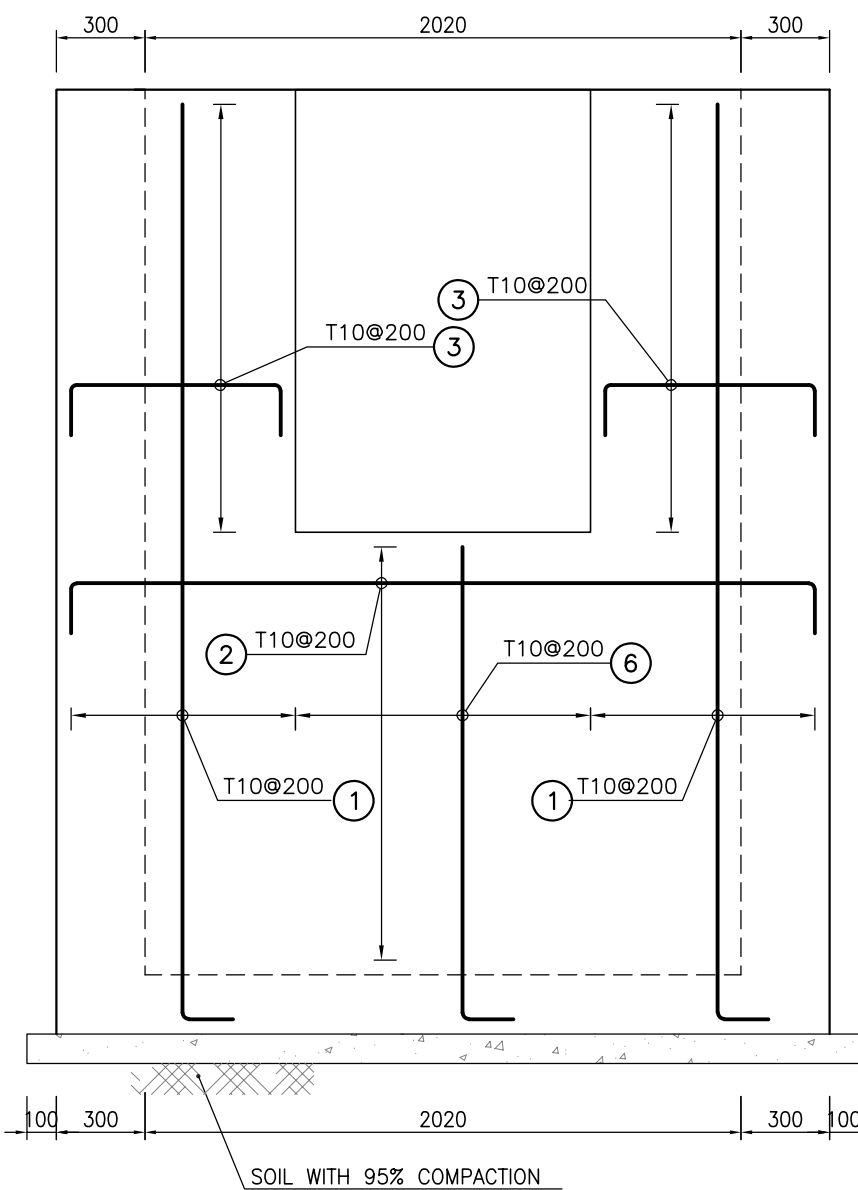
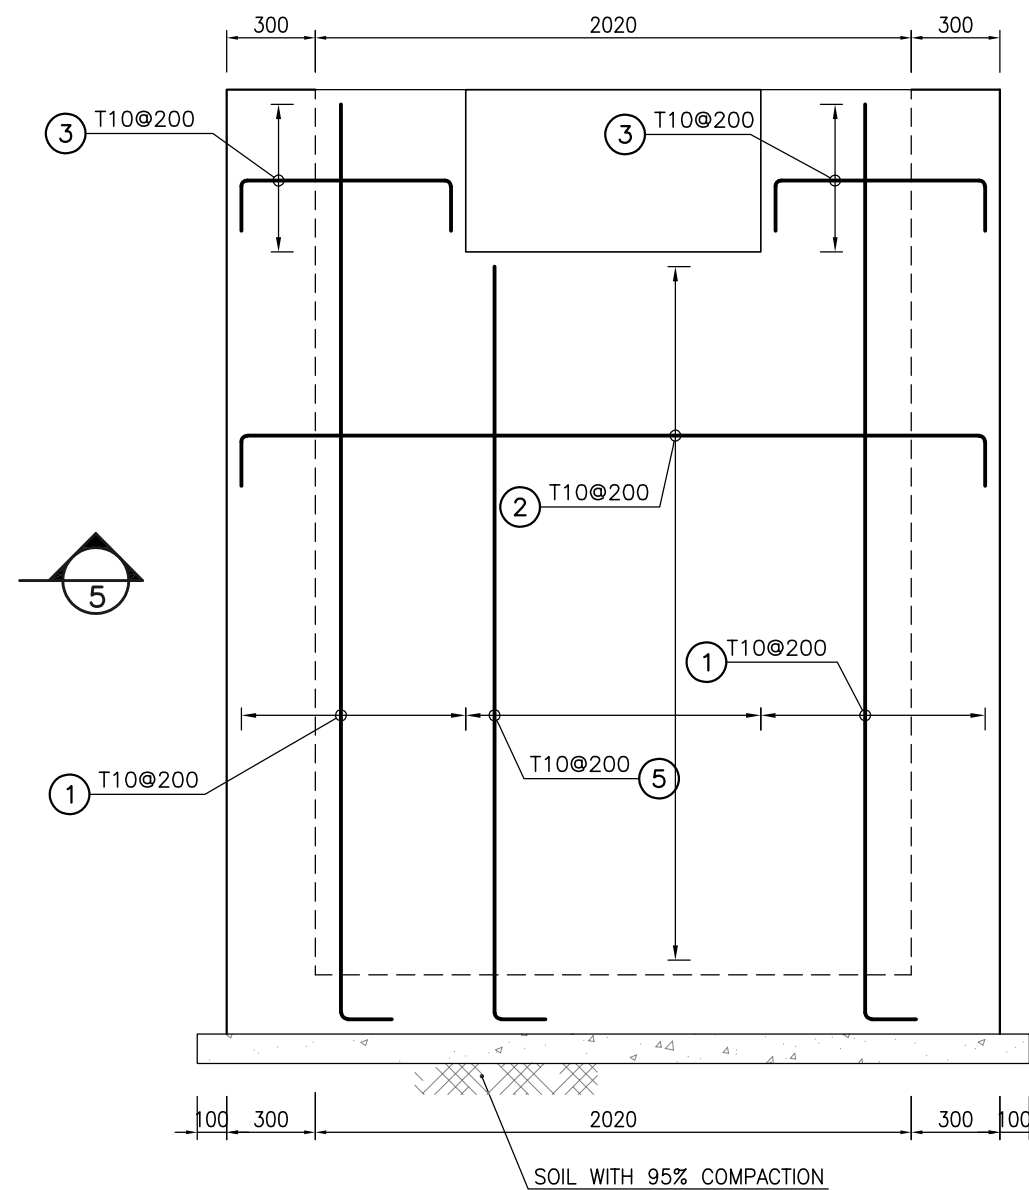
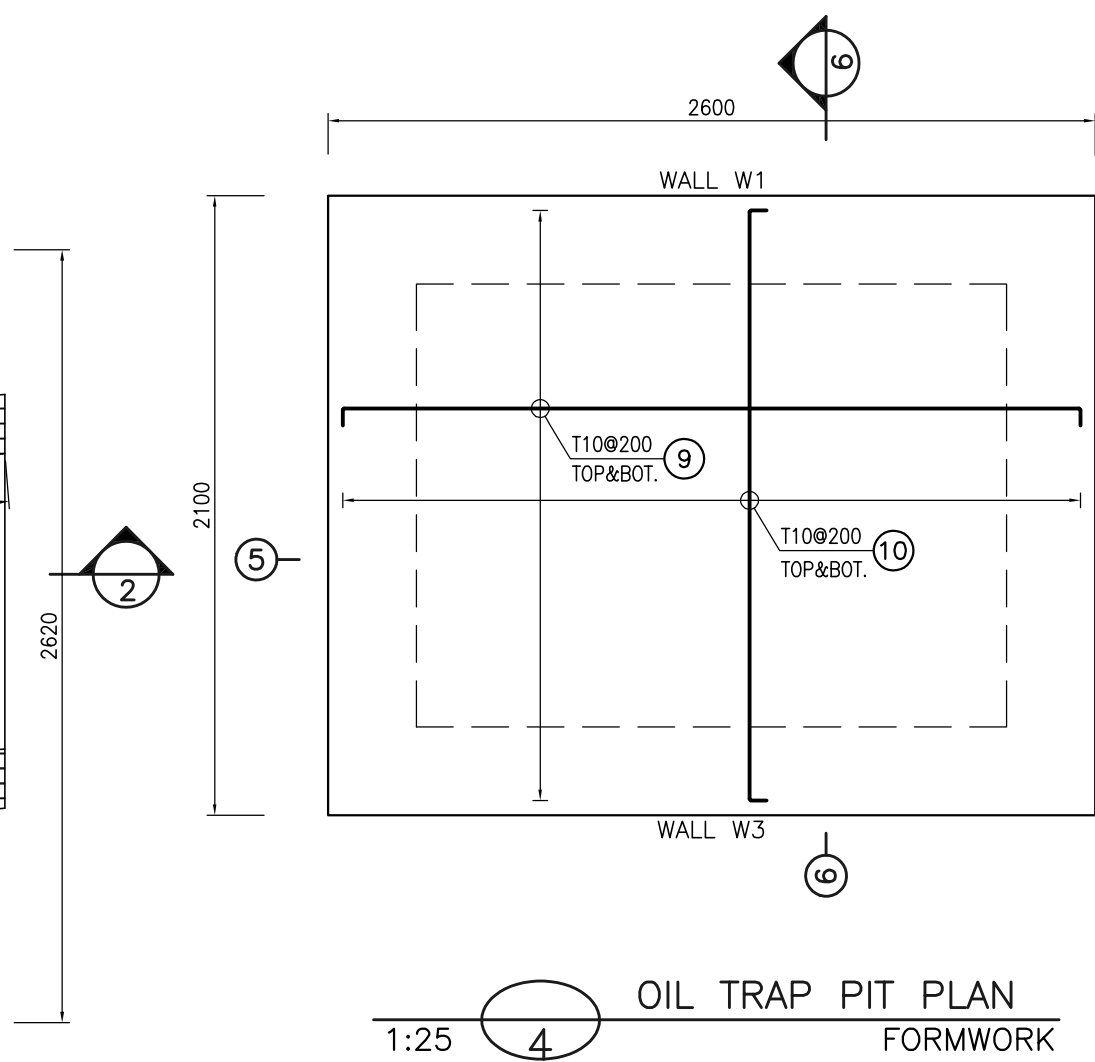
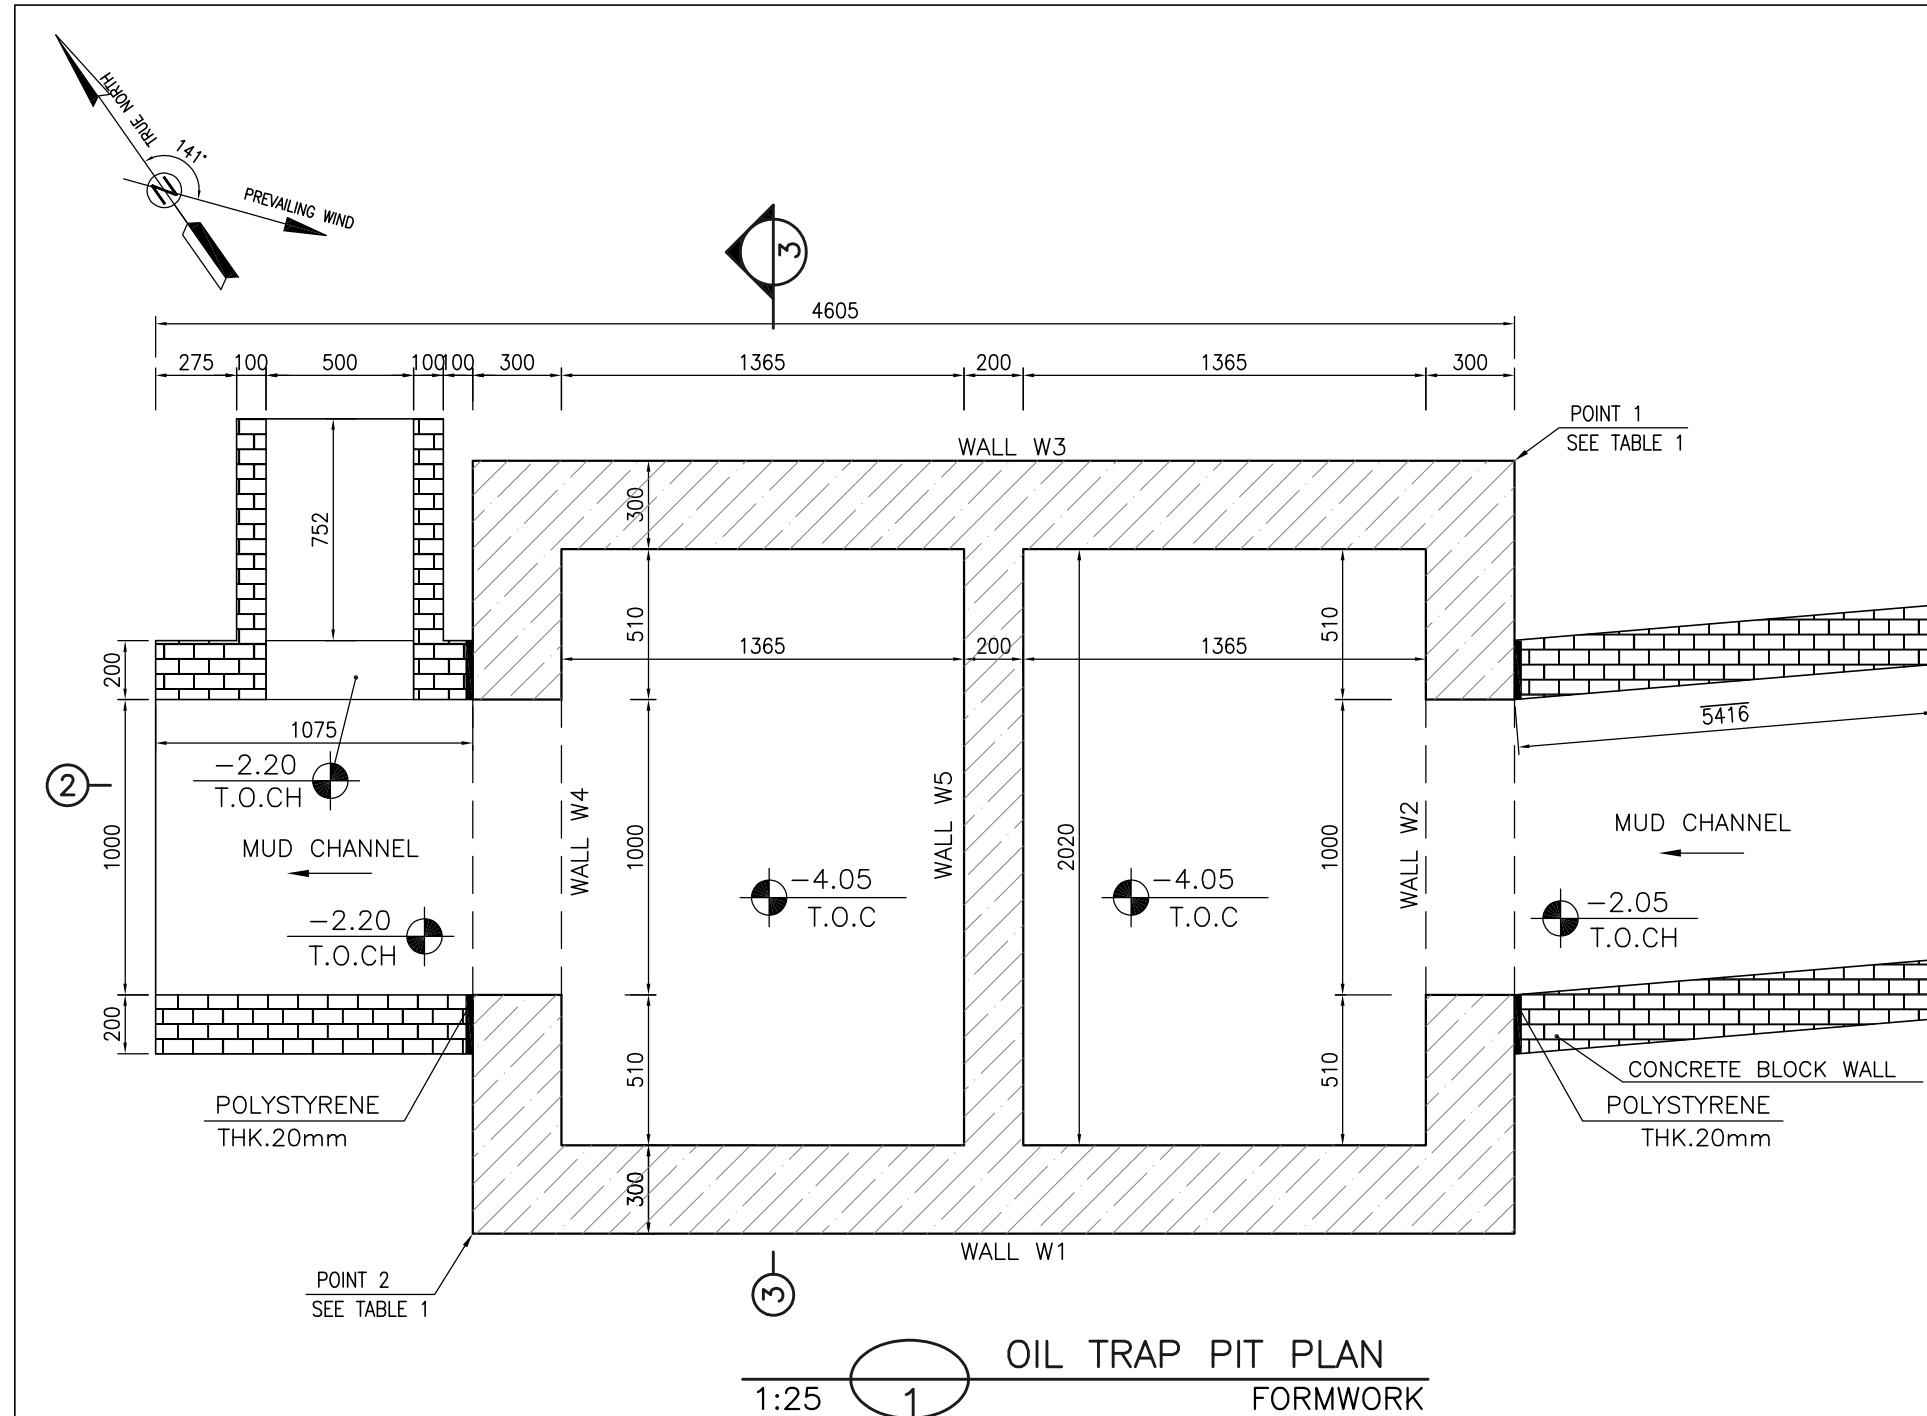



TABLE 1 (CORNERS COORDINATES)			
POINT 1	E=437781.060	N=3295002.363	
POINT 2	E=437776.778	N=3295001.372	

Pos	Spec.	Shope	L/A	No.	T10
1	T10	3150	3.300	116	382.800
2	T10	2600	2.900	40	116.000
3	T10	810	1.110	48	53.280
4	T10	3550	3.850	72	277.200
5	T10	2600	2.750	12	33.000
6	T10	1650	1.800	12	21.600
7	T10	2400	2.400	11	26.400
8	T10	2050	2.050	13	26.650
9	T10	2500	2.800	24	67.200
10	T10	2150	2.300	26	59.800
TOTAL LENGTH OR AREA (m/m2)					1063.93
UNIT WEIGHT (Kg)					0.617
WEIGHT (Kg)					656.44
GRAND TOTAL (Kg)					656 Kg.




D02	MAR.2023	IFA	R.BERLOUEJ	M.FAKHARIAN	M.MEHRSHAD	***
D01	NOV.2022	IFA	R.BERLOUEJ	M.FAKHARIAN	M.MEHRSHAD	***
D00	OCT.2022	IFC	R.BERLOUEJ	M.FAKHARIAN	M.MEHRSHAD	***
REV.	DATE	P.O.I.S	PREP.	CHK.	APP.	AUT.
PROJECT NAME:						

- NOTES
- 1- ALL COORDINATES ARE IN METER.
 - 2- ALL DIMENSIONS ARE IN MILLIMETERS AND ELEVATIONS ARE IN METER.
 - 3- ALL DRAWINGS SHALL BE CHECKED BY CONTRACTOR WITH RELATIVE DRAWINGS BEFORE CONSTRUCTION.
 - 4- ACCORDING TO THE SPECIFICATION OF CONCRETE WORKS: "BK-GNRL-PEDCO-000-ST-SP-0001", 28 DAYS CHARACTERISTIC COMPRESSIVE STRENGTH OF MAIN CONCRETE IS 25 MPa (ON CYLINDRICAL SPECIMEN)
 - 5- ACCORDING TO THE SPECIFICATION OF CONCRETE WORKS: "BK-GNRL-PEDCO-000-ST-SP-0001", 28 DAYS CHARACTERISTIC COMPRESSIVE STRENGTH OF LEAN CONCRETE IS 15 MPa (ON CYLINDRICAL SPECIMEN)
 - 6- REINFORCING BARS SHALL BE S400 ACCORDING TO: ISIRI3132 AND INBC9 WITH MINIMUM TENSILE YIELD STRENGTH 400 N/mm²
 - 7- MINIMUM FOUNDATION NET CONCRETE COVER SHALL BE 75 mm.
 - 8- SPECIFICATIONS OF THERMO PLAST ACRYLIC COLOR, BASED ON No.3758 NATIONAL STANDARD CODE: DENSITY : 4.1-5.1 gr/cm³ THICKNESS : 300-400 MICRON GLOSS : DULL SOLID MATERIAL PERCENTAGE BY WEIGHT : 75%±2 SOLID MATERIAL PERCENTAGE BY VOLUME : 48%±2
 - 9- JOINT SEALANT MATERIALS SHALL BE WETHER-RESISTANT POLYURETHANE OR SILICONE SCH AS "AEROLASTIC 1674" OR SIMILAR AND SHALL CONFORM TO BS-4254 FOR VERTICAL JOINTS IN WALLS.
 - 10- CONTRACTION JOINTS SHALL BE CONSIDERED IN CONCRETE SLABS EVERY 6m.
 - 11- GEODETIC PARAMETERS FOR COORDINATES ARE AS BELOW:
HORIZONTAL COORDINATE SYSTEM: WGS84/UTM ZONE 39
ELLIPSOID : WORLD GEODETIC SYSTEM 1984 (WGS84)
MAP PROJECTION: UNIVERSAL TRANSVERSE MERCATOR (UTM)
VERTICAL DATUM: MSL
- ±0.00 = +186.00(R.G.L.)MSL
- LEGEND AND ABBREVIATION
- | | |
|---------------------|------------------------|
| REINFORCED CONCRETE | SUB GRADE |
| LEAN CONCRETE | SLOPE |
| CEMENT BLOCK WALL | EXISTING CONCRETE AREA |
| GRAVEL | |
- T.O.F. TOP OF FOUNDATION
T.O.W. TOP OF WALL
T.O.C. TOP OF CONCRETE
T.O.PIT TOP OF PIT
B.O.P. BOTTOM OF PIPE
R.G.L. ROUGH GRADING LEVEL

REFERENCE DRAWING	DRG. No.
SPECIFICATION FOR FENCE & GATE	BK-GNRL-PEDCO-000-CV-SP-0003
STANDARD DRAWING FOR FENCE & GATE DETAILS	BK-GNRL-PEDCO-000-CV-DW-0009
GENERAL NOTES - STEEL STRUCTURES	BK-GNRL-PEDCO-000-ST-DW-0011
GENERAL NOTES - REINFORCED CONCRETE STRUCTURES	BK-GNRL-PEDCO-000-ST-DW-0012
GENERAL CIVIL LAYOUT - BK14	BK-BK14-PEDCO-110-CV-PY-0001
ROUGH GRADING PLANS - BK14	BK-BK14-PEDCO-110-CV-DW-0003
STANDARD DRAWING FOR CULVERT & DETAILS	BK-GNRL-PEDCO-000-CV-DW-0014
STANDARD DETAILS OF MISCELLANEOUS ITEMS	BK-GNRL-PEDCO-000-CV-DW-0040
SPECIFICATION FOR EARTH WORK	BK-GNRL-PEDCO-000-CV-SP-0004
FOUNDATION DRAWING FOR SECURITY BUILDING FOR WELL PADS-BK-14	BK-BK14-PEDCO-110-ST-DW-0002
STRUCTURAL DRAWING FOR SECURITY BUILDING FOR WELL PADS-BK-14	BK-BK14-PEDCO-110-ST-DW-0003
FOUNDATION DRAWING FOR SWCHGEAR BUILDING FOR WELL PADS-BK-14	BK-BK14-PEDCO-110-ST-DW-0004
STRUCTURAL DRAWING FOR SWCHGEAR BUILDING FOR WELL PADS-BK-14	BK-BK14-PEDCO-110-ST-DW-0005
FOUNDATION DRAWING FOR POTABLE WATER TANK FOR WELL PADS-BK-14	BK-BK14-PEDCO-110-ST-DW-0006
FOUNDATION DRAWING FOR DIESEL GENERATOR SHELTER FOR WELL PADS-BK-14	BK-BK14-PEDCO-110-ST-DW-0007
STRUCTURAL DRAWING FOR DIESEL GENERATOR SHELTER FOR WELL PADS-BK-14	BK-BK14-PEDCO-110-ST-DW-0008

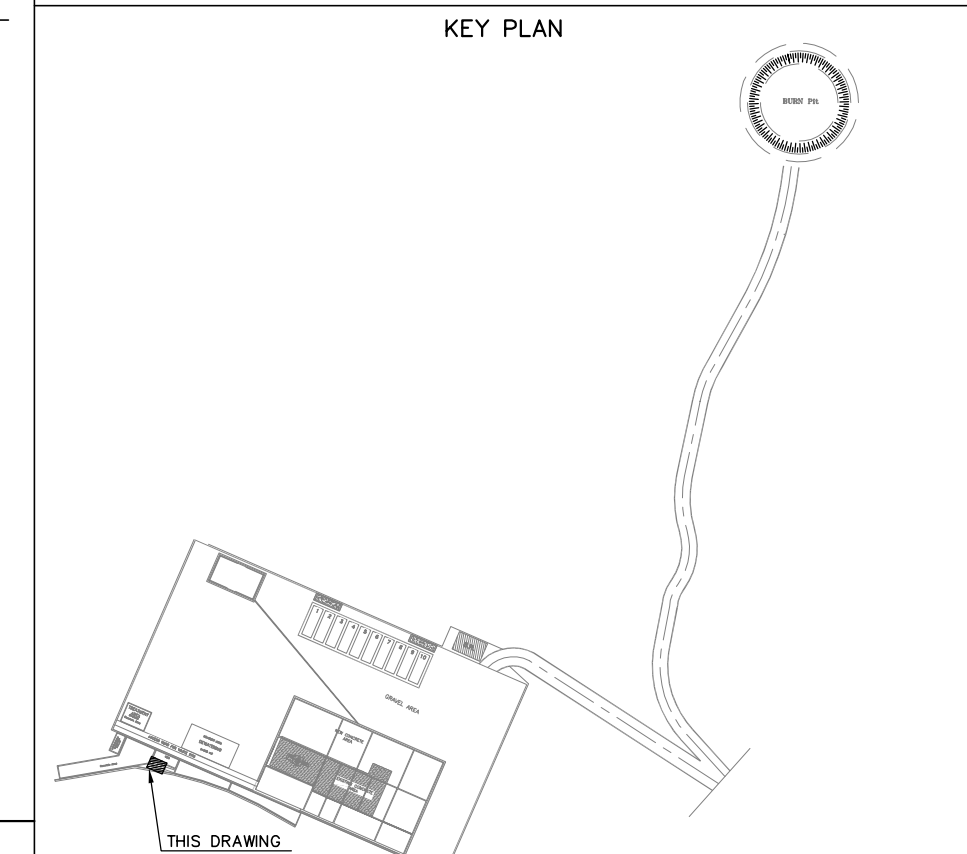





***	*****	*,**	***,****	***,***	***,****	
REV.	DESCRIPTION	BY	DATE	BY	DATE	
		CHECKED		REV. APPR.		
اسم و کلیه نسخ این نقشه و حق اقتباس متعلق به شرکت ملی مناطق نفت خیز جنوب میباشد.						
THE ORIGINAL AND ALL COPIES OF THIS DRAWING TOGETHER WITH THE COPYRIGHT THEREIN ARE THE SOLE PROPERTY OF N.I.S.O.C./ FIELDS						
BINAK OILFIELD DEVELOPMENT SUB-SURFACE WORK PACKAGES BK14 WHF MODIFICATIONS						
DATE	SCALE	DRAWING BY	CHECKED BY	PROJECT ENG.		
NO CONSTRUCTION PERMITTED UNLESS DRAWING APPROVED						
APPROVED FOR CONSTRUCTION			BY:	DATE:		
BUDGET REF.	LOCATION	SIZE	CLASS	SERIAL NO.	SHEET	REVISION
053-073-9184	F	4	S	708209	22	D02

  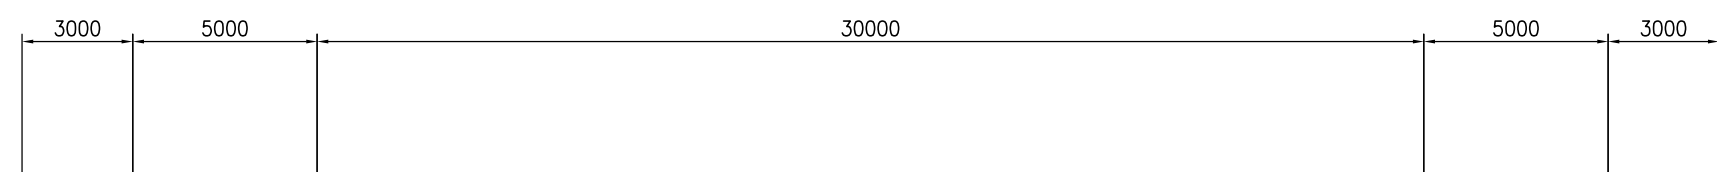


NOTES



- 1- ALL COORDINATES ARE IN METER.
- 2- ALL DIMENSIONS ARE IN MILLIMETERS AND ELEVATIONS ARE IN METER.
- 3- ALL DRAWINGS SHALL BE CHECKED BY CONTRACTOR WITH RELATIVE DRAWINGS BEFORE CONSTRUCTION.
- 4-ACCORDING TO THE SPECIFICATION OF CONCRETE WORKS:
"BK-GNRL-PEDCO-000-ST-Sp-0001",28 DAYS CHARACTERISTIC COMPRESSIVE STRENGTH OF MAIN CONCRETE IS 25 MPa(ON CYLINDRICAL SPECIMEN)
- 5-ACCORDING TO THE SPECIFICATION OF CONCRETE WORKS:
"BK-GNRL-PEDCO-000-ST-Sp-0001",28 DAYS CHARACTERISTIC COMPRESSIVE STRENGTH OF LEAN CONCRETE IS 15 MPa(ON CYLINDRICAL SPECIMEN)
- 6- REINFORCING BARS SHALL BE S400 ACCORDING TO: ISRI3132 AND INBC9 WITH MINIMUM TENSILE YIELD STRENGTH 400 N/mm²
- 7- MINIMUM FOUNDATION NET CONCRETE COVER SHALL BE 75 mm.
- 8- SPECIFICATIONS OF THERMO PLAST ACRYLIC COAT, BASED ON No.3758 NATIONAL STANDARD CODE:
DENSITY : 4.1~5.1 g/cm³
THICKNESS :300~400 MICRON
GLOSS : DULL
SOLID MATERIAL PERCENTAGE BY WEIGHT : 75%±2
SOLID MATERIAL PERCENTAGE BY VOLUME : 48%±2
- 9-JOINT SEALANT MATERIALS SHALL BE WETHER-RESISTANT POLYURETHANE OR SILICONE SCH AS "AEROLASTIC 1674" OR SIMILAR AND SHALL CONFORM TO BS-4254 FOR VERTICAL JOINTS IN WALLS.
- 10-CONTRACTION JOINTS SHALL BE CONSIDERED IN CONCRETE SLABS EVERY 6m.
- 11-GEODETIC PARAMETERS FOR COORDINATES ARE AS BELOW:
HORIZONTAL COORDINATE SYSTEM: WGS84/UTM ZONE 39
ELLIPSOID : WORLD GEODETIC SYSTEM 1984 (WGS84)
MAP PROJECTION: UNIVERSAL TRANSVERSE MERCATOR (UTM)
VERTICAL DATUM: MSL

±0.00 = +186.00 (R.G.L.)MSL

    LEGEND AND ABBREVIATION			
	REINFORCED CONCRETE		SUB GRADE
	LEAN CONCRETE		SLOPE
	CEMENT BLOCK WALL		EXISTING CONCRETE AREA
	GRAVEL		
T.O.F.	TOP OF FOUNDATION		
T.O.W.	TOP OF WALL		
	T.O.C. TOP OF CONCRETE		
	T.O.PIT TOP OF PILE		
B.O.P.	BOTTOM OF PIPE		
R.G.L.	ROUGH GRADING LEVEL		

REFERENCE DRAWING	DRG. No.
SPECIFICATION FOR FENCE & GATE	BK -GNRAL-PEDCO-000-CV-SP-0003
STANDARD DRAWING FOR FENCE & GATE DETAILS	BK -GNRAL-PEDCO-000-CV-DW-0009
GENERAL NOTES – STEEL STRUCTURES	BK -GNRAL-PEDCO-000-ST-DW-0011
GENERAL NOTES – REINFORCED CONCRETE STRUCTURES	BK -GNRAL-PEDCO-000-ST-DW-0012
GENERAL CIVIL LAYOUT – BK14	BK -BK14-PEDCO-110-CV-PY-0001
ROUGH GRADING PLANS – BK14	BK -BK14-PEDCO-110-CV-DW-0003
STANDARD DRAWING FOR CULVERT & DETAILS	BK -GNRAL-PEDCO-000-CV-DW-0014
STANDARD DETAILS OF MISCELLANEOUS ITEMS	BK -GNRAL-PEDCO-000-CV-DW-0040
SPECIFICATION FOR EARTH WORK	BK -GNRAL-PEDCO-000-CV-SP-0004
FOUNDATION DRAWING FOR SECURITY BUILDING FOR WELL PADS-BK-14	BK -BK14-PEDCO-110-ST-DW-0002
STRUCTURAL DRAWING FOR SECURITY BUILDING FOR WELL PADS-BK-14	BK -BK14-PEDCO-110-ST-DW-0003
FOUNDATION DRAWING FOR SWICHGEAR BUILDING FOR WELL PADS-BK-14	BK -BK14-PEDCO-110-ST-DW-0004
STRUCTURAL DRAWING FOR SWICHGEAR BUILDING FOR WELL PADS-BK-14	BK -BK14-PEDCO-110-ST-DW-0005
FOUNDATION DRAWING FOR POTABLE WATER TANK FOR WELL PADS-BK-14	BK -BK14-PEDCO-110-ST-DW-0006
STRUCTURAL DRAWING FOR DIESEL GENERATOR SHELTER FOR WELL PADS-BK-14	BK -BK14-PEDCO-110-ST-DW-0007
STRUCTURAL DRAWING FOR DIESEL GENERATOR SHELTER FOR WELL PADS-BK-14	BK -BK14-PEDCO-110-ST-DW-0008

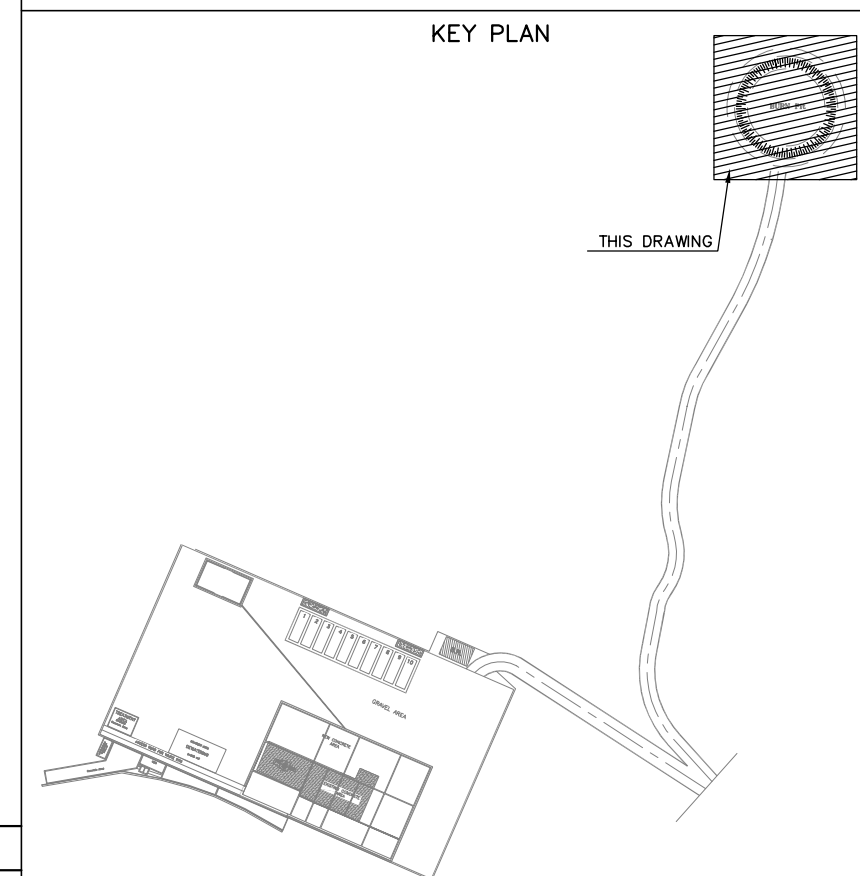[illegible]

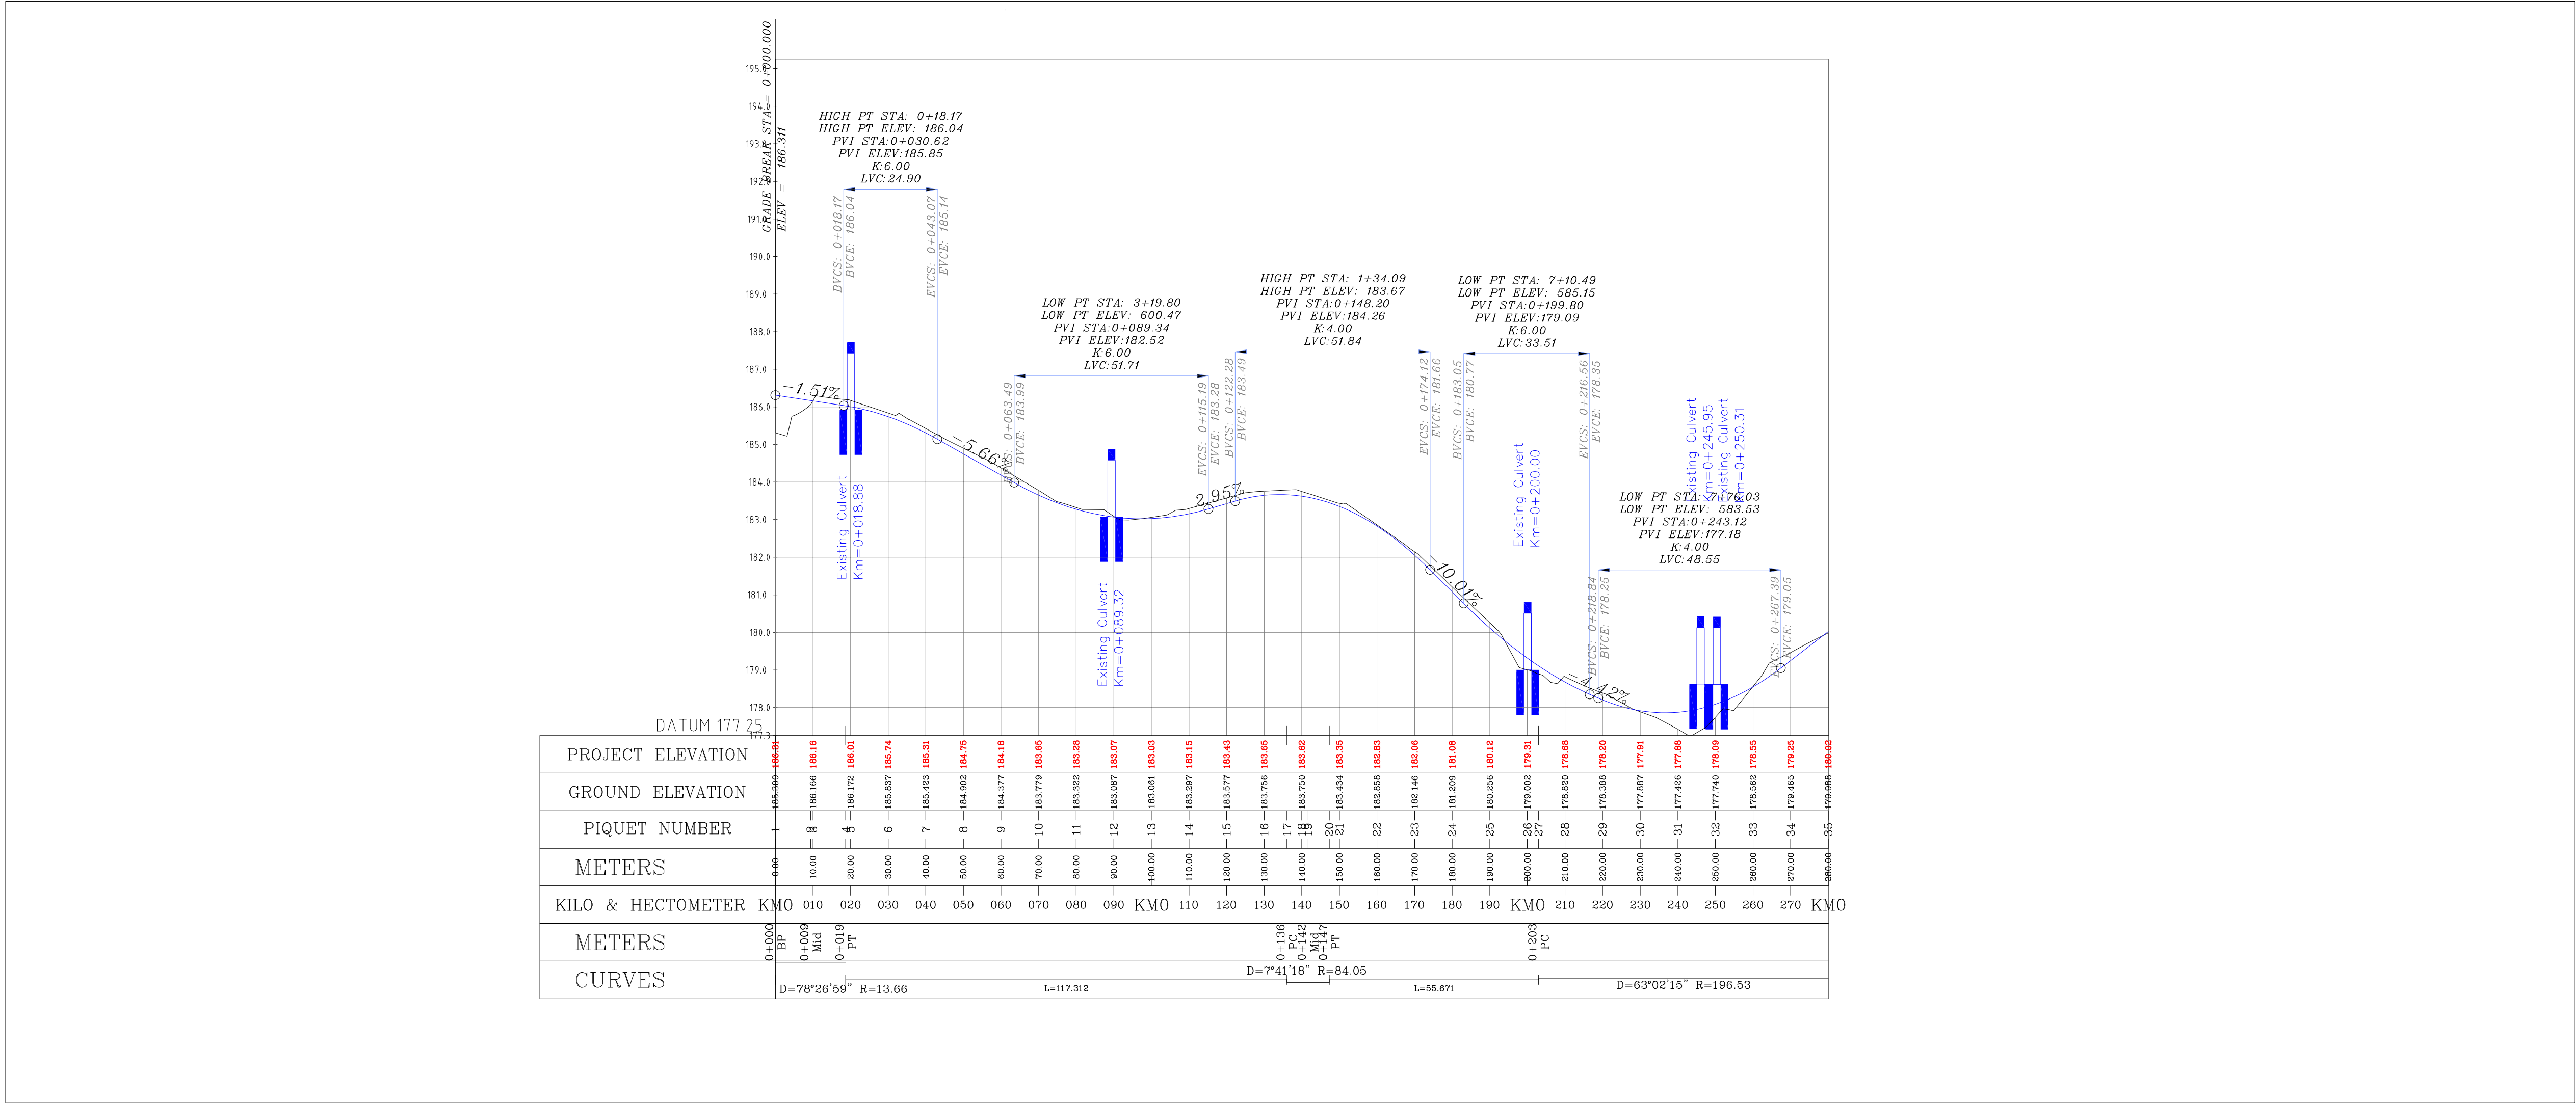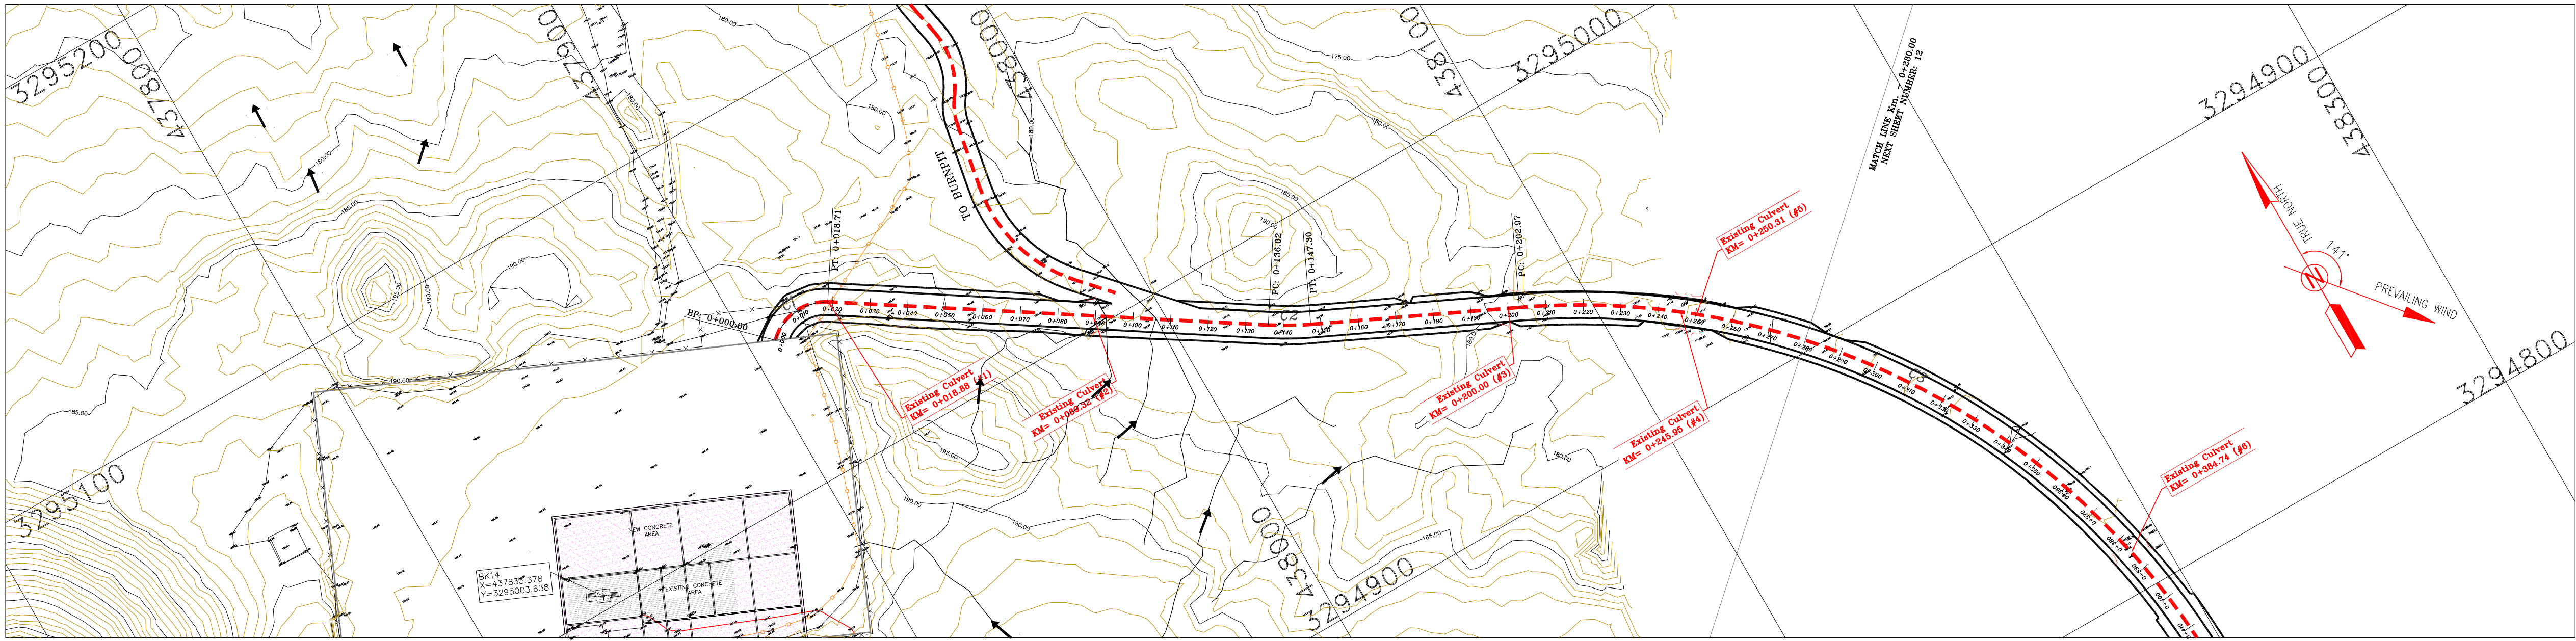

Curve Table: Alignments				
Curve #	Radius	Length	Chord Direction	Start Point
C1	13.66	18.71	N83° 47' 38.06"E	(437907.01,3295039.68)
C2	84.05	11.28	S60° 49' 31.48"E	(438022.55,3294977.62)
C3	196.53	216.22	S33° 09' 03.07"E	(438082.71,3294948.31)

Station	Northing	Easting
0+000.00	3295039.68	437907.01
0+010.00	3295043.73	437915.91
0+020.00	3295040.84	437925.27
0+030.00	3295035.39	437933.65
0+040.00	3295029.94	437942.04
0+050.00	3295024.50	437950.42
0+060.00	3295019.05	437958.81
0+070.00	3295013.60	437967.19
0+080.00	3295008.15	437975.58
0+090.00	3295002.70	437983.96
0+100.00	3294997.25	437992.35
0+110.00	3294991.80	438000.73
0+120.00	3294986.35	438009.12
0+130.00	3294980.90	438017.50
0+140.00	3294975.53	438025.94
0+150.00	3294970.97	438034.83
0+160.00	3294966.69	438043.87
0+170.00	3294962.41	438052.91

Station	Northing	Easting
0+180.00	3294958.14	438061.95
0+190.00	3294953.86	438070.99
0+200.00	3294949.58	438080.03
0+210.00	3294945.19	438089.01
0+220.00	3294940.37	438097.77
0+230.00	3294935.10	438106.27
0+240.00	3294929.42	438114.49
0+250.00	3294923.32	438122.42
0+260.00	3294916.82	438130.02
0+270.00	3294909.95	438137.28
0+280.00	3294902.72	438144.19

PI Station	Northing	Easting
0+000.00	3295039.68	437907.01
0+011.15	3295047.62	437914.83
0+141.67	3294974.54	438027.29

Coordinate of Bench Marks (UTM-ZONE 39N)			
NAME	Easting(m)	Northing(m)	Elevation(m)
GPS2	437770.8593	3295060.1065	171.4186
GPS3	437770.7943	3295060.0960	171.4184

D02	MAR.2023	IFA	R.BERLOUEI	M.FAKHARIAN	M.MEHRSHAD	***
D01	NOV.2022	IFA	R.BERLOUEI	M.FAKHARIAN	M.MEHRSHAD	***
D00	OCT.2022	IFC	R.BERLOUEI	M.FAKHARIAN	M.MEHRSHAD	***
REV.	DATE	P.O.I.S	PREP.	CHK.	APP.	AUT.
PROJECT NAME: BINAK OILFIELD DEVELOPMENT/SUB-SURFACE WORK PACKAGES BK14 WHF MODIFICATIONS						
PROJECT NO.: 971020						
EPC CONTRACTOR:			EPD/EPC CONTRACTOR (GC):			
 HIRGAN ENERGY - DESIGN & INSPECTION COMPANIES			 PETROIRAN DEVELOPMENT COMPANY			
DRAWING TITLE: CIVIL AND STRUCTURAL DRAWINGS - BK14 ACCESS ROAD PLAN AND PROFILE						
SCALE	SIZE	DRAWING NO.			SHEET NO.	REV.
1/1000	A1	BK-BK14-PEDCO-110-CV-DW-0001			24 OF 103	D01

NOTES

1-ALL COORDINATES AND ELEVATIONS ARE IN METER.
2-ALL DRAWINGS SHALL BE CHECKED BY CONTRACTOR WITH RELATIVE DRAWINGS BEFORE CONSTRUCTION.
3-GEODEIC PARAMETERS FOR COORDINATES ARE AS BELOW:
HORIZONTAL COORDINATE SYSTEM: WGS84/UTM ZONE 39
ELLIPSOID : WORLD GEODEIC SYSTEM 1984 (WGS84)
MAP PROJECTION: UNIVERSAL TRANSVERSE MERCATOR (UTM)
VERTICAL DATUM: MSL
4-THE SUITABLE MATERIAL FOR FILLING SHALL BE COLLECTED BASED ON TO THE BELOW RULES:
- PROJECT GEOTECHNICAL INVESTIGATION REPORT, BORROW MATERIALS AND SPECIFICATION STUDY PART
- "GENERAL SPECIFICATION FOR ROAD" NO. 101, SECTION 207, IRAN PLANNING AND BUDGET ORGANIZATION.
- PROJECT GENERAL SPECIFICATION "SPECIFICATION FOR EARTH WORK"
DOCUMENT NUMBER "BK-GNRL-PEDCO-000-CV-SP-0004".
- GEOTECHNICAL REPORTS AND CLIENT'S SITE SUPERVISORY BODY RECOMMENDATIONS AND APPROVALS.
5-BEFORE ANY EARTH WORK ACTIVITIES (CUT OR FILL), TOP AND UNSUITABLE SOIL (MARN,...) SHALL BE REMOVED AS GEOTECHNICAL RECOMMENDATION AND SUPERVISOR'S REQUIREMENTS.

LEGEND

WELL LOCATION

WELL

SITE

CAMP SITE

ASPHALT ROAD

GRAVEL ROAD

PROPOSED ROAD

DAYLIGHT

CANAL

RIVER

WATER COURSE

CONTOURS

BENCH MARK

BRIDGE

CULVERT

FLOWLINE

99.27

SPOT HEIGHT

14.1

PREVAILING WIND

REFERENCE DRAWING	DRG. No.
General Civil Layout -BK14	BK-BK14-PEDCO-110-CV-PY-0001
Rough Grading Plan-BK14	BK-GNRL-PEDCO-110-CV-PY-0003
Specification For Earth Work	BK-GNRL-PEDCO-000-CV-SP-0004
Standard Drawing For Slope Protection Details	BK-GNRL-PEDCO-000-CV-DW-0002
Geotechnical Investigation Report - BK14	BK-BK14-PEDCO-110-GT-RT-0001
Specification For Road & Paving	BK-GNRL-PEDCO-000-CV-SP-0002
MTO For Civil Works - BK14	BK-BK14-PEDCO-110-CV-MT-0001

ABBREVIATION

PT= POINT
PVI= POINT OF VERTICAL INTERSECTION
LVC= LENGTH OF VERTICAL CURVE
BVCS= BEGIN OF VERTICAL CURVE STATION
BVCE= BEGIN OF VERTICAL CURVE ELEVATION
EVCS= END OF VERTICAL CURVE STATION
EVCE= END OF VERTICAL CURVE ELEVATION

KEY PLAN

Burp(P)

BK14



Scale 1:35000

SCALE: 1/35000

14.1


PREVAILING WIND

***	*****	***	*****	***	*****
REV.	DESCRIPTION	BY	DATE	BY	DATE
PROJECT NAME: BINAK OILFIELD DEVELOPMENT/SUB-SURFACE WORK PACKAGES BK14 WHF MODIFICATIONS		THE ORIGINAL AND ALL COPIES OF THIS DRAWING TOGETHER WITH THE COPYRIGHT THEREIN ARE THE SOLE PROPERTY OF N.I.S.O.C./ FIELDS			
PROJECT NO.: 971020		NO CONSTRUCTION PERMITTED UNLESS DRAWING APPROVED			
EPC CONTRACTOR: HIRGAN ENERGY - DESIGN & INSPECTION COMPANIES		APPROVED FOR CONSTRUCTION			
EPD/EPC CONTRACTOR (GC): PETROIRAN DEVELOPMENT COMPANY		BY: DATE:			
DRAWING TITLE: CIVIL AND STRUCTURAL DRAWINGS - BK14 ACCESS ROAD PLAN AND PROFILE		BUDGET REF. LOCATION SIZE CLASS SERIAL NO. SHEET REVISION			
1/1000 A1 BK-BK14-PEDCO-110-CV-DW-0001		24 OF 103 D01 053-073-9184 F 4 S 708209 24 D02			

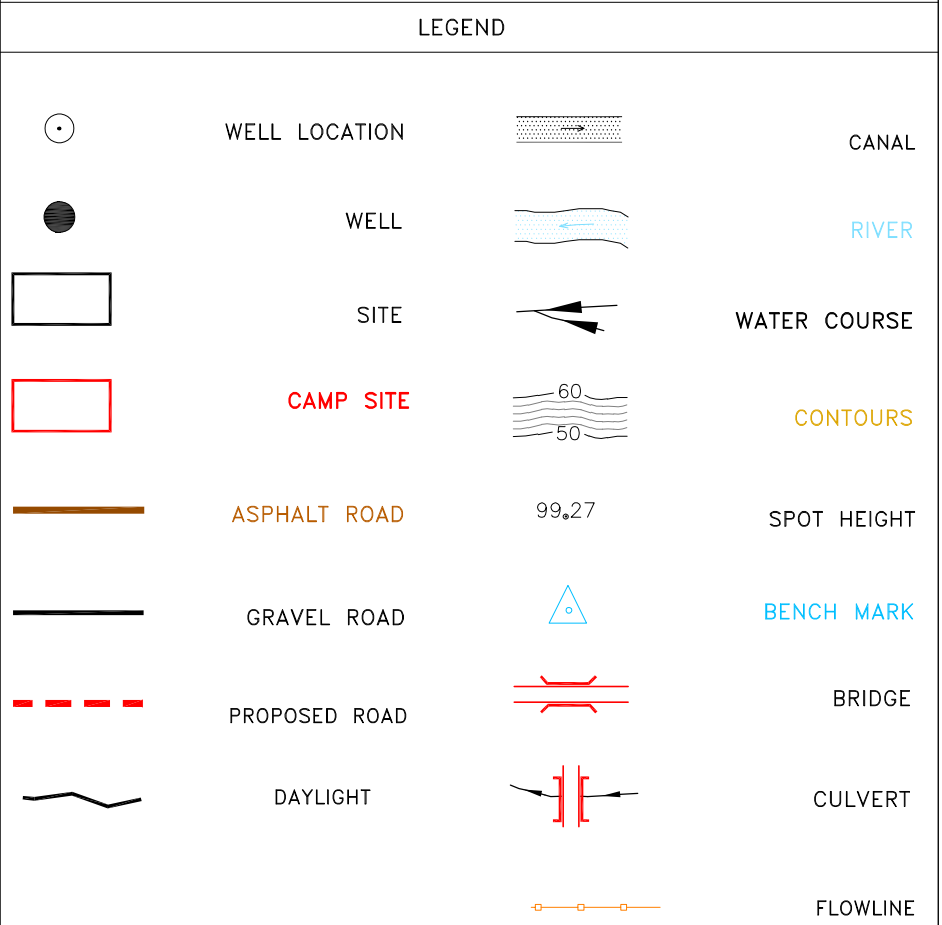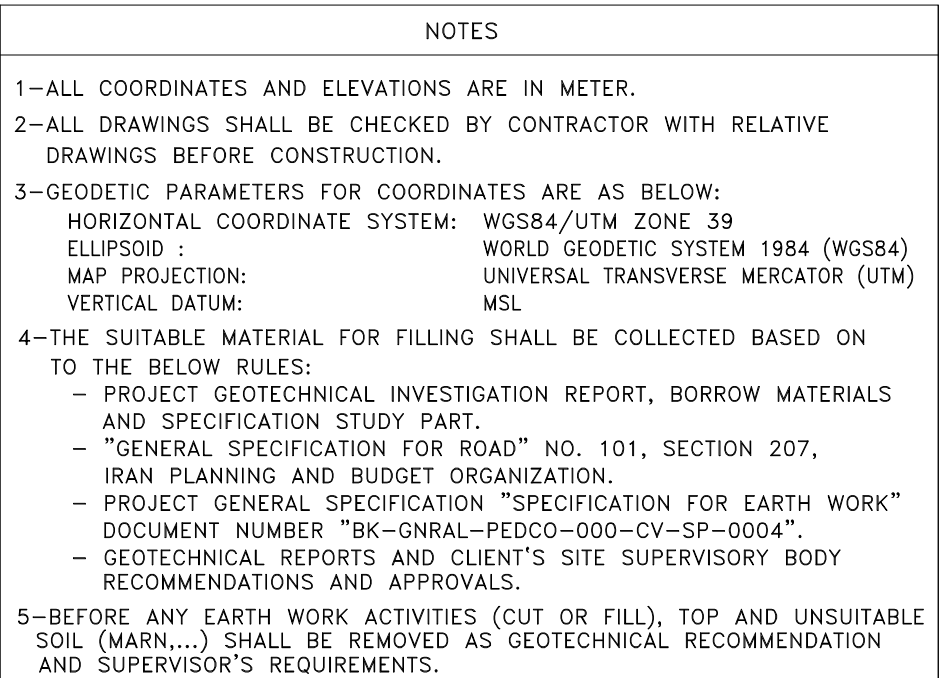

REFERENCE DRAWING	DRG. No.
General Civil Layout –BK14	BK –BK14 –PEDCO –110 –CV –PY –0001
Rough Grading Plan –BK14	BK –GNRAL –PEDCO –110 –CV –PY –0003
Specification For Earth Work	BK –GNRAL –PEDCO –000 –CV –SP –0004
Standard Drawing For Slope Protection Details	BK –GNRAL –PEDCO –000 –CV –DW –0002
Geotechnical Investigation Report – BK14	BK –BK14 –PEDCO –110 –GT –RT –0001
Specification For Road & Paving	BK –GNRAL –PEDCO –000 –CV –SP –0002
MTO For Civil Works – BK14	BK –BK14 –PEDCO –110 –CV –GT –RT –0001

ABBREVIATION
PT= POINT
PVI= POINT OF VERTICAL INTERSECTION
LVC= LENGTH OF VERTICAL CURVE
BVCS= BEGIN OF VERTICAL CURVE STATION
BVCE= BEGIN OF VERTICAL CURVE ELEVATION
EVCS= END OF VERTICAL CURVE STATION
EVCE= END OF VERTICAL CURVE ELEVATION

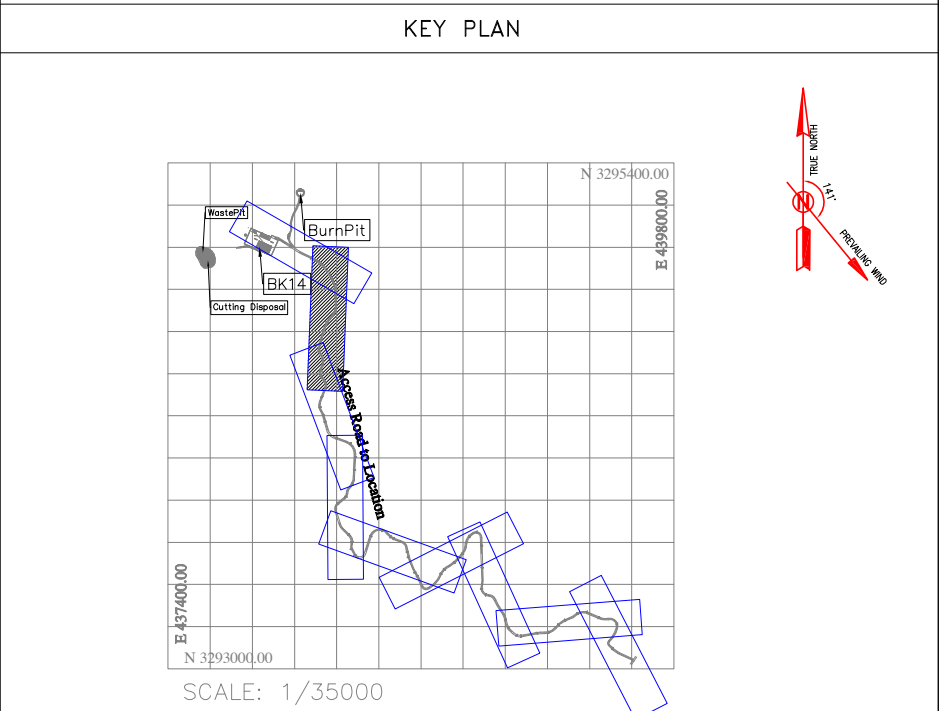

Station	Northing	Easting
0+280.0	3294902.72	438144.19
0+290.0	3294895.15	438150.72
0+300.0	3294887.25	438156.85
0+310.0	3294879.05	438162.57
0+320.0	3294870.57	438167.87
0+330.0	3294861.83	438172.74
0+340.0	3294852.86	438177.15
0+350.0	3294843.68	438181.10
0+360.0	3294834.30	438184.57
0+370.0	3294824.76	438187.57
0+380.0	3294815.08	438190.07
0+390.0	3294805.29	438192.09
0+400.0	3294795.40	438193.60
0+410.0	3294785.45	438194.60
0+420.0	3294775.47	438195.10
0+430.0	3294765.47	438195.39
0+440.0	3294755.48	438195.67
0+450.0	3294745.48	438195.95




0+460.00	3294735.48	438196.24
0+470.00	3294725.49	438196.62
0+480.00	3294715.49	438196.61
0+490.00	3294705.59	438195.31
0+500.00	3294696.01	438192.46
0+510.00	3294687.70	438188.14
0+520.00	3294678.79	438182.45
0+530.00	3294671.14	438176.02
0+540.00	3294663.49	438169.58
0+550.00	3294655.83	438163.14
0+560.00	3294644.84	438157.15
0+570.00	3294637.18	438152.16
0+580.00	3294620.07	438148.02
0+590.00	3294620.94	438143.96
0+600.00	3294611.77	438139.95
0+610.00	3294602.32	438136.70
0+620.00	3294592.66	438134.15
0+630.00	3294582.98	438131.62
0+640.00	3294573.30	438129.09

0+650.00	3294563.63	438126.57
0+660.00	3294553.95	438124.04
0+670.00	3294544.28	438121.52
0+680.00	3294534.60	438118.99
0+690.00	3294524.92	438116.46
0+700.00	3294515.15	438114.48
0+710.00	3294505.40	438116.33
0+720.00	3294497.11	438121.86
0+730.00	3294488.79	438127.39
0+740.00	3294479.69	438131.52
0+750.00	3294470.06	438134.14
0+760.00	3294460.12	438135.20
0+770.00	3294450.15	438134.66
0+780.00	3294440.39	438132.54
0+790.00	3294431.07	438128.94
0+800.00	3294421.92	438124.91

PI Station	Northing	Easting
0+323.49	3294896.74	438191.64
0+499.02	3294696.48	438197.35
0+562.06	3294646.61	438155.37
0+604.46	3294607.73	438138.08
0+706.13	3294509.32	438112.39
0+757.62	3294467.39	438144.93

Coordinate of Bench Marks (UTM-ZONE 39N)			
NAME	Easting(m)	Northing(m)	Elevation(m)
GPS2	437770.8593	3295060.1065	171.4186
GPS3	437770.7943	3295060.0960	171.4184

D02	MAR.2023	IFA	R.BERLOUEI	M.FAKHARIAN	M.MEHRSHAD	***	***	*****	** **	*** ** *	** **	*** ** *	
D01	NOV.2022	IFA	R.BERLOUEI	M.FAKHARIAN	M.MEHRSHAD	***	REV.	DESCRIPTION	BY	DATE	BY	DATE	
D00	OCT.2022	IFC	R.BERLOUEI	M.FAKHARIAN	M.MEHRSHAD					CHECKED		REV.	APPR.
REV.	DATE	P.O.I.S	PREP.	CHK.	APP.	AUT.	اصل و کلیه نسخ این نقشه و حق امتیاز متعلق به شرکت ملی مناطق نفت خیز جنوب میباشد.						
PROJECT NAME: BINAK OILFIELD DEVELOPMENT/SUB-SURFACE BK14 WHF MODIFICATIONS WORK PACKAGES								THE ORIGINAL AND ALL COPIES OF THIS DRAWING TOGETHER WITH THE COPYRIGHT THEREIN ARE THE SOLE PROPERTY OF N.I.S.O.C. / FIELDS					
PROJECT NO.: 971020													
EPC CONTRACTOR:			EPD/EPC CONTRACTOR (GC):				BINAK OILFIELD DEVELOPMENT SUB-SURFACE WORK PACKAGES BK14 WHF MODIFICATIONS						
 HIRGAN ENERGY – DESIGN & INSPECTION COMPANIES			 PETROIRAN DEVELOPMENT COMPANY				DATE		SCALE	DRAWING BY	CHECKED BY	PROJECT ENG.	
DRAWING TITLE: CIVIL AND STRUCTURAL DRAWINGS – BK14 ACCESS ROAD PLAN AND PROFILE							NO CONSTRUCTION PERMITTED UNLESS DRAWING APPROVED						
							APPROVED FOR CONSTRUCTION		BY:		DATE:		
SCALE	SIZE	DRAWING NO.			SHEET NO.	REV.	BUDGET REF.	LOCATION	SIZE	CLASS	SERIAL NO.	SHEET	REVISION
1/1000	A1	BK-BK14-PEDCO-110-CV-DW-0001			25 OF 103	D01	053-073-9184	F	4	S	708209	25	D02

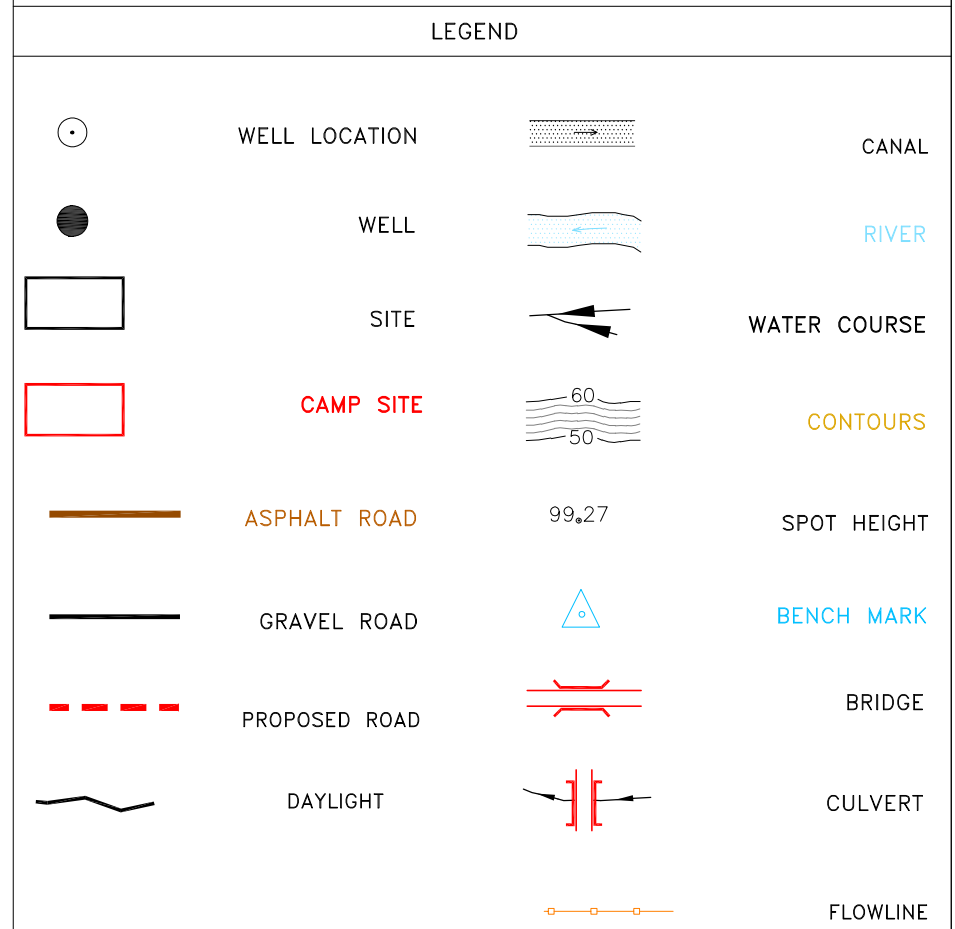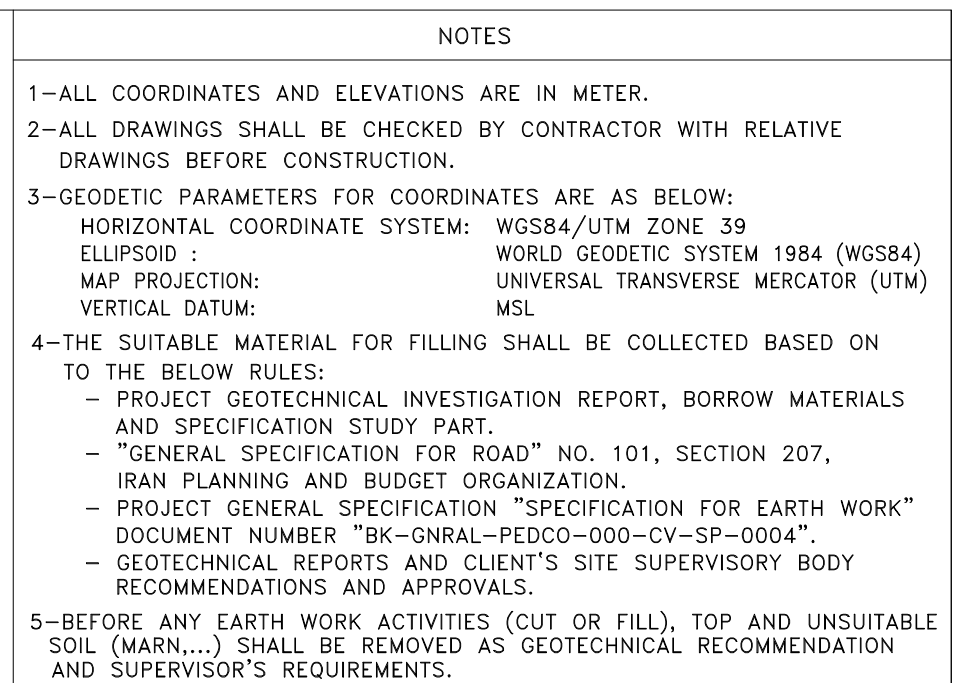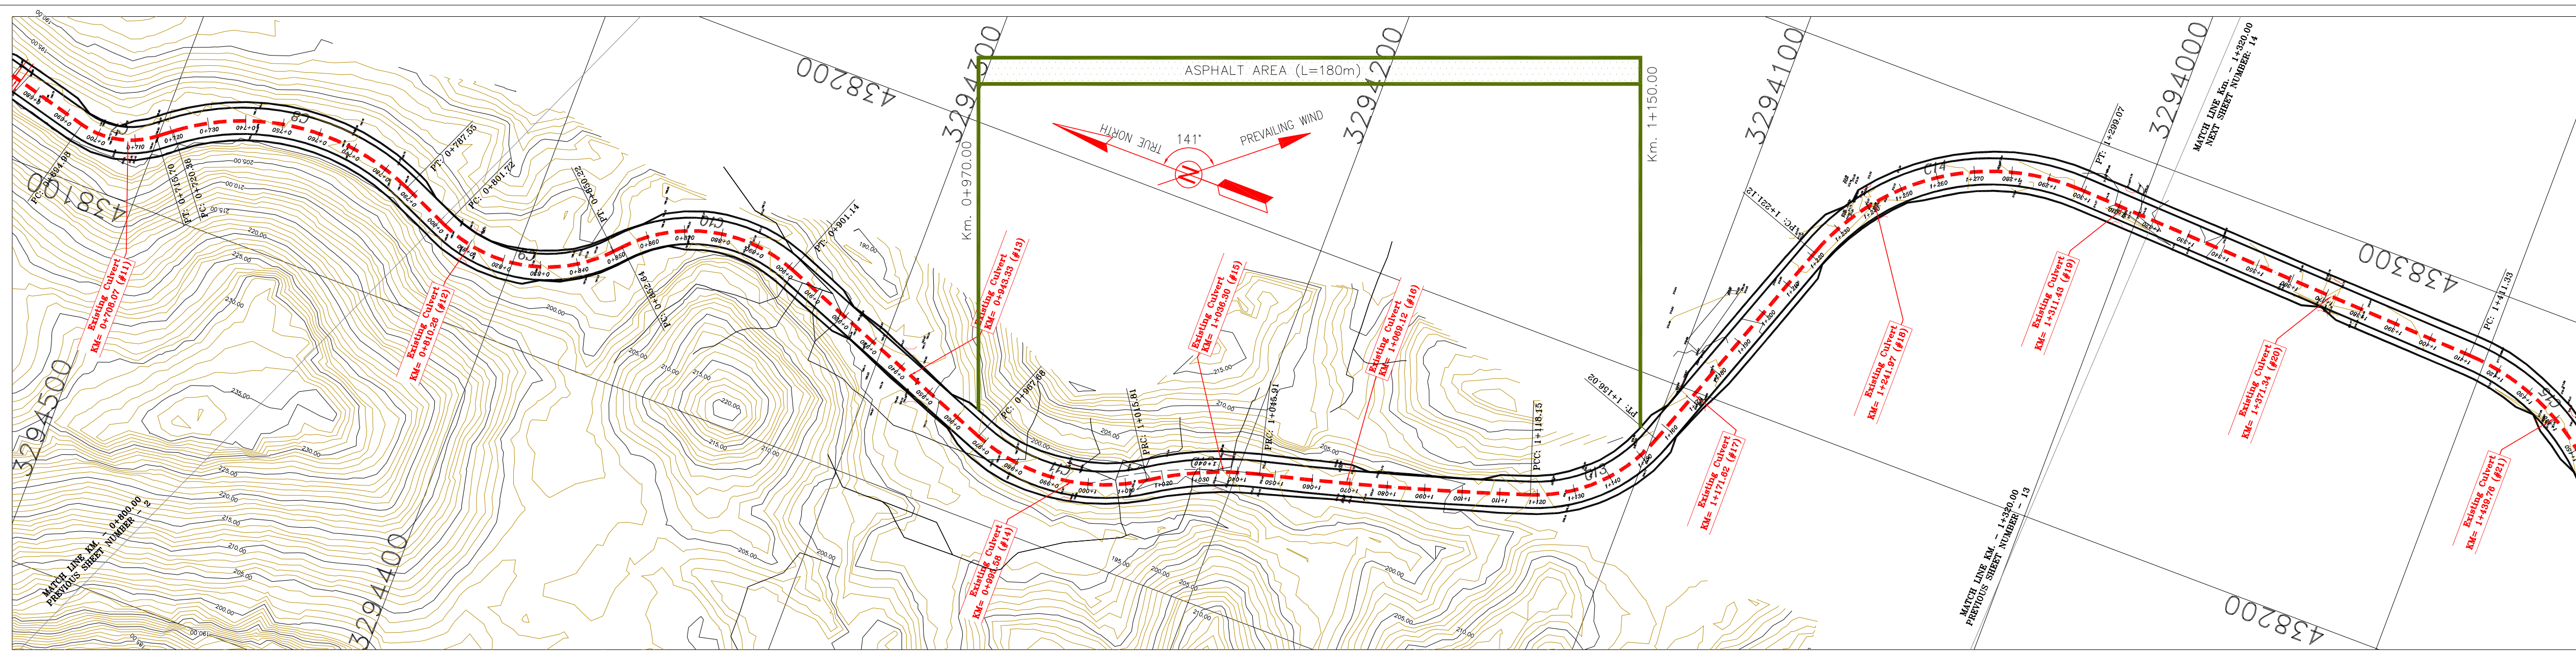


REFERENCE DRAWING	DRG. No.
General Civil Layout –BK14	BK-BK14-PEDCO-110-CV-PY-0001
Rough Grading Plan-BK14	BK-BK14-PEDCO-110-CV-PY-0003
Specification For Earth Work	BK-QNRL-PEDCO-000-CV-SP-0004
Standard Drawing For Slope Protection Details	BK-QNRL-PEDCO-110-CV-DT-0002
Geotechnical Investigation Report – BK14	BK-BK14-PEDCO-110-GT-RT-0001
Specification For Road & Paving	BK-QNRL-PEDCO-000-CV-SP-0002
MTO For Civil Works – BK14	BK-BK14-PEDCO-110-CV-MT-0001

ABBREVIATION

PT=	POINT
PVI=	POINT OF VERTICAL INTERSECTION
LVC=	LENGTH OF VERTICAL CURVE
BVCS=	BEGIN OF VERTICAL CURVE STATION
BVCE=	BEGIN OF VERTICAL CURVE ELEVATION
EVCS=	END OF VERTICAL CURVE STATION
EVCE=	END OF VERTICAL CURVE ELEVATION

KEY PLAN

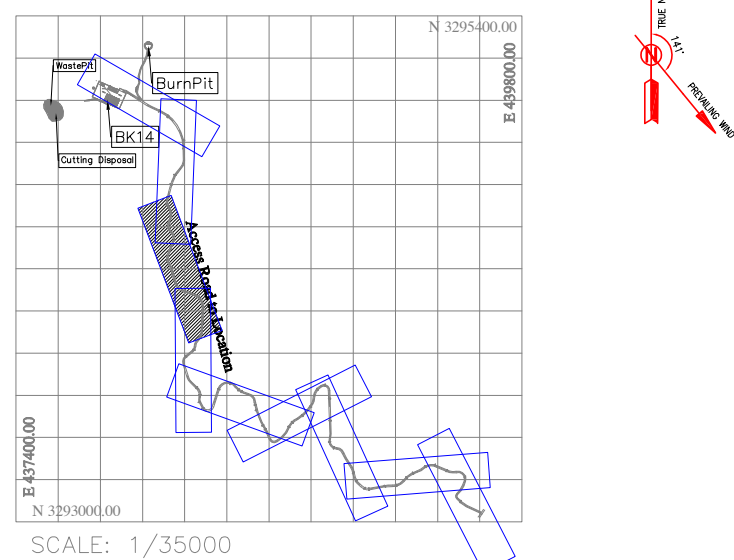

***	*****	XX XX	XXX XXXX	XX XX	XXX XXXX	
REV.	DESCRIPTION	BY	DATE	BY	DATE	
		CHECKED		REV. APPR.		

مل و کلیه نسخ این نقشه و حق اقتباس متعلق به شرکت ملی مناطق نفت خیز جنوب میباشد.

THE ORIGINAL AND ALL COPIES OF THIS DRAWING TOGETHER WITH
THE COPYRIGHT THEREIN ARE THE SOLE PROPERTY OF
N.I.S.O.C. / FIELDS

BINAK OILFIELD DEVELOPMENT SUB-SURFACE WORK PACKAGES BK14 WHF MODIFICATIONS

NO CONSTRUCTION PERMITTED UNLESS DRAWING APPROVED

APPROVED FOR CONSTRUCTION				BY:	DATE:	
BUDGET REF.	LOCATION	SIZE	CLASS	SERIAL NO.	SHEET	REVISION
053-073-9184	F	4	S	708209	26	D02

Curve Table: Alignments					
Curve #	Radius	Length	Chord Direction	Start Point	End Point
C7	22.64	20.72	S11° 35' 34.44"E	(438115.21,3294520.11)	(438119.23,3294500.51)
C8	62.50	67.17	S7° 01' 37.65"E	(438122.10,3294496.81)	(438129.92,3294433.31)
C9	39.00	48.50	S11° 51' 59.09"E	(438124.21,3294420.34)	(438133.56,3294375.87)
C10	40.46	48.50	S13° 09' 31.53"E	(438135.34,3294374.24)	(438145.73,3294329.79)
C11	50.62	48.14	S6° 03' 59.77"E	(438121.69,3294267.75)	(438126.59,3294221.67)
C12	89.24	30.10	S23° 38' 52.94"E	(438126.59,3294221.67)	(438138.61,3294194.22)
C13	42.00	37.87	S44° 30' 22.60"E	(438158.92,3294124.92)	(438184.57,3294098.82)
C14	61.37	77.95	S33° 56' 47.38"E	(438245.87,3294076.91)	(438286.54,3294016.50)
C15	60.93	47.24	S24° 39' 25.78"W	(438281.75,3293904.35)	(438262.53,3293862.48)

Station	Northring	Easting
0800:00	3294421.92	4381241.91
0810:00	3294412.47	4381211.70
0820:00	3294402.52	4381201.96
0830:00	3294392.71	4381222.77
0840:00	3294383.69	4381237.01
0850:00	3294376.03	4381231.09
0860:00	3294368.80	4381240.28
0870:00	3294360.17	4381245.27
0880:00	3294350.57	4381247.99
0890:00	3294340.60	4381248.28
0900:00	3294330.86	4381246.13
0910:00	3294321.53	4381242.53
0920:00	3294312.21	4381238.92
0930:00	3294302.88	4381235.30
0940:00	3294293.56	4381231.66
0950:00	3294284.23	4381228.08
0960:00	3294274.91	4381224.47
0970:00	3294265.56	4381220.90


0+090.00	3294255.83	438118.68
0+980.00	3294245.85	438118.40
+1+000.00	3294236.01	438120.10
+1+010.00	3294226.70	438123.69
+1+020.00	3294218.11	438128.81
+1+030.00	3294209.24	438133.41
+1+040.00	3294199.91	438136.99
+1+050.00	3294190.26	438139.61
+1+060.00	3294180.58	438142.72
+1+070.00	3294170.93	438144.15
+1+080.00	3294161.31	438147.48
+1+090.00	3294151.73	438150.33
+1+100.00	3294142.17	438153.48
+1+110.00	3294132.65	438156.34
+1+120.00	3294123.18	438159.55
+1+130.00	3294114.37	438162.23
+1+140.00	3294106.92	438170.86
+1+150.00	3294101.24	438178.07
+1+160.00	3294097.48	438193.32

1+170.00	3294094.11	438197.74
1+180.00	3294090.75	438207.15
1+190.00	3294087.38	438216.57
1+200.00	3294084.02	438225.99
1+210.00	3294080.65	438235.40
1+220.00	3294077.29	438244.82
1+230.00	3294073.93	438253.99
1+240.00	3294067.94	438262.40
1+250.00	3294061.27	438269.83
1+260.00	3294053.47	438276.08
1+270.00	3294044.76	438280.98
1+280.00	3294035.38	438284.40
1+290.00	3294025.56	438286.25
1+300.00	3294015.58	438286.50
1+310.00	3294005.59	438286.07
1+320.00	3293995.60	438285.64

PI Station	Northing	Easting
0+829.67	3294394.76	438112.95
0+880.28	3294355.57	438155.72
0+993.74	3294243.45	438112.28
1+031.01	3294208.97	438134.94
1+082.05	3294159.16	438147.34
1+138.48	3294105.66	438165.43
1+266.35	3294061.69	438288.46

Coordinate of Bench Marks (UTM-ZONE 39N)			
NAME	Easting(m)	Northing(m)	Elevation(m)
GPS2	437770.8593	3295060.1065	171.4186
GPS3	437770.7943	3295060.0960	171.4184

D02	MAR.2022	IFA	R.BERLOUEI	M.FAKHARIAN	M.MEHRSHAD	***
D01	NOV.2022	IFA	R.BERLOUEI	M.FAKHARIAN	M.MEHRSHAD	***
D00	OCT.2022	IFC	R.BERLOUEI	M.FAKHARIAN	M.MEHRSHAD	***
REV.	DATE	P.O.I.S	PREP.	CHK.	APP.	AU
PROJECT NAME: BINAK OILFIELD DEVELOPMENT/SUB-SURFACE WORK PACKAGES BK14 WHF MODIFICATIONS						
PROJECT NO.:			971020			
EPC CONTRACTOR:			EPD/EPC CONTRACTOR (GC):			
 HIRGAN ENERGY – DESIGN & INSPECTION COMPANIES			  PETROIRAN DEVELOPMENT COMPANY			
DRAWING TITLE: CIVIL AND STRUCTURAL DRAWINGS – BK14 ACCESS ROAD PLAN AND PROFILE						
SCALE	SIZE	DRAWING NO.			SHEET NO.	RE
1/1000	A1	BK–BK14–PEDCO–110–CV–DW–0001			26 OF 103	DO

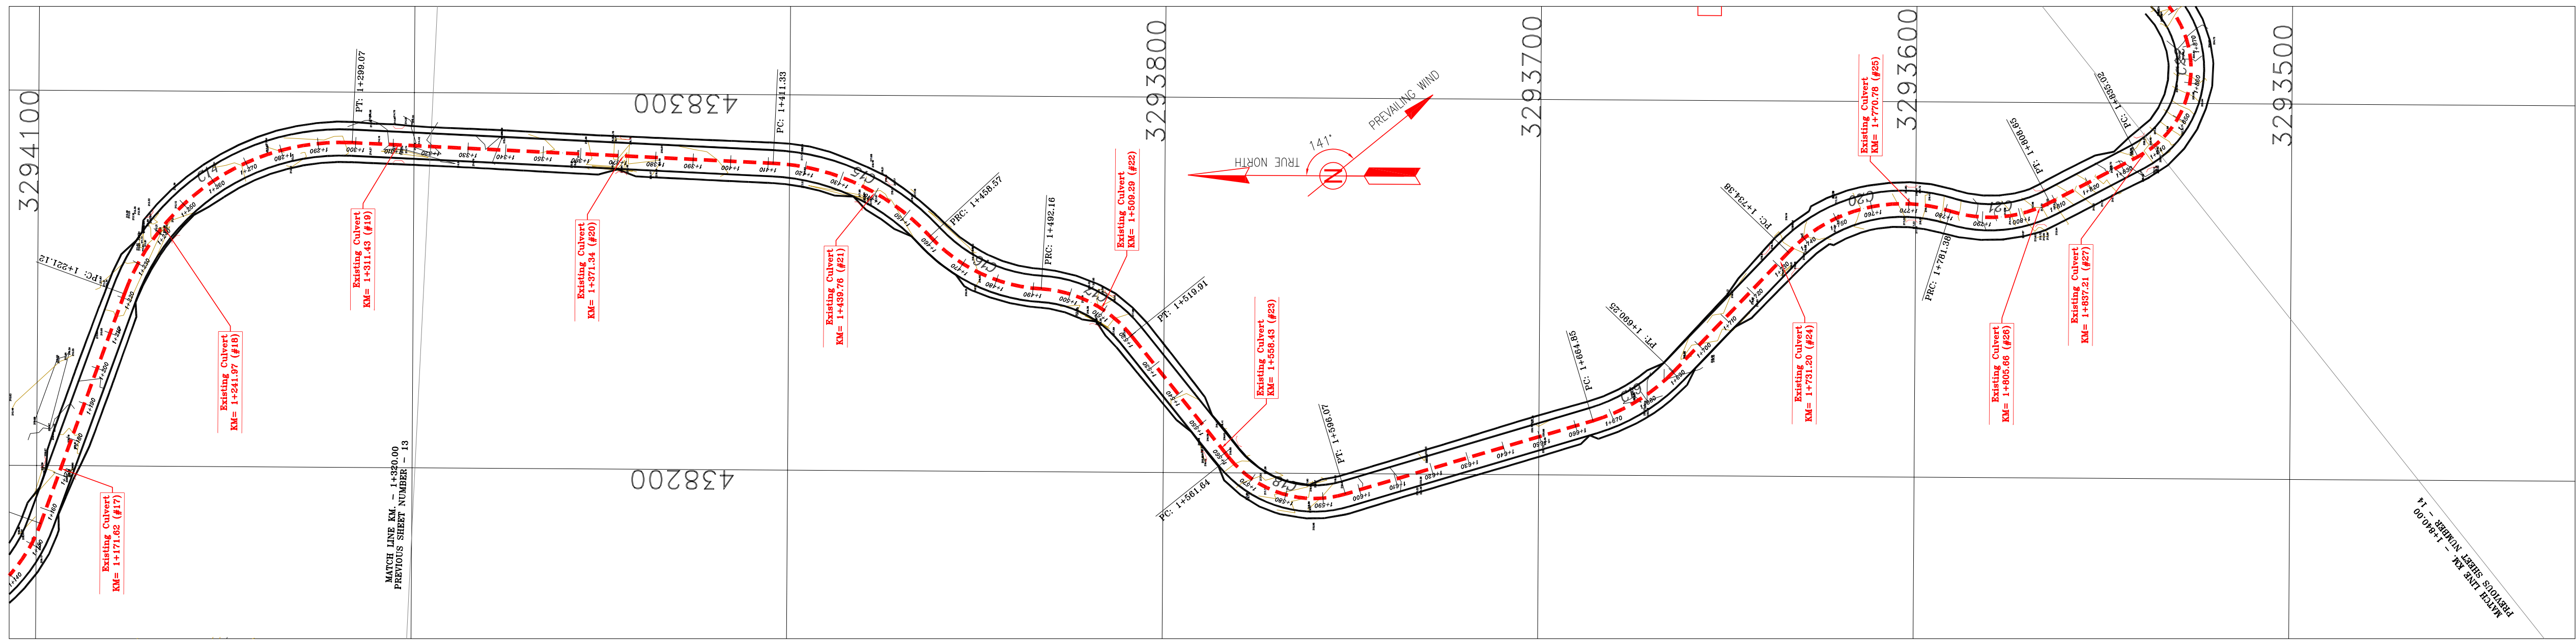

- NOTES
- 1-ALL COORDINATES AND ELEVATIONS ARE IN METER.
 - 2-ALL DRAWINGS SHALL BE CHECKED BY CONTRACTOR WITH RELATIVE DRAWINGS BEFORE CONSTRUCTION.
 - 3-GEODETIC PARAMETERS FOR COORDINATES ARE AS BELOW:
HORIZONTAL COORDINATE SYSTEM: WGS84/UTM ZONE 39
ELLIPSOID : WORLD GEODETIC SYSTEM 1984 (WGS84)
MAP PROJECTION: UNIVERSAL TRANSVERSE MERCATOR (UTM)
VERTICAL DATUM: MSL
 - 4-THE SUITABLE MATERIAL FOR FILLING SHALL BE COLLECTED BASED ON TO THE BELOW RULES:
 - PROJECT GEOTECHNICAL INVESTIGATION REPORT, BORROW MATERIALS AND SPECIFICATION STUDY PART
 - "GENERAL SPECIFICATION FOR ROAD" NO. 101, SECTION 207, IRAN PLANNING AND BUDGET ORGANIZATION.
 - PROJECT GENERAL SPECIFICATION "SPECIFICATION FOR EARTH WORK" DOCUMENT NUMBER "BK-GNRL-PEDCO-000-CV-SP-0004".
 - GEOTECHNICAL REPORTS AND CLIENT'S SITE SUPERVISORY BODY RECOMMENDATIONS AND APPROVALS.
 - 5-BEFORE ANY EARTH WORK ACTIVITIES (CUT OR FILL), TOP AND UNSUITABLE SOIL (MARN,...) SHALL BE REMOVED AS GEOTECHNICAL RECOMMENDATION AND SUPERVISOR'S REQUIREMENTS.



- LEGEND
- | | | | |
|--|---------------|--|--------------|
| | WELL LOCATION | | CANAL |
| | WELL | | RIVER |
| | SITE | | WATER COURSE |
| | CAMP SITE | | CONTOURS |
| | ASPHALT ROAD | | SPOT HEIGHT |
| | GRAVEL ROAD | | BENCH MARK |
| | PROPOSED ROAD | | BRIDGE |
| | DAYLIGHT | | CULVERT |
| | | | FLOWLINE |

REFERENCE DRAWING	DRG. No.
General Civil Layout -BK14	BK-BK14-PEDCO-110-CV-PY-0001
Rough Grading Plan-BK14	BK-BK14-PEDCO-110-CV-PY-0003
Specification For Earth Work	BK-GNRL-PEDCO-000-CV-SP-0004
Standard Drawing For Slope Protection Details	BK-GNRL-PEDCO-000-CV-DW-0002
Geotechnical Investigation Report - BK14	BK-BK14-PEDCO-110-GT-RT-0001
Specification For Road & Paving	BK-GNRL-PEDCO-000-CV-SP-0002
MTO For Civil Works - BK14	BK-BK14-PEDCO-110-CV-MT-0001

ABBREVIATION

PT= POINT
PVI= POINT OF VERTICAL INTERSECTION
LVC= LENGTH OF VERTICAL CURVE
BVCS= BEGIN OF VERTICAL CURVE STATION
BVCE= BEGIN OF VERTICAL CURVE ELEVATION
EVCS= END OF VERTICAL CURVE STATION
EVCE= END OF VERTICAL CURVE ELEVATION

KEY PLAN

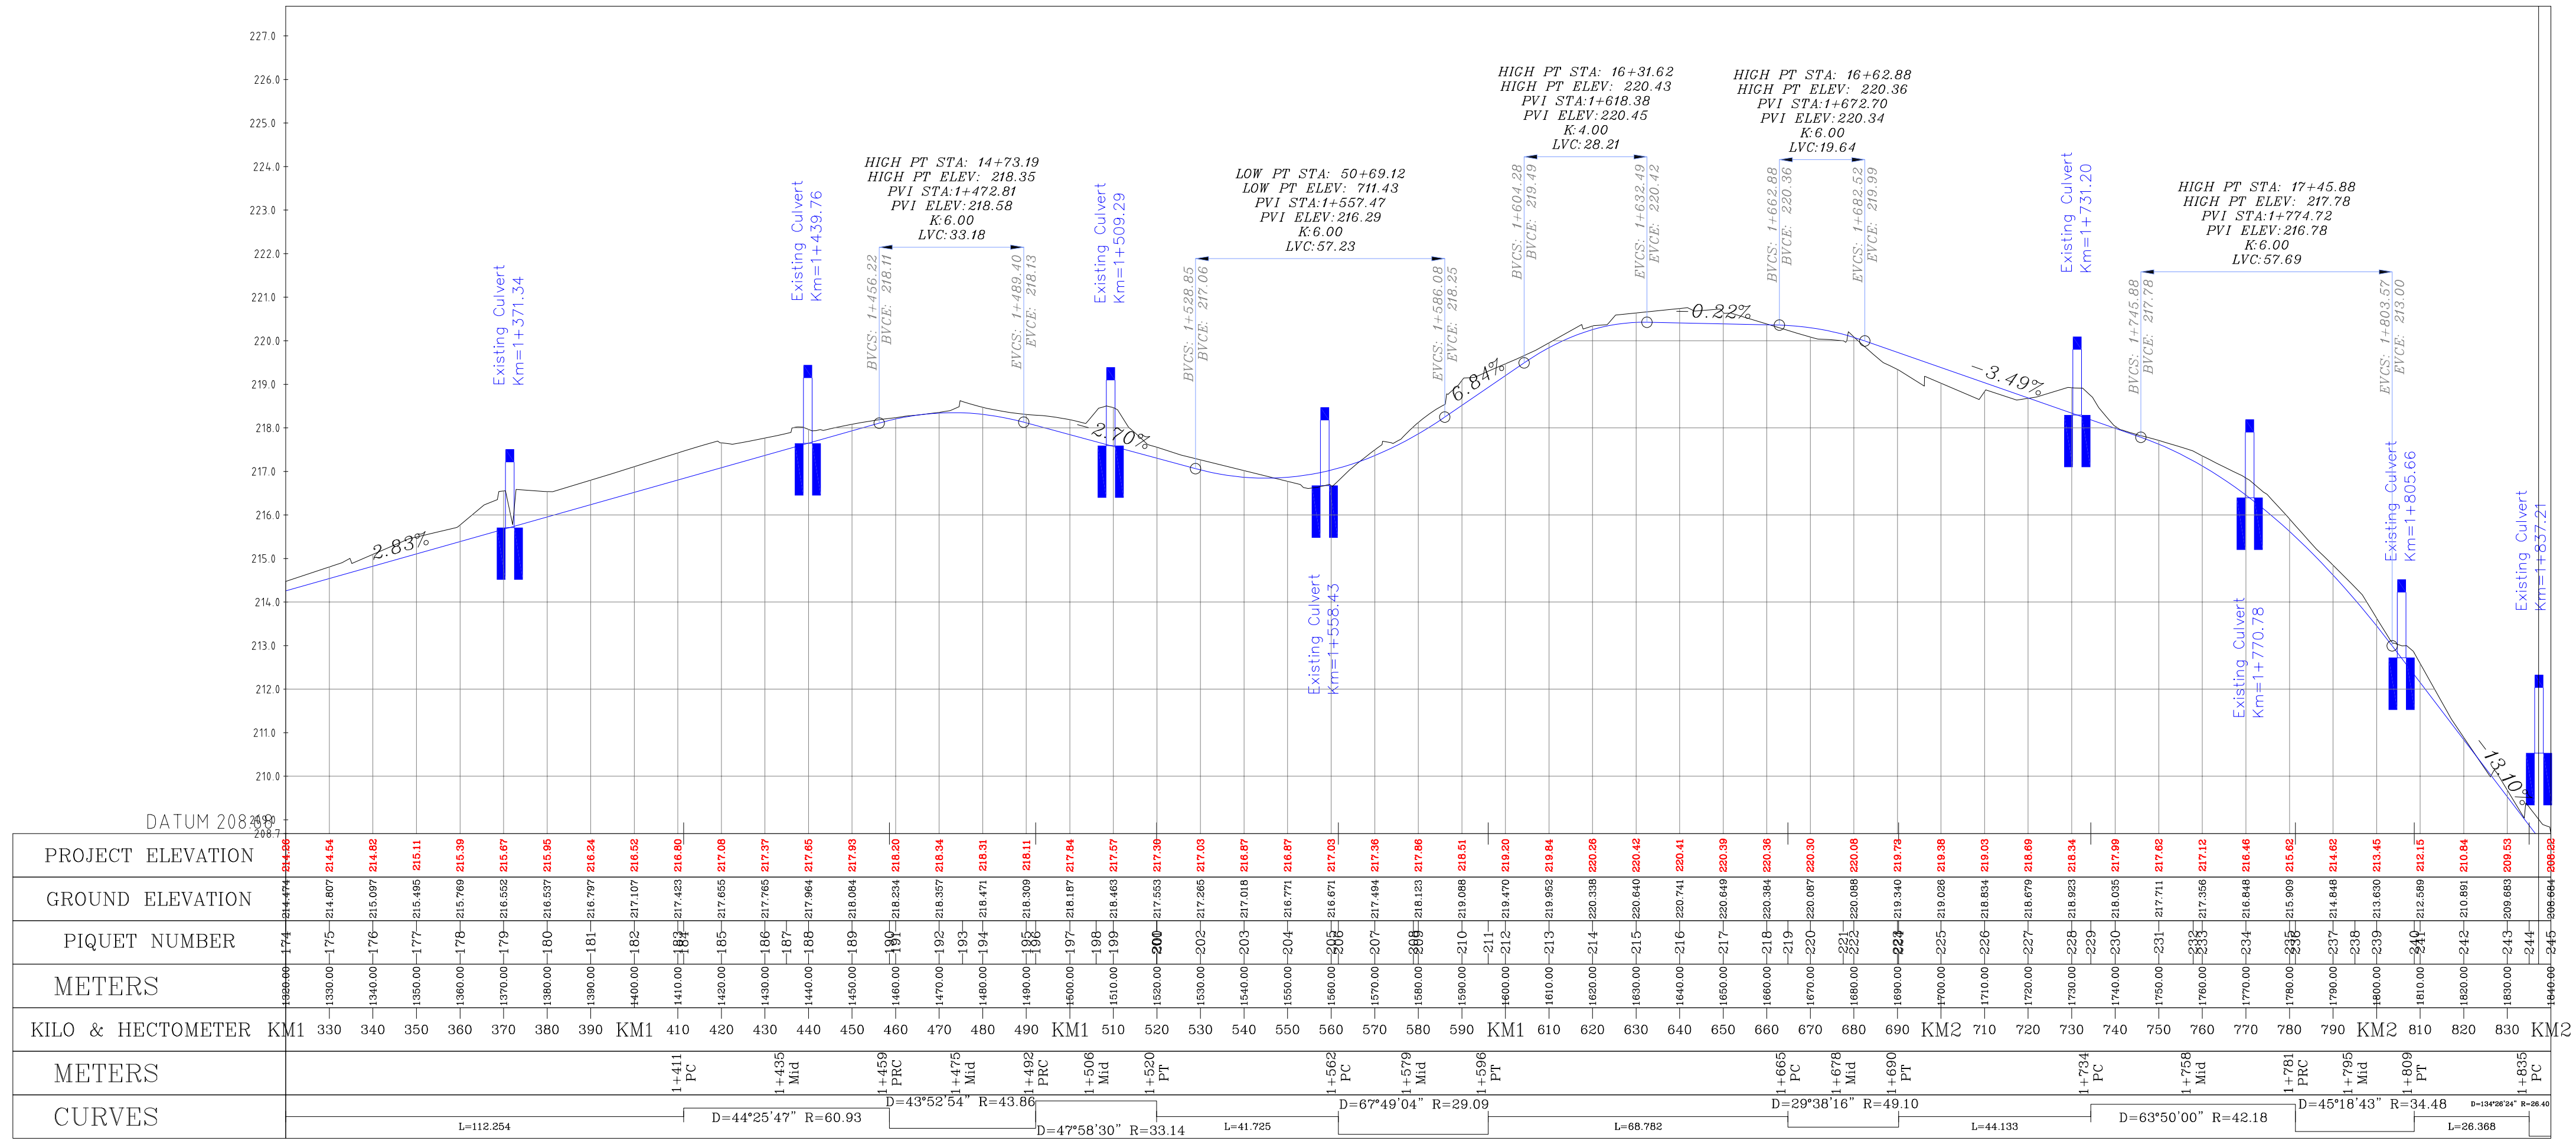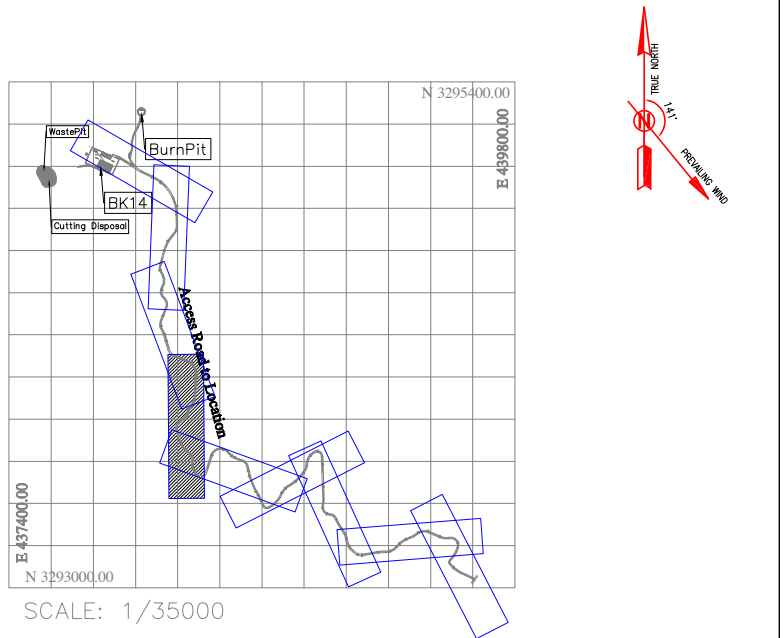

Curve Table: Alignments					
Curve #	Radius	Length	Chord Direction	Start Point	End Point
C14	61.37	77.95	S33° 56' 47.38"E	(438245.87,3294076.91)	(438286.54,3294016.50)
C15	60.93	47.24	S24° 39' 25.78"W	(438281.75,3293904.35)	(438262.53,3293862.48)
C16	43.86	33.59	S24° 55' 51.90"W	(438262.53,3293862.48)	(438248.71,3293832.76)
C17	33.14	27.75	S26° 58' 40.05"W	(438248.71,3293832.76)	(438236.49,3293808.75)
C18	29.09	34.43	S17° 03' 23.37"W	(438204.08,3293782.47)	(438194.56,3293751.44)
C19	49.10	25.40	S31° 40' 16.49"E	(438214.50,3293685.61)	(438227.69,3293664.24)
C20	42.18	47.00	S14° 34' 24.38"E	(438259.70,3293633.85)	(438270.92,3293590.68)
C21	34.48	27.27	S5° 18' 46.00"E	(438270.92,3293590.68)	(438273.38,3293564.23)
C22	26.40	61.94	N84° 48' 40.27"E	(438285.75,3293540.94)	(438334.23,3293545.35)



Station	Northing	Easting
1+510.00	3293816.04	438243.15
1+520.00	3293908.69	438236.42
1+530.00	3293802.39	438226.66
1+540.00	3293796.10	438220.89
1+550.00	3293789.80	438213.12
1+560.00	3293783.50	438205.35
1+570.00	3293776.35	438196.43
1+580.00	3293767.30	438194.28
1+590.00	3293757.39	438193.42
1+600.00	3293747.68	438196.70
1+610.00	3293738.11	438196.60
1+620.00	3293728.54	438201.50
1+630.00	3293718.97	438204.40
1+640.00	3293709.40	438207.30
1+650.00	3293698.76	438206.35
1+660.00	3293686.25	438211.10
1+670.00	3293670.77	438216.25
1+680.00	3293662.01	438221.04
1+690.00	3293654.41	438227.51
1+700.00	3293647.52	438234.76

Station	Northing	Easting
1+710.00	3293650.64	438242.02
1+720.00	3293643.75	438249.27
1+730.00	3293636.87	438256.52
1+740.00	3293629.72	438263.50
1+750.00	3293621.27	438268.80
1+760.00	3293611.81	438277.96
1+770.00	3293601.87	438277.82
1+780.00	3293592.01	438271.31
1+790.00	3293582.22	438269.40
1+800.00	3293572.30	438270.32
1+810.00	3293563.04	438274.01
1+820.00	3293554.21	438278.70
1+830.00	3293545.38	438283.39
1+840.00	3293536.79	438288.48

Coordinate of Bench Marks (UTM-ZONE 39N)			
NAME	Easting(m)	Northing(m)	Elevation(m)
GPS2	437770.8593	3295060.1065	171.4186
GPS3	437770.7943	3295060.0960	171.4184

D02	MAR.2023	IFA	R.BERLOUEI	M.FAKHARIAN	M.MEHRSHAD	***
D01	NOV.2022	IFA	R.BERLOUEI	M.FAKHARIAN	M.MEHRSHAD	***
D00	OCT.2022	IFC	R.BERLOUEI	M.FAKHARIAN	M.MEHRSHAD	***
REV.	DATE	P.O.I.S	PREP.	CHK.	APP.	AUT.
PROJECT NAME: BINAK OILFIELD DEVELOPMENT/SUB-SURFACE WORK PACKAGES BK14 WHF MODIFICATIONS						
PROJECT NO.:			971020			
EPC CONTRACTOR:			EPD/EPC CONTRACTOR (GC):			
 HIRGAN ENERGY – DESIGN & INSPECTION COMPANIES			 PETROIRAN DEVELOPMENT COMPANY			
DRAWING TITLE: CIVIL AND STRUCTURAL DRAWINGS – BK14 ACCESS ROAD PLAN AND PROFILE						
SCALE	SIZE	DRAWING NO.			SHEET NO.	REV.
1/1000	A1	BK–BK14–PEDCO–110–CV–DW–0001			27 OF 103	D01

*****		***	*****	***	*****
REV.	DESCRIPTION	BY	DATE	BY	DATE
		CHECKED	REV. APPR.		
أصل و كليه نسخ این نقشه و حق اقتباس متعلق به شرکت ملی مناطق نفت خیز جنوب میباشد.					
THE ORIGINAL AND ALL COPIES OF THIS DRAWING TOGETHER WITH THE COPYRIGHT THEREIN ARE THE SOLE PROPERTY OF N.I.S.O.C./ FIELDS					
BINAK OILFIELD DEVELOPMENT SUB-SURFACE WORK PACKAGES BK14 WHF MODIFICATIONS					
DATE	SCALE	DRAWING BY	CHECKED BY	PROJECT ENG.	
NO CONSTRUCTION PERMITTED UNLESS DRAWING APPROVED					
APPROVED FOR CONSTRUCTION		BY:		DATE:	
BUDGET REF.	LOCATION	SIZE	CLASS	SERIAL NO.	SHEET
053-073-9184	F	4	S	708209	27
					REVISION
					D02

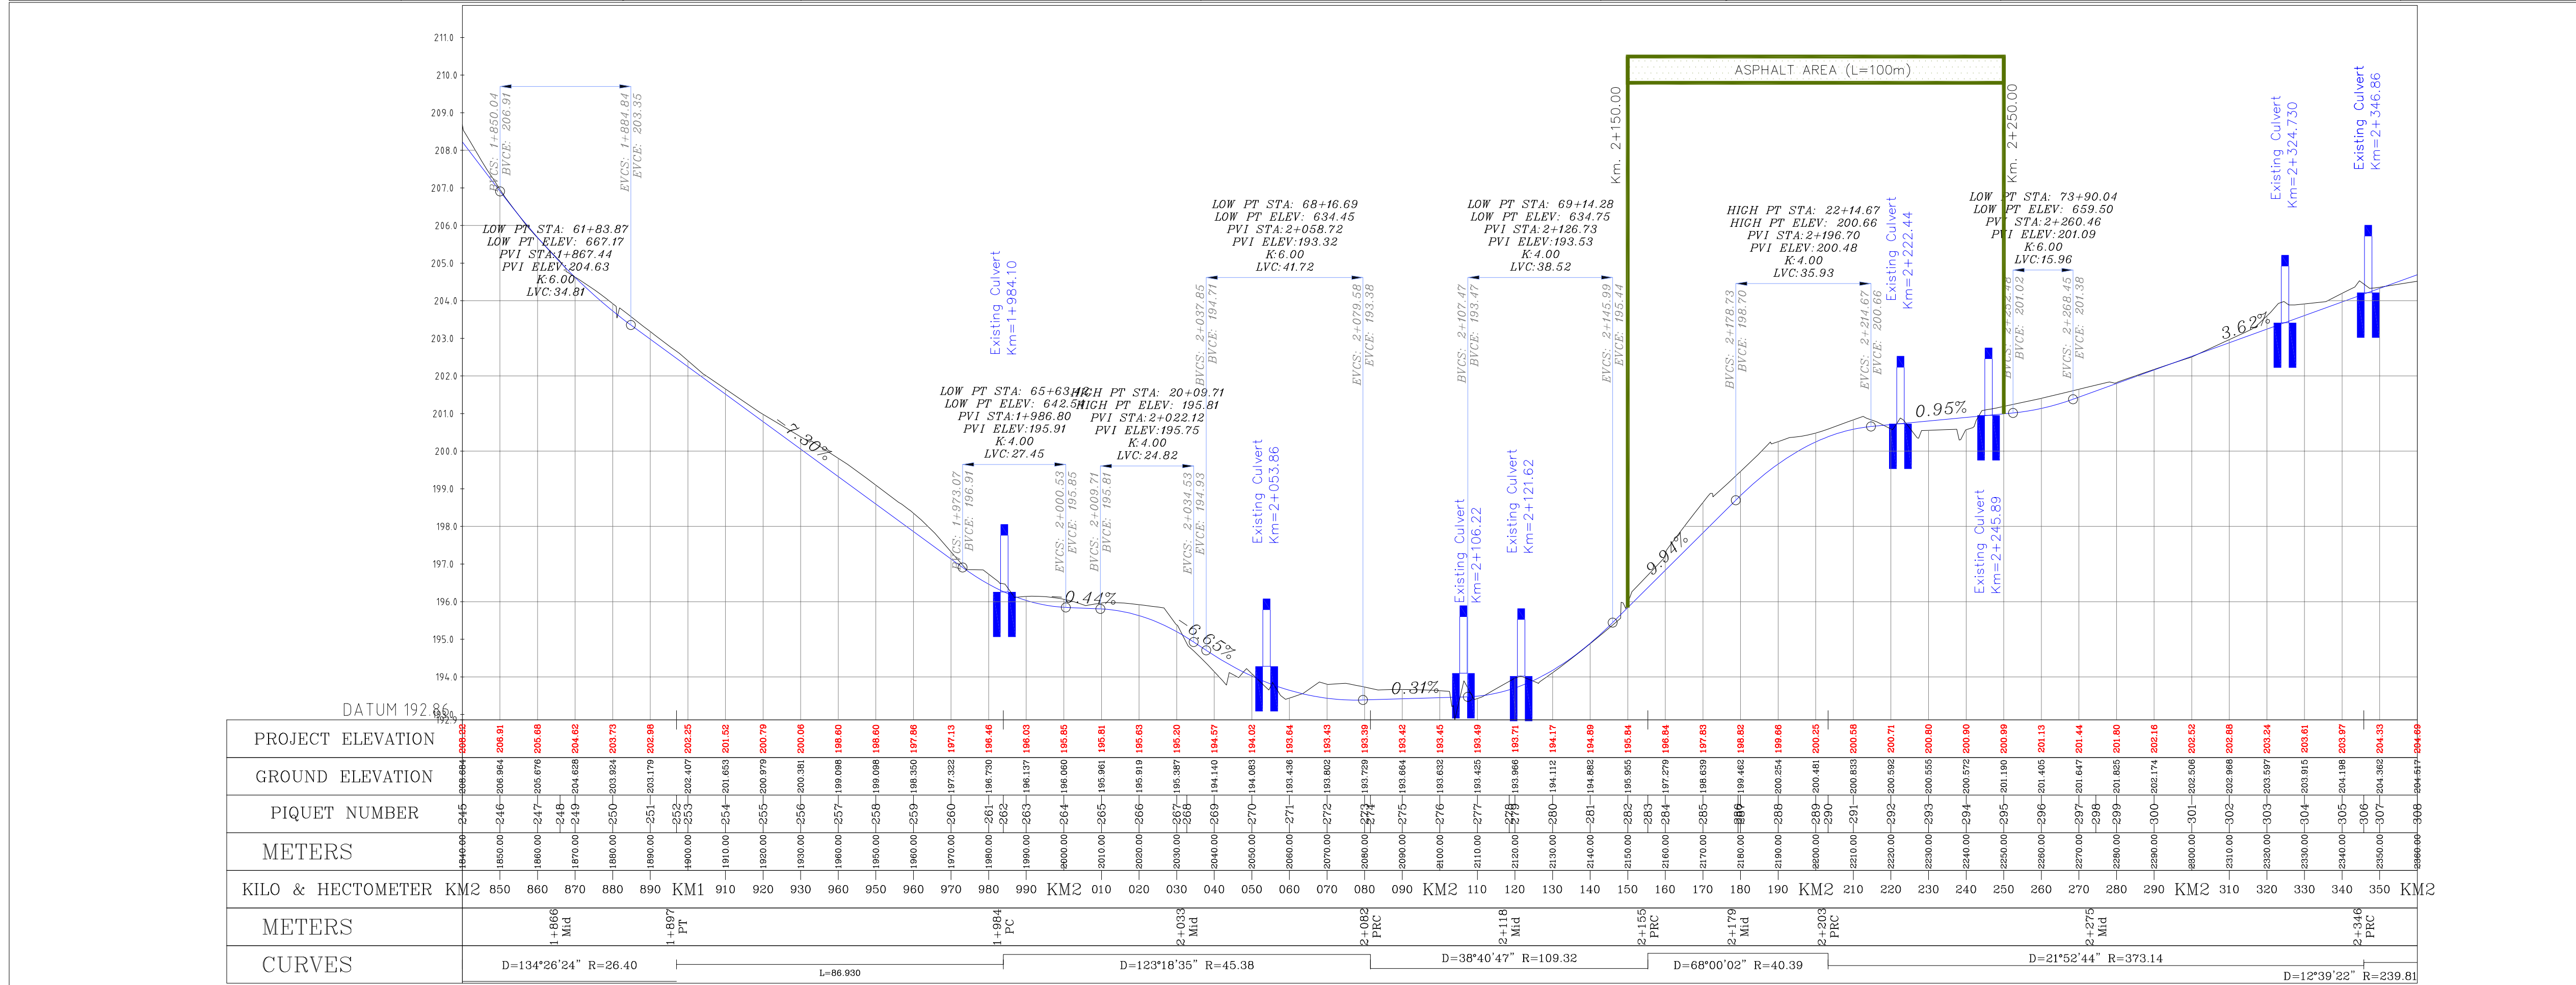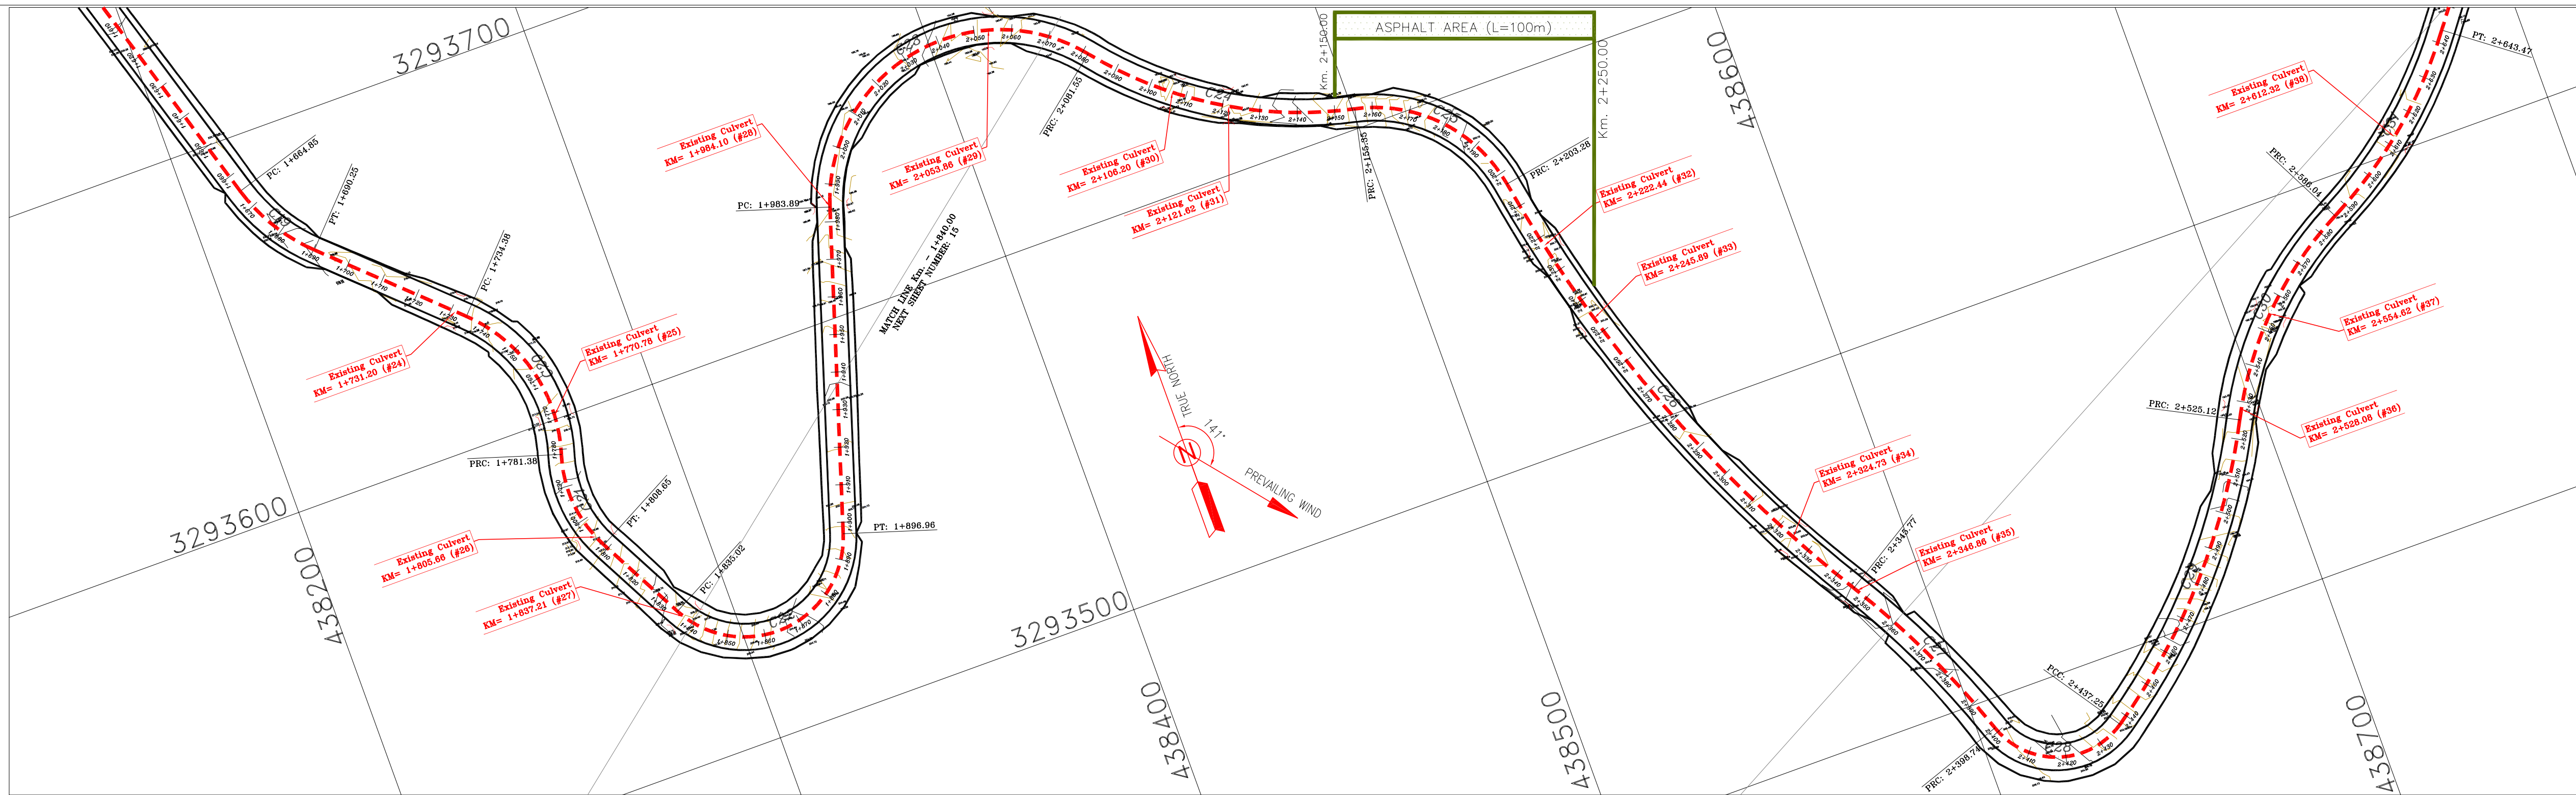

Curve Table: Alignments					
Curve #	Radius	Length	Chord Direction	Start Point	End Point
C19	49.10	25.40	S31° 40' 16.49"E	(438214.50,3293685.61)	(438227.69,3293664.24)
C20	42.18	47.00	S14° 34' 24.38"E	(438259.70,3293633.85)	(438270.92,3293590.68)
C21	34.48	27.27	S5° 18' 46.00"E	(438270.92,3293590.68)	(438273.38,3293564.23)
C22	26.40	61.94	N84° 48' 40.27"E	(438285.75,3293540.94)	(438334.23,3293545.35)
C23	45.38	97.66	N79° 14' 45.54"E	(438360.50,3293628.21)	(438438.97,3293643.12)
C24	109.32	73.80	S58° 26' 20.63"E	(438438.97,3293643.12)	(438500.67,3293605.22)
C25	40.39	47.93	S43° 46' 43.16"E	(438500.67,3293605.22)	(438531.92,3293572.60)
C26	373.14	142.49	S20° 43' 04.02"E	(438531.92,3293572.60)	(438582.02,3293440.14)
C27	239.81	52.97	S25° 19' 44.88"E	(438582.02,3293440.14)	(438604.63,3293392.36)
C28	20.92	38.51	S71° 44' 47.10"E	(438604.63,3293392.36)	(438636.25,3293381.93)
C29	178.14	87.87	N41° 22' 36.08"E	(438636.25,3293381.93)	(438693.75,3293447.20)
C30	98.32	60.92	N44° 59' 38.16"E	(438693.75,3293447.20)	(438736.14,3293489.60)
C31	126.95	57.43	N49° 46' 57.67"E	(438736.14,3293489.60)	(438779.62,3293526.37)

Station	Northing	Easting
1+840.00	329356.79	438392.63
1+850.00	329356.79	438402.52
1+860.00	329356.79	438412.46
1+870.00	329356.79	438422.39
1+880.00	329356.79	438432.32
1+890.00	329356.79	438442.25
1+900.00	329356.79	438452.18
1+910.00	329356.79	438462.11
1+920.00	329356.79	438472.04
1+930.00	329356.79	438481.97
1+940.00	329356.79	438491.90
1+950.00	329356.79	438501.83
1+960.00	329356.79	438511.76
1+970.00	329356.79	438521.69
1+980.00	329356.79	438531.62
1+990.00	329356.79	438541.55
2+000.00	329356.79	438551.48
2+010.00	329356.79	438561.41
2+020.00	329356.79	438571.34
2+030.00	329356.79	438581.27
2+040.00	329356.79	438591.20
2+050.00	329356.79	438601.13
2+060.00	329356.79	438611.06
2+070.00	329356.79	438620.99
2+080.00	329356.79	438630.92
2+090.00	329356.79	438640.85
2+100.00	329356.79	438650.78
2+110.00	329356.79	438660.71
2+120.00	329356.79	438670.64
2+130.00	329356.79	438680.57
2+140.00	329356.79	438690.50
2+150.00	329356.79	438700.43
2+160.00	329356.79	438710.36
2+170.00	329356.79	438720.29
2+180.00	329356.79	438730.22
2+190.00	329356.79	438740.15
2+200.00	329356.79	438750.08
2+210.00	329356.79	438760.01
2+220.00	329356.79	438770.00

PI Station	Northing	Easting
1+897.88	3293485.42	438315.23
2+068.01	3293708.39	438385.92
2+119.92	3293613.34	438463.17
2+182.59	3293599.45	438527.29
2+275.40	3293501.53	438544.17

Coordinate of Bench Marks (UTM-ZONE 39N)			
NAME	Easting(m)	Northing(m)	Elevation(m)
GPS2	437770.8593	3295060.1065	171.4186
GPS3	437770.7943	3295060.0960	171.4184

D02	MAR.2023	IFA	R.BERLOUEI	M.FAKHARIAN	M.MEHRSHAD	***	***	*****	***	*****	***	*****
D01	NOV.2022	IFA	R.BERLOUEI	M.FAKHARIAN	M.MEHRSHAD	***	***	*****	***	*****	***	*****
D00	OCT.2022	IFC	R.BERLOUEI	M.FAKHARIAN	M.MEHRSHAD	***	***	*****	***	*****	***	*****
REV.	DATE	P.O.I.S	PREP.	CHK.	APP.	AUT.						
PROJECT NAME: BINAK OILFIELD DEVELOPMENT/SUB-SURFACE WORK PACKAGES BK14 WHF MODIFICATIONS												
PROJECT NO.: 971020												
EPC CONTRACTOR: HIRGAN ENERGY - DESIGN & INSPECTION COMPANIES												
EPD/EPC CONTRACTOR (GC): PETROIRAN DEVELOPMENT COMPANY												
DRAWING TITLE: CIVIL AND STRUCTURAL DRAWINGS - BK14 ACCESS ROAD PLAN AND PROFILE												
SCALE	SIZE	DRAWING NO.	SHEET NO.	REV.	BUDGET REF.	LOCATION	SIZE	CLASS	SERIAL NO.	SHEET	REVISION	
1/1000	A1	BK-BK14-PEDCO-110-CV-DW-0001	28 OF 103	D01	053-073-9184	F	4	S	708209	28	D02	


- NOTES
- 1-ALL COORDINATES AND ELEVATIONS ARE IN METER.
 - 2-ALL DRAWINGS SHALL BE CHECKED BY CONTRACTOR WITH RELATIVE DRAWINGS BEFORE CONSTRUCTION.
 - 3-GEODETIC PARAMETERS FOR COORDINATES ARE AS BELOW:
HORIZONTAL COORDINATE SYSTEM: WGS84/UTM ZONE 39
ELLIPSOID : WORLD GEODETIC SYSTEM 1984 (WGS84)
MAP PROJECTION: UNIVERSAL TRANSVERSE MERCATOR (UTM)
VERTICAL DATUM: MSL
 - 4-THE SUITABLE MATERIAL FOR FILLING SHALL BE COLLECTED BASED ON TO THE BELOW RULES:
 - PROJECT GEOTECHNICAL INVESTIGATION REPORT, BORROW MATERIALS AND SPECIFICATION STUDY PART
 - "GENERAL SPECIFICATION FOR ROAD" NO. 101, SECTION 207, IRAN PLANNING AND BUDGET ORGANIZATION.
 - PROJECT GENERAL SPECIFICATION "SPECIFICATION FOR EARTH WORK" DOCUMENT NUMBER "BK-GNRL-PEDCO-000-CV-SP-0004".
 - GEOTECHNICAL REPORTS AND CLIENT'S SITE SUPERVISORY BODY RECOMMENDATIONS AND APPROVALS.
 - 5-BEFORE ANY EARTH WORK ACTIVITIES (CUT OR FILL), TOP AND UNSUITABLE SOIL (MARN,...) SHALL BE REMOVED AS GEOTECHNICAL RECOMMENDATION AND SUPERVISOR'S REQUIREMENTS.



- LEGEND
- | | | | |
|--|---------------|--|--------------|
| | WELL LOCATION | | CANAL |
| | WELL | | RIVER |
| | SITE | | WATER COURSE |
| | CAMP SITE | | CONTOURS |
| | ASPHALT ROAD | | SPOT HEIGHT |
| | GRAVEL ROAD | | BENCH MARK |
| | PROPOSED ROAD | | BRIDGE |
| | DAYLIGHT | | CULVERT |
| | | | FLOWLINE |

REFERENCE DRAWING	DRG. No.
General Civil Layout -BK14	BK-BK14-PEDCO-110-CV-PY-0001
Rough Grading Plan-BK14	BK-BK14-PEDCO-110-CV-PY-0003
Specification For Earth Work	BK-GNRL-PEDCO-000-CV-SP-0004
Standard Drawing For Slope Protection Details	BK-GNRL-PEDCO-000-CV-DW-0002
Geotechnical Investigation Report - BK14	BK-BK14-PEDCO-110-GT-RT-0001
Specification For Road & Paving	BK-GNRL-PEDCO-000-CV-SP-0002
MTO For Civil Works - BK14	BK-BK14-PEDCO-110-CV-MT-0001

ABBREVIATION

PT= POINT
PVI= POINT OF VERTICAL INTERSECTION
LVC= LENGTH OF VERTICAL CURVE
BVCS= BEGIN OF VERTICAL CURVE STATION
EVCS= BEGIN OF VERTICAL CURVE ELEVATION
EVCS= END OF VERTICAL CURVE STATION
EVCE= END OF VERTICAL CURVE ELEVATION

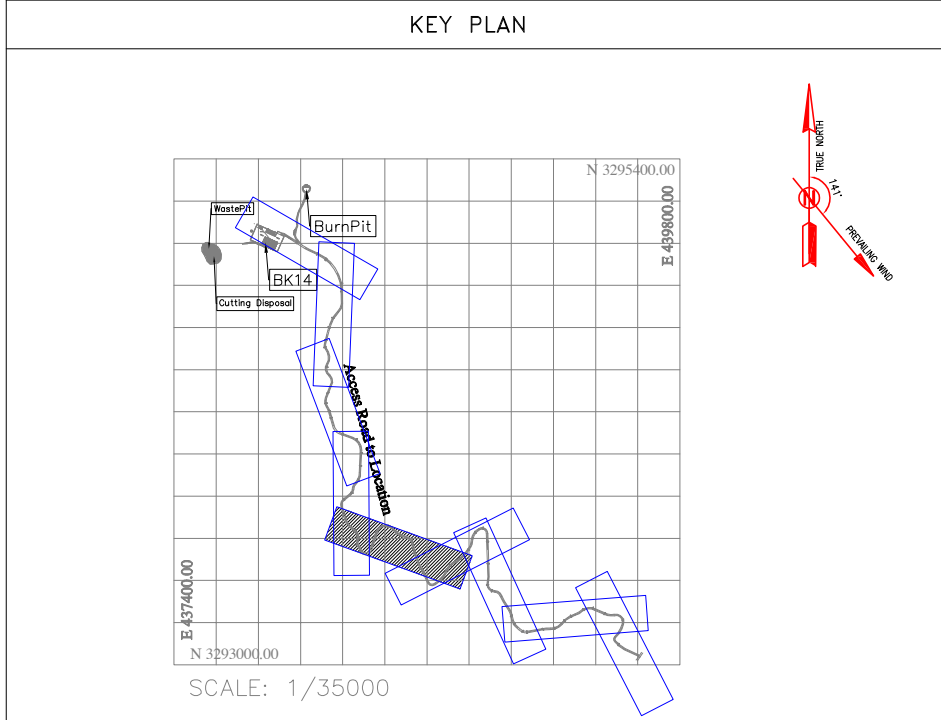

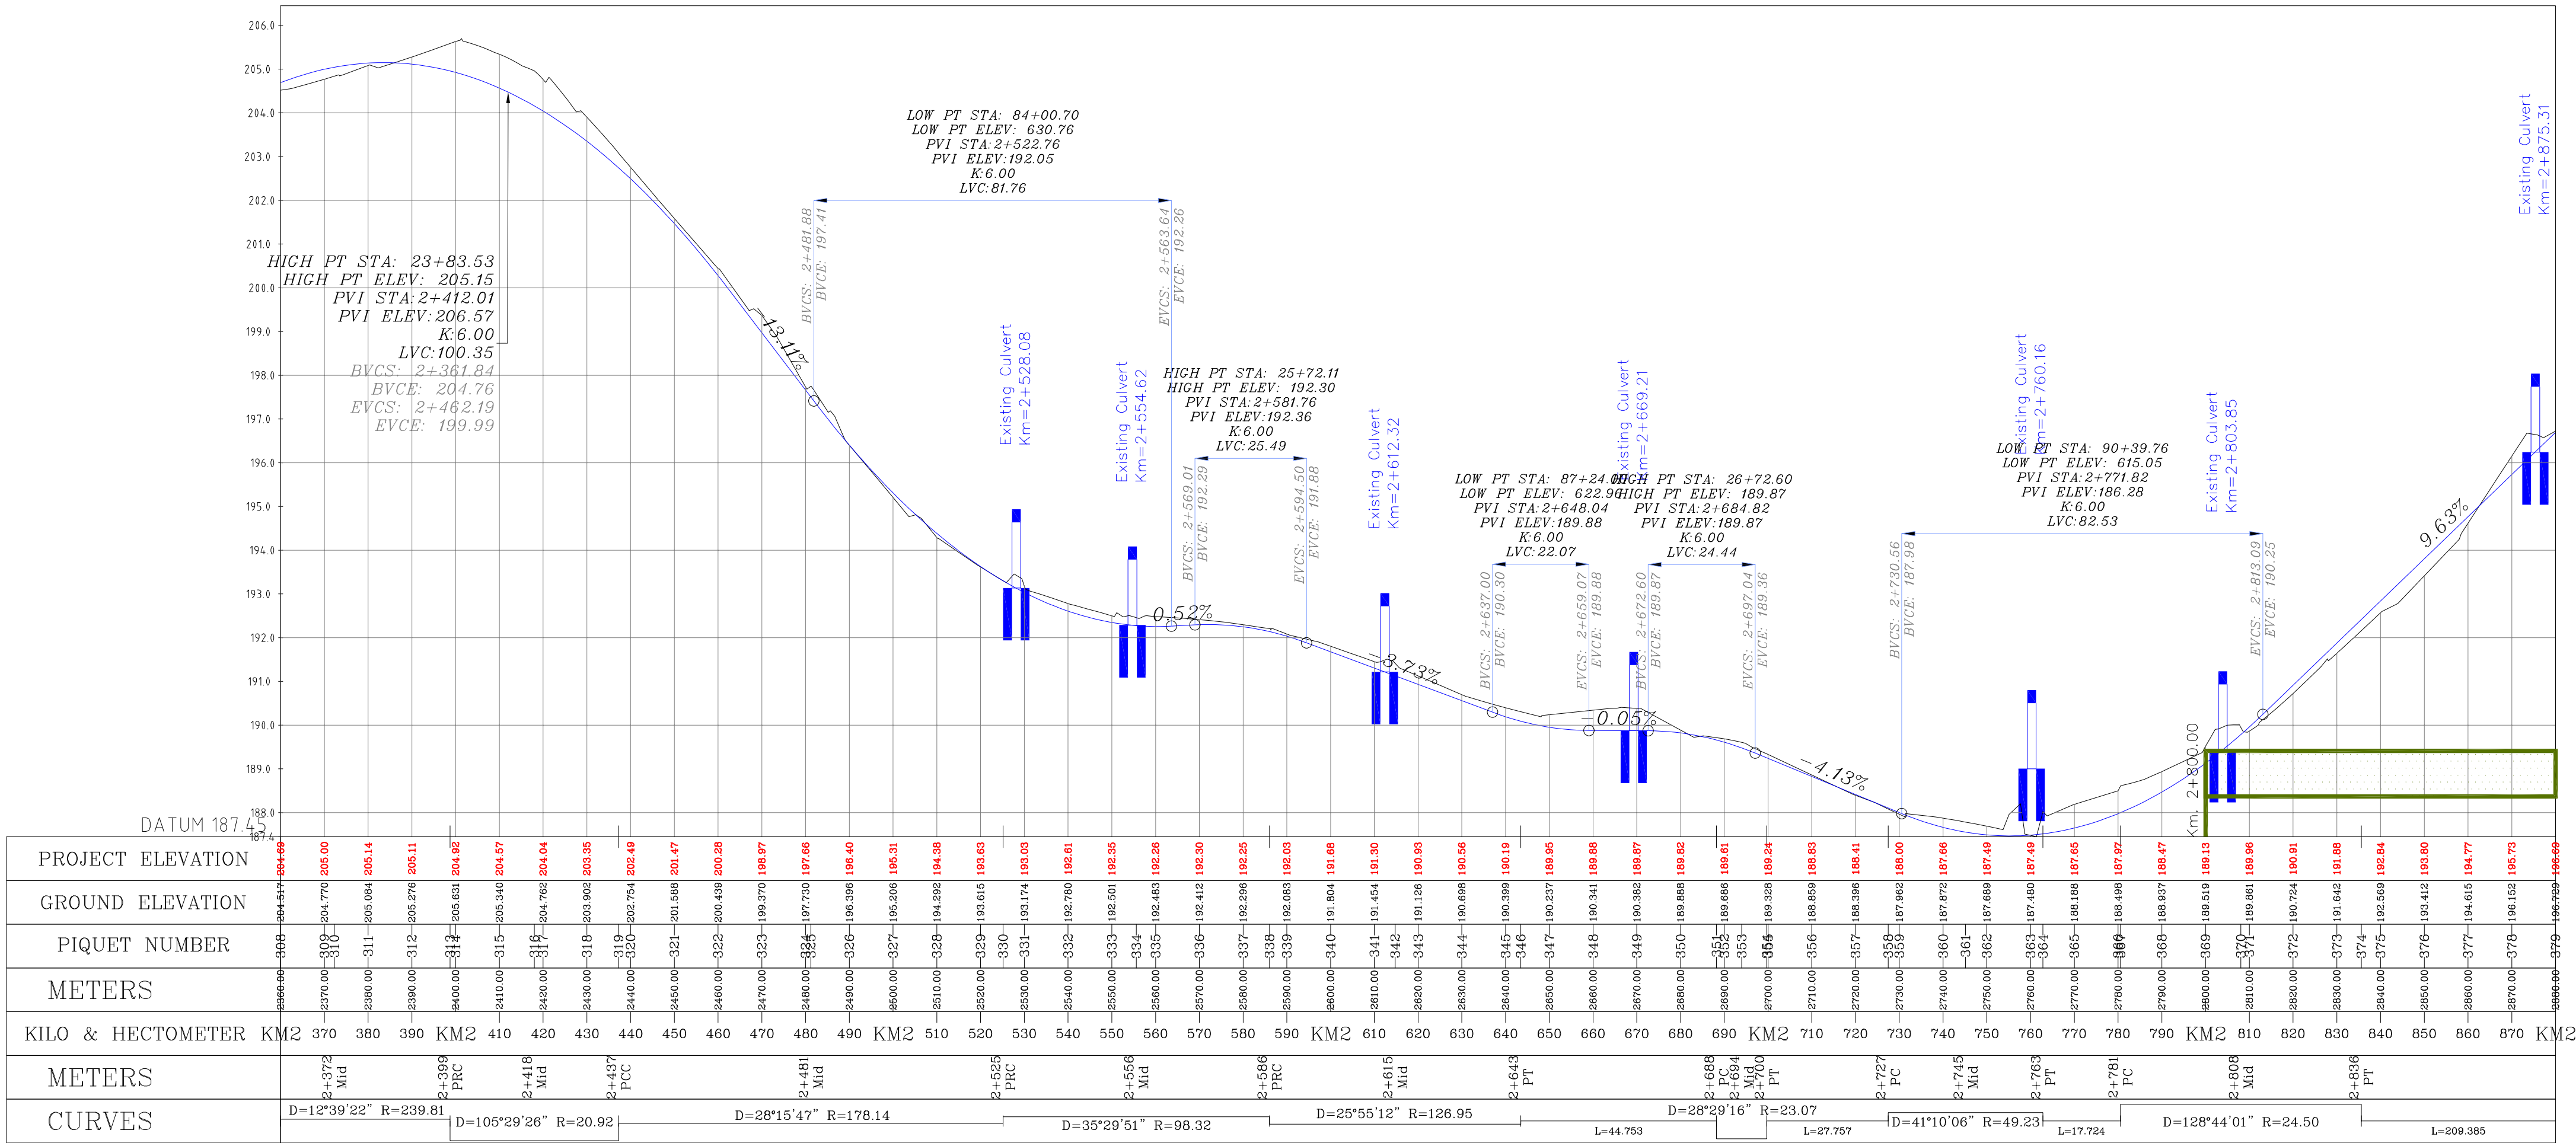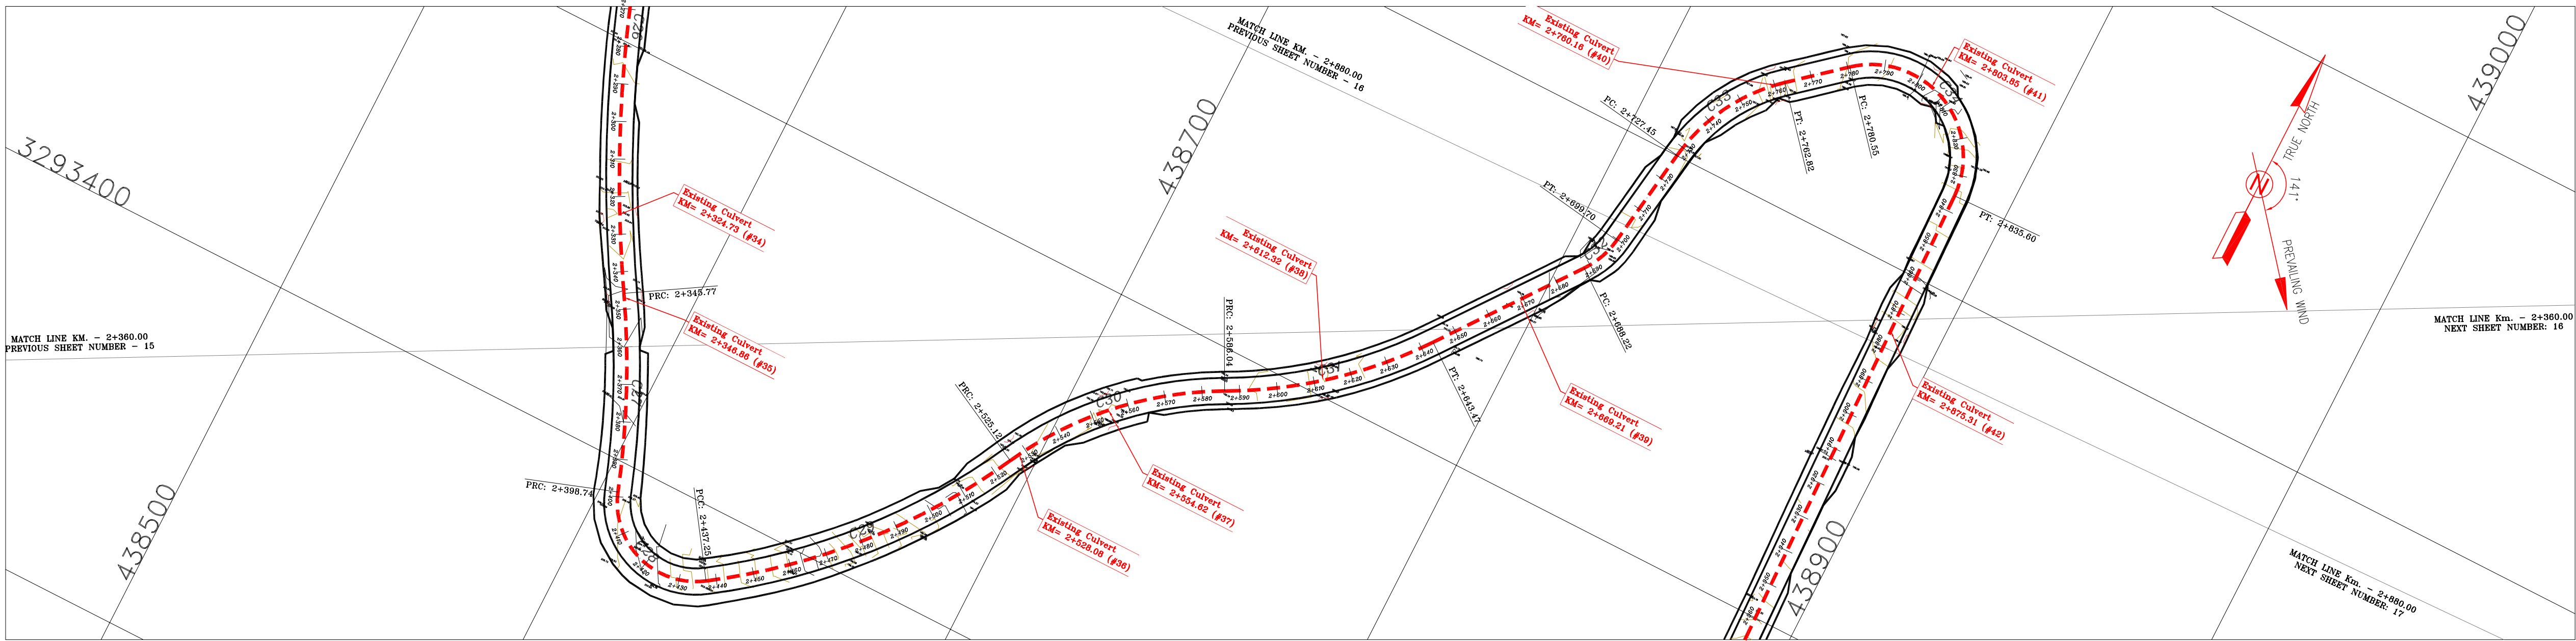

Curve Table: Alignments					
Curve #	Radius	Length	Chord Direction	Start Point	End Point
C26	373.14	142.49	S20° 43' 04.02"E	(438531.92,3293572.60)	(438582.02,3293440.14)
C27	239.81	52.97	S25° 19' 44.88"E	(438582.02,3293440.14)	(438604.63,3293392.36)
C28	20.92	38.51	S71° 44' 47.10"E	(438604.63,3293392.36)	(438636.25,3293381.93)
C29	178.14	87.87	N41° 22' 36.08"E	(438636.25,3293381.93)	(438693.75,3293447.20)
C30	98.32	60.92	N44° 59' 38.16"E	(438693.75,3293447.20)	(438736.14,3293489.60)
C31	126.95	57.43	N49° 46' 57.67"E	(438736.14,3293489.60)	(438779.62,3293526.37)
C32	23.07	11.47	N22° 34' 43.64"E	(438806.44,3293562.19)	(438810.80,3293572.67)
C33	49.23	35.37	N28° 55' 08.79"E	(438814.82,3293600.14)	(438831.56,3293630.44)
C34	24.50	55.05	S66° 07' 47.91"E	(438845.04,3293641.95)	(438885.44,3293624.07)

Station	Northing	Eastng
2+360.00	3293427.81	438589.12
2+370.00	3293418.91	438593.67
2+380.00	3293409.82	438597.85
2+390.00	3293400.57	438601.64
2+400.00	3293391.18	438605.08
2+410.00	3293383.18	438610.92
2+420.00	3293378.73	438619.79
2+430.00	3293378.83	438629.70
2+440.00	3293383.51	438638.51
2+450.00	3293389.52	438646.50
2+460.00	3293395.96	438654.13
2+470.00	3293402.85	438661.41
2+480.00	3293410.12	438668.26
2+490.00	3293417.76	438674.71
2+500.00	3293425.75	438680.72
2+510.00	3293434.07	438686.27
2+520.00	3293442.68	438691.34
2+530.00	3293451.48	438696.09
2+540.00	3293459.87	438701.54

2+550.00	3293467.65	438707.80
2+560.00	3293474.76	438714.83
2+570.00	3293481.12	438722.54
2+580.00	3293486.67	438730.86
2+590.00	3293491.47	438739.63
2+600.00	3293496.66	438748.17
2+610.00	3293502.51	438756.28
2+620.00	3293508.98	438763.90
2+630.00	3293516.03	438770.99
2+640.00	3293523.61	438777.50
2+650.00	3293531.59	438783.53
2+660.00	3293539.68	438789.53
2+670.00	3293547.80	438795.52
2+680.00	3293555.61	438801.51
2+690.00	3293563.65	438807.45
2+700.00	3293572.97	438813.05
2+710.00	3293582.87	438818.29
2+720.00	3293592.76	438823.14
2+730.00	3293602.65	438828.26
2+740.00	3293612.19	438833.00

Station	Northing	Eastng
2+750.00	3293620.94	438833.00
2+760.00	3293628.54	438839.47
2+770.00	3293636.50	438845.59
2+780.00	3293641.59	438848.63
2+790.00	3293646.56	438853.22
2+800.00	3293647.72	438858.08
2+810.00	3293644.87	438872.60
2+820.00	3293638.48	438880.20
2+830.00	3293630.59	438884.63
2+840.00	3293621.67	438888.58
2+850.00	3293611.59	438893.53
2+860.00	3293599.68	438898.19
2+870.00	3293589.68	438898.50
2+880.00	3293579.68	438888.81

Station	Northing	Eastng
2+890.00	3293567.51	438885.97
2+900.00	3293554.59	438881.59
2+910.00	3293541.59	438877.02
2+920.00	3293528.59	438872.36
2+930.00	3293515.59	438867.69
2+940.00	3293502.59	438863.02
2+950.00	3293489.59	438858.35
2+960.00	3293476.59	438853.68
2+970.00	3293463.59	438849.01
2+980.00	3293450.59	438844.34
2+990.00	3293437.59	438839.67
3000.00	3293424.59	438835.00

Coordinate of Bench Marks (UTM-ZONE 39N)			
NAME	Easting(m)	Northing(m)	Elevation(m)
GPS2	437770.8593	3295060.1065	171.4186
GPS3	437770.7943	3295060.0960	171.4184


D02	MAR.2023	IFA	R.BERLOUEI	M.FAKHARIAN	M.MEHRSHAD	***
D01	NOV.2022	IFA	R.BERLOUEI	M.FAKHARIAN	M.MEHRSHAD	***
D00	OCT.2022	IFC	R.BERLOUEI	M.FAKHARIAN	M.MEHRSHAD	***
REV.	DATE	P.O.I.S	PREP.	CHK.	APP.	AUT.
PROJECT NAME: BINAK OILFIELD DEVELOPMENT/SUB-SURFACE WORK PACKAGES BK14 WHF MODIFICATIONS						
PROJECT NO.:			971020			
EPC CONTRACTOR:			EPD/EPC CONTRACTOR (GC):			
 HIRGAN ENERGY - DESIGN & INSPECTION COMPANIES			 PETROIRAN DEVELOPMENT COMPANY			
DRAWING TITLE: CIVIL AND STRUCTURAL DRAWINGS - BK14 ACCESS ROAD PLAN AND PROFILE						
SCALE	SIZE	DRAWING NO.			SHEET NO.	REV.
1/1000	A1	BK-BK14-PEDCO-110-CV-DW-0001			29 OF 103	D01

- NOTES
- 1-ALL COORDINATES AND ELEVATIONS ARE IN METER.
 - 2-ALL DRAWINGS SHALL BE CHECKED BY CONTRACTOR WITH RELATIVE DRAWINGS BEFORE CONSTRUCTION.
 - 3-GEODETIC PARAMETERS FOR COORDINATES ARE AS BELOW:
HORIZONTAL COORDINATE SYSTEM: WGS84/UTM ZONE 39
ELLIPSOID : WORLD GEODETIC SYSTEM 1984 (WGS84)
MAP PROJECTION: UNIVERSAL TRANSVERSE MERCATOR (UTM)
VERTICAL DATUM: MSL
 - 4-THE SUITABLE MATERIAL FOR FILLING SHALL BE COLLECTED BASED ON TO THE BELOW RULES:
 - PROJECT GEOTECHNICAL INVESTIGATION REPORT, BORROW MATERIALS AND SPECIFICATION STUDY PART
 - "GENERAL SPECIFICATION FOR ROAD" NO. 101, SECTION 207, IRAN PLANNING AND BUDGET ORGANIZATION.
 - PROJECT GENERAL SPECIFICATION "SPECIFICATION FOR EARTH WORK"
 - DOCUMENT NUMBER "BK-GNRL-PEDCO-000-CV-SP-0004".
 - GEOTECHNICAL REPORTS AND CLIENT'S SITE SUPERVISORY BODY RECOMMENDATIONS AND APPROVALS.
 - 5-BEFORE ANY EARTH WORK ACTIVITIES (CUT OR FILL), TOP AND UNSUITABLE SOIL (MARN,...) SHALL BE REMOVED AS GEOTECHNICAL RECOMMENDATION AND SUPERVISOR'S REQUIREMENTS.



LEGEND		
	WELL LOCATION	CANAL
	WELL	RIVER
	SITE	WATER COURSE
	CAMP SITE	CONTOURS
	ASPHALT ROAD	SPOT HEIGHT
	GRAVEL ROAD	BENCH MARK
	PROPOSED ROAD	BRIDGE
	DAYLIGHT	CULVERT
	FLOWLINE	

REFERENCE DRAWING	DRG. No.
General Civil Layout -BK14	BK-BK14-PEDCO-110-CV-PY-0001
Rough Grading Plan-BK14	BK-BK14-PEDCO-110-CV-PY-0003
Specification For Earth Work	BK-GNRL-PEDCO-000-CV-SP-0004
Standard Drawing For Slope Protection Details	BK-GNRL-PEDCO-000-CV-DW-0002
Geotechnical Investigation Report - BK14	BK-BK14-PEDCO-110-GT-RT-0001
Specification For Road & Paving	BK-GNRL-PEDCO-000-CV-SP-0002
MTO For Civil Works - BK14	BK-BK14-PEDCO-110-CV-MT-0001

ABBREVIATION
PT= POINT PVI= POINT OF VERTICAL INTERSECTION LVC= LENGTH OF VERTICAL CURVE BVCS= BEGIN OF VERTICAL CURVE STATION BVCE= BEGIN OF VERTICAL CURVE ELEVATION EVCS= END OF VERTICAL CURVE STATION EVCE= END OF VERTICAL CURVE ELEVATION

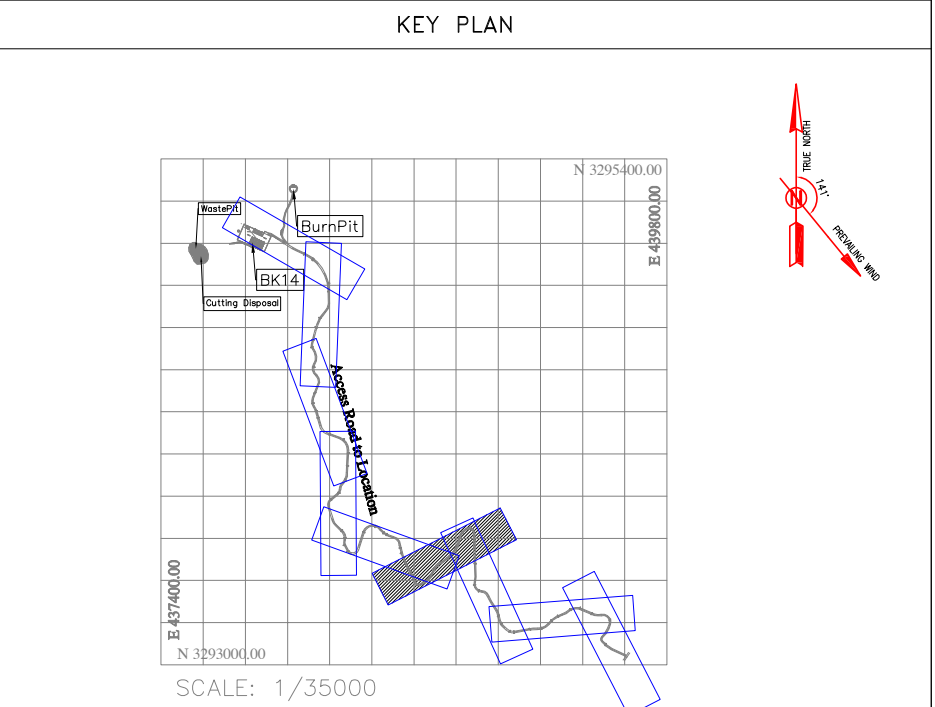


***	*****	*** **	*** ****	*** **	*** ****
REV.	DESCRIPTION	BY	DATE	BY	DATE
		CHECKED		REV. APPR.	
اصل و کليه نسخ اين نقشه و احداثى متعلق به شرکت ملی مناطق نفت خيز جنوب ميباشد.					
 THE ORIGINAL AND ALL COPIES OF THIS DRAWING TOGETHER WITH THE COPYRIGHT THEREIN ARE THE SOLE PROPERTY OF N.I.S.O.C./ FIELDS					
BINAK OILFIELD DEVELOPMENT SUB-SURFACE WORK PACKAGES BK14 WHF MODIFICATIONS					
DATE	SCALE	DRAWING BY	CHECKED BY	PROJECT ENG.	
NO CONSTRUCTION PERMITTED UNLESS DRAWING APPROVED					
APPROVED FOR CONSTRUCTION			BY:	DATE:	
BUDGET REF.	LOCATION	SIZE	CLASS	SERIAL NO.	SHEET REVISION
053-073-9184	F	4	S	708209	29 D02

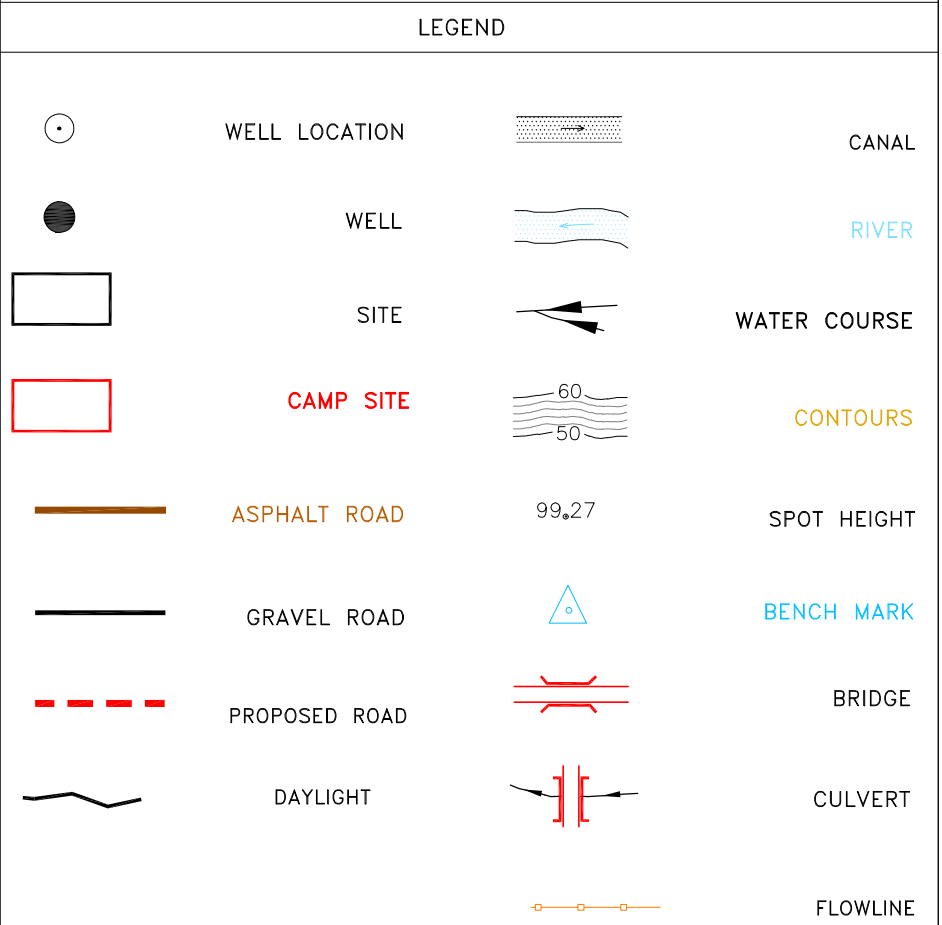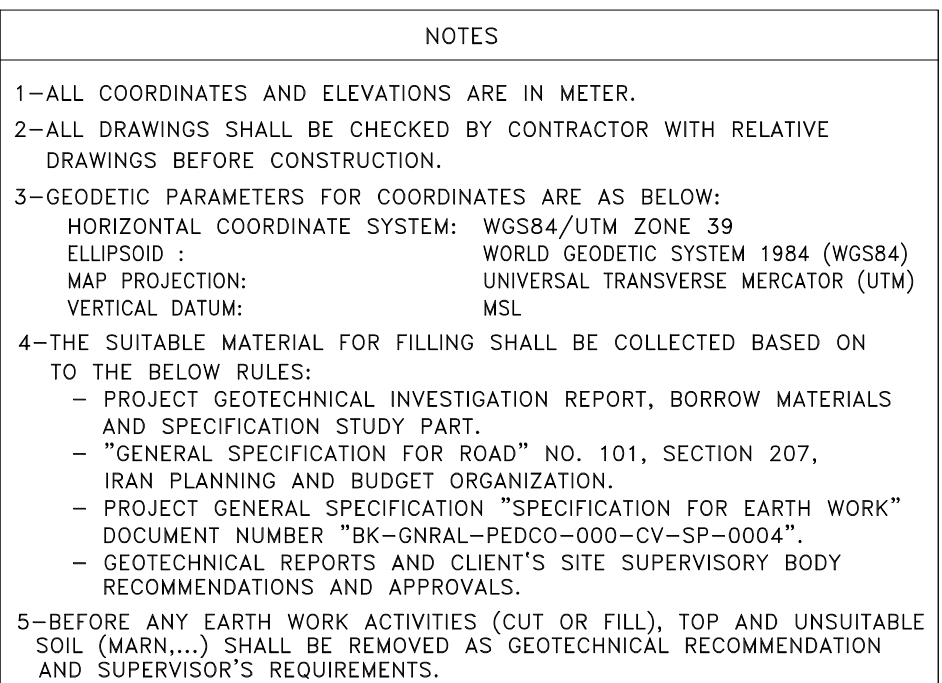

REFERENCE DRAWING	DRG. No.
General Civil Layout –BK14	BK –BK14 –PEDCO –110 –CV –PY –0001
Rough Grading Plan –BK14	BK –GNRAL –PEDCO –110 –CV –PY –0003
Specification For Earth Work	BK –GNRAL –PEDCO –000 –CV –SP –0004
Standard Drawing For Slope Protection Details	BK –GNRAL –PEDCO –000 –CV –DW –0002
Geotechnical Investigation Report – BK14	BK –BK14 –PEDCO –110 –GT –RT –0001
Specification For Road & Paving	BK –GNRAL –PEDCO –000 –CV –SP –0002
MTO For Civil Works – BK14	BK –BK14 –PEDCO –110 –CV –GT –RT –0001



ABBREVIATION
PT= POINT
PVI= POINT OF VERTICAL INTERSECTION
LVC= LENGTH OF VERTICAL CURVE
BVCS= BEGIN OF VERTICAL CURVE STATION
BVCE= BEGIN OF VERTICAL CURVE ELEVATION
EVCS= END OF VERTICAL CURVE STATION
EVCE= END OF VERTICAL CURVE ELEVATION

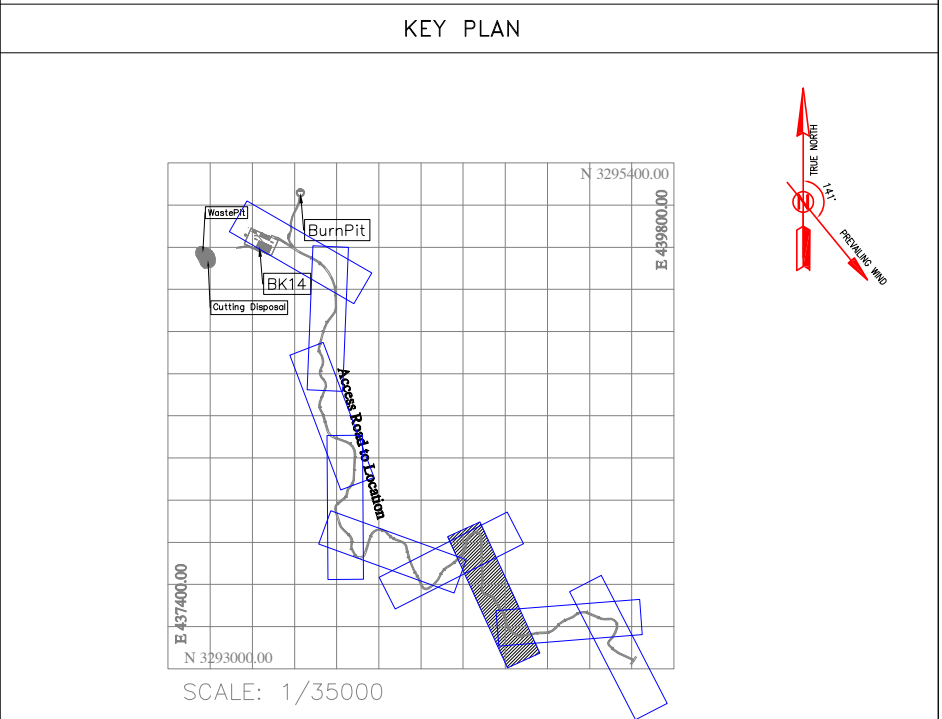

Station	Northing	Easting				PI Station	Northing	Easting
2+800.0	3293579.68	438986.81	3+070.0	3293390.18	438988.08	3+270.0	3293239.62	438999.29
2+850.0	3293579.68	438986.81	3+080.0	3293380.25	438987.32	3+280.0	3293229.73	439000.72
2+900.0	3293569.69	438987.11	3+090.0	3293371.51	438989.46	3+290.0	3293219.92	439002.60
2+950.0	3293559.69	438987.42	3+100.0	3293361.81	438994.31	3+300.0	3293210.37	439005.66
2+1010.0	3293549.70	438987.73	3+110.0	3293354.88	438990.47	3+310.0	3293201.21	439009.56
2+120.0	3293539.70	438988.04	3+120.0	3293350.32	438990.33	3+320.0	3293192.55	439014.55
2+300.0	3293529.71	438988.35	3+130.0	3293348.50	438992.03	3+330.0	3293184.50	439020.47
2+440.0	3293519.71	438988.65	3+140.0	3293346.73	438993.92	3+340.0	3293177.15	439027.45
2+560.0	3293509.72	438988.96	3+150.0	3293342.25	438996.10	3+350.0	3293170.60	439034.79
2+600.0	3293499.72	438989.27	3+160.0	3293335.43	438998.83	3+360.0	3293164.87	439042.99
2+770.0	3293489.73	438989.58	3+170.0	3293326.82	438951.12	3+370.0	3293159.38	439051.34
2+860.0	3293479.73	438989.88	3+180.0	3293317.54	438954.84	3+380.0	3293155.05	439056.56
2+990.0	3293469.74	438990.19	3+190.0	3293308.58	438959.28	3+390.0	3293154.55	439070.47
3+000.0	3293459.74	438990.50	3+200.0	3293300.01	438964.43	3+400.0	3293156.01	439080.35
3+010.0	3293449.75	438990.81	3+210.0	3293291.57	438969.78			
3+020.0	3293439.75	438991.11	3+220.0	3293283.12	438975.14			
3+030.0	3293429.76	438991.42	3+230.0	3293274.67	438980.49			
3+040.0	3293419.76	438991.73	3+240.0	3293266.23	438985.84			
3+050.0	3293409.76	438991.85	3+250.0	3293257.78	438991.20			
3+060.0	3293399.85	438990.62	3+260.0	3293249.09	438996.12			




Coordinate of Bench Marks (UTM-ZONE 39N)			
NAME	Easting(m)	Northing(m)	Elevation(m)
GPS2	437770.8593	3295060.1065	171.4186
GPS3	437770.7943	3295060.0960	171.4184

D02	MAR.2023	IFA	R.BERLOUEI	M.FAKHARIAN	M.MEHRSHAD	***	REV.	DESCRIPTION	*****	***	****	***	*****
D01	NOV.2022	IFA	R.BERLOUEI	M.FAKHARIAN	M.MEHRSHAD	***			BY	DATE	BY	DATE	
D00	OCT.2022	IFC	R.BERLOUEI	M.FAKHARIAN	M.MEHRSHAD	***			CHECKED		REV. APPR.		
REV.	DATE	P.O.I.S	PREP.	CHK.	APP.	AUT.			اصل و کلیه نسخ این نقشه و حق امتیاز متعلق به شرکت ملی منابع نفت خیز جنوب می باشد.				
PROJECT NAME:							BINAK OILFIELD DEVELOPMENT/SUB-SURFACE BK14 WHF MODIFICATIONS						
PROJECT NO.:							971020						
EPC CONTRACTOR:			EPD/EPC CONTRACTOR (GC):				BINAK OILFIELD DEVELOPMENT SUB-SURFACE WORK PACKAGES BK14 WHF MODIFICATIONS						
													
HIRGAN ENERGY – DESIGN & INSPECTION COMPANIES			PEDCO				PETROIRAN DEVELOPMENT COMPANY						
DRAWING TITLE:							NO CONSTRUCTION PERMITTED UNLESS DRAWING APPROVED						
							APPROVED FOR CONSTRUCTION						
SCALE	SIZE	DRAWING NO.			SHEET NO.	REV.	BUDGET REF.	LOCATION	SIZE	CLASS	SERIAL NO.	SHEET	REVISION
1/1000	A1	BK-BK14-PEDCO-110-CV-DW-0001			30 OF 103	D01	053-073-9184	F	4	S	708209	30	D02

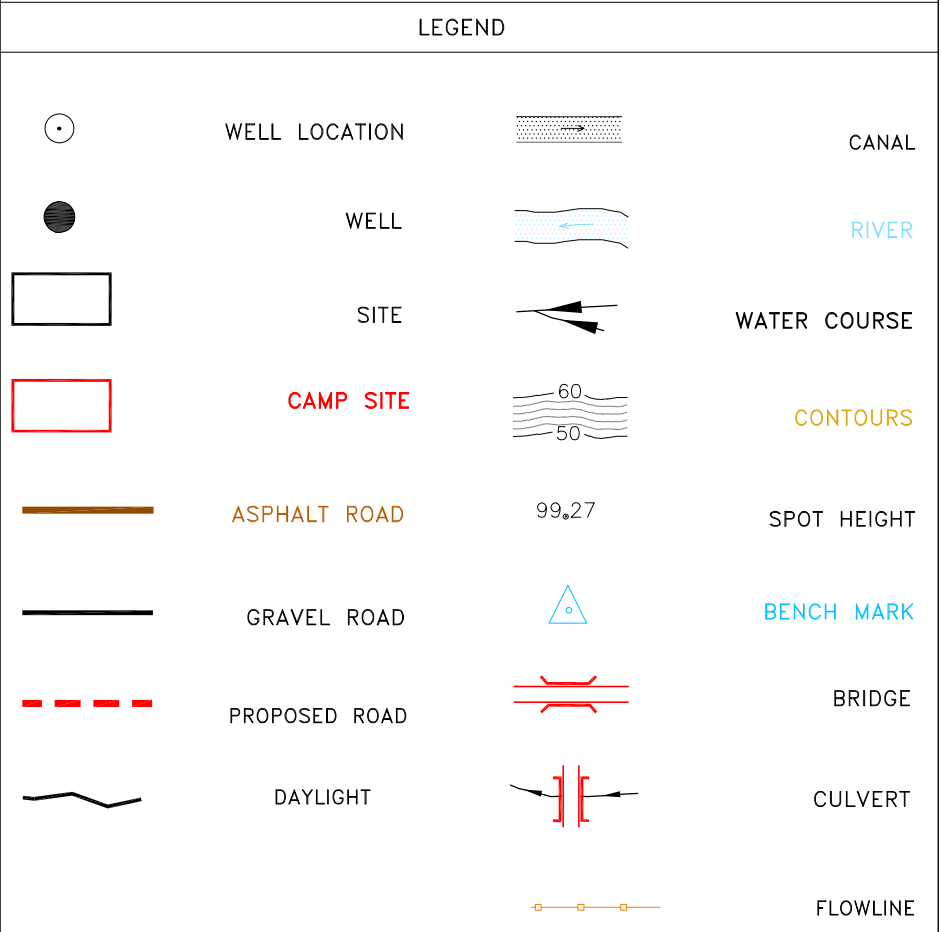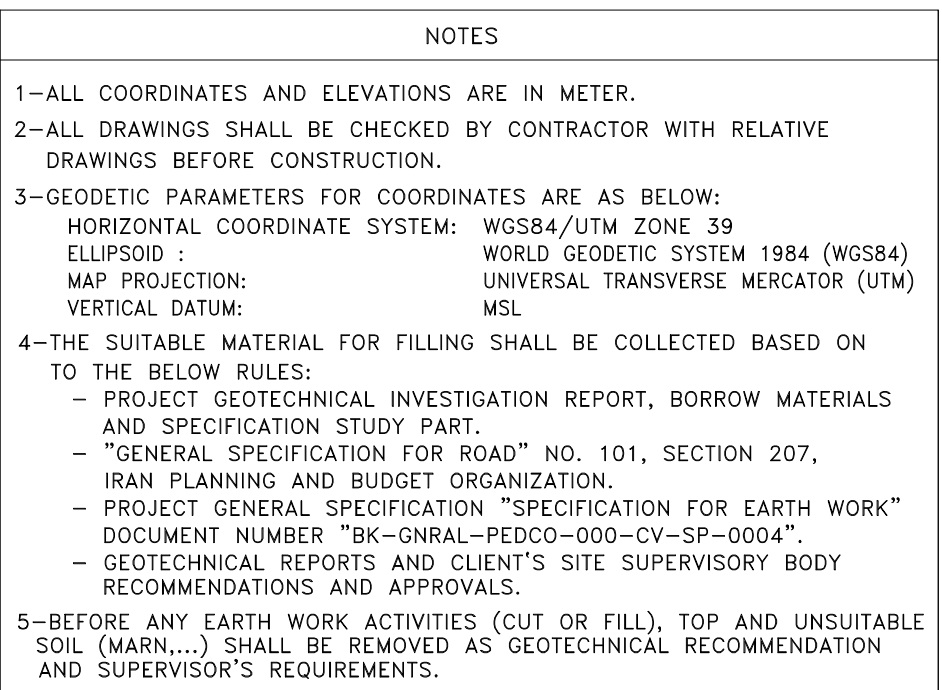

REFERENCE DRAWING	DRG. No.
General Civil Layout –BK14	BK –BK14 –PEDCO –110 –CV –PY –0001
Rough Grading Plan –BK14	BK –GNRAL –PEDCO –110 –CV –PY –0003
Specification For Earth Work	BK –GNRAL –PEDCO –000 –CV –SP –0004
Standard Drawing For Slope Protection Details	BK –GNRAL –PEDCO –000 –CV –DW –0002
Geotechnical Investigation Report – BK14	BK –BK14 –PEDCO –110 –GT –RT –0001
Specification For Road & Paving	BK –GNRAL –PEDCO –000 –CV –SP –0002
MTO For Civil Works – BK14	BK –BK14 –PEDCO –110 –CV –GT –RT –0001


ABBREVIATION
PT= POINT
PVI= POINT OF VERTICAL INTERSECTION
LVC= LENGTH OF VERTICAL CURVE
BVCS= BEGIN OF VERTICAL CURVE STATION
BVCE= BEGIN OF VERTICAL CURVE ELEVATION
EVCS= END OF VERTICAL CURVE STATION
EVCE= END OF VERTICAL CURVE ELEVATION

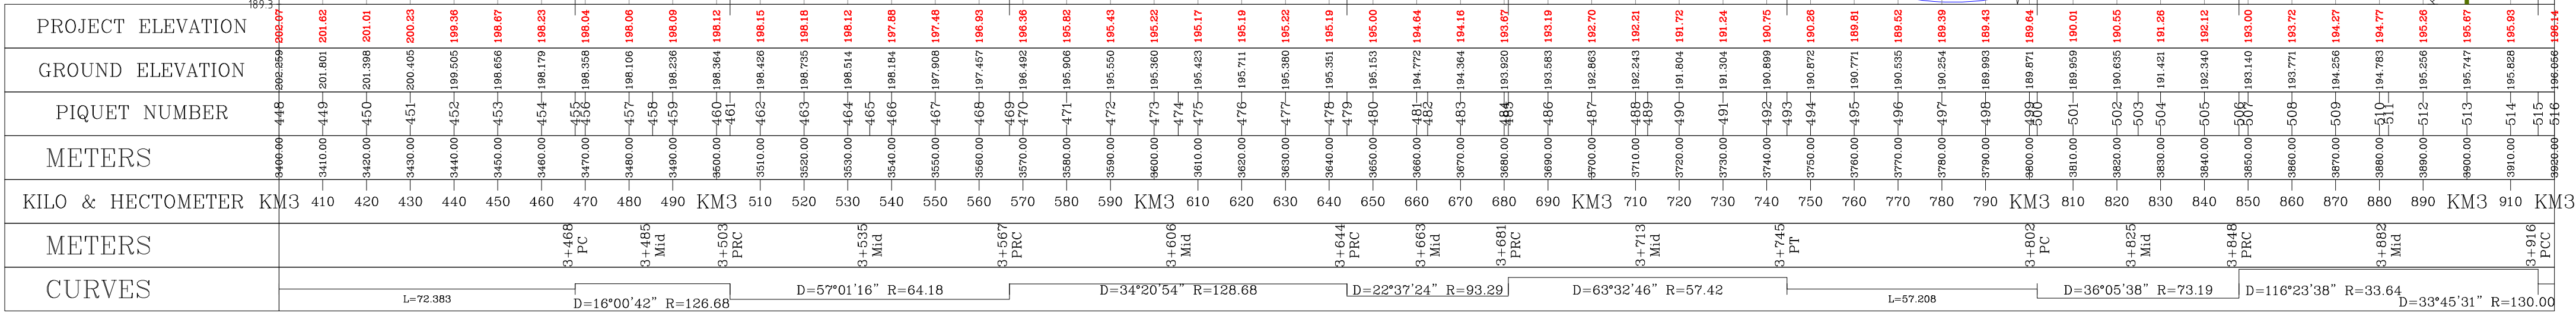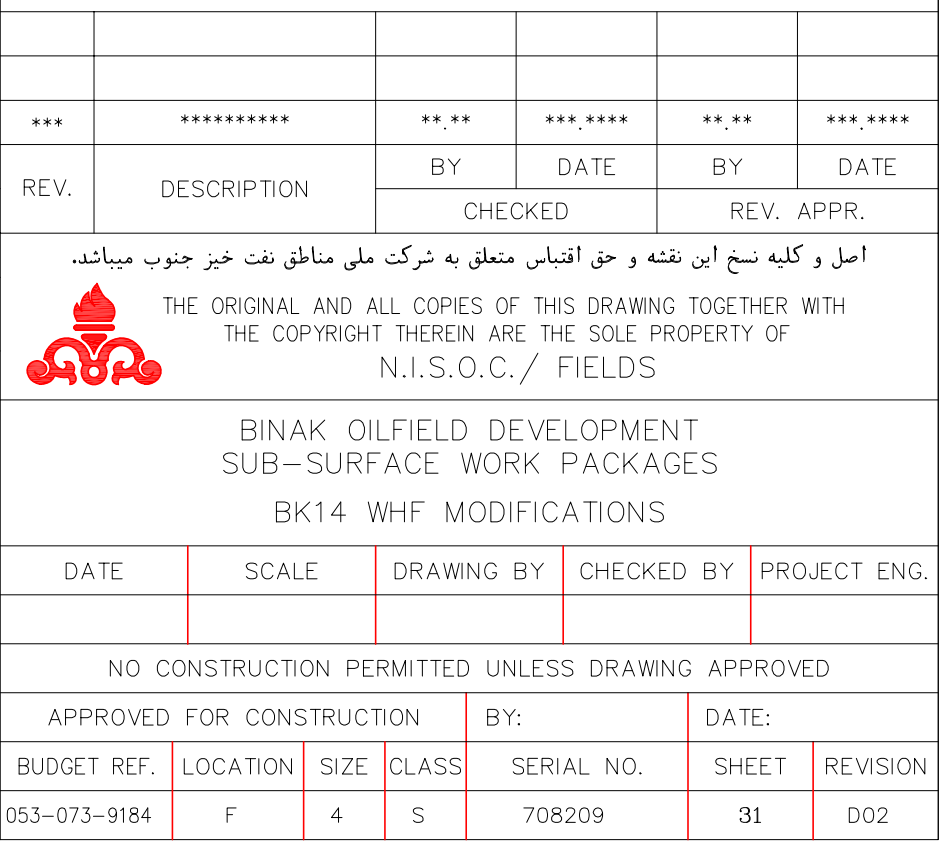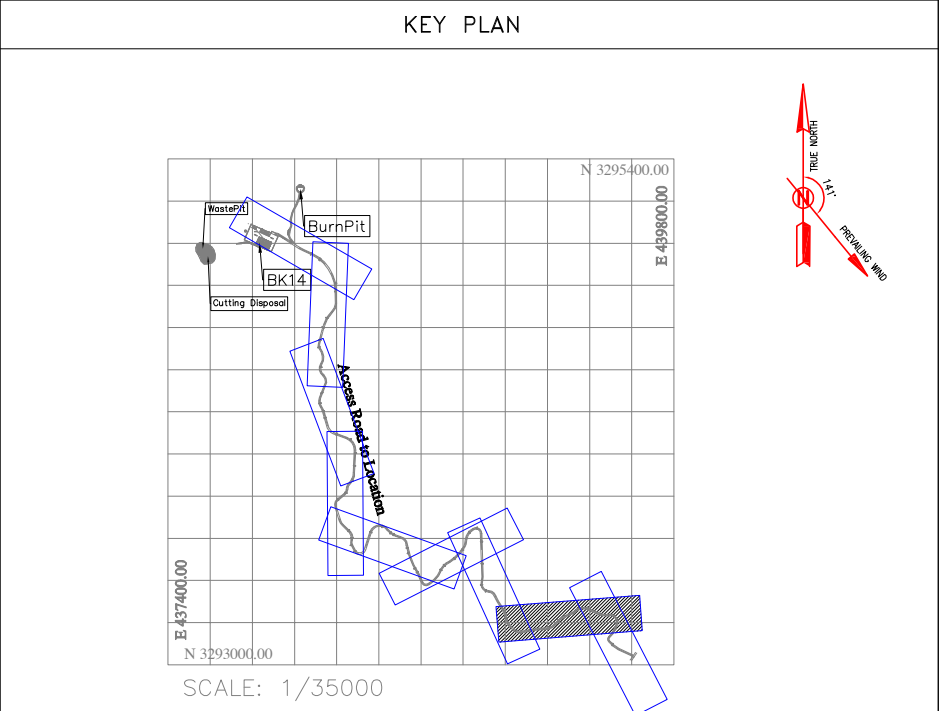

Station	Northing	Easting				PI Station	Northing	Easting
34400	3291515.01	439080.25	34580.0	3293204.19	439247.01	34770.0	3293253.49	439416.25
34410	3291516.01	439080.25	34590.0	3293211.09	439254.24	34780.0	3293249.49	439425.42
34420	3291517.87	439090.18	34600.0	3293217.41	439261.98	34790.0	3293245.50	439434.58
34430	3291519.73	439100.01	34610.0	3293223.11	439270.20	34800.0	3293241.50	439443.75
34440	3291516.58	439100.83	34620.0	3293228.16	439278.83	34810.0	3293237.93	439453.08
34450	3291516.34	439110.66	34630.0	3293232.52	439287.82	34820.0	3293236.54	439462.81
34460	3291516.50	439121.49	34640.0	3293236.17	439297.13	34830.0	3293234.70	439472.76
34470	3291516.17	439131.31	34650.0	3293239.39	439306.60	34840.0	3293235.12	439482.74
34480	3291516.99	439141.14	34660.0	3293243.47	439315.72	34850.0	3293236.80	439492.59
34490	3291517.07	439150.06	34670.0	3293248.49	439324.36	34860.0	3293236.89	439502.55
34500	3291517.70	439161.04	34680.0	3293254.42	439332.41	34870.0	3293234.55	439512.10
34510	3291517.48	439171.03	34690.0	3293260.27	439340.51	34880.0	3293228.53	439521.40
34520	3291518.97	439181.02	34700.0	3293264.54	439349.49	34890.0	3293220.48	439530.48
34530	3291517.89	439191.96	34710.0	3293267.88	439359.09	34900.0	3293211.62	439539.51
34540	3291519.33	439201.64	34720.0	3293268.24	439369.03	34910.0	3293201.70	439543.31
34550	3291517.29	439211.83	34730.0	3293267.33	439378.99	34920.0	3293191.90	439552.56
34560	3291518.60	439221.29	34740.0	3293265.31	439388.68			
34570	3291518.16	439231.82	34750.0	3293261.49	439397.02			
34580	3291519.74	439242.33	34760.0	3293257.49	439407.08			

Coordinate of Bench Marks (UTM-ZONE 39N)			
NAME	Easting(m)	Northing(m)	Elevation(m)
GPS2	437770.8593	3295060.1065	171.4186
GPS3	437770.7943	3295060.0960	171.4184

D02	MAR.2023	IFA	R.BERLOUEI	M.FAKHARIAN	M.MEHRSHAD	***	***	*****	***	****	***	*****	
D01	NOV.2022	IFA	R.BERLOUEI	M.FAKHARIAN	M.MEHRSHAD	***	REV.	DESCRIPTION	BY	DATE	BY	DATE	
D00	OCT.2022	IFC	R.BERLOUEI	M.FAKHARIAN	M.MEHRSHAD	***			CHECKED		REV. APPR.		
REV.	DATE	P.O.I.S	PREP.	CHK.	APP.	AUT.	اصل و کلیه نسخ این نقشه و حق امتیاز متعلق به شرکت ملی مناطق نفت خیز جنوب میباشد.						
PROJECT NAME: BINAK OILFIELD DEVELOPMENT /SUB-SURFACE WORK PACKAGES BK14 WHF MODIFICATIONS								THE ORIGINAL AND ALL COPIES OF THIS DRAWING TOGETHER WITH THE COPYRIGHT THEREIN ARE THE SOLE PROPERTY OF N.I.S.O.C. / FIELDS					
PROJECT NO.: 971020													
EPC CONTRACTOR:			EPD/EPC CONTRACTOR (GC):				BINAK OILFIELD DEVELOPMENT SUB-SURFACE WORK PACKAGES BK14 WHF MODIFICATIONS						
 HIRGAN ENERGY – DESIGN & INSPECTION COMPANIES			 PETROIRAN DEVELOPMENT COMPANY										
							DATE	SCALE	DRAWING BY	CHECKED BY	PROJECT ENG.		
DRAWING TITLE:							NO CONSTRUCTION PERMITTED UNLESS DRAWING APPROVED						
CIVIL AND STRUCTURAL DRAWINGS – BK14 ACCESS ROAD PLAN AND PROFILE							APPROVED FOR CONSTRUCTION			BY:	DATE:		
SCALE	SIZE	DRAWING NO.			SHEET NO.	REV.	BUDGET REF.	LOCATION	SIZE	CLASS	SERIAL NO.	SHEET	REVISION
1/1000	A1	BK-BK14-PEDCO-110-CV-DW-0001			31 OF 103	D01	053-073-9184	F	4	S	708209	31	D02

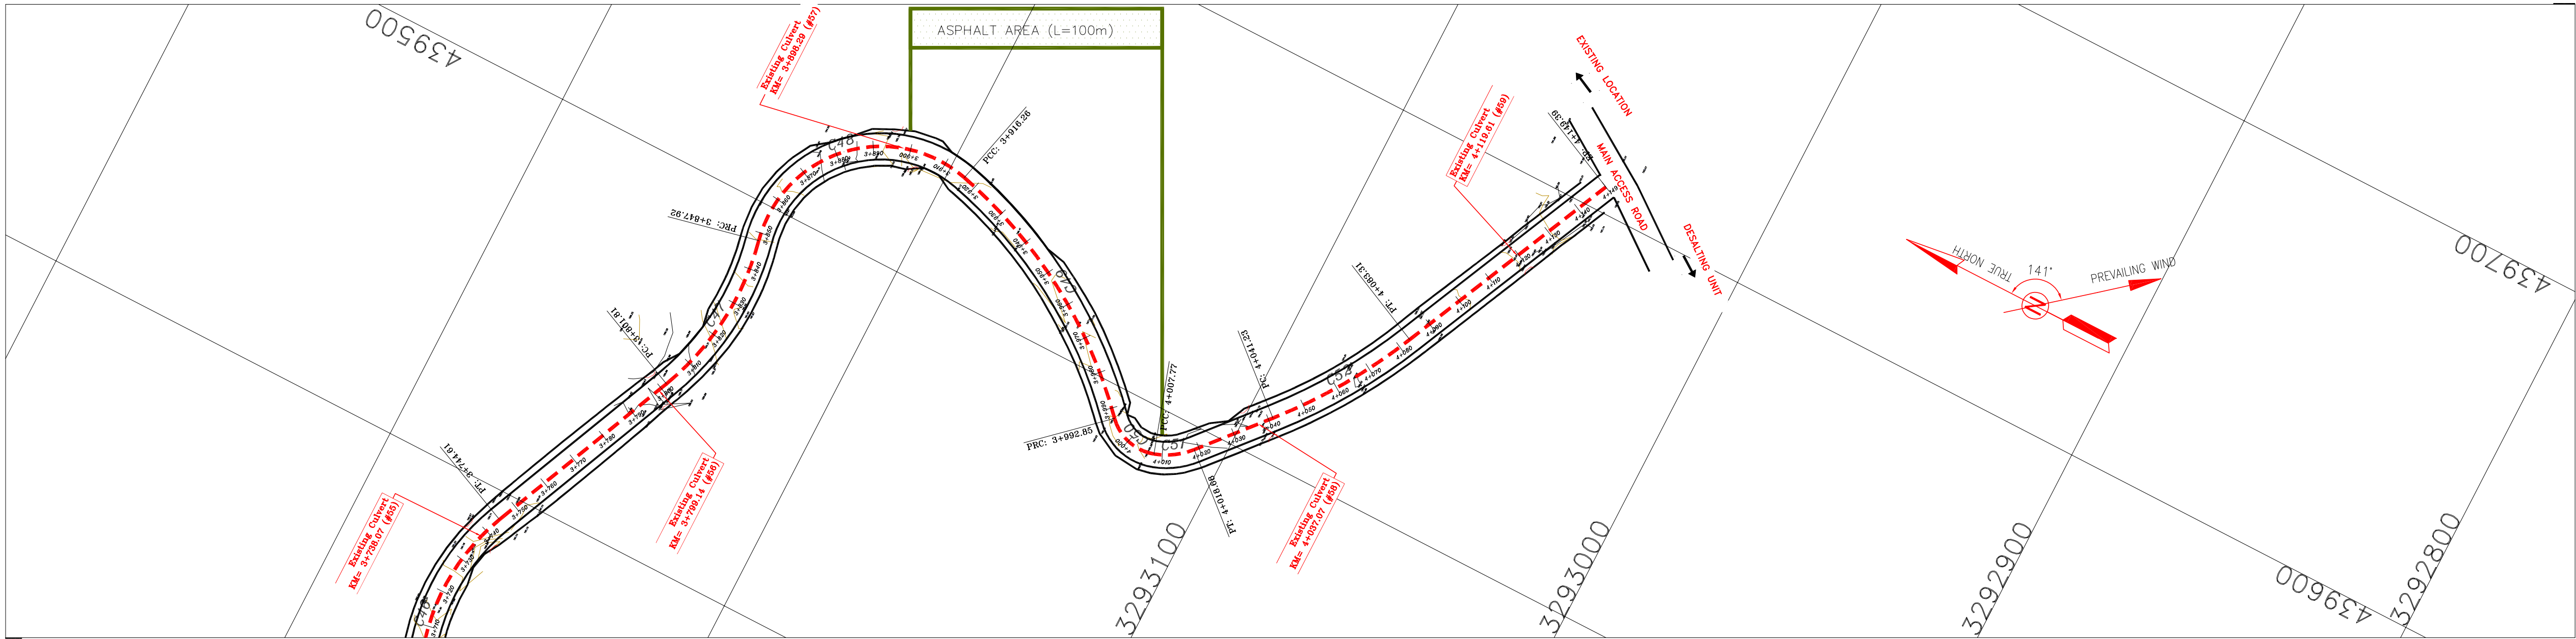

- NOTES
- 1-ALL COORDINATES AND ELEVATIONS ARE IN METER.
 - 2-ALL DRAWINGS SHALL BE CHECKED BY CONTRACTOR WITH RELATIVE DRAWINGS BEFORE CONSTRUCTION.
 - 3-GEODETIC PARAMETERS FOR COORDINATES ARE AS BELOW:
HORIZONTAL COORDINATE SYSTEM: WGS84/UTM ZONE 39
ELLIPSOID : WORLD GEODETIC SYSTEM 1984 (WGS84)
MAP PROJECTION: UNIVERSAL TRANSVERSE MERCATOR (UTM)
VERTICAL DATUM: MSL
 - 4-THE SUITABLE MATERIAL FOR FILLING SHALL BE COLLECTED BASED ON TO THE BELOW RULES:
 - PROJECT GEOTECHNICAL INVESTIGATION REPORT, BORROW MATERIALS AND SPECIFICATION STUDY PART
 - "GENERAL SPECIFICATION FOR ROAD" NO. 101, SECTION 207, IRAN PLANNING AND BUDGET ORGANIZATION.
 - PROJECT GENERAL SPECIFICATION "SPECIFICATION FOR EARTH WORK"
 - DOCUMENT NUMBER "BK-GNRL-PEDCO-000-CV-SP-0004".
 - GEOTECHNICAL REPORTS AND CLIENT'S SITE SUPERVISORY BODY RECOMMENDATIONS AND APPROVALS.
 - 5-BEFORE ANY EARTH WORK ACTIVITIES (CUT OR FILL), TOP AND UNSUITABLE SOIL (MARN,...) SHALL BE REMOVED AS GEOTECHNICAL RECOMMENDATION AND SUPERVISOR'S REQUIREMENTS.


- LEGEND
- | | | | |
|--|---------------|--|--------------|
| | WELL LOCATION | | CANAL |
| | WELL | | RIVER |
| | SITE | | WATER COURSE |
| | CAMP SITE | | CONTOURS |
| | ASPHALT ROAD | | SPOT HEIGHT |
| | GRAVEL ROAD | | BENCH MARK |
| | PROPOSED ROAD | | BRIDGE |
| | DAYLIGHT | | CULVERT |
| | | | FLOWLINE |

REFERENCE DRAWING	DRG. No.
General Civil Layout -BK14	BK-BK14-PEDCO-110-CV-PY-0001
Rough Grading Plan-BK14	BK-BK14-PEDCO-110-CV-PY-0003
Specification For Earth Work	BK-GNRL-PEDCO-000-CV-SP-0004
Standard Drawing For Slope Protection Details	BK-GNRL-PEDCO-000-CV-DW-0002
Geotechnical Investigation Report - BK14	BK-BK14-PEDCO-110-GT-RT-0001
Specification For Road & Paving	BK-GNRL-PEDCO-000-CV-SP-0002
MTO For Civil Works - BK14	BK-BK14-PEDCO-110-CV-MT-0001

ABBREVIATION

PT= POINT
PVI= POINT OF VERTICAL INTERSECTION
LVC= LENGTH OF VERTICAL CURVE
BVCS= BEGIN OF VERTICAL CURVE STATION
BVCE= BEGIN OF VERTICAL CURVE ELEVATION
EVCS= END OF VERTICAL CURVE STATION
EVCE= END OF VERTICAL CURVE ELEVATION

KEY PLAN

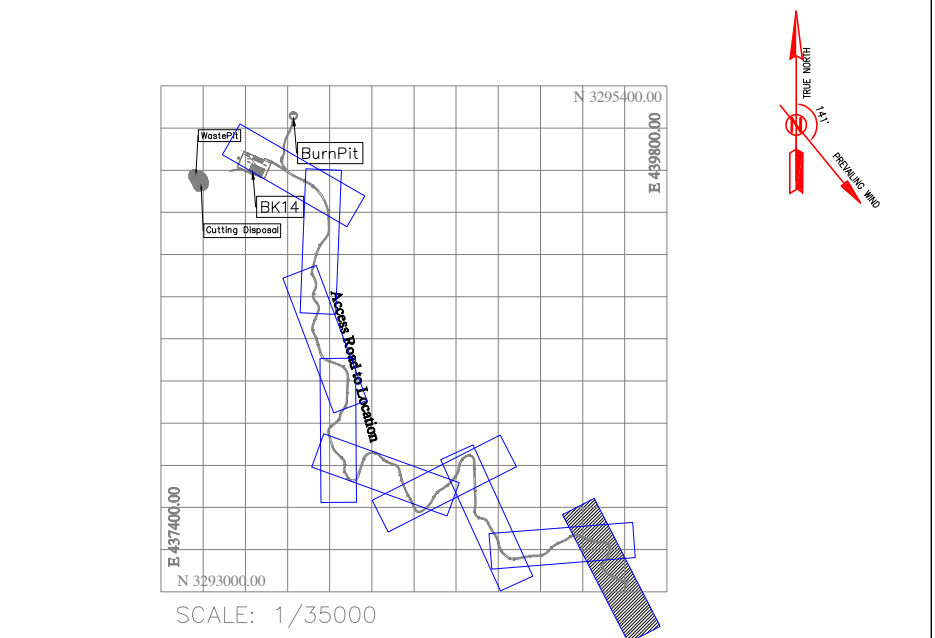

Curve Table: Alignments					
Curve #	Radius	Length	Chord Direction	Start Point	End Point
C46	57.42	63.68	N81° 47' 23.60"E	(439333.12,3293255.01)	(439392.97,3293263.64)
C47	73.19	46.11	S84° 29' 02.42"E	(439445.41,3293240.77)	(439490.55,3293236.41)
C48	33.64	68.33	S44° 20' 02.31"E	(439490.55,3293236.41)	(439530.51,3293195.52)
C49	130.00	76.60	S30° 44' 32.20"W	(439530.51,3293195.52)	(439491.92,3293130.64)
C50	13.05	14.92	S14° 52' 24.31"W	(439491.92,3293130.64)	(439488.29,3293116.99)
C51	20.00	10.91	S33° 30' 01.16"E	(439488.29,3293116.99)	(439494.24,3293108.00)
C52	150.00	42.08	S57° 09' 46.39"E	(439511.28,3293093.25)	(439546.52,3293070.51)

Station	Northing	Easting
3+920.00	3293191.90	439529.56
4+130.00	3293059.92	439508.91
3+930.00	3293182.97	439526.51
3+940.00	3293173.11	439522.75
3+950.00	3293164.17	439518.28
3+960.00	3293155.59	439513.14
3+970.00	3293147.44	439507.36
3+980.00	3293139.75	439500.97
3+990.00	3293132.58	439494.00
4+000.00	3293124.64	439488.18
4+010.00	3293114.91	439489.09
4+020.00	3293107.14	439495.23
4+030.00	3293100.59	439502.80
4+040.00	3293094.05	439510.36
4+050.00	3293087.70	439518.08
4+060.00	3293081.88	439526.21
4+070.00	3293076.61	439534.71
4+080.00	3293071.90	439543.54
4+090.00	3293067.70	439552.60
4+100.00	3293063.50	439561.68
4+110.00	3293059.31	439570.76

Station	Northing	Easting
3+955.70	3293157.22	439521.05
4+001.25	3293124.90	439485.71
4+033.37	3293111.06	439490.01
4+082.40	3293079.39	439527.30
4+149.39	3293042.78	439506.51

Station	Northing	Easting
3+955.70	3293157.22	439521.05
4+001.25	3293124.90	439485.71
4+033.37	3293111.06	439490.01
4+082.40	3293079.39	439527.30
4+149.39	3293042.78	439506.51

Coordinate of Bench Marks (UTM-ZONE 39N)			
NAME	Easting(m)	Northing(m)	Elevation(m)
GPS2	437770.8593	3295060.1065	171.4186
GPS3	437770.7943	3295060.0960	171.4184

D02	MAR.2023	IFA	R.BERLOUEI	M.FAKHARIAN	M.MEHRSHAD	***
D01	NOV.2022	IFA	R.BERLOUEI	M.FAKHARIAN	M.MEHRSHAD	***
D00	OCT.2022	IFC	R.BERLOUEI	M.FAKHARIAN	M.MEHRSHAD	***
REV.	DATE	P.O.I.S	PREP.	CHK.	APP.	AUT.
PROJECT NAME:			BINAK OILFIELD DEVELOPMENT/SUB-SURFACE WORK PACKAGES BK14 WHF MODIFICATIONS			
PROJECT NO.:			971020			
EPC CONTRACTOR:			EPD/EPC CONTRACTOR (GC):			
 HIRGAN ENERGY – DESIGN & INSPECTION COMPANIES			 PETROIRAN DEVELOPMENT COMPANY			
DRAWING TITLE:			CIVIL AND STRUCTURAL DRAWINGS – BK14 ACCESS ROAD PLAN AND PROFILE			
SCALE	SIZE	DRAWING NO.			SHEET NO.	REV.
1/1000	A1	BK-BK14-PEDCO-110-CV-DW-0001			32 OF 103	D01

اسل و کلیه نسخ این نقشه و حق انقیاس متعلق به شرکت ملی مناطق نفت خیز جنوب میباشد.

THE ORIGINAL AND ALL COPIES OF THIS DRAWING TOGETHER WITH THE COPYRIGHT THEREIN ARE THE SOLE PROPERTY OF N.I.S.O.C./ FIELDS

BINAK OILFIELD DEVELOPMENT SUB-SURFACE WORK PACKAGES BK14 WHF MODIFICATIONS









DATE SCALE DRAWING BY CHECKED BY PROJECT ENG.

NO CONSTRUCTION PERMITTED UNLESS DRAWING APPROVED

APPROVED FOR CONSTRUCTION BY: DATE:

BUDGET REF. LOCATION SIZE CLASS SERIAL NO. SHEET REVISION

053-073-9184 F 4 S 708209 32 D02

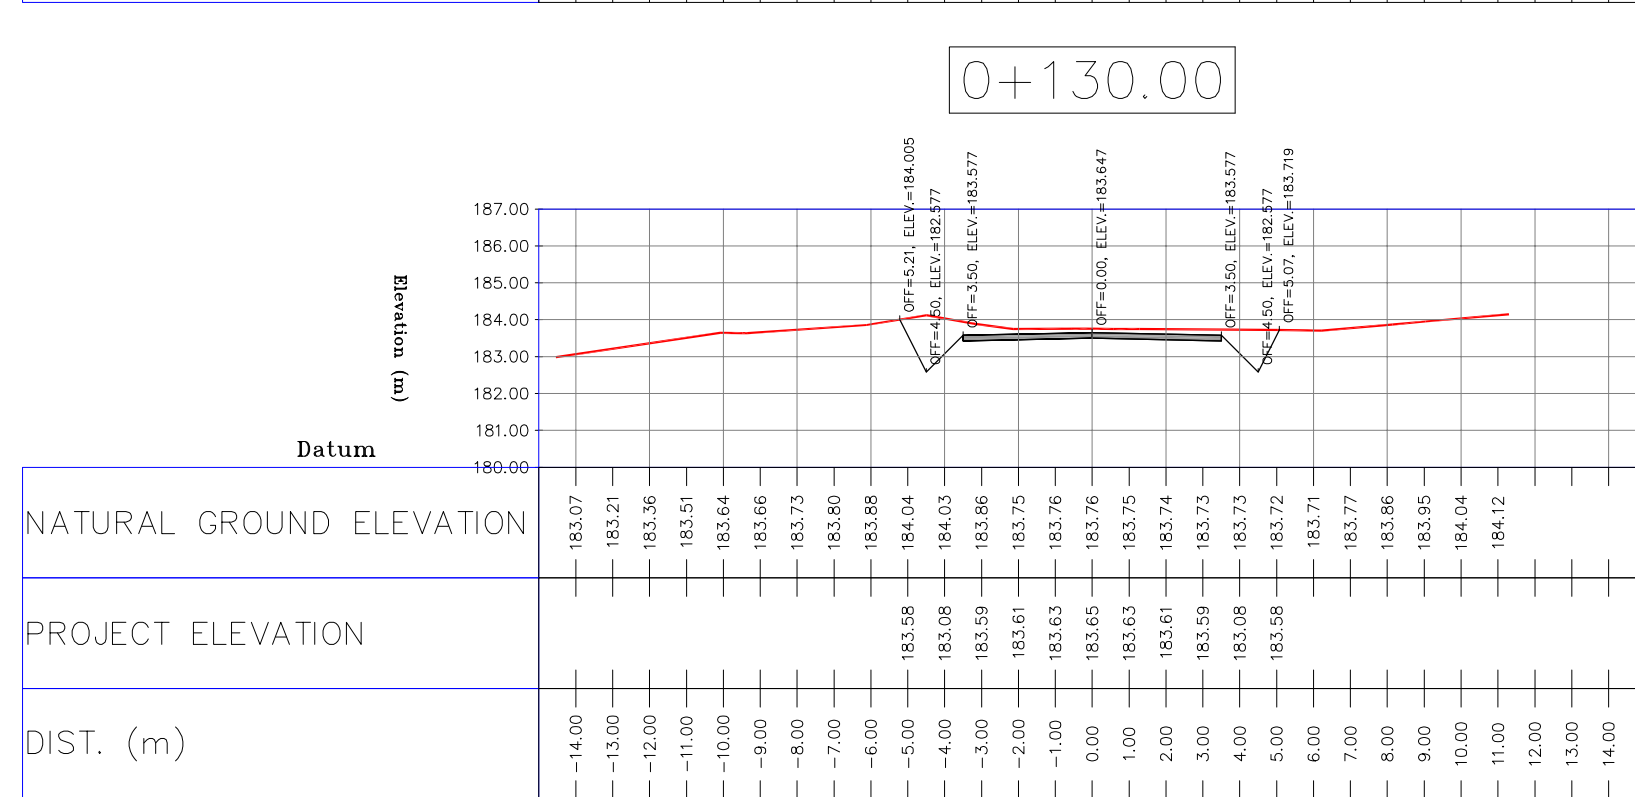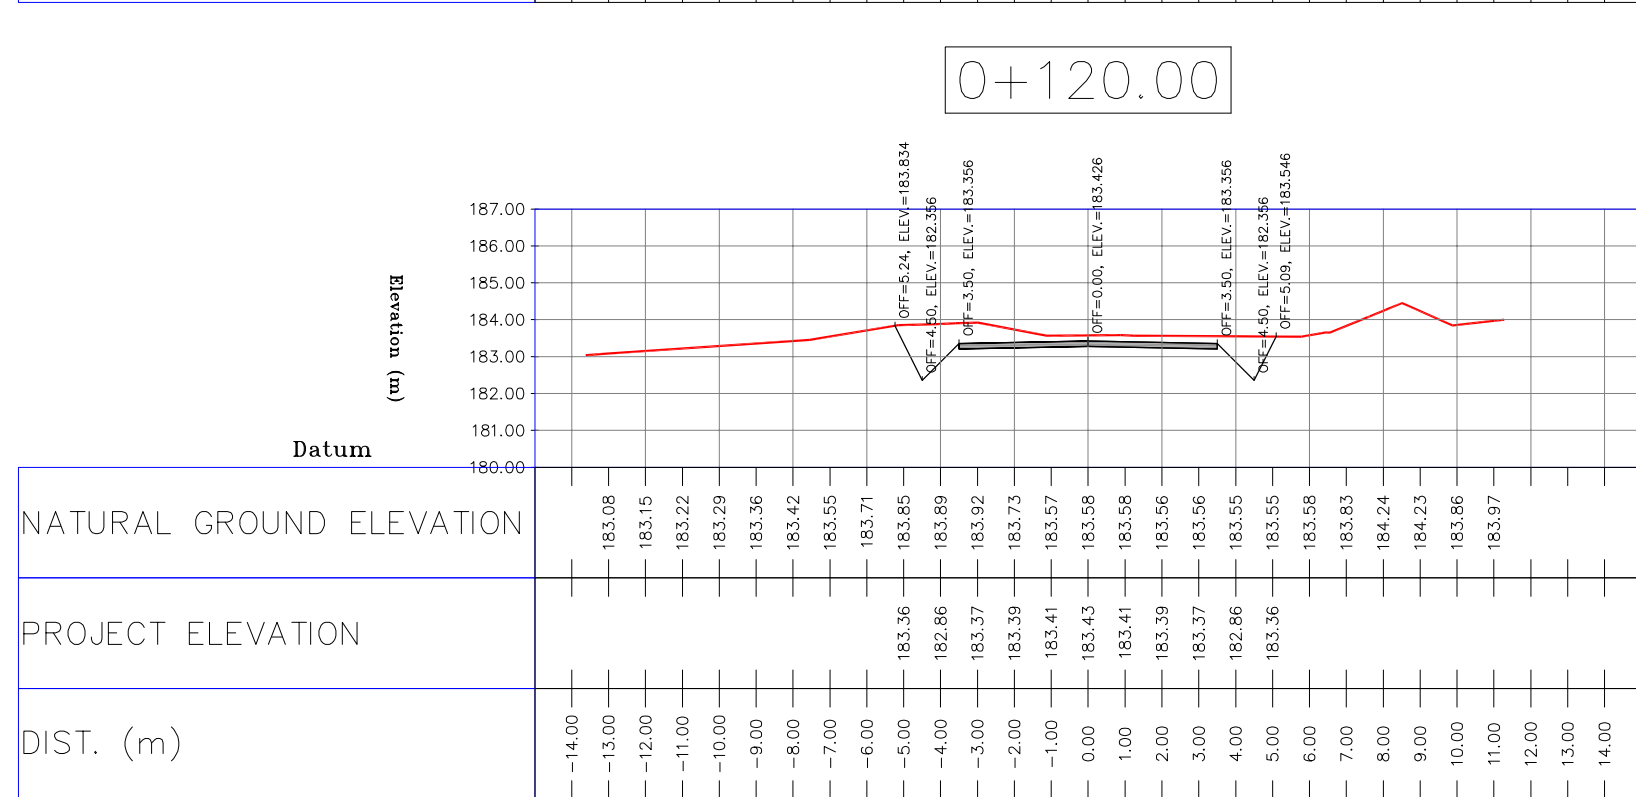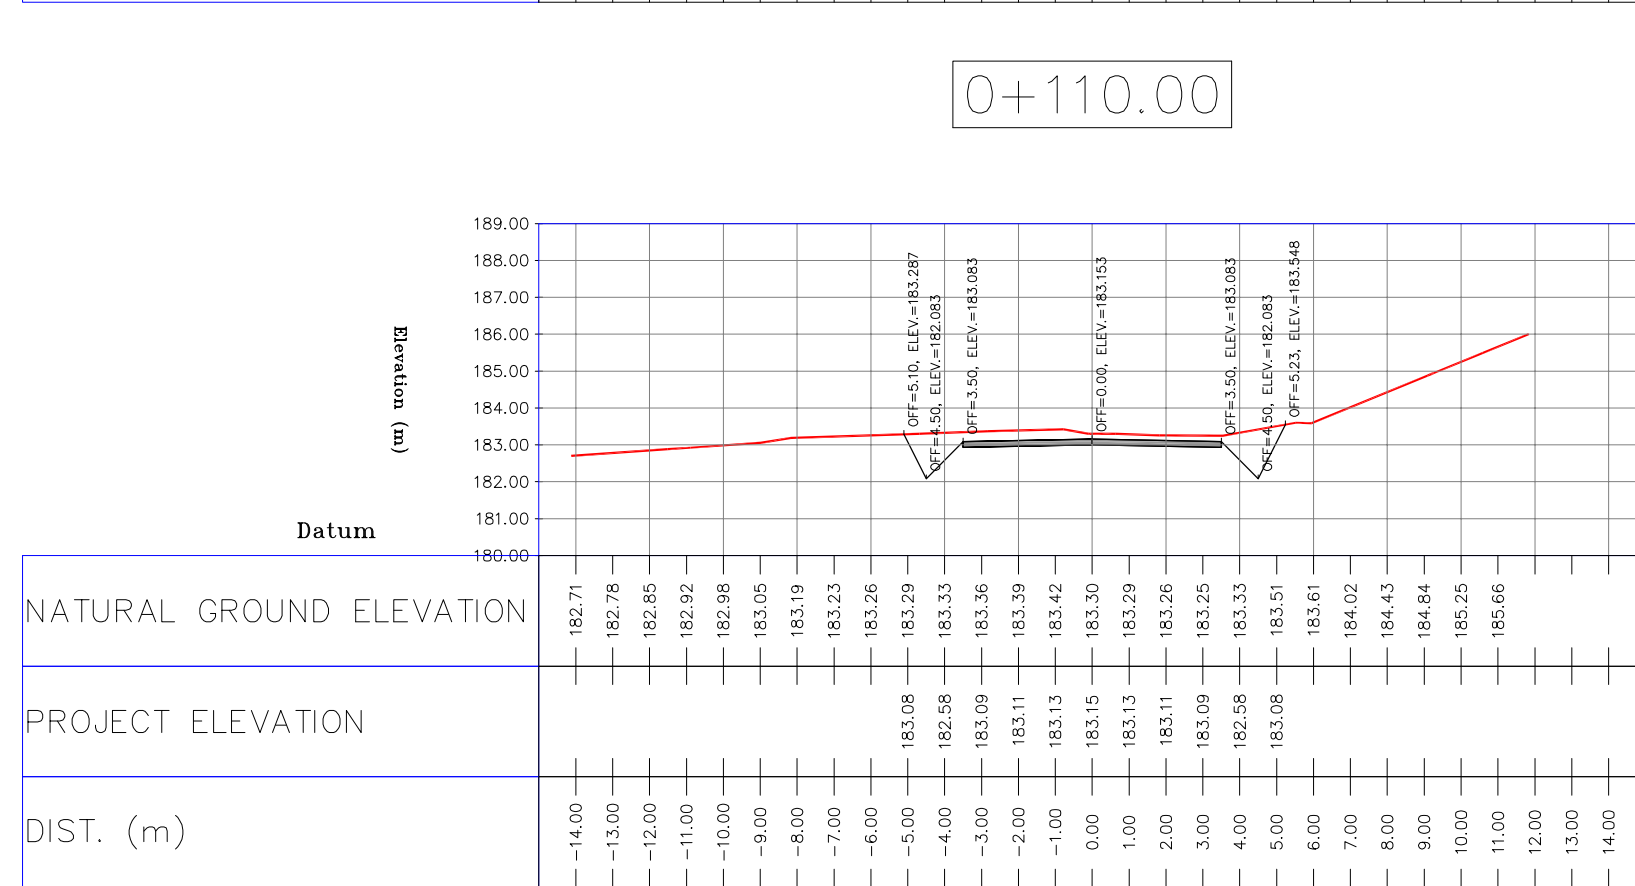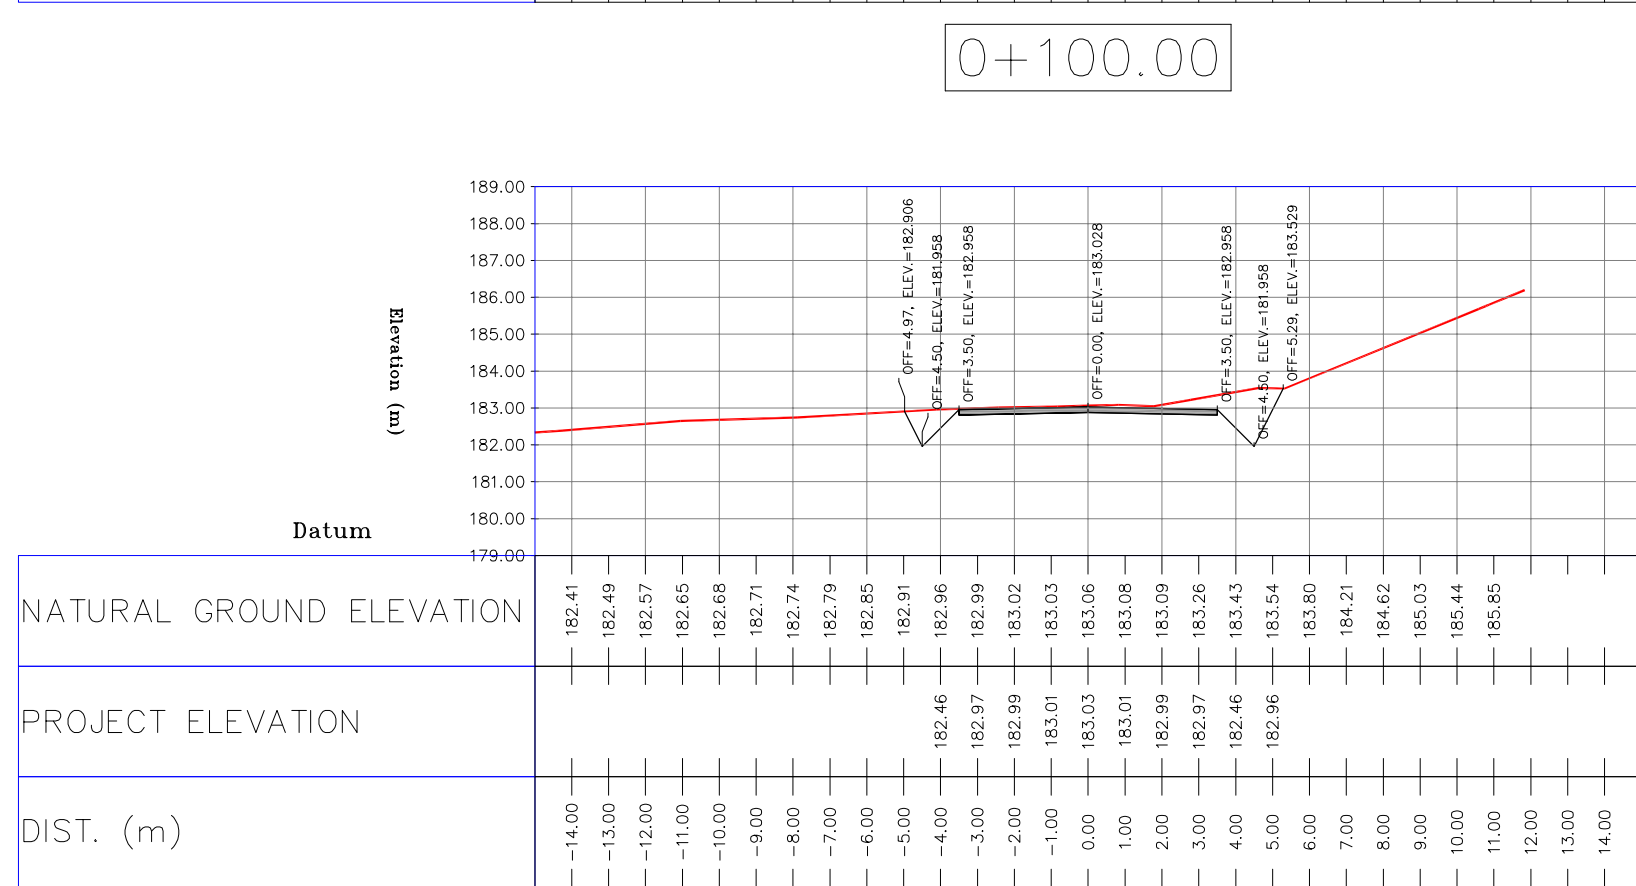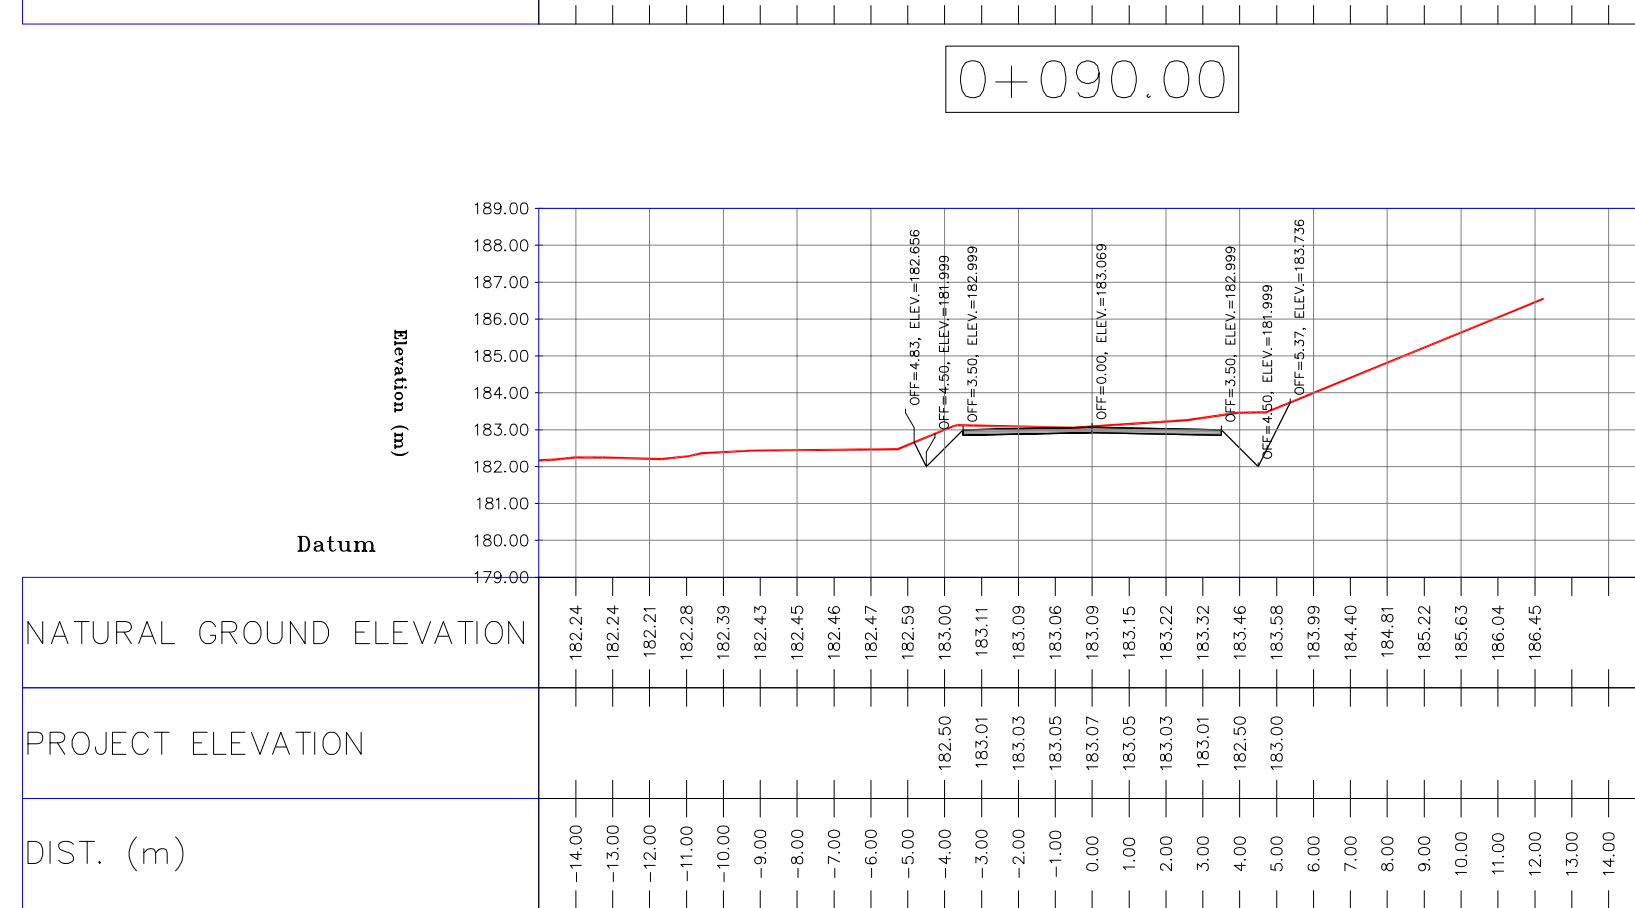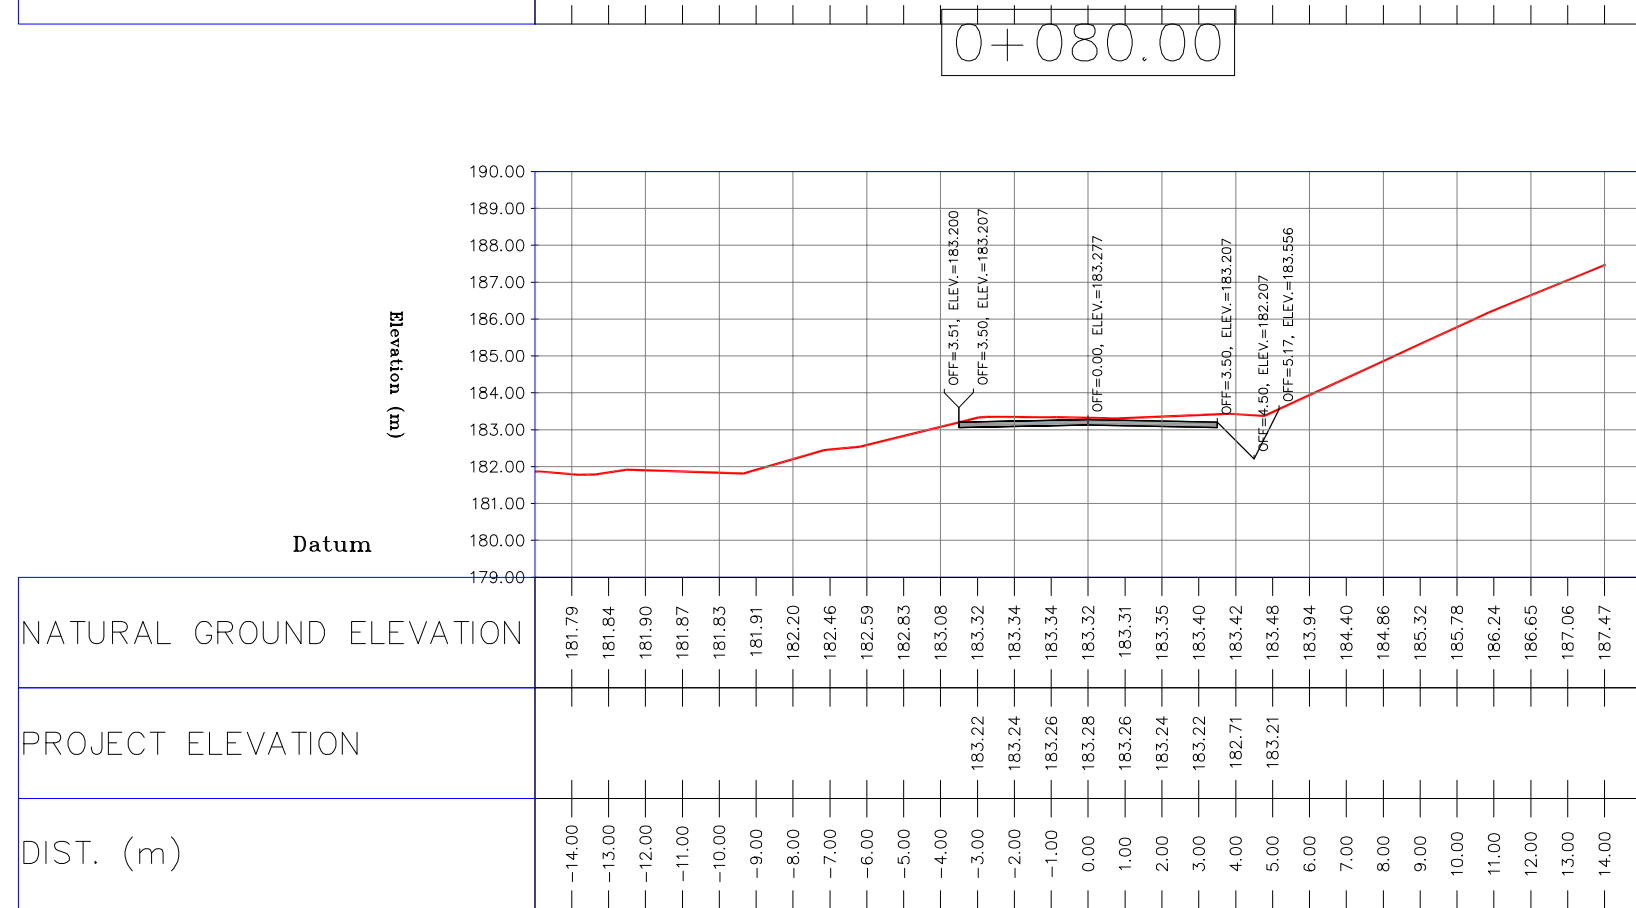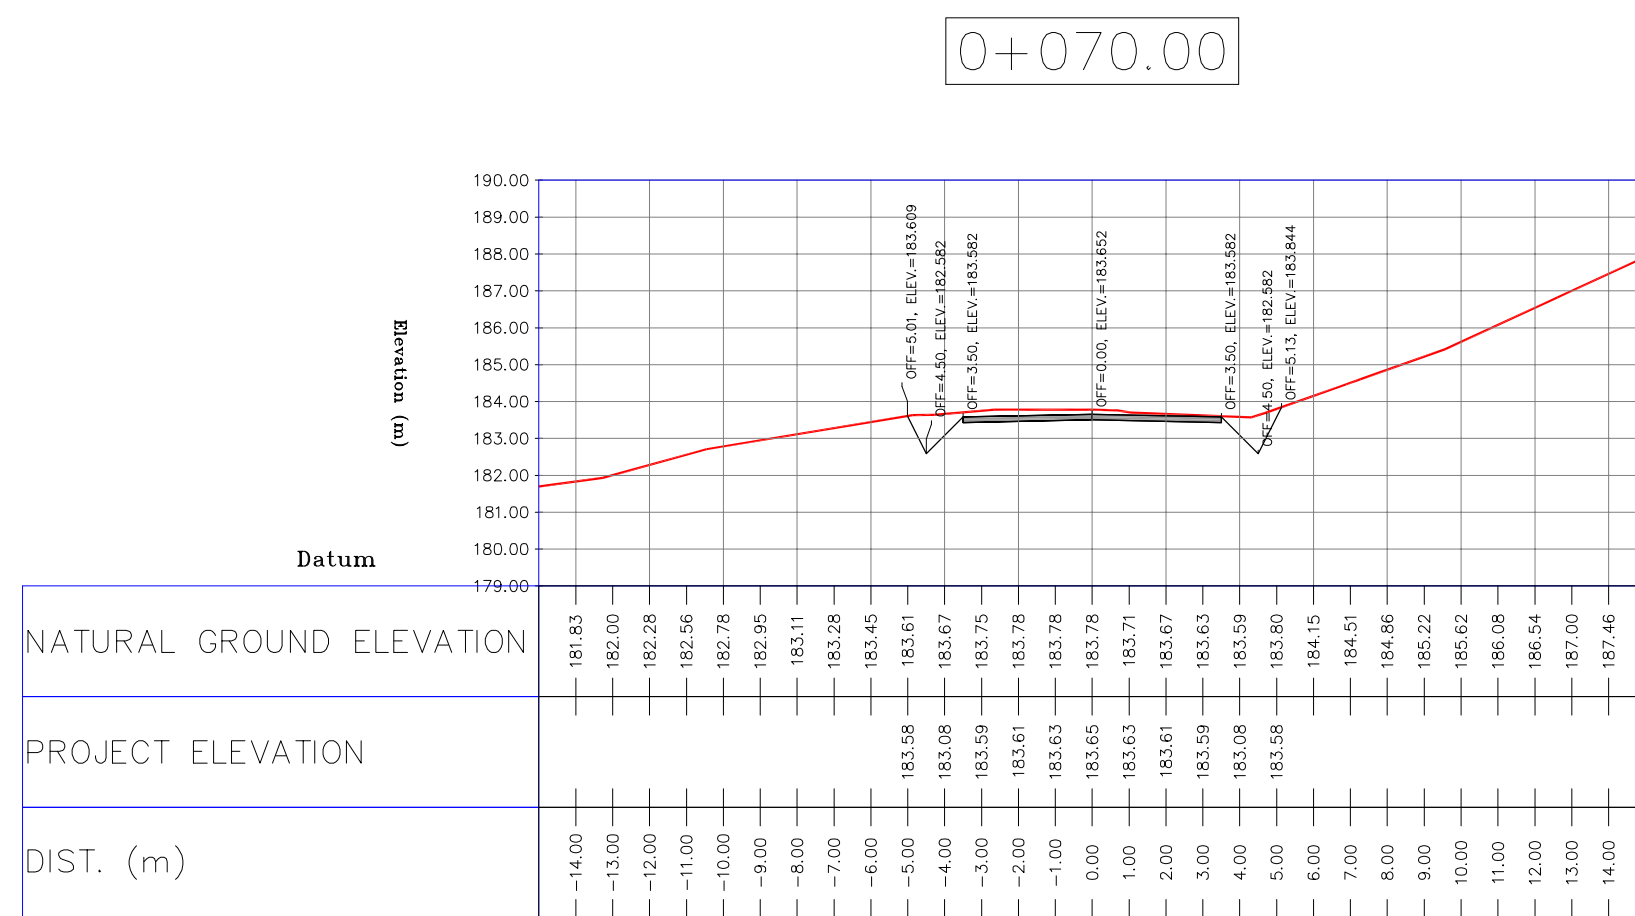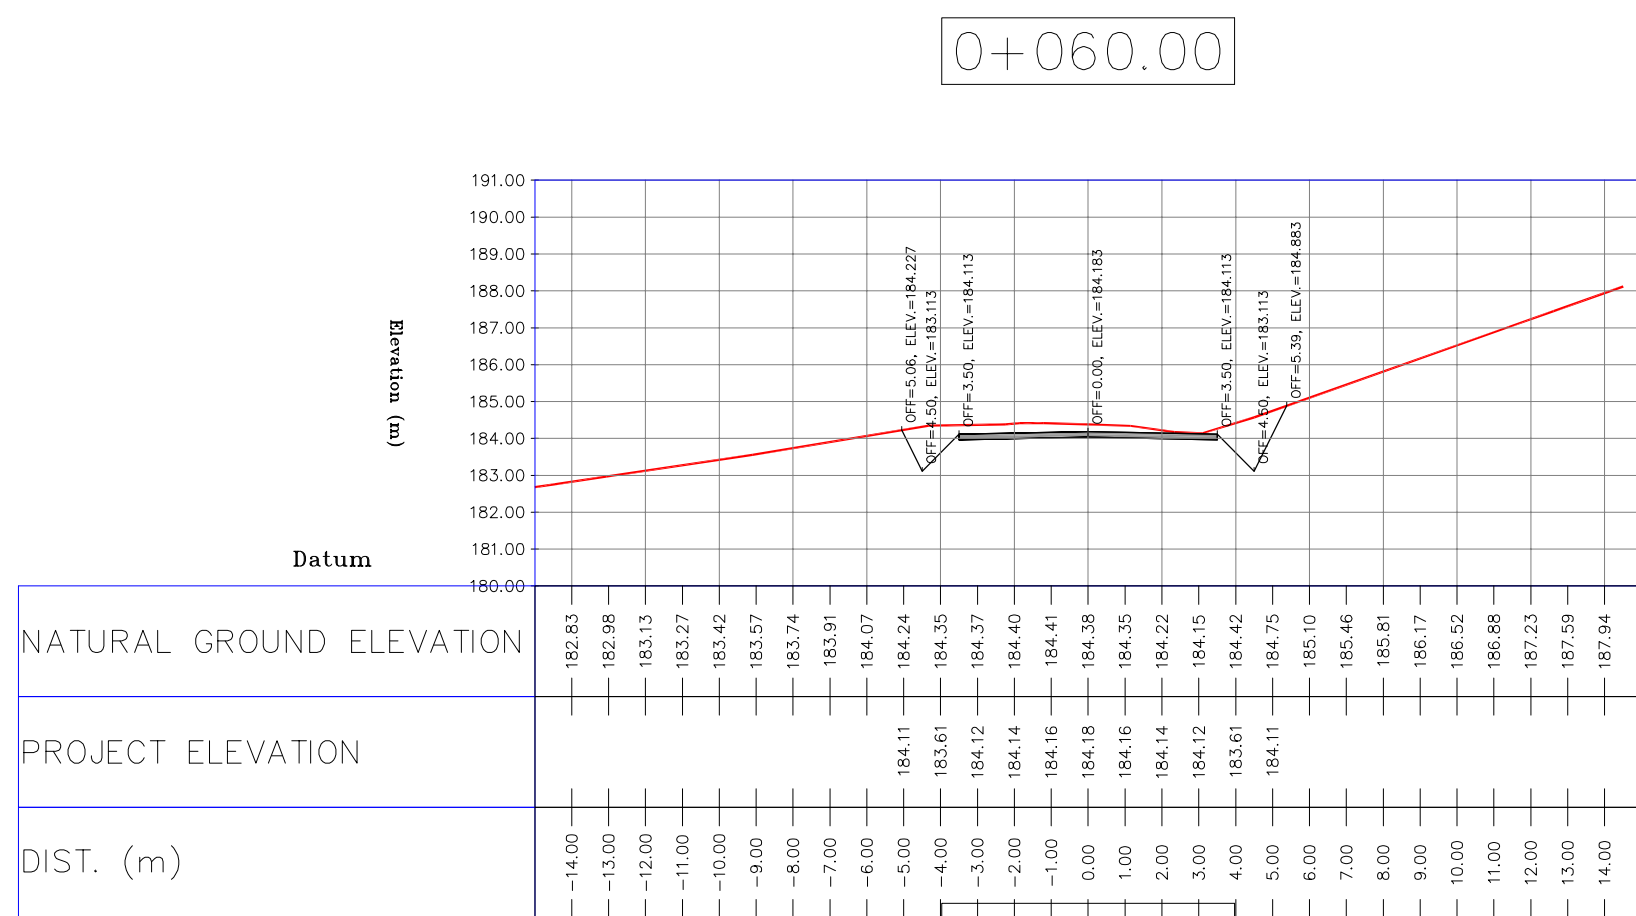

NOTES

1-ALL COORDINATES AND ELEVATIONS ARE IN METER.


2-ALL DRAWINGS SHALL BE CHECKED BY CONTRACTOR WITH RELATIVE DRAWINGS BEFORE CONSTRUCTION.

3-GEODETIC PARAMETERS FOR COORDINATES ARE AS BELOW:
HORIZONTAL COORDINATE SYSTEM: WGS84/UTM ZONE 39
ELLIPSOID : WORLD GEODETIC SYSTEM 1984 (WGS84)
MAP PROJECTION: UNIVERSAL TRANSVERSE MERCATOR (UTM)
VERT. DATUM: MSL

4-THE SUITABLE MATERIAL FOR FILLING SHALL BE COLLECTED BASED ON TO THE BELOW RULES:

- PROJECT GEOTECHNICAL INVESTIGATION REPORT, BORROW MATERIALS AND SPECIFICATION STUDY PART.
- "GENERAL SPECIFICATION FOR ROAD" NO. 101, SECTION 207, IRAN PLANNING AND BUDGET ORGANIZATION.
- PROJECT GENERAL SPECIFICATION "SPECIFICATION FOR EARTH WORK"
- DOCUMENT NUMBER "BK-GNRL-PEDCO-000-CV-SP-0004".
- GEOTECHNICAL REPORTS AND CLIENT'S SITE SUPERVISORY BODY RECOMMENDATIONS AND APPROVALS.


5-BEFORE ANY EARTH WORK ACTIVITIES (CUT OR FILL), TOP AND UNSUITABLE SOIL (MARN,...) SHALL BE REMOVED AS GEOTECHNICAL RECOMMENDATION AND SUPERVISOR'S REQUIREMENTS.

 LEGEND			
	WELL LOCATION		CANAL
	WELL		RIVER
	SITE		WATER COURSE
	CAMP SITE		CONTOURS
	ASPHALT ROAD		SPOT HEIGHT
	GRAVEL ROAD		BENCH MARK
	PROPOSED ROAD		BRIDGE
	DAYLIGHT		CULVERT











REFERENCE DRAWING	DRG. No.
General Civil Layout -BK14	BK-BK14-PEDCO-110-CV-PY-0001
Rough Grading Plan-BK14	BK-BK14-PEDCO-110-CV-PY-0003
Specification For Earth Work	BK-BK14-PEDCO-000-CV-SP-0004
Standard Drawing For Slope Protection Details	BK-BK14-PEDCO-000-CV-DW-0002
Geotechnical Investigation Report - BK14	BK-BK14-PEDCO-110-GT-RT-0001
Specification For Road & Paving	BK-BK14-PEDCO-000-CV-SP-0002
MTO For Civil Works - BK14	BK-BK14-PEDCO-110-CV-MT-0001

ABBREVIATION
PT= POINT
PVI= POINT OF VERTICAL INTERSECTION
LVC= LENGTH OF VERTICAL CURVE
BVCS= BEGIN OF VERTICAL CURVE STATION
BVCE= BEGIN OF VERTICAL CURVE ELEVATION
EVCS= END OF VERTICAL CURVE STATION
EVCE= END OF VERTICAL CURVE ELEVATION

KEY PLAN

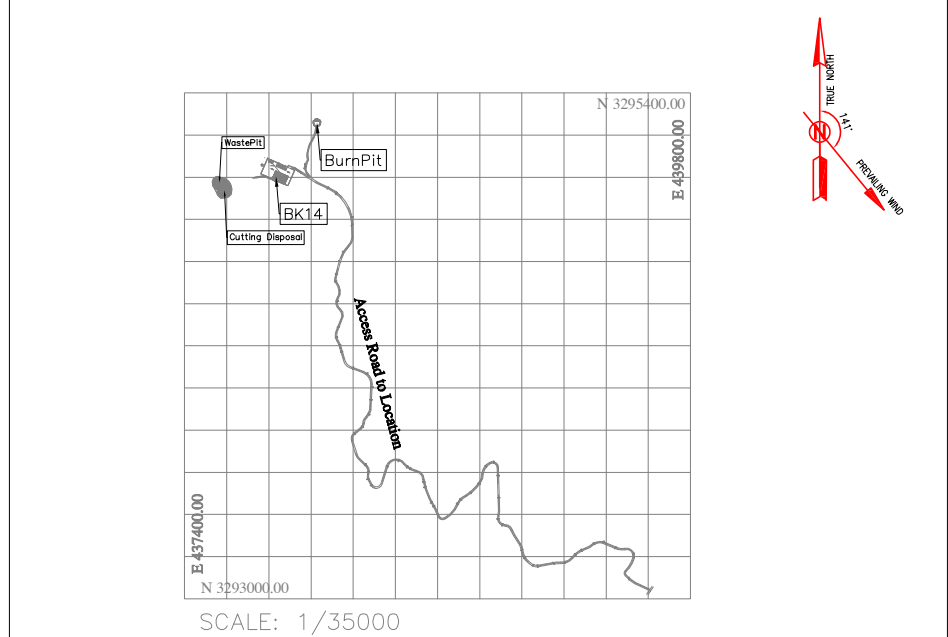

D01	MAR.2023	IFA	R.BERLOU	M.FAKHARIAN	M.MEHRSHAD	** ** *
D02	NOV.2022	IFA	R.BERLOU	M.FAKHARIAN	M.MEHRSHAD	** ** *
D00	OCT.2022	IFC	R.BERLOUD	M.FAKHARIAN	M.MEHRSHAD	** ** *
REV.	DATE	P.O.I.S	PREP.	CHK.	APP.	AUT.
PROJECT NAME: BINAK OILFIELD DEVELOPMENT/SUB-SURFACE WORK PACKAGES BK14 WHF MODIFICATIONS						
PROJECT NO.: 971020						
EPC CONTRACTOR:			EPD/EPC CONTRACTOR(GC):			
  HIRGAN ENERGY – DESIGN & INSPECTION COMPANIES			 PETROIRAN DEVELOPMENT COMPANY			
DRAWING TITLE: CIVIL AND STRUCTURAL DRAWINGS – BK14 ACCESS ROAD TRANSVERSAL SECTIONS						
SCALE	SIZE	DRAWING NO.			SHEET NO.	REV.
H=1:200 V=1:200	A1	BK–BK14–PEDCO–110–CV–DW–0001			34 OF 103	D01
 THE ORIGINAL AND ALL COPIES OF THIS DRAWING TOGETHER WITH THE COPYRIGHT THEREIN ARE THE SOLE PROPERTY OF N.I.S.O.C./ FIELDS						
REV. DESCRIPTION						
				CHECKED	REV. APPR.	
اول و کلیه نسخ این نقشه و جز اقتباس متعلق به شرکت ملی مناطق نفتخیز جنوب می باشد.						
BINAK OILFIELD DEVELOPMENT SUB-SURFACE WORK PACKAGES BK14 WHF MODIFICATIONS						
DATE	SCALE	DRAWING BY	CHECKED BY	PROJECT ENG.		
NO CONSTRUCTION PERMITTED UNLESS DRAWING APPROVED						
APPROVED FOR CONSTRUCTION				BY:		DATE:
BUDGET REF.	LOCATION	SIZE	CLASS	SERIAL NO.	SHEET	REVISION
053-0793-9184	F	4	S	708209	34	D02

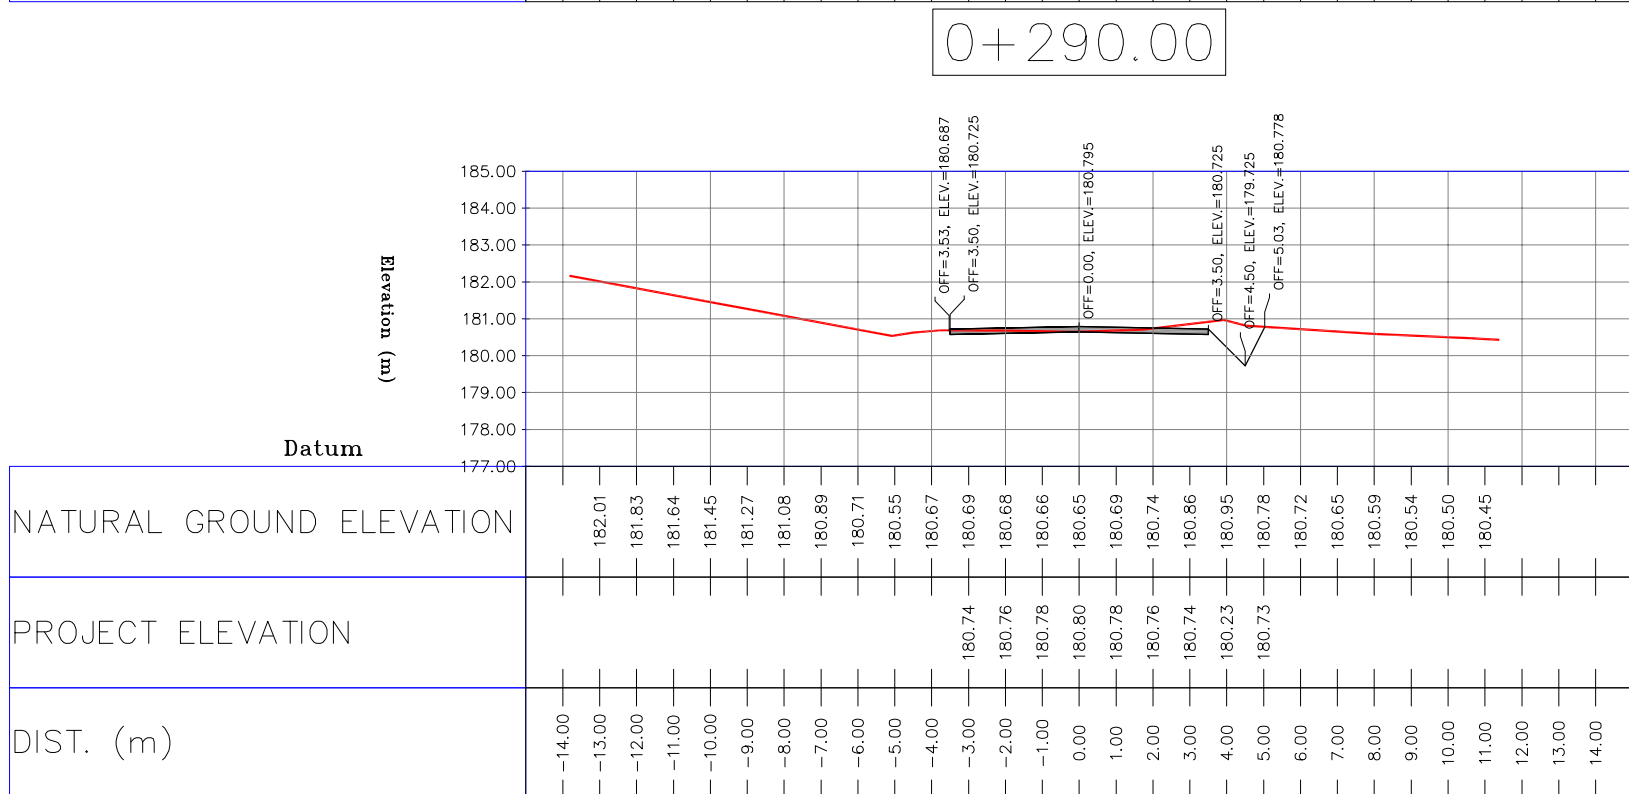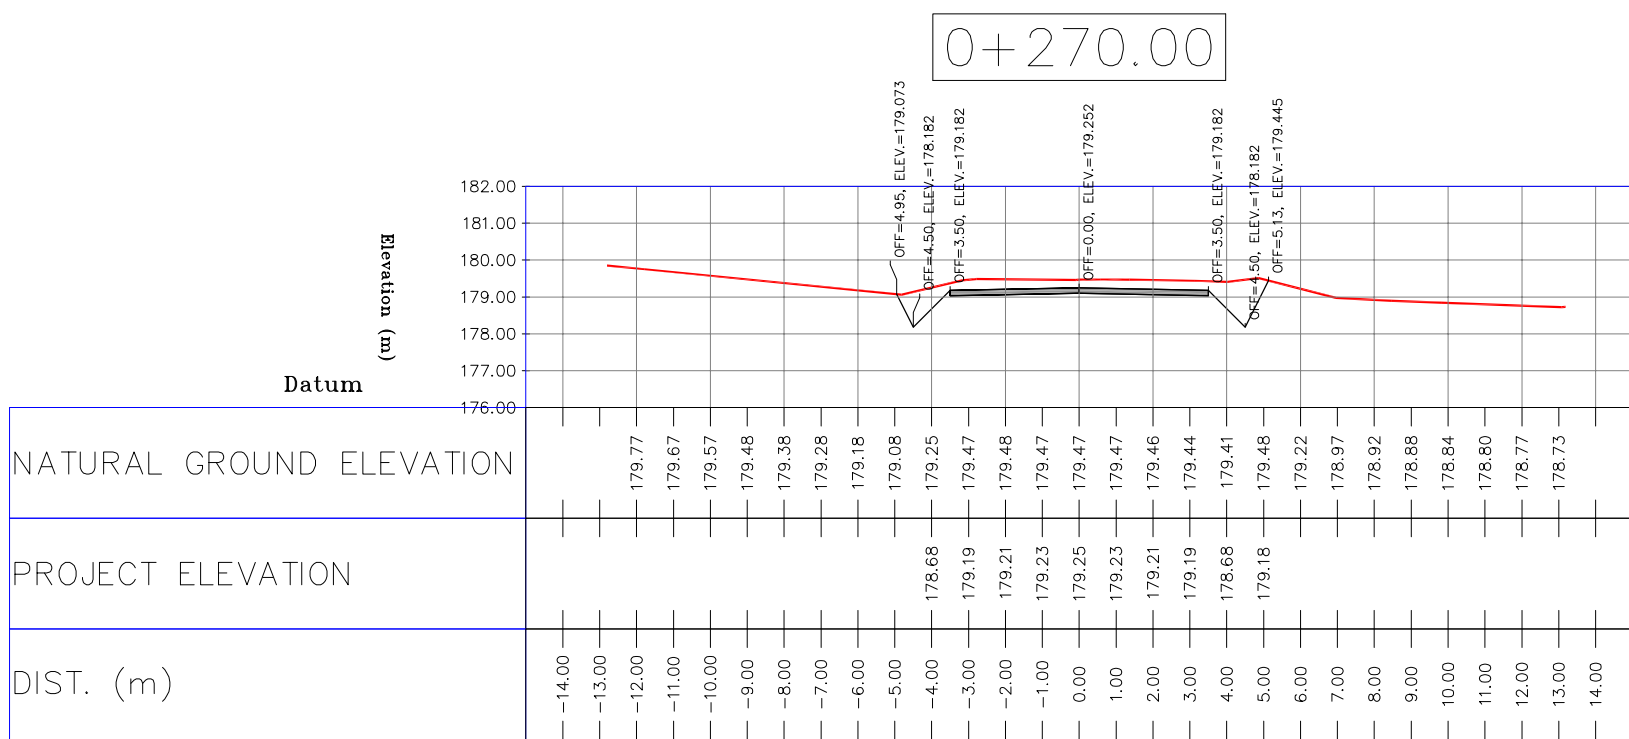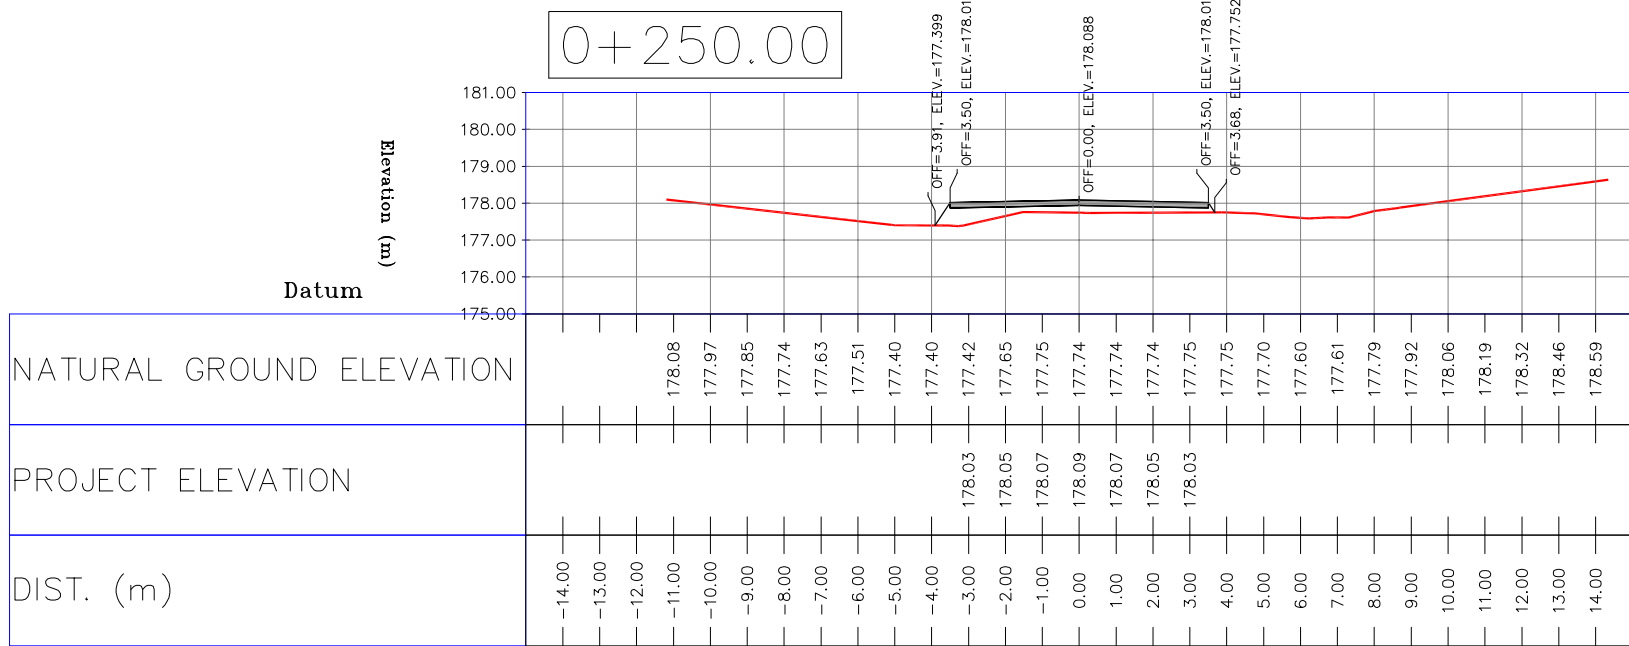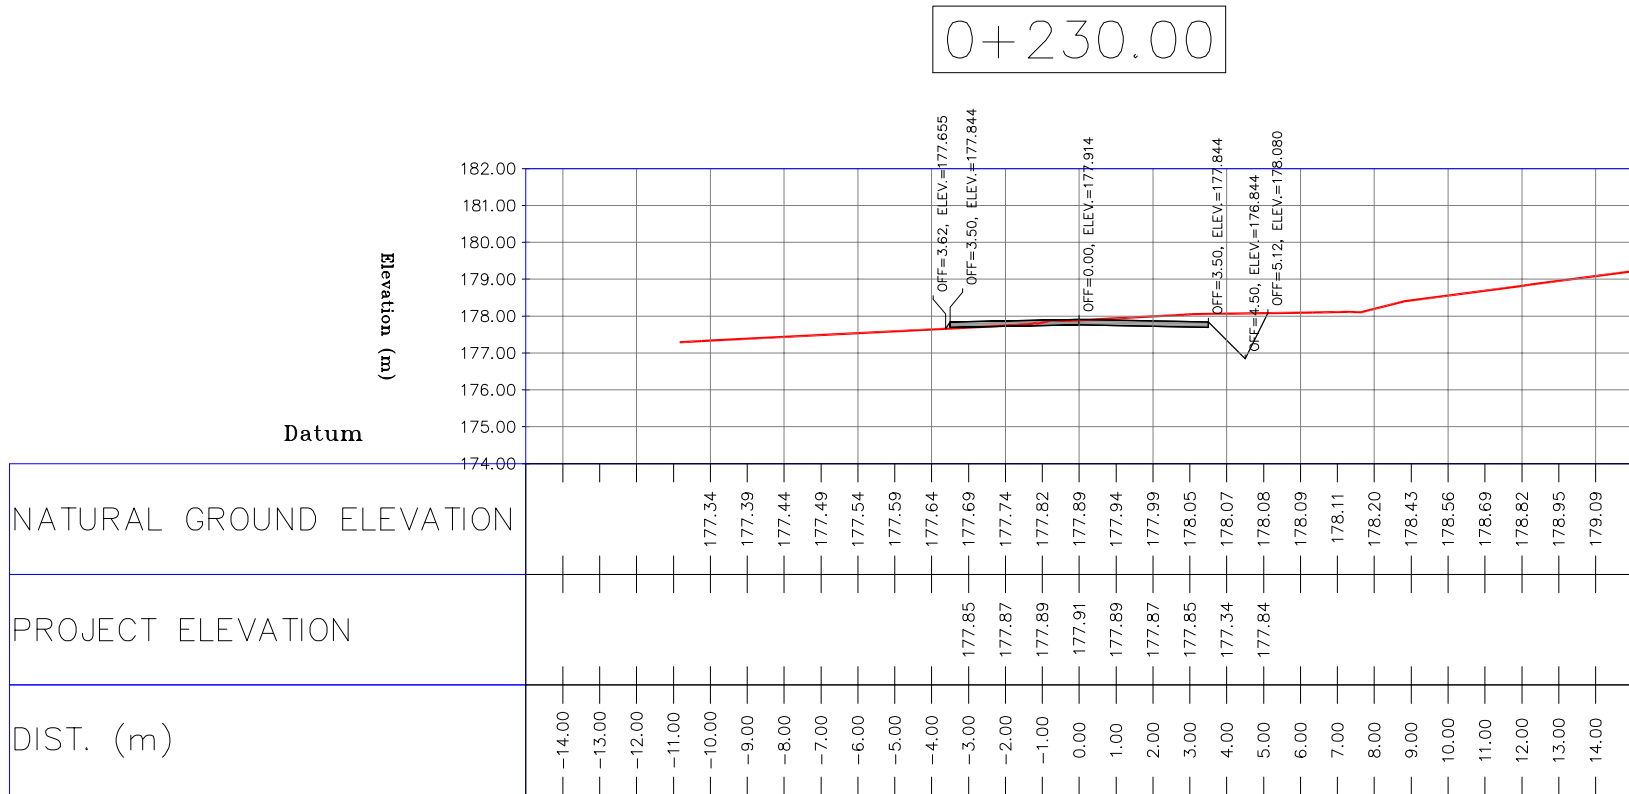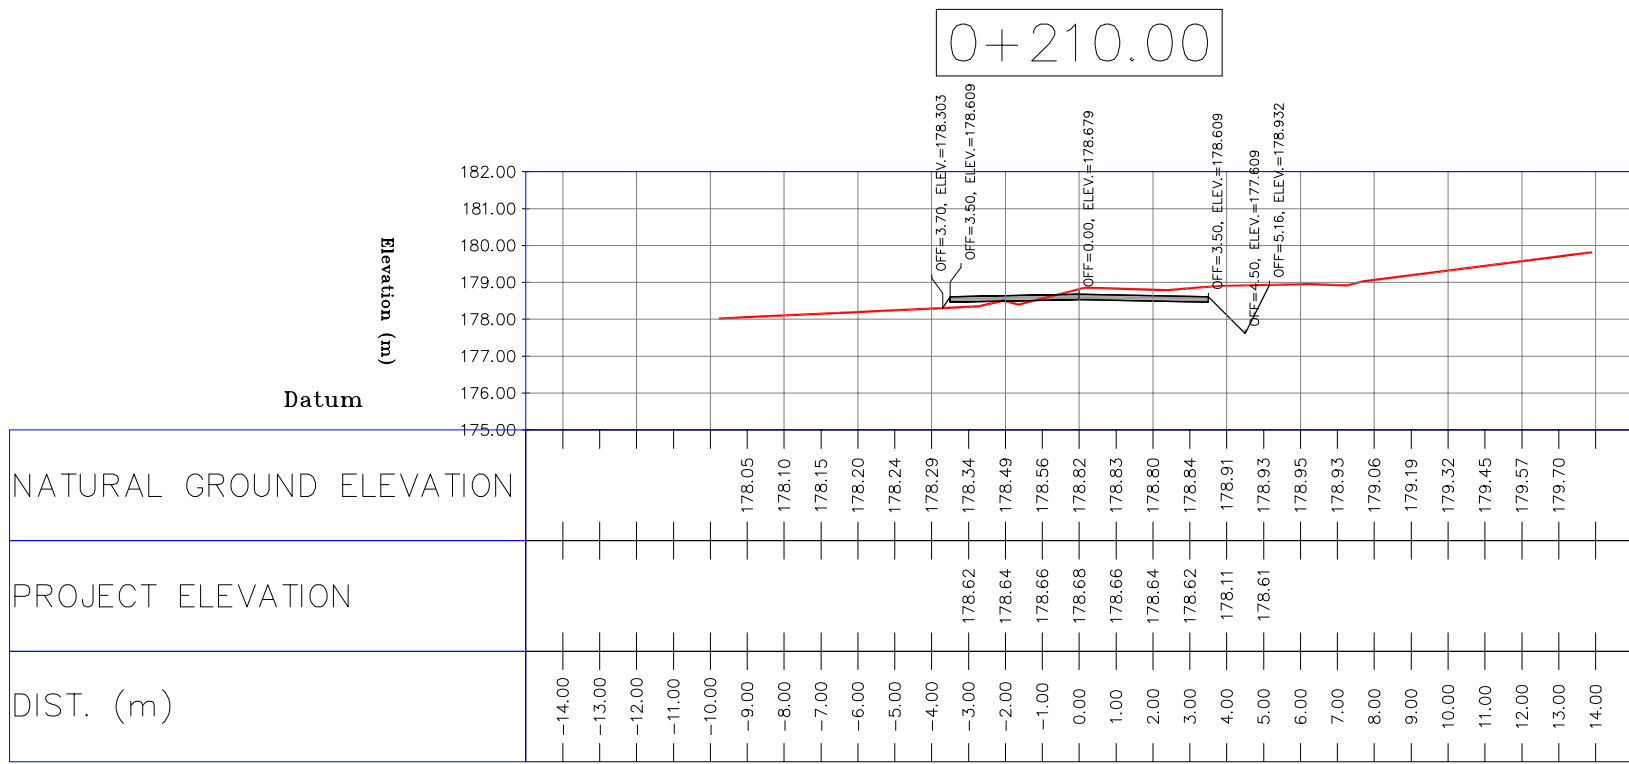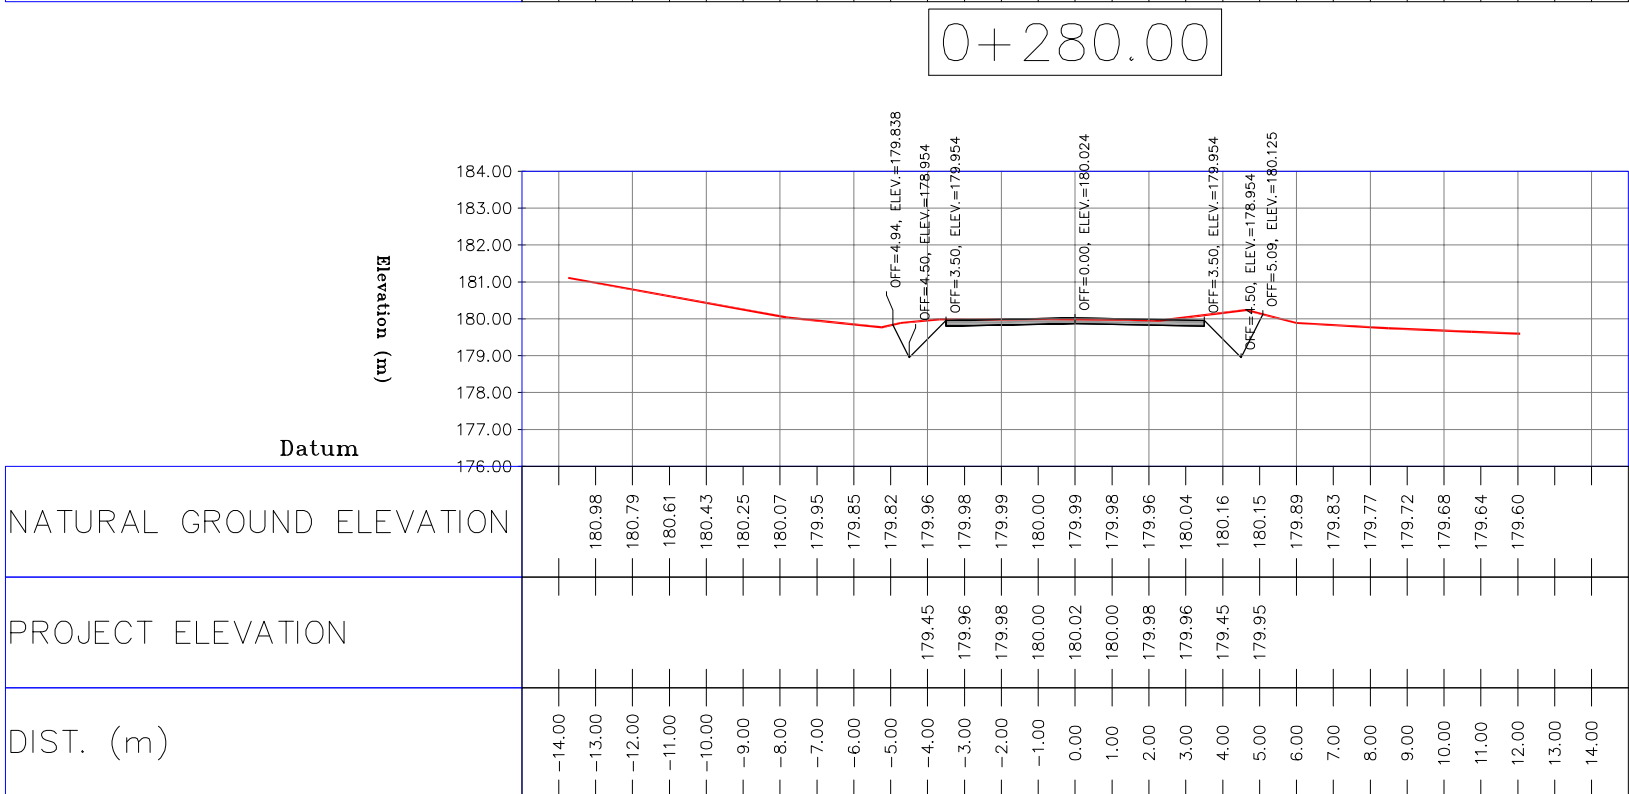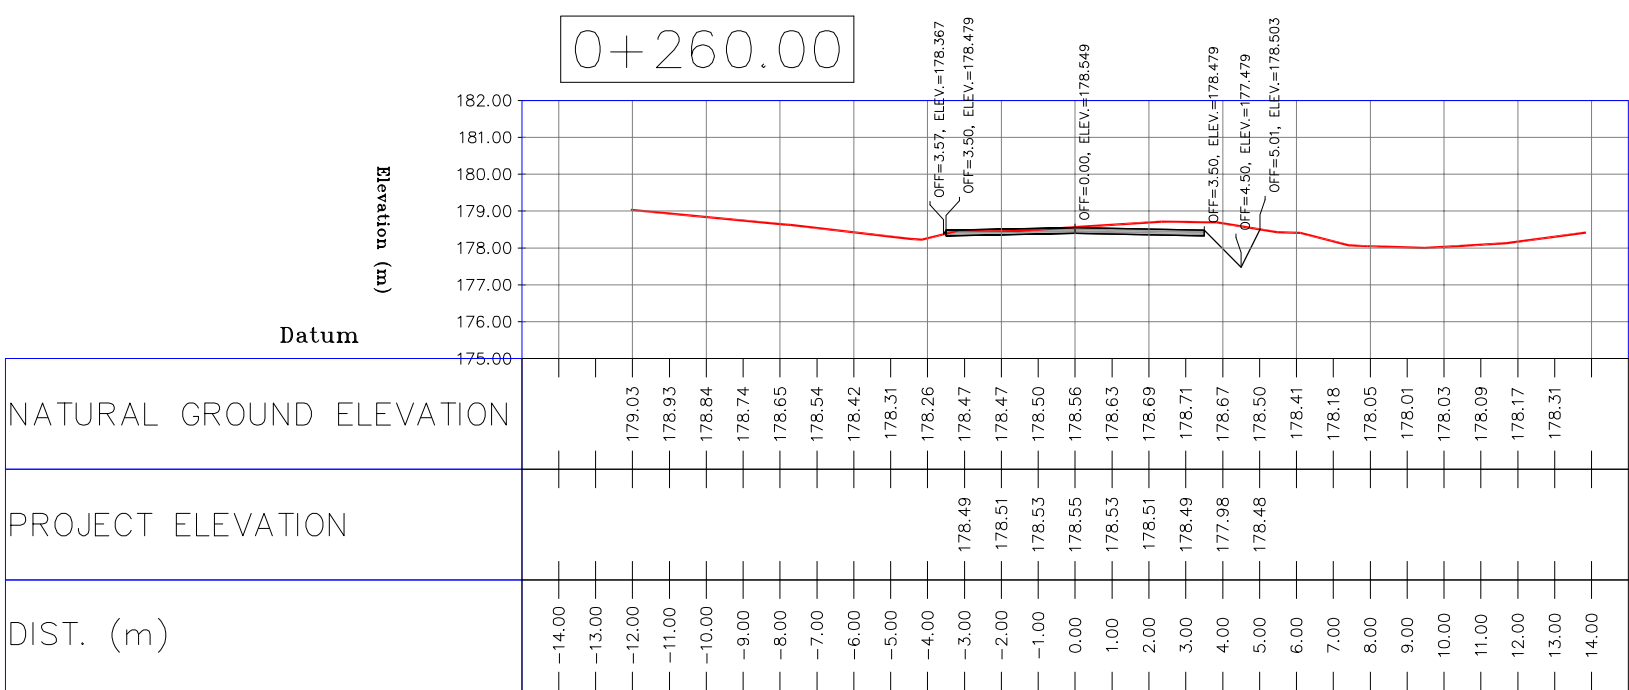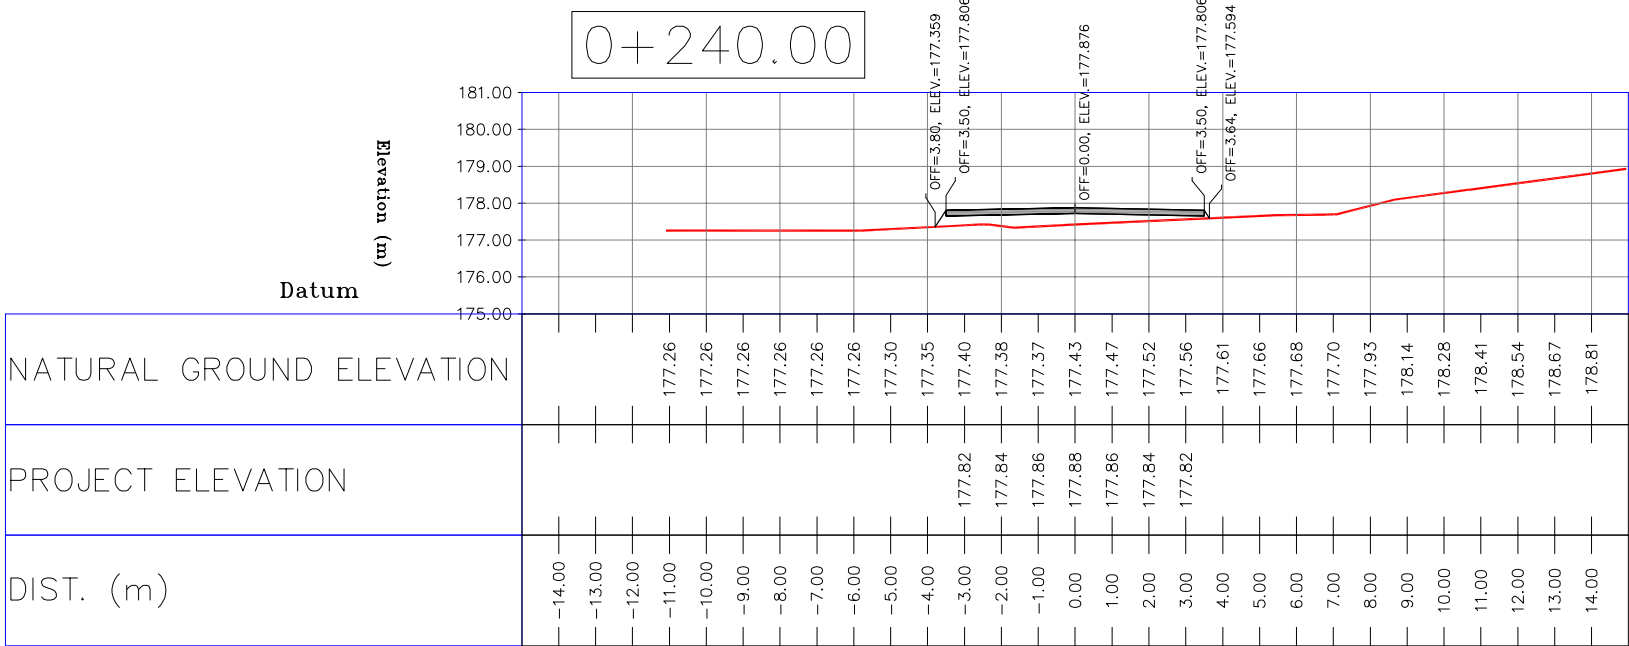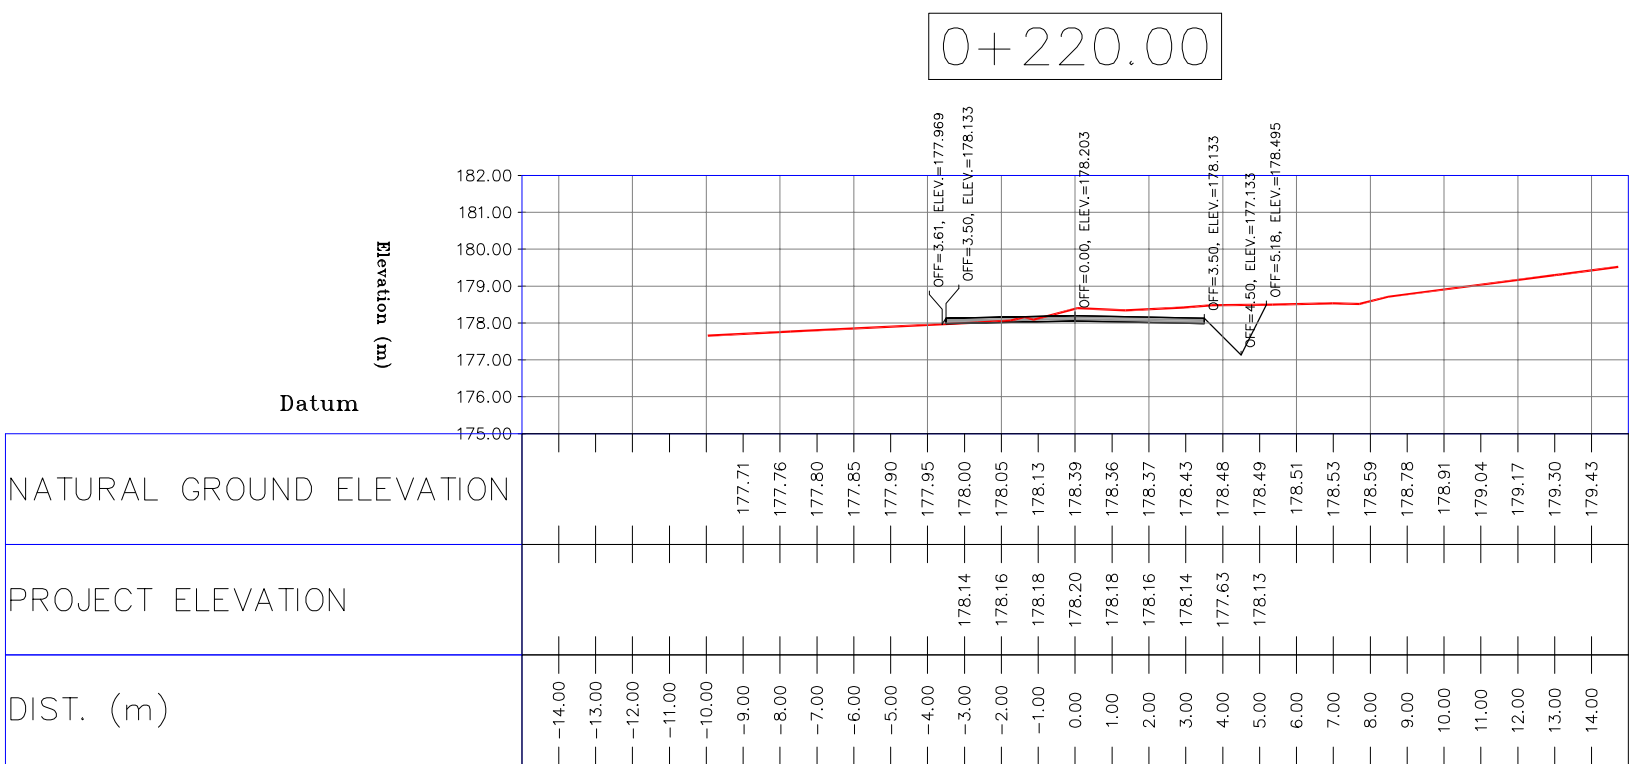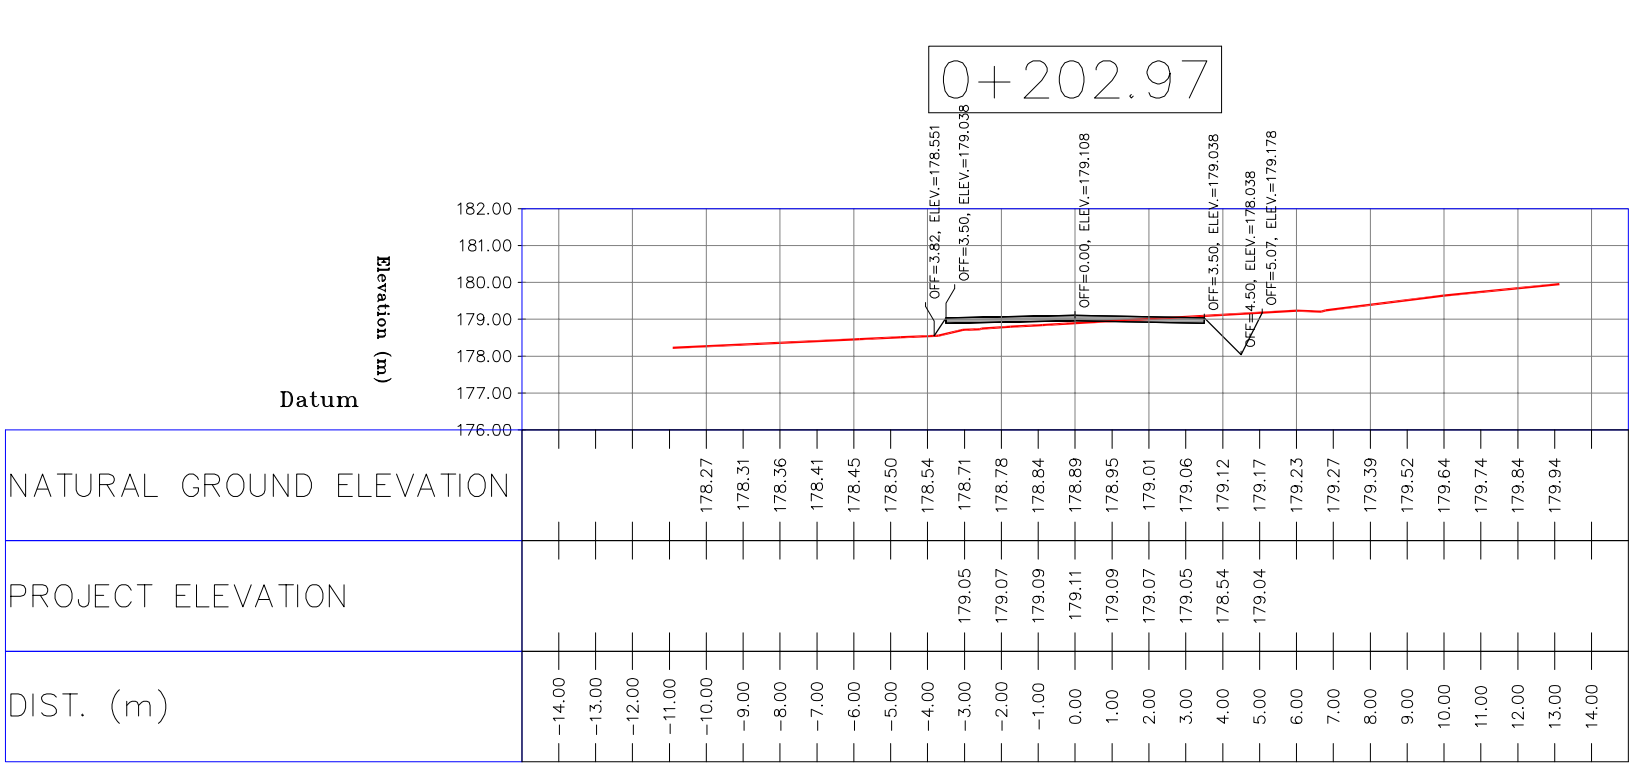


- NOTES
- 1-ALL COORDINATES AND ELEVATIONS ARE IN METER.
 - 2-ALL DRAWINGS SHALL BE CHECKED BY CONTRACTOR WITH RELATIVE DRAWINGS BEFORE CONSTRUCTION.
 - 3-GEODETIC PARAMETERS FOR COORDINATES ARE AS BELOW:
HORIZONTAL COORDINATE SYSTEM: WGS84/UTM ZONE 39
ELLIPSOID : WORLD GEODETIC SYSTEM 1984 (WGS84)
MAP PROJECTION: UNIVERSAL TRANSVERSE MERCATOR (UTM)
VERTICAL DATUM: MSL
 - 4-THE SUITABLE MATERIAL FOR FILLING SHALL BE COLLECTED BASED ON TO THE BELOW RULES:
 - PROJECT GEOTECHNICAL INVESTIGATION REPORT, BORROW MATERIALS AND SPECIFICATION STUDY PART.
 - "GENERAL SPECIFICATION FOR ROAD" NO. 101, SECTION 207, IRAN PLANNING AND BUDGET ORGANIZATION.
 - PROJECT GENERAL SPECIFICATION "SPECIFICATION FOR EARTH WORK" DOCUMENT NUMBER "BK-GNRL-PEDCO-000-CV-SP-0004".
 - GEOTECHNICAL REPORTS AND CLIENT'S SITE SUPERVISORY BODY RECOMMENDATIONS AND APPROVALS.
 - 5-BEFORE ANY EARTH WORK ACTIVITIES (CUT OR FILL), TOP AND UNSUITABLE SOIL (MARN,...) SHALL BE REMOVED AS GEOTECHNICAL RECOMMENDATION AND SUPERVISOR'S REQUIREMENTS.











LEGEND		
	WELL LOCATION	CANAL
	WELL	RIVER
	SITE	WATER COURSE
	CAMP SITE	CONTOURS
	ASPHALT ROAD	SPOT HEIGHT
	GRAVEL ROAD	BENCH MARK
	PROPOSED ROAD	BRIDGE
	DAYLIGHT	CULVERT

REFERENCE DRAWING	DRG. No.
General Civil Layout -BK14	BK-BK14-PEDCO-110-CV-PY-0001
Rough Grading Plan-BK14	BK-BK14-PEDCO-110-CV-PY-0003
Specification For Earth Work	BK-GNRL-PEDCO-000-CV-SP-0004
Standard Drawing For Slope Protection Details	BK-GNRL-PEDCO-000-CV-DW-0002
Geotechnical Investigation Report - BK14	BK-BK14-PEDCO-110-GT-R1-0001
Specification For Road & Paving	BK-GNRL-PEDCO-000-CV-SP-0002
MTO For Civil Works - BK14	BK-BK14-PEDCO-110-CV-WT-0001

ABBREVIATION
PT= POINT
PVI= POINT OF VERTICAL INTERSECTION
LVC= LENGTH OF VERTICAL CURVE
BVCS= BEGIN OF VERTICAL CURVE STATION
BVCE= BEGIN OF VERTICAL CURVE ELEVATION
EVCS= END OF VERTICAL CURVE STATION
EVCE= END OF VERTICAL CURVE ELEVATION

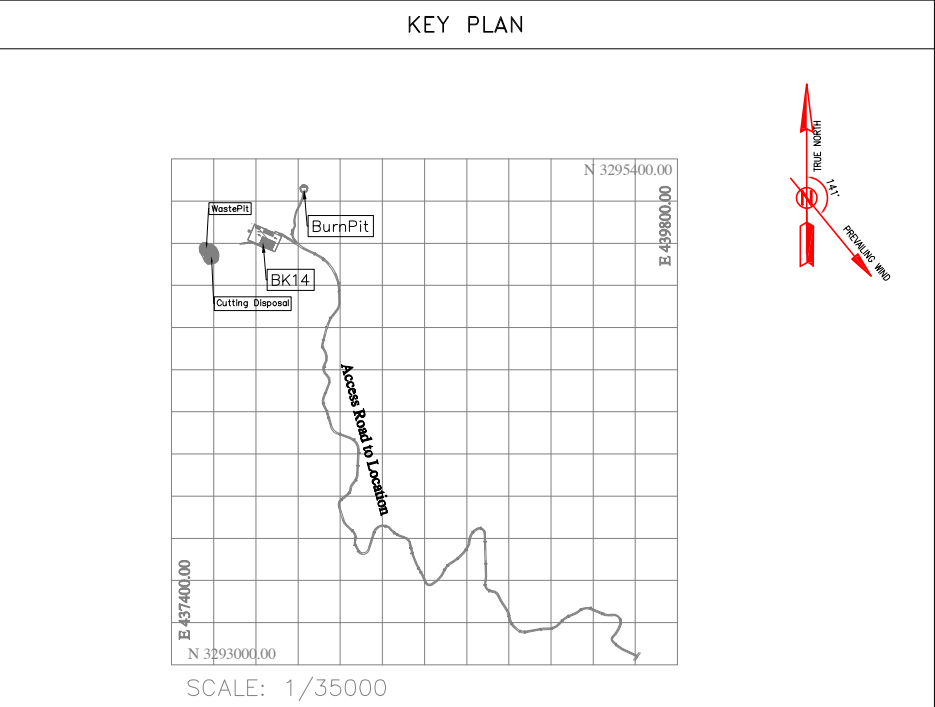

D02	MAR.2023	IFA	R.BERLOUE	M.FAKHARIAN	M.MEHRSHAD	***	***	*****	***	*****	***	*****												
D01	NOV.2022	IFA	R.BERLOUE	M.FAKHARIAN	M.MEHRSHAD	***	REV.	DESCRIPTION	BY	DATE	BY	DATE												
D00	OCT.2022	IFC	R.BERLOUE	M.FAKHARIAN	M.MEHRSHAD	***			CHECKED		REV. APPR.													
REV.	DATE	P.O.I.S	PREP.	CHK.	APP.	AUT.	اصل و کلیه نسخ این نقشه و حق اقتباس متعلق به شرکت ملی مناطق نفت خیز جنوب میباشد.																	
PROJECT NAME:			BINAK OILFIELD DEVELOPMENT/SUB-SURFACE WORK PACKAGES BK14 WHF MODIFICATIONS																					
PROJECT NO.:			971020																					
EPC CONTRACTOR:			EPD/EPC CONTRACTOR(GC):																					
 HIRGAN ENERGY - DESIGN & INSPECTION COMPANIES			 PETROIRAN DEVELOPMENT COMPANY																					
			BINAK OILFIELD DEVELOPMENT SUB-SURFACE WORK PACKAGES BK14 WHF MODIFICATIONS																					
			DATE		SCALE		DRAWING BY		CHECKED BY		PROJECT ENG.													
DRAWING TITLE:			NO CONSTRUCTION PERMITTED UNLESS DRAWING APPROVED																					
			APPROVED FOR CONSTRUCTION					BY:		DATE:														
SCALE		SIZE		DRAWING NO.			SHEET NO.		REV.		BUDGET REF.		LOCATION		SIZE		CLASS		SERIAL NO.		SHEET		REVISION	
H=1:200 V=1:200		A1		BK-BK14-PEDCO-110-CV-DW-0001			36 OF 103		D01		053-073-9184		F		4		S		708209		36		D02	

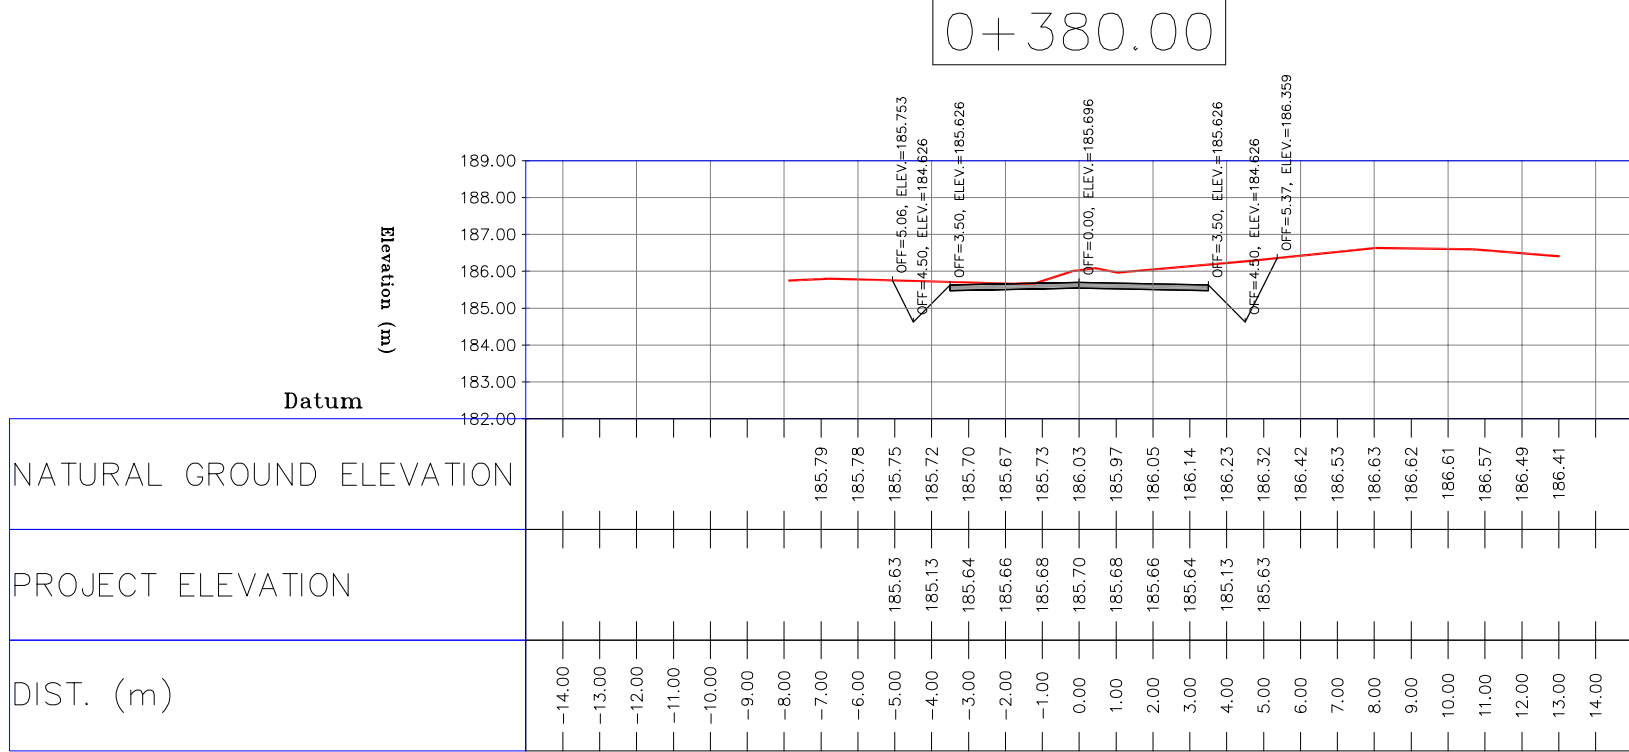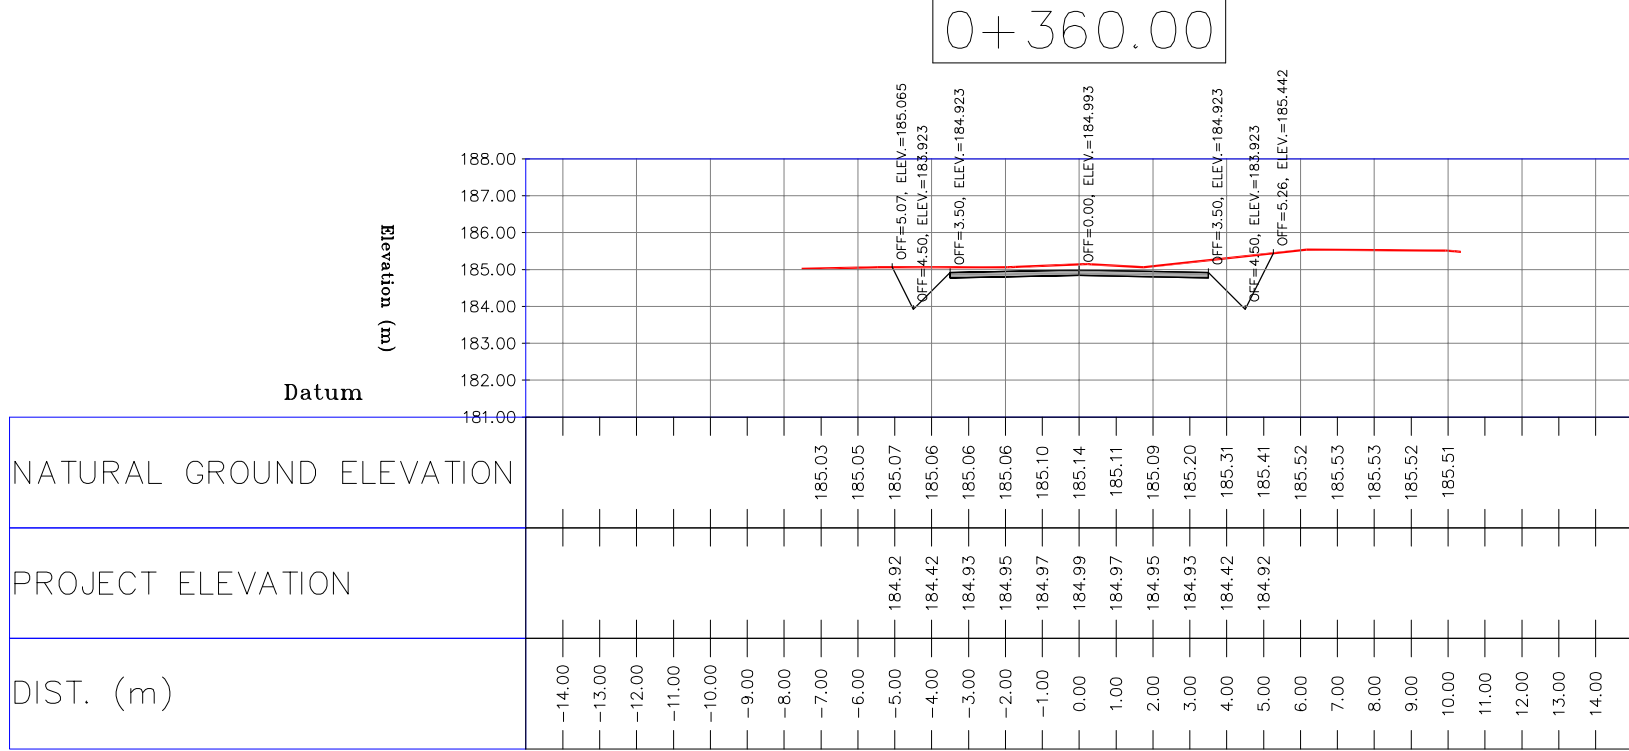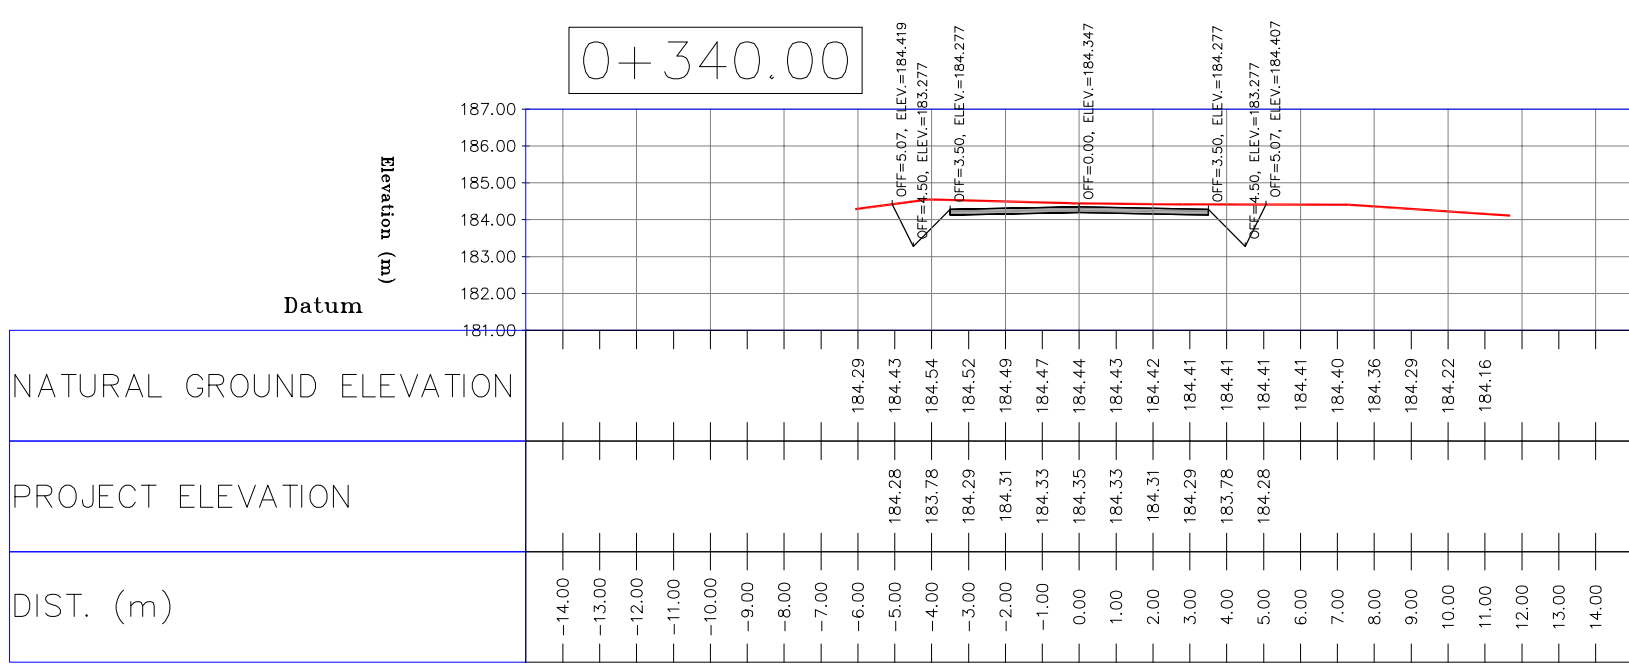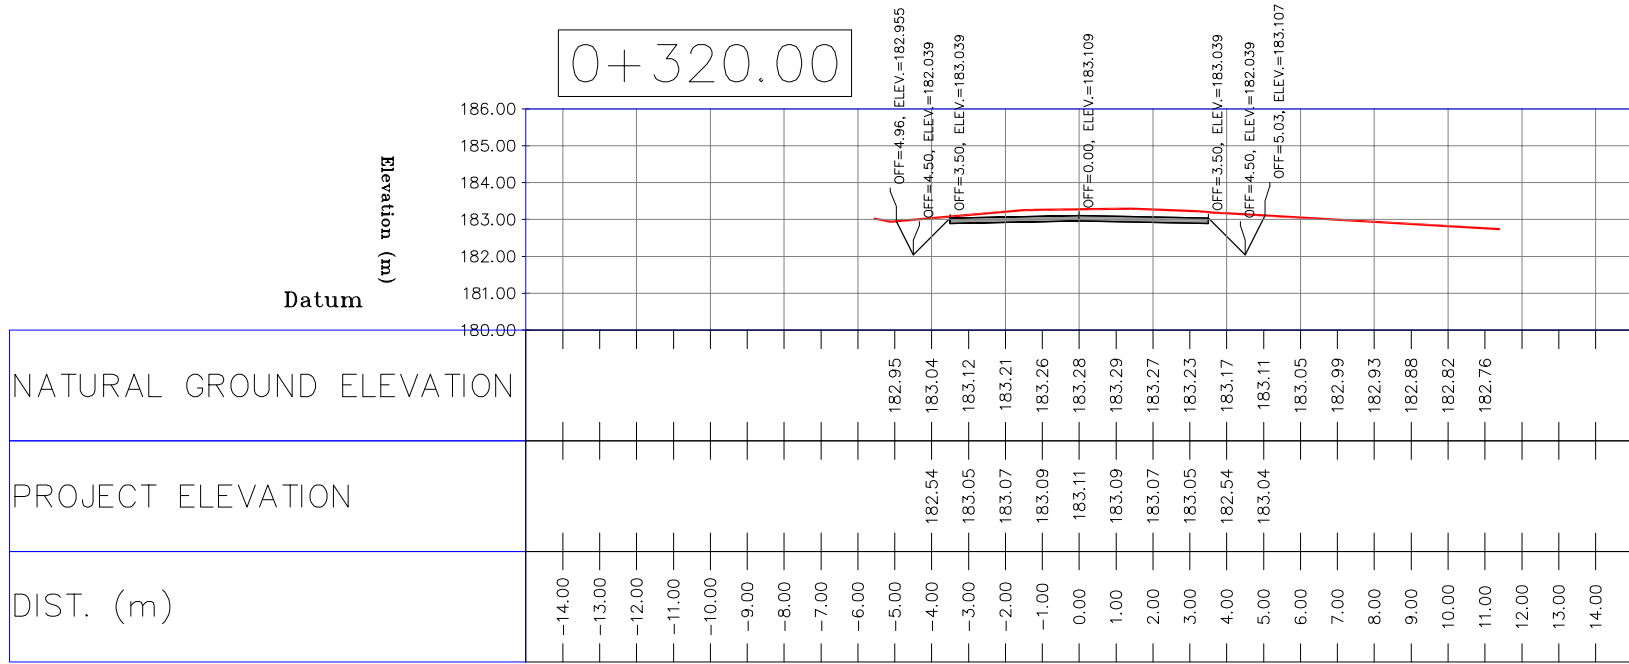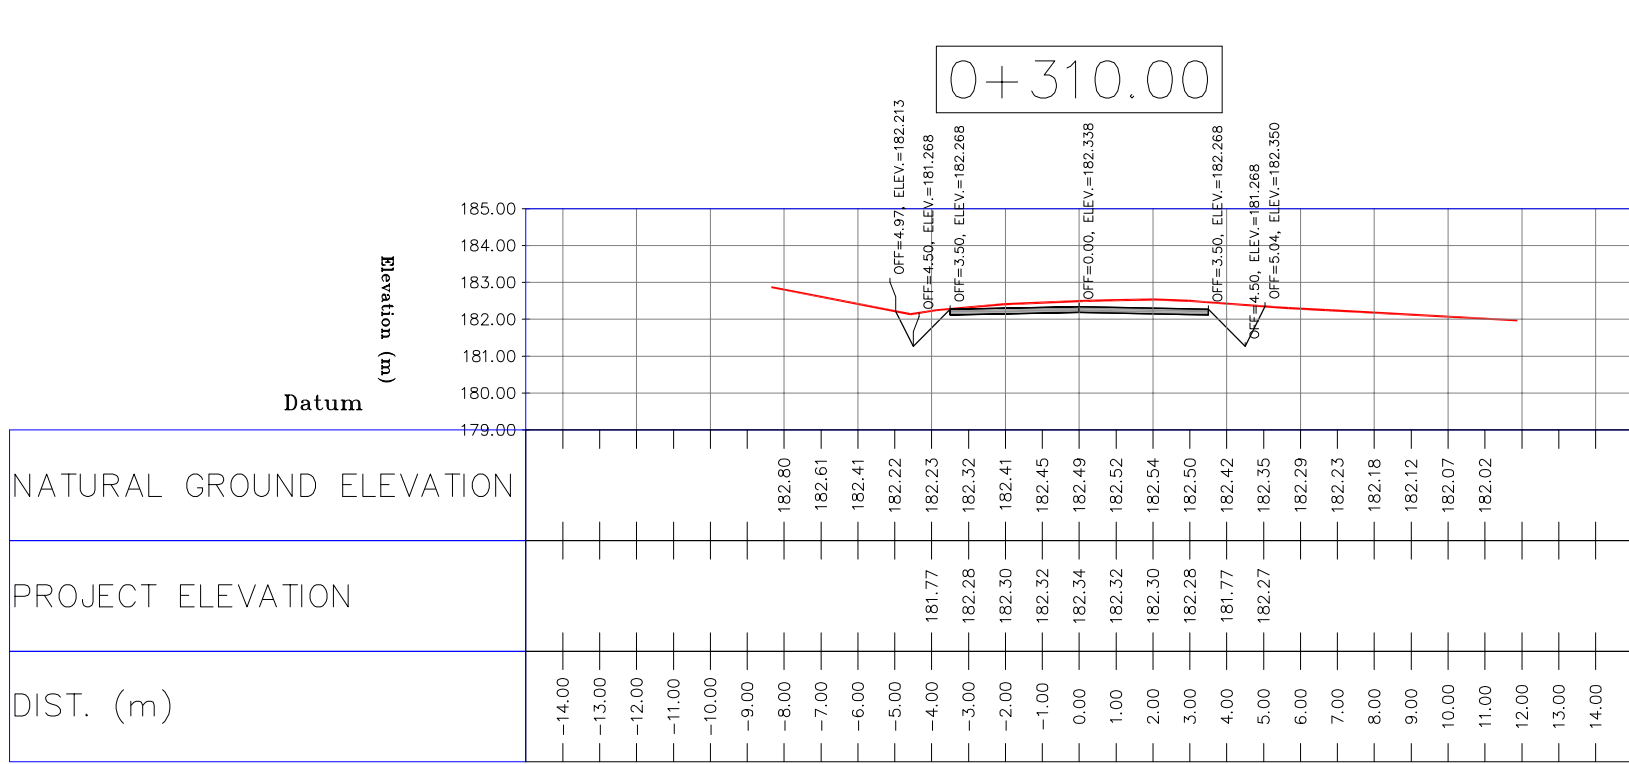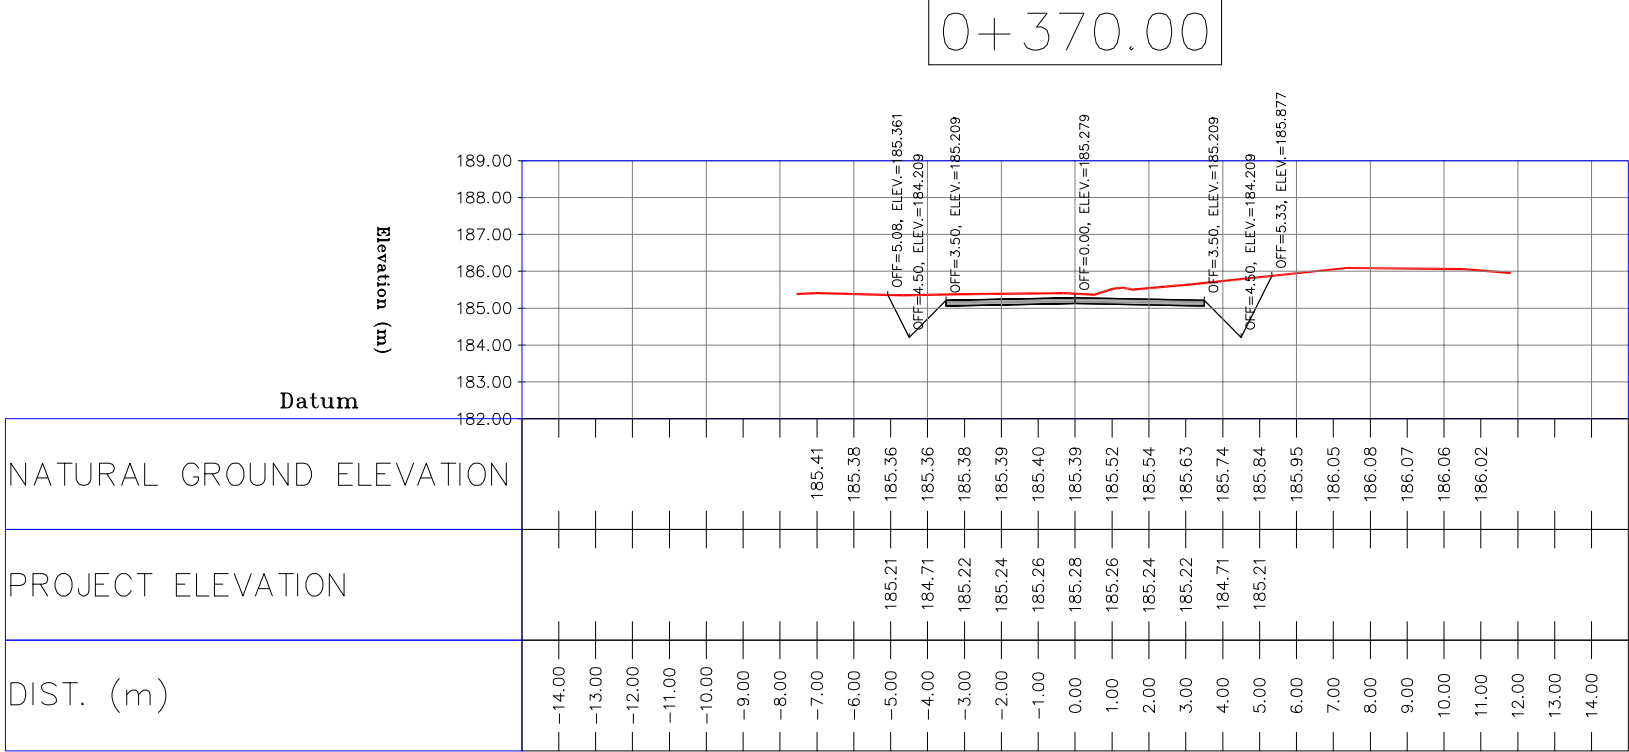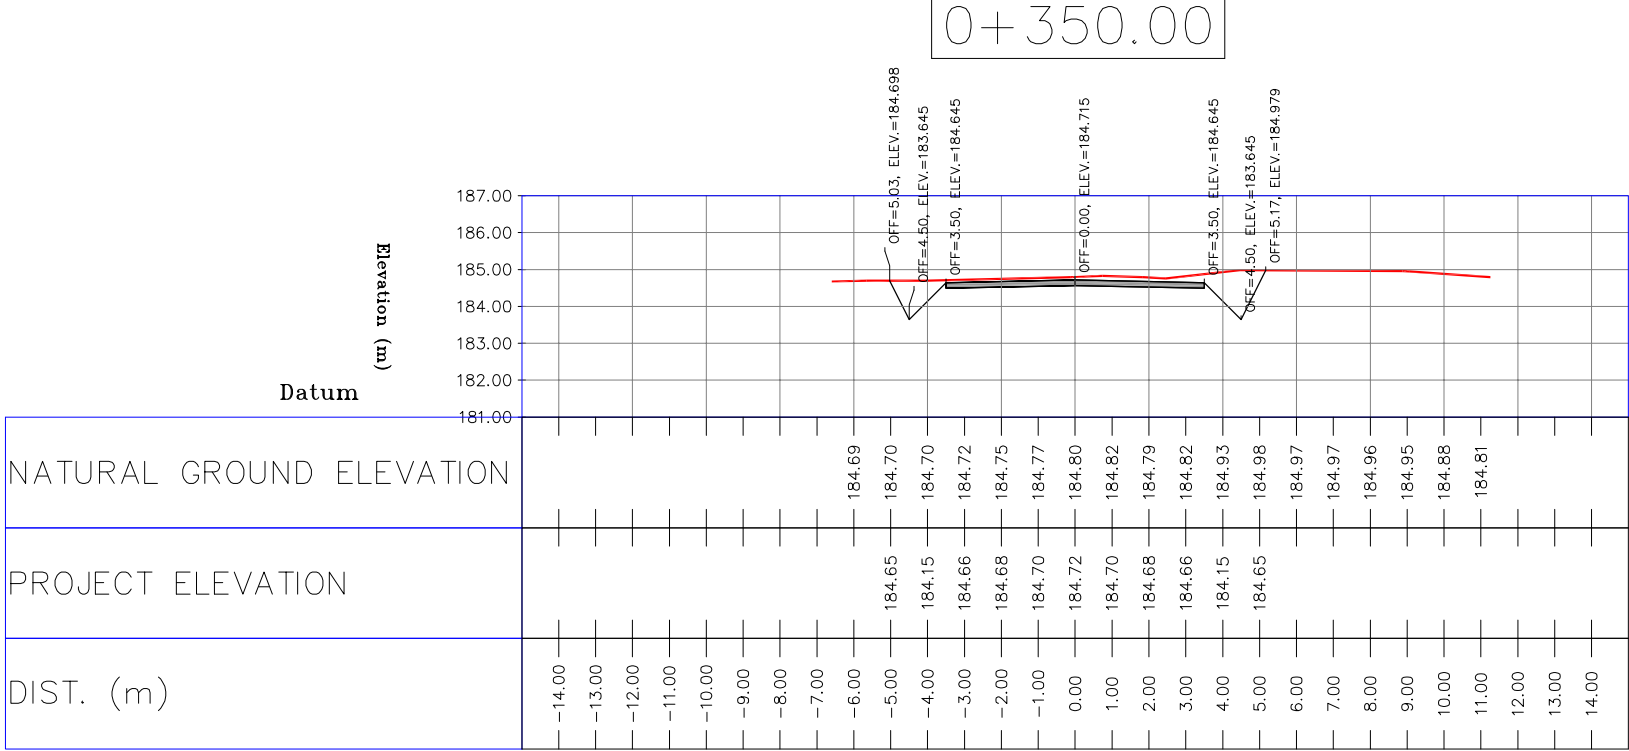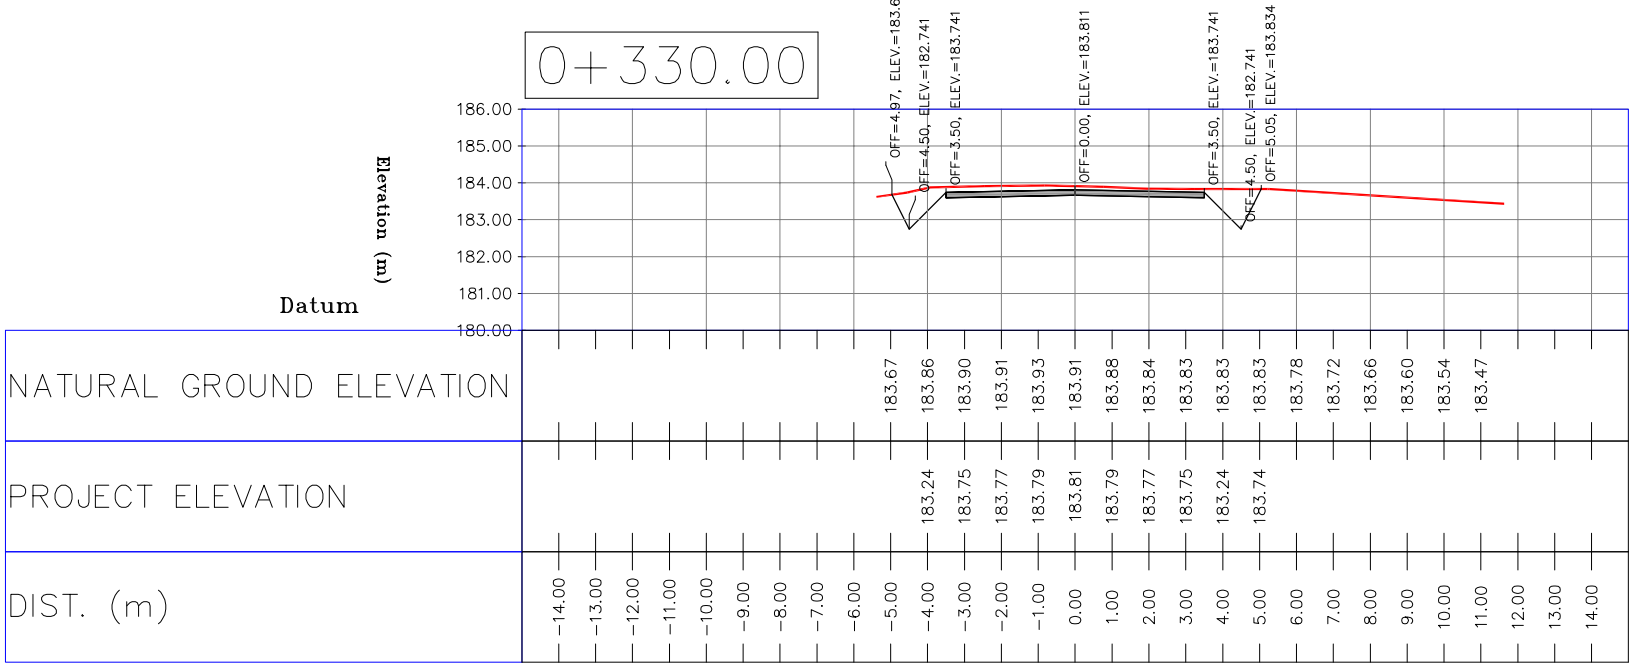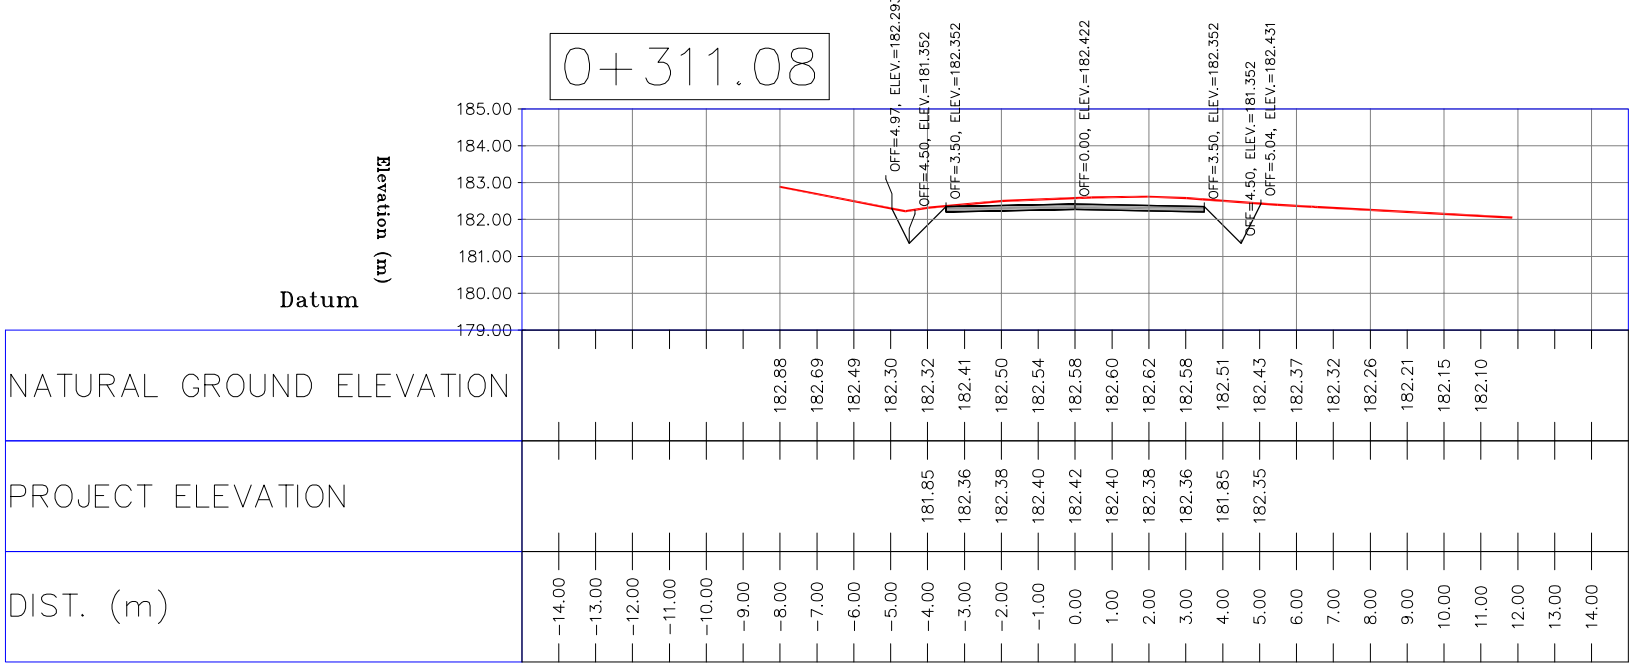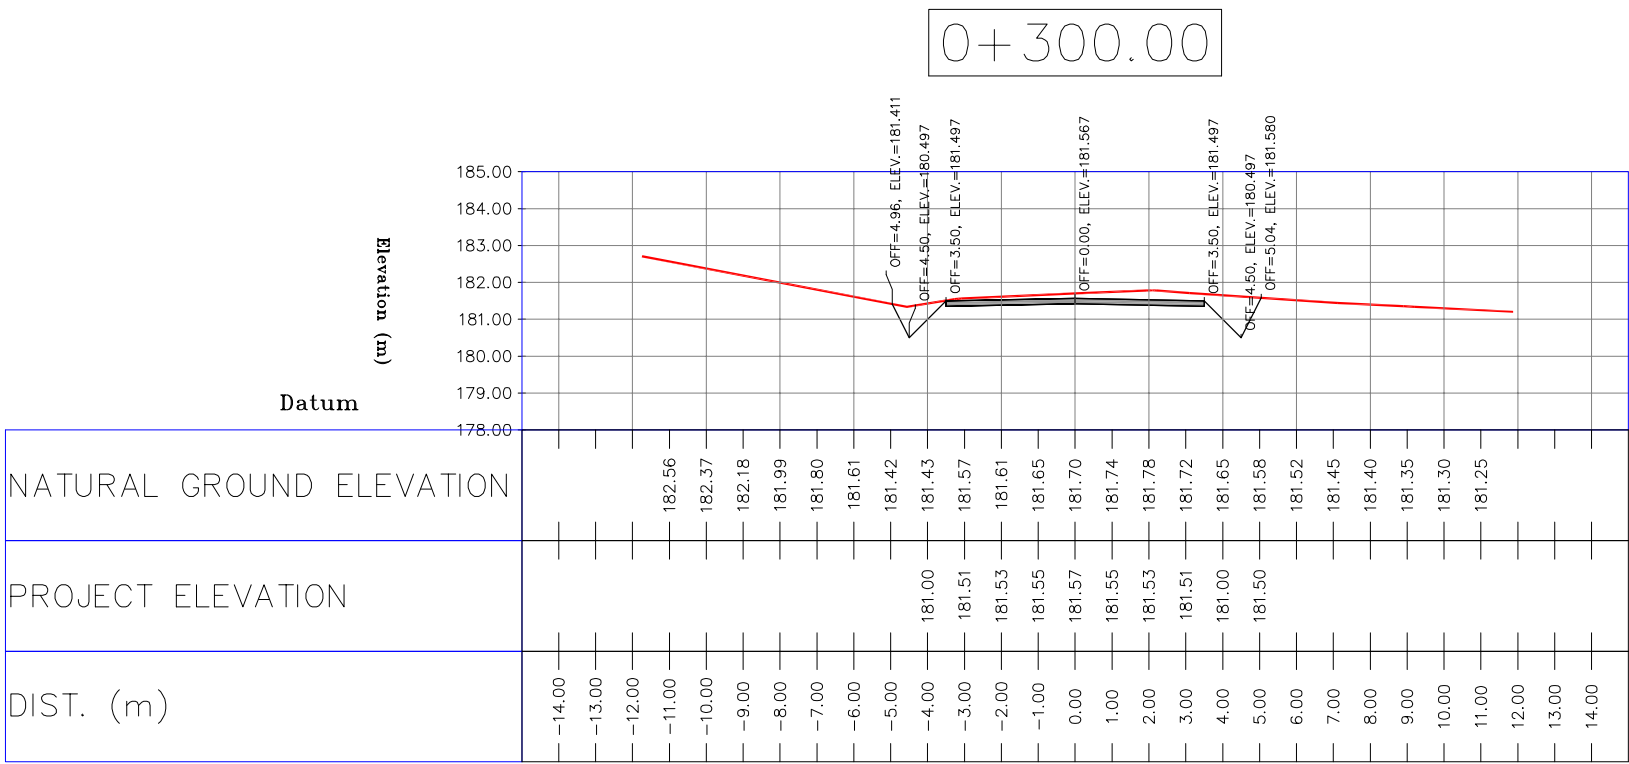

- NOTES
- 1-ALL COORDINATES AND ELEVATIONS ARE IN METER.
 - 2-ALL DRAWINGS SHALL BE CHECKED BY CONTRACTOR WITH RELATIVE DRAWINGS BEFORE CONSTRUCTION.
 - 3-GEODETIC PARAMETERS FOR COORDINATES ARE AS BELOW:
HORIZONTAL COORDINATE SYSTEM: WGS84/UTM ZONE 39
ELLIPSOID : WORLD GEODETIC SYSTEM 1984 (WGS84)
MAP PROJECTION: UNIVERSAL TRANSVERSE MERCATOR (UTM)
VERTICAL DATUM: MSL
 - 4-THE SUITABLE MATERIAL FOR FILLING SHALL BE COLLECTED BASED ON TO THE BELOW RULES:
 - PROJECT GEOTECHNICAL INVESTIGATION REPORT, BORROW MATERIALS AND SPECIFICATION STUDY PART.
 - "GENERAL SPECIFICATION FOR ROAD" NO. 101, SECTION 207, IRAN PLANNING AND BUDGET ORGANIZATION.
 - PROJECT GENERAL SPECIFICATION "SPECIFICATION FOR EARTH WORK" DOCUMENT NUMBER "BK-GNRL-PEDCO-000-CV-SP-0004".
 - GEOTECHNICAL REPORTS AND CLIENT'S SITE SUPERVISORY BODY RECOMMENDATIONS AND APPROVALS.
 - 5-BEFORE ANY EARTH WORK ACTIVITIES (CUT OR FILL), TOP AND UNSUITABLE SOIL (MARN,...) SHALL BE REMOVED AS GEOTECHNICAL RECOMMENDATION AND SUPERVISOR'S REQUIREMENTS.


LEGEND

	WELL LOCATION		CANAL
	WELL		RIVER
	SITE		WATER COURSE
	CAMP SITE		CONTOURS
	ASPHALT ROAD		SPOT HEIGHT
	GRAVEL ROAD		BENCH MARK
	PROPOSED ROAD		BRIDGE
	DAYLIGHT		CULVERT











REFERENCE DRAWING	DRG. No.
General Civil Layout -BK14	BK-BK14-PEDCO-110-CV-PY-0001
Rough Grading Plan-BK14	BK-BK14-PEDCO-110-CV-PY-0003
Specification For Earth Work	BK-GNRL-PEDCO-000-CV-SP-0004
Standard Drawing For Slope Protection Details	BK-GNRL-PEDCO-000-CV-DW-0002
Geotechnical Investigation Report - BK14	BK-BK14-PEDCO-110-GT-RT-0001
Specification For Road & Paving	BK-GNRL-PEDCO-000-CV-SP-0002
MTO For Civil Works - BK14	BK-BK14-PEDCO-110-CV-WT-0001

ABBREVIATION

PT= POINT
PVI= POINT OF VERTICAL INTERSECTION
LVC= LENGTH OF VERTICAL CURVE
BVCS= BEGIN OF VERTICAL CURVE STATION
BVCE= BEGIN OF VERTICAL CURVE ELEVATION
EVCS= END OF VERTICAL CURVE STATION
EVCE= END OF VERTICAL CURVE ELEVATION


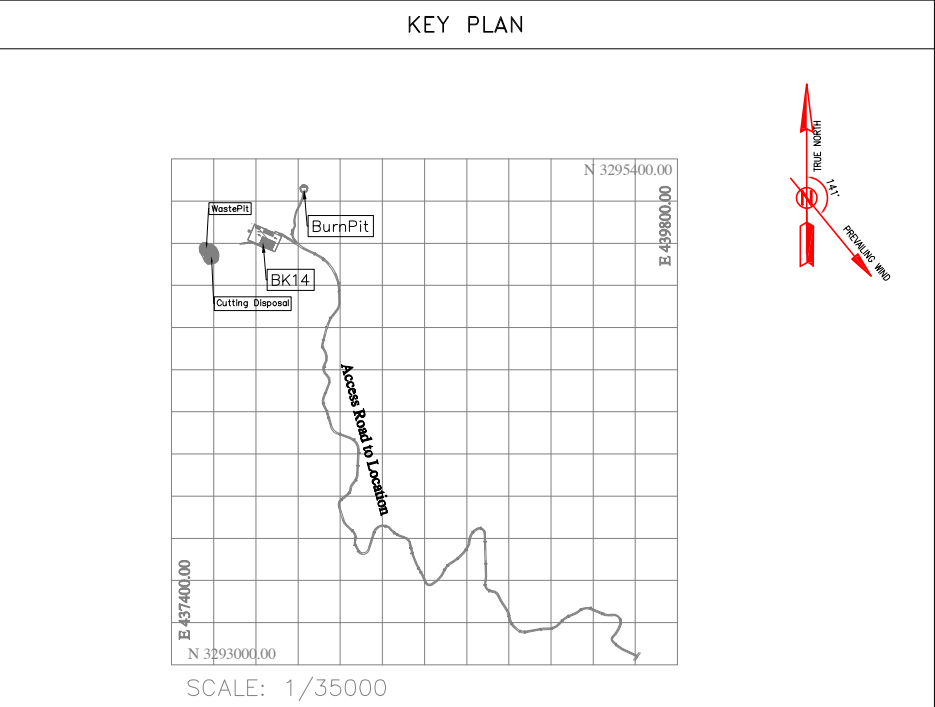


D02	MAR.2023	IFA	R.BERLOU	M.FAKHARIAN	M.MEHRSHAD	***	***	*****	** **	***	***	***	***															
D01	NOV.2022	IFA	R.BERLOU	M.FAKHARIAN	M.MEHRSHAD	***	REV.	DESCRIPTION	BY	DATE	BY	DATE																
D00	OCT.2022	IFC	R.BERLOU	M.FAKHARIAN	M.MEHRSHAD	***			CHECKED		REV. APP.																	
REV.	DATE	P.O.I.S	PREP.	CHK.	APP.	AUT.			اصل و کلیه نسخ این نقشه و حق اقتباس متعلق به شرکت ملی مناطق نفت خیز جنوب میباشد.																			
PROJECT NAME:							BINAK OILFIELD DEVELOPMENT/SUB-SURFACE WORK PACKAGES BK14 WHF MODIFICATIONS																					
PROJECT NO.:							971020																					
EPC CONTRACTOR:							BINAK OILFIELD DEVELOPMENT SUB-SURFACE WORK PACKAGES BK14 WHF MODIFICATIONS																					
  HIRGAN ENERGY – DESIGN & INSPECTION COMPANIES							 PETROIRAN DEVELOPMENT COMPANY																					
DRAWING TITLE:							NO CONSTRUCTION PERMITTED UNLESS DRAWING APPROVED																					
CIVIL AND STRUCTURAL DRAWINGS – BK14 ACCESS ROAD TRANSVERSAL SECTIONS							APPROVED FOR CONSTRUCTION																					
SCALE							BY:		DATE:																			
SIZE							DRAWING NO.		SHEET NO.		REV.		BUDGET REF.		LOCATION		SIZE		CLASS		SERIAL NO.		SHEET		REVISION			
H=1:200 V=1:200							A1		BK-BK14-PEDCO-110-CV-DW-0001		37 OF 103		D01		053-073-9184		F		4		S		708209		37		D02	

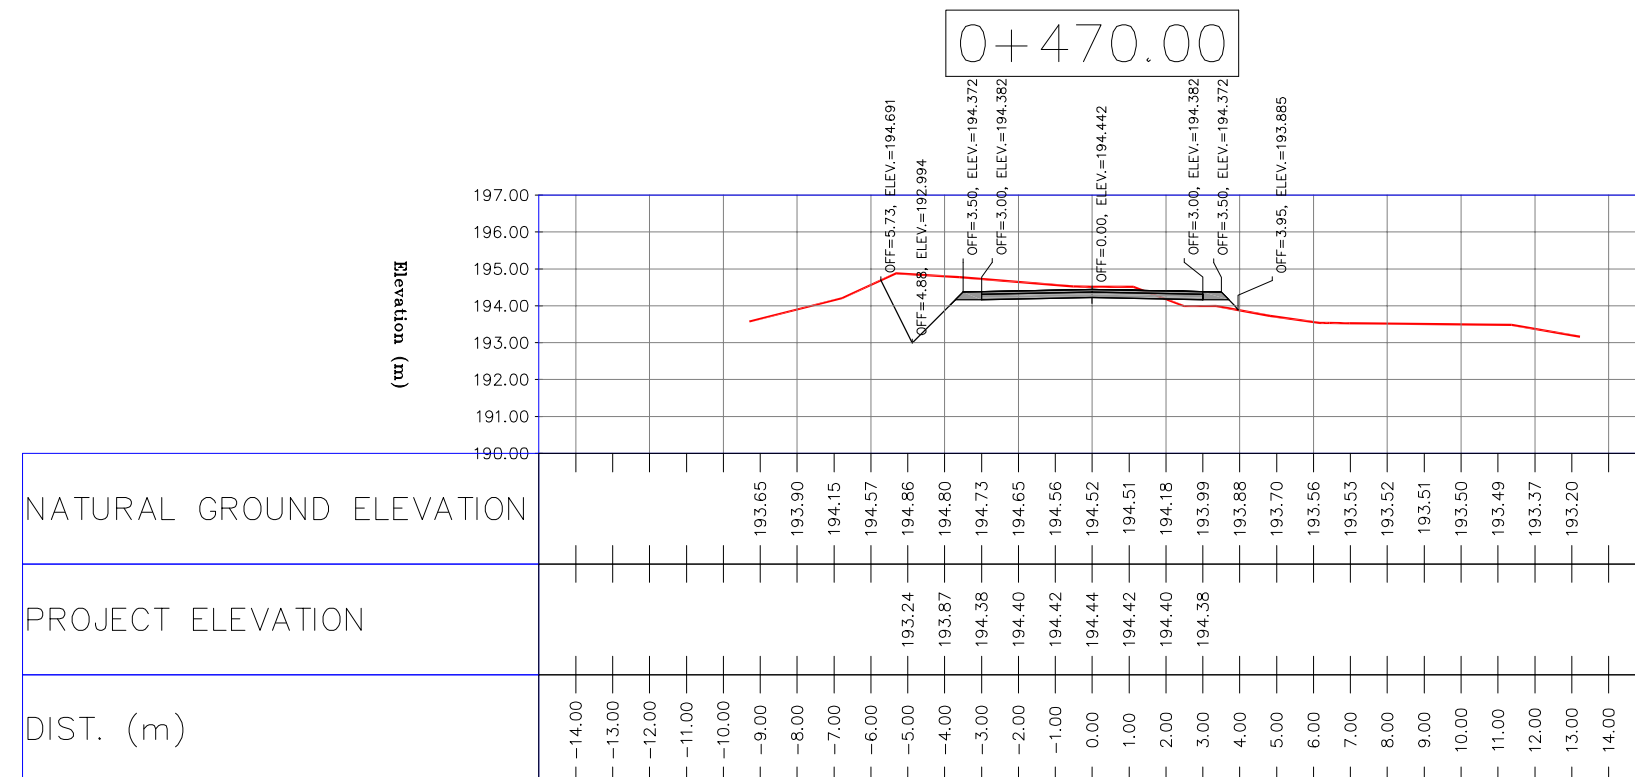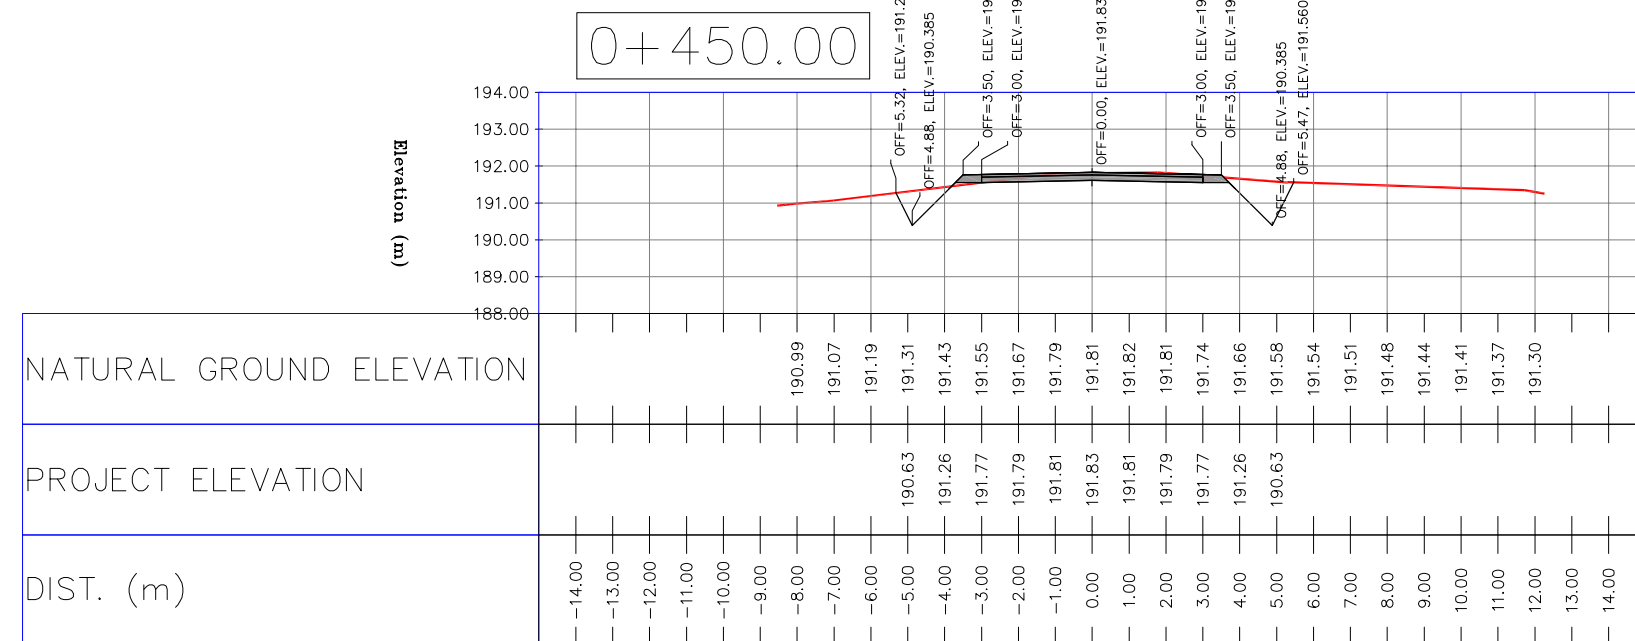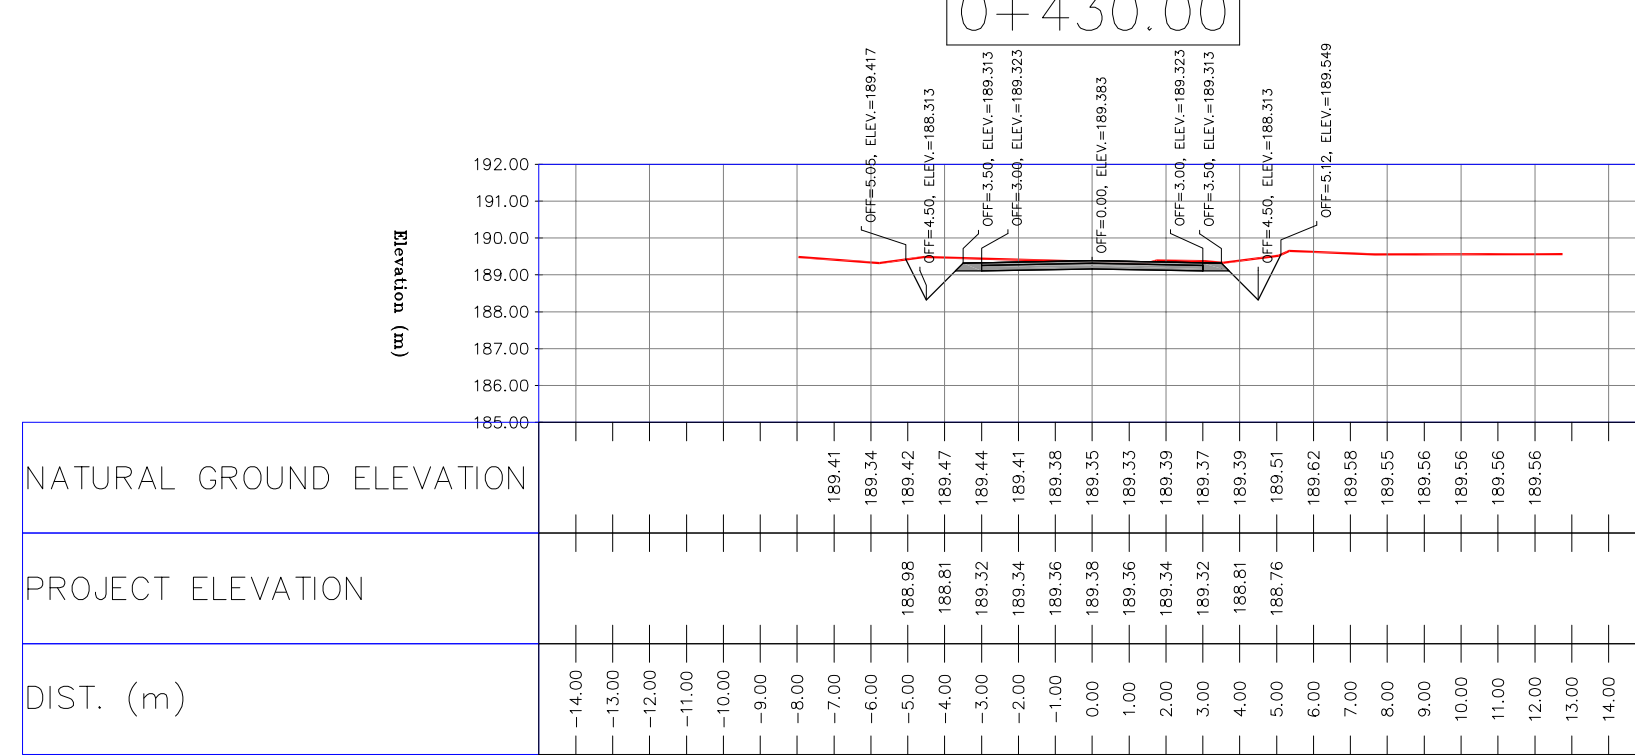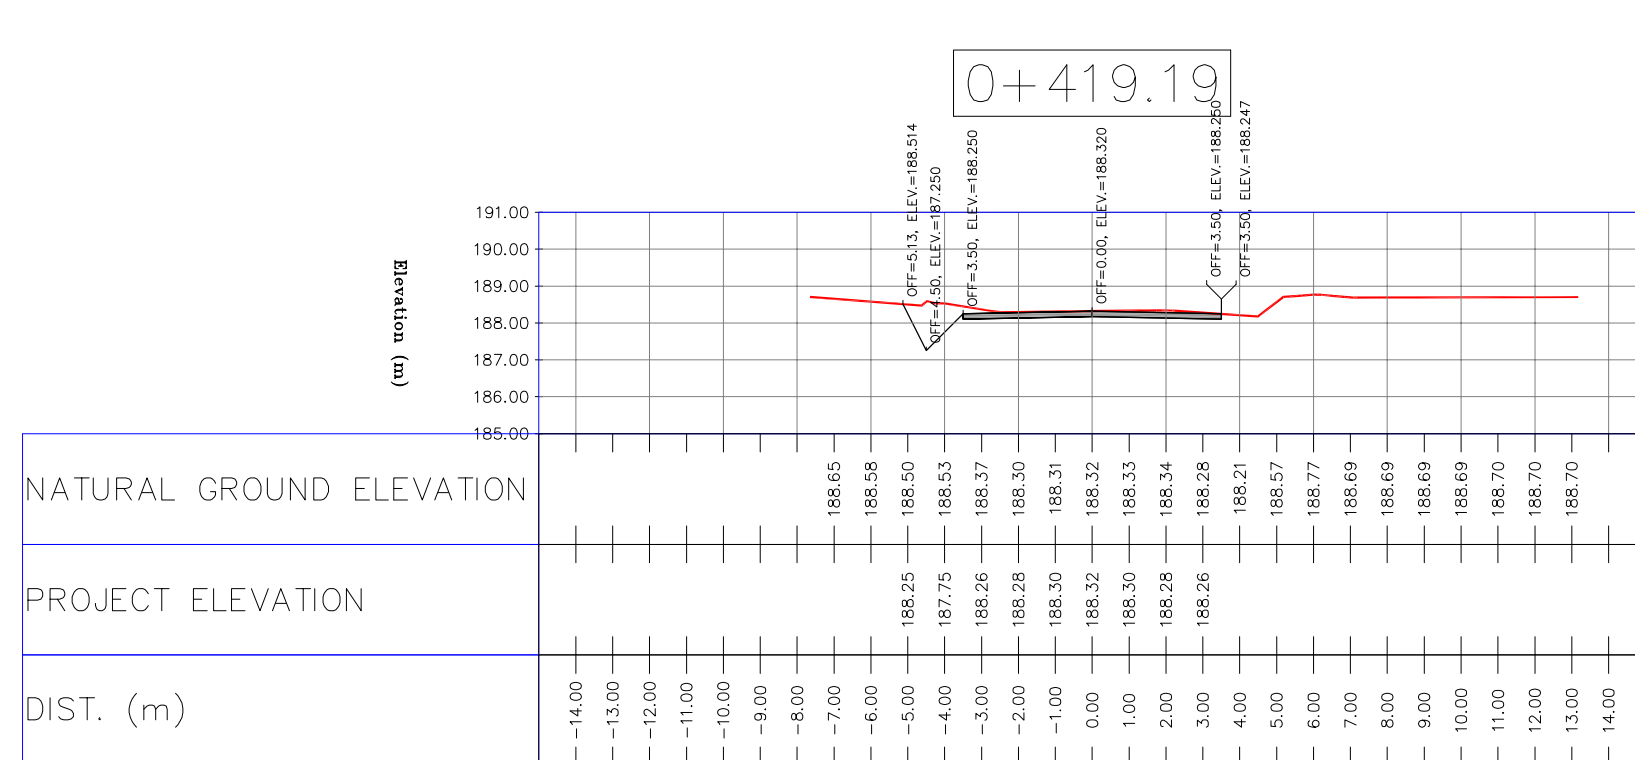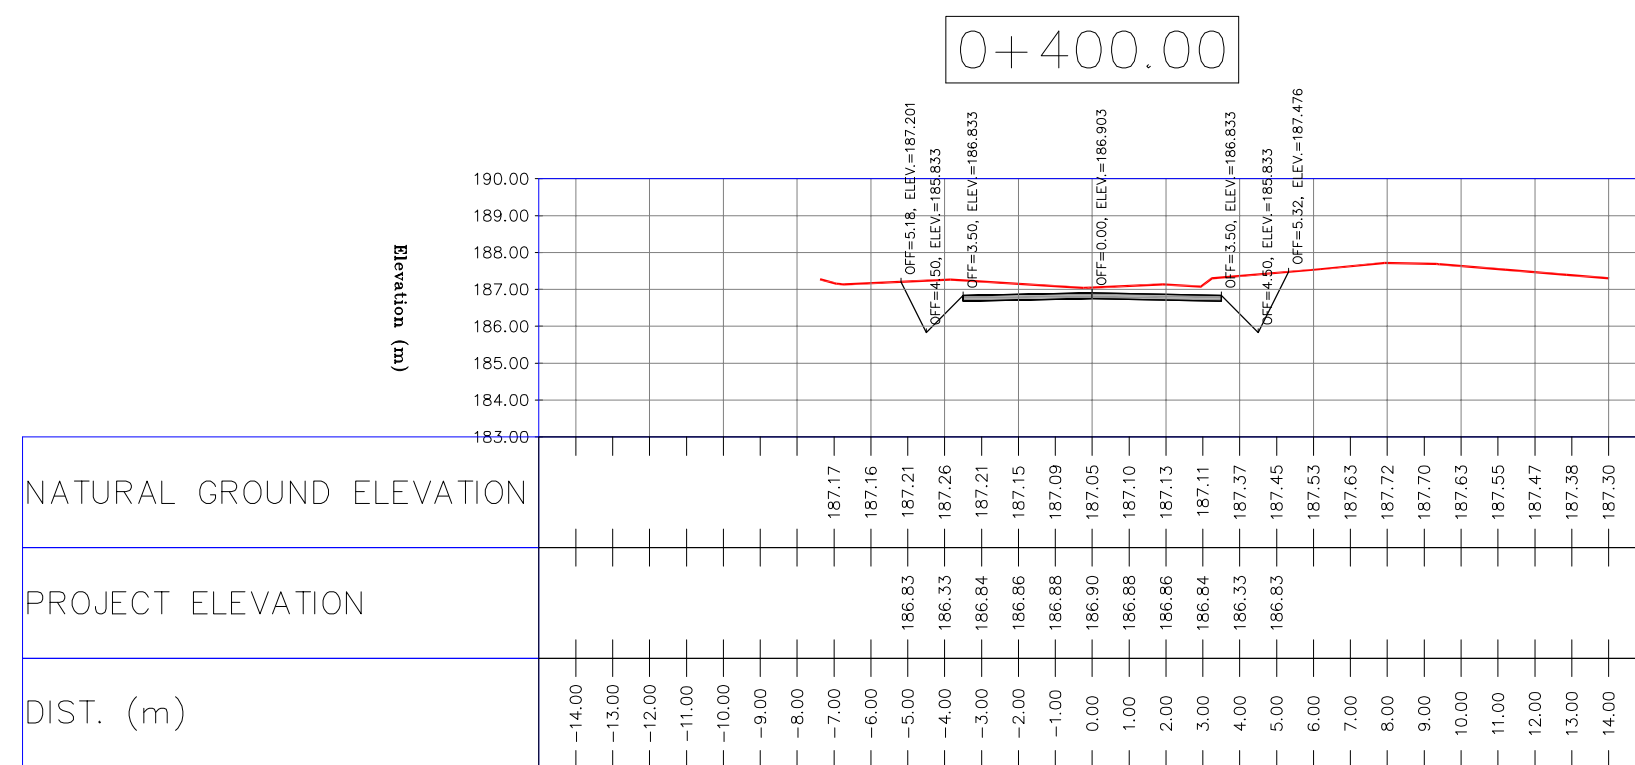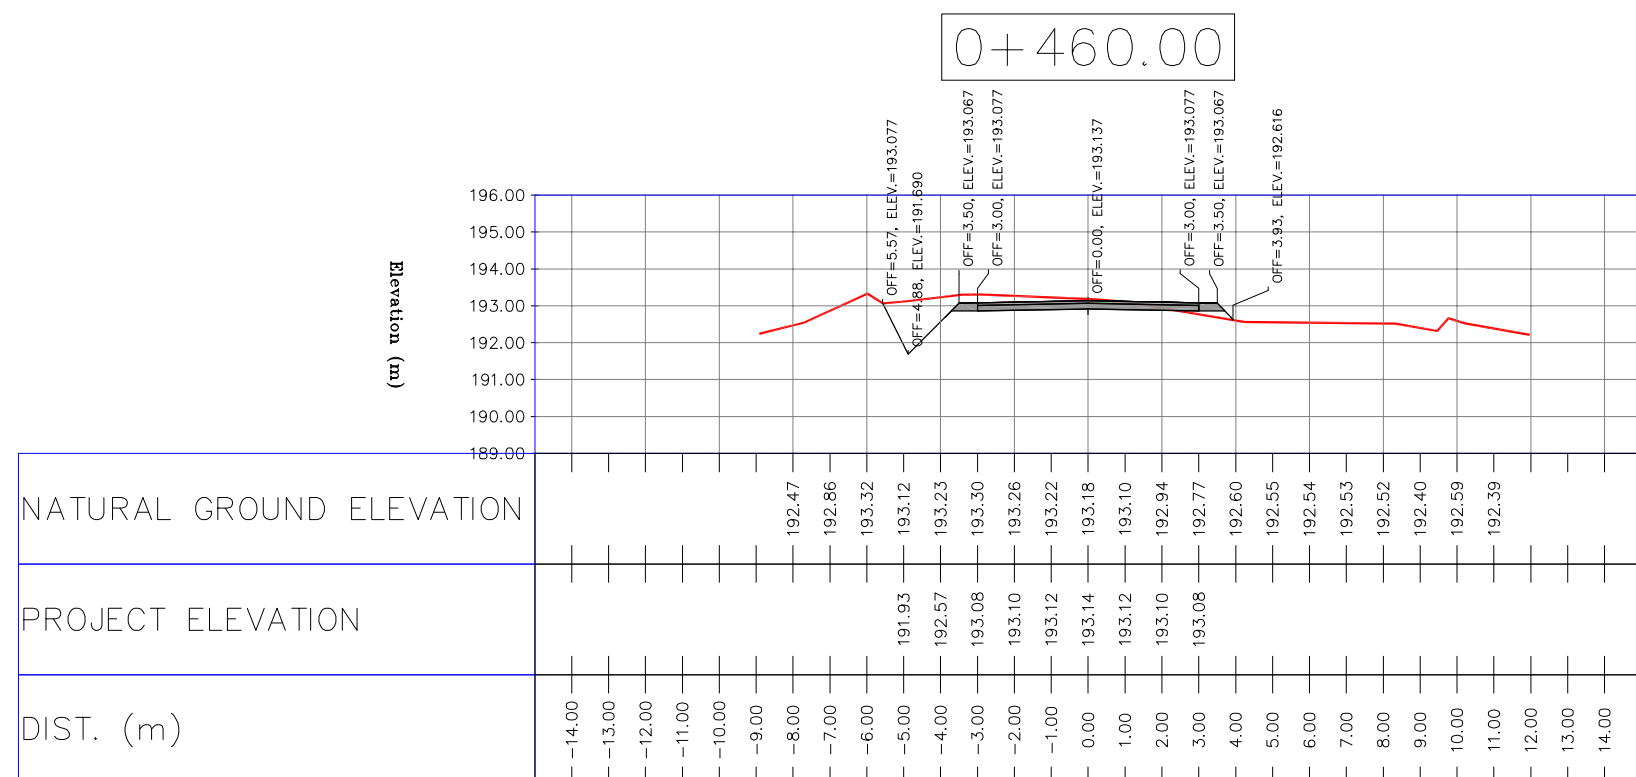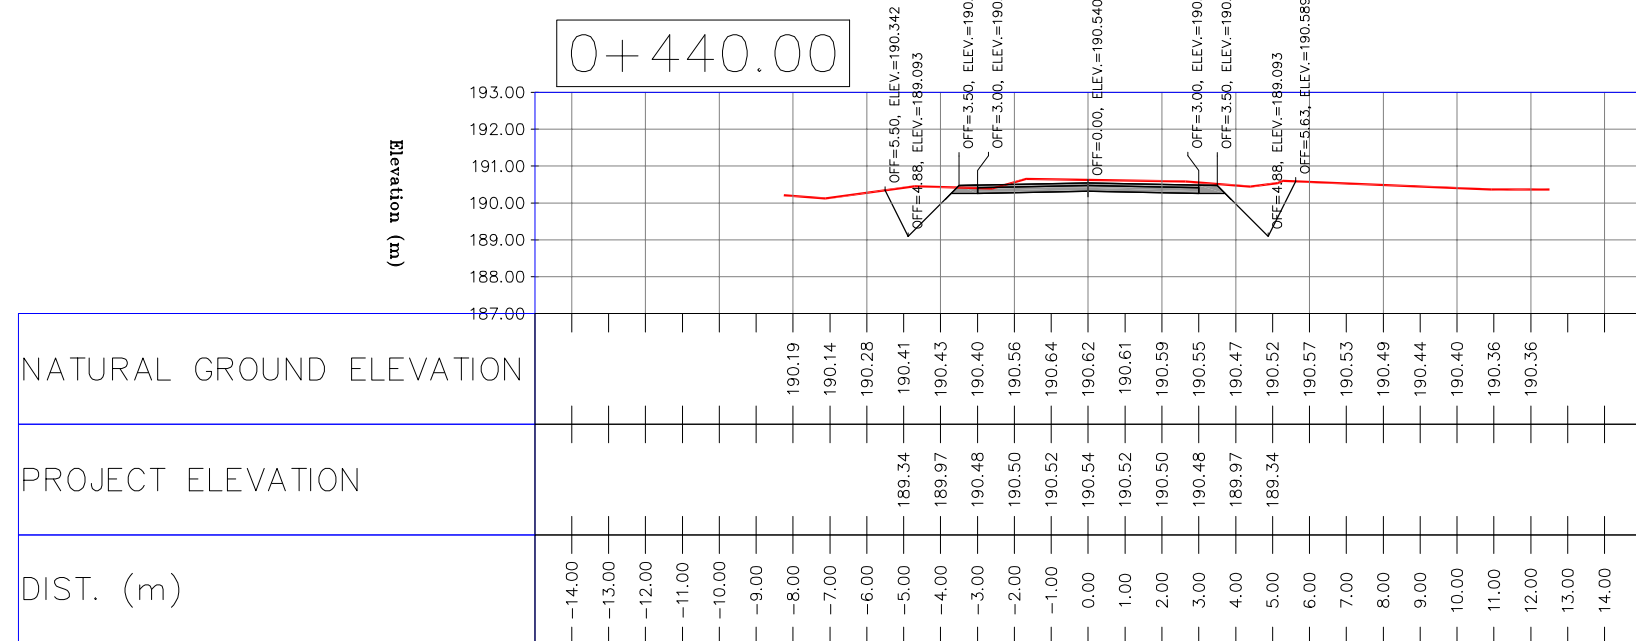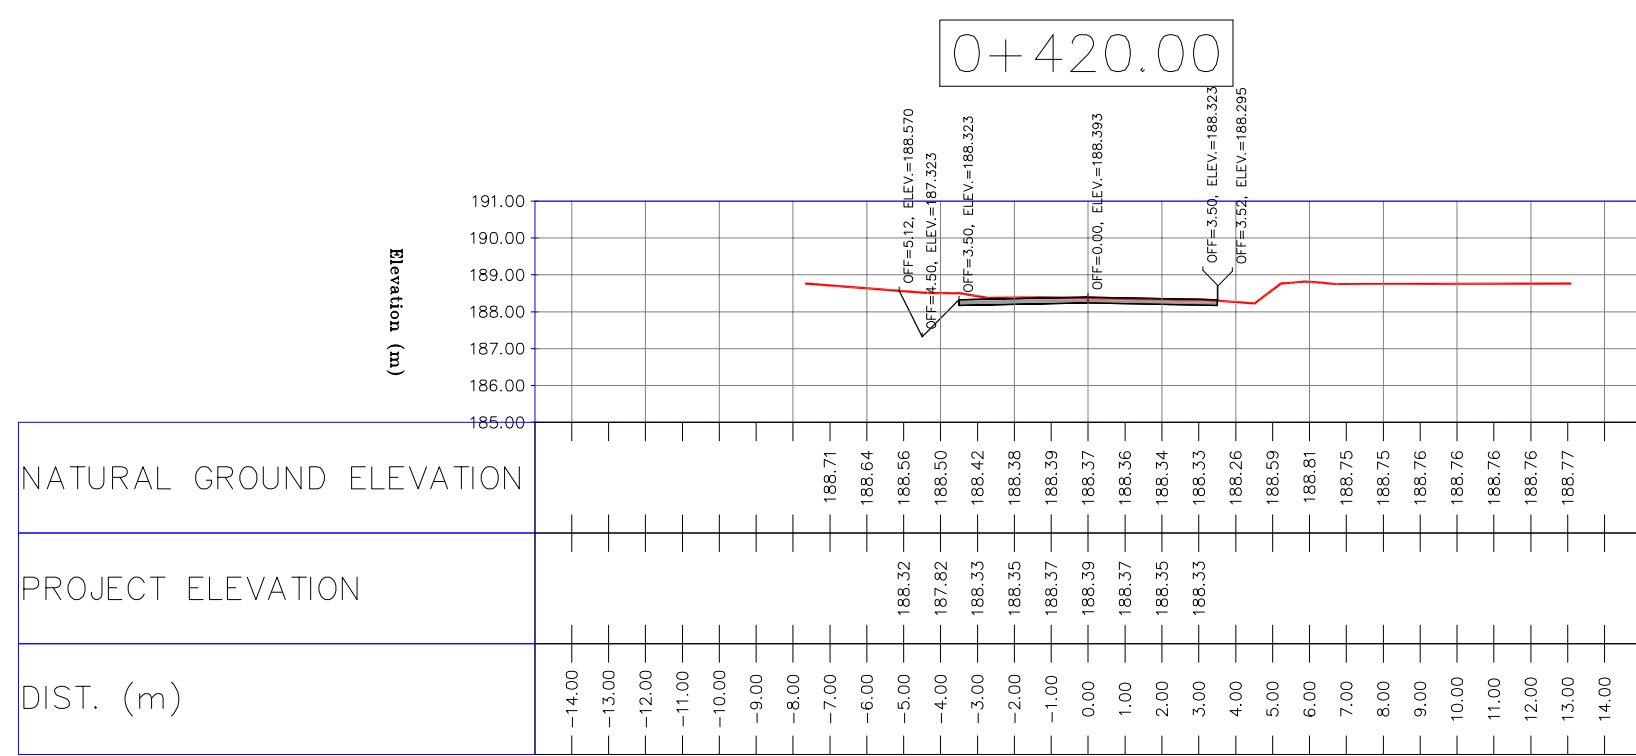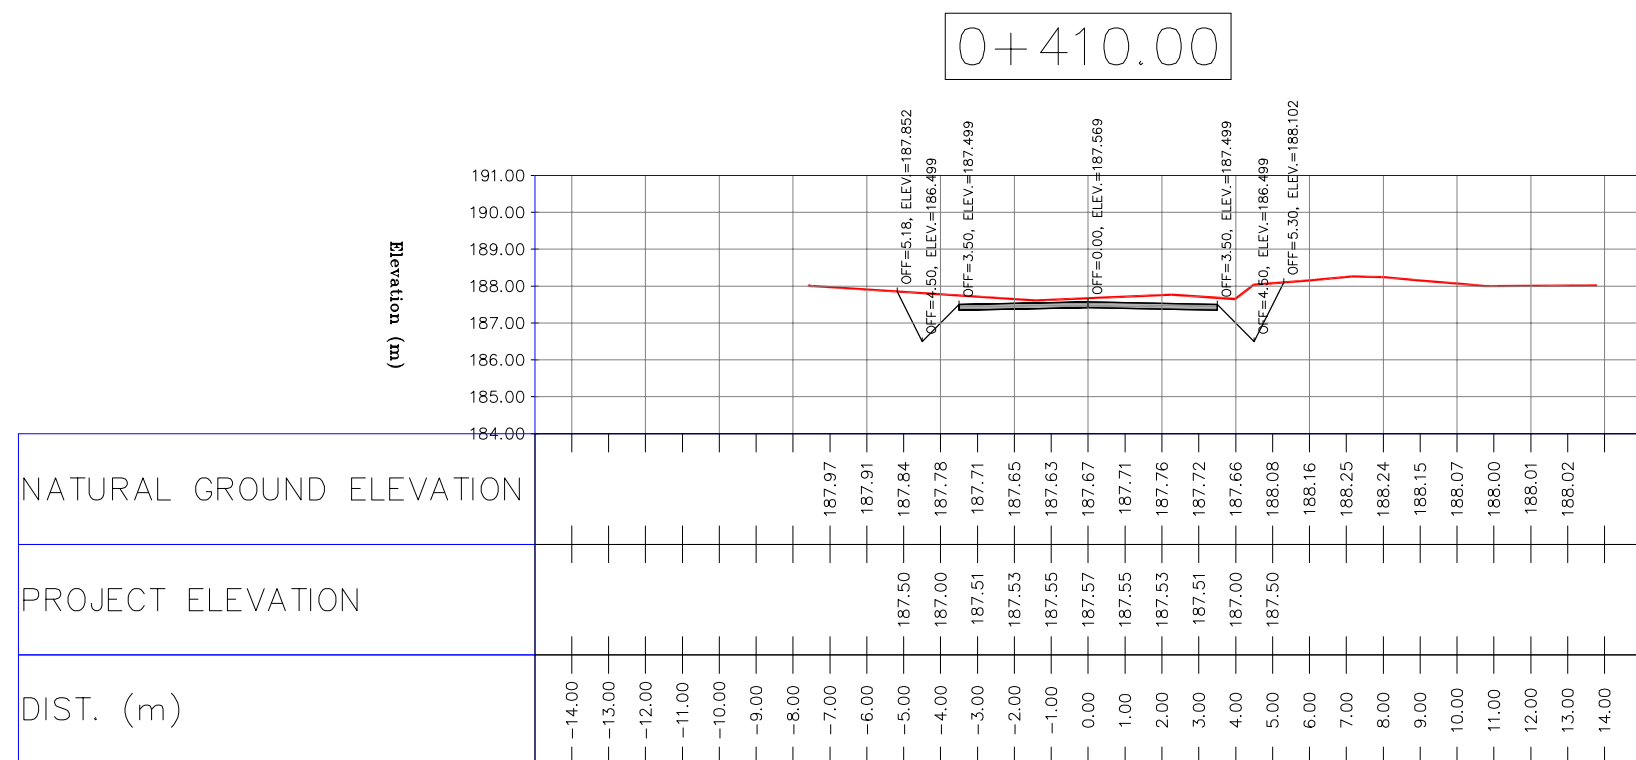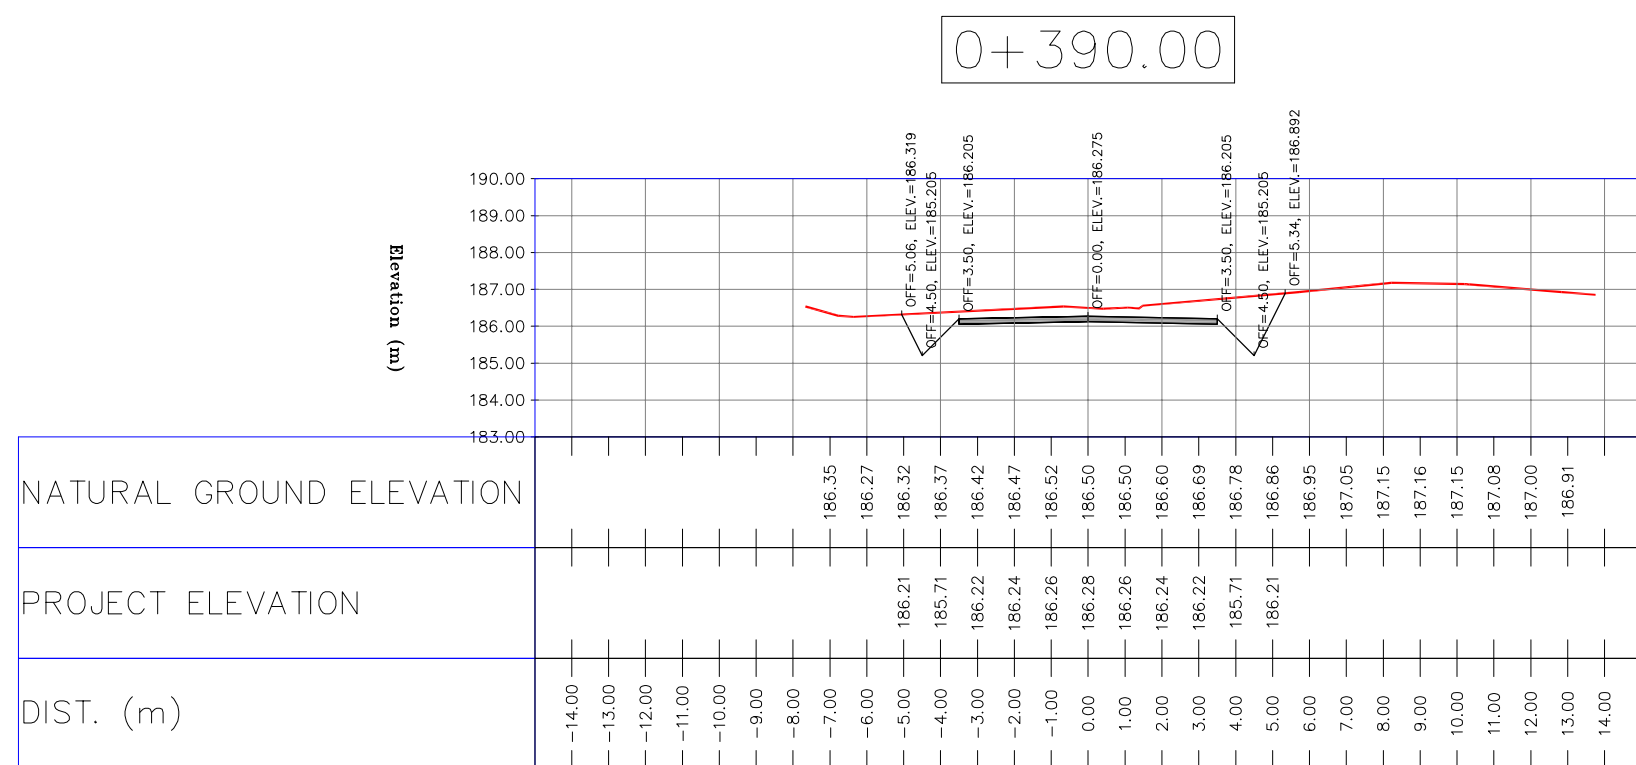

NOTES









- 1-ALL COORDINATES AND ELEVATIONS ARE IN METER.
- 2-ALL DRAWINGS SHALL BE CHECKED BY CONTRACTOR WITH RELATIVE DRAWINGS BEFORE CONSTRUCTION.
- 3-GEODETIC PARAMETERS FOR COORDINATES ARE AS BELOW:
HORIZONTAL COORDINATE SYSTEM: WGS84/UTM ZONE 39
ELLIPSOID : WORLD GEODETIC SYSTEM 1984 (WGS84)
MAP PROJECTION: UNIVERSAL TRANSVERSE MERCATOR (UTM)
VERTICAL DATUM: MSL.
- 4-THE SUITABLE MATERIAL FOR FILLING SHALL BE COLLECTED BASED ON TO THE BELOW RULES:
 - PROJECT GEOTECHNICAL INVESTIGATION REPORT, BORROW MATERIALS AND SPECIFICATION STUDY PART.
 - "GENERAL SPECIFICATION FOR ROAD" NO. 101, SECTION 207, IRAN PLANNING AND BUDGET ORGANIZATION.
 - PROJECT GENERAL SPECIFICATION "SPECIFICATION FOR EARTH WORK"
 - DOCUMENT NUMBER "BK-GNRL-PEDCO-000-CV-SP-0004".
 - GEOTECHNICAL REPORTS AND CLIENT'S SITE SUPERVISORY BODY RECOMMENDATIONS AND APPROVALS.
- 5-BEFORE ANY EARTH WORK ACTIVITIES (CUT OR FILL), TOP AND UNSUITABLE SOIL (MARN,...) SHALL BE REMOVED AS GEOTECHNICAL RECOMMENDATION AND SUPERVISOR'S REQUIREMENTS.

  LEGEND			
	WELL LOCATION		CANAL
	WELL		RIVER
	SITE		WATER COURSE
	CAMP SITE		CONTOURS
	ASPHALT ROAD		SPOT HEIGHT
	GRAVEL ROAD		BENCH MARK
	PROPOSED ROAD		BRIDGE
	DAYLIGHT		CULVERT

REFERENCE DRAWING	DRG. No.
General Civil Layout -BK14	BK-BK14-PEDCO-110-CV-PY-0001
Rough Grading Plan-BK14	BK-BK14-PEDCO-110-CV-PY-0003
Specification For Earth Work	BK-BK14-PEDCO-000-CV-SV-0004
Standard Drawing For Slope Protection Details	BK-BK14-PEDCO-000-CV-BN-0002
Geotechnical Investigation Report - BK14	BK-BK14-PEDCO-110-GT-RT-0001
Specification For Road & Paving	BK-BK14-PEDCO-000-CV-SV-0002
MTO For Civil Works - BK14	BK-BK14-PEDCO-110-CV-MT-0001

ABBREVIATION
PT= POINT
PVI= POINT OF VERTICAL INTERSECTION
LVC= LENGTH OF VERTICAL CURVE
BVCS= BEGIN OF VERTICAL CURVE STATION
BVCE= BEGIN OF VERTICAL CURVE ELEVATION
EVCS= END OF VERTICAL CURVE STATION
EVCE= END OF VERTICAL CURVE ELEVATION

D02	MAR.2023	IFA	R.BERLOUBI	M.FAKHARIAN	M.MEHRSHAD	** *
D01	NOV.2022	IFA	R.BERLOUBI	M.FAKHARIAN	M.MEHRSHAD	** *
D00	OCT.2022	I.C.S	R.BERLOUBI	M.FAKHARIAN	M.MEHRSHAD	** *
REV.	DATE	P.O.I/S	PREP.	CHK.	APP.	AUT.
PROJECT NAME: BINAK OILFIELD DEVELOPMENT/SUB-SURFACE WORK PACKAGES BK14 WHF MODIFICATIONS						
PROJECT NO.: 971020						
EPC CONTRACTOR:			EPD/EPC CONTRACTOR(GC):			
  HIRGAN ENERGY – DESIGN & INSPECTION COMPANIES			 PETROIRAN DEVELOPMENT COMPANY			
			BINAK OILFIELD DEVELOPMENT SUB-SURFACE WORK PACKAGES BK14 WHF MODIFICATIONS			
DATE		SCALE	DRAWING BY	CHECKED BY	PROJECT ENG.	
DRAWING TITLE:						
NO CONSTRUCTION PERMITTED UNLESS DRAWING APPROVED						
APPROVED FOR CONSTRUCTION				BY:		DATE:
BUDGET REF.	LOCATION	SIZE	CLASS	SERIAL NO.	SHEET	REVISION
053-073-9184	F	4	S	708209	38	D02

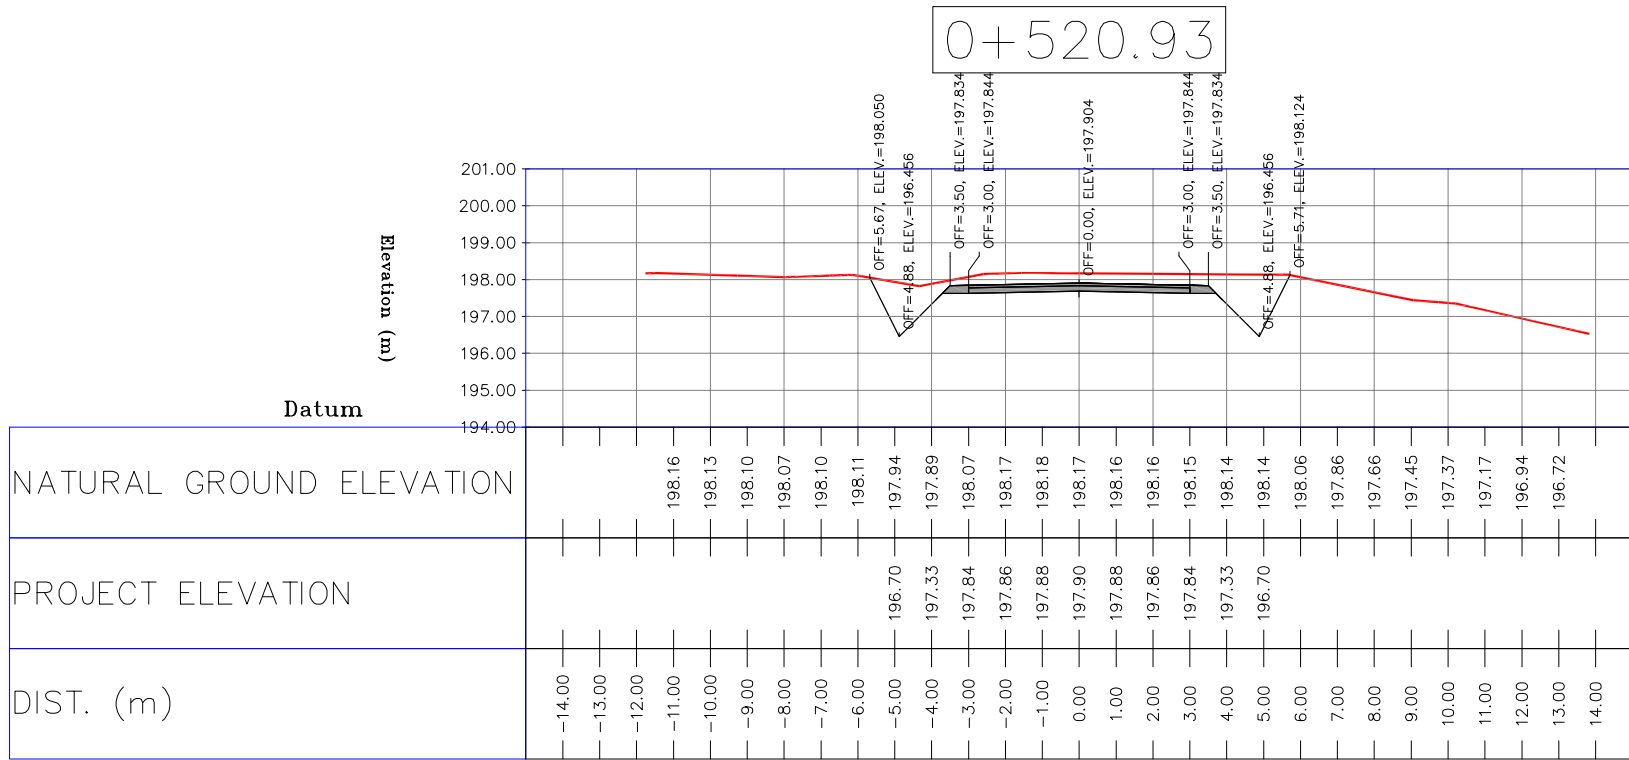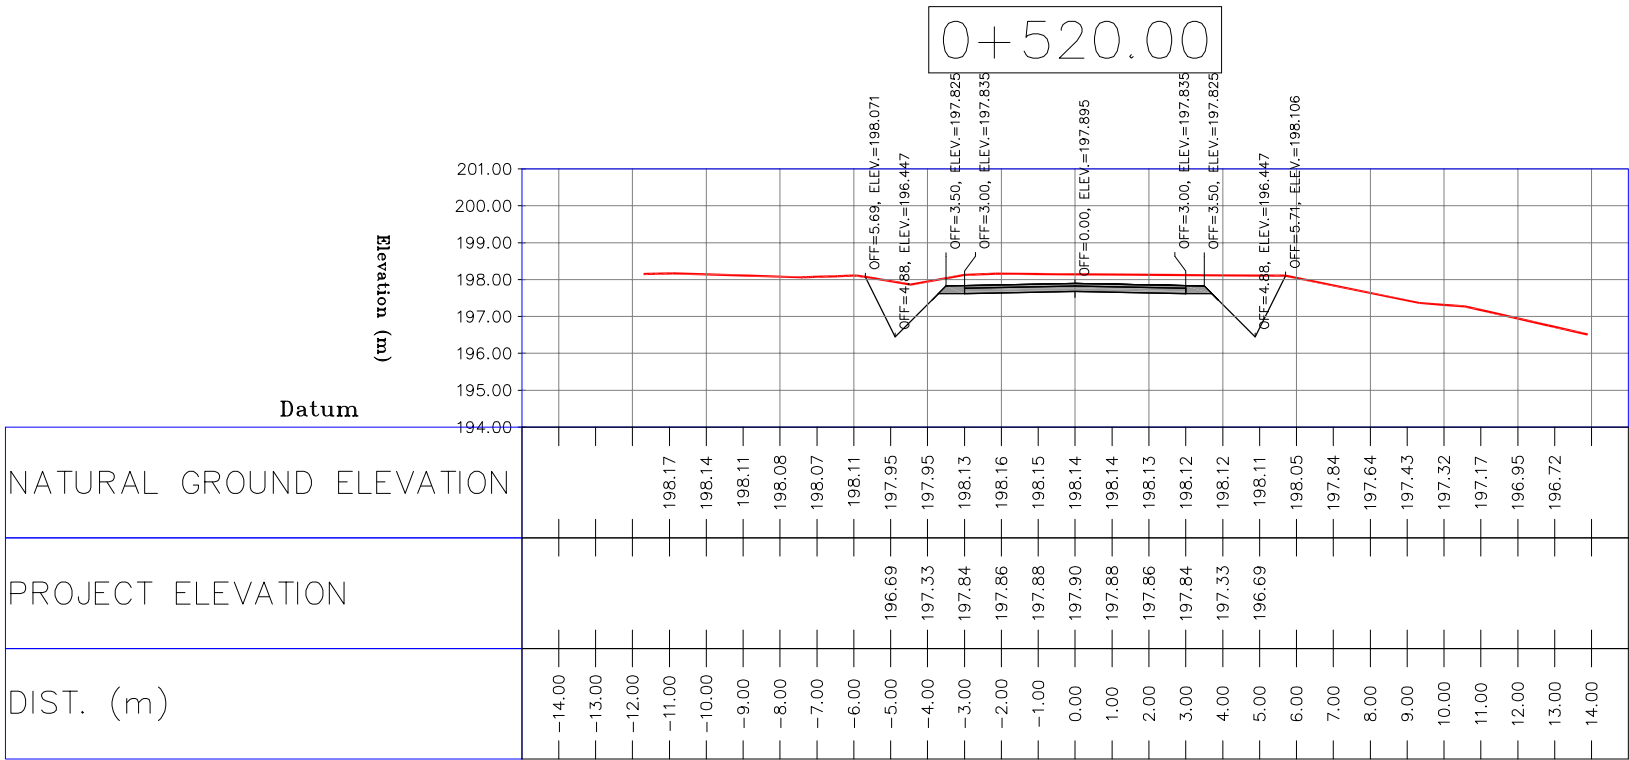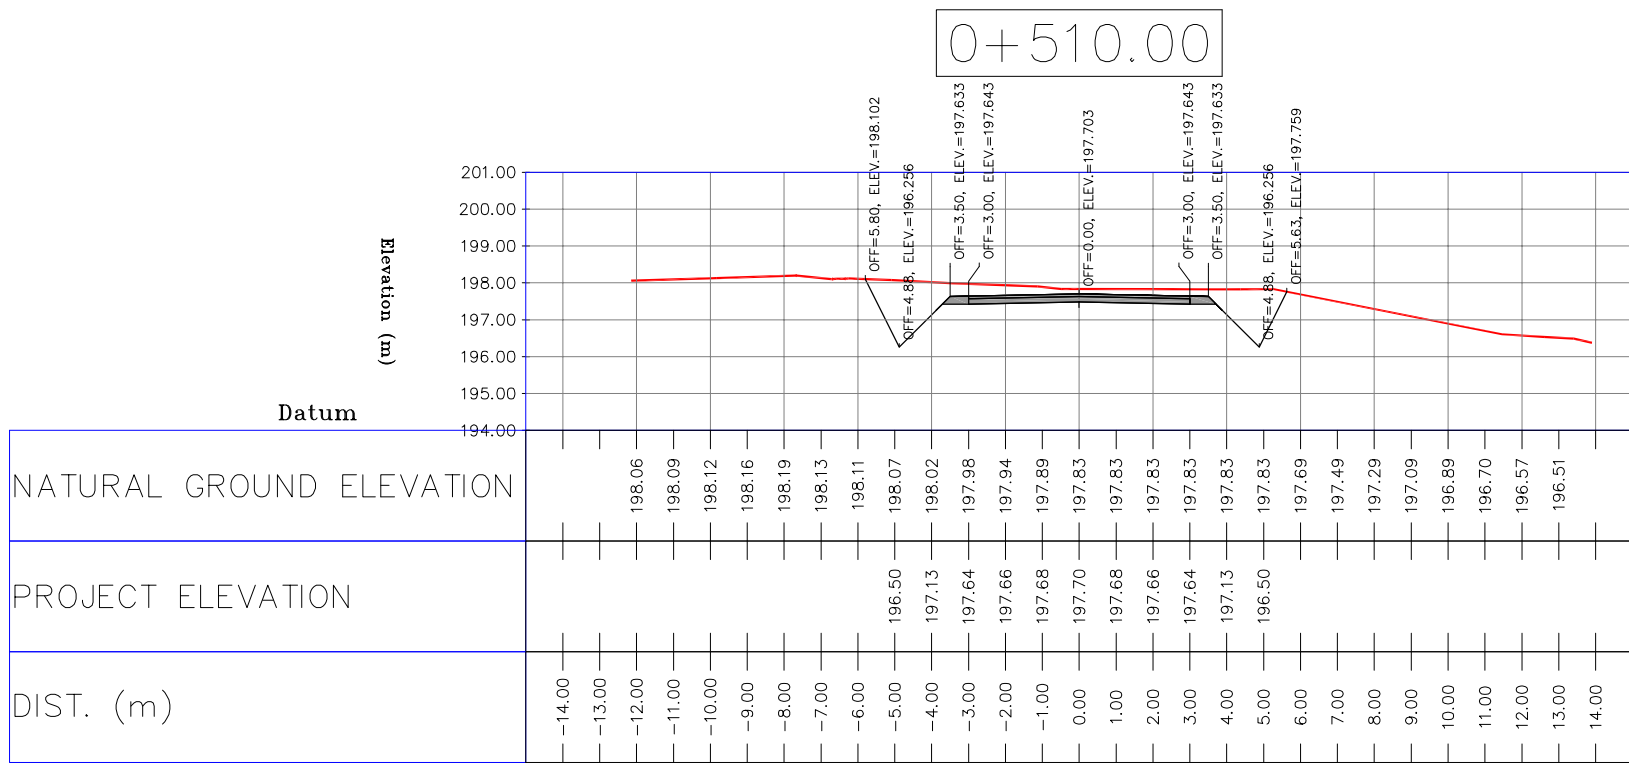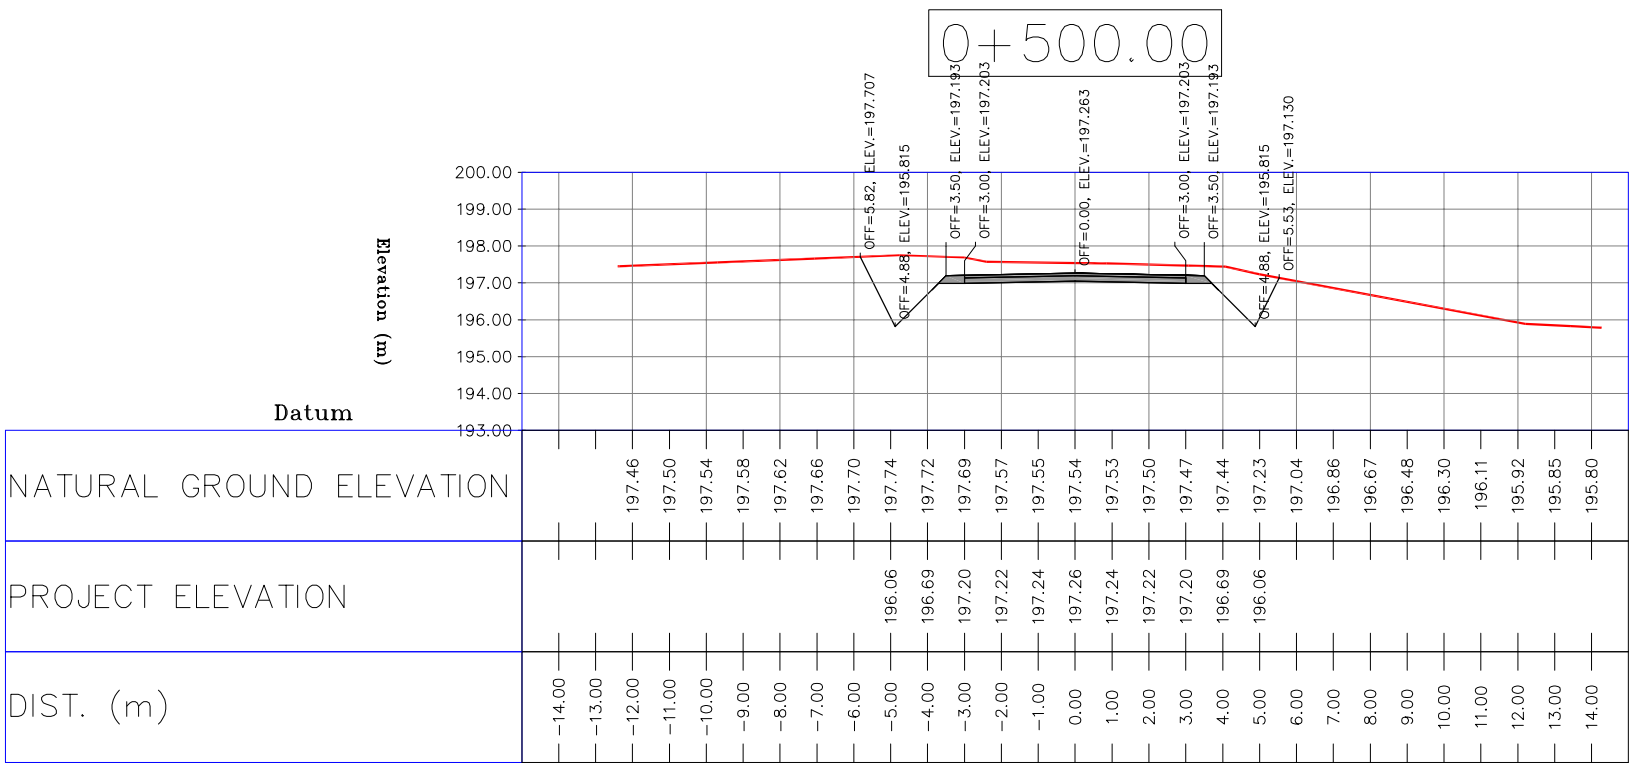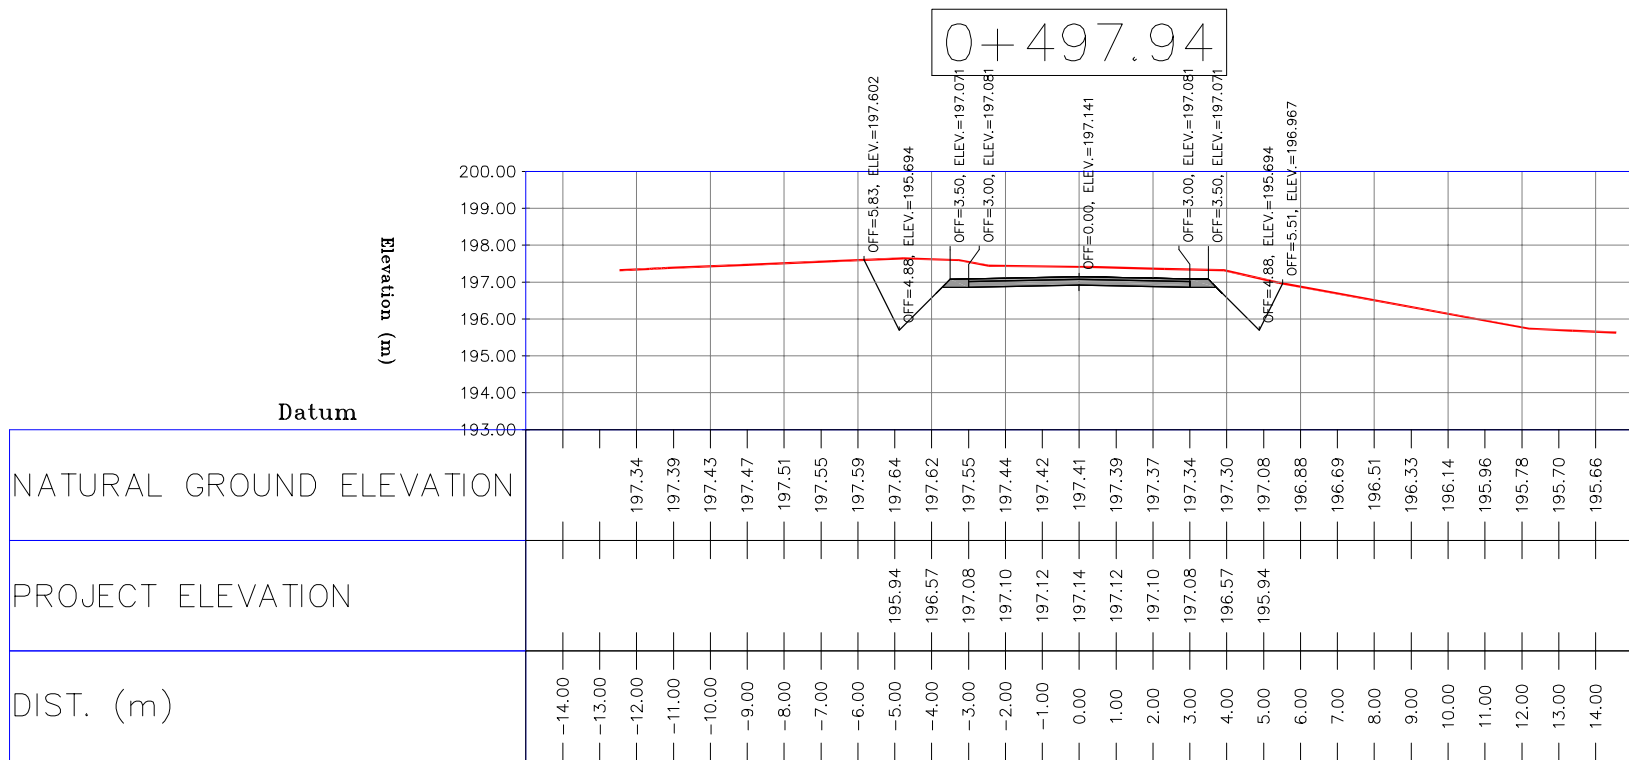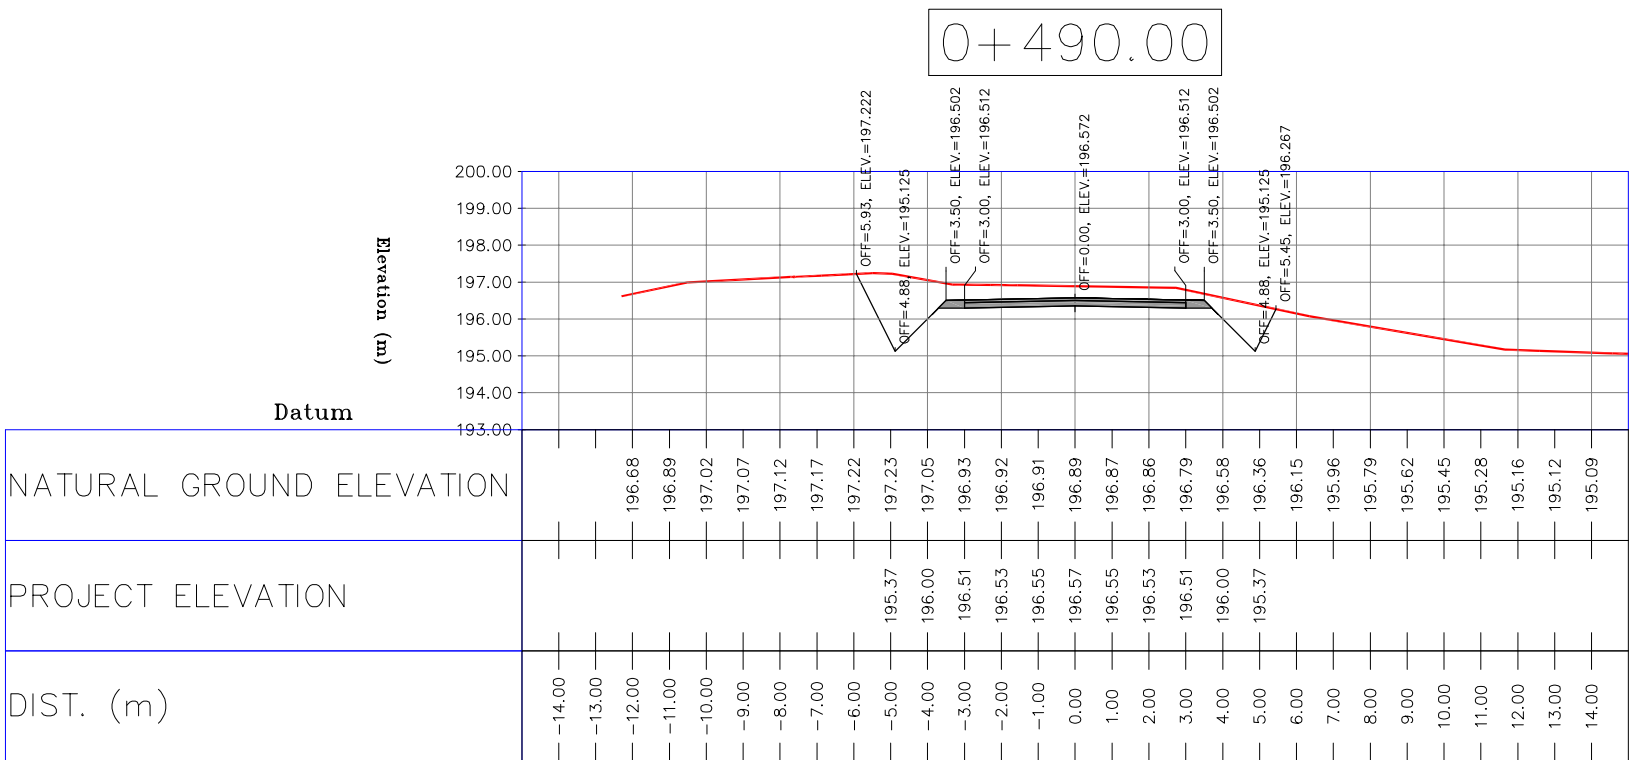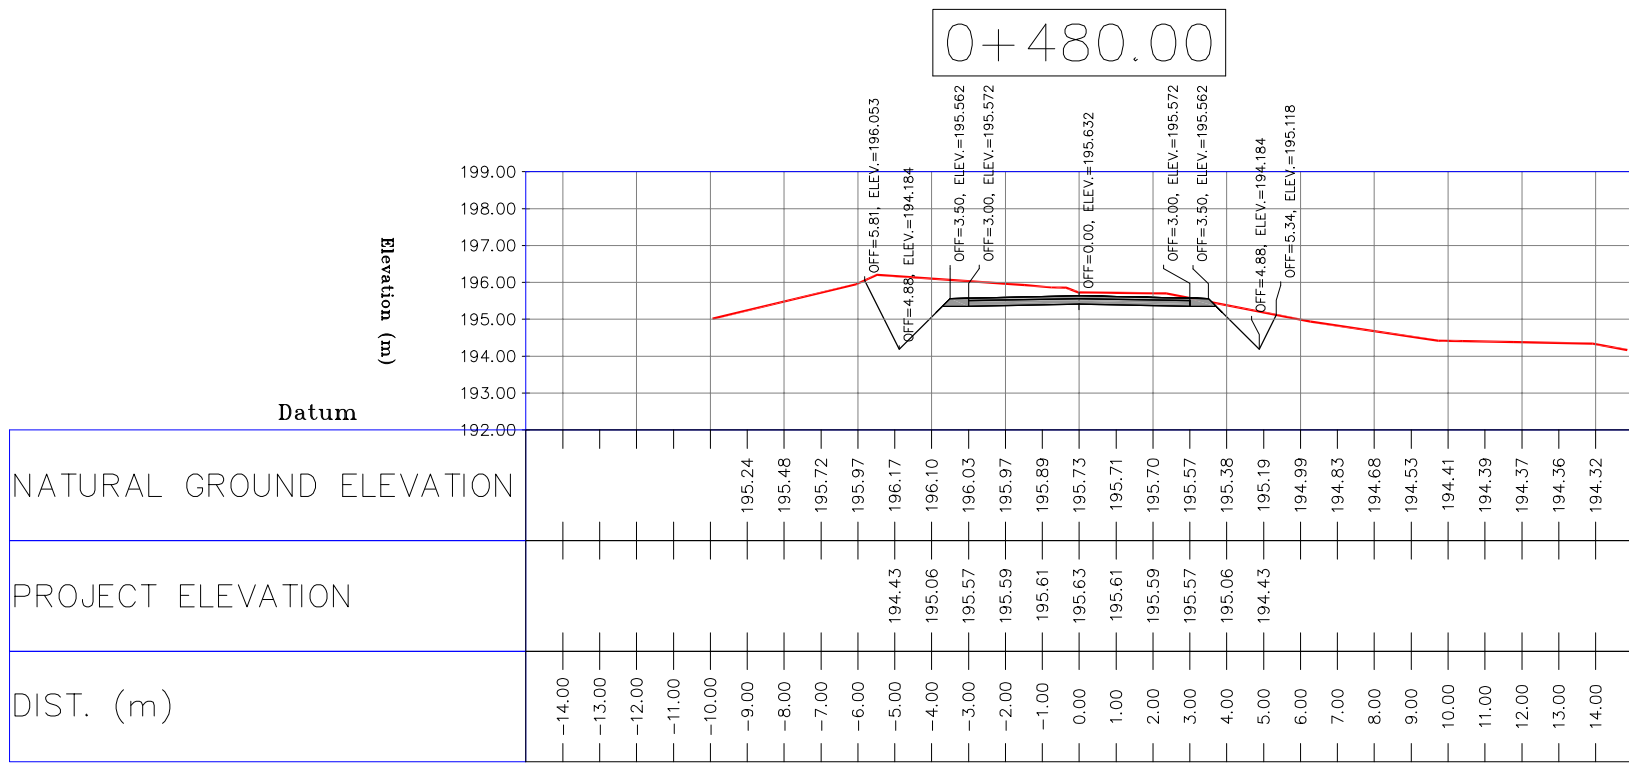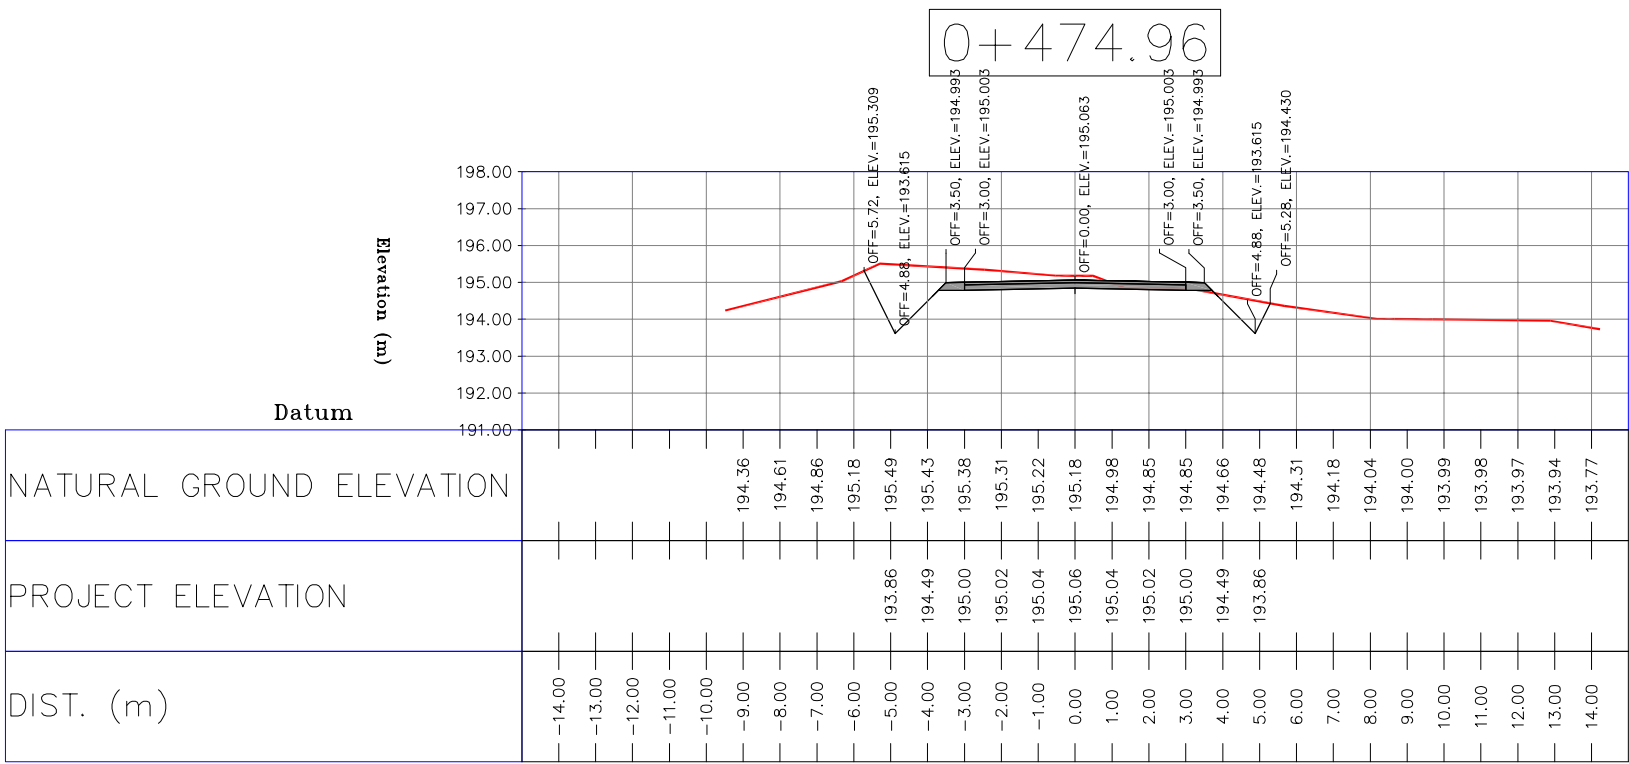


- NOTES
- 1-ALL COORDINATES AND ELEVATIONS ARE IN METER.
 - 2-ALL DRAWINGS SHALL BE CHECKED BY CONTRACTOR WITH RELATIVE DRAWINGS BEFORE CONSTRUCTION.
 - 3-GEODETIC PARAMETERS FOR COORDINATES ARE AS BELOW:
HORIZONTAL COORDINATE SYSTEM: WGS84/UTM ZONE 39
ELLIPSOID : WORLD GEODETIC SYSTEM 1984 (WGS84)
MAP PROJECTION: UNIVERSAL TRANSVERSE MERCATOR (UTM)
VERTICAL DATUM: MSL
 - 4-THE SUITABLE MATERIAL FOR FILLING SHALL BE COLLECTED BASED ON TO THE BELOW RULES:
 - PROJECT GEOTECHNICAL INVESTIGATION REPORT, BORROW MATERIALS AND SPECIFICATION STUDY PART.
 - "GENERAL SPECIFICATION FOR ROAD" NO. 101, SECTION 207, IRAN PLANNING AND BUDGET ORGANIZATION.
 - PROJECT GENERAL SPECIFICATION "SPECIFICATION FOR EARTH WORK" DOCUMENT NUMBER "BK-GNRL-PEDCO-000-CV-SP-0004".
 - GEOTECHNICAL REPORTS AND CLIENT'S SITE SUPERVISORY BODY RECOMMENDATIONS AND APPROVALS.
 - 5-BEFORE ANY EARTH WORK ACTIVITIES (CUT OR FILL), TOP AND UNSUITABLE SOIL (MARN,...) SHALL BE REMOVED AS GEOTECHNICAL RECOMMENDATION AND SUPERVISOR'S REQUIREMENTS.









LEGEND		
	WELL LOCATION	CANAL
	WELL	RIVER
	SITE	WATER COURSE
	CAMP SITE	CONTOURS
	ASPHALT ROAD	SPOT HEIGHT
	GRAVEL ROAD	BENCH MARK
	PROPOSED ROAD	BRIDGE
	DAYLIGHT	CULVERT

REFERENCE DRAWING	DRG. No.
General Civil Layout -BK14	BK-BK14-PEDCO-110-CV-PY-0001
Rough Grading Plan-BK14	BK-BK14-PEDCO-110-CV-PY-0003
Specification For Earth Work	BK-GNRL-PEDCO-000-CV-SP-0004
Standard Drawing For Slope Protection Details	BK-GNRL-PEDCO-000-CV-DW-0002
Geotechnical Investigation Report - BK14	BK-BK14-PEDCO-110-GT-R1-0001
Specification For Road & Paving	BK-GNRL-PEDCO-000-CV-SP-0002
MTO For Civil Works - BK14	BK-BK14-PEDCO-110-CV-WT-0001

ABBREVIATION
PT= POINT
PVI= POINT OF VERTICAL INTERSECTION
LVC= LENGTH OF VERTICAL CURVE
BVCS= BEGIN OF VERTICAL CURVE STATION
BVCE= BEGIN OF VERTICAL CURVE ELEVATION
EVCS= END OF VERTICAL CURVE STATION
EVCE= END OF VERTICAL CURVE ELEVATION

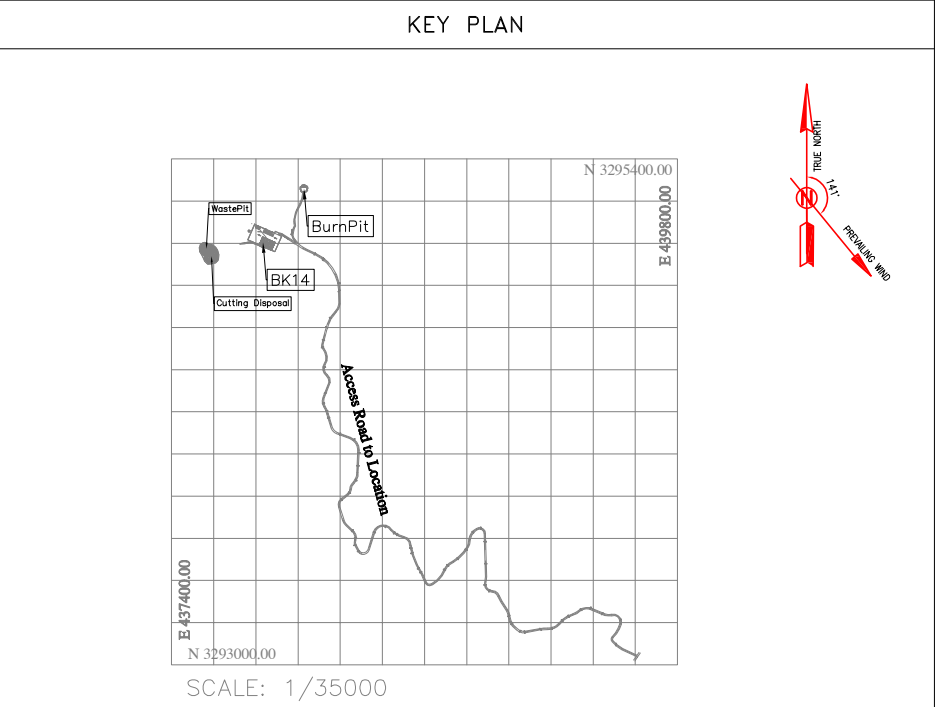

D02	MAR.2023	IFA	R.BERLOUE	M.FAKHARIAN	M.MEHRSHAD	***	***	*****	***	*****	***	*****	
D01	NOV.2022	IFA	R.BERLOUE	M.FAKHARIAN	M.MEHRSHAD	***	REV.	DESCRIPTION	BY	DATE	BY	DATE	
D00	OCT.2022	IFC	R.BERLOUE	M.FAKHARIAN	M.MEHRSHAD	***			CHECKED	REV.	APPR.		
REV.	DATE	P.O.I.S	PREP.	CHK.	APP.	AUT.	اصل و کلیه نسخ این نقشه و حق اقتباس متعلق به شرکت ملی مناطق نفت خیز جنوب میباشد.						
PROJECT NAME: BINAK OILFIELD DEVELOPMENT/SUB-SURFACE WORK PACKAGES BK14 WHF MODIFICATIONS								THE ORIGINAL AND ALL COPIES OF THIS DRAWING TOGETHER WITH THE COPYRIGHT THEREIN ARE THE SOLE PROPERTY OF N.I.S.O.C./ FIELDS					
PROJECT NO.: 971020													
EPC CONTRACTOR:			EPD/EPC CONTRACTOR(GC):					BINAK OILFIELD DEVELOPMENT SUB-SURFACE WORK PACKAGES BK14 WHF MODIFICATIONS					
 HIRGAN ENERGY - DESIGN & INSPECTION COMPANIES			 PETROIRAN DEVELOPMENT COMPANY										
							DATE	SCALE	DRAWING BY	CHECKED BY	PROJECT ENG.		
DRAWING TITLE: CIVIL AND STRUCTURAL DRAWINGS - BK14 ACCESS ROAD TRANSVERSAL SECTIONS							NO CONSTRUCTION PERMITTED UNLESS DRAWING APPROVED						
							APPROVED FOR CONSTRUCTION			BY:	DATE:		
SCALE	SIZE	DRAWING NO.			SHEET NO.	REV.	BUDGET REF.	LOCATION	SIZE	CLASS	SERIAL NO.	SHEET	REVISION
H=1:200 V=1:200	A1	BK-BK14-PEDCO-110-CV-DW-0001			39 OF 103	D01	053-073-9184	F	4	S	708209	39	D02

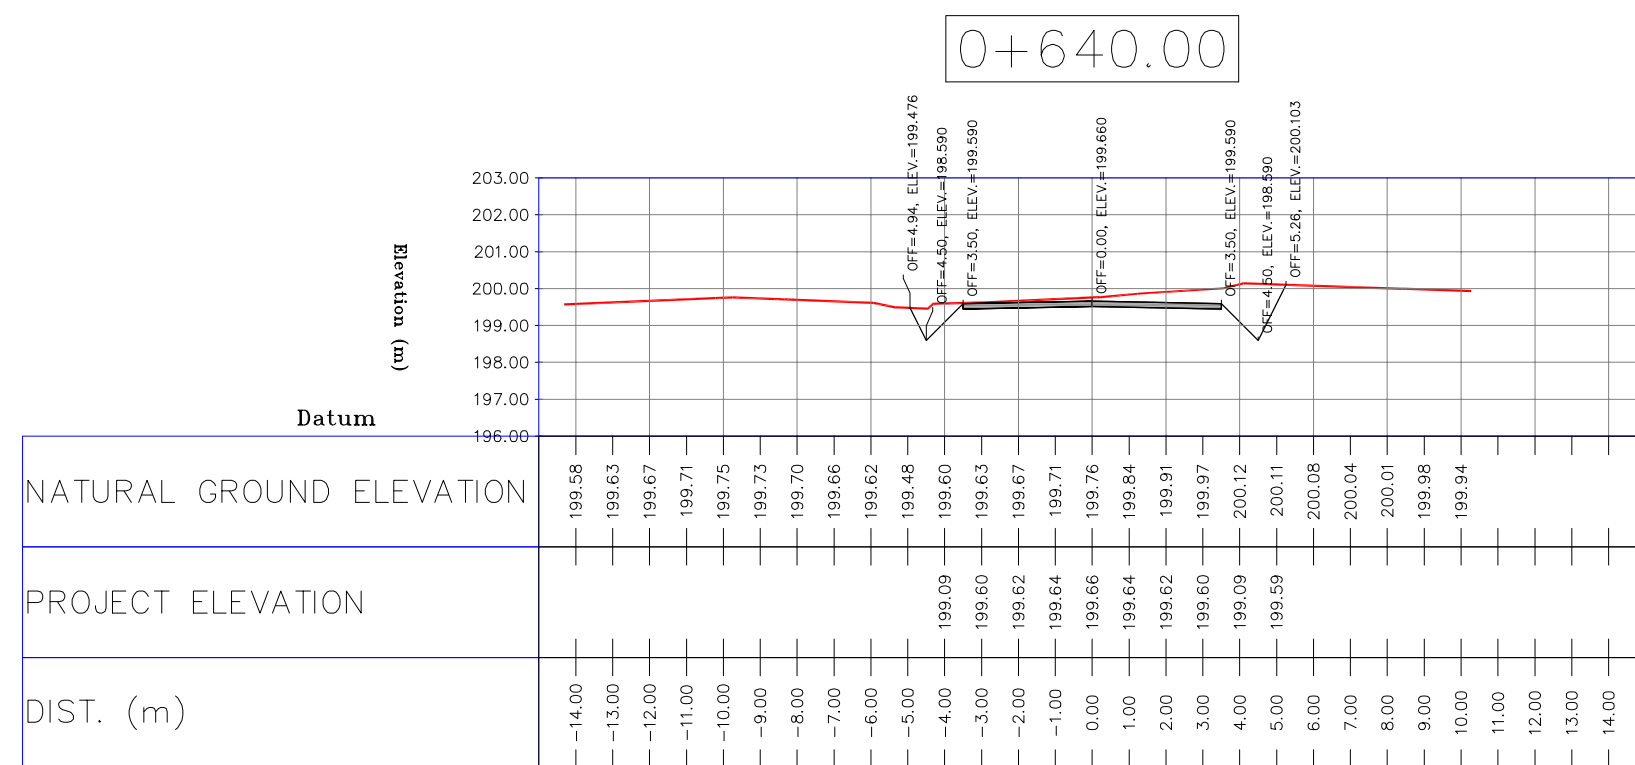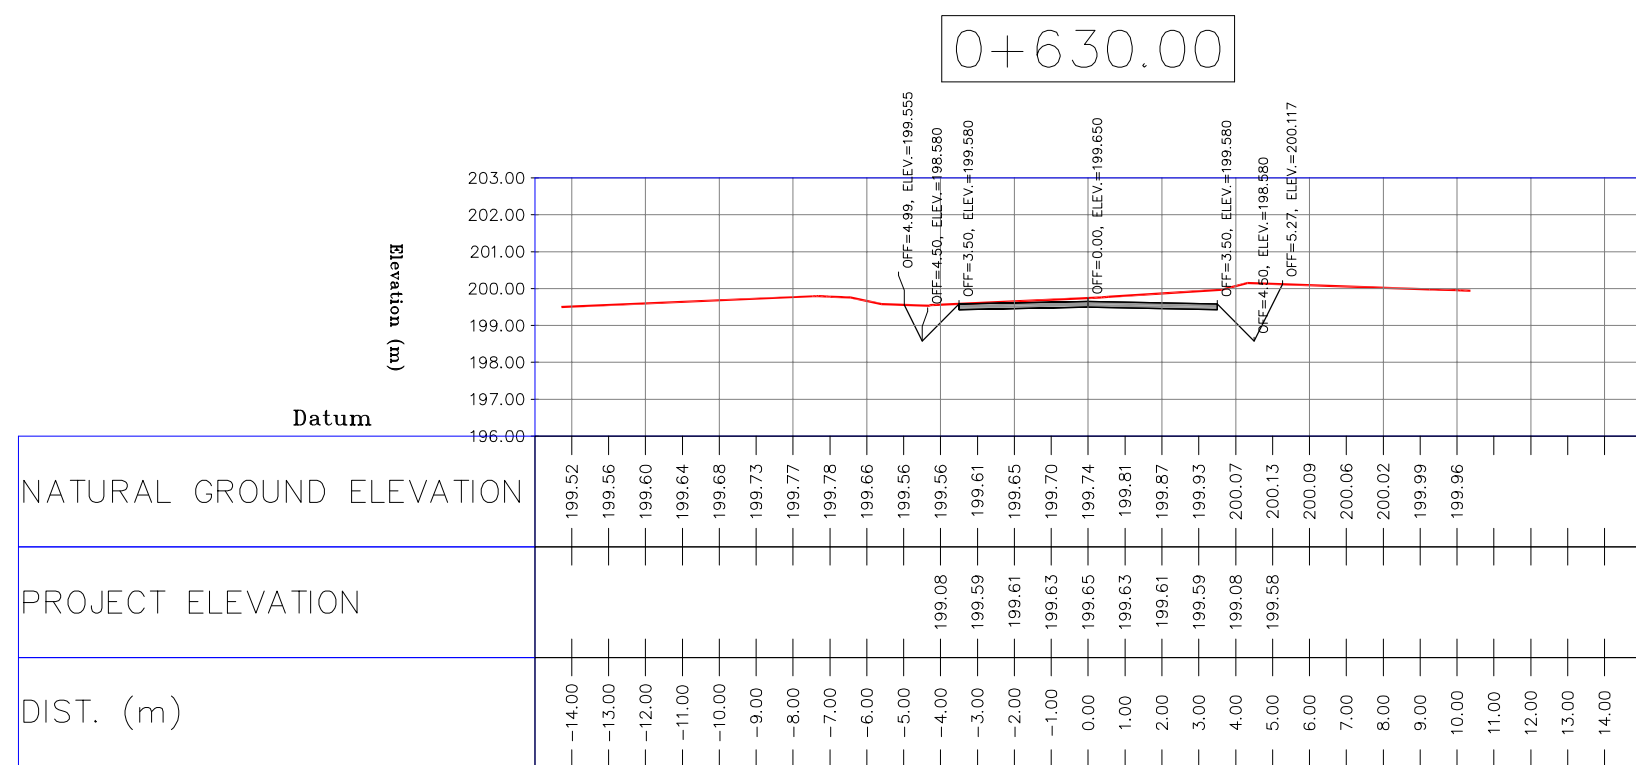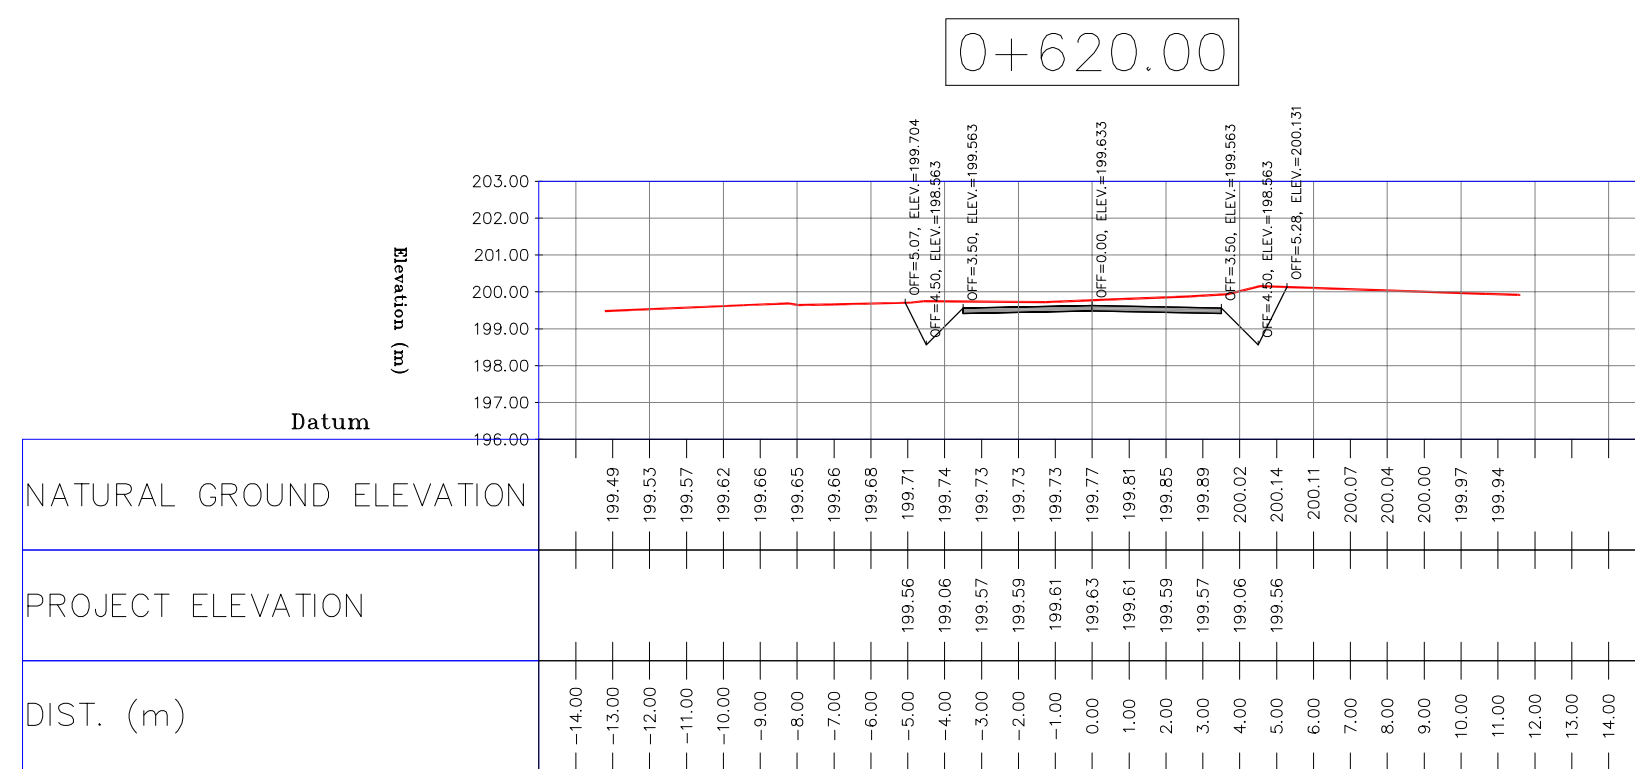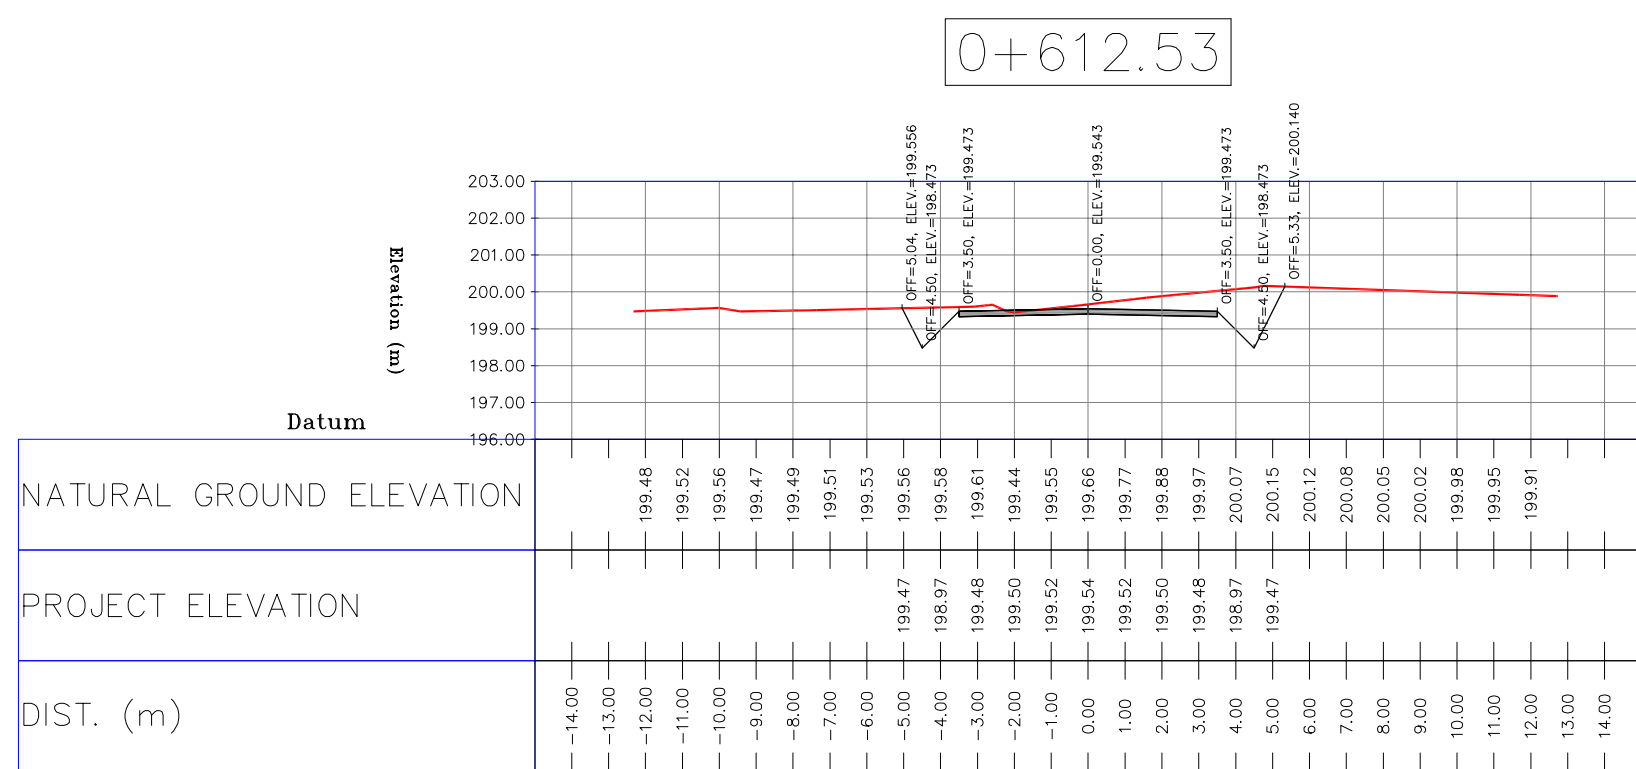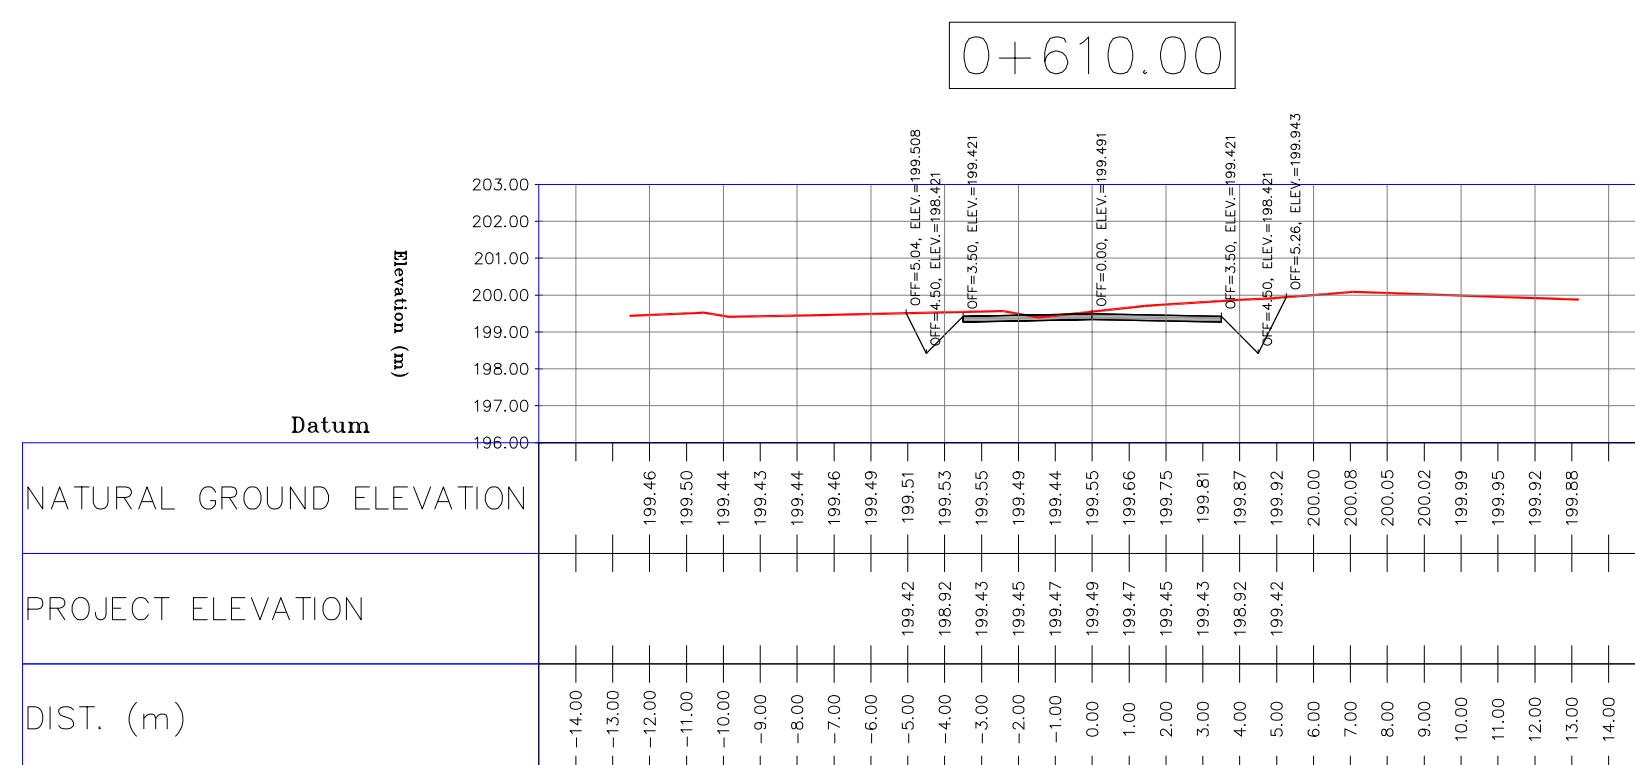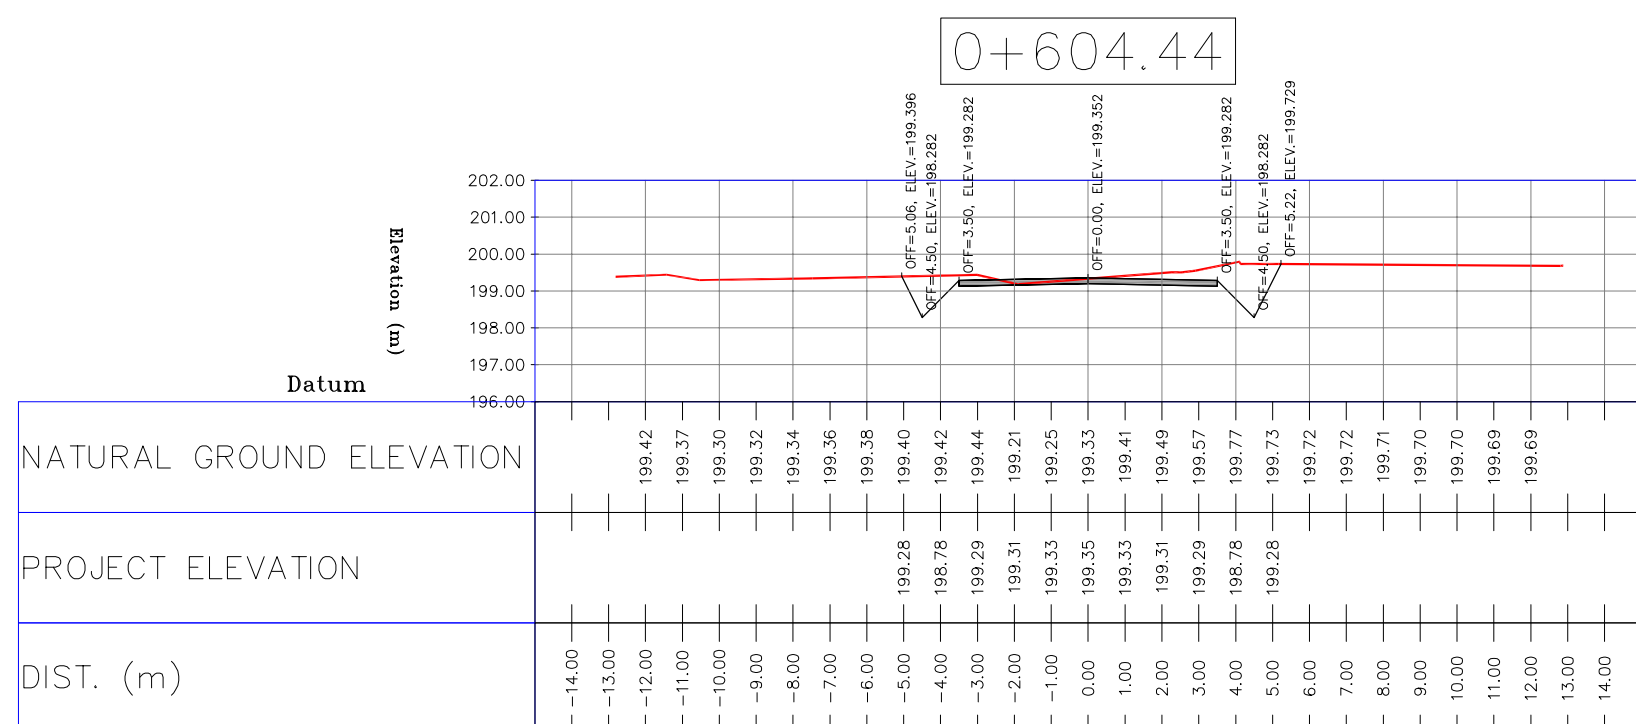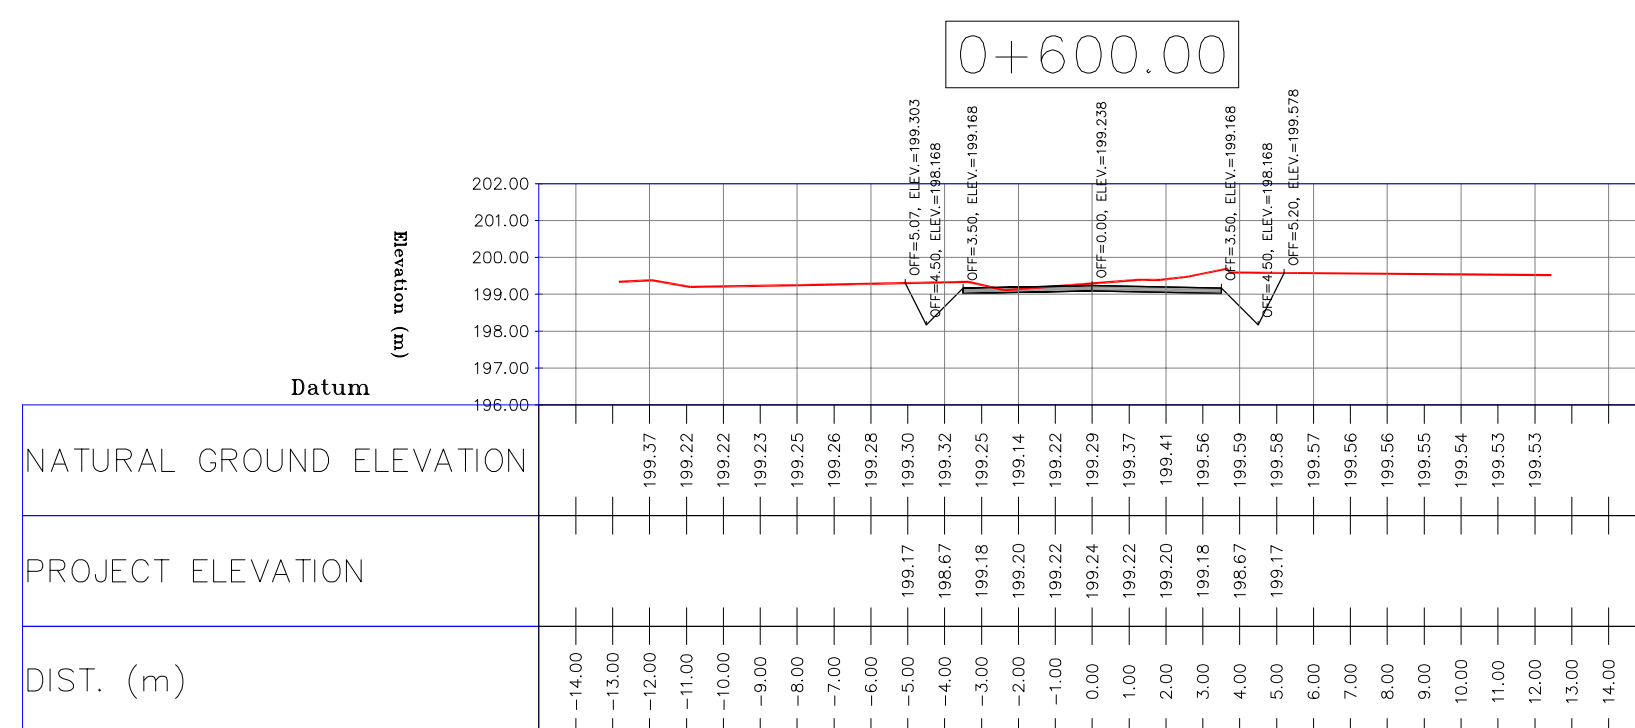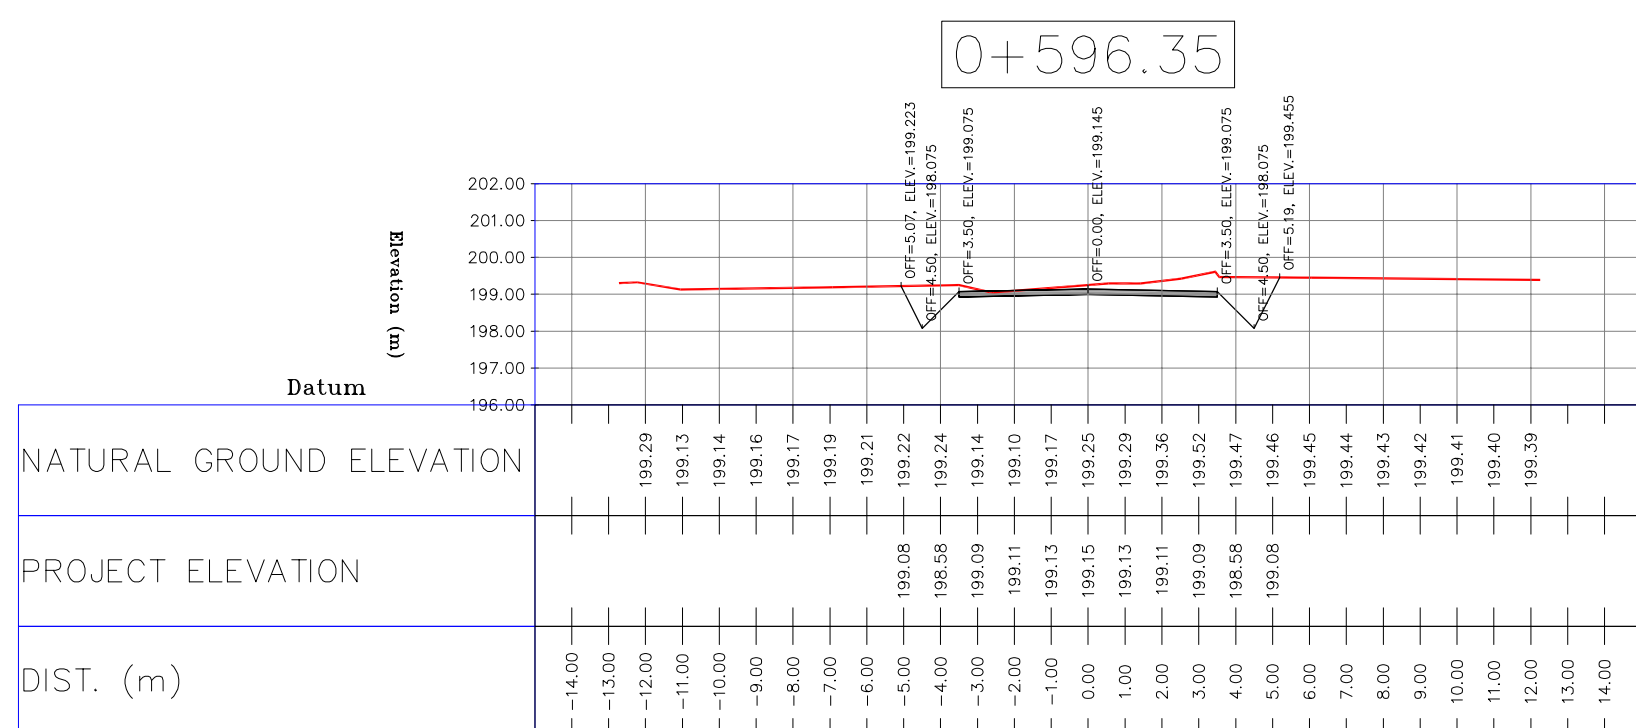

NOTES

1-ALL COORDINATES AND ELEVATIONS ARE IN METER.

2-ALL DRAWINGS SHALL BE CHECKED BY CONTRACTOR WITH RELATIVE DRAWINGS BEFORE CONSTRUCTION.


3-GEODETIC PARAMETERS FOR COORDINATES ARE AS BELOW:

HORIZONTAL COORDINATE SYSTEM: WGS84/UTM ZONE 39
ELLIPSOID : WORLD GEODETIC SYSTEM 1984 (WGS84)
MAP PROJECTION: UNIVERSAL TRANSVERSE MERCATOR (UTM)
VERTICAL DATUM: MSL

4-THE SUITABLE MATERIAL FOR FILLING SHALL BE COLLECTED BASED ON TO THE FOLLOWING RULES

- PROJECT GEOTECHNICAL INVESTIGATION REPORT, BORROW MATERIALS AND SPECIFICATION STUDY PART.
- "GENERAL SPECIFICATION FOR ROAD" NO. 101, SECTION 207, IRAN PLANNING AND BUDGET ORGANIZATION.
- PROJECT GENERAL SPECIFICATION "SPECIFICATION FOR EARTH WORK"
- DOCUMENT NUMBER "BK-CNRL-PEDCO-000-CV-SP-0004".
- GEOTECHNICAL REPORTS AND CLIENT'S SITE SUPERVISORY BODY RECOMMENDATIONS AND APPROVALS.


5-BEFORE ANY EARTH WORK ACTIVITIES (CUT OR FILL), TOP AND UNSUITABLE SOIL (WORN,...) SHALL BE REMOVED AS GEOTECHNICAL RECOMMENDATION AND SUPERVISOR'S REQUIREMENTS.

 LEGEND			
	WELL LOCATION		CANAL
	WELL		RIVER
	SITE		WATER COURSE
	CAMP SITE		CONTOURS
	ASPHALT ROAD		SPOT HEIGHT
	GRAVEL ROAD		BENCH MARK
	PROPOSED ROAD		BRIDGE
	DAYLIGHT		CULVERT









REFERENCE DRAWING	DRG. No.
General Civil Layout -BK14	BK-BK14-PEDCO-110-CV-PY-0001
Rough Grading Plan-BK14	BK-BK14-PEDCO-110-CV-PY-0003
Specification For Earth Work	BK-GNRL-PEDCO-000-CV-SF-0004
Standard Drawing For Slope Protection Details	BK-BK14-PEDCO-110-CV-DW-0002
Geotechnical Investigation Report - BK14	BK-BK14-PEDCO-110-GT-RT-0001
Specification For Road & Paving	BK-GNRL-PEDCO-110-CV-SF-0002
MTO For Civil Works - BK14	BK-BK14-PEDCO-110-CV-MT-0001

ABBREVIATION
PT= POINT
PVI= POINT OF VERTICAL INTERSECTION
LVC= LENGTH OF VERTICAL CURVE
BVCS= BEGIN OF VERTICAL CURVE STATION
BVCE= BEGIN OF VERTICAL CURVE ELEVATION
EVCS= END OF VERTICAL CURVE STATION
EVCE= END OF VERTICAL CURVE ELEVATION

KEY PLAN

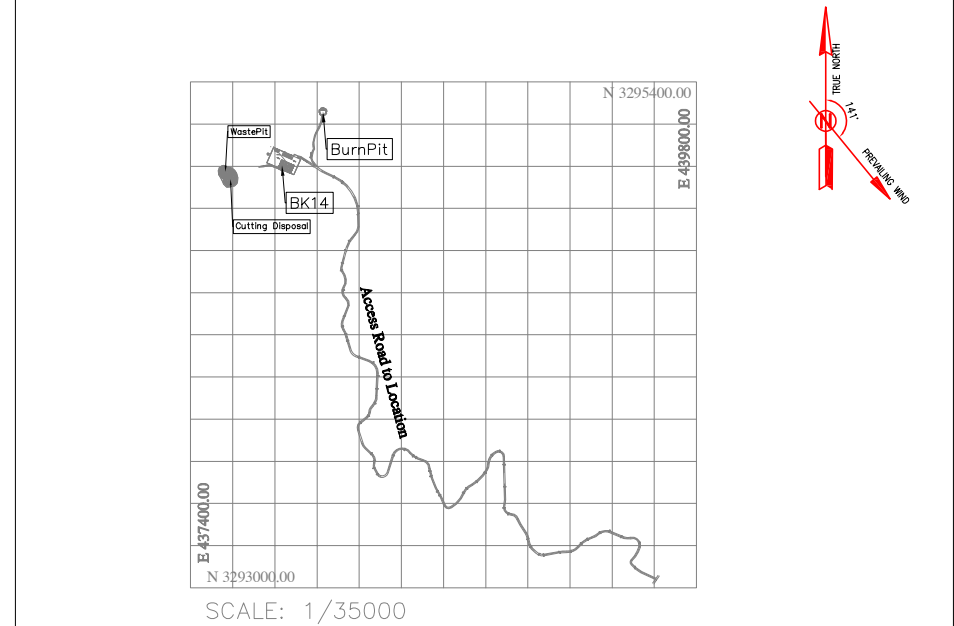

D02	MAR.2023	IFA	R.BERLOUB	M.FAKHARIAN	M.MEHRSHAD	** **	***	*****	** **	*** **	** **	*** **	*** **
D01	NOV.2022	IFA	R.BERLOUB	M.FAKHARIAN	M.MEHRSHAD	** **	REV.	DESCRIPTION	BY	DATE	BY	DATE	DATE
D00	OCT.2022	IFC	R.BERLOUB	M.FAKHARIAN	M.MEHRSHAD	** **			CHECKED	REV.	APPR.		
REV.	DATE	P.O.I.S	PREP.	CHK.	APP.	AUT.	اصل و کلیه نسخ این نقشه و حق امتیاز متعلق به شرکت ملی مناطق نفت خیز جنوب میباشد.						
PROJECT NAME:							THE ORIGINAL AND ALL COPIES OF THIS DRAWING TOGETHER WITH THE COPYRIGHT THEREIN ARE THE SOLE PROPERTY OF N.I.S.O.C. / FIELDS						
PROJECT NO.:							971020						
EPC CONTRACTOR:			EPD/EPC CONTRACTOR(GC):				BINAK OILFIELD DEVELOPMENT SUB-SURFACE WORK PACKAGES BK14 WHF MODIFICATIONS						
 HIRGAN ENERGY – DESIGN & INSPECTION COMPANIES			 PETROIRAN DEVELOPMENT COMPANY										
							DATE		SCALE	DRAWING BY	CHECKED BY	PROJECT ENG.	
DRAWING TITLE:							NO CONSTRUCTION PERMITTED UNLESS DRAWING APPROVED						
CIVIL AND STRUCTURAL DRAWINGS – BK14 ACCESS ROAD TRANSVERSAL SECTIONS							APPROVED FOR CONSTRUCTION			BY:		DATE:	
SCALE	SIZE	DRAWING NO.			SHEET NO.	REV.	BUDGET REF.	LOCATION	SIZE	CLASS	SERIAL NO.	SHEET	REVISION
1:100 1:200	A1	BK-BK14-PEDCO-110-CV-DW-0001			41 OF 103	D01	053-073-9184	F	4	S	708209	41	D02

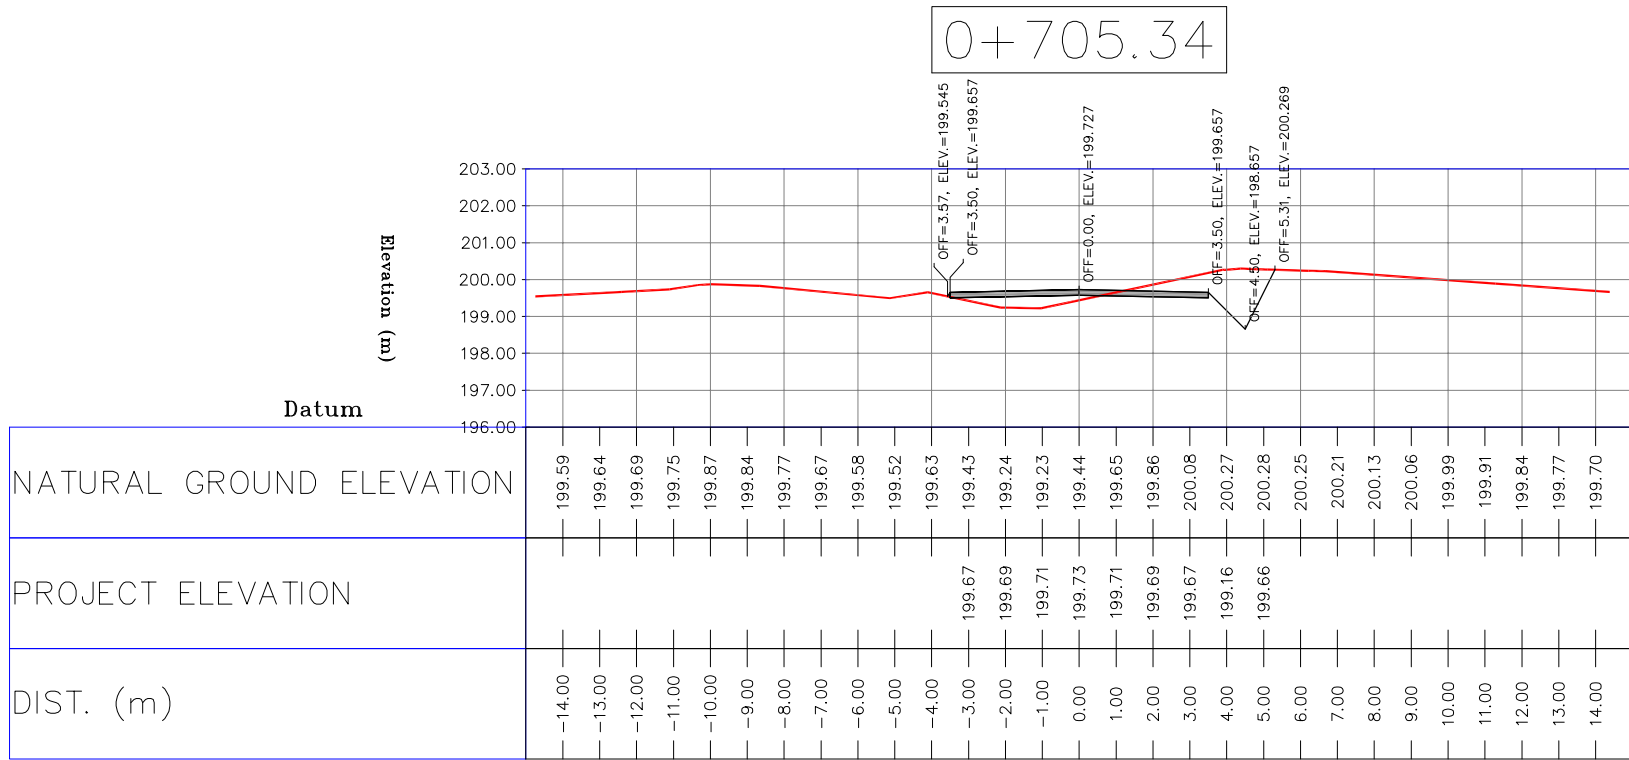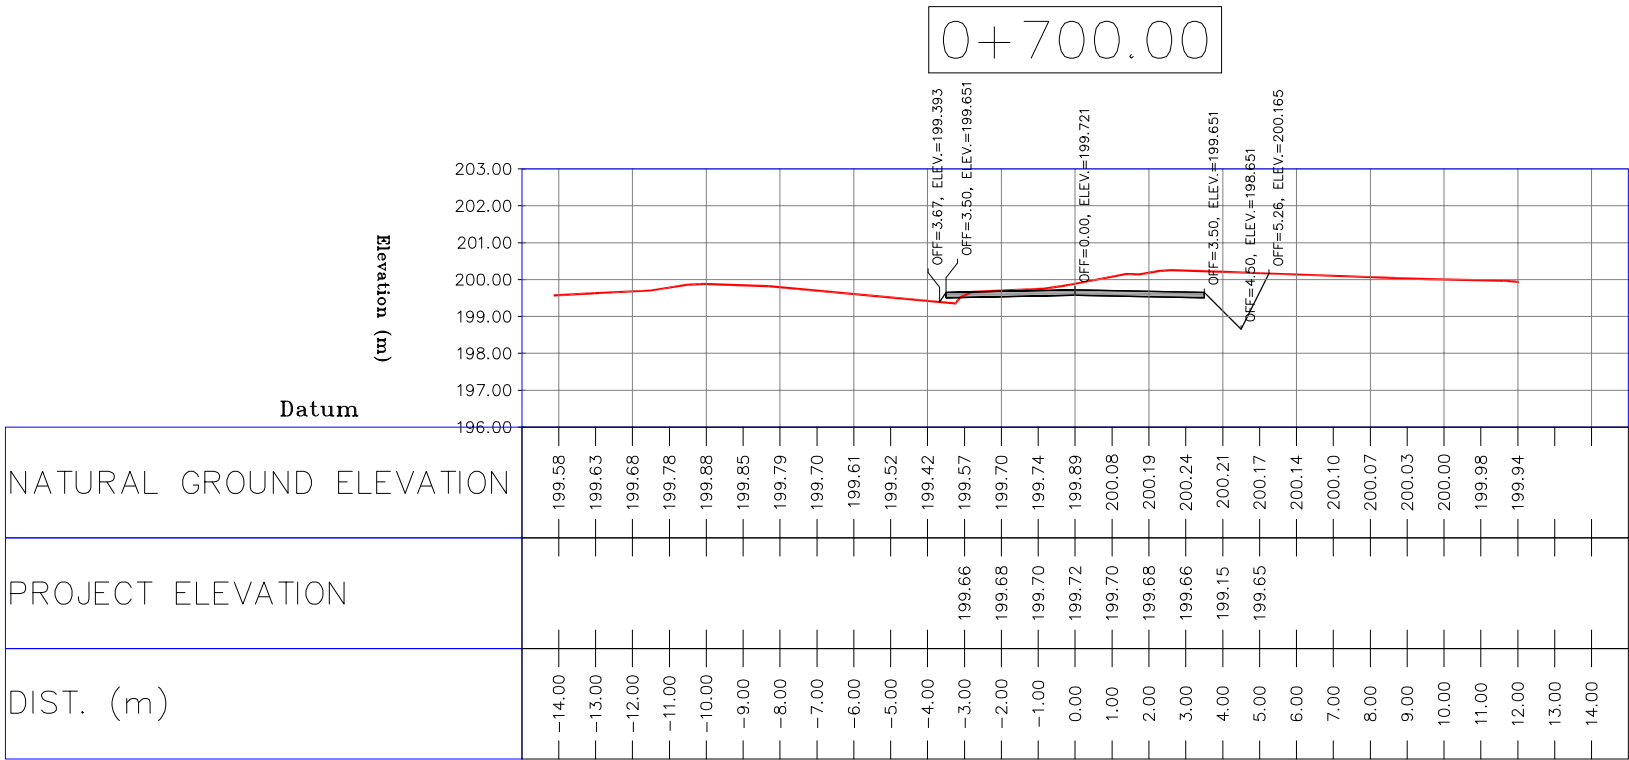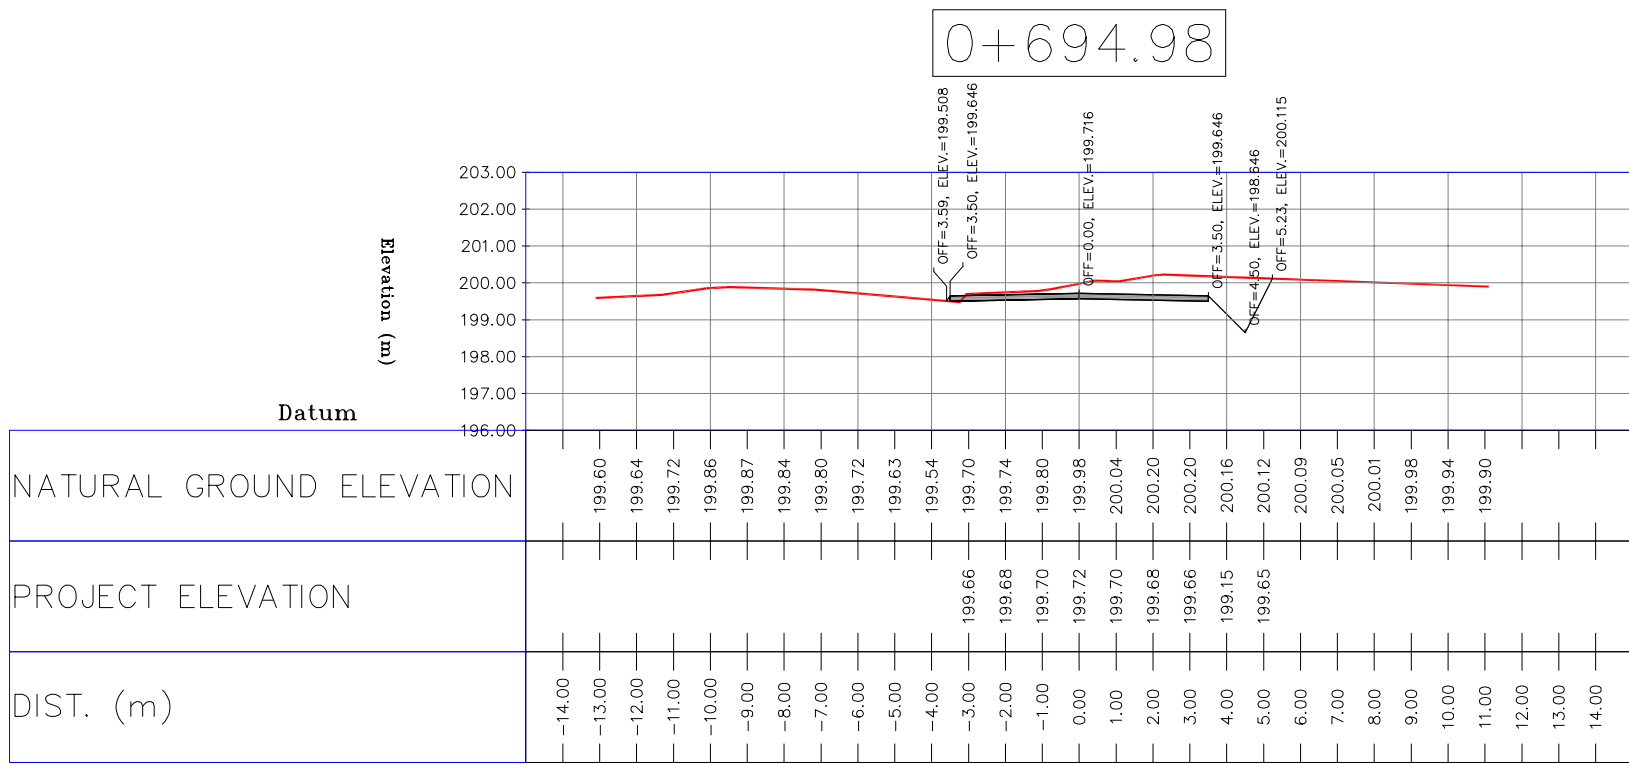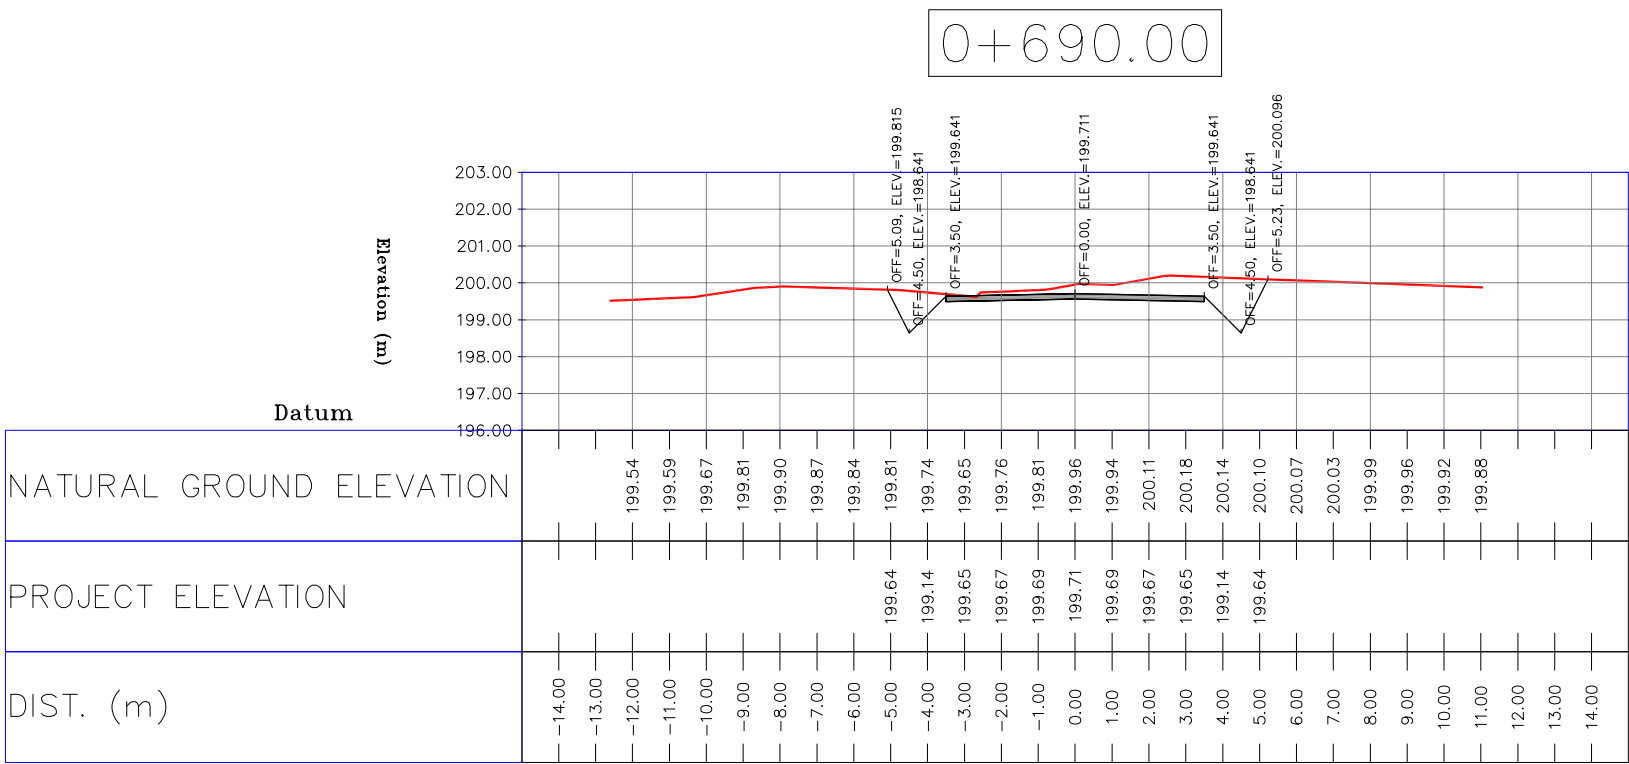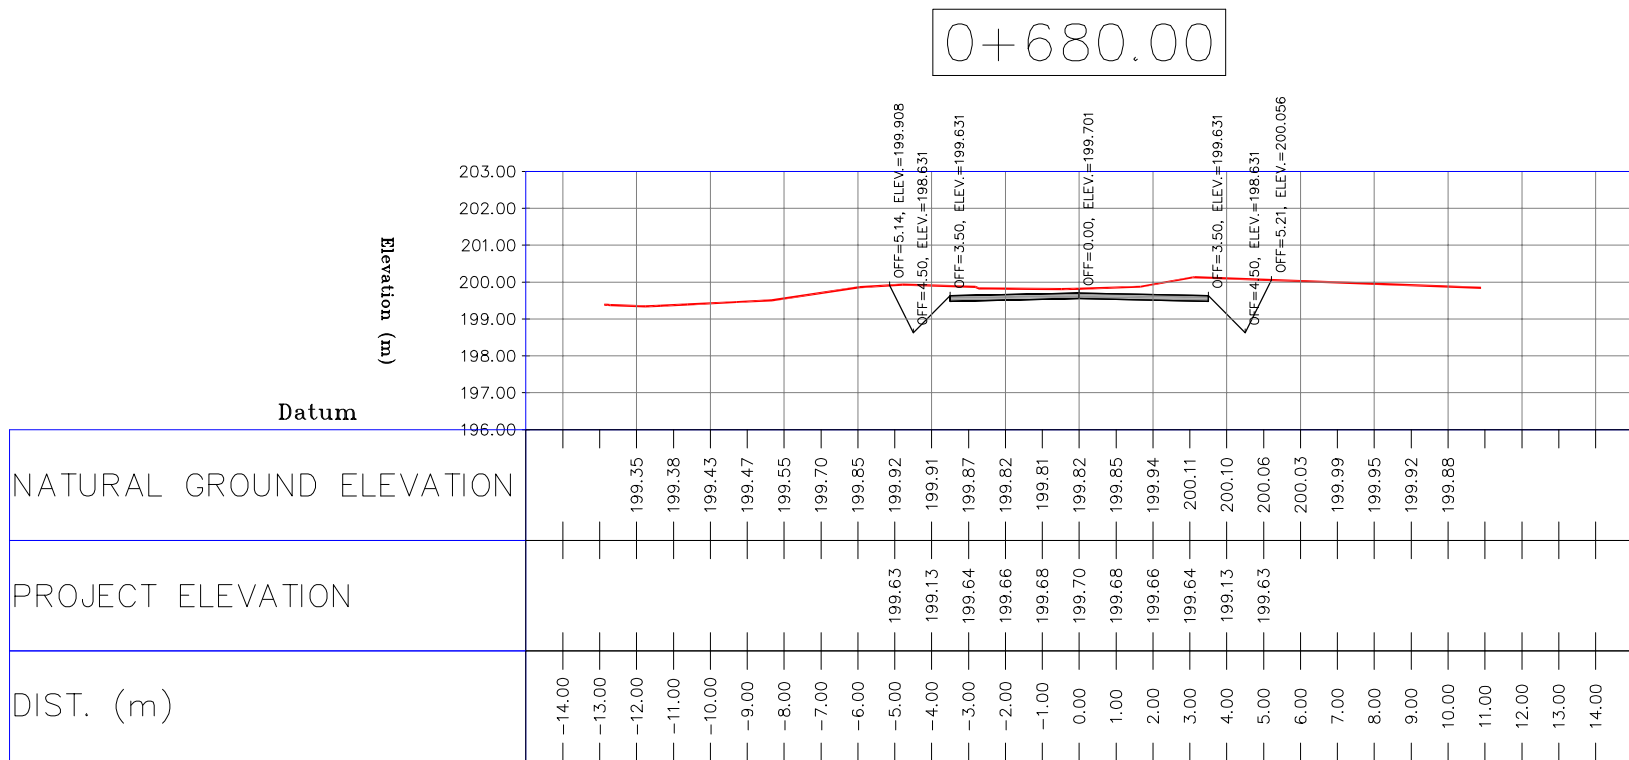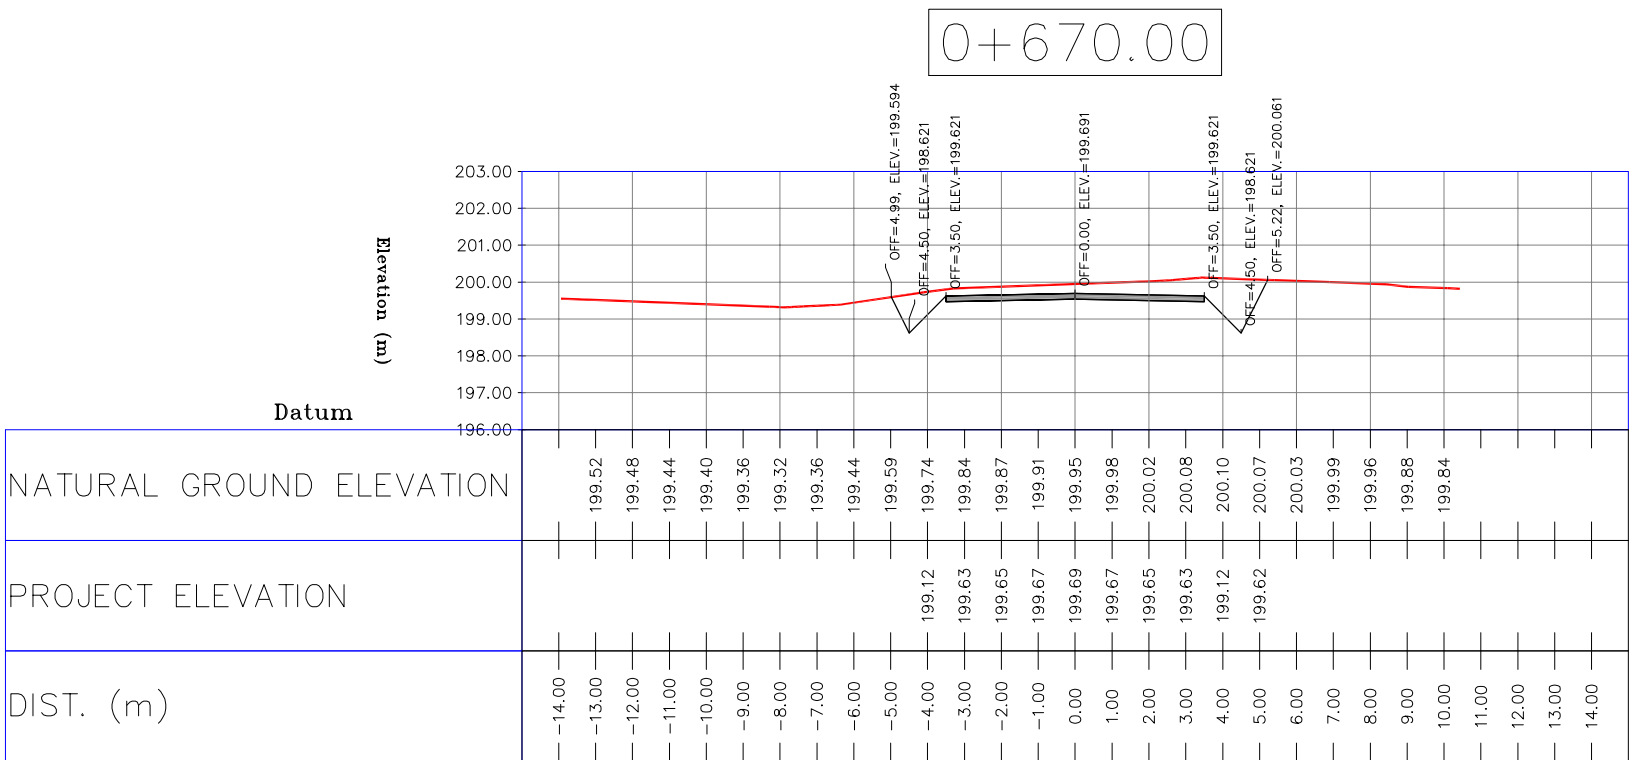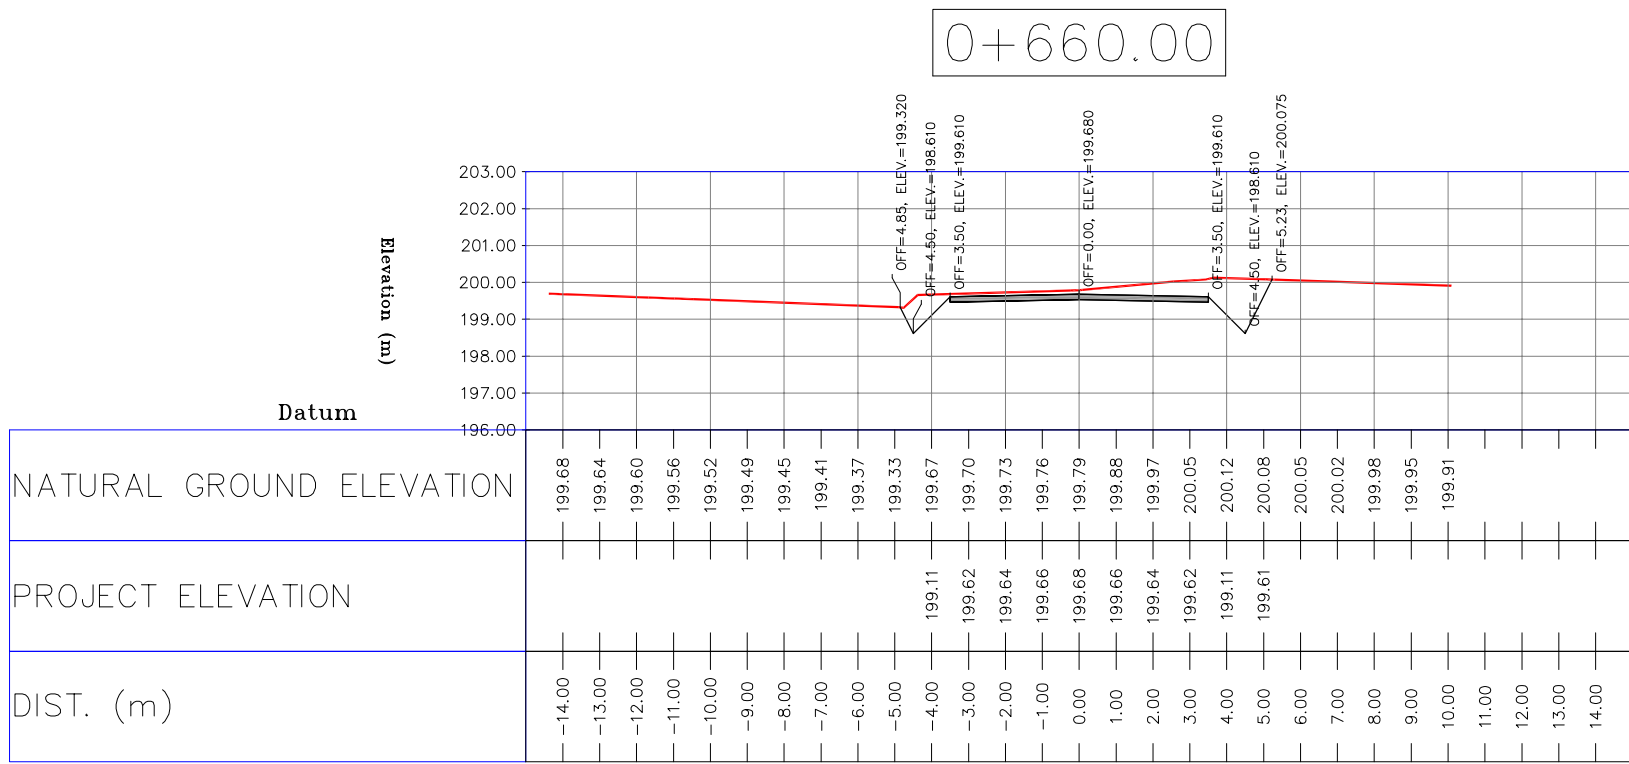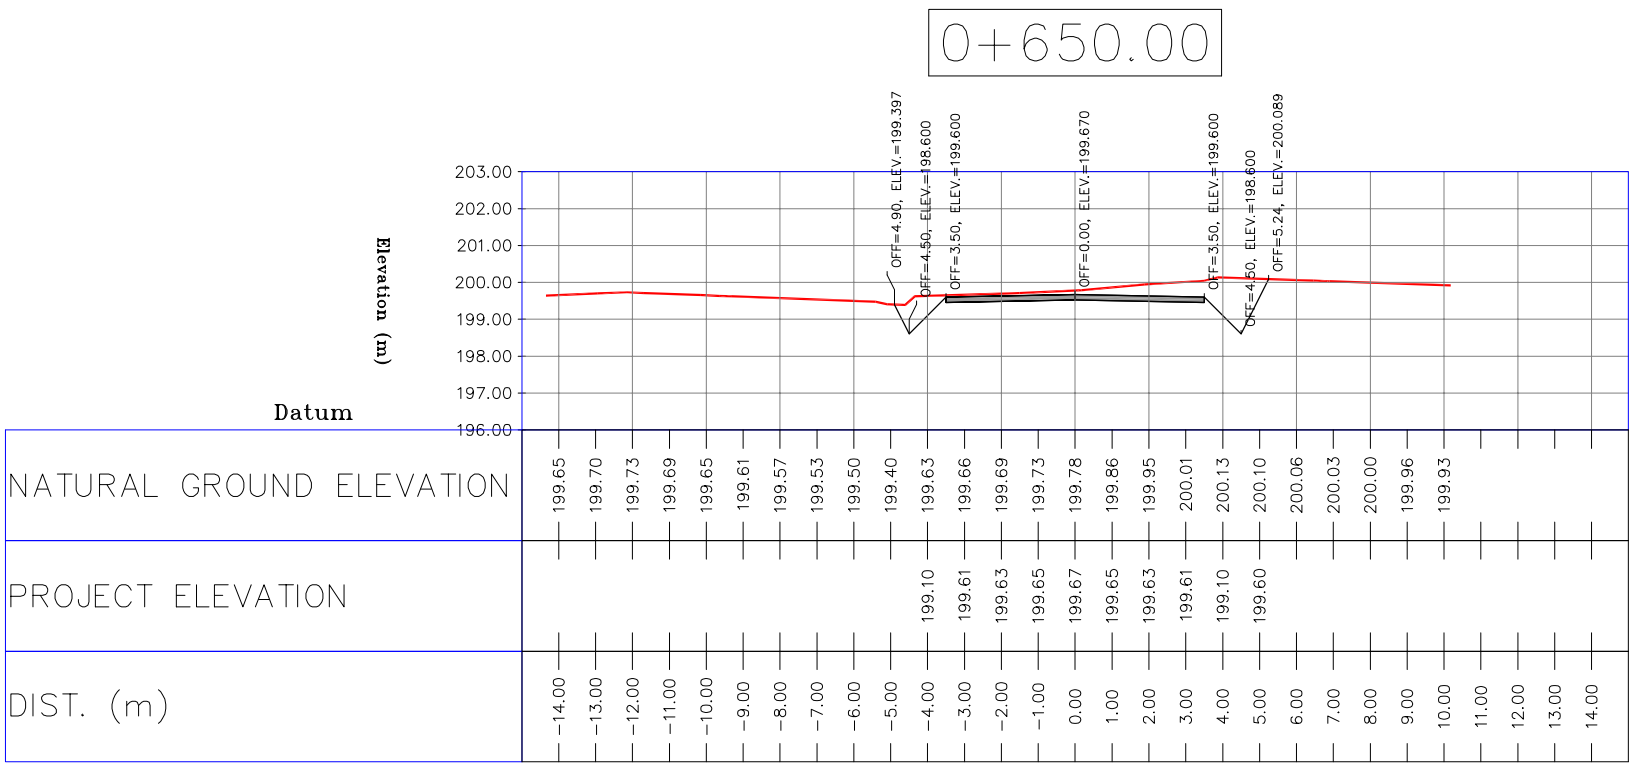


- NOTES
- 1-ALL COORDINATES AND ELEVATIONS ARE IN METER.
 - 2-ALL DRAWINGS SHALL BE CHECKED BY CONTRACTOR WITH RELATIVE DRAWINGS BEFORE CONSTRUCTION.
 - 3-GEODETIC PARAMETERS FOR COORDINATES ARE AS BELOW:
HORIZONTAL COORDINATE SYSTEM: WGS84/UTM ZONE 39
ELLIPSOID : WORLD GEODETIC SYSTEM 1984 (WGS84)
MAP PROJECTION: UNIVERSAL TRANSVERSE MERCATOR (UTM)
VERTICAL DATUM: MSL
 - 4-THE SUITABLE MATERIAL FOR FILLING SHALL BE COLLECTED BASED ON TO THE BELOW RULES:
 - PROJECT GEOTECHNICAL INVESTIGATION REPORT, BORROW MATERIALS AND SPECIFICATION STUDY PART.
 - "GENERAL SPECIFICATION FOR ROAD" NO. 101, SECTION 207, IRAN PLANNING AND BUDGET ORGANIZATION.
 - PROJECT GENERAL SPECIFICATION "SPECIFICATION FOR EARTH WORK" DOCUMENT NUMBER "BK-GNRL-PEDCO-000-CV-SP-0004".
 - GEOTECHNICAL REPORTS AND CLIENT'S SITE SUPERVISORY BODY RECOMMENDATIONS AND APPROVALS.
 - 5-BEFORE ANY EARTH WORK ACTIVITIES (CUT OR FILL), TOP AND UNSUITABLE SOIL (MARN,...) SHALL BE REMOVED AS GEOTECHNICAL RECOMMENDATION AND SUPERVISOR'S REQUIREMENTS.











LEGEND		
	WELL LOCATION	CANAL
	WELL	RIVER
	SITE	WATER COURSE
	CAMP SITE	CONTOURS
	ASPHALT ROAD	SPOT HEIGHT
	GRAVEL ROAD	BENCH MARK
	PROPOSED ROAD	BRIDGE
	DAYLIGHT	CULVERT

REFERENCE DRAWING	DRG. No.
General Civil Layout -BK14	BK-BK14-PEDCO-110-CV-PY-0001
Rough Grading Plan-BK14	BK-BK14-PEDCO-110-CV-PY-0003
Specification For Earth Work	BK-GNRL-PEDCO-000-CV-SP-0004
Standard Drawing For Slope Protection Details	BK-GNRL-PEDCO-000-CV-DW-0002
Geotechnical Investigation Report - BK14	BK-BK14-PEDCO-110-GT-R1-0001
Specification For Road & Paving	BK-GNRL-PEDCO-000-CV-SP-0002
MTO For Civil Works - BK14	BK-BK14-PEDCO-110-CV-WT-0001

ABBREVIATION
PT= POINT PVI= POINT OF VERTICAL INTERSECTION LVC= LENGTH OF VERTICAL CURVE BVCS= BEGIN OF VERTICAL CURVE STATION BVCE= BEGIN OF VERTICAL CURVE ELEVATION EVCS= END OF VERTICAL CURVE STATION EVCE= END OF VERTICAL CURVE ELEVATION

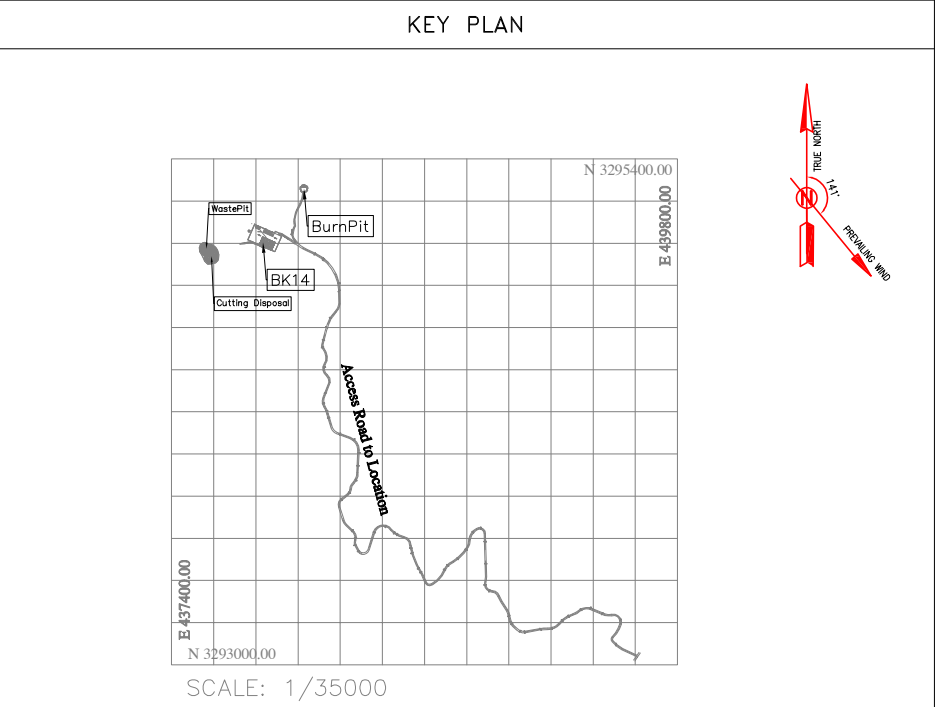


D02	MAR.2023	IFA	R.BERLOUE	M.FAKHARIAN	M.MEHRSHAD	***	***	*****	***	*****	***	*****		
D01	NOV.2022	IFA	R.BERLOUE	M.FAKHARIAN	M.MEHRSHAD	***	REV.	DESCRIPTION	BY	DATE	BY	DATE		
D00	OCT.2022	IFC	R.BERLOUE	M.FAKHARIAN	M.MEHRSHAD	***			CHECKED		REV. APPR.			
REV.	DATE	P.O.I.S	PREP.	CHK.	APP.	AUT.	اصل و کلیه نسخ این نقشه و حق اقتباس متعلق به شرکت ملی مناطق نفت خیز جنوب میباشد.							
PROJECT NAME:							BINAK OILFIELD DEVELOPMENT/SUB-SURFACE WORK PACKAGES BK14 WHF MODIFICATIONS							
PROJECT NO.:							971020							
EPC CONTRACTOR:			EPD/EPC CONTRACTOR(GC):				BINAK OILFIELD DEVELOPMENT SUB-SURFACE WORK PACKAGES BK14 WHF MODIFICATIONS							
 HIRGAN ENERGY - DESIGN & INSPECTION COMPANIES			 PETROIRAN DEVELOPMENT COMPANY				 THE ORIGINAL AND ALL COPIES OF THIS DRAWING TOGETHER WITH THE COPYRIGHT THEREIN ARE THE SOLE PROPERTY OF N.I.S.O.C./ FIELDS							
							DATE		SCALE	DRAWING BY	CHECKED BY	PROJECT ENG.		
DRAWING TITLE:							NO CONSTRUCTION PERMITTED UNLESS DRAWING APPROVED							
CIVIL AND STRUCTURAL DRAWINGS - BK14 ACCESS ROAD TRANSVERSAL SECTIONS														
SCALE		SIZE	DRAWING NO.		SHEET NO.	REV.	BUDGET REF.		LOCATION	SIZE	CLASS	SERIAL NO.	SHEET	REVISION
H=1:200 V=1:200		A1	BK-BK14-PEDCO-110-CV-DW-0001		42 OF 103	D01	053-073-9184		F	4	S	708209	42	D02

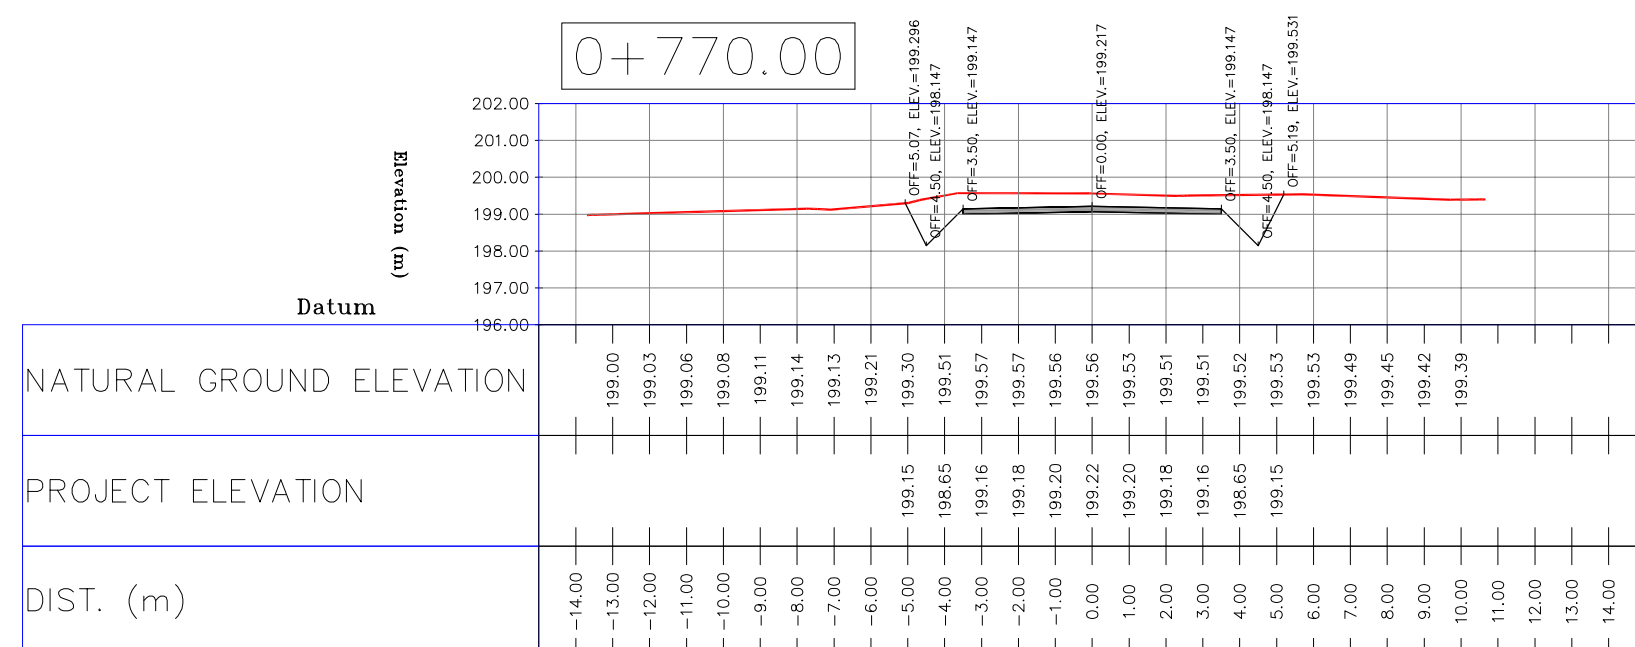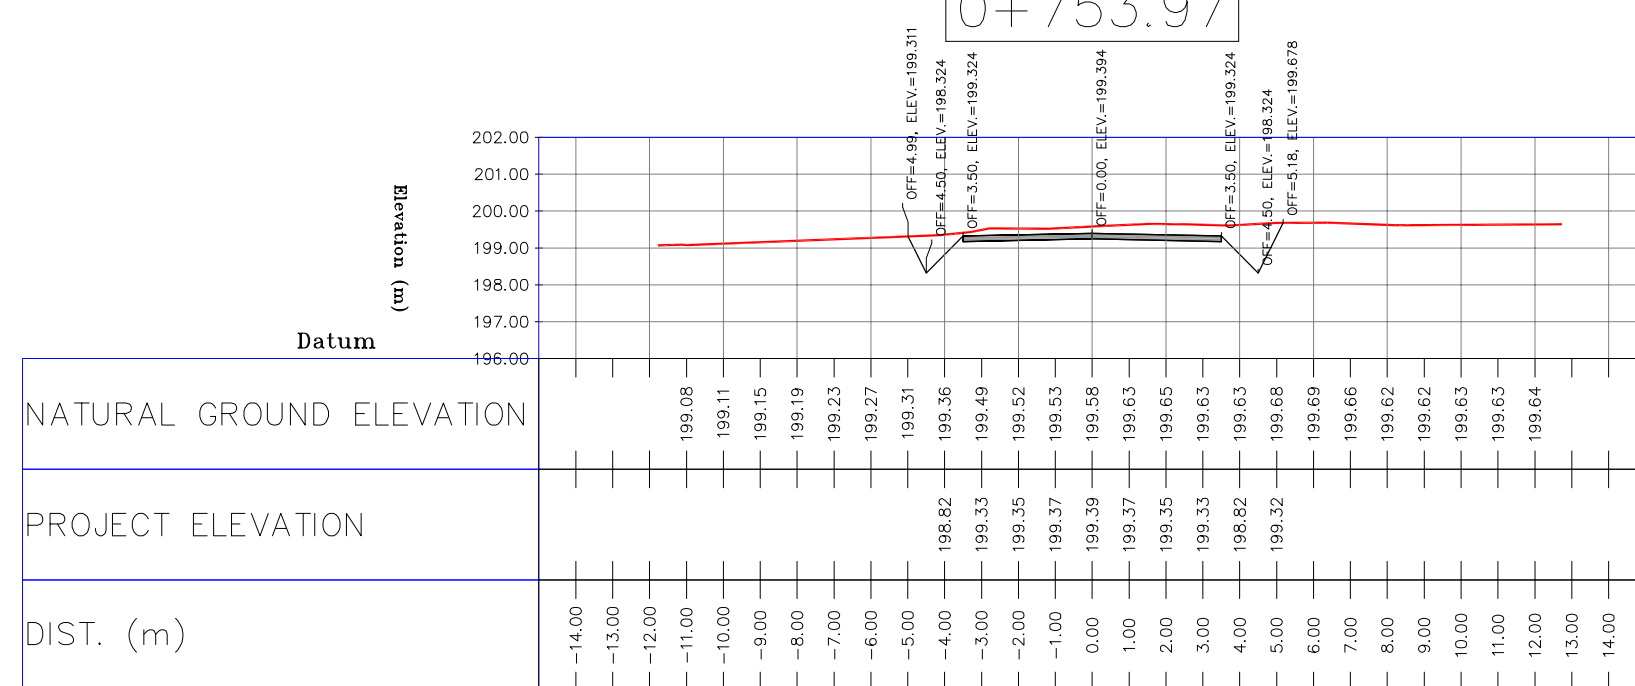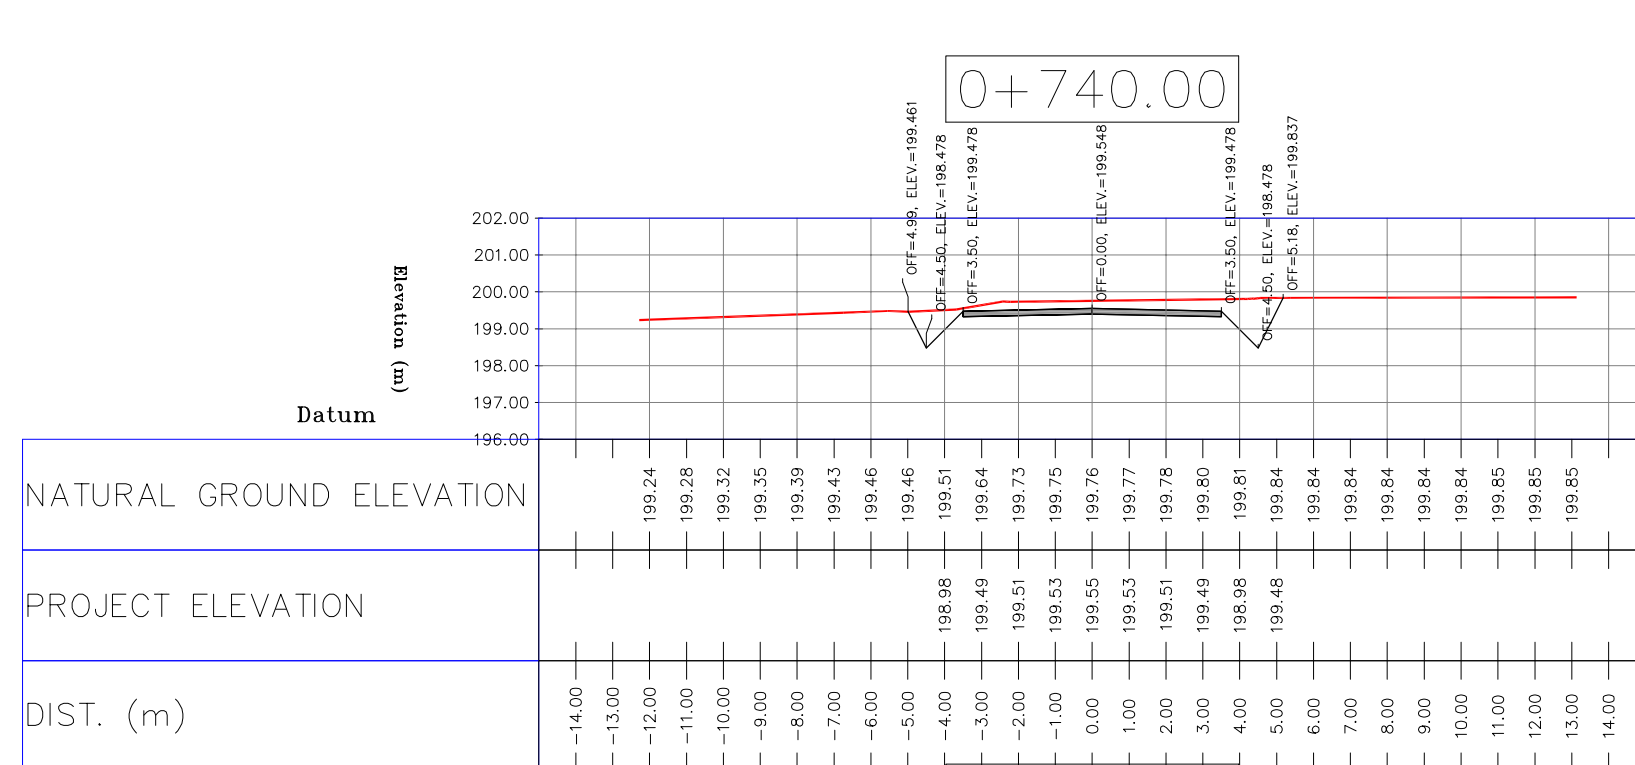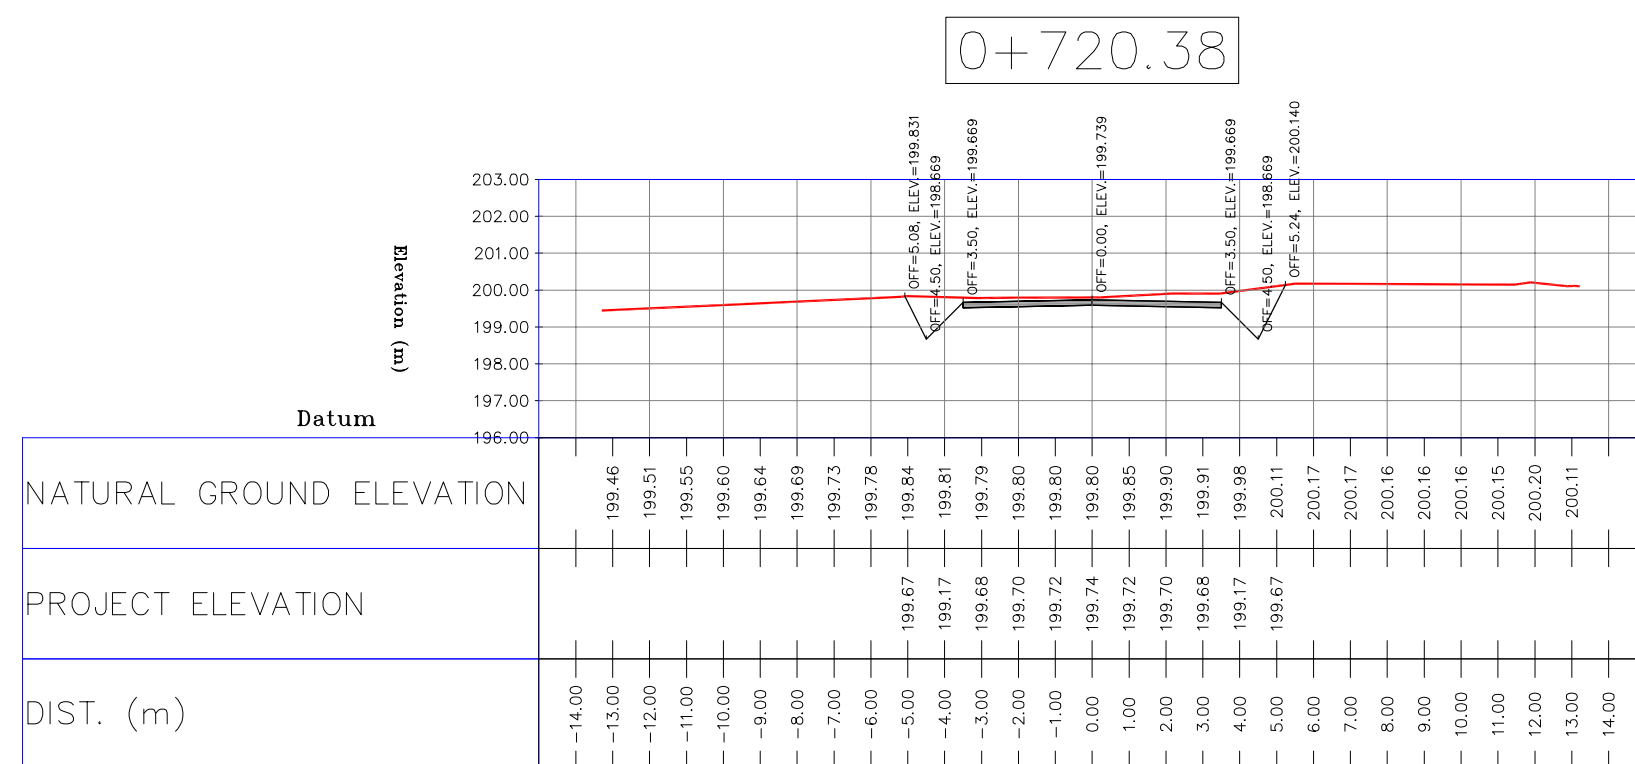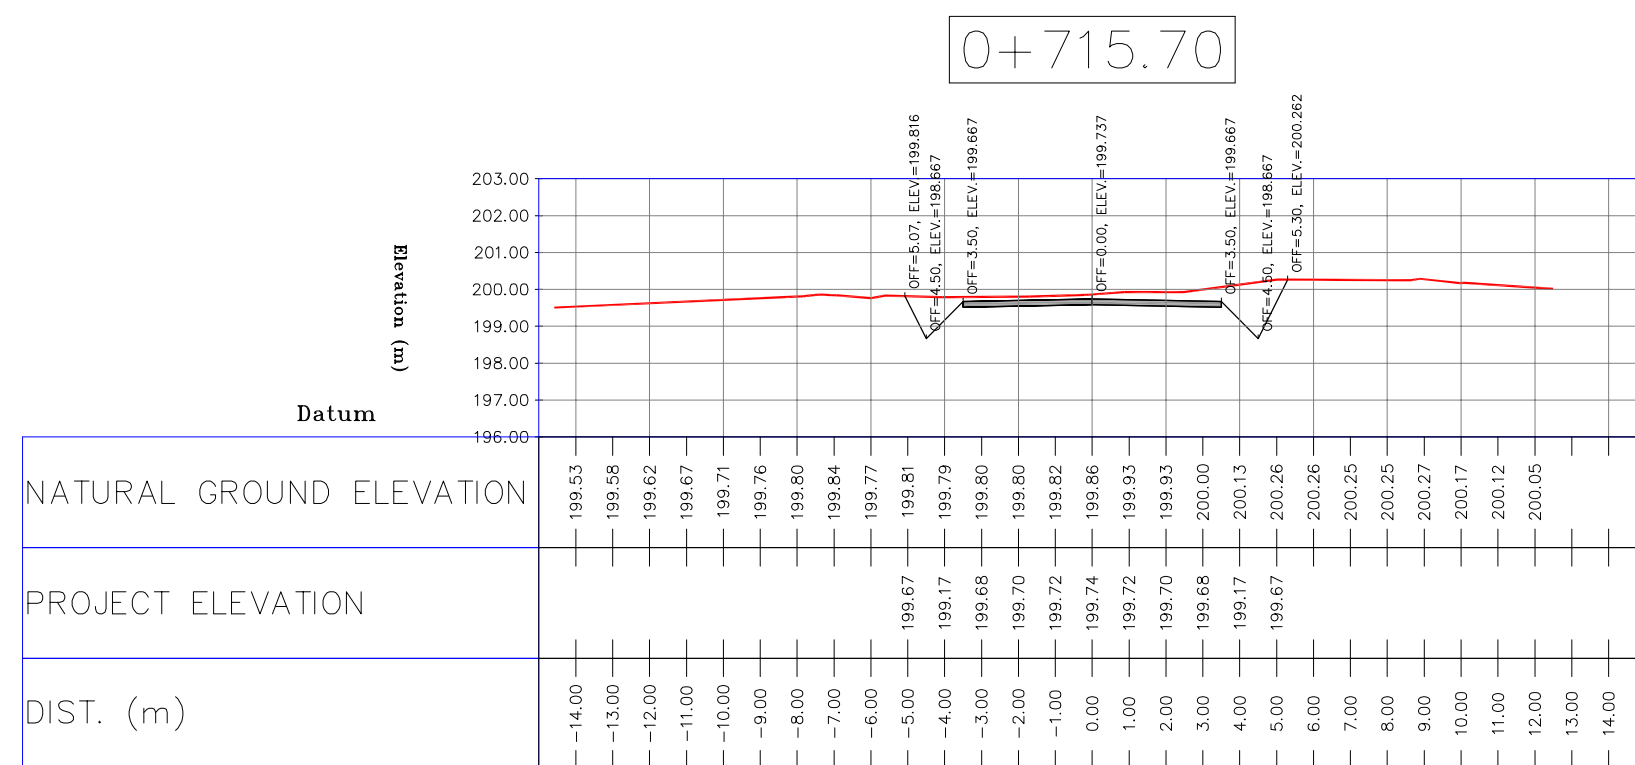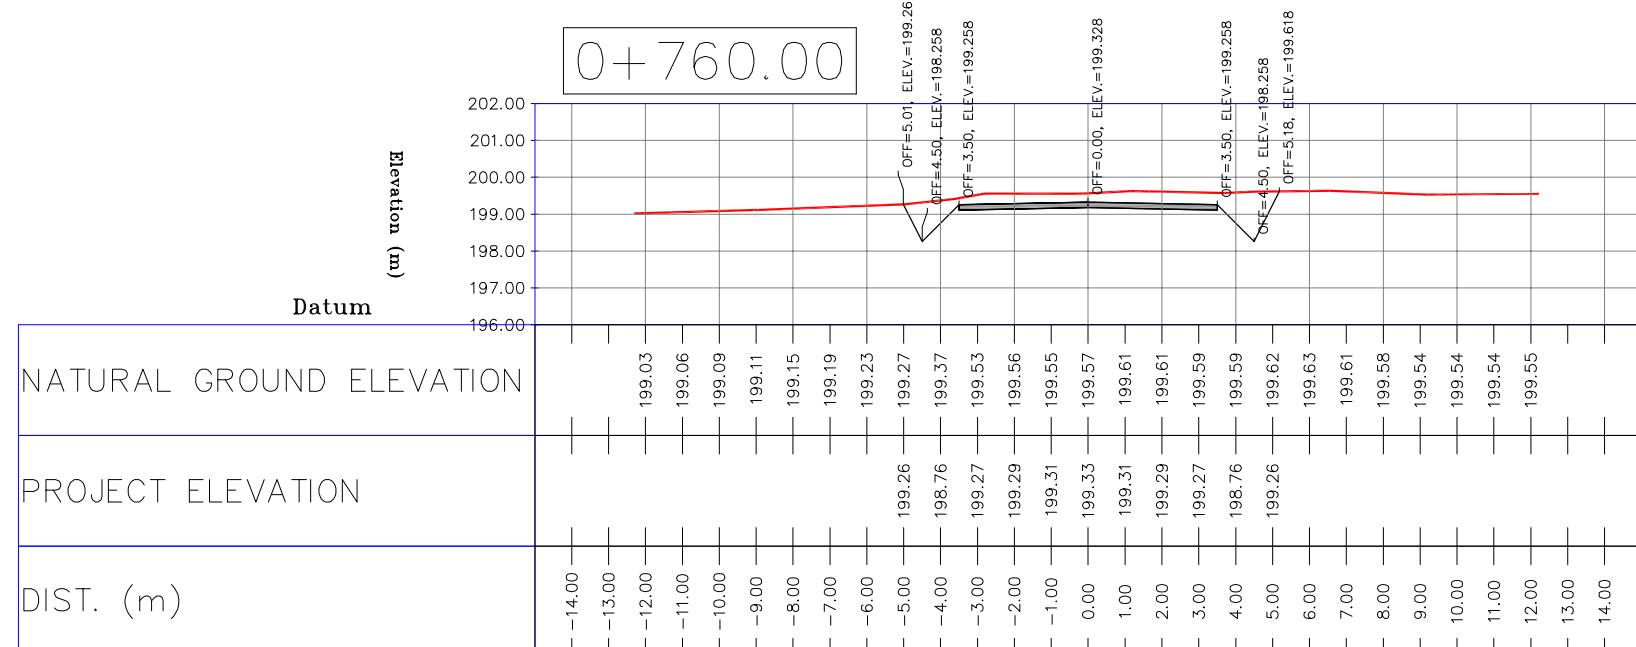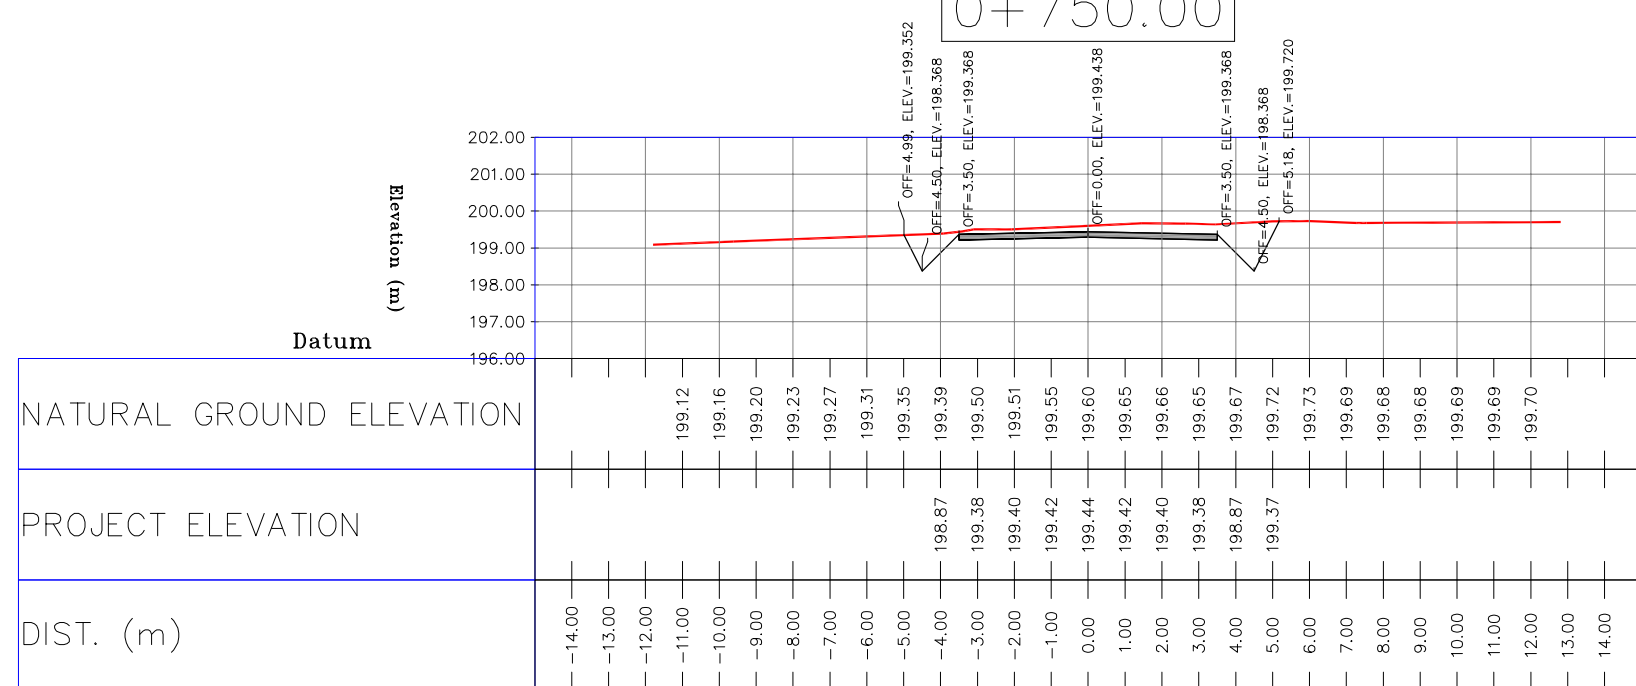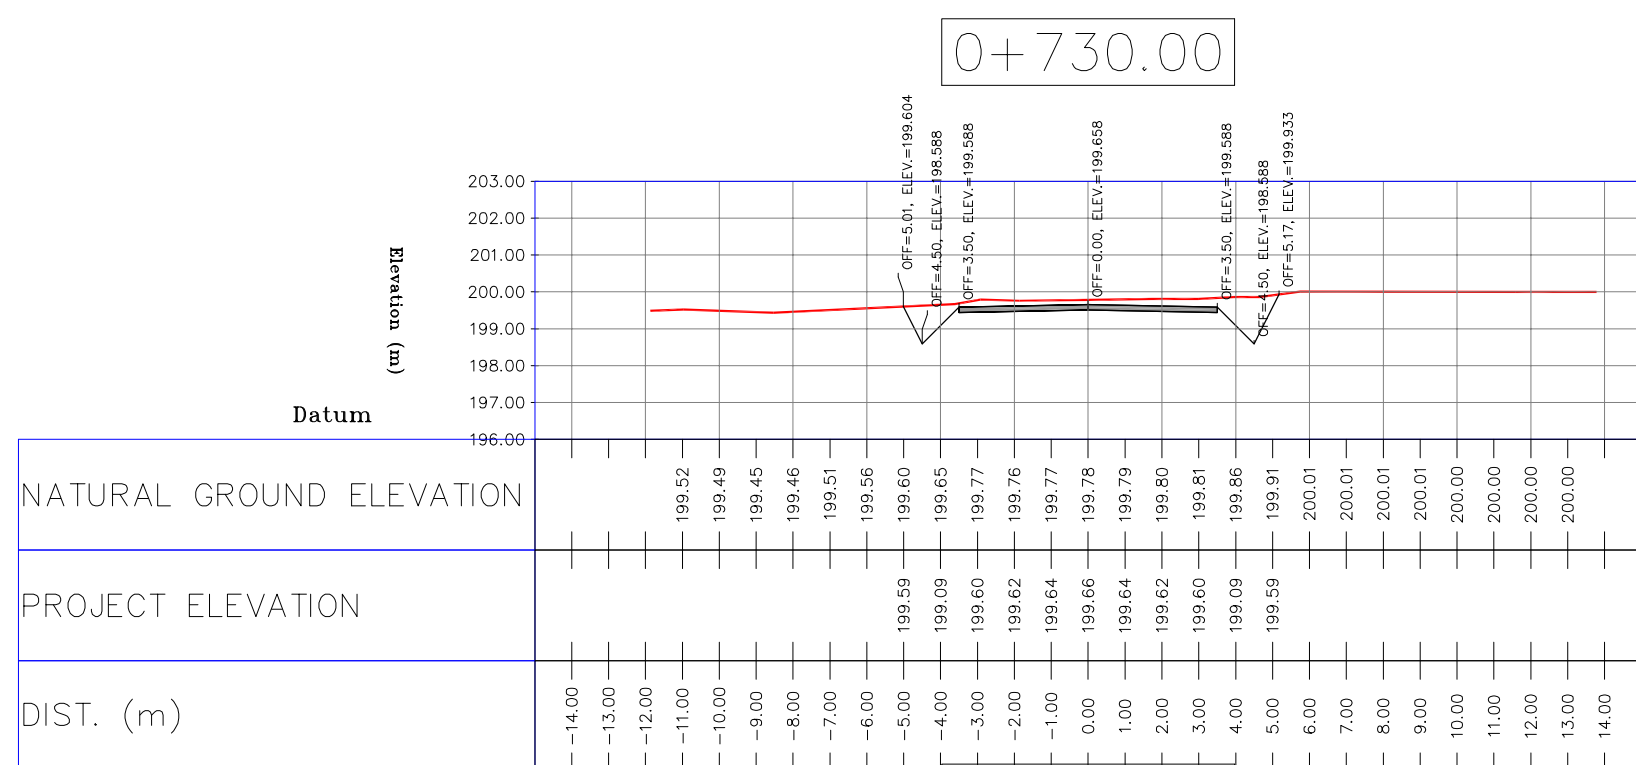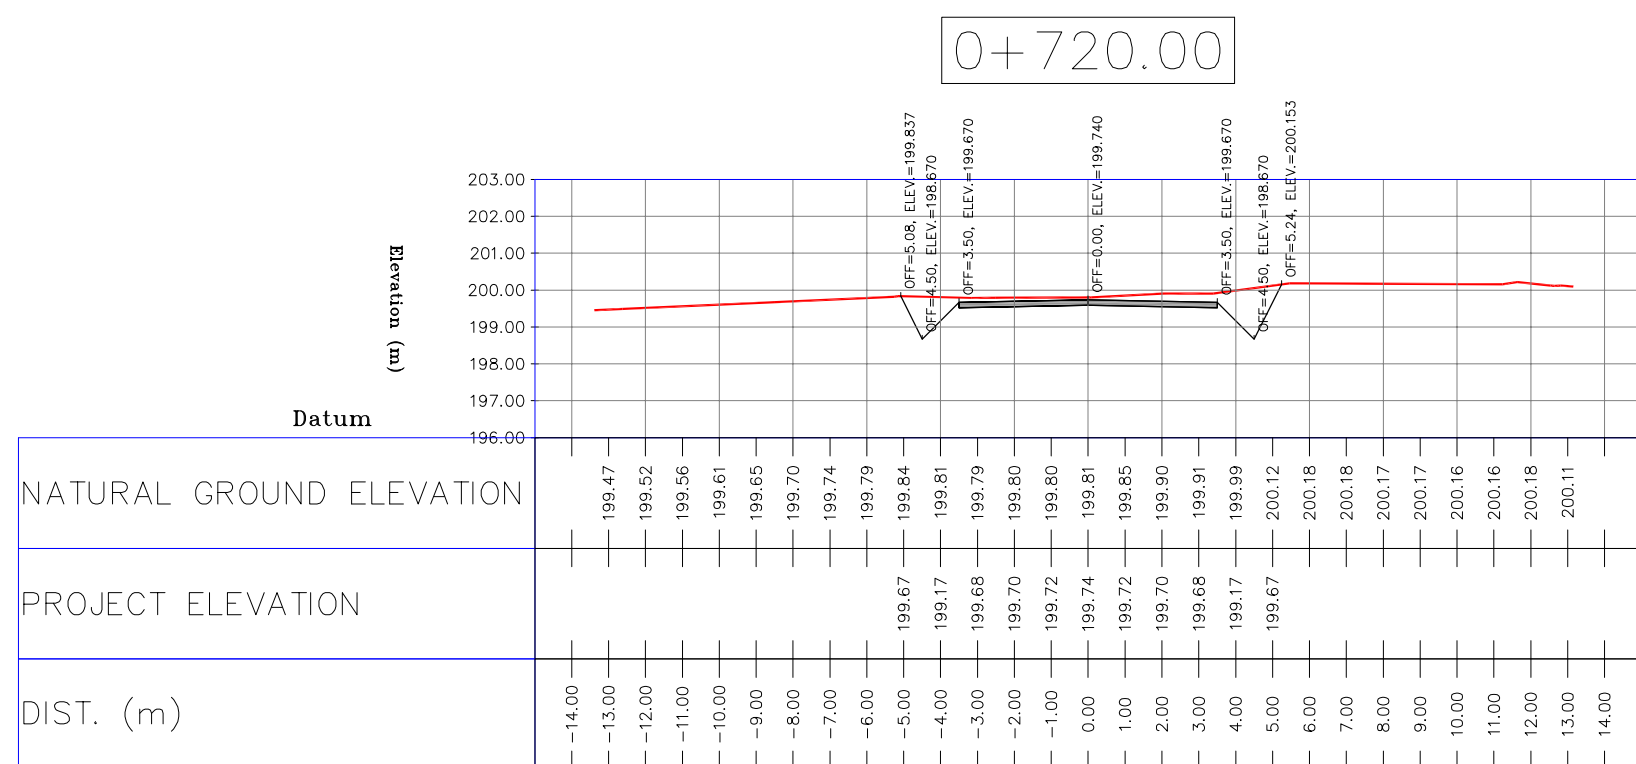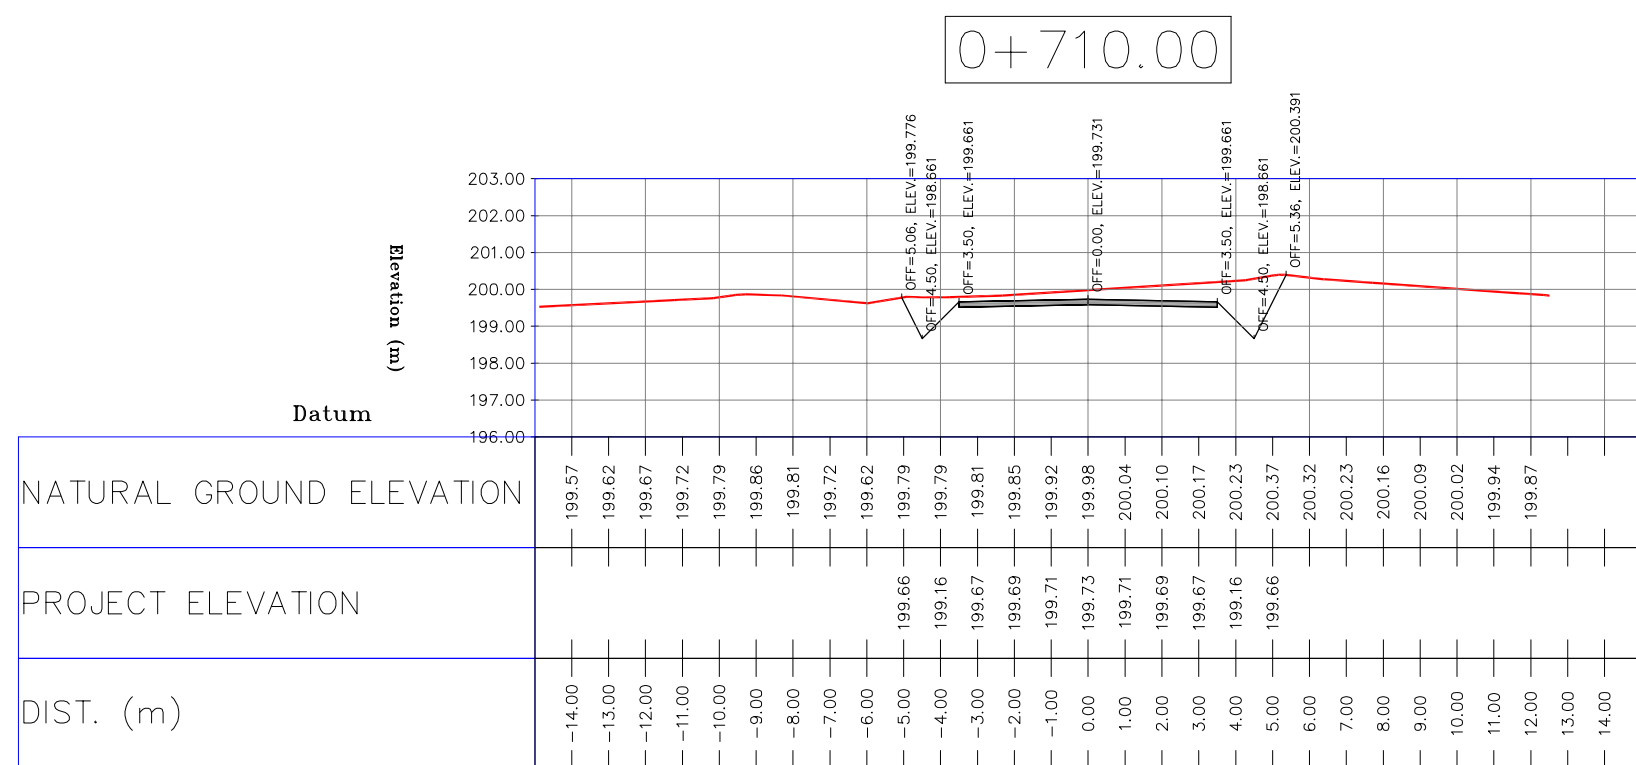

NOTES


- 1-ALL COORDINATES AND ELEVATIONS ARE IN METER.
- 2-ALL DRAWINGS SHALL BE CHECKED BY CONTRACTOR WITH RELATIVE DRAWINGS BEFORE CONSTRUCTION.
- 3-GEODETIC PARAMETERS FOR COORDINATES ARE AS BELOW:
HORIZONTAL COORDINATE SYSTEM: WGS84/UTM ZONE 39
ELLIPSOID : WORLD GEODETIC SYSTEM 1984 (WGS84)
MAP PROJECTION: UNIVERSAL TRANSVERSE MERCATOR (UTM)
VERTICAL DATUM: MSL.
- 4-THE SUITABLE MATERIAL FOR FILLING SHALL BE COLLECTED BASED ON TO THE BELOW RULES:
 - PROJECT GEOTECHNICAL INVESTIGATION REPORT, BORROW MATERIALS AND SPECIFICATION STUDY PART.
 - "GENERAL SPECIFICATION FOR ROAD" NO. 101, SECTION 207, IRAN PLANNING AND BUDGET ORGANIZATION.
 - PROJECT GENERAL SPECIFICATION "SPECIFICATION FOR EARTH WORK"
 - DOCUMENT NUMBER "BK-GNRL-PEDCO-000-0V-SP-0004".
 - GEOTECHNICAL REPORTS AND CLIENT'S SITE SUPERVISORY BODY RECOMMENDATIONS AND APPROVALS.
- 5-BEFORE ANY EARTH WORK ACTIVITIES (CUT OR FILL), TOP AND UNSUITABLE SOIL (MARN,...) SHALL BE REMOVED AS GEOTECHNICAL RECOMMENDATION AND SUPERVISOR'S REQUIREMENTS.

 LEGEND			
	WELL LOCATION		CANAL
	WELL		RIVER
	SITE		WATER COURSE
	CAMP SITE		CONTOURS
	ASPHALT ROAD		SPOT HEIGHT
	GRAVEL ROAD		BENCH MARK
	PROPOSED ROAD		BRIDGE
	DAYLIGHT		CULVERT











REFERENCE DRAWING	DRG. No.
General Civil Layout -BK14	BK-BK14-PEDCO-110-CV-PY-0001
Rough Grading Plan-BK14	BK-BK14-PEDCO-110-CV-PY-0003
Specification For Earth Work	BK-GNRL-PEDCO-000-CV-SF-0004
Standard Drawing For Slope Protection Details	BK-BK14-PEDCO-110-CV-DW-0002
Geotechnical Investigation Report - BK14	BK-BK14-PEDCO-110-GT-RT-0001
Specification For Road & Paving	BK-GNRL-PEDCO-110-CV-SF-0002
MTO For Civil Works - BK14	BK-BK14-PEDCO-110-CV-MT-0001

ABBREVIATION
PT= POINT
PVIS= POINT OF VERTICAL INTERSECTION
LVC= LENGTH OF VERTICAL CURVE
BVCS= BEGIN OF VERTICAL CURVE STATION
BVCE= BEGIN OF VERTICAL CURVE ELEVATION
EVCS= END OF VERTICAL CURVE STATION
EVCE= END OF VERTICAL CURVE ELEVATION

KEY PLAN

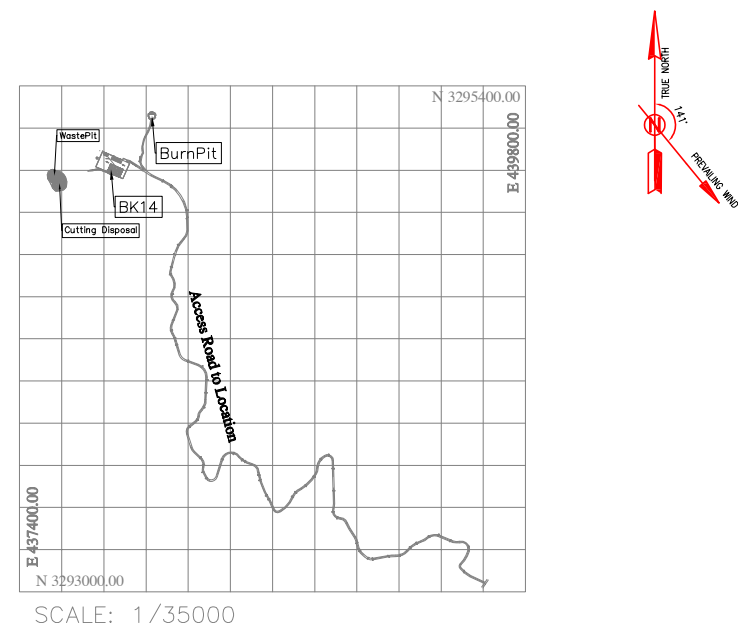

D01	MAR.2023	IFA	R.BERLOUBI	M.FAKHARIAN	M.MEHRSHAD	** **	***	*****	** **	*** ****	** *	*** *****	
D02	NOV.2022	IFA	R.BERLOUBI	M.FAKHARIAN	M.MEHRSHAD	** **	REV.	DESCRIPTION	BY	DATE	BY	DATE	
D00	OCT.2022	IFC	R.BERLOUBI	M.FAKHARIAN	M.MEHRSHAD	** **		CHECKED		REV. APPR.			
REV.	DATE	P.O.I.S	PREP.	CHK.	APP.	AUT.	اصل و کلیه نسخ این نقشه و حق امتیاز متعلق به شرکت ملی مناطق نفت خیز جنوب میباشد.  THE ORIGINAL AND ALL COPIES OF THIS DRAWING TOGETHER WITH THE COPYRIGHT THEREIN ARE THE SOLE PROPERTY OF N.I.S.O.C. / FIELDS						
PROJECT NAME:							BINAK OILFIELD DEVELOPMENT/SUB-SURFACE WORK PACKAGES BK14 WHF MODIFICATIONS						
PROJECT NO.:							971020						
EPC CONTRACTOR:			EPD/EPC CONTRACTOR(GC):				BINAK OILFIELD DEVELOPMENT SUB-SURFACE WORK PACKAGES BK14 WHF MODIFICATIONS						
 HIRGAN ENERGY – DESIGN & INSPECTION COMPANIES			 PETROIRAN DEVELOPMENT COMPANY										
DRAWING TITLE:							NO CONSTRUCTION PERMITTED UNLESS DRAWING APPROVED						
CIVIL AND STRUCTURAL DRAWINGS – BK14 ACCESS ROAD TRANSVERSAL SECTIONS							APPROVED FOR CONSTRUCTION			BY:		DATE:	
SCALE	SIZE	DRAWING NO.			SHEET NO.	REV.	BUDGET REF.	LOCATION	SIZE	CLASS	SERIAL NO.	SHEET	REVISION
H=1:200 V=1:200	A1	BK-BK14-PEDCO-110-CV-DW-0001			43 OF 103	D01	053-073-9184	F	4	S	708209	43	D02

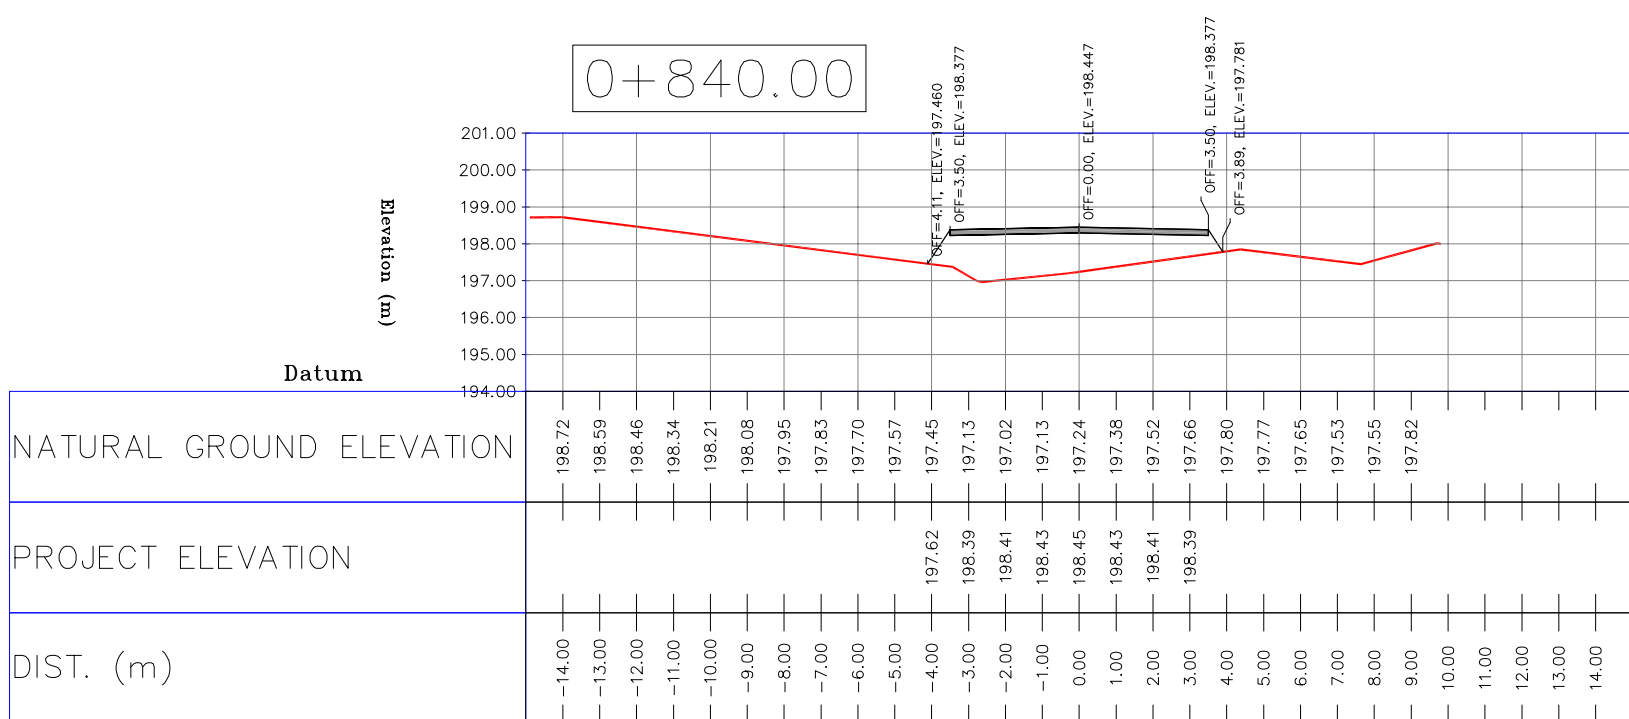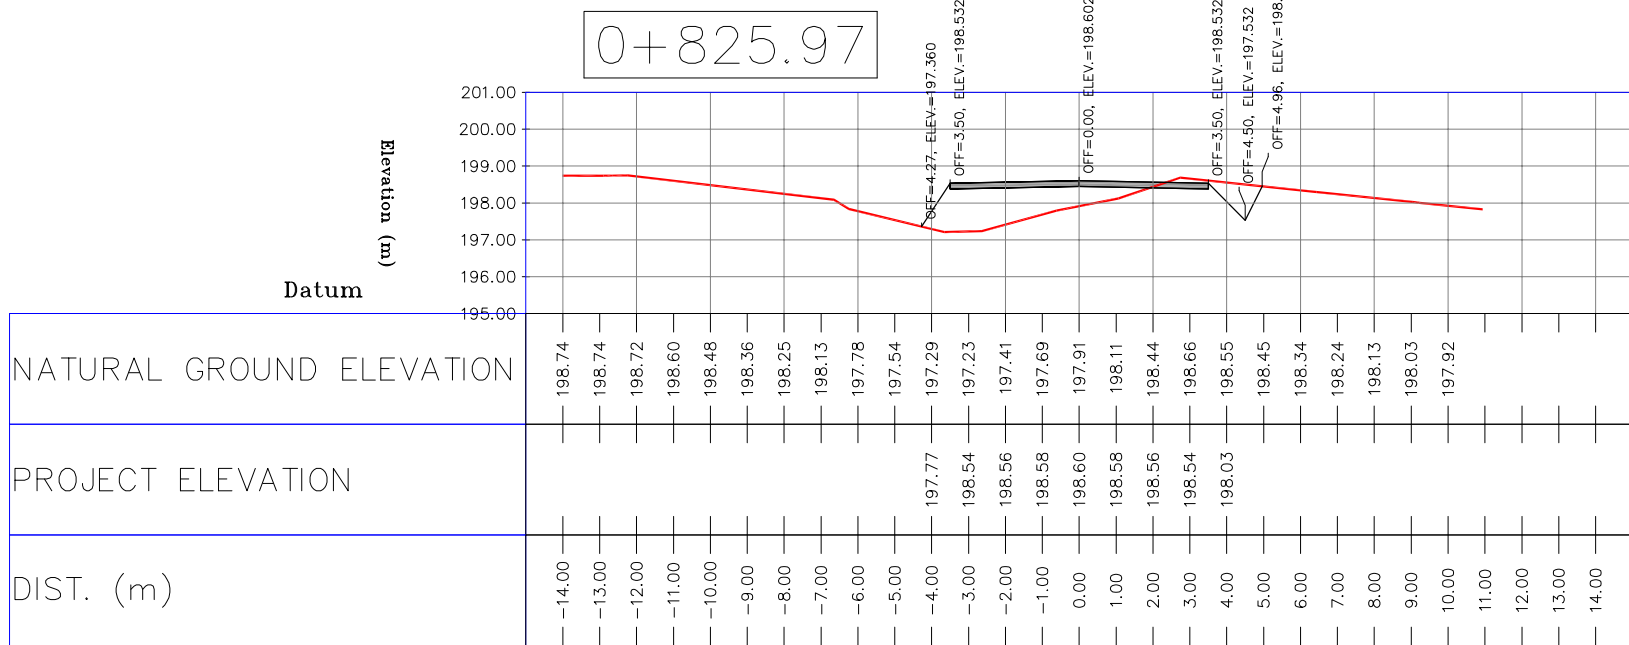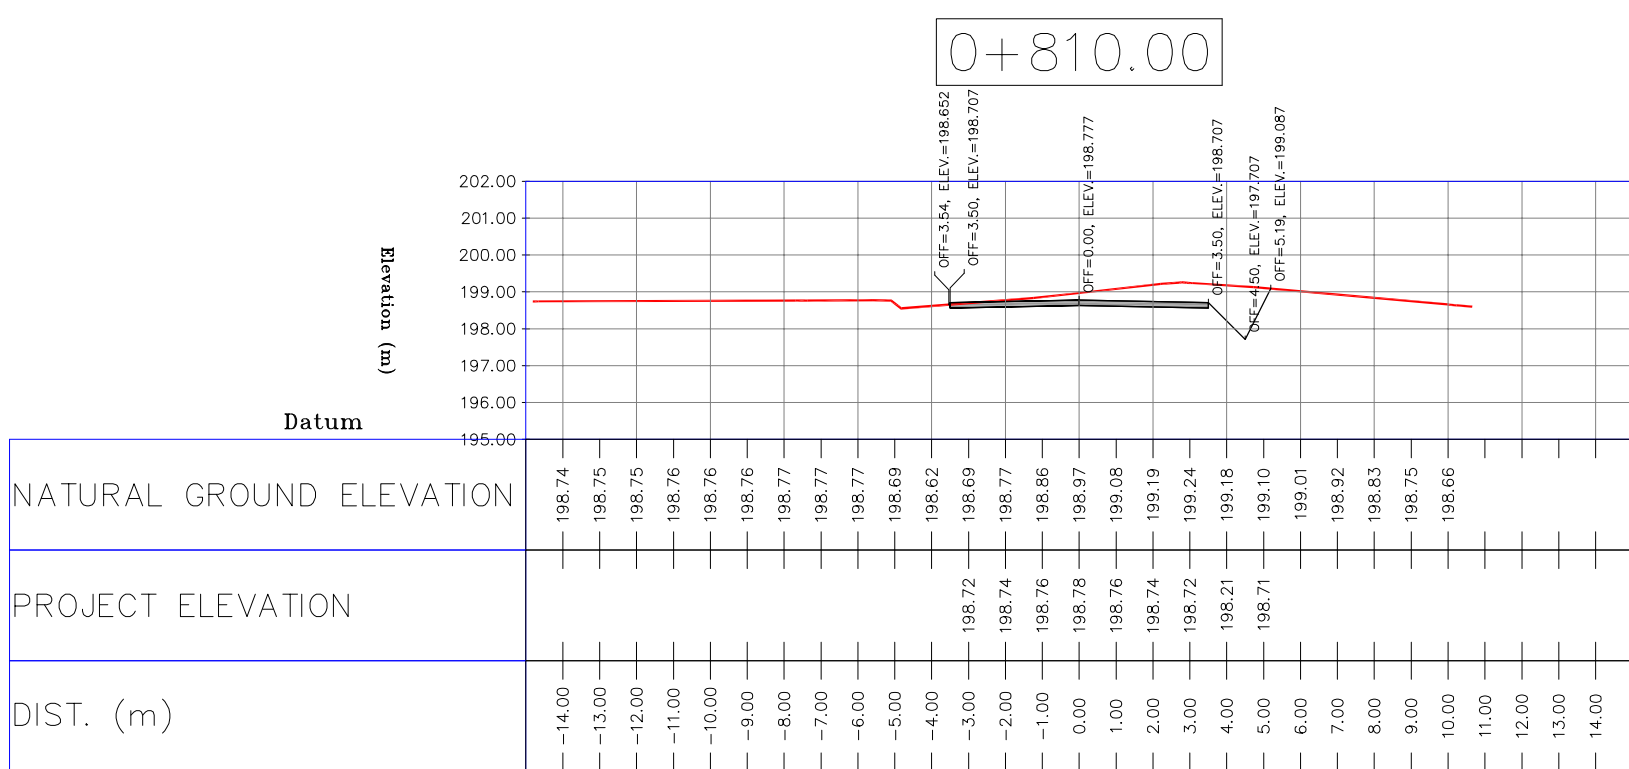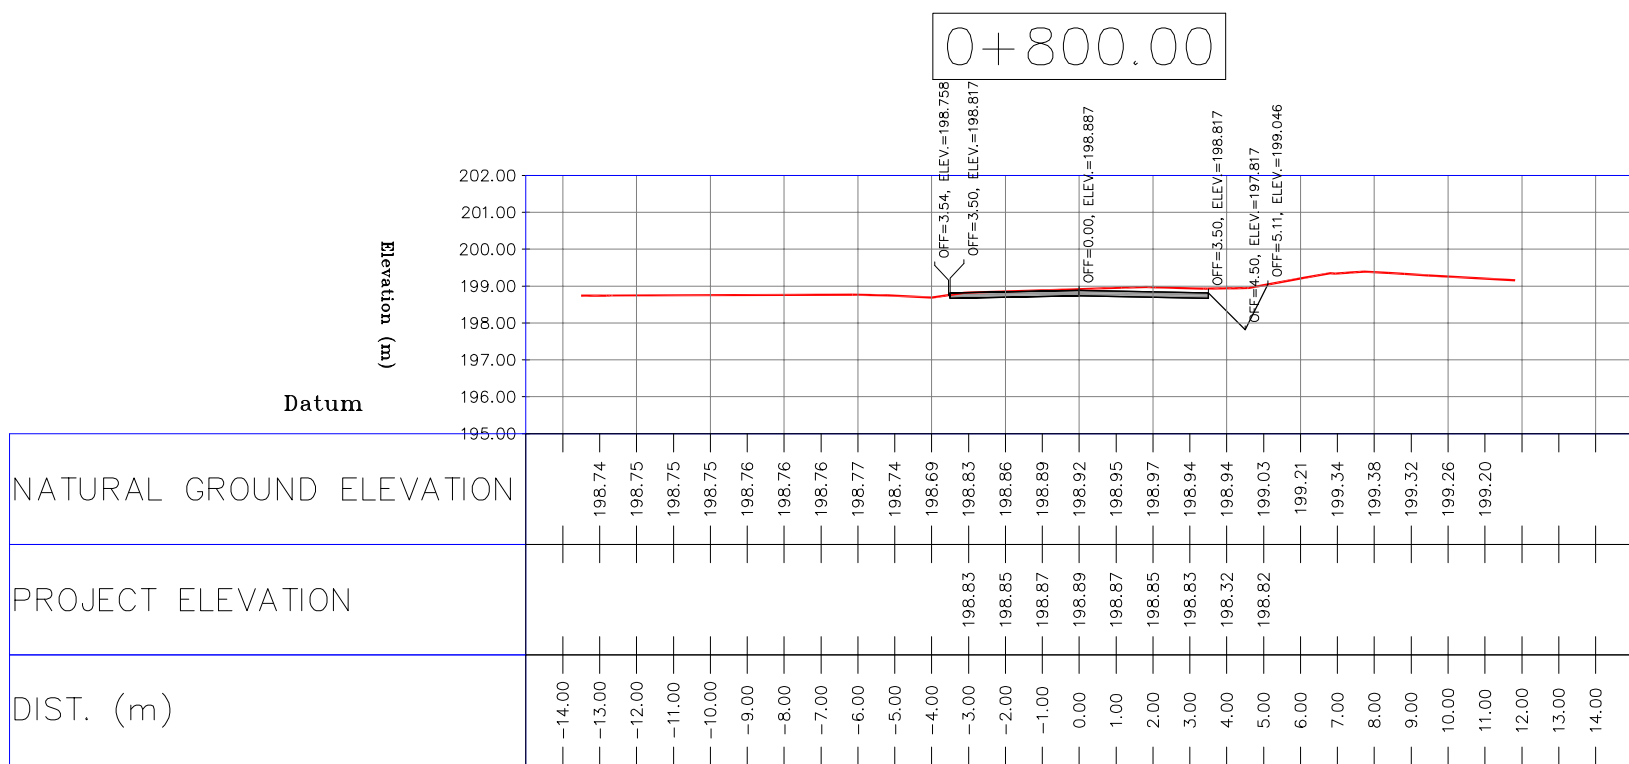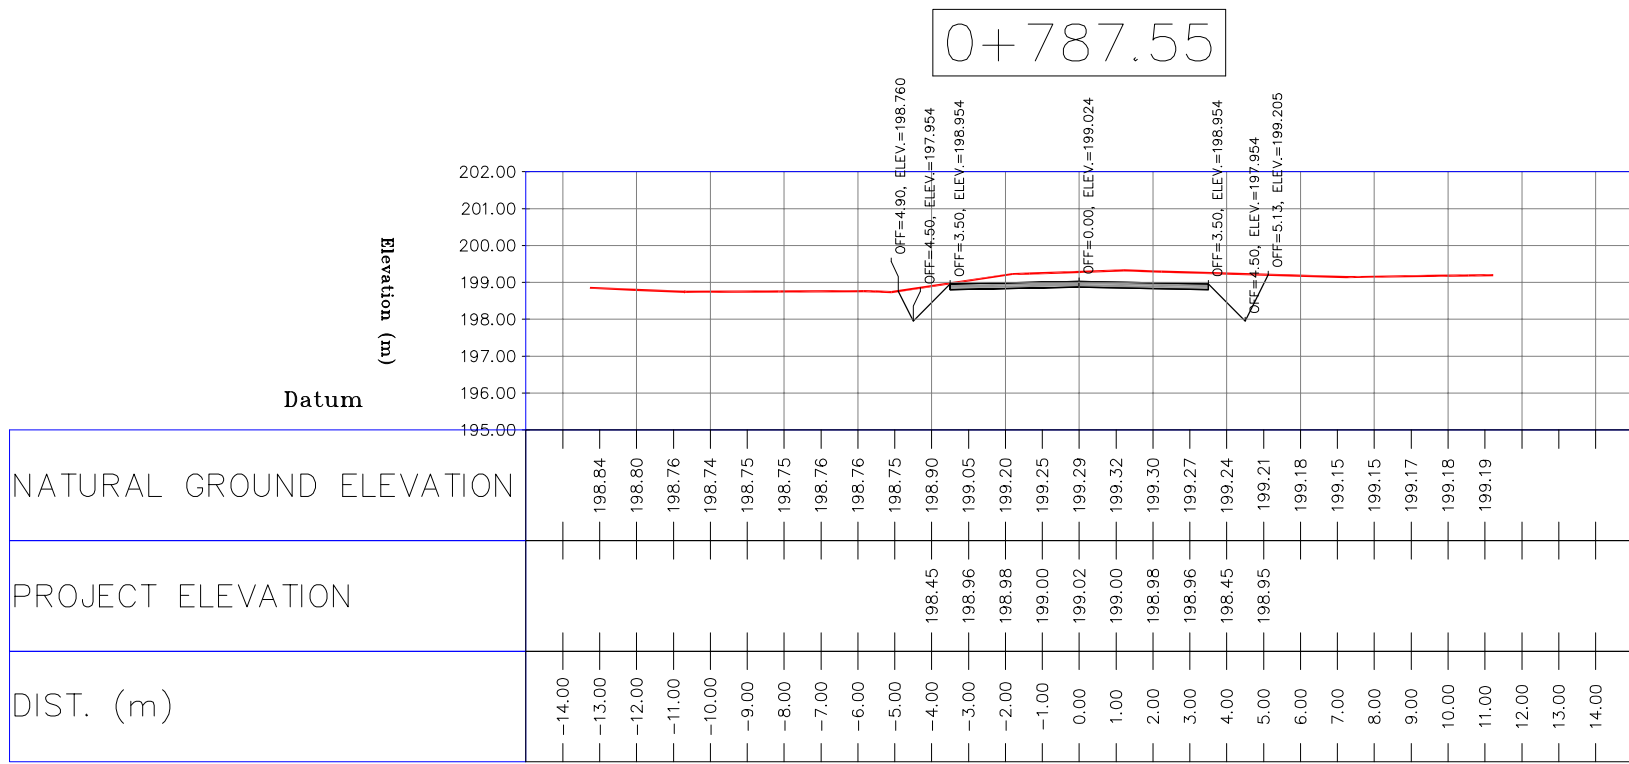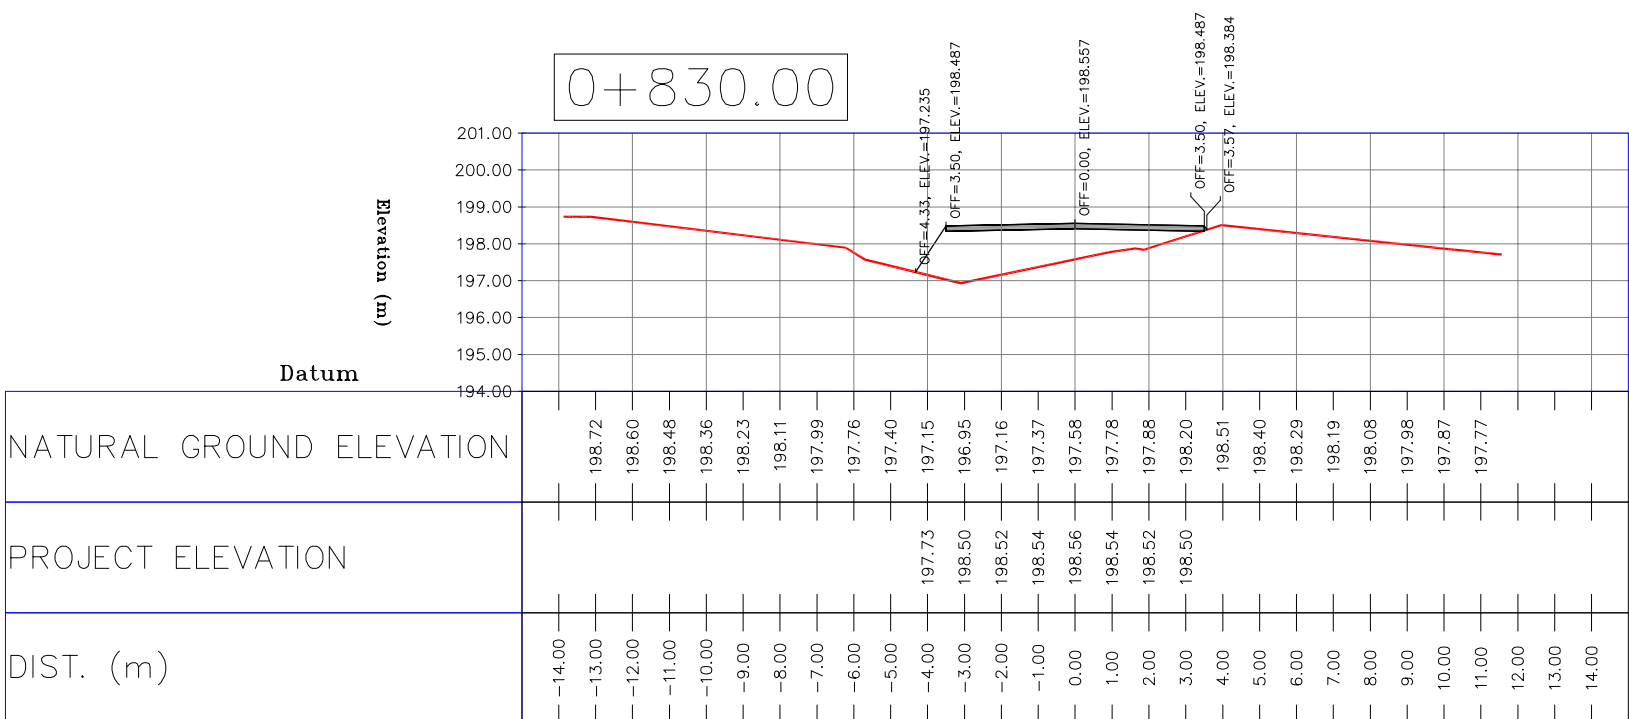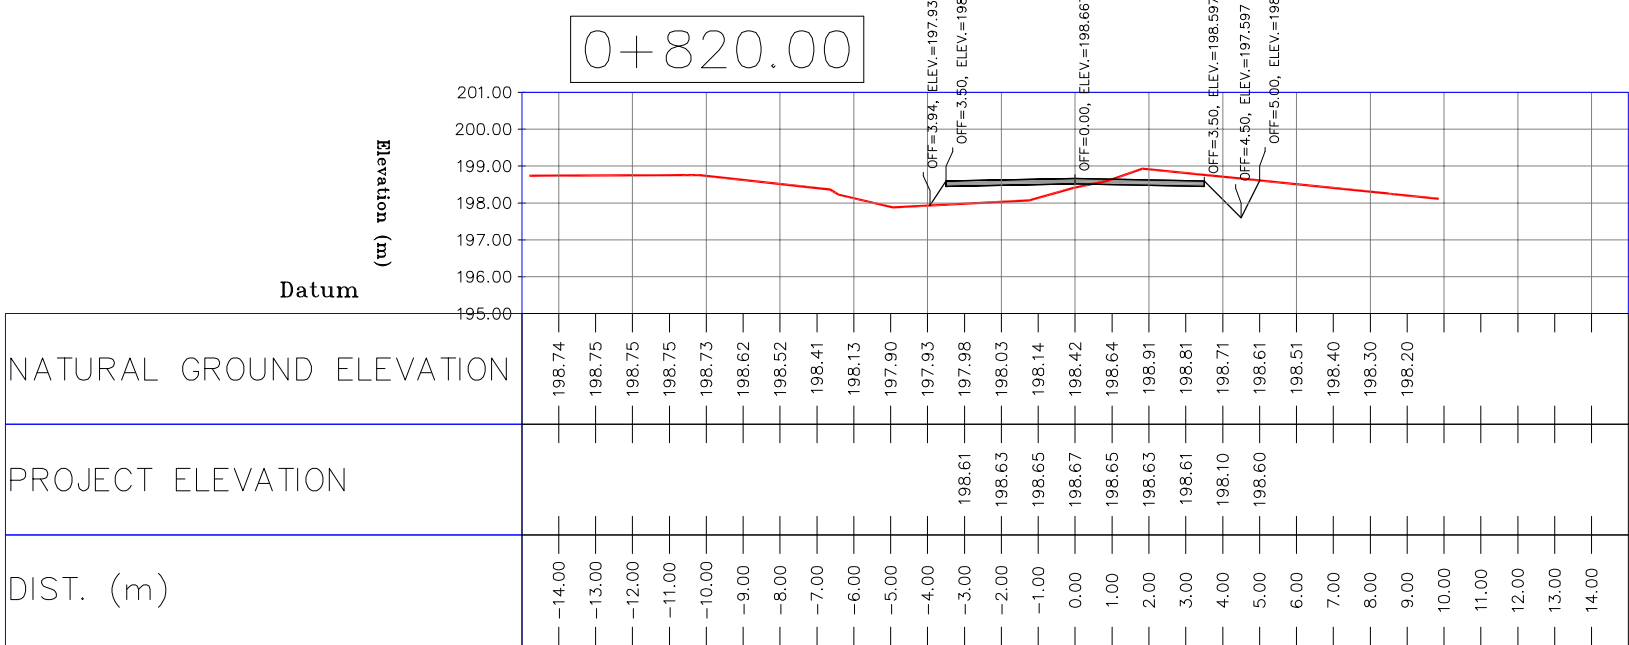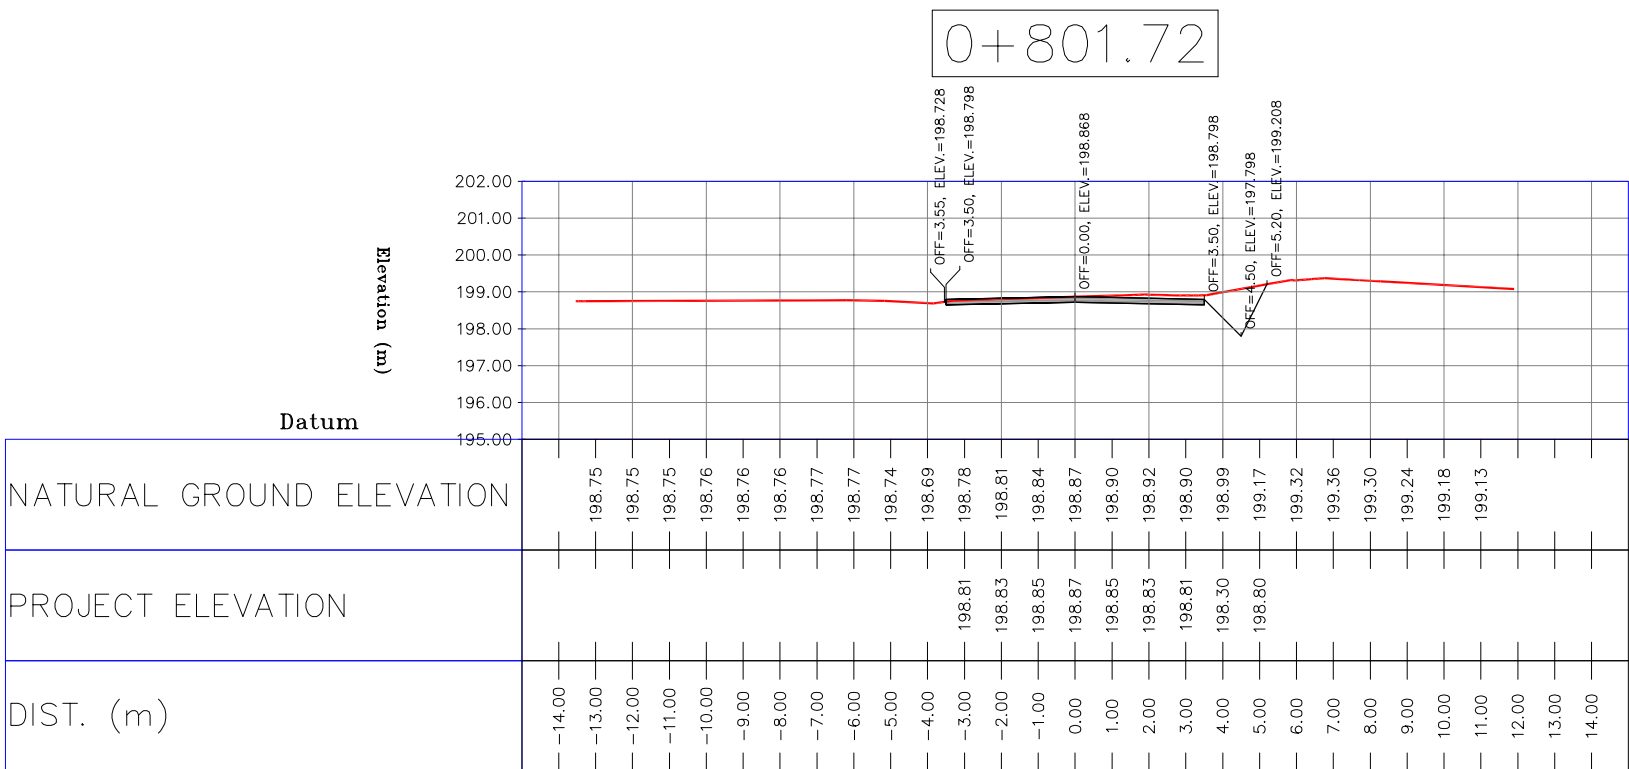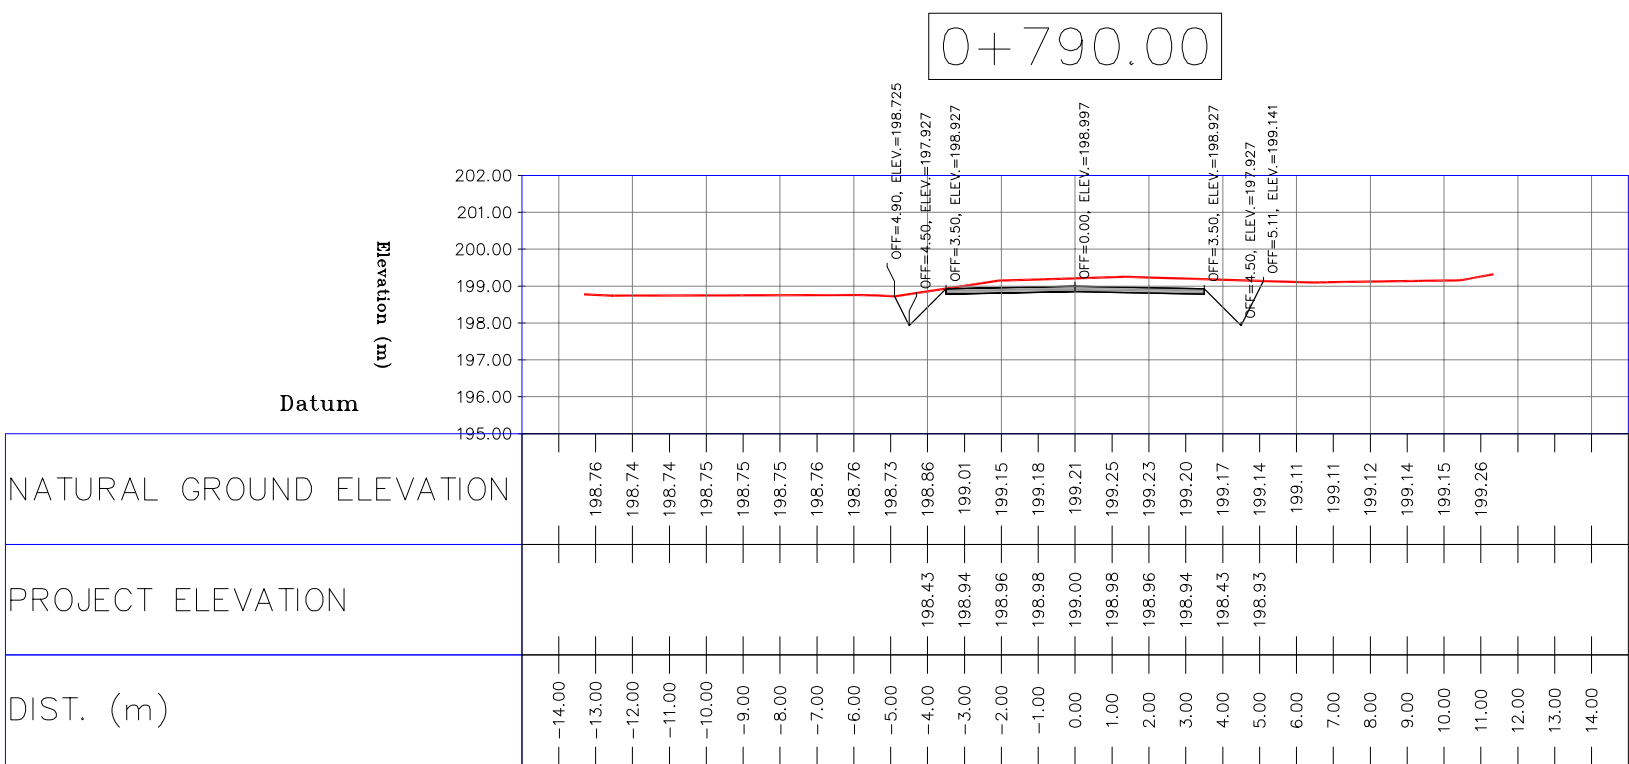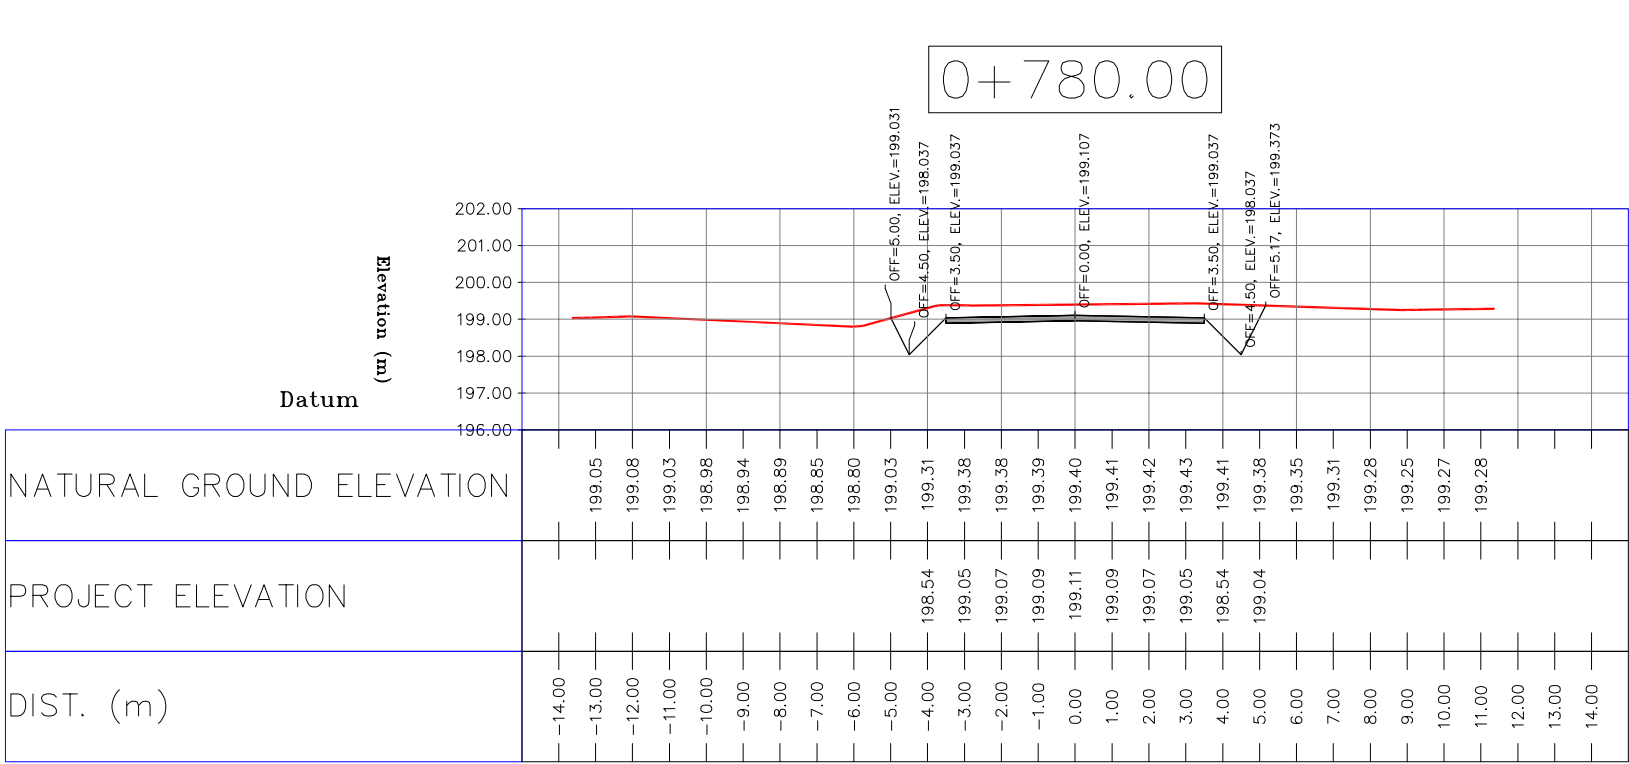


- NOTES
- 1-ALL COORDINATES AND ELEVATIONS ARE IN METER.
 - 2-ALL DRAWINGS SHALL BE CHECKED BY CONTRACTOR WITH RELATIVE DRAWINGS BEFORE CONSTRUCTION.
 - 3-GEODETIC PARAMETERS FOR COORDINATES ARE AS BELOW:
HORIZONTAL COORDINATE SYSTEM: WGS84/UTM ZONE 39
ELLIPSOID : WORLD GEODETIC SYSTEM 1984 (WGS84)
MAP PROJECTION: UNIVERSAL TRANSVERSE MERCATOR (UTM)
VERTICAL DATUM: MSL
 - 4-THE SUITABLE MATERIAL FOR FILLING SHALL BE COLLECTED BASED ON TO THE BELOW RULES:
 - PROJECT GEOTECHNICAL INVESTIGATION REPORT, BORROW MATERIALS AND SPECIFICATION STUDY PART.
 - "GENERAL SPECIFICATION FOR ROAD" NO. 101, SECTION 207, IRAN PLANNING AND BUDGET ORGANIZATION.
 - PROJECT GENERAL SPECIFICATION "SPECIFICATION FOR EARTH WORK" DOCUMENT NUMBER "BK-GNRL-PEDCO-000-CV-SP-0004".
 - GEOTECHNICAL REPORTS AND CLIENT'S SITE SUPERVISORY BODY RECOMMENDATIONS AND APPROVALS.
 - 5-BEFORE ANY EARTH WORK ACTIVITIES (CUT OR FILL), TOP AND UNSUITABLE SOIL (MARN,...) SHALL BE REMOVED AS GEOTECHNICAL RECOMMENDATION AND SUPERVISOR'S REQUIREMENTS.









LEGEND		
	WELL LOCATION	CANAL
	WELL	RIVER
	SITE	WATER COURSE
	CAMP SITE	CONTOURS
	ASPHALT ROAD	SPOT HEIGHT
	GRAVEL ROAD	BENCH MARK
	PROPOSED ROAD	BRIDGE
	DAYLIGHT	CULVERT

REFERENCE DRAWING	DRG. No.
General Civil Layout -BK14	BK-BK14-PEDCO-110-CV-PY-0001
Rough Grading Plan-BK14	BK-GNRL-PEDCO-110-CV-PY-0003
Specification For Earth Work	BK-GNRL-PEDCO-000-CV-SP-0004
Standard Drawing For Slope Protection Details	BK-GNRL-PEDCO-000-CV-DW-0002
Geotechnical Investigation Report - BK14	BK-BK14-PEDCO-110-GT-BT-0001
Specification For Road & Paving	BK-GNRL-PEDCO-000-CV-SP-0002
MTO For Civil Works - BK14	BK-BK14-PEDCO-110-CV-WT-0001

ABBREVIATION
PT= POINT
PVI= POINT OF VERTICAL INTERSECTION
LVC= LENGTH OF VERTICAL CURVE
BVCS= BEGIN OF VERTICAL CURVE STATION
BVCE= BEGIN OF VERTICAL CURVE ELEVATION
EVCS= END OF VERTICAL CURVE STATION
EVCE= END OF VERTICAL CURVE ELEVATION

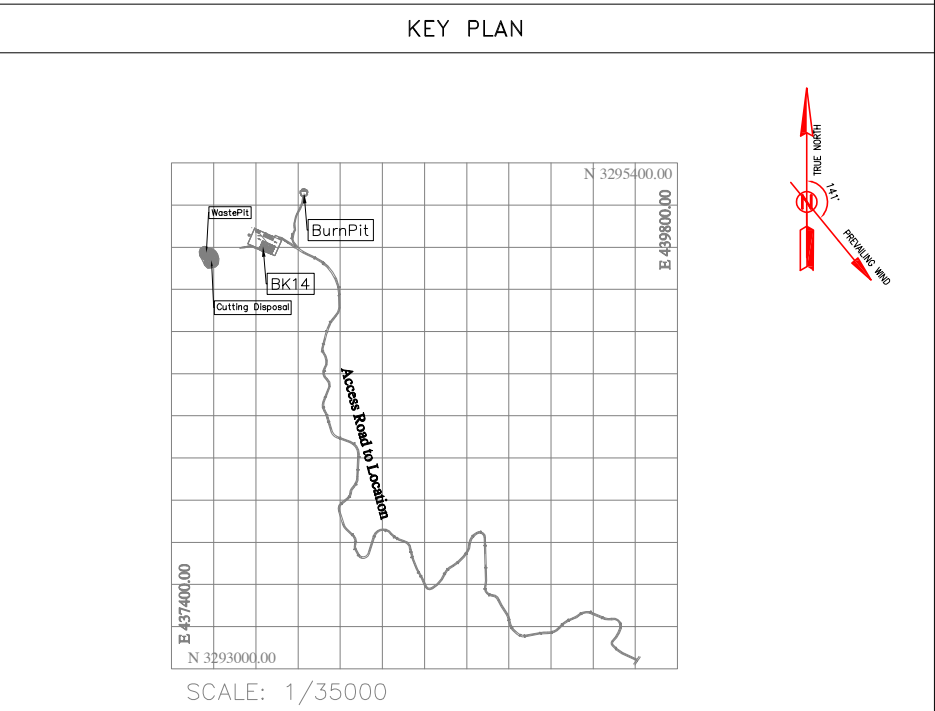

D02	MAR.2023	IFA	R.BERLOUEI	M.FAKHARIAN	M.MEHRSHAD	***	***	*****	***	*****	***	*****	
D01	NOV.2022	IFA	R.BERLOUEI	M.FAKHARIAN	M.MEHRSHAD	***	REV.	DESCRIPTION	BY	DATE	BY	DATE	
D00	OCT.2022	IFC	R.BERLOUEI	M.FAKHARIAN	M.MEHRSHAD	***			CHECKED		REV. APPR.		
REV.	DATE	P.O.I.S	PREP.	CHK.	APP.	AUT.	اصل و کپی سه این نقشه و دو اقیاناس متعلق به شرکت ملی مناطق نفت خیز جنوب می باشد.						
PROJECT NAME: BINAK OILFIELD DEVELOPMENT/SUB-SURFACE WORK PACKAGES BK14 WHF MODIFICATIONS								THE ORIGINAL AND ALL COPIES OF THIS DRAWING TOGETHER WITH THE COPYRIGHT THEREIN ARE THE SOLE PROPERTY OF N.I.S.O.C./ FIELDS					
PROJECT NO.: 971020													
EPC CONTRACTOR:			EPD/EPC CONTRACTOR(GC):			BINAK OILFIELD DEVELOPMENT SUB-SURFACE WORK PACKAGES BK14 WHF MODIFICATIONS							
 HIRGAN ENERGY - DESIGN & INSPECTION COMPANIES			 PETROIRAN DEVELOPMENT COMPANY										
						DATE	SCALE	DRAWING BY	CHECKED BY	PROJECT ENG.			
DRAWING TITLE: CIVIL AND STRUCTURAL DRAWINGS - BK14 ACCESS ROAD TRANSVERSAL SECTIONS							NO CONSTRUCTION PERMITTED UNLESS DRAWING APPROVED						
APPROVED FOR CONSTRUCTION					BY:		DATE:						
SCALE	SIZE	DRAWING NO.			SHEET NO.	REV.	BUDGET REF.	LOCATION	SIZE	CLASS	SERIAL NO.	SHEET	REVISION
H=1:200 V=1:200	A1	BK-BK14-PEDCO-110-CV-DW-0001			44 OF 103	D01	053-073-9184	F	4	S	708209	44	D02

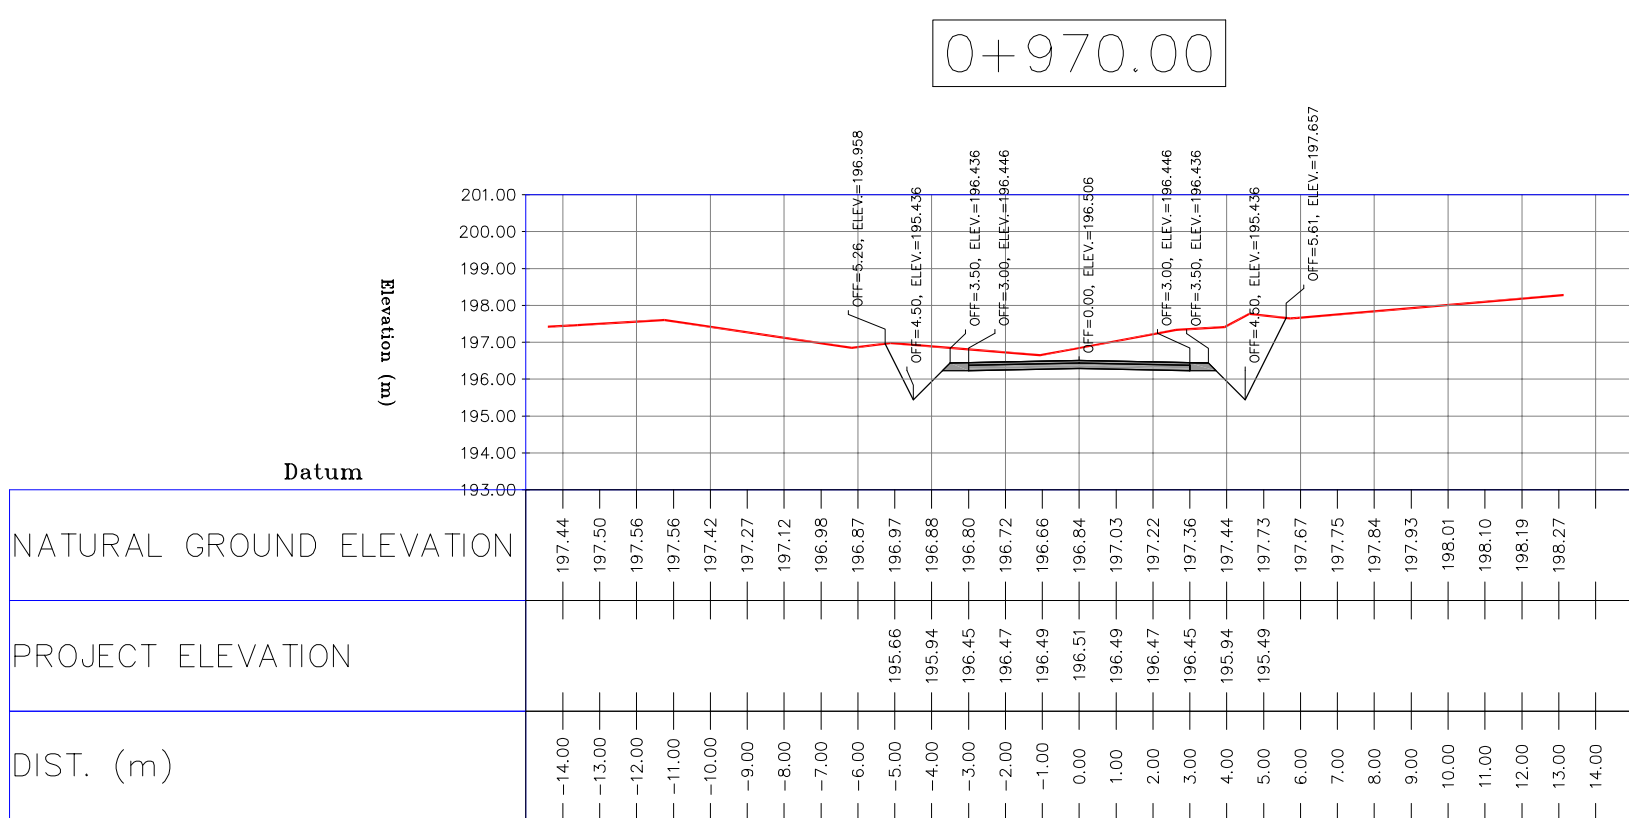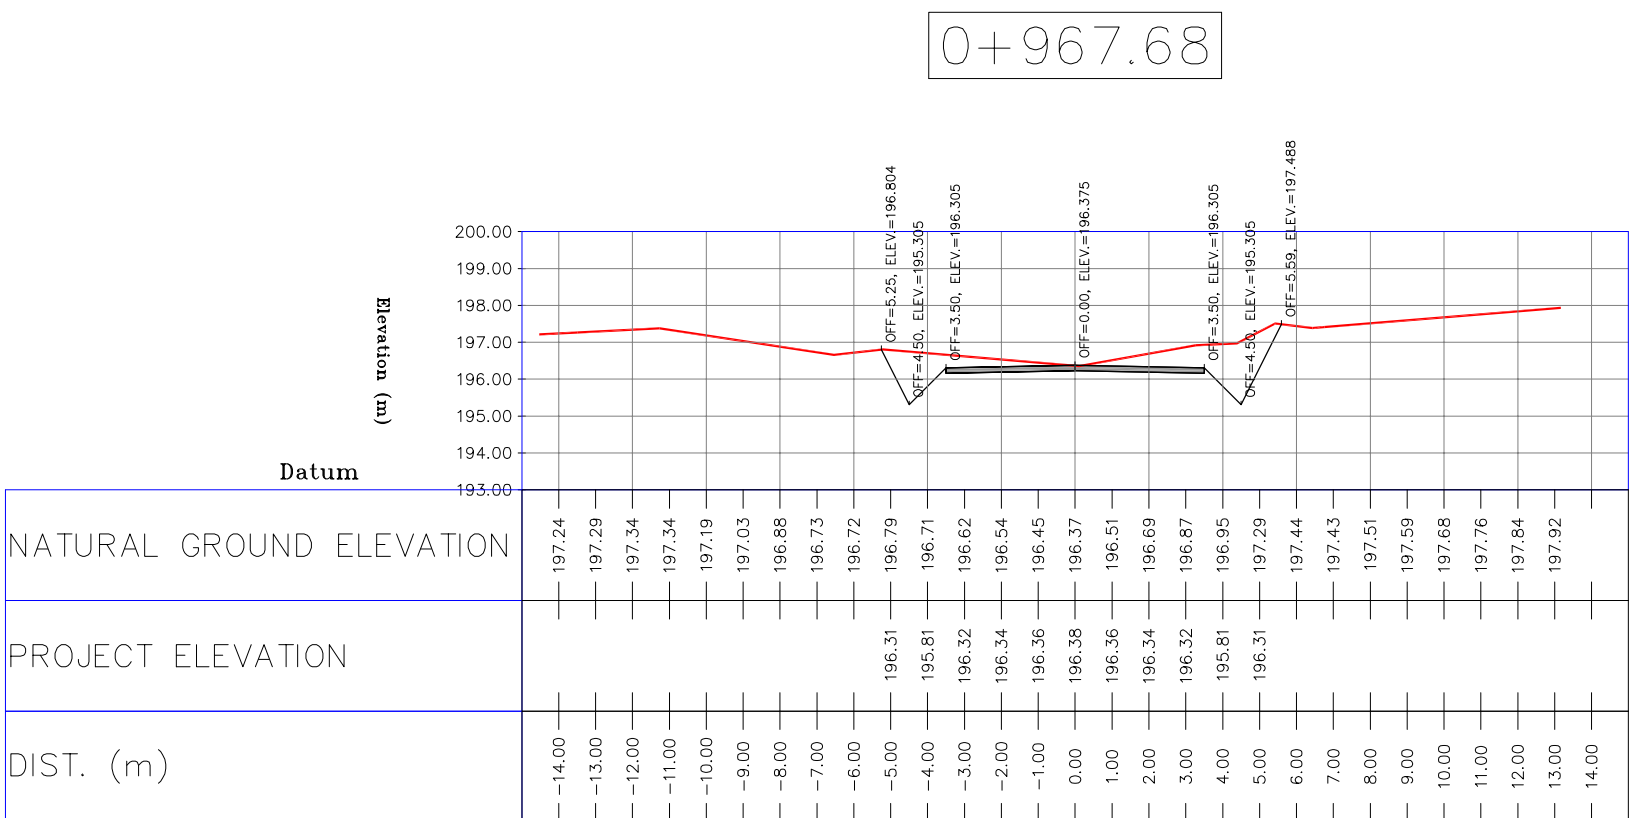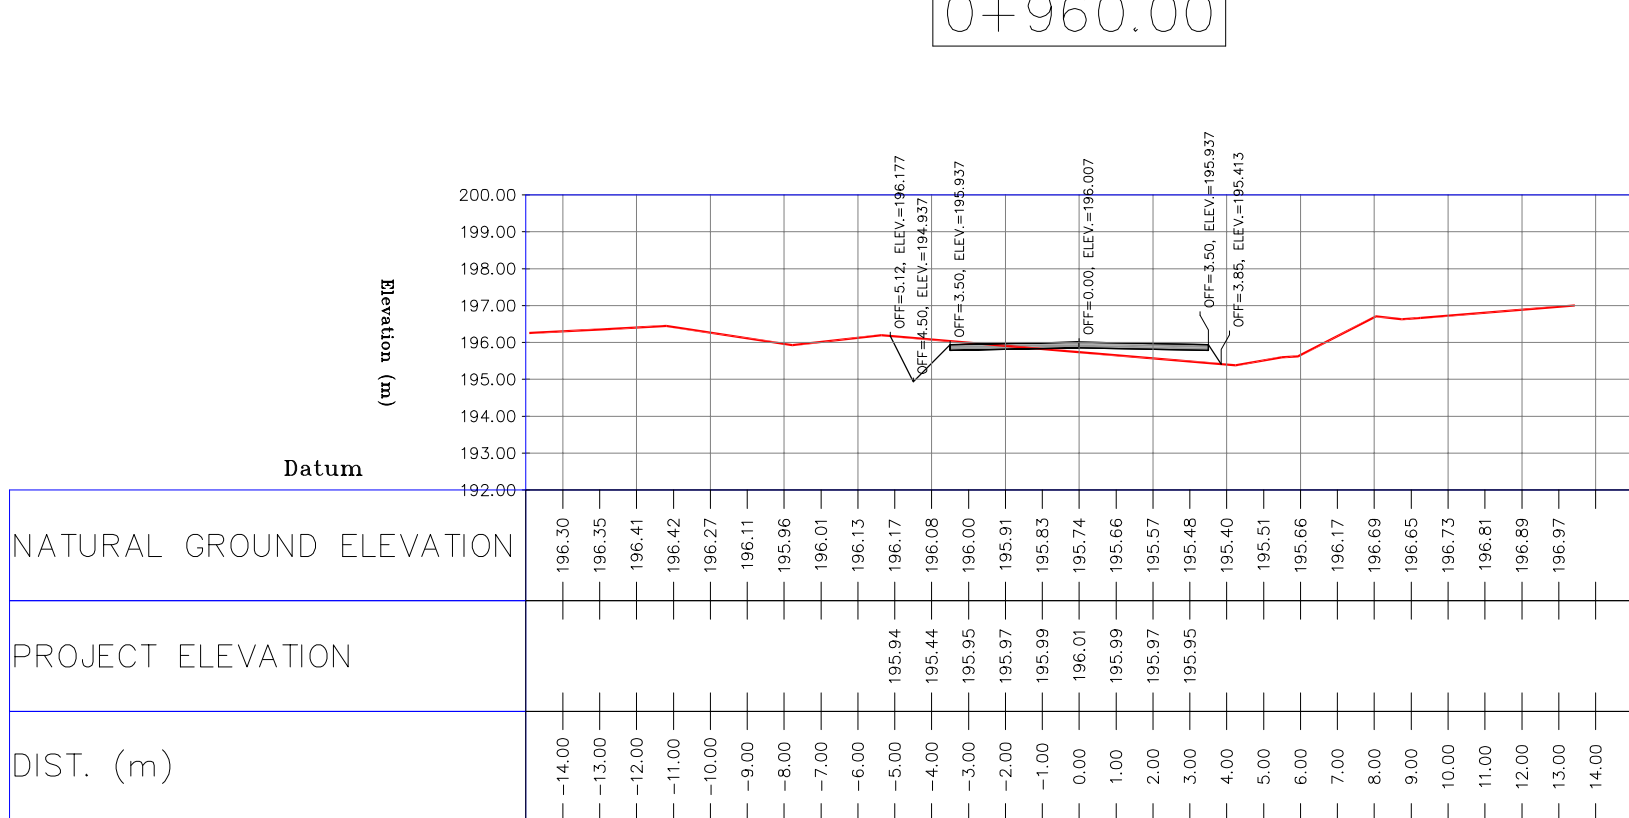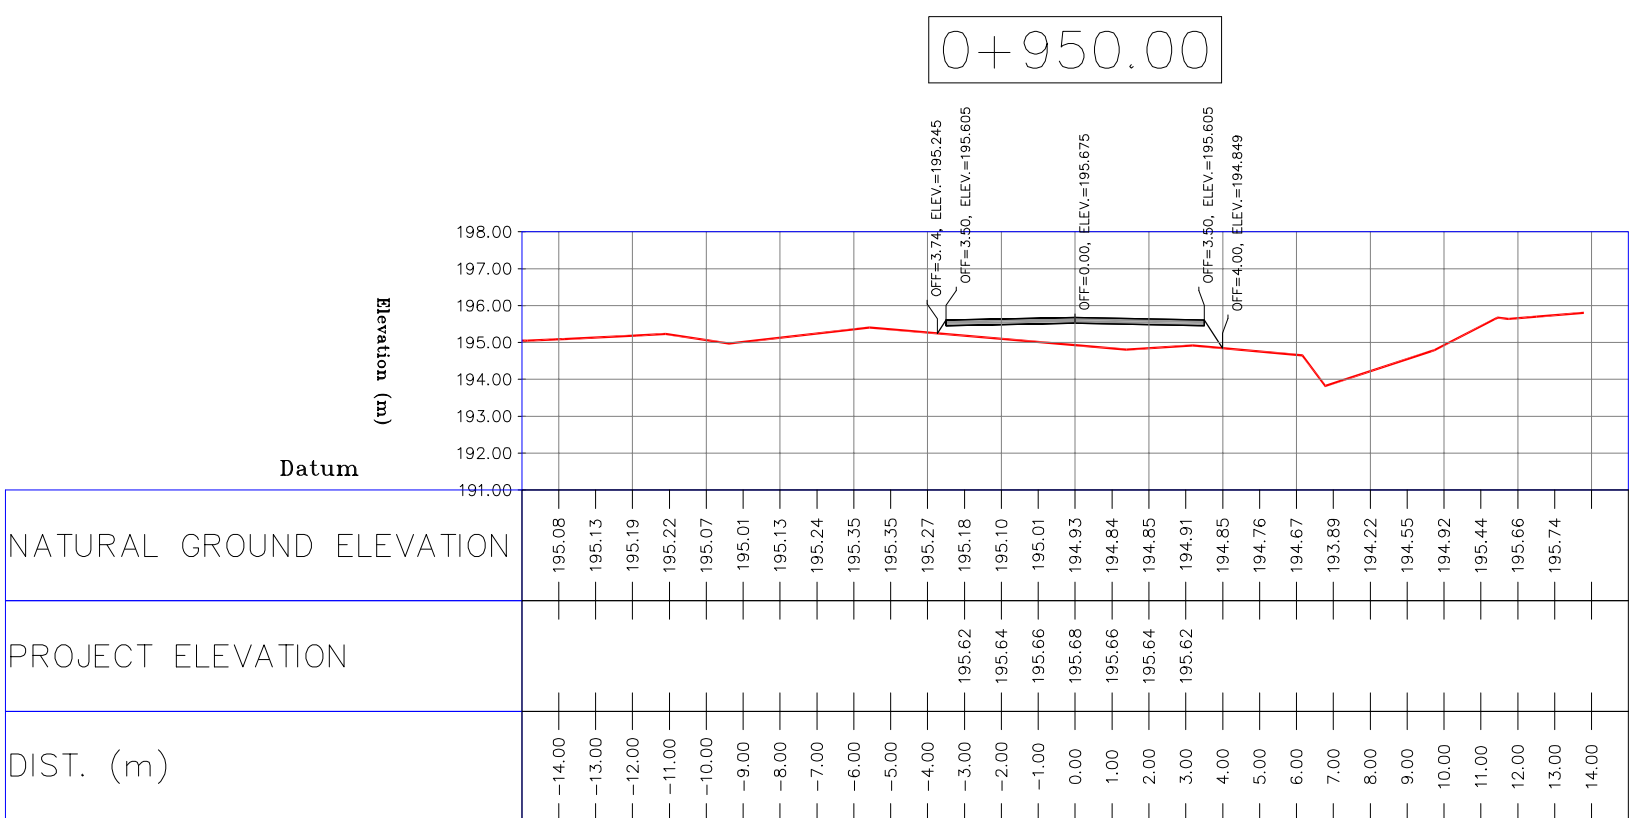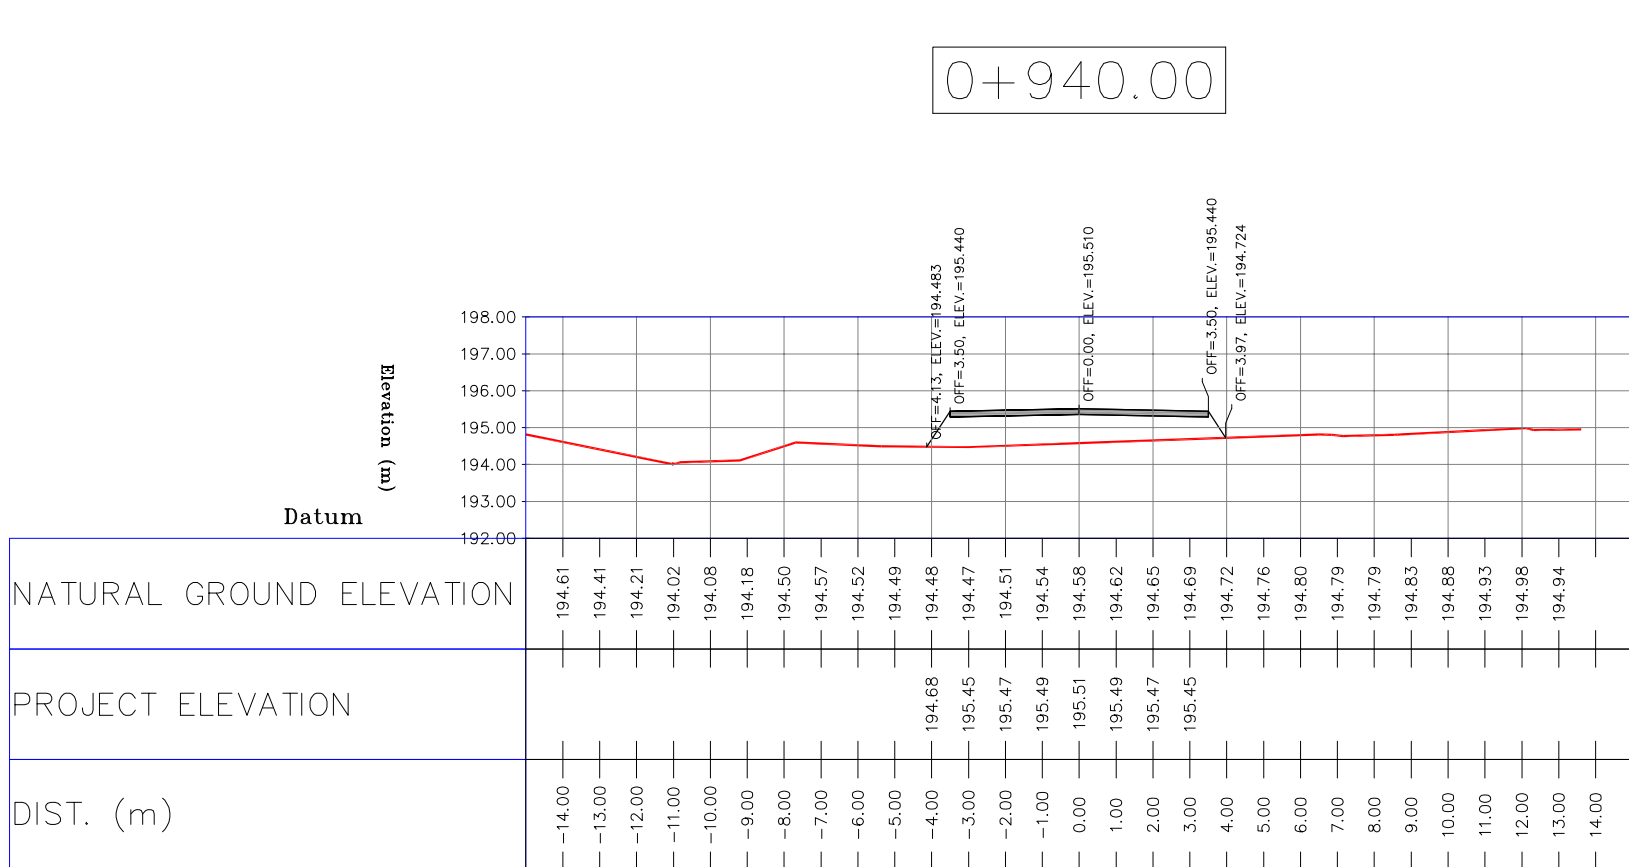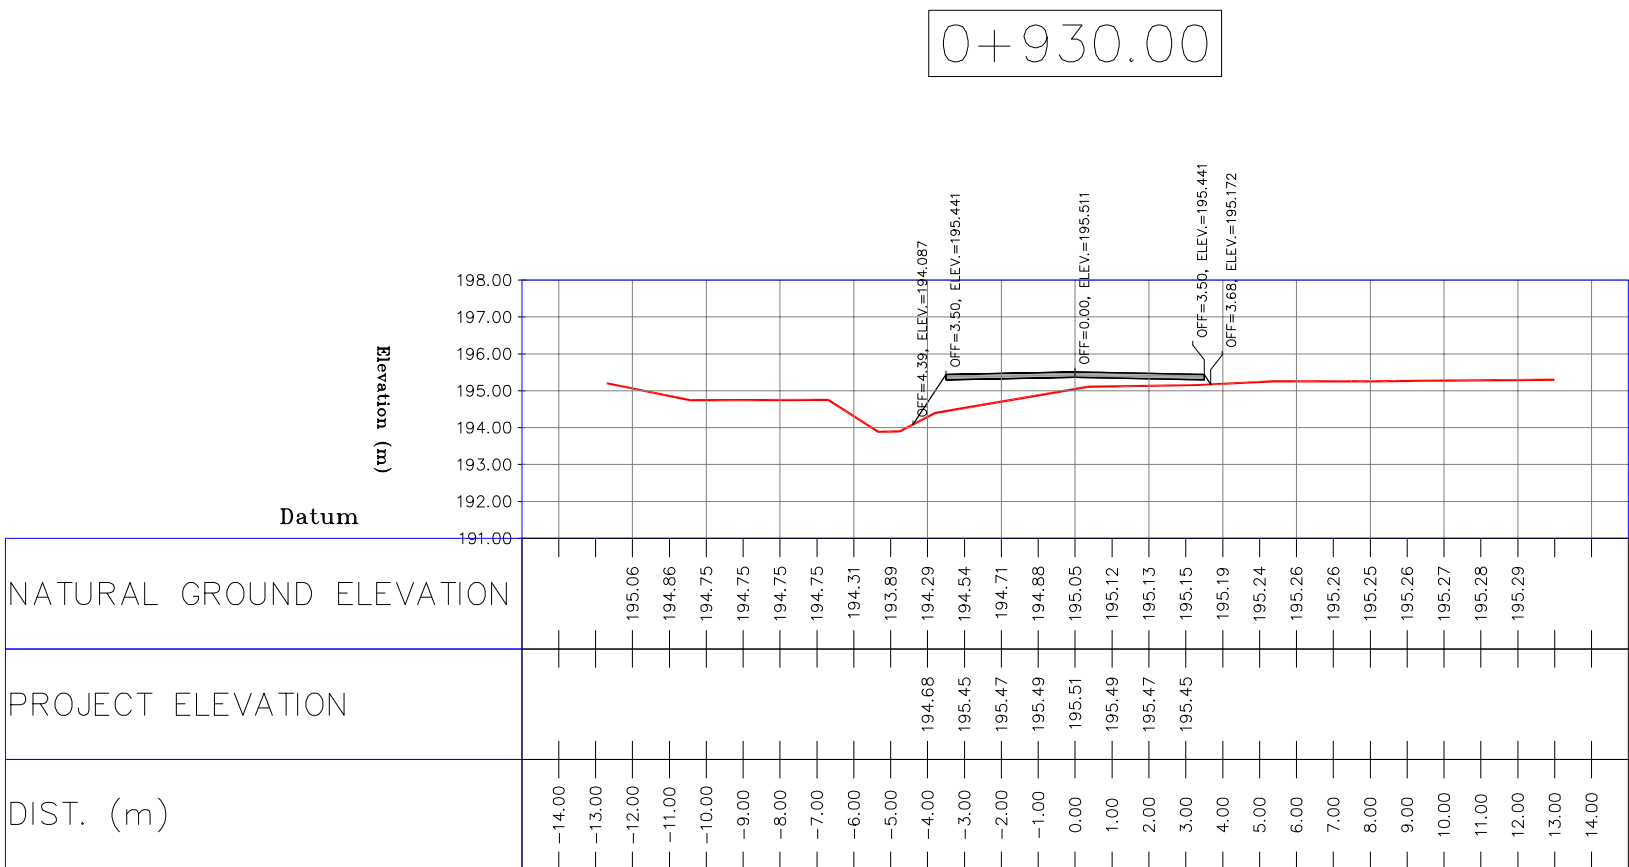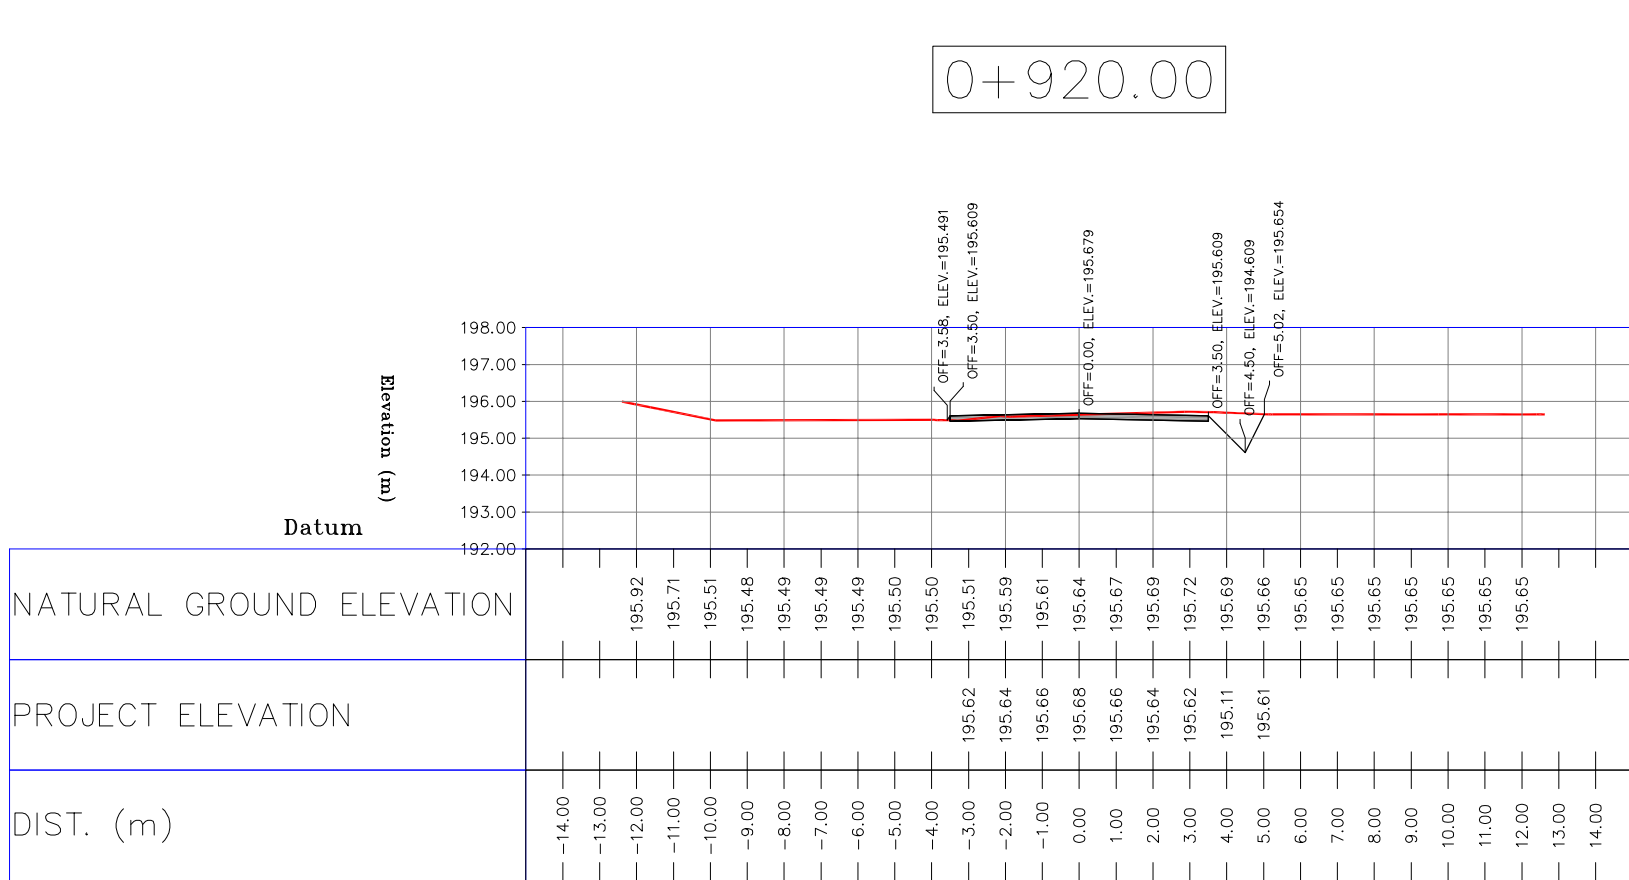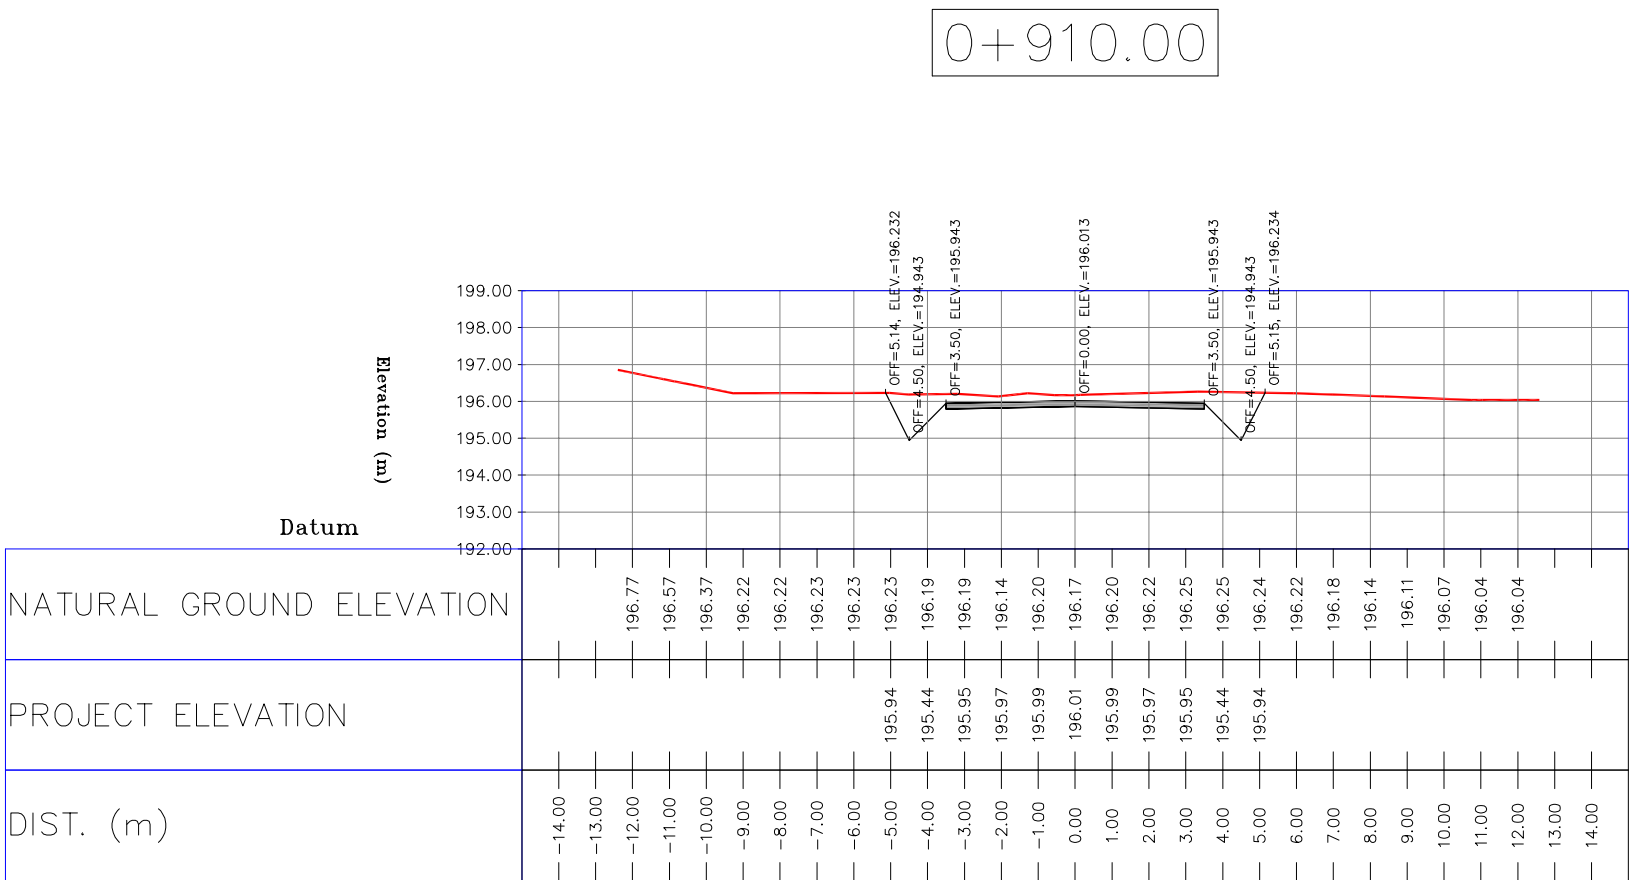


- NOTES
- 1-ALL COORDINATES AND ELEVATIONS ARE IN METER.
 - 2-ALL DRAWINGS SHALL BE CHECKED BY CONTRACTOR WITH RELATIVE DRAWINGS BEFORE CONSTRUCTION.
 - 3-GEODETIC PARAMETERS FOR COORDINATES ARE AS BELOW:
HORIZONTAL COORDINATE SYSTEM: WGS84/UTM ZONE 39
ELLIPSOID : WORLD GEOIDETIC SYSTEM 1984 (WGS84)
MAP PROJECTION: UNIVERSAL TRANSVERSE MERCATOR (UTM)
VERTICAL DATUM: MSL
 - 4-THE SUITABLE MATERIAL FOR FILLING SHALL BE COLLECTED BASED ON TO THE BELOW RULES:
 - PROJECT GEOTECHNICAL INVESTIGATION REPORT, BORROW MATERIALS AND SPECIFICATION STUDY PART.
 - "GENERAL SPECIFICATION FOR ROAD" NO. 101, SECTION 207, IRAN PLANNING AND BUDGET ORGANIZATION.
 - PROJECT GENERAL SPECIFICATION "SPECIFICATION FOR EARTH WORK" DOCUMENT NUMBER "BK-GNRL-PEDCO-000-CV-SP-0004".
 - GEOTECHNICAL REPORTS AND CLIENT'S SITE SUPERVISORY BODY RECOMMENDATIONS AND APPROVALS.
 - 5-BEFORE ANY EARTH WORK ACTIVITIES (CUT OR FILL), TOP AND UNSUITABLE SOIL (MARN,...) SHALL BE REMOVED AS GEOTECHNICAL RECOMMENDATION AND SUPERVISOR'S REQUIREMENTS.









LEGEND		
	WELL LOCATION	CANAL
	WELL	RIVER
	SITE	WATER COURSE
	CAMP SITE	CONTOURS
	ASPHALT ROAD	SPOT HEIGHT
	GRAVEL ROAD	BENCH MARK
	PROPOSED ROAD	BRIDGE
	DAYLIGHT	CULVERT

REFERENCE DRAWING	DRG. No.
General Civil Layout -BK14	BK-BK14-PEDCO-110-CV-PY-0001
Rough Grading Plan-BK14	BK-BK14-PEDCO-110-CV-PY-0003
Specification For Earth Work	BK-GNRL-PEDCO-000-CV-SP-0004
Standard Drawing For Slope Protection Details	BK-GNRL-PEDCO-000-CV-DW-0002
Geotechnical Investigation Report - BK14	BK-BK14-PEDCO-110-GT-R1-0001
Specification For Road & Paving	BK-GNRL-PEDCO-000-CV-SP-0002
MTO For Civil Works - BK14	BK-BK14-PEDCO-110-CV-WT-0001

ABBREVIATION
PT= POINT PVI= POINT OF VERTICAL INTERSECTION LVC= LENGTH OF VERTICAL CURVE BVCS= BEGIN OF VERTICAL CURVE STATION BVCE= BEGIN OF VERTICAL CURVE ELEVATION EVCS= END OF VERTICAL CURVE STATION EVCE= END OF VERTICAL CURVE ELEVATION

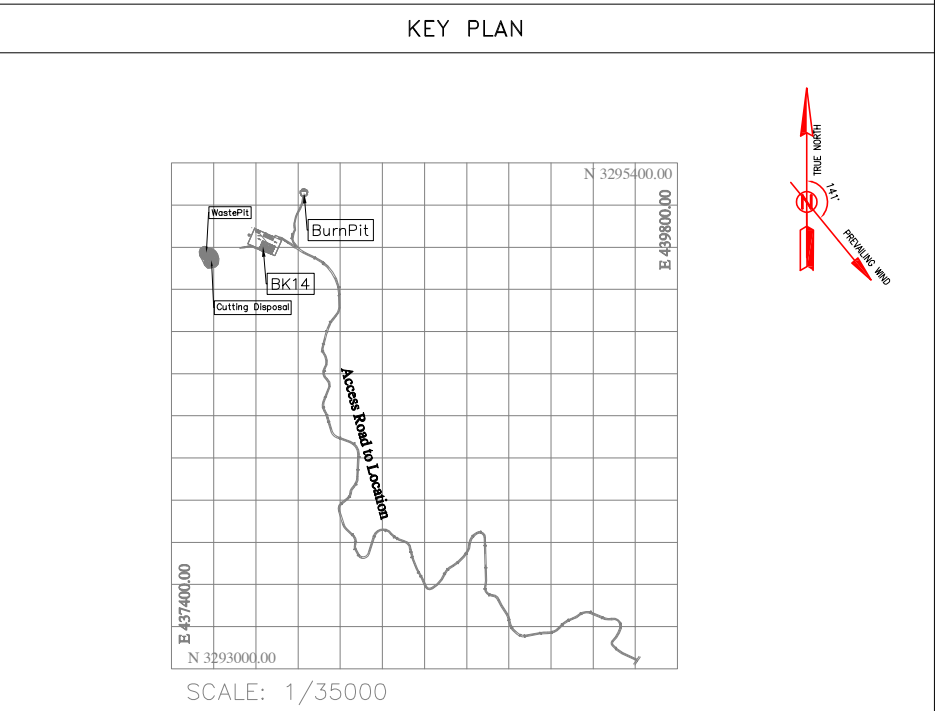

D02	MAR.2023	IFA	R.BERLOU	M.FAKHARIAN	M.MEHRSHAD	***	***	*****	***	*****	** **	*** *****
D01	NOV.2022	IFA	R.BERLOU	M.FAKHARIAN	M.MEHRSHAD	***	REV.	DESCRIPTION	BY	DATE	BY	DATE
D00	OCT.2022	IFC	R.BERLOU	M.FAKHARIAN	M.MEHRSHAD	***			CHECKED		REV. APPR.	
REV.	DATE	P.O.I.S	PREP.	CHK.	APP.	AUT.	اسمل و کلیه نسخ این نقشه و حق اقتباس متعلق به شرکت ملی مناطق نفت خیز جنوب میباشد.					
PROJECT NAME:							THE ORIGINAL AND ALL COPIES OF THIS DRAWING TOGETHER WITH THE COPYRIGHT THEREIN ARE THE SOLE PROPERTY OF N.I.S.O.C./ FIELDS					
PROJECT NO.:							BINAK OILFIELD DEVELOPMENT SUB-SURFACE WORK PACKAGES BK14 WHF MODIFICATIONS					
EPC CONTRACTOR:							BINAK OILFIELD DEVELOPMENT SUB-SURFACE WORK PACKAGES BK14 WHF MODIFICATIONS					
DRAWING TITLE:							NO CONSTRUCTION PERMITTED UNLESS DRAWING APPROVED					
SCALE							BUDGET REF.					
SIZE							LOCATION					
DRAWING NO.							SIZE					
SHEET NO.							CLASS					
REV.							SERIAL NO.					
46 OF 103							SHEET					
D01							REVISION					
053-073-9184							708209					
F							46					
4							D02					
S												

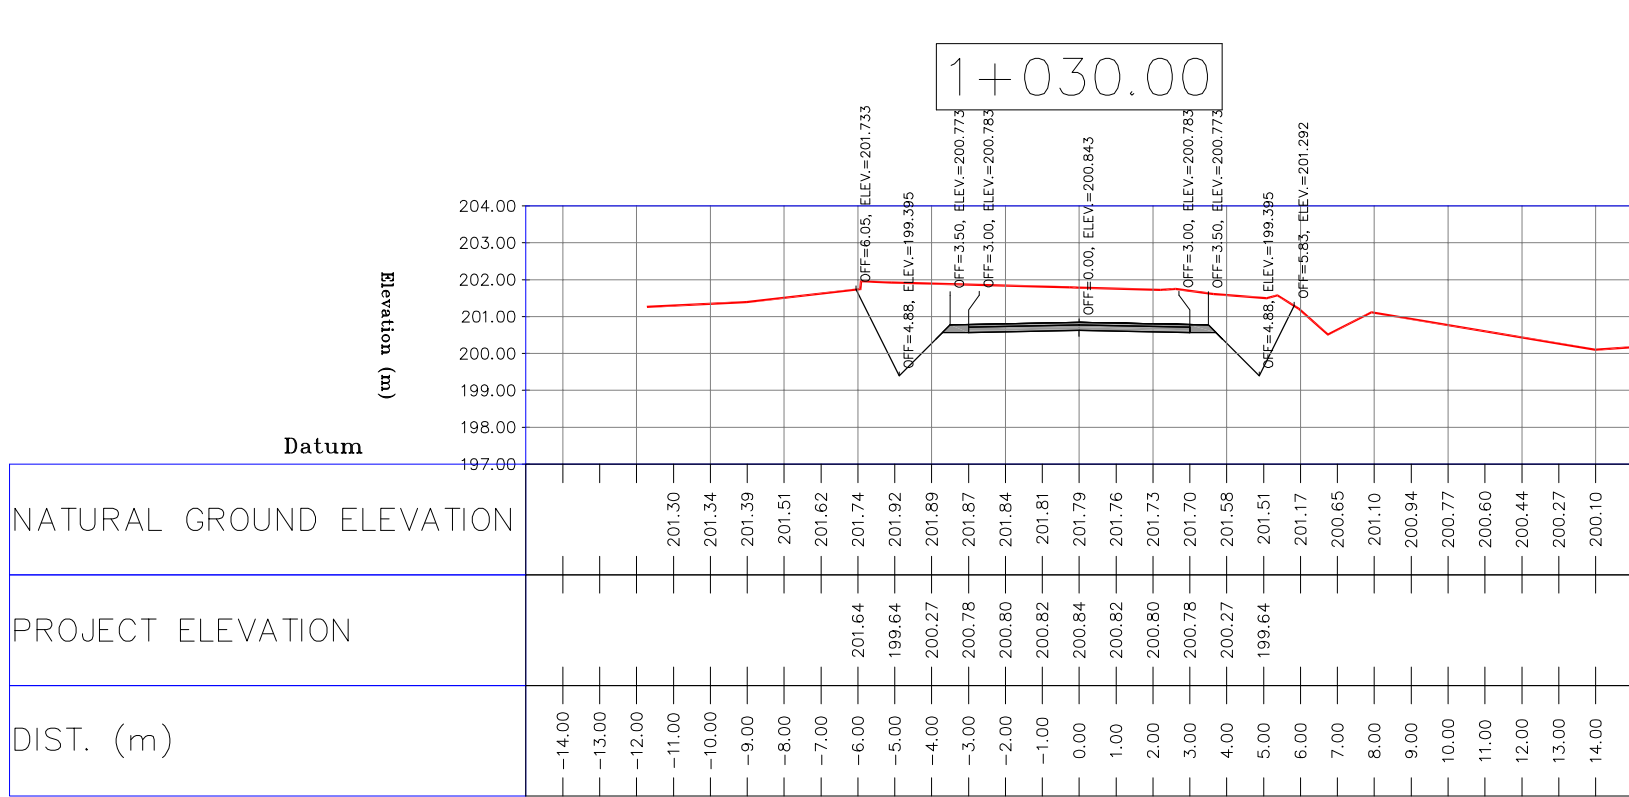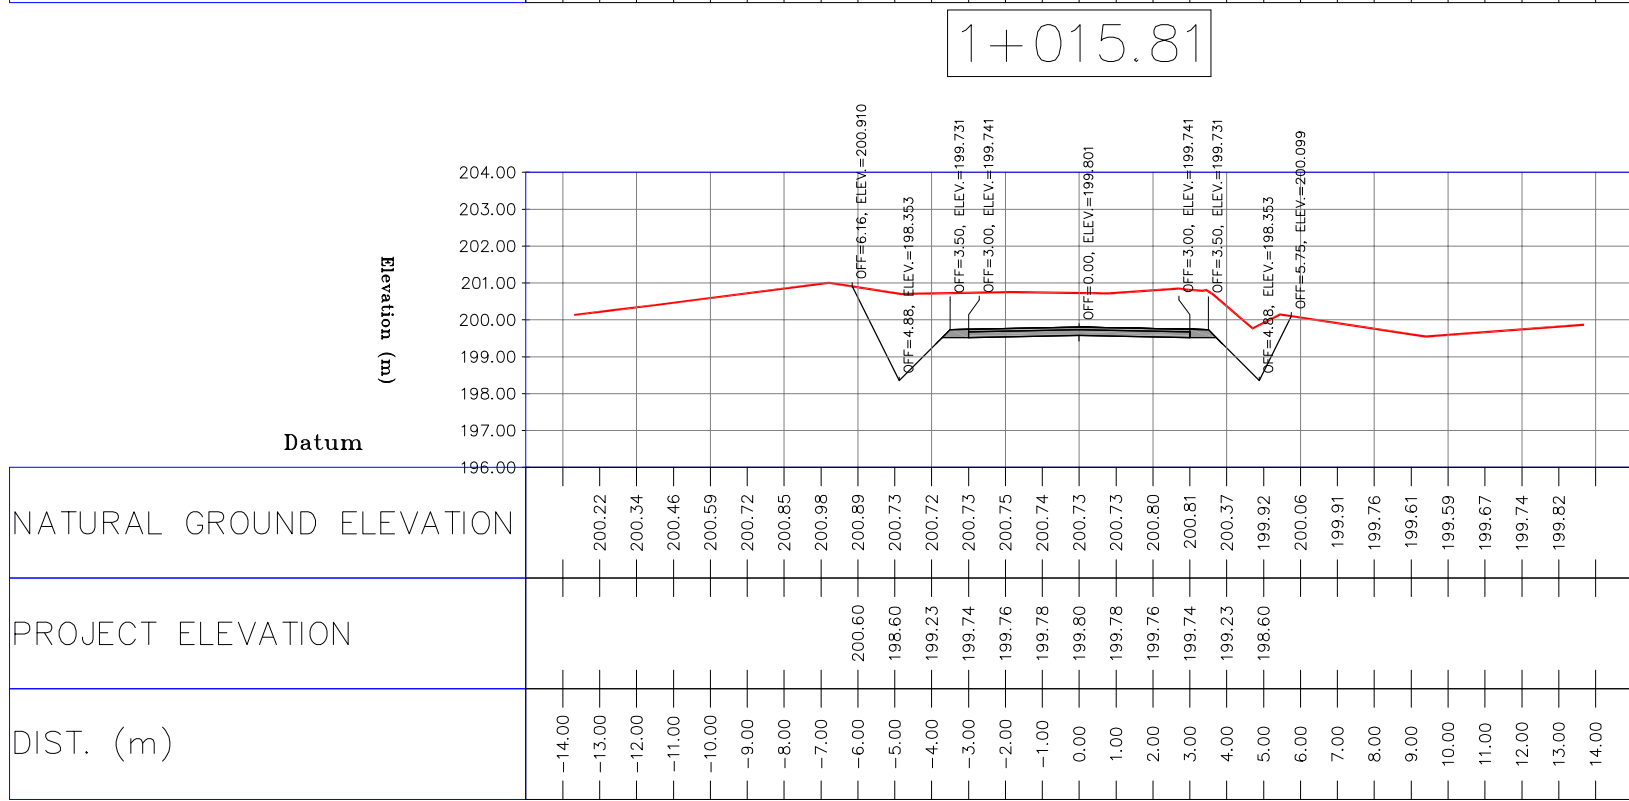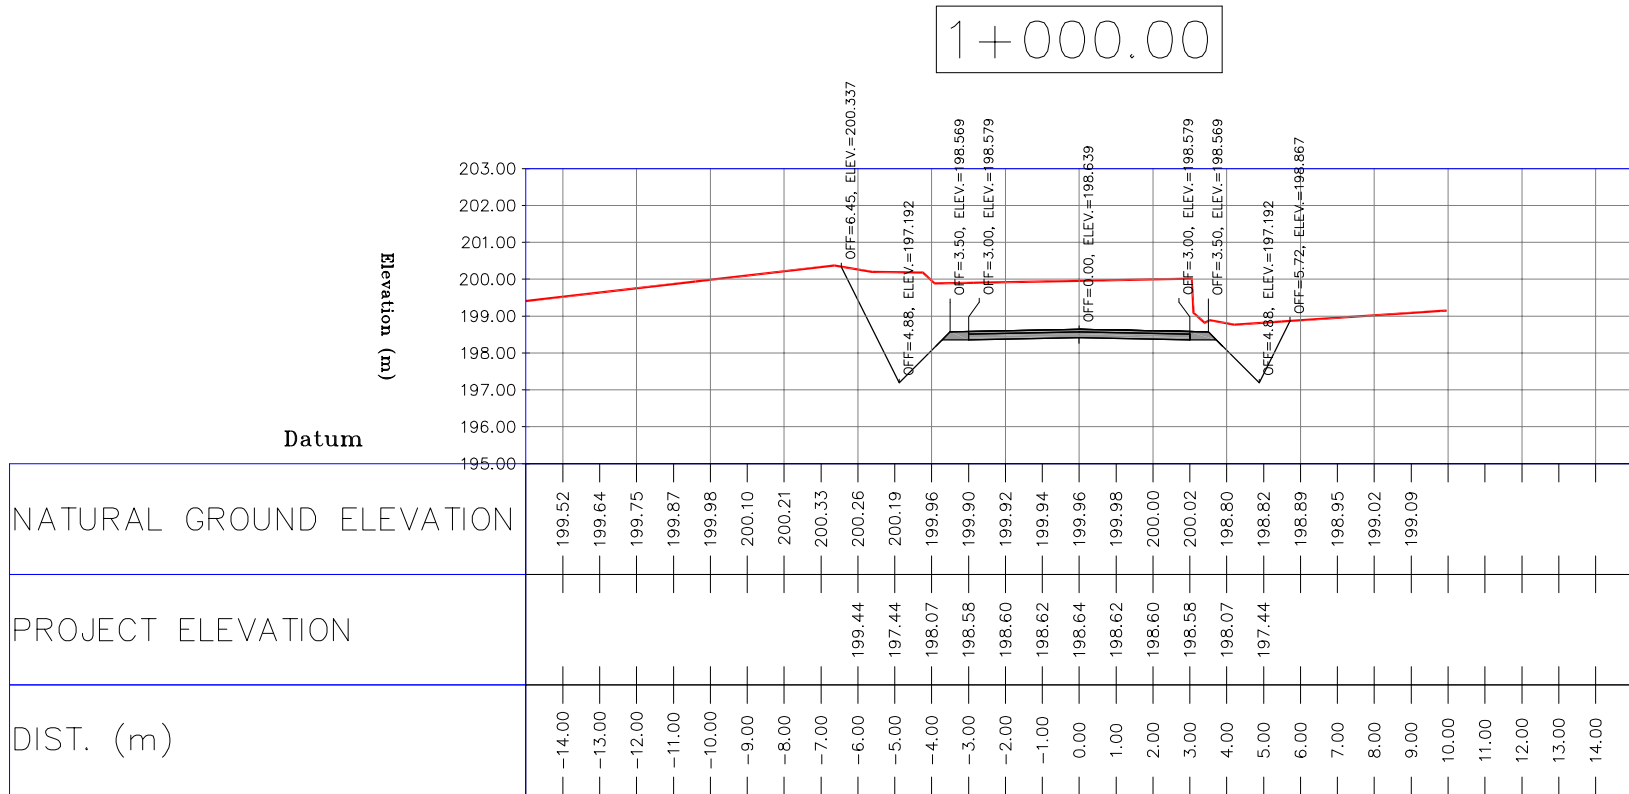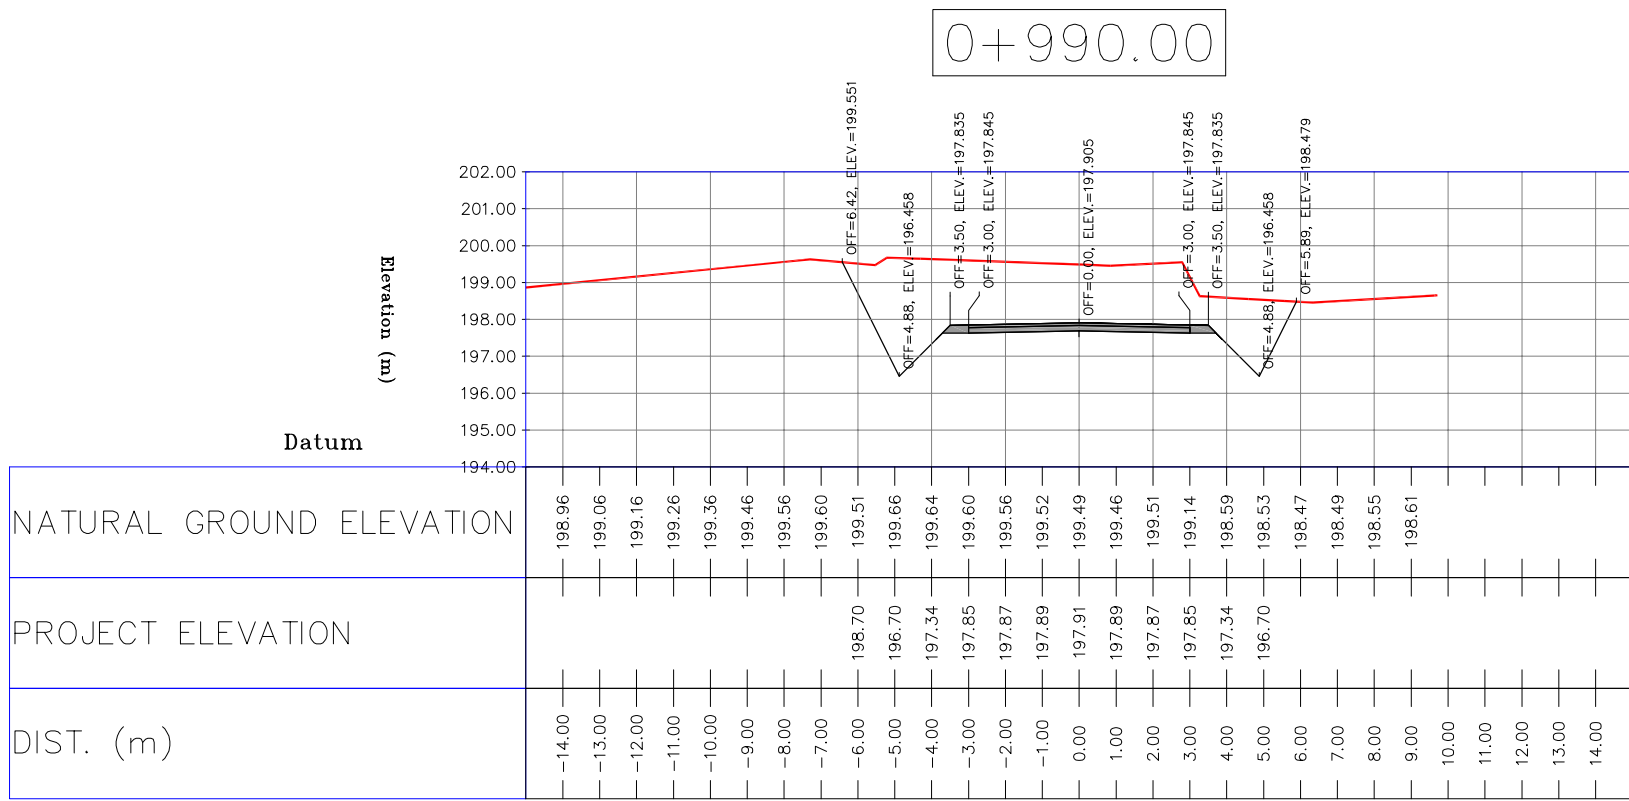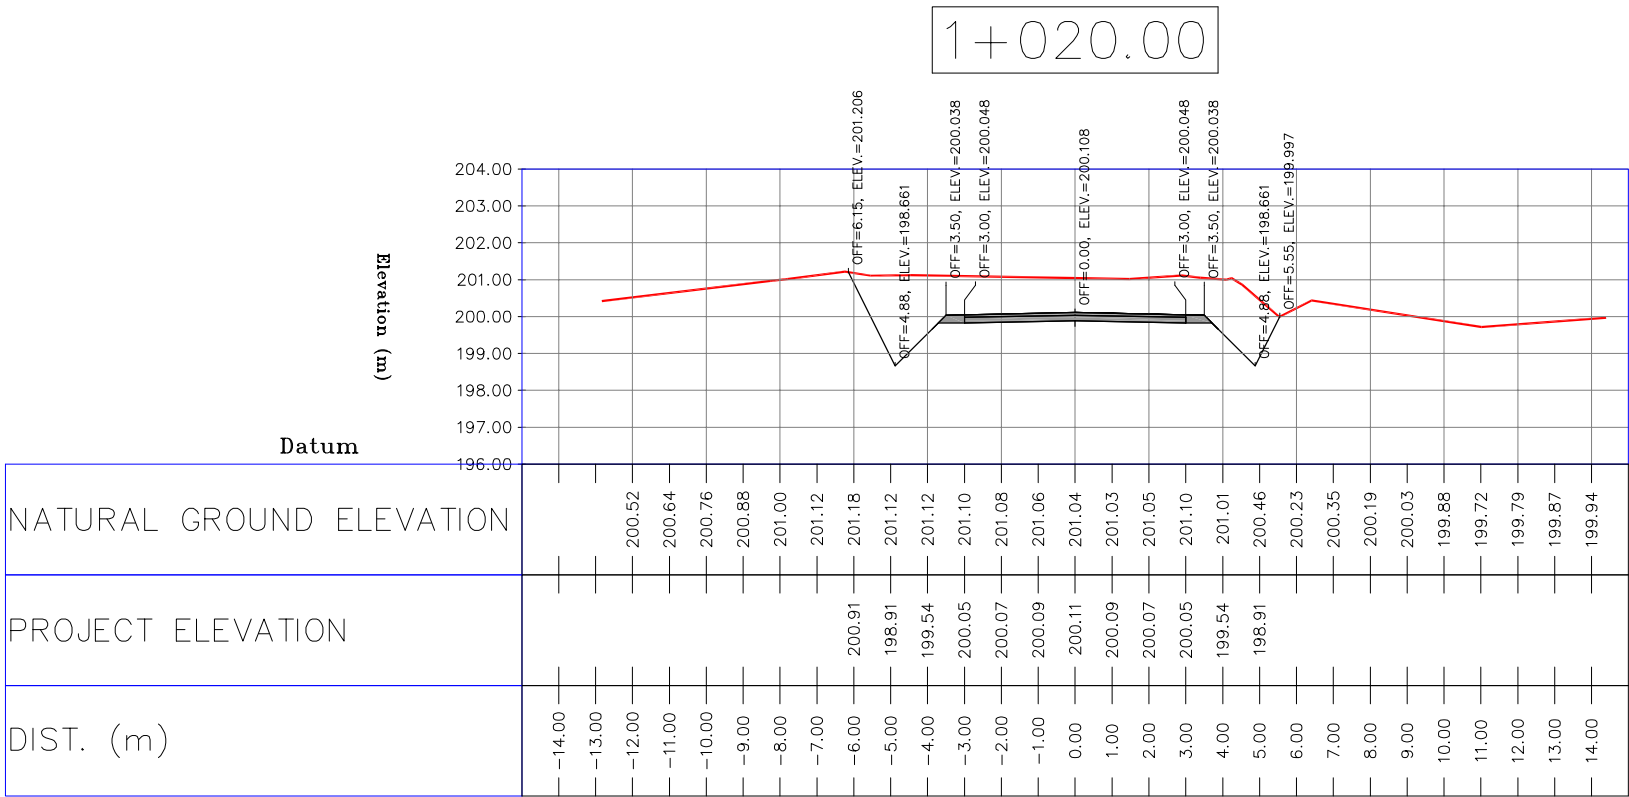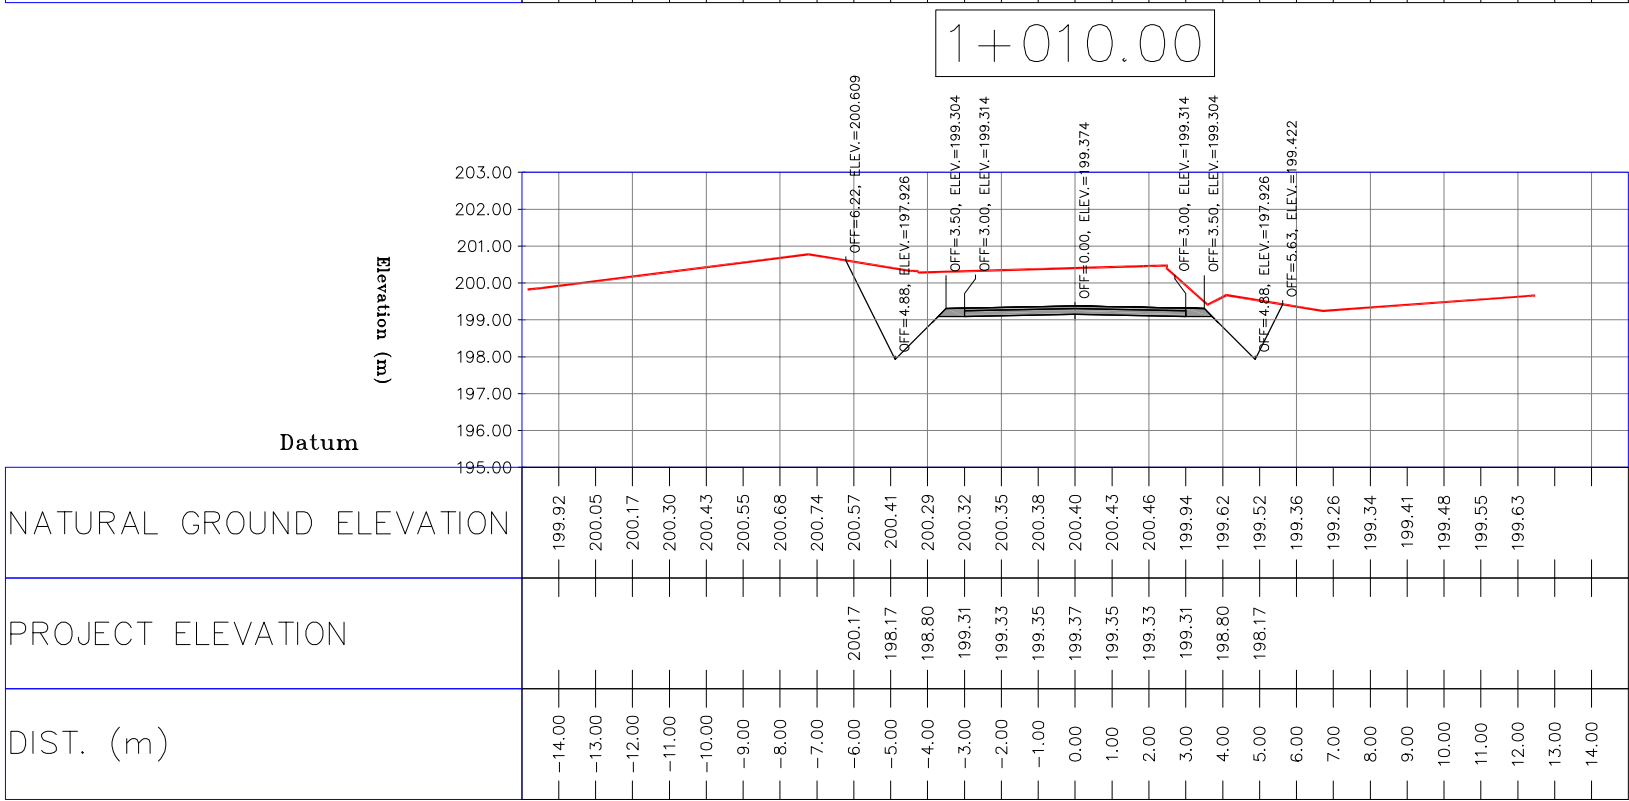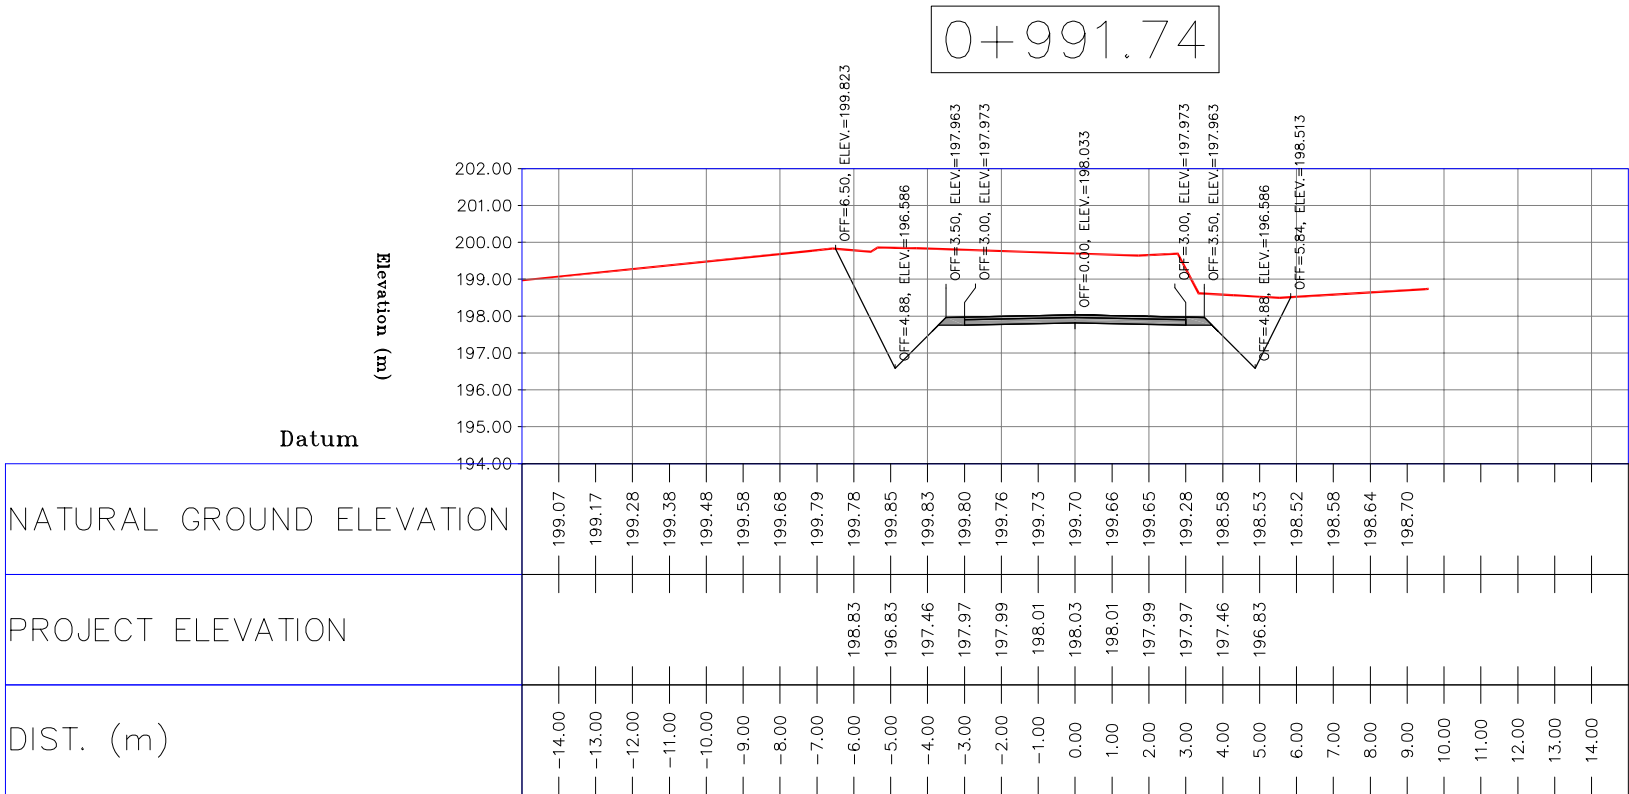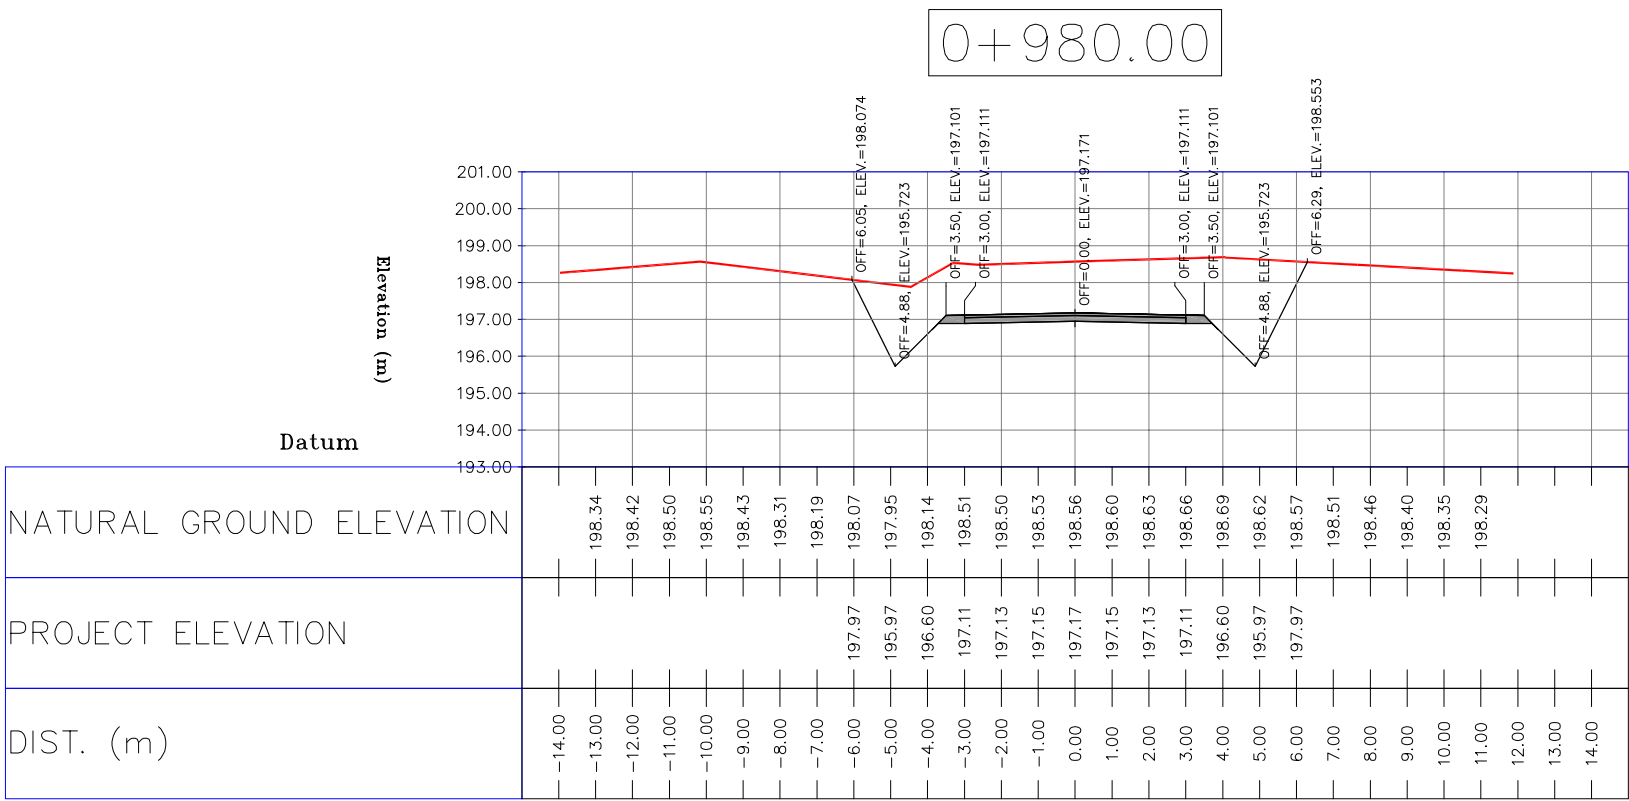


- NOTES
- 1-ALL COORDINATES AND ELEVATIONS ARE IN METER.
 - 2-ALL DRAWINGS SHALL BE CHECKED BY CONTRACTOR WITH RELATIVE DRAWINGS BEFORE CONSTRUCTION.
 - 3-GEODETIC PARAMETERS FOR COORDINATES ARE AS BELOW:
HORIZONTAL COORDINATE SYSTEM: WGS84/UTM ZONE 39
ELLIPSOID : WORLD GEODETIC SYSTEM 1984 (WGS84)
MAP PROJECTION: UNIVERSAL TRANSVERSE MERCATOR (UTM)
VERTICAL DATUM: MSL
 - 4-THE SUITABLE MATERIAL FOR FILLING SHALL BE COLLECTED BASED ON TO THE BELOW RULES:
 - PROJECT GEOTECHNICAL INVESTIGATION REPORT, BORROW MATERIALS AND SPECIFICATION STUDY PART.
 - "GENERAL SPECIFICATION FOR ROAD" NO. 101, SECTION 207, IRAN PLANNING AND BUDGET ORGANIZATION.
 - PROJECT GENERAL SPECIFICATION "SPECIFICATION FOR EARTH WORK" DOCUMENT NUMBER "BK-GNRL-PEDCO-000-CV-SP-0004".
 - GEOTECHNICAL REPORTS AND CLIENT'S SITE SUPERVISORY BODY RECOMMENDATIONS AND APPROVALS.
 - 5-BEFORE ANY EARTH WORK ACTIVITIES (CUT OR FILL), TOP AND UNSUITABLE SOIL (MARN,...) SHALL BE REMOVED AS GEOTECHNICAL RECOMMENDATION AND SUPERVISOR'S REQUIREMENTS.











LEGEND		
	WELL LOCATION	CANAL
	WELL	RIVER
	SITE	WATER COURSE
	CAMP SITE	CONTOURS
	ASPHALT ROAD	SPOT HEIGHT
	GRAVEL ROAD	BENCH MARK
	PROPOSED ROAD	BRIDGE
	DAYLIGHT	CULVERT

REFERENCE DRAWING	DRG. No.
General Civil Layout -BK14	BK-BK14-PEDCO-110-CV-PY-0001
Rough Grading Plan-BK14	BK-BK14-PEDCO-110-CV-PY-0003
Specification For Earth Work	BK-GNRL-PEDCO-000-CV-SP-0004
Standard Drawing For Slope Protection Details	BK-GNRL-PEDCO-000-CV-DW-0002
Geotechnical Investigation Report - BK14	BK-BK14-PEDCO-110-GT-RT-0001
Specification For Road & Paving	BK-GNRL-PEDCO-000-CV-SP-0002
MTO For Civil Works - BK14	BK-BK14-PEDCO-110-CV-WT-0001

ABBREVIATION	
PT=	POINT
PVI=	POINT OF VERTICAL INTERSECTION
LVC=	LENGTH OF VERTICAL CURVE
BVCS=	BEGIN OF VERTICAL CURVE STATION
BVCE=	BEGIN OF VERTICAL CURVE ELEVATION
EVCS=	END OF VERTICAL CURVE STATION
EVCE=	END OF VERTICAL CURVE ELEVATION

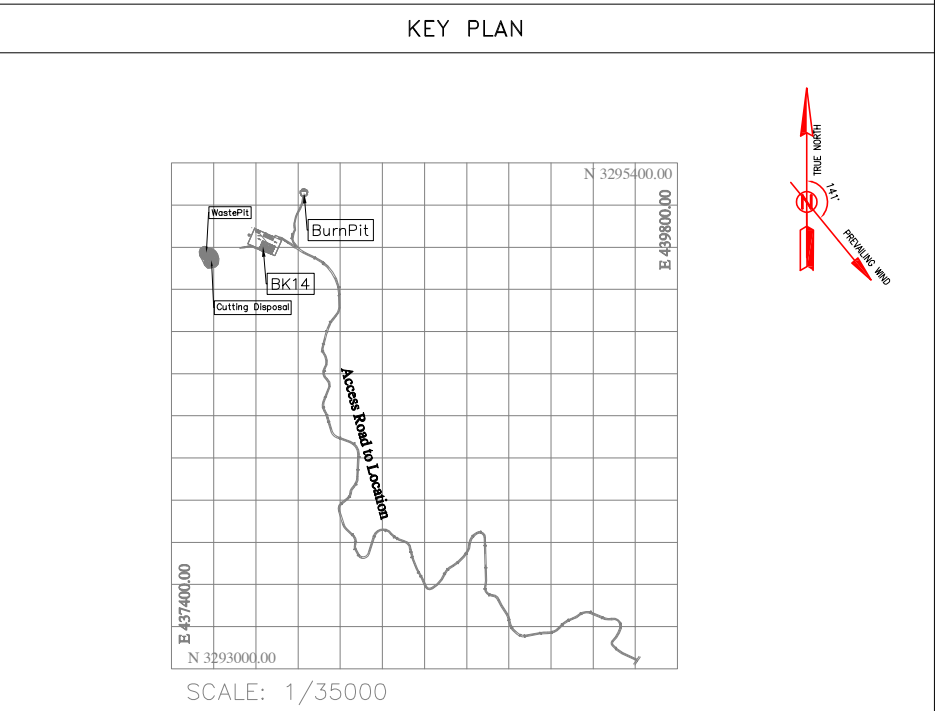

D02	MAR.2023	IFA	R.BERLOU	M.FAKHARIAN	M.MEHRSHAD	***	***	*****	***	*****	***	*****
D01	NOV.2022	IFA	R.BERLOU	M.FAKHARIAN	M.MEHRSHAD	***	REV.	DESCRIPTION	BY	DATE	BY	DATE
D00	OCT.2022	IFC	R.BERLOU	M.FAKHARIAN	M.MEHRSHAD	***			CHECKED	REV.	APPR.	
REV.	DATE	P.O.I.S	PREP.	CHK.	APP.	AUT.	اسم و کلیه نسخ این نقشه و حق اقتباس متعلق به شرکت ملی مناطق نفت خیز جنوب می باشد.					
PROJECT NAME: BINAK OILFIELD DEVELOPMENT/SUB-SURFACE WORK PACKAGES BK14 WHF MODIFICATIONS							THE ORIGINAL AND ALL COPIES OF THIS DRAWING TOGETHER WITH THE COPYRIGHT THEREIN ARE THE SOLE PROPERTY OF N.I.S.O.C./ FIELDS					
PROJECT NO.: 971020							BINAK OILFIELD DEVELOPMENT SUB-SURFACE WORK PACKAGES BK14 WHF MODIFICATIONS					
EPC CONTRACTOR:				EPD/EPC CONTRACTOR(GC):				DATE	SCALE	DRAWING BY	CHECKED BY	PROJECT ENG.
DRAWING TITLE: CIVIL AND STRUCTURAL DRAWINGS - BK14 ACCESS ROAD TRANSVERSAL SECTIONS							NO CONSTRUCTION PERMITTED UNLESS DRAWING APPROVED					
SCALE: 1:200							APPROVED FOR CONSTRUCTION					
V=1:200							BY: DATE:					
DRAWING NO. 47 OF 103							BUDGET REF.	LOCATION	SIZE	CLASS	SERIAL NO.	SHEET REVISION
BK-BK14-PEDCO-110-CV-DW-0001							053-073-9184	F	4	S	708209	47 D02

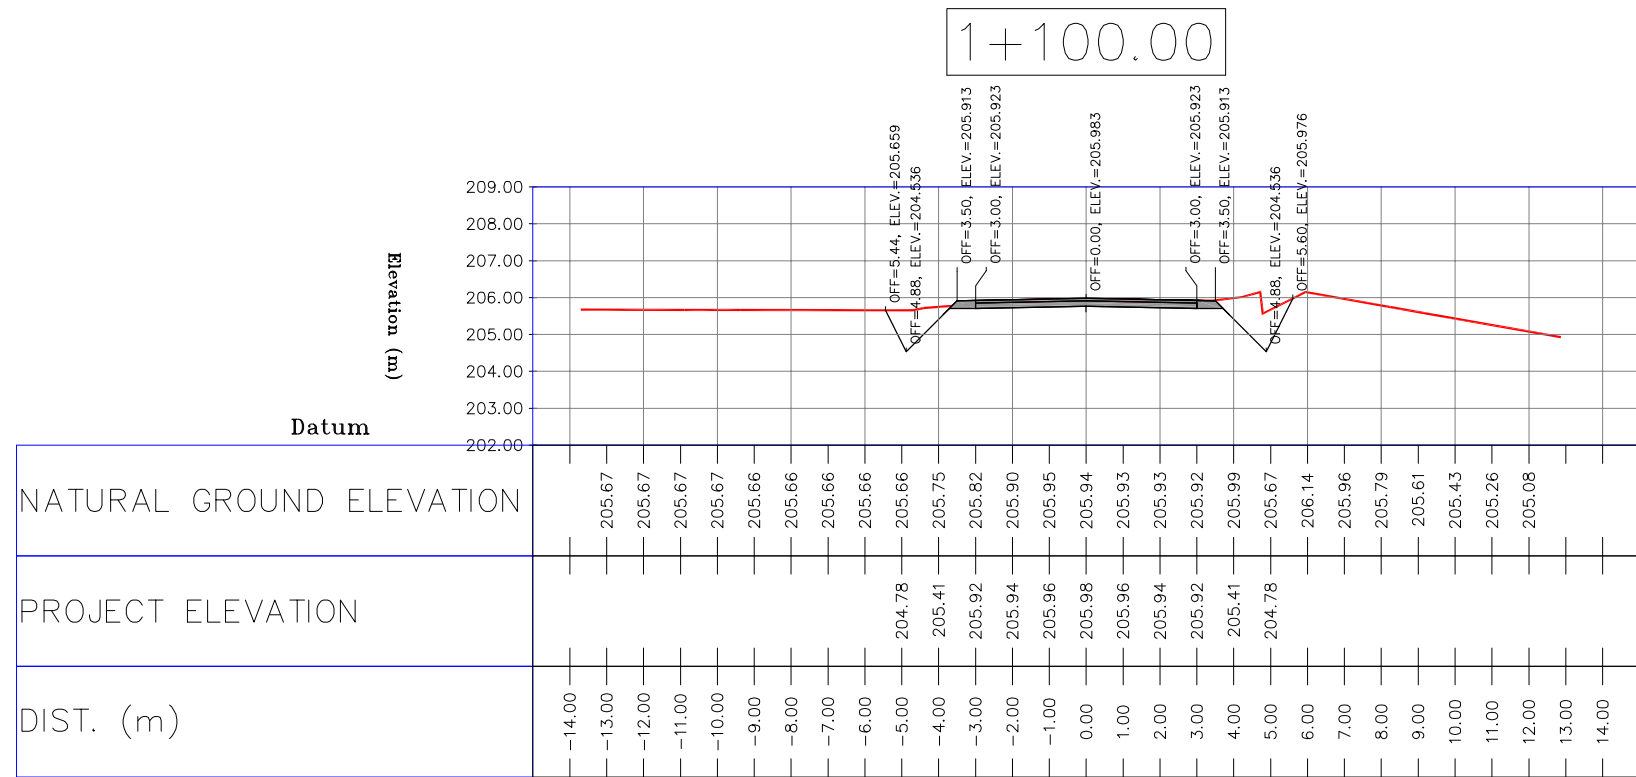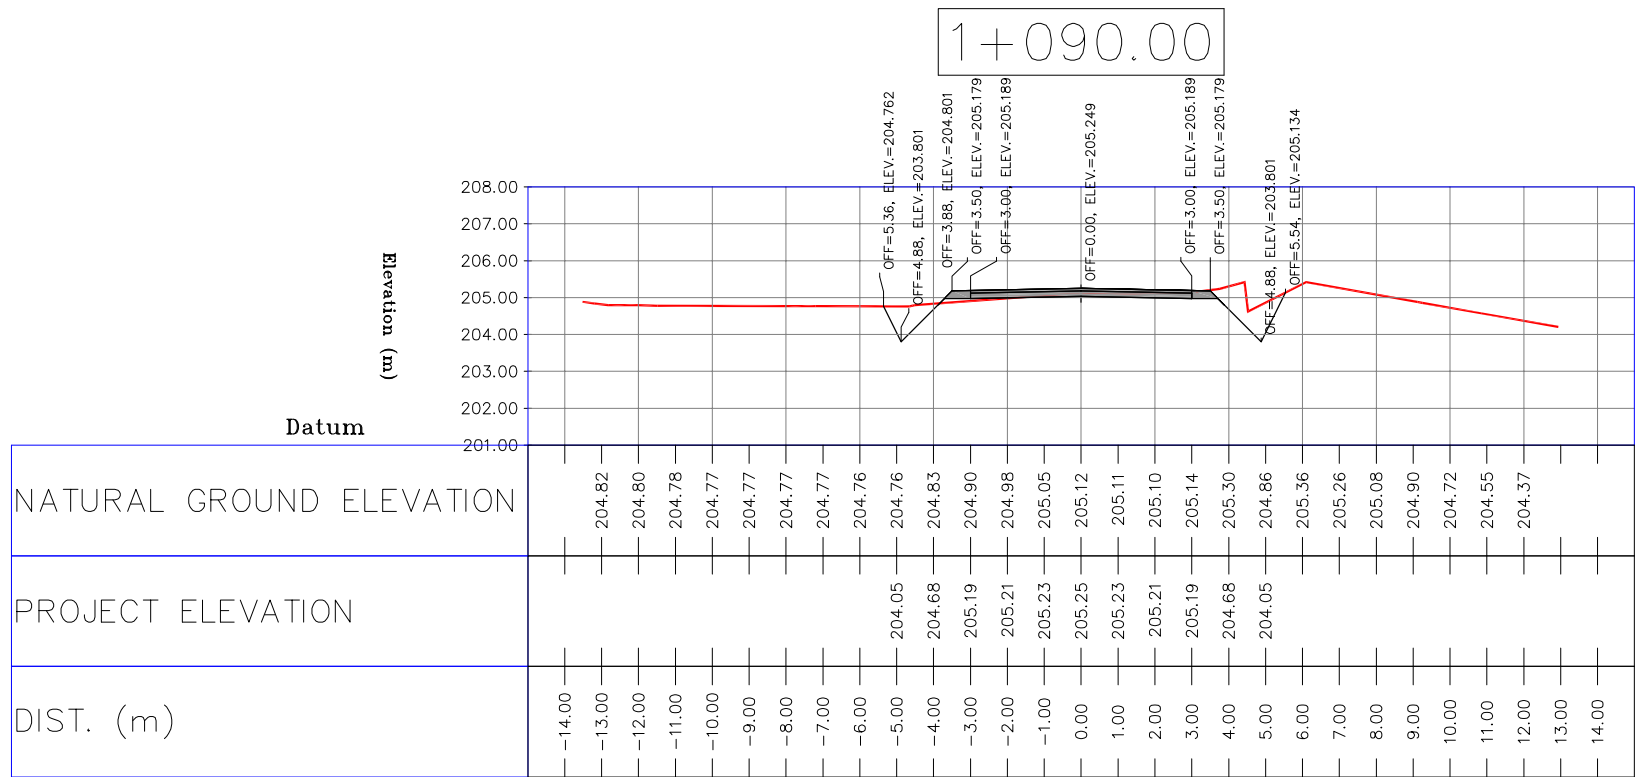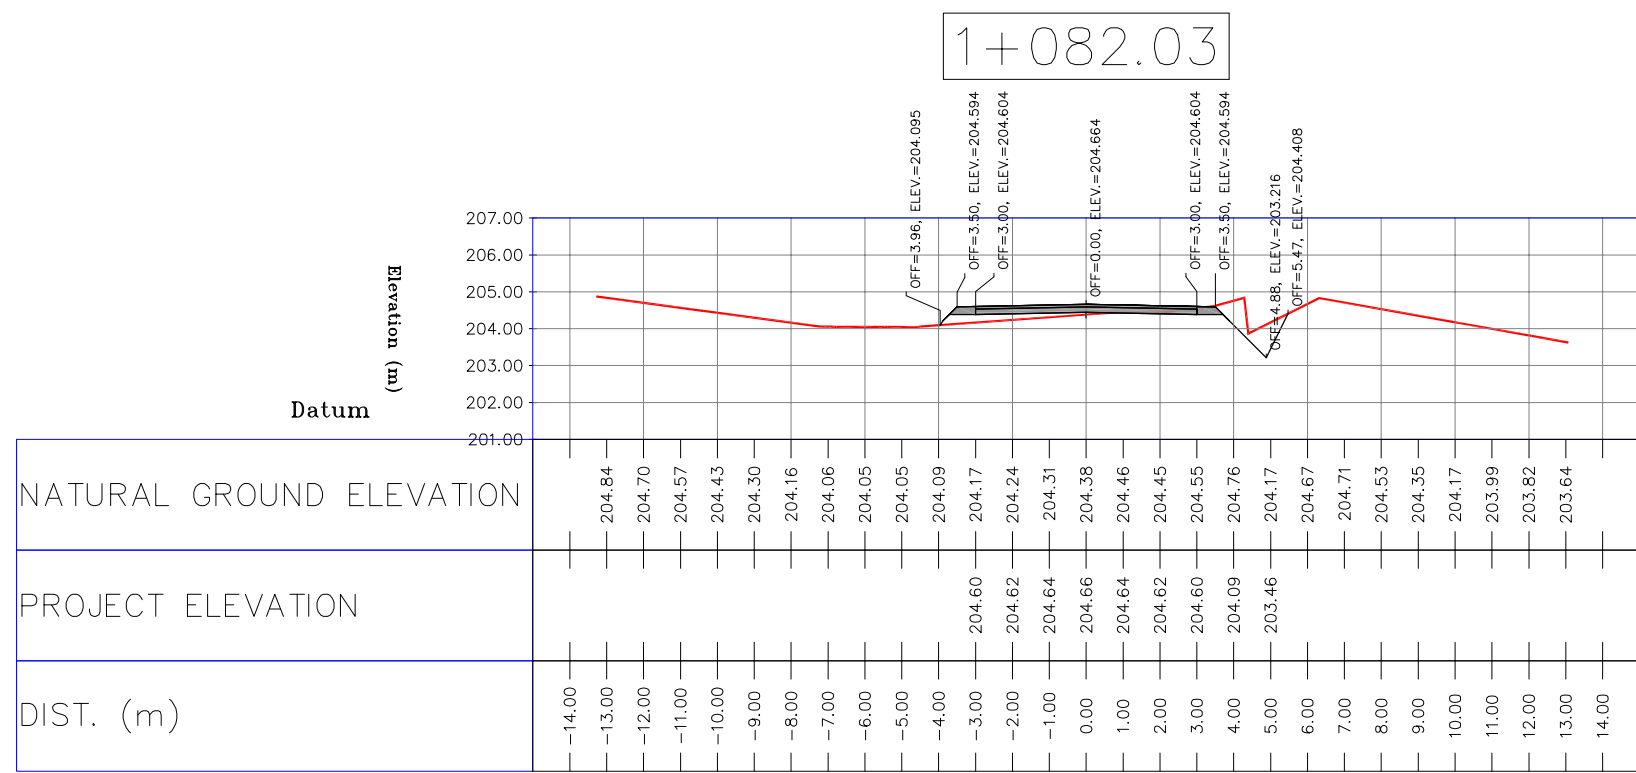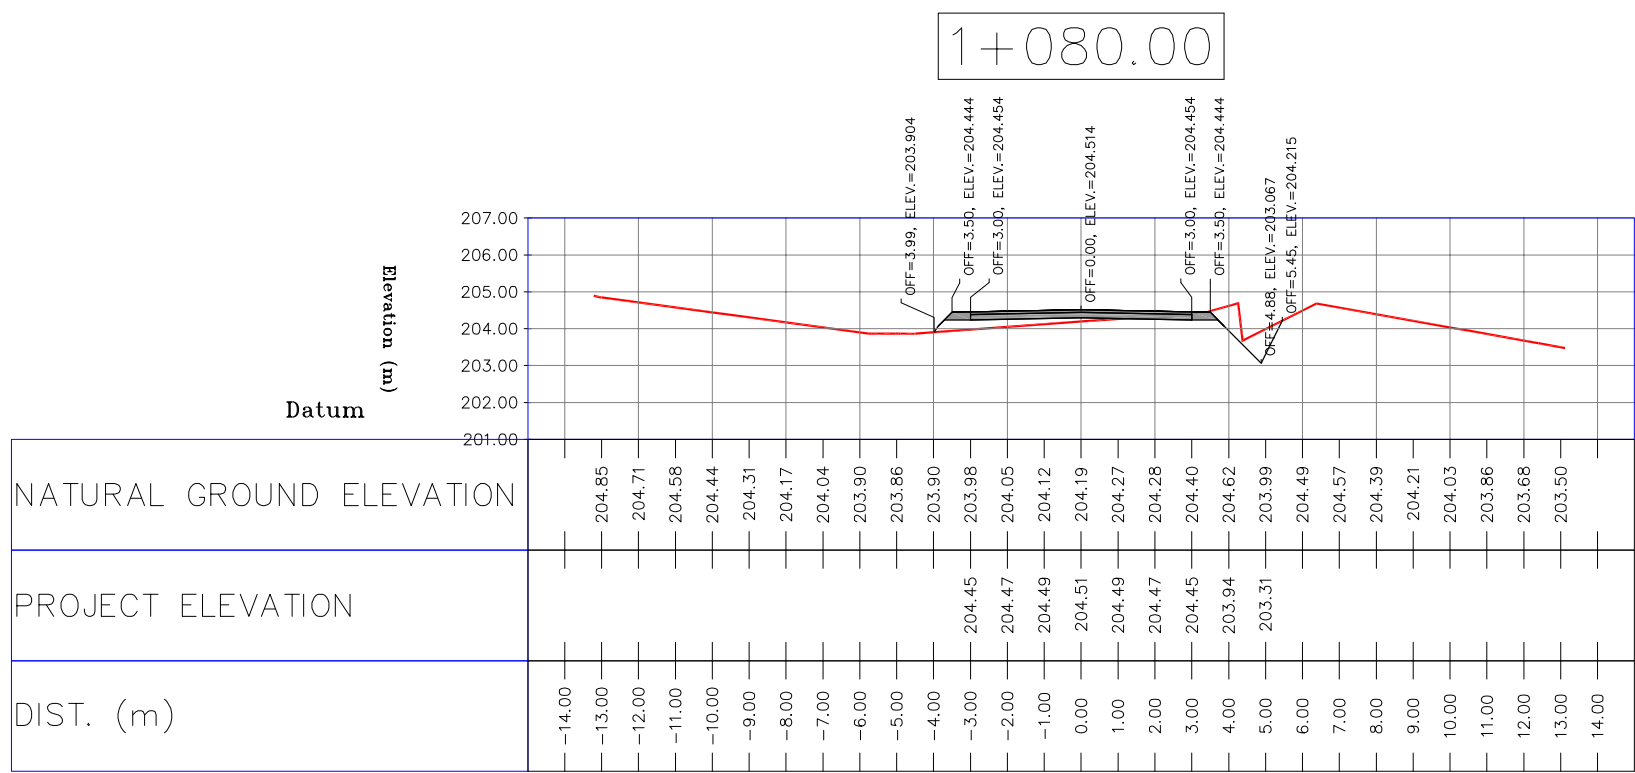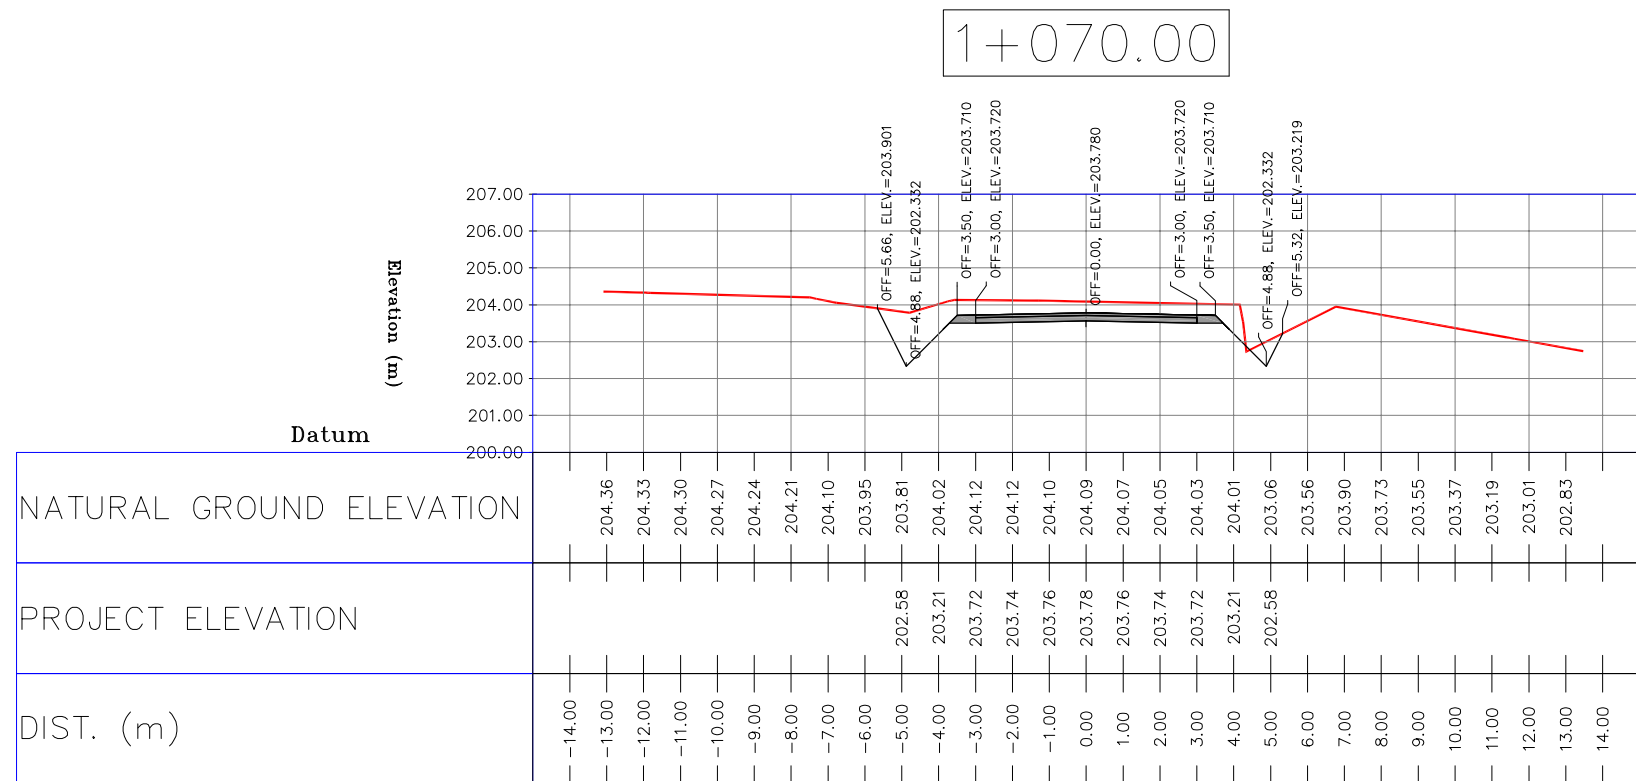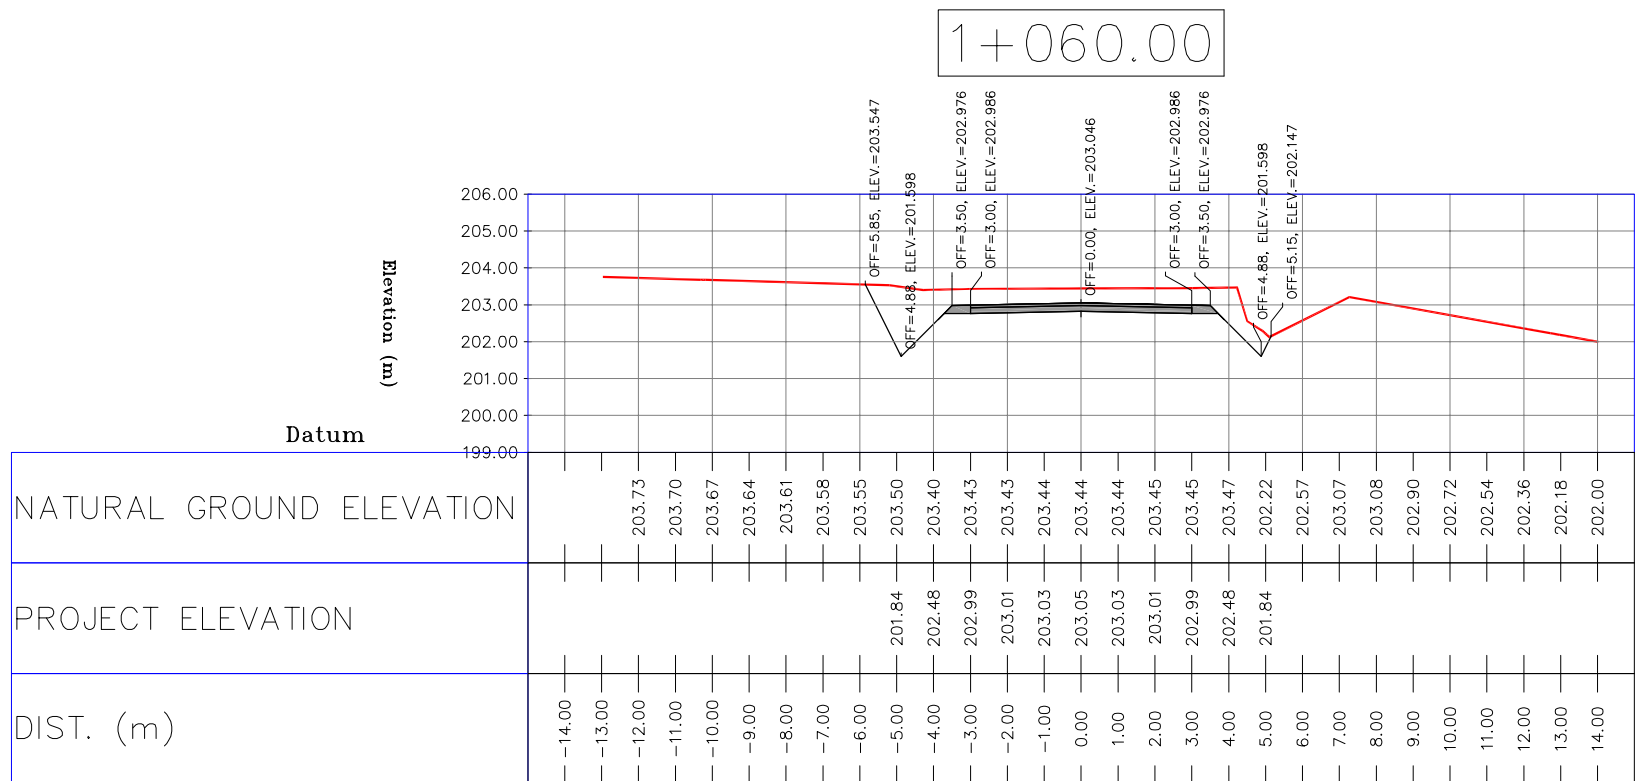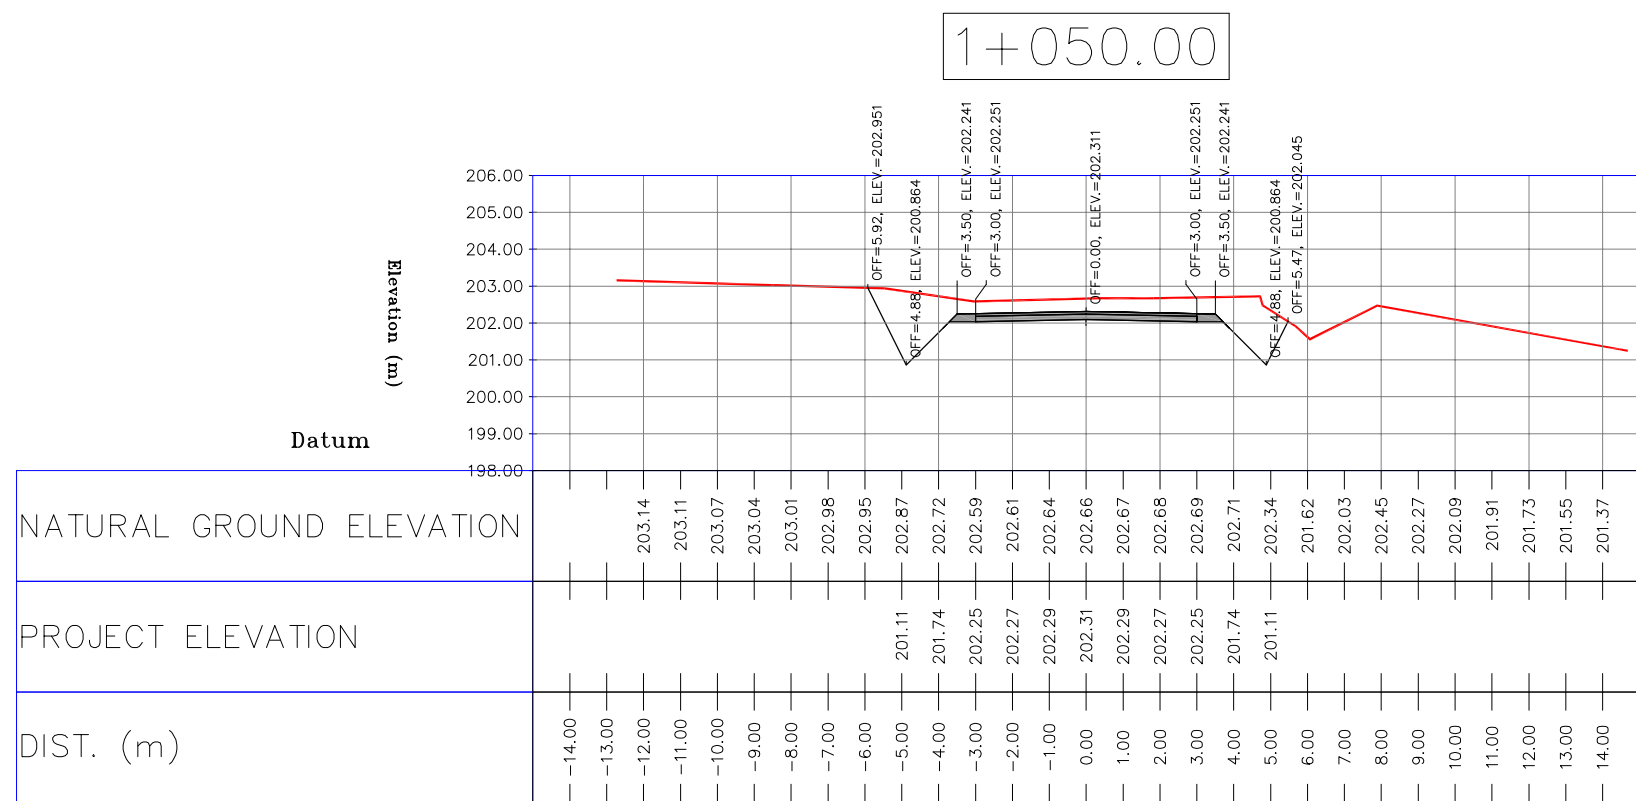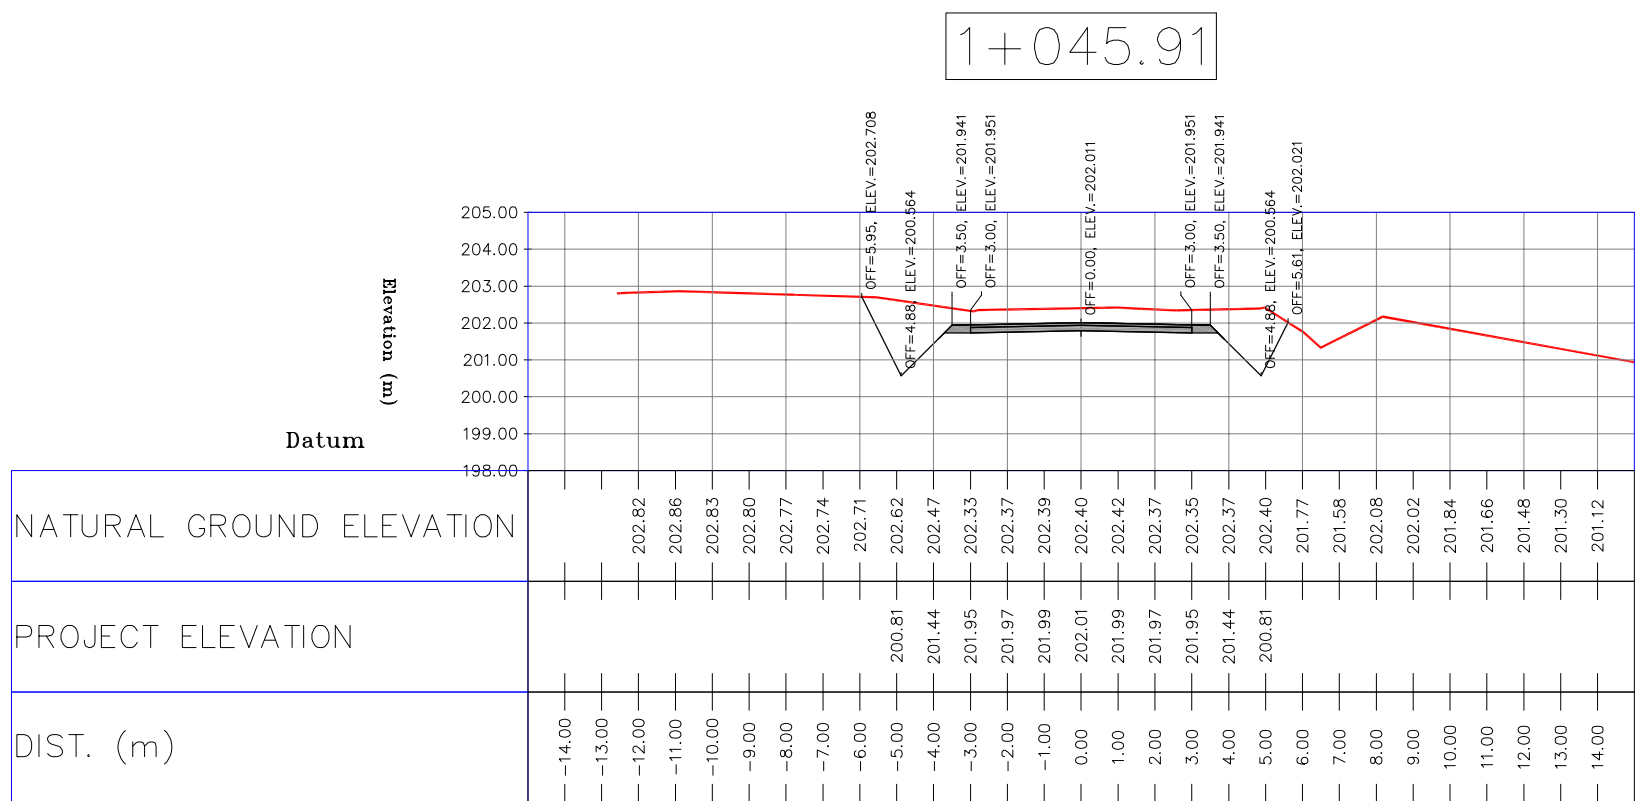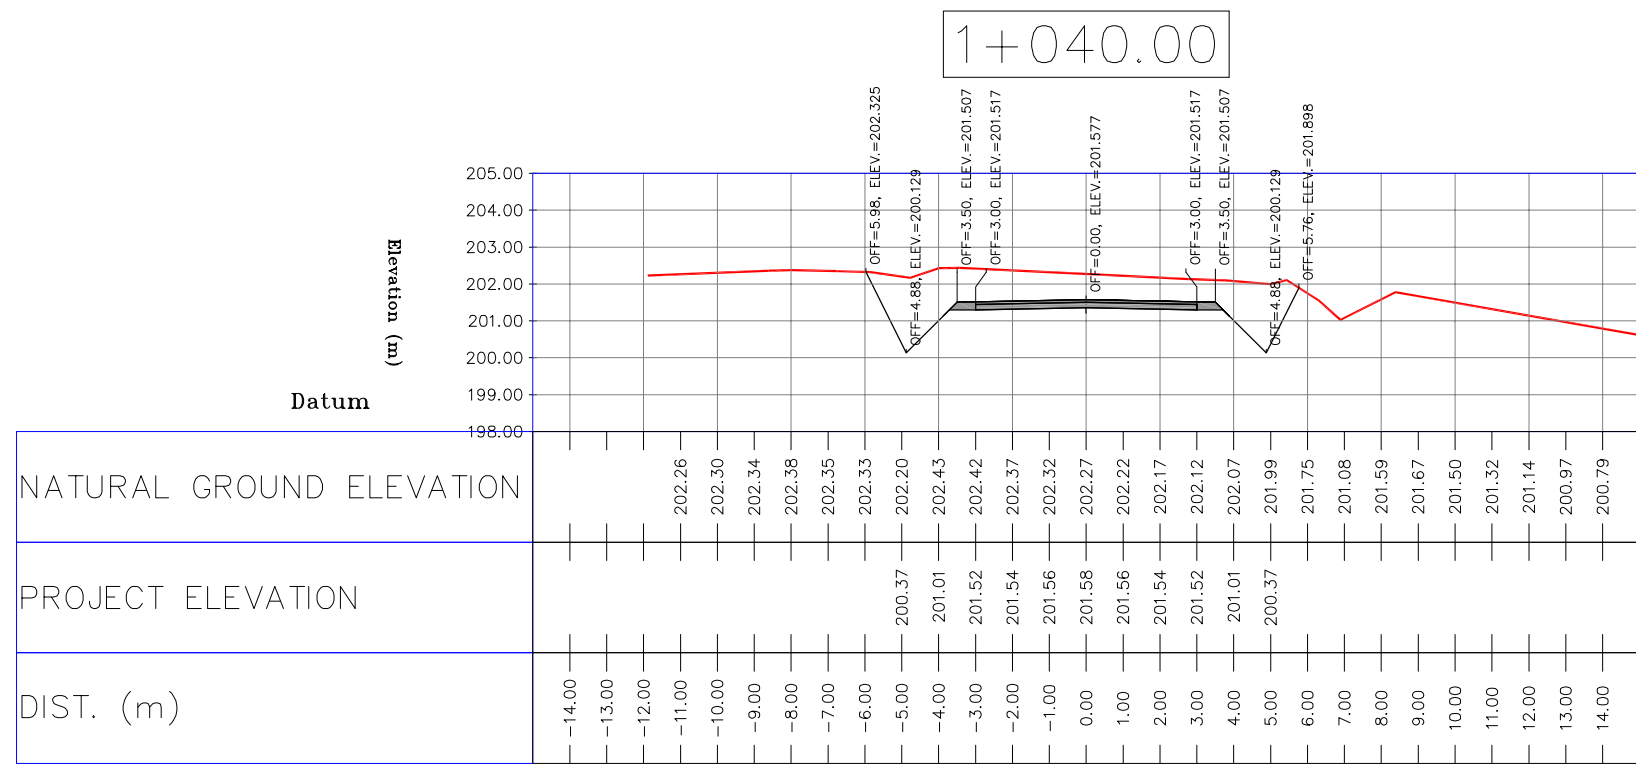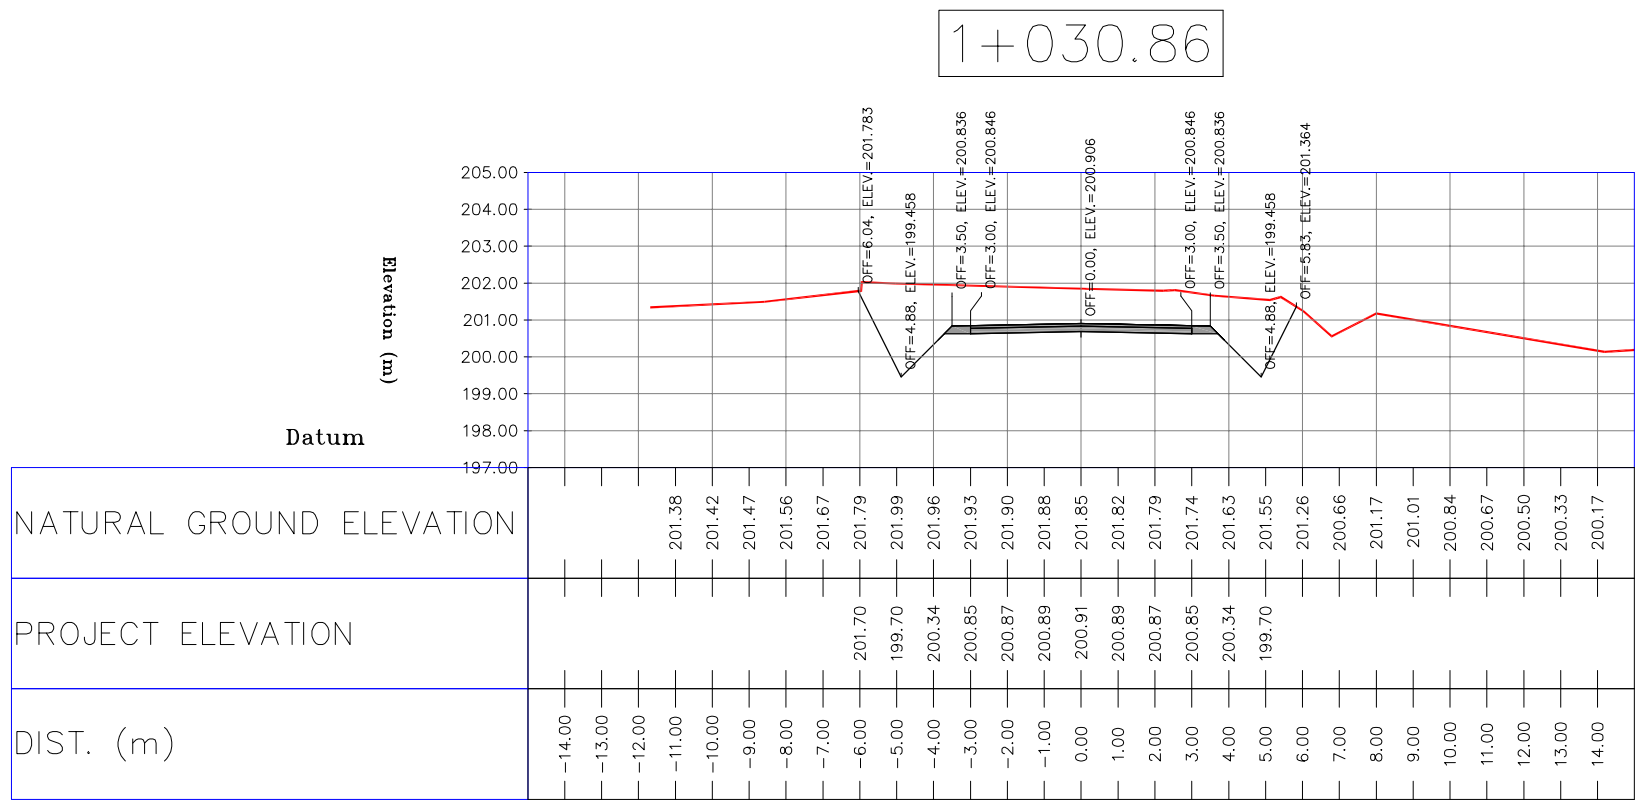

NOTES

1-ALL COORDINATES AND ELEVATIONS ARE IN METER.

2-ALL DRAWINGS SHALL BE CHECKED BY CONTRACTOR WITH RELATIVE DRAWINGS BEFORE CONSTRUCTION.

3-GEODETIC PARAMETERS FOR COORDINATES ARE AS BELOW:
HORIZONTAL COORDINATE SYSTEM: WGS84/UTM ZONE 39
ELLIPSOID : WORLD GEODETIC SYSTEM 1984 (WGS84)
MAP PROJECTION: UNIVERSAL TRANSVERSE MERCATOR (UTM)
VERTICAL DATUM: MSL

4-THE SUITABLE MATERIAL FOR FILLING SHALL BE COLLECTED BASED ON TO THE BELOW RULES:
- PROJECT GEOTECHNICAL INVESTIGATION REPORT, BORROW MATERIALS AND SPECIFICATION STUDY PART.
- "GENERAL SPECIFICATION FOR ROAD" NO. 101, SECTION 207, IRAN PLANNING AND BUDGET ORGANIZATION.
- PROJECT GENERAL SPECIFICATION "SPECIFICATION FOR EARTH WORK" DOCUMENT NUMBER "BK-GNRL-PEDCO-000-CV-SP-0004".
- GEOTECHNICAL REPORTS AND CLIENT'S SITE SUPERVISORY BODY RECOMMENDATIONS AND APPROVALS.


5-BEFORE ANY EARTH WORK ACTIVITIES (CUT OR FILL), TOP AND UNSUITABLE SOIL (MARN,...) SHALL BE REMOVED AS GEOTECHNICAL RECOMMENDATION AND SUPERVISOR'S REQUIREMENTS.

LEGEND		
	WELL LOCATION	CANAL
	WELL	RIVER
	SITE	WATER COURSE
	CAMP SITE	CONTOURS
	ASPHALT ROAD	SPOT HEIGHT
	GRAVEL ROAD	BENCH MARK
	PROPOSED ROAD	BRIDGE
	DAYLIGHT	CULVERT









REFERENCE DRAWING	DRG. No.
General Civil Layout -BK14	BK-BK14-PEDCO-110-CV-PY-0001
Rough Grading Plan-BK14	BK-BK14-PEDCO-110-CV-PY-0003
Specification For Earth Work	BK-GNRL-PEDCO-000-CV-SP-0004
Standard Drawing For Slope Protection Details	BK-GNRL-PEDCO-000-CV-DW-0002
Geotechnical Investigation Report - BK14	BK-BK14-PEDCO-110-GT-R1-0001
Specification For Road & Paving	BK-GNRL-PEDCO-000-CV-SP-0002
MTO For Civil Works - BK14	BK-BK14-PEDCO-110-CV-WT-0001

ABBREVIATION











PT= POINT
PVI= POINT OF VERTICAL INTERSECTION
LVC= LENGTH OF VERTICAL CURVE
BVCS= BEGIN OF VERTICAL CURVE STATION
BVCE= BEGIN OF VERTICAL CURVE ELEVATION
EVCS= END OF VERTICAL CURVE STATION
EVCE= END OF VERTICAL CURVE ELEVATION

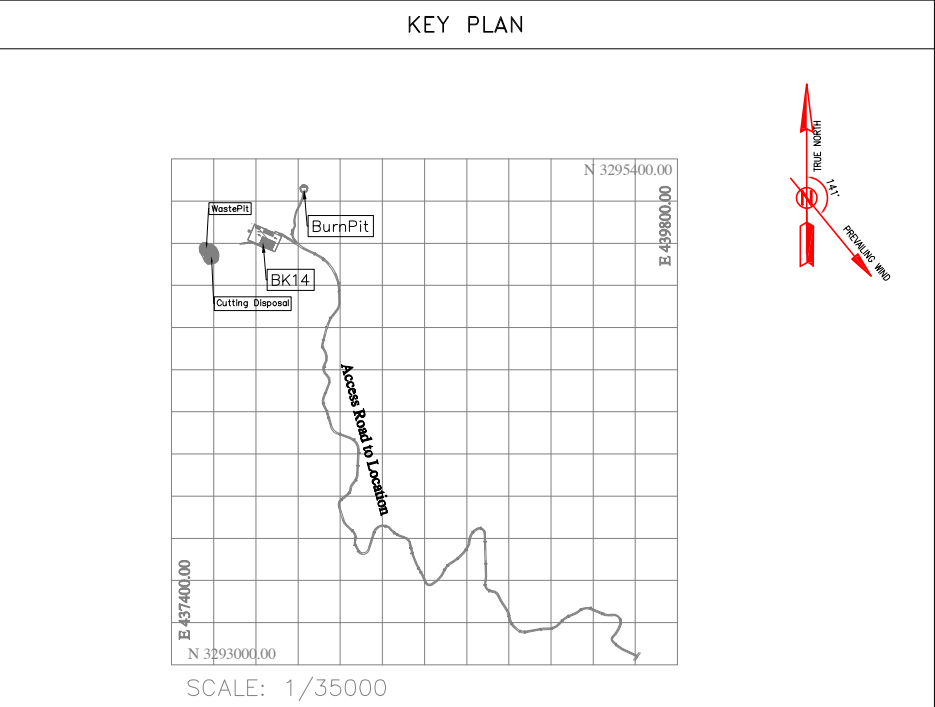

D02	MAR.2023	IFA	R.BERLOUEI	M.FAKHARIAN	M.MEHRSHAD	***	***	*****	***	*****	***	*****		
D01	NOV.2022	IFA	R.BERLOUEI	M.FAKHARIAN	M.MEHRSHAD	***	REV.	DESCRIPTION	BY	DATE	BY	DATE		
D00	OCT.2022	IFC	R.BERLOUEI	M.FAKHARIAN	M.MEHRSHAD	***			CHECKED		REV. APPR.			
REV.	DATE	P.O.I.S	PREP.	CHK.	APP.	AUT.	اصل و کلیه این نقشه و حق اقتباس متعلق به شرکت ملی مناطق نفت خیز جنوب میباشد.							
PROJECT NAME:							BINAK OILFIELD DEVELOPMENT/SUB-SURFACE WORK PACKAGES BK14 WHF MODIFICATIONS							
PROJECT NO.:							971020							
EPC CONTRACTOR:			EPD/EPC CONTRACTOR(GC):			BINAK OILFIELD DEVELOPMENT SUB-SURFACE WORK PACKAGES BK14 WHF MODIFICATIONS								
						PETROIRAN DEVELOPMENT COMPANY								
HIRGAN ENERGY - DESIGN & INSPECTION COMPANIES			PEDCO											
DRAWING TITLE:							NO CONSTRUCTION PERMITTED UNLESS DRAWING APPROVED							
CIVIL AND STRUCTURAL DRAWINGS - BK14 ACCESS ROAD TRANSVERSAL SECTIONS							BUDGET REF. LOCATION SIZE CLASS SERIAL NO. SHEET REVISION							
SCALE	SIZE	DRAWING NO.			SHEET NO.	REV.	APPROVED FOR CONSTRUCTION		BY:	DATE:				
H=1:200 V=1:200	A1	BK-BK14-PEDCO-110-CV-DW-0001			48 OF 103	D01	053-073-9184		F	4	S	708209	48	D02

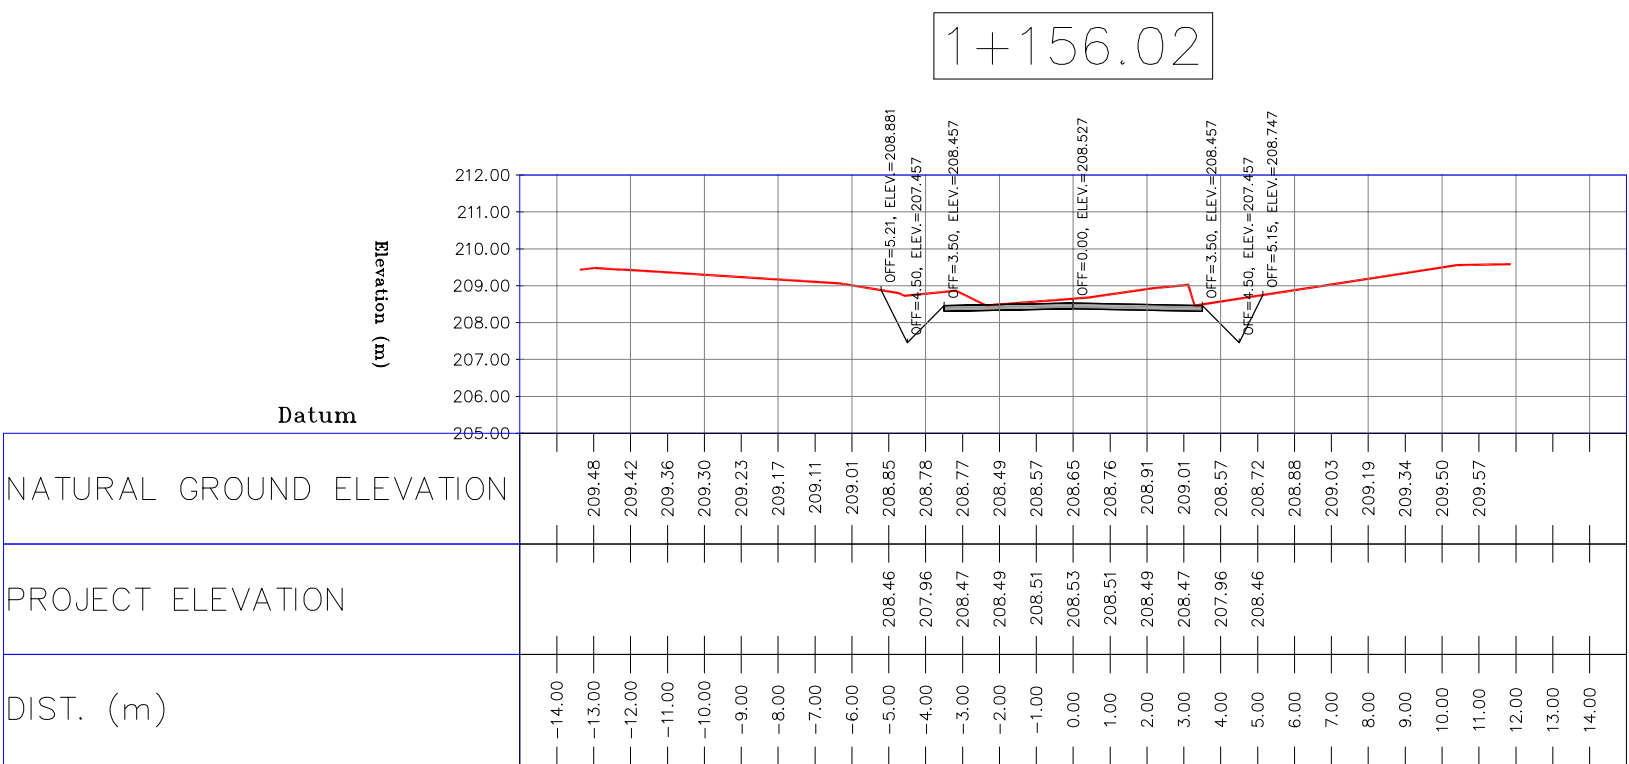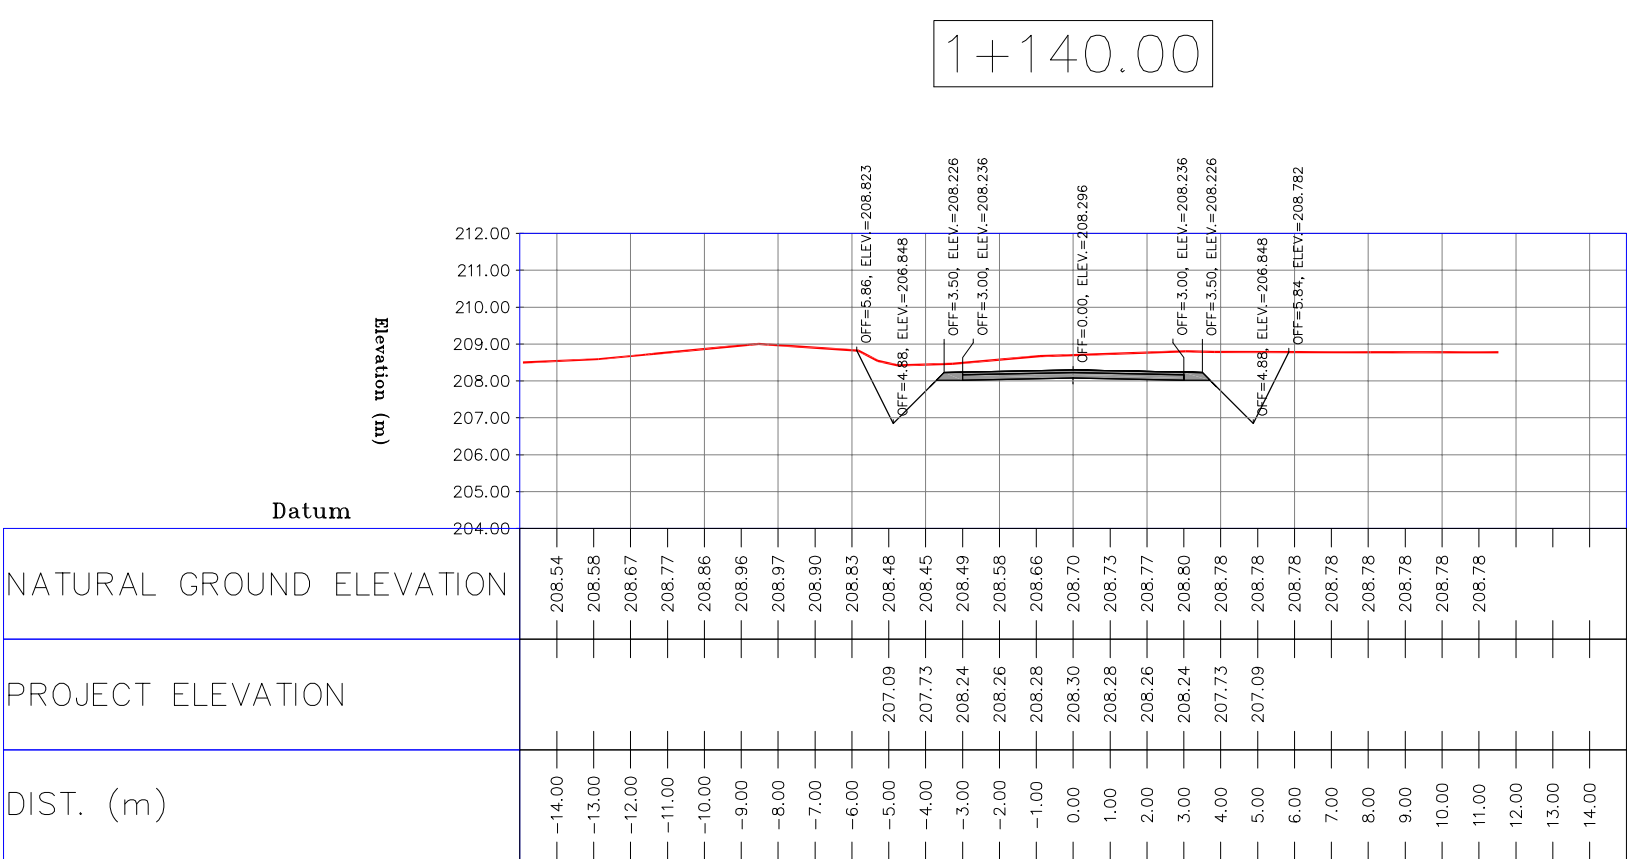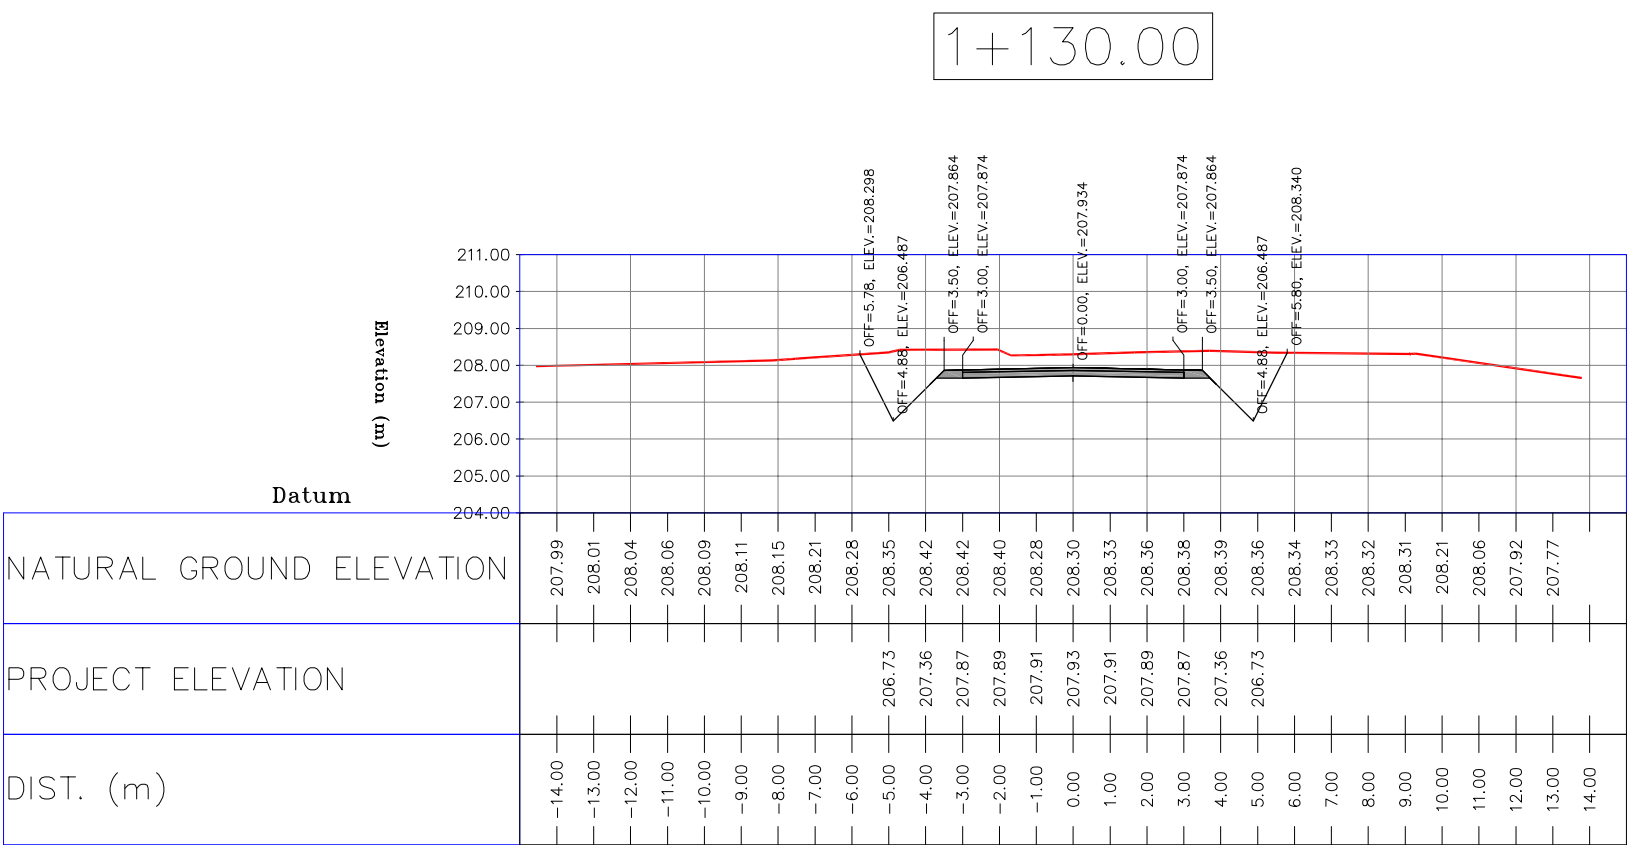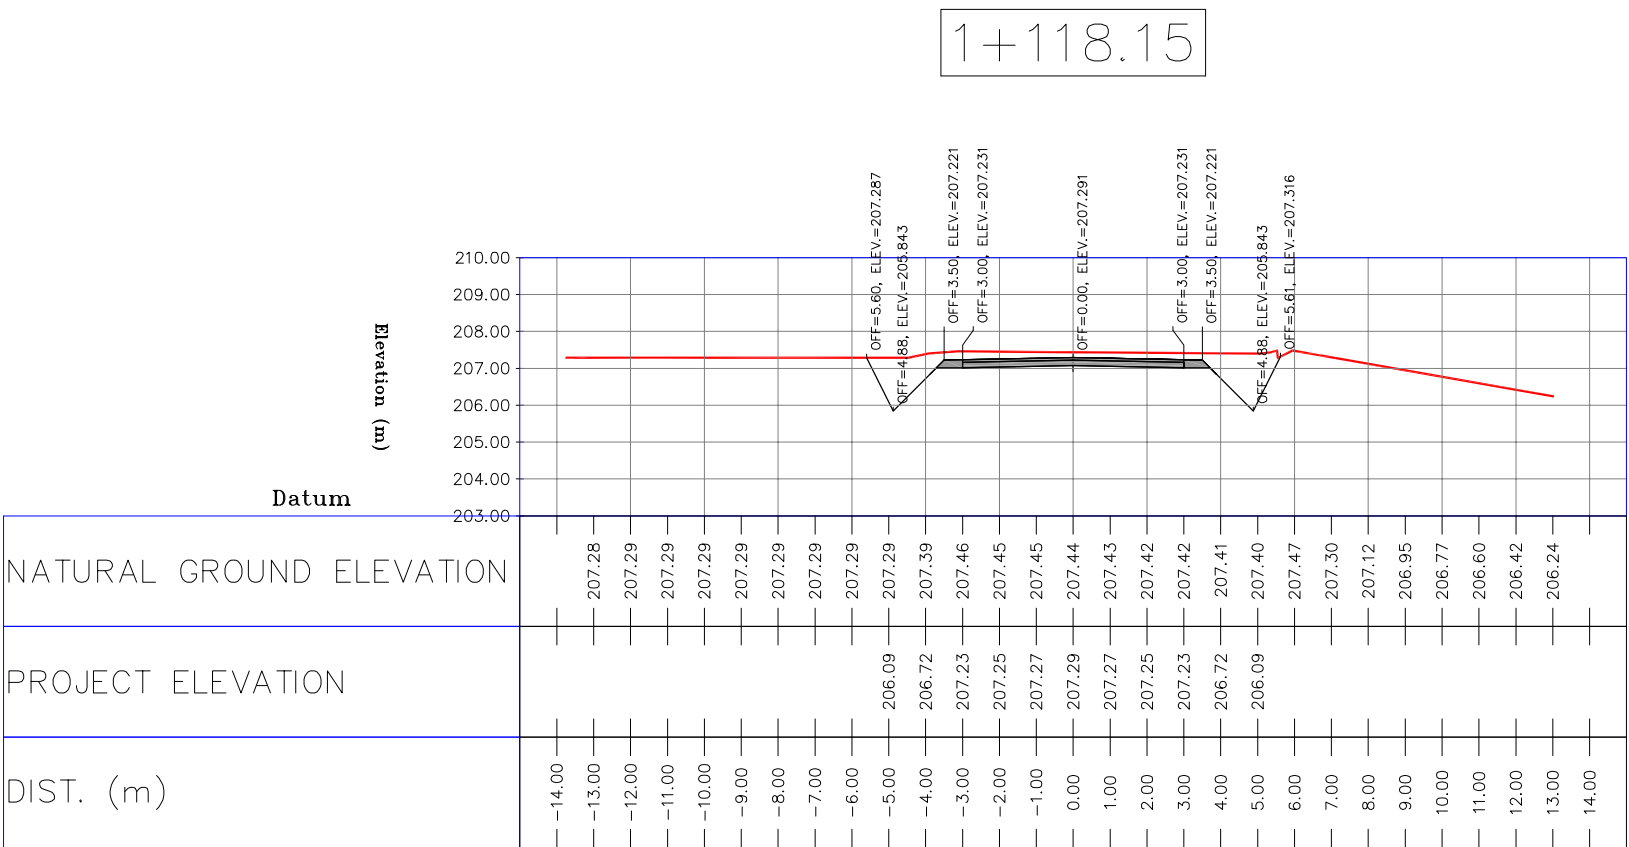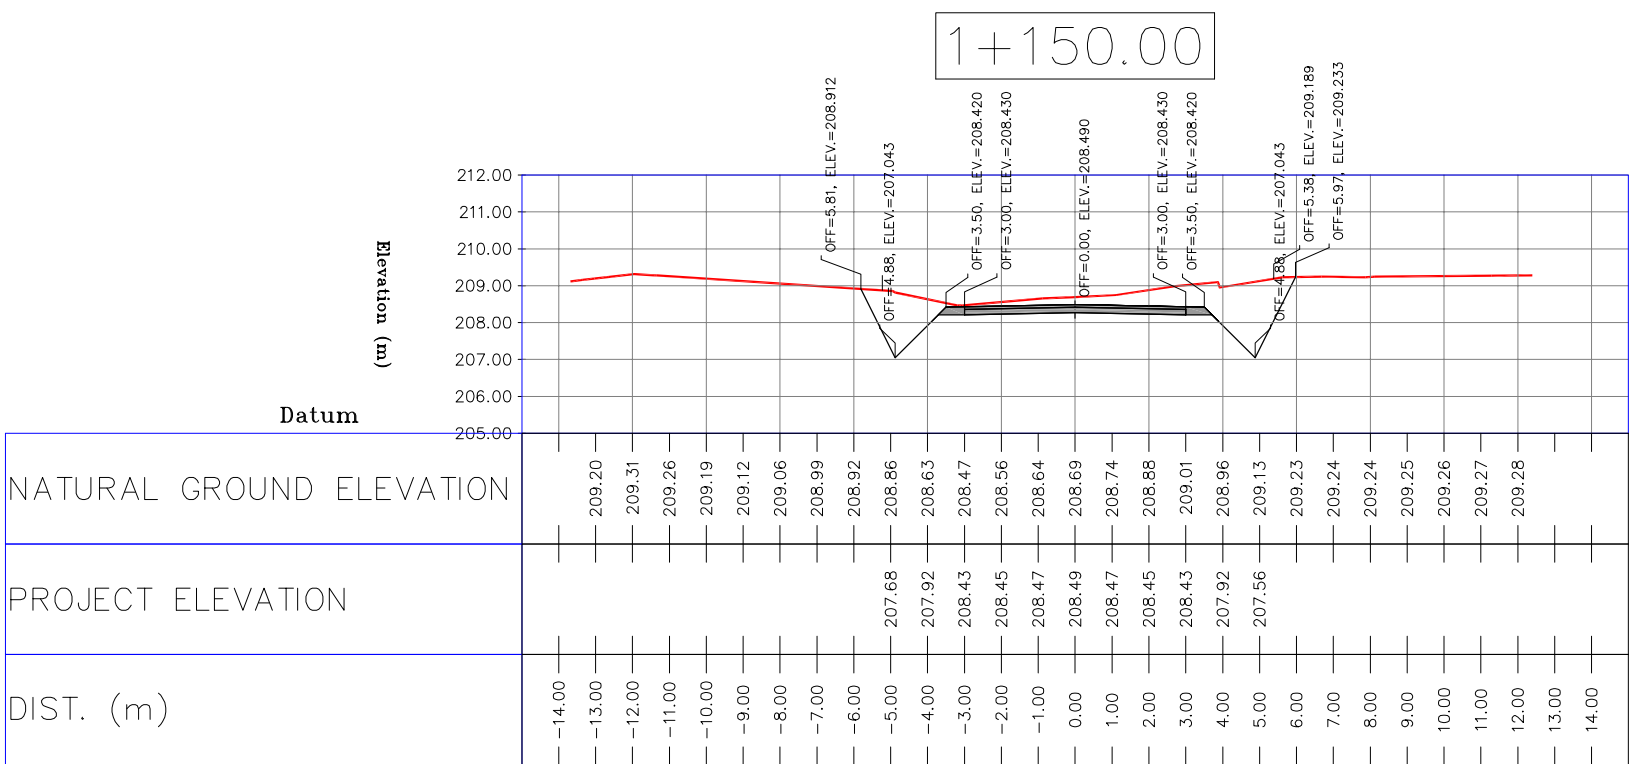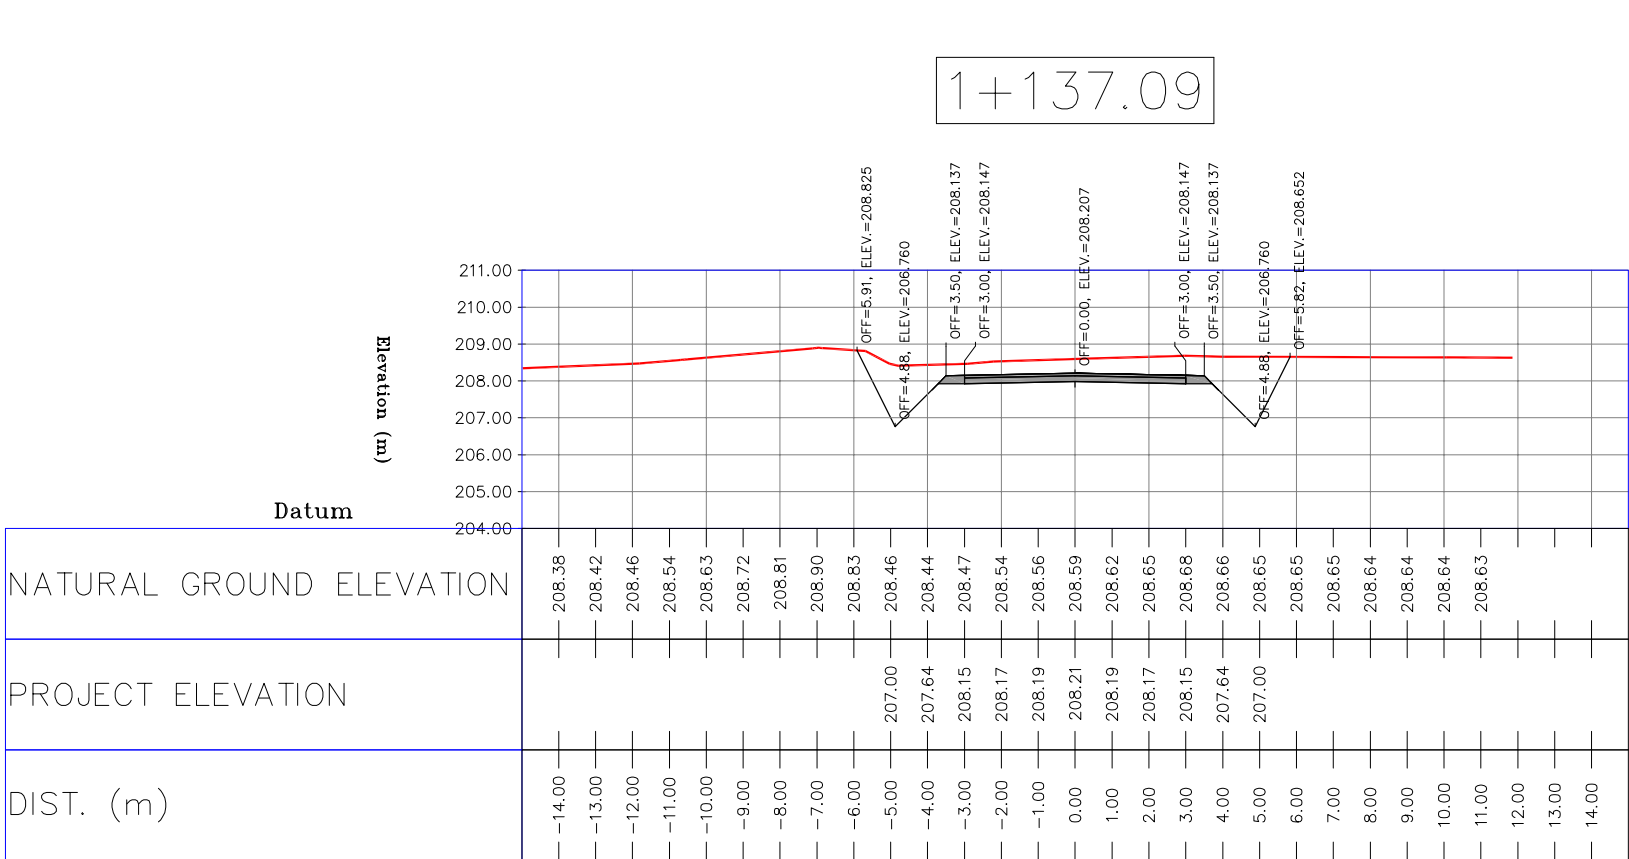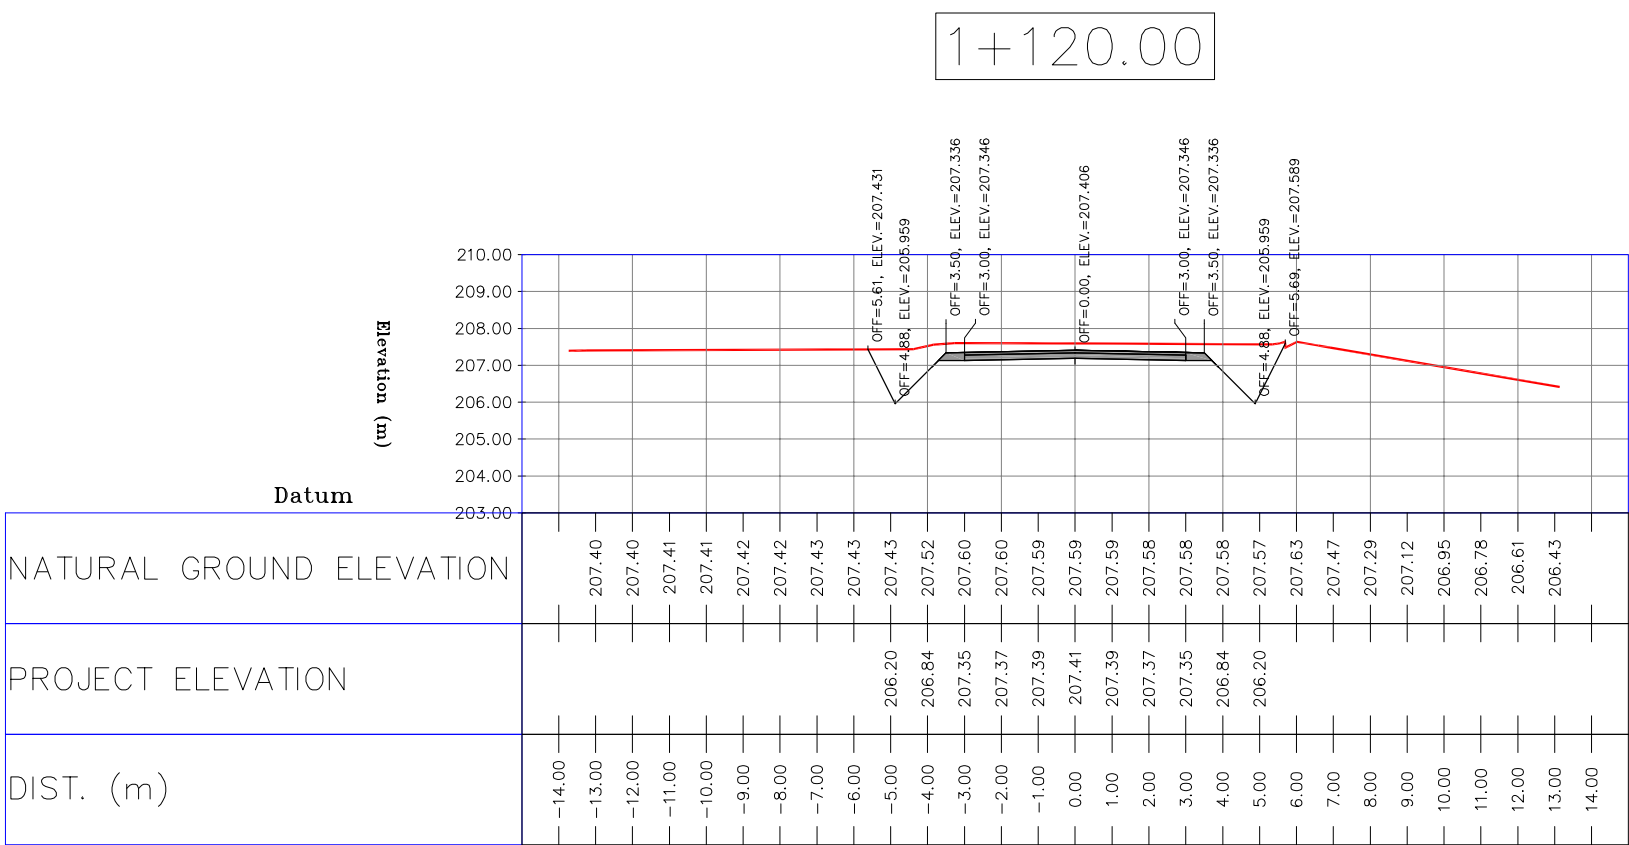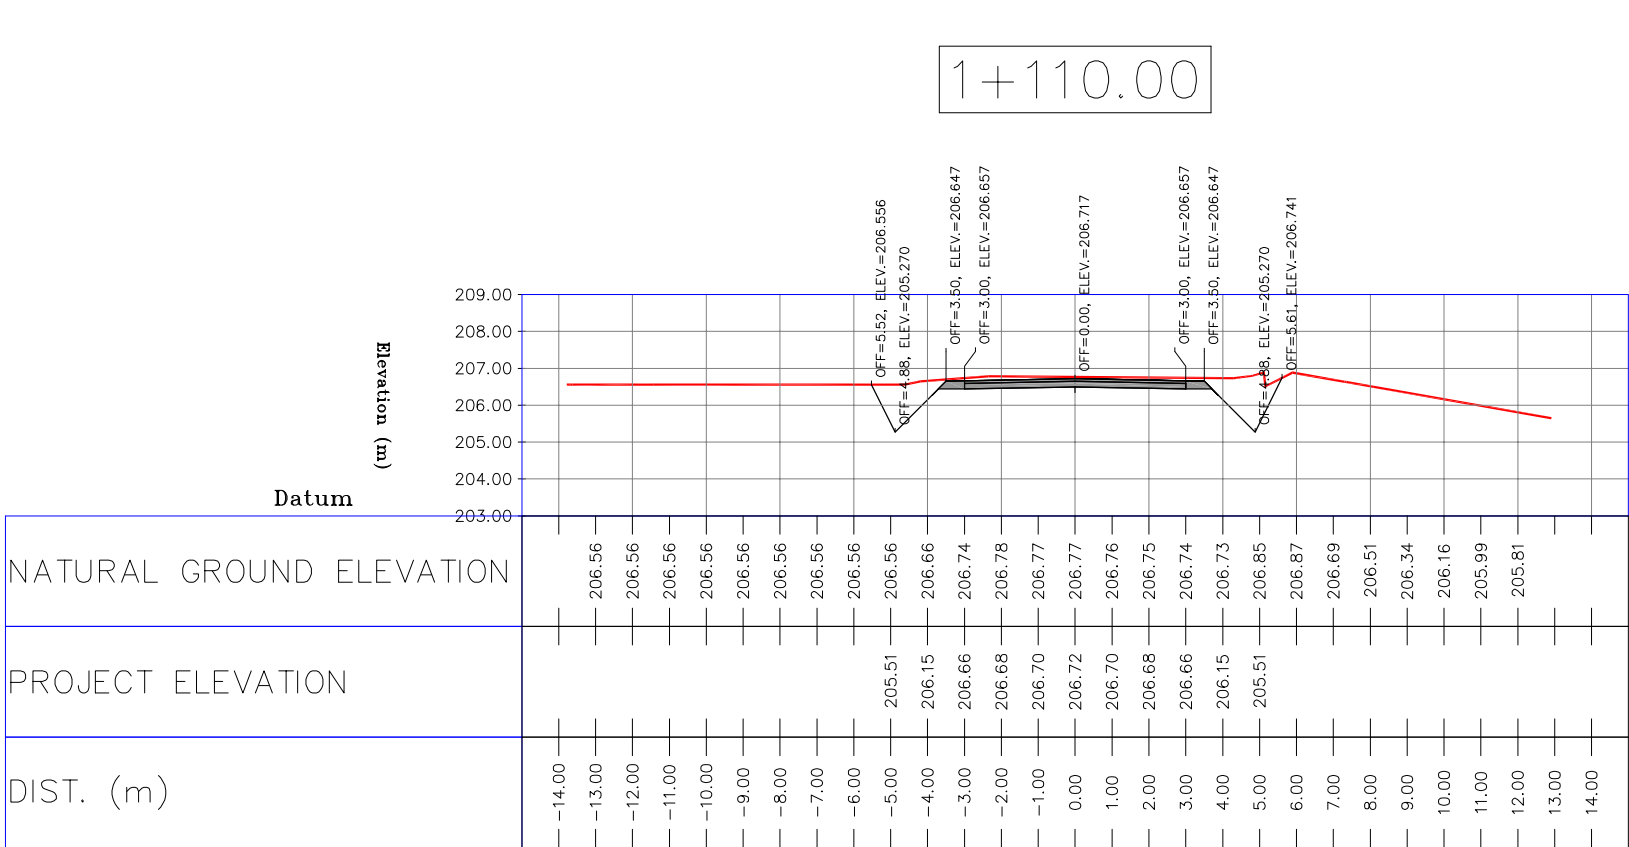

D02	MAR.2023	IFA	R.BERLOUE	M.FAKHARIAN	M.MEHRSHAD	***	***	*****	***	*****	***	*****		
D01	NOV.2022	IFA	R.BERLOUE	M.FAKHARIAN	M.MEHRSHAD	***	REV.	DESCRIPTION	BY	DATE	BY	DATE		
D00	OCT.2022	IFC	R.BERLOUE	M.FAKHARIAN	M.MEHRSHAD	***			CHECKED		REV. APPR.			
REV.	DATE	P.O.I.S	PREP.	CHK.	APP.	AUT.	اسم و کلیه نسخ این نقشه و حق اقتضای متعلق به شرکت ملی مناطق نفت خیز جنوب میباشد.							
PROJECT NAME:							THE ORIGINAL AND ALL COPIES OF THIS DRAWING TOGETHER WITH THE COPYRIGHT THEREIN ARE THE SOLE PROPERTY OF N.I.S.O.C./ FIELDS							
PROJECT NO.:							971020							
EPC CONTRACTOR:			EPD/EPC CONTRACTOR(GC):				BINAK OILFIELD DEVELOPMENT SUB-SURFACE WORK PACKAGES BK14 WHF MODIFICATIONS							
 HIRGAN ENERGY ~ DESIGN & INSPECTION COMPANIES			 PETROIRAN DEVELOPMENT COMPANY											
							DATE		SCALE	DRAWING BY	CHECKED BY	PROJECT ENG.		
DRAWING TITLE:							NO CONSTRUCTION PERMITTED UNLESS DRAWING APPROVED							
CIVIL AND STRUCTURAL DRAWINGS ~ BK14 ACCESS ROAD TRANSVERSAL SECTIONS														
SCALE		SIZE	DRAWING NO.		SHEET NO.	REV.	BUDGET REF.		LOCATION	SIZE	CLASS	SERIAL NO.	SHEET	REVISION
H=1:200 V=1:200		A1	BK-BK14-PEDCO-110-CV-DW-0001		49 OF 103	D01	053-073-9184		F	4	S	708209	49	D02

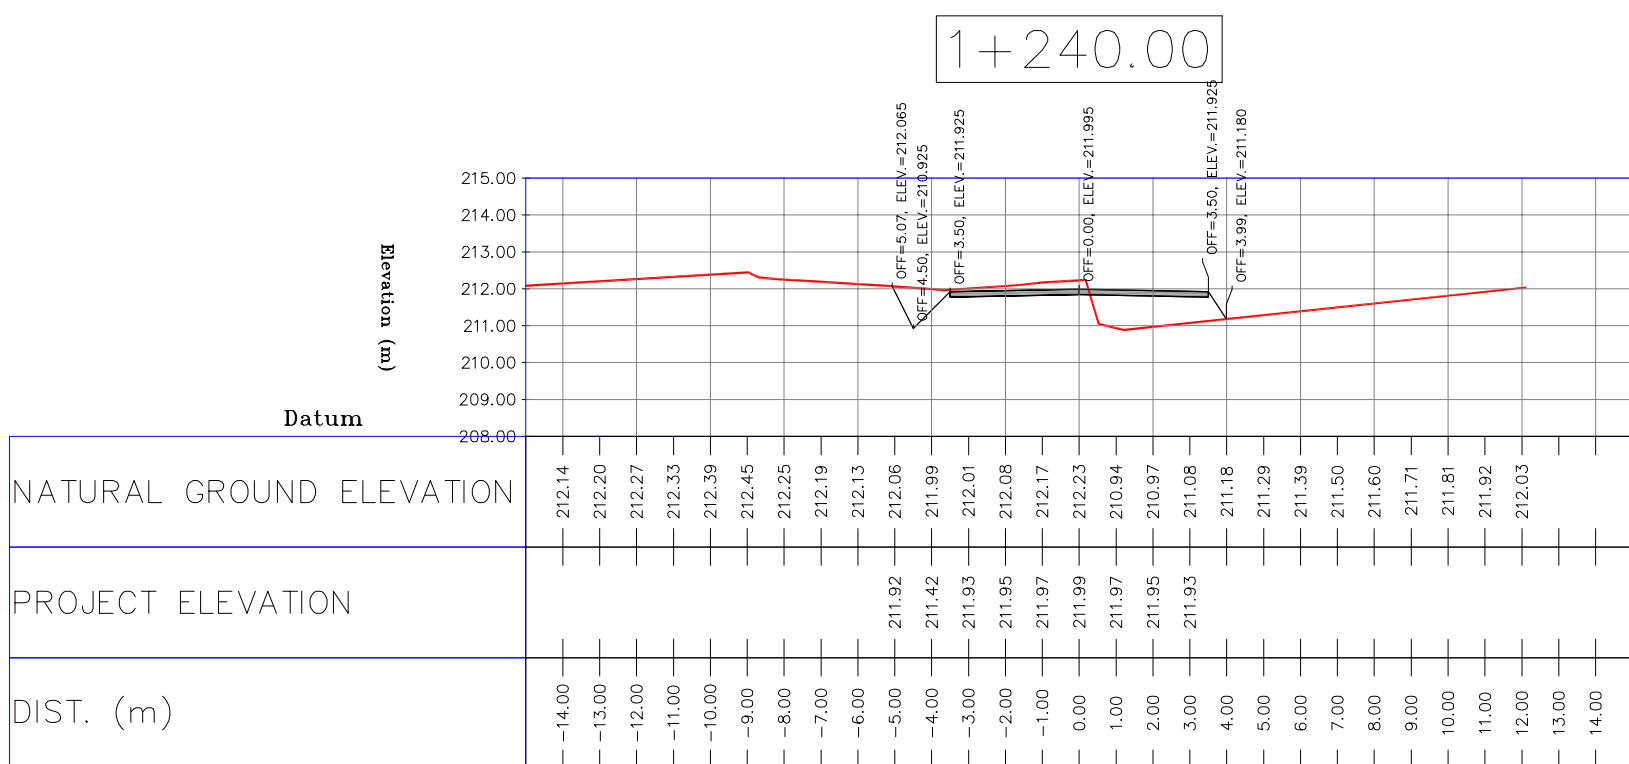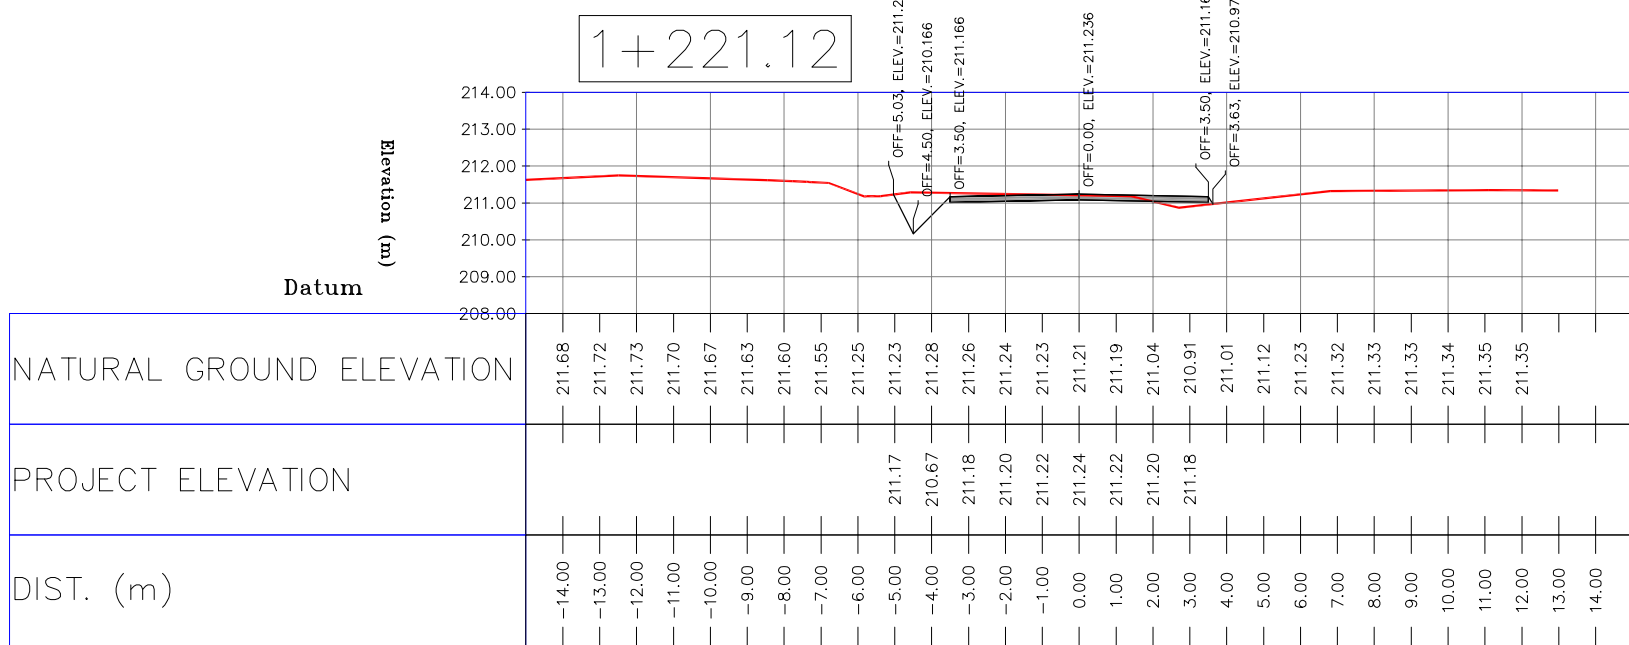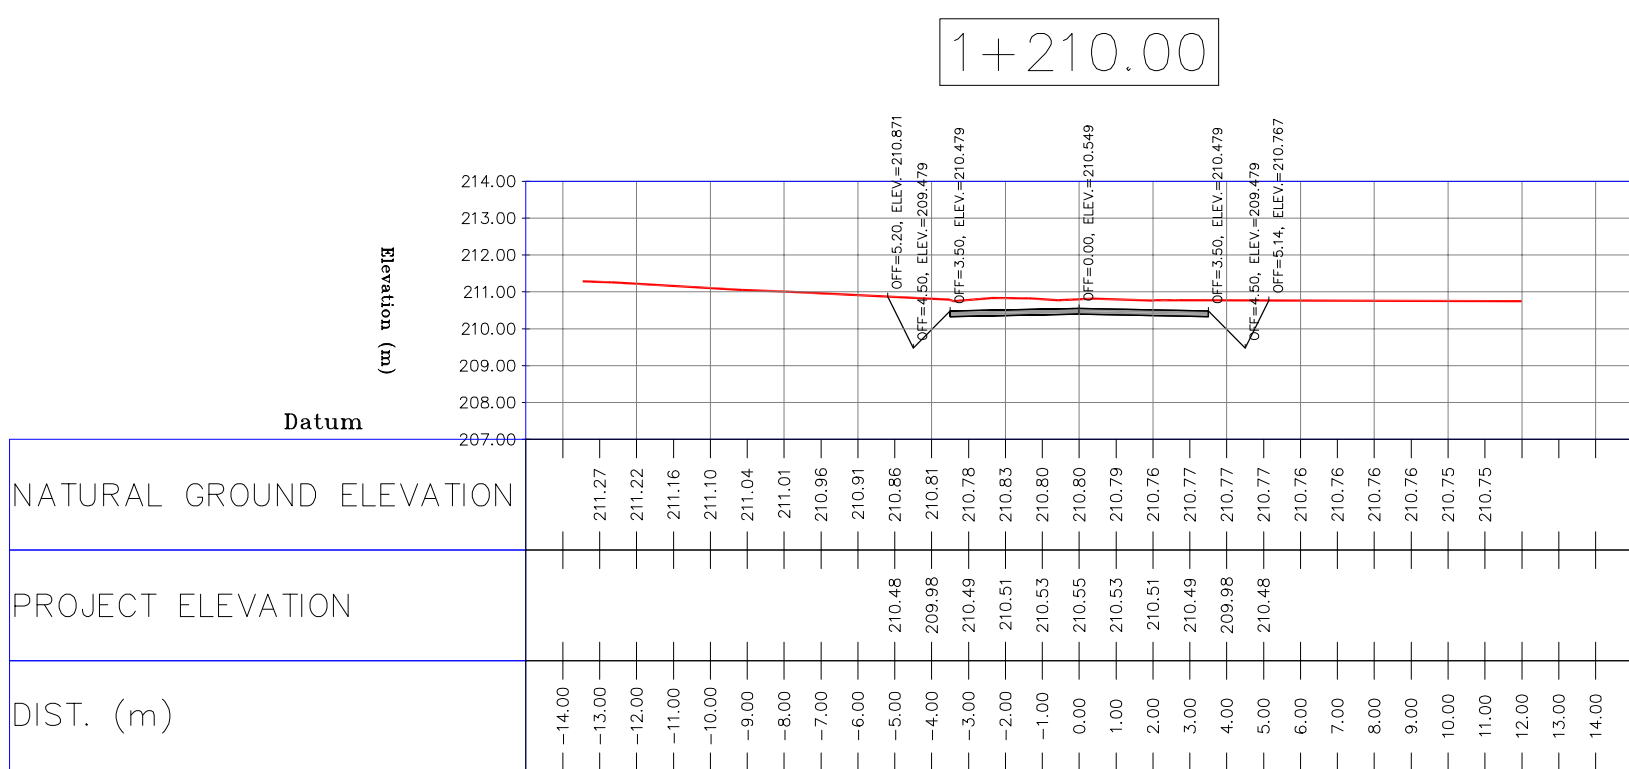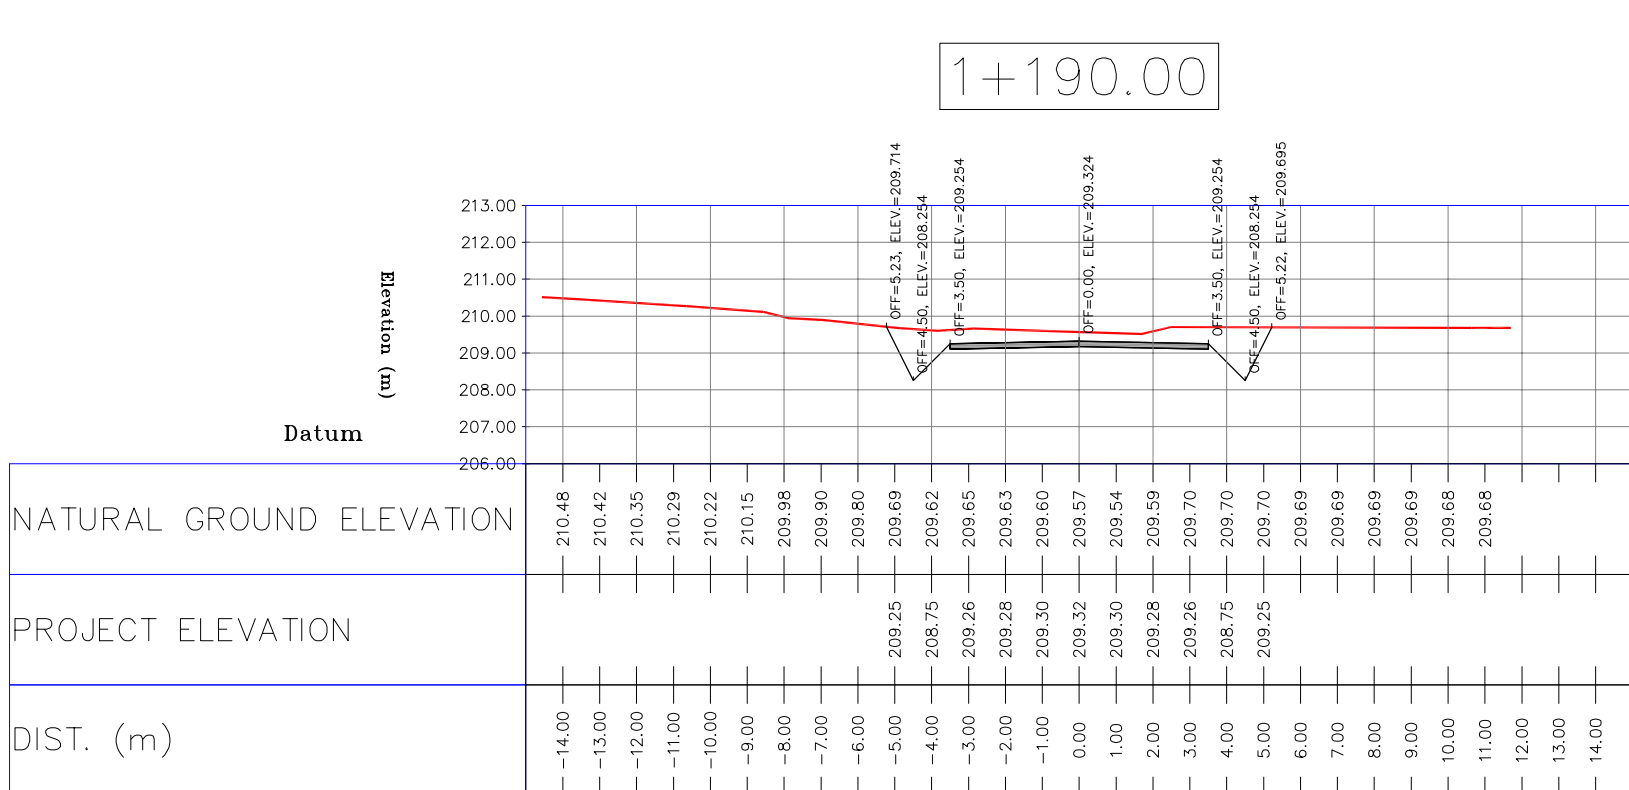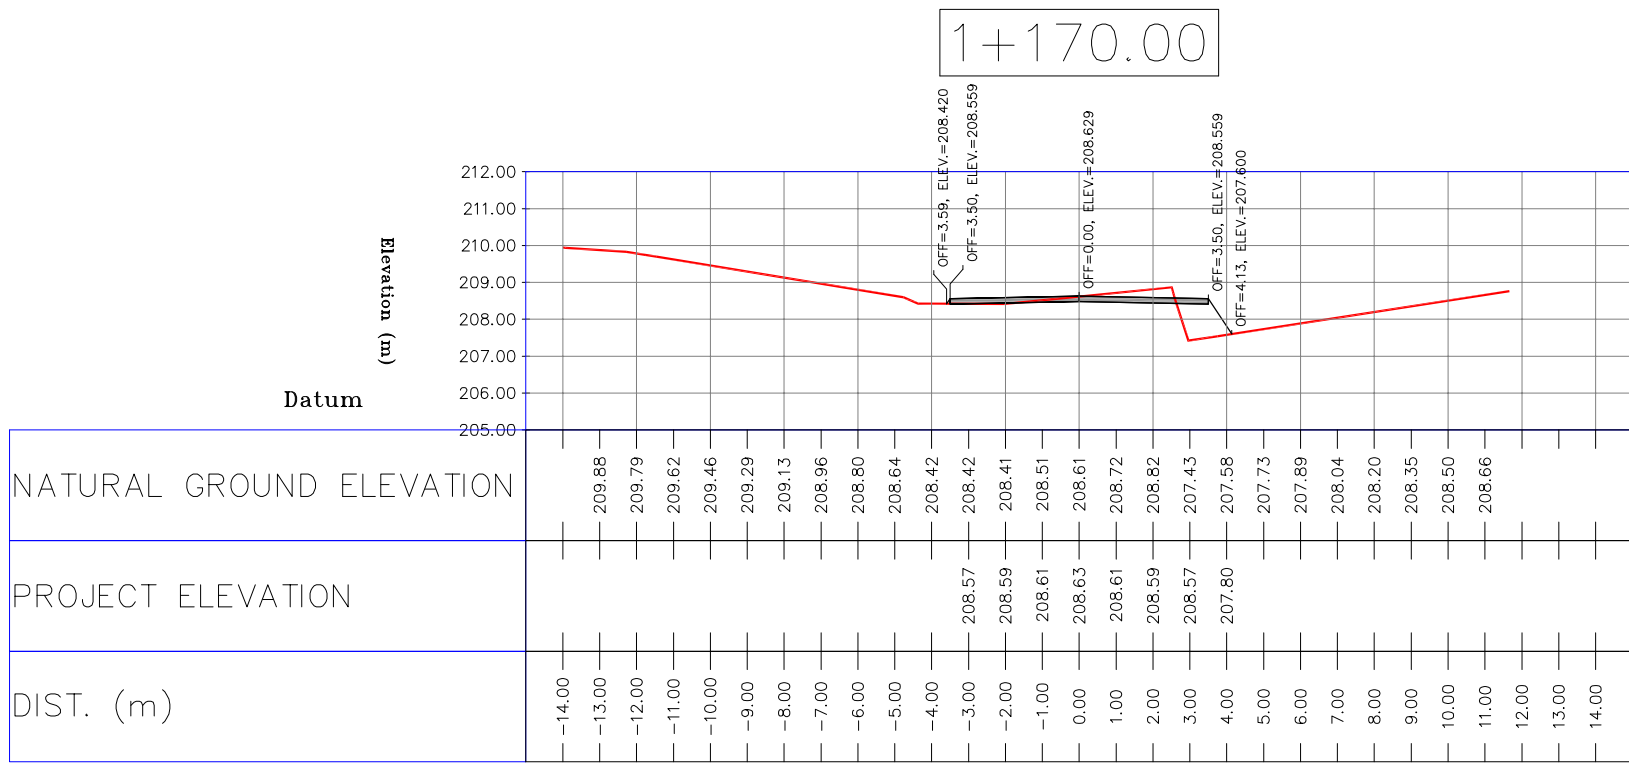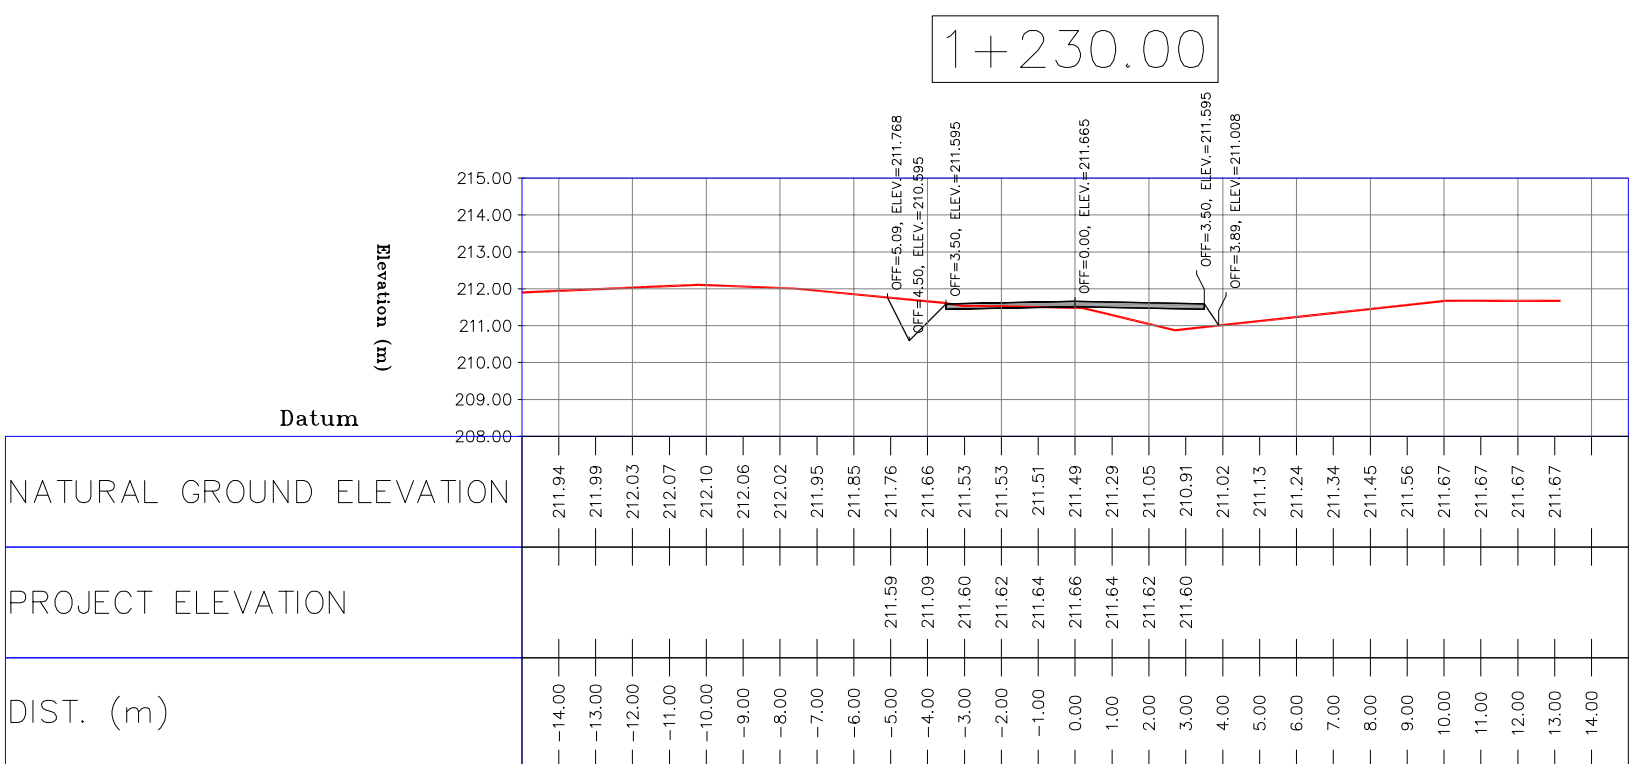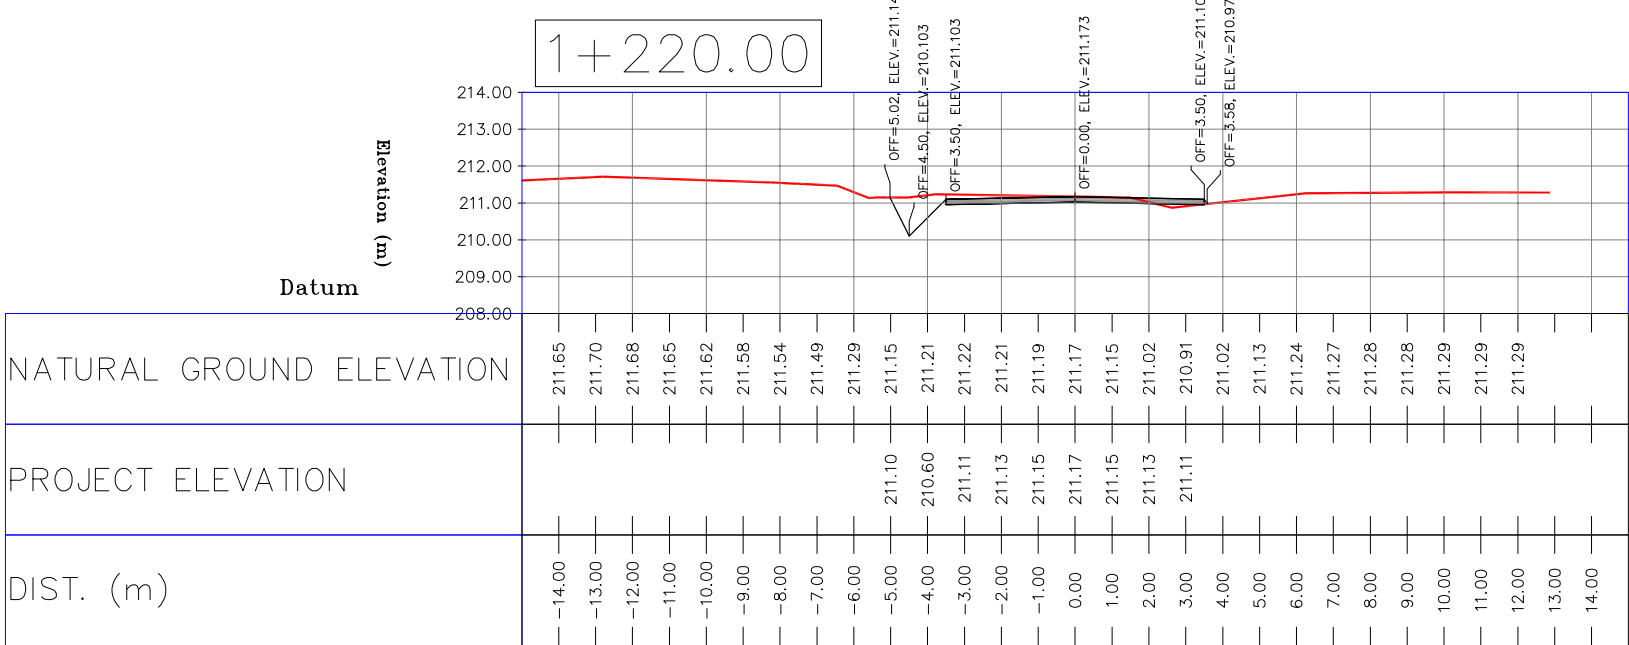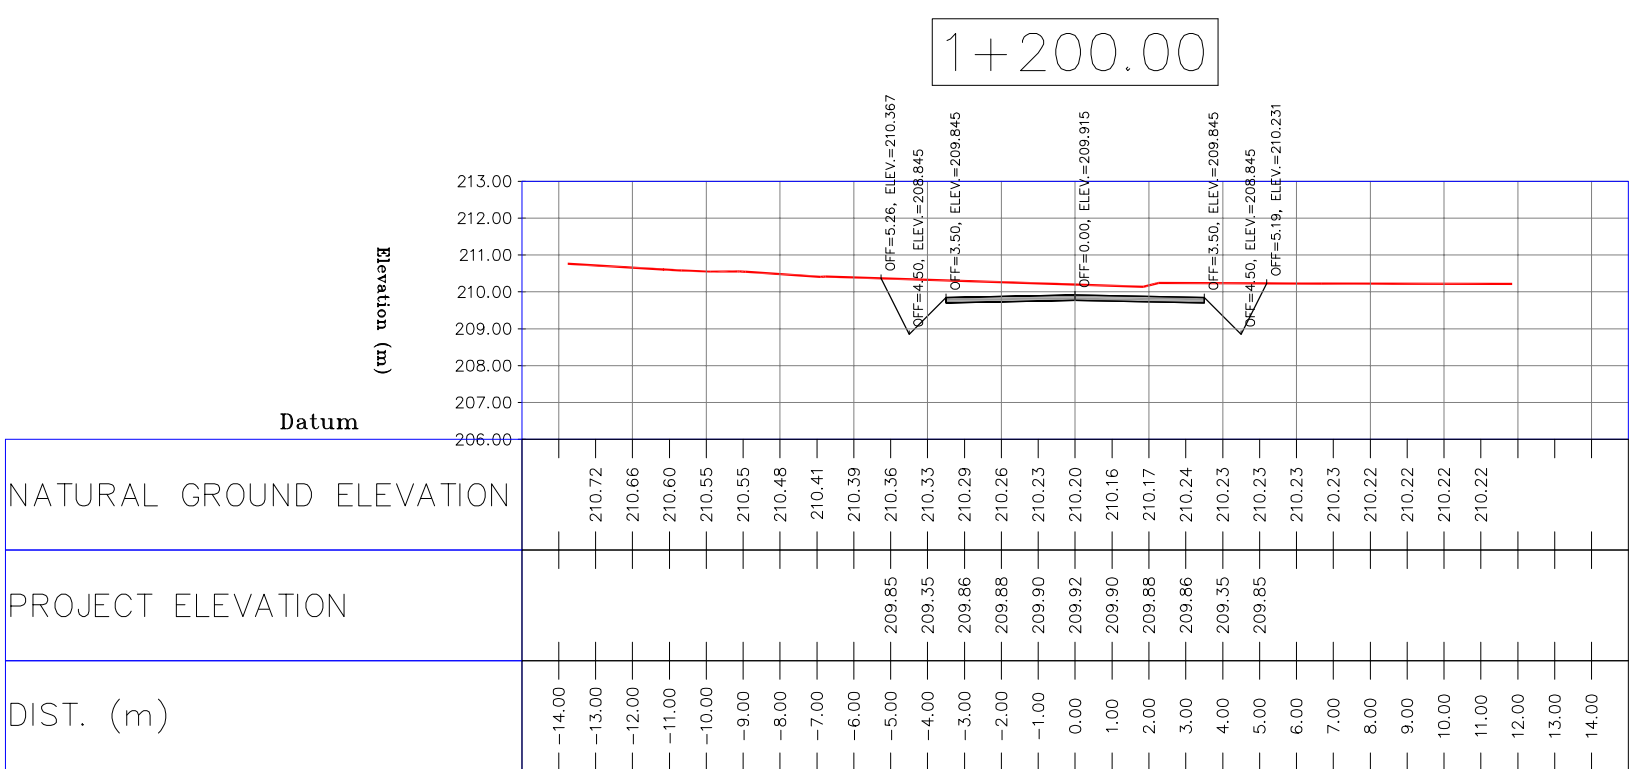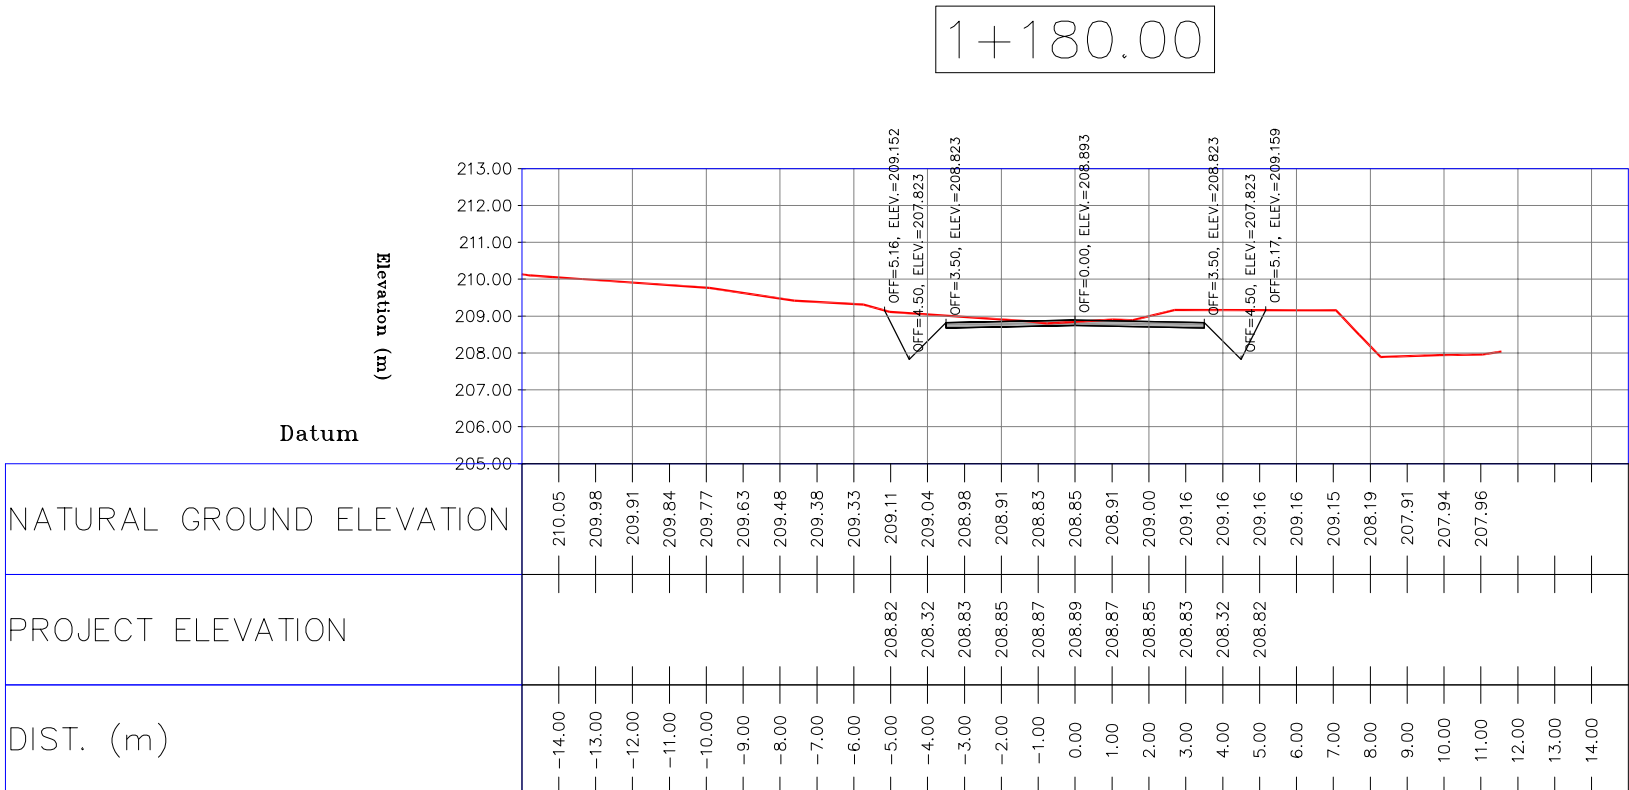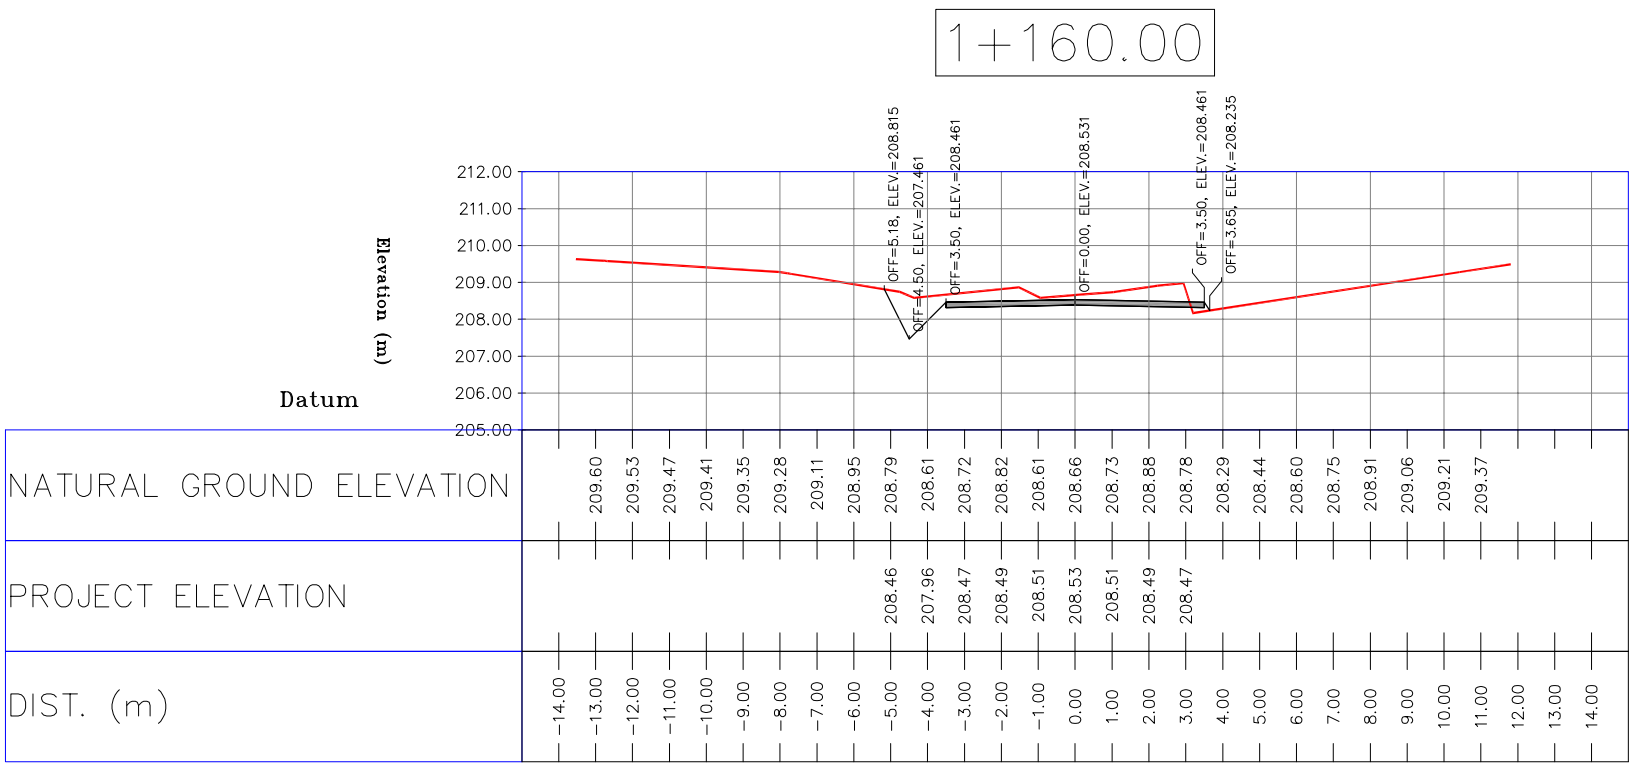


- NOTES
- 1-ALL COORDINATES AND ELEVATIONS ARE IN METER.
 - 2-ALL DRAWINGS SHALL BE CHECKED BY CONTRACTOR WITH RELATIVE DRAWINGS BEFORE CONSTRUCTION.
 - 3-GEODETIC PARAMETERS FOR COORDINATES ARE AS BELOW:
HORIZONTAL COORDINATE SYSTEM: WGS84/UTM ZONE 39
ELLIPSOID : WORLD GEODETIC SYSTEM 1984 (WGS84)
MAP PROJECTION: UNIVERSAL TRANSVERSE MERCATOR (UTM)
VERTICAL DATUM: MSL
 - 4-THE SUITABLE MATERIAL FOR FILLING SHALL BE COLLECTED BASED ON TO THE BELOW RULES:
 - PROJECT GEOTECHNICAL INVESTIGATION REPORT, BORROW MATERIALS AND SPECIFICATION STUDY PART.
 - "GENERAL SPECIFICATION FOR ROAD" NO. 101, SECTION 207, IRAN PLANNING AND BUDGET ORGANIZATION.
 - PROJECT GENERAL SPECIFICATION "SPECIFICATION FOR EARTH WORK" DOCUMENT NUMBER "BK-GNRL-PEDCO-000-CV-SP-0004".
 - GEOTECHNICAL REPORTS AND CLIENT'S SITE SUPERVISORY BODY RECOMMENDATIONS AND APPROVALS.
 - 5-BEFORE ANY EARTH WORK ACTIVITIES (CUT OR FILL), TOP AND UNSUITABLE SOIL (MARN,...) SHALL BE REMOVED AS GEOTECHNICAL RECOMMENDATION AND SUPERVISOR'S REQUIREMENTS.









LEGEND		
	WELL LOCATION	CANAL
	WELL	RIVER
	SITE	WATER COURSE
	CAMP SITE	CONTOURS
	ASPHALT ROAD	SPOT HEIGHT
	GRAVEL ROAD	BENCH MARK
	PROPOSED ROAD	BRIDGE
	DAYLIGHT	CULVERT

REFERENCE DRAWING	DRG. No.
General Civil Layout -BK14	BK-BK14-PEDCO-110-CV-PY-0001
Rough Grading Plan-BK14	BK-BK14-PEDCO-110-CV-PY-0003
Specification For Earth Work	BK-GNRL-PEDCO-000-CV-SP-0004
Standard Drawing For Slope Protection Details	BK-GNRL-PEDCO-000-CV-DW-0002
Geotechnical Investigation Report - BK14	BK-BK14-PEDCO-110-GT-RT-0001
Specification For Road & Paving	BK-GNRL-PEDCO-000-CV-SP-0002
MTO For Civil Works - BK14	BK-BK14-PEDCO-110-CV-WT-0001

ABBREVIATION
PT= POINT
PVI= POINT OF VERTICAL INTERSECTION
LVC= LENGTH OF VERTICAL CURVE
BVCS= BEGIN OF VERTICAL CURVE STATION
BVCE= BEGIN OF VERTICAL CURVE ELEVATION
EVCS= END OF VERTICAL CURVE STATION
EVCE= END OF VERTICAL CURVE ELEVATION

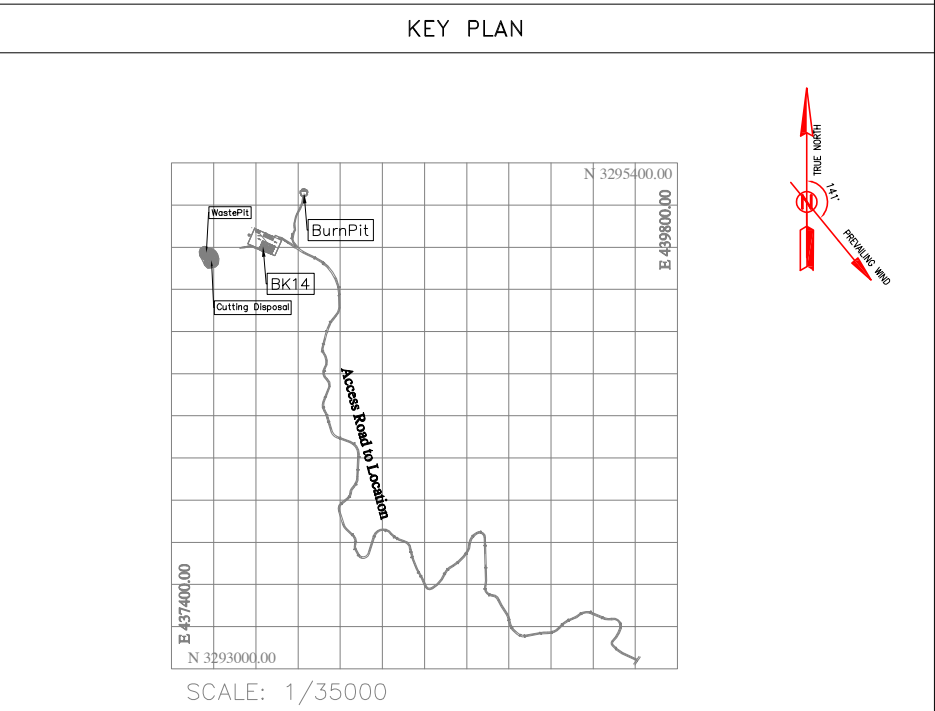

D02	MAR.2023	IFA	R.BERLOUE	M.FAKHARIAN	M.MEHRSHAD	***	***	*****	***	*****	***	*****	
D01	NOV.2022	IFA	R.BERLOUE	M.FAKHARIAN	M.MEHRSHAD	***	REV.	DESCRIPTION	BY	DATE	BY	DATE	
D00	OCT.2022	IFC	R.BERLOUE	M.FAKHARIAN	M.MEHRSHAD	***			CHECKED		REV. APPR.		
REV.	DATE	P.O.I.S	PREP.	CHK.	APP.	AUT.	اصل و کلیه نسخ این نقشه و حق اقتباس متعلق به شرکت ملی مناطق نفت خیز جنوب میباشد.						
PROJECT NAME:							BINAK OILFIELD DEVELOPMENT/SUB-SURFACE WORK PACKAGES BK14 WHF MODIFICATIONS						
PROJECT NO.:							971020						
EPC CONTRACTOR:			EPD/EPC CONTRACTOR(GC):				BINAK OILFIELD DEVELOPMENT SUB-SURFACE WORK PACKAGES BK14 WHF MODIFICATIONS						
 HIRGAN ENERGY - DESIGN & INSPECTION COMPANIES			 PETROIRAN DEVELOPMENT COMPANY				 THE ORIGINAL AND ALL COPIES OF THIS DRAWING TOGETHER WITH THE COPYRIGHT THEREON ARE THE SOLE PROPERTY OF N.I.S.O.C. / FIELDS						
							DATE		SCALE	DRAWING BY	CHECKED BY	PROJECT ENG.	
DRAWING TITLE:							NO CONSTRUCTION PERMITTED UNLESS DRAWING APPROVED						
CIVIL AND STRUCTURAL DRAWINGS - BK14 ACCESS ROAD TRANSVERSAL SECTIONS													
SCALE		SIZE	DRAWING NO.		SHEET NO.	REV.	BUDGET REF.	LOCATION	SIZE	CLASS	SERIAL NO.	SHEET	REVISION
H=1:200 V=1:200		A1	BK-BK14-PEDCO-110-CV-DW-0001		50 OF 103	D01	053-073-9184	F	4	S	708209	50	D02

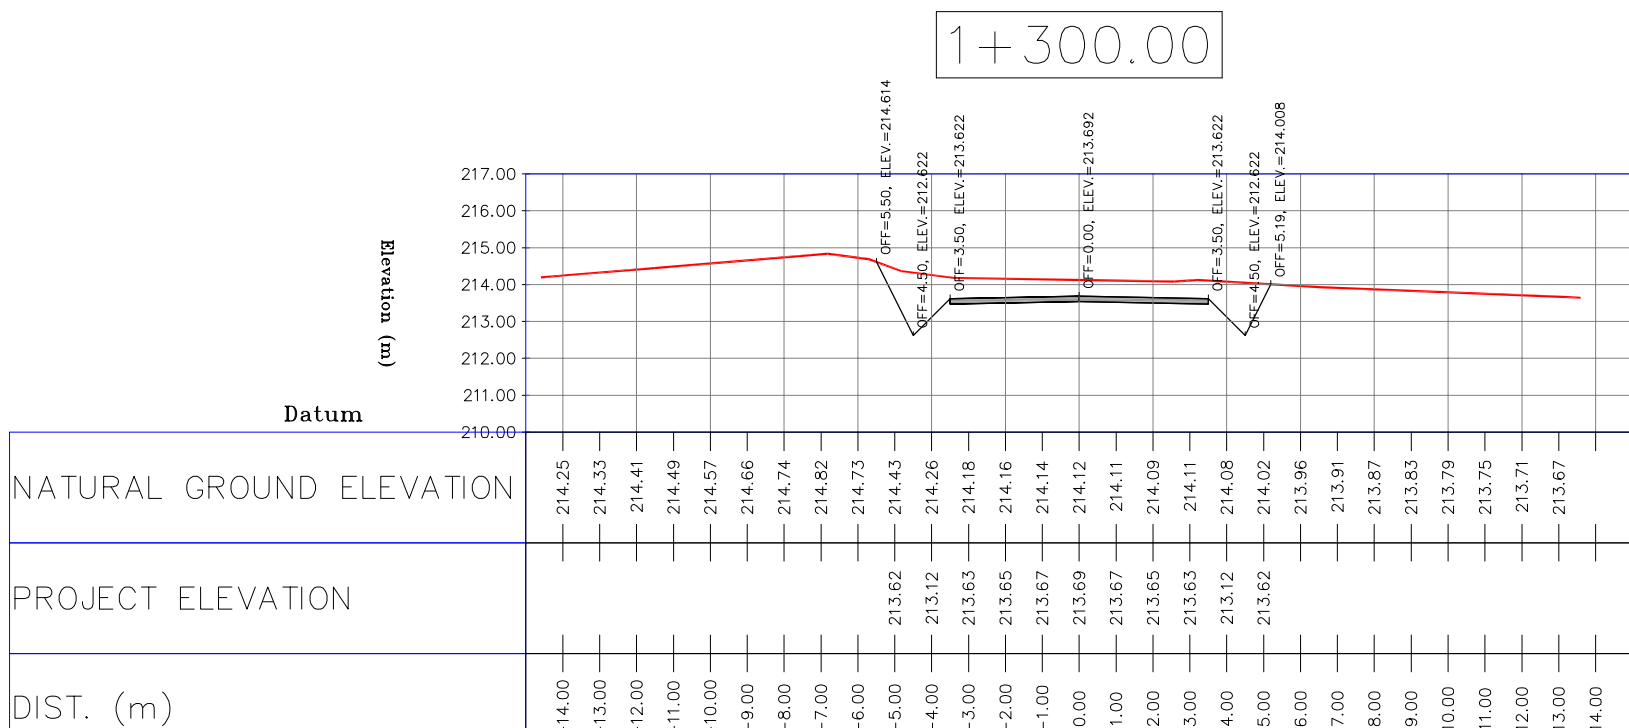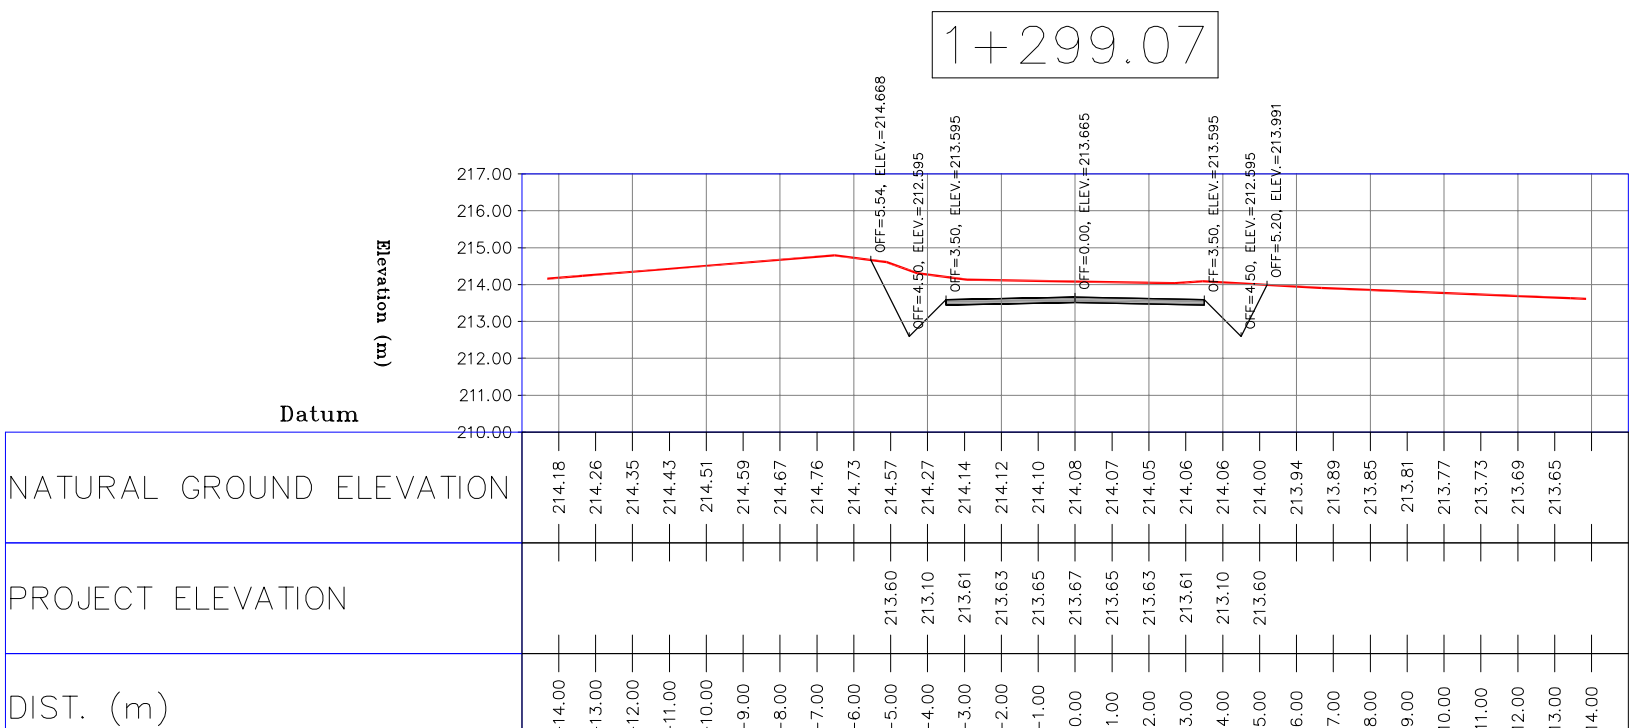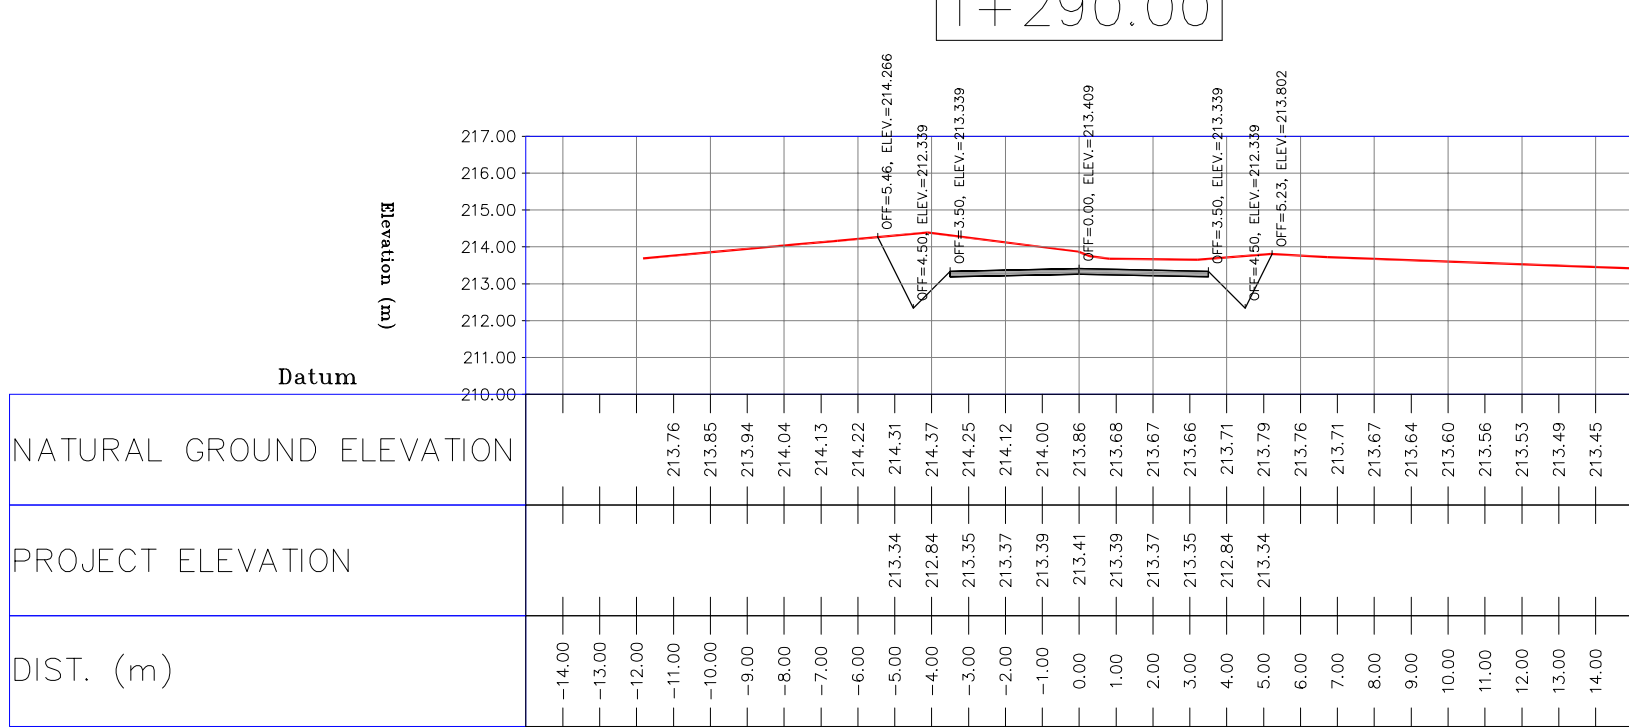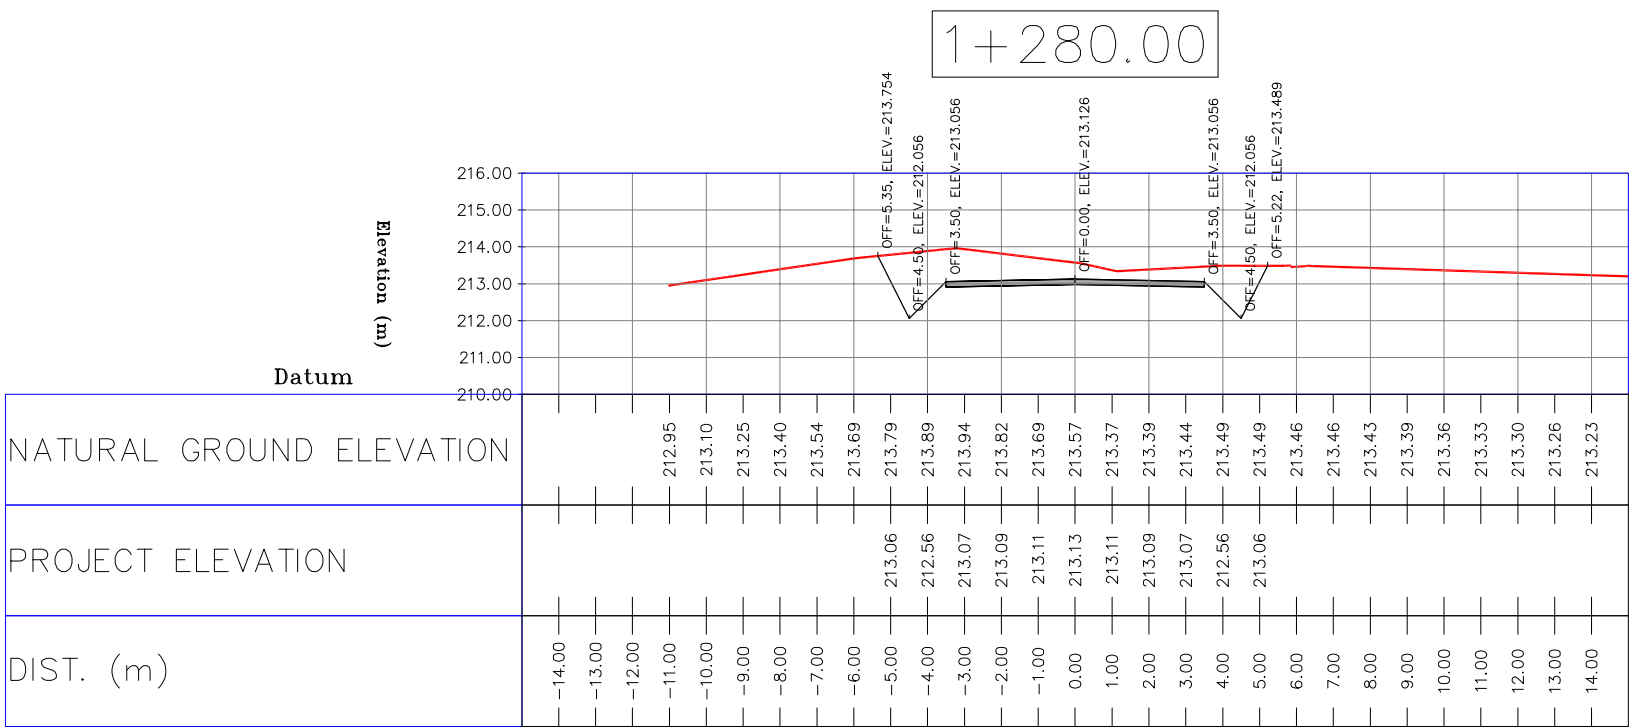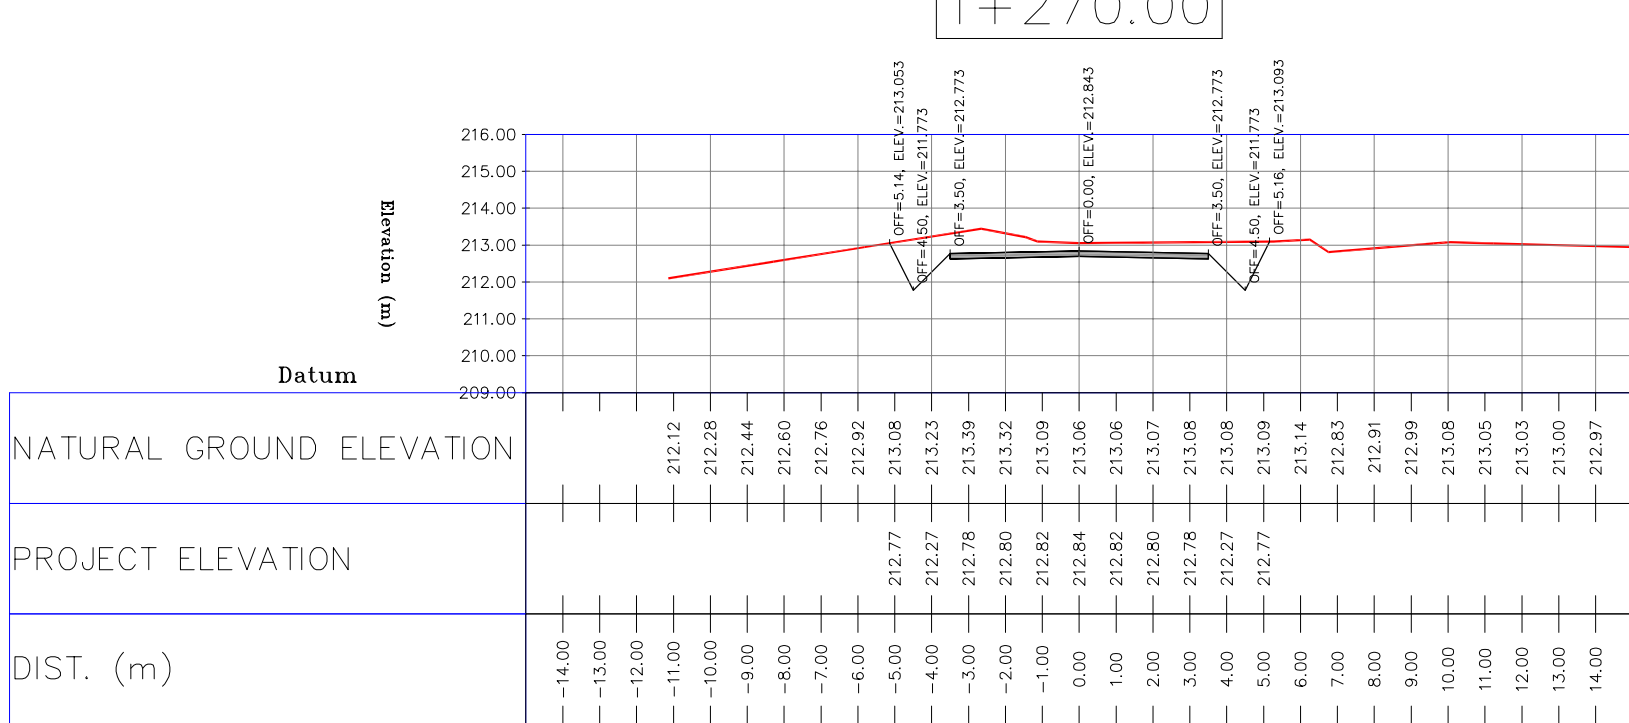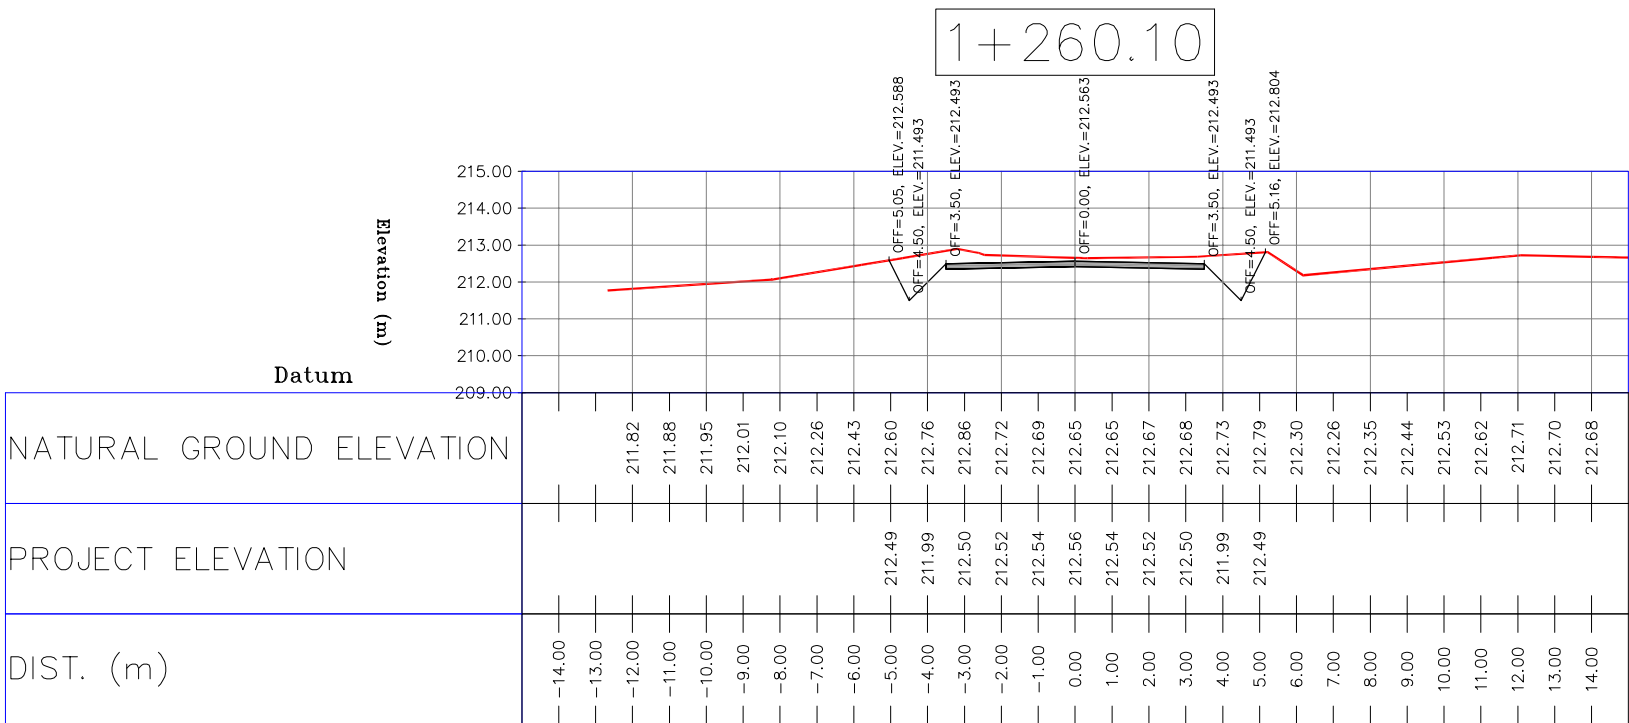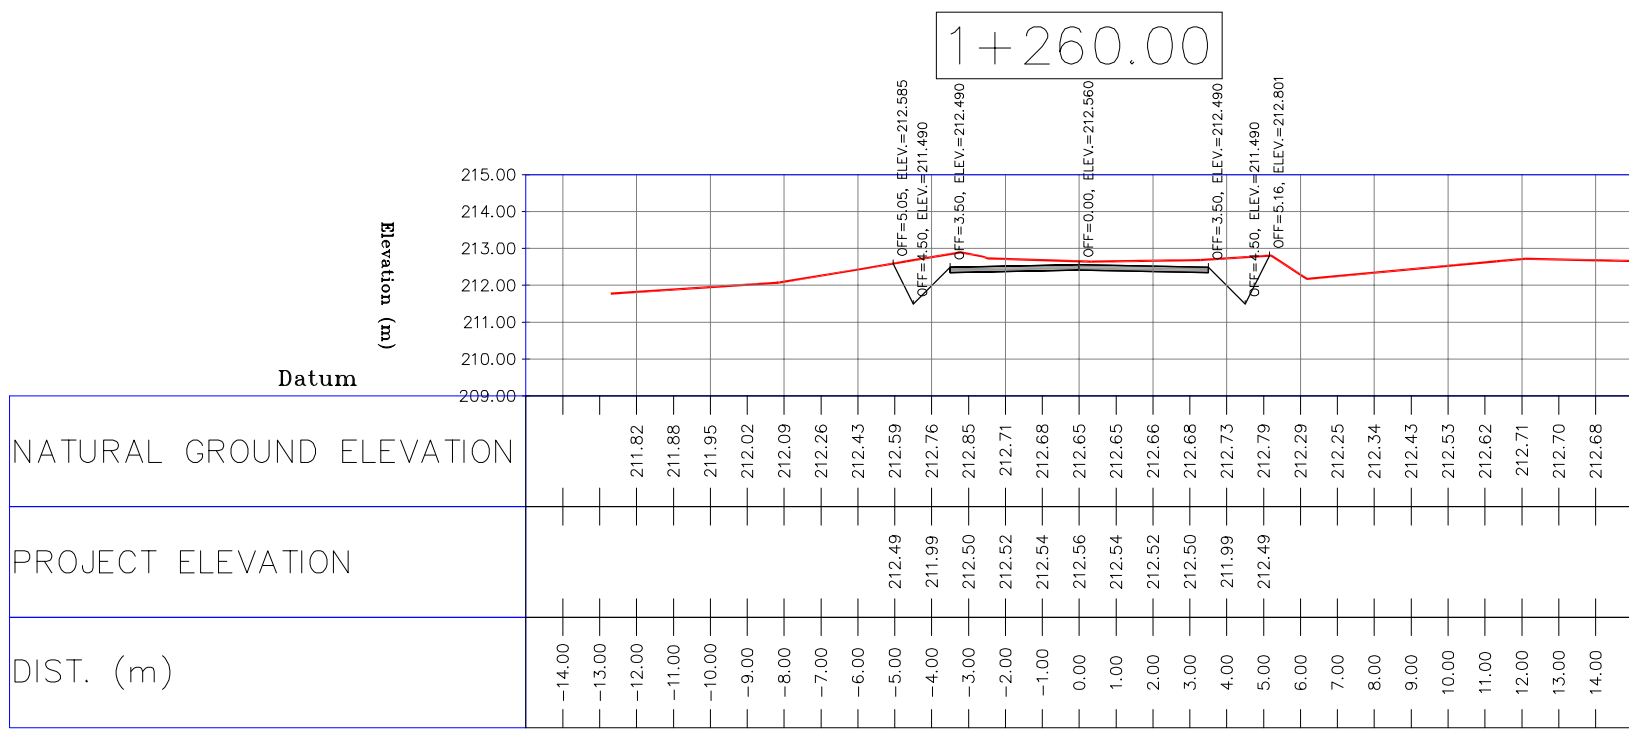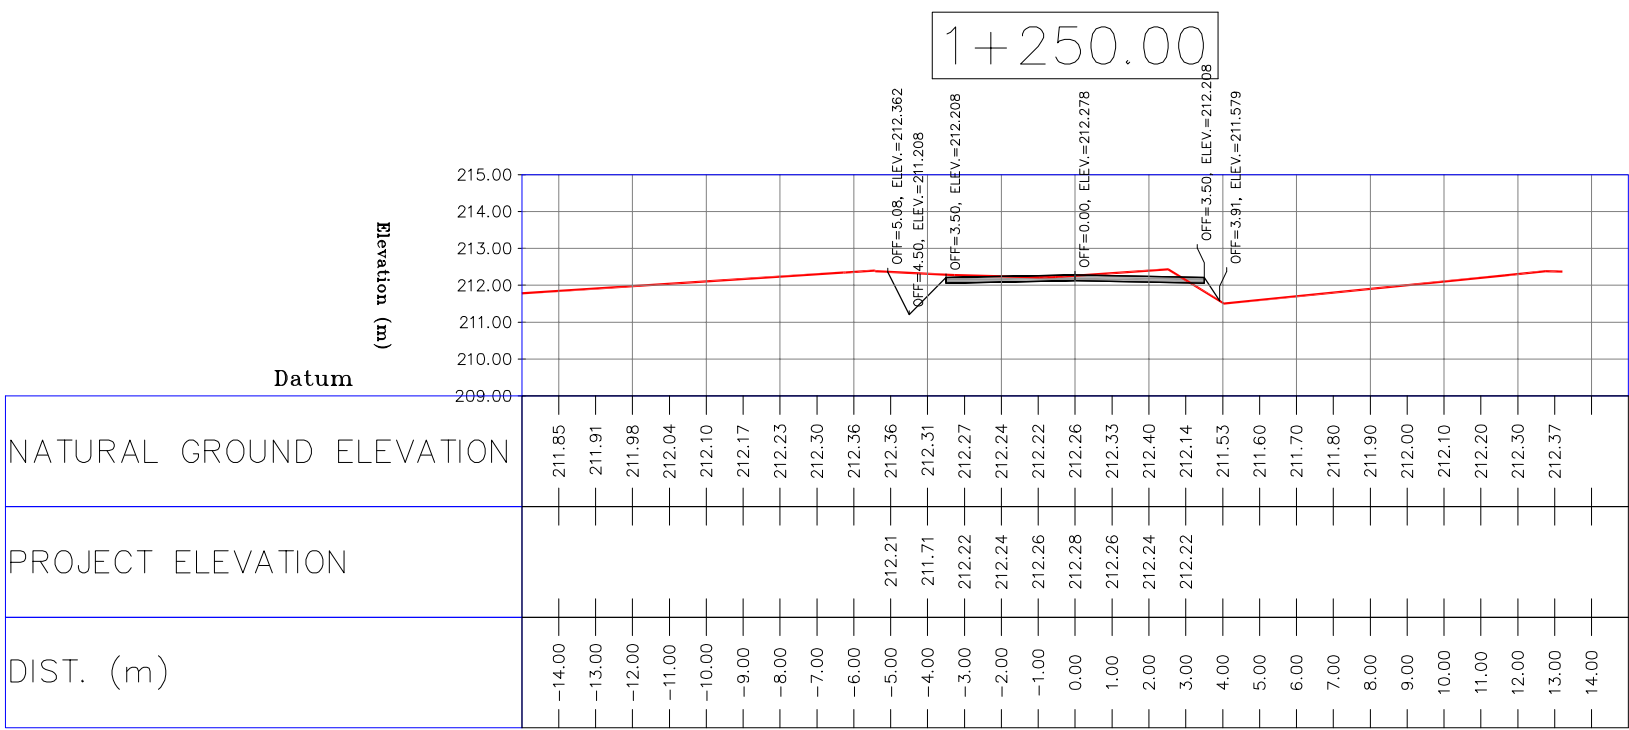


- NOTES
- 1-ALL COORDINATES AND ELEVATIONS ARE IN METER.
 - 2-ALL DRAWINGS SHALL BE CHECKED BY CONTRACTOR WITH RELATIVE DRAWINGS BEFORE CONSTRUCTION.
 - 3-GEODETIC PARAMETERS FOR COORDINATES ARE AS BELOW:
HORIZONTAL COORDINATE SYSTEM: WGS84/UTM ZONE 39
ELLIPSOID : WORLD GEODETIC SYSTEM 1984 (WGS84)
MAP PROJECTION: UNIVERSAL TRANSVERSE MERCATOR (UTM)
VERTICAL DATUM: MSL
 - 4-THE SUITABLE MATERIAL FOR FILLING SHALL BE COLLECTED BASED ON TO THE BELOW RULES:
 - PROJECT GEOTECHNICAL INVESTIGATION REPORT, BORROW MATERIALS AND SPECIFICATION STUDY PART.
 - "GENERAL SPECIFICATION FOR ROAD" NO. 101, SECTION 207, IRAN PLANNING AND BUDGET ORGANIZATION.
 - PROJECT GENERAL SPECIFICATION "SPECIFICATION FOR EARTH WORK" DOCUMENT NUMBER "BK-GNRL-PEDCO-000-CV-SP-0004".
 - GEOTECHNICAL REPORTS AND CLIENT'S SITE SUPERVISORY BODY RECOMMENDATIONS AND APPROVALS.
 - 5-BEFORE ANY EARTH WORK ACTIVITIES (CUT OR FILL), TOP AND UNSUITABLE SOIL (MARN,...) SHALL BE REMOVED AS GEOTECHNICAL RECOMMENDATION AND SUPERVISOR'S REQUIREMENTS.

- LEGEND
- WELL LOCATION
 - WELL
 - SITE
 - CAMP SITE
 - ASPHALT ROAD
 - GRAVEL ROAD
 - PROPOSED ROAD
 - DAYLIGHT
 - CANAL
 - RIVER
 - WATER COURSE
 - CONTOURS
 - SPOT HEIGHT
 - BENCH MARK
 - BRIDGE
 - CULVERT










REFERENCE DRAWING	DRG. No.
General Civil Layout -BK14	BK-BK14-PEDCO-110-CV-PY-0001
Rough Grading Plan-BK14	BK-BK14-PEDCO-110-CV-PY-0003
Specification For Earth Work	BK-GNRL-PEDCO-000-CV-SP-0004
Standard Drawing For Slope Protection Details	BK-GNRL-PEDCO-000-CV-DW-0002
Geotechnical Investigation Report - BK14	BK-BK14-PEDCO-110-GT-R1-0001
Specification For Road & Paving	BK-GNRL-PEDCO-000-CV-SP-0002
MTO For Civil Works - BK14	BK-BK14-PEDCO-110-CV-WT-0001









ABBREVIATION

PT= POINT
PVI= POINT OF VERTICAL INTERSECTION
LVC= LENGTH OF VERTICAL CURVE
BVCS= BEGIN OF VERTICAL CURVE STATION
BVCE= BEGIN OF VERTICAL CURVE ELEVATION
EVCS= END OF VERTICAL CURVE STATION
EVCE= END OF VERTICAL CURVE ELEVATION

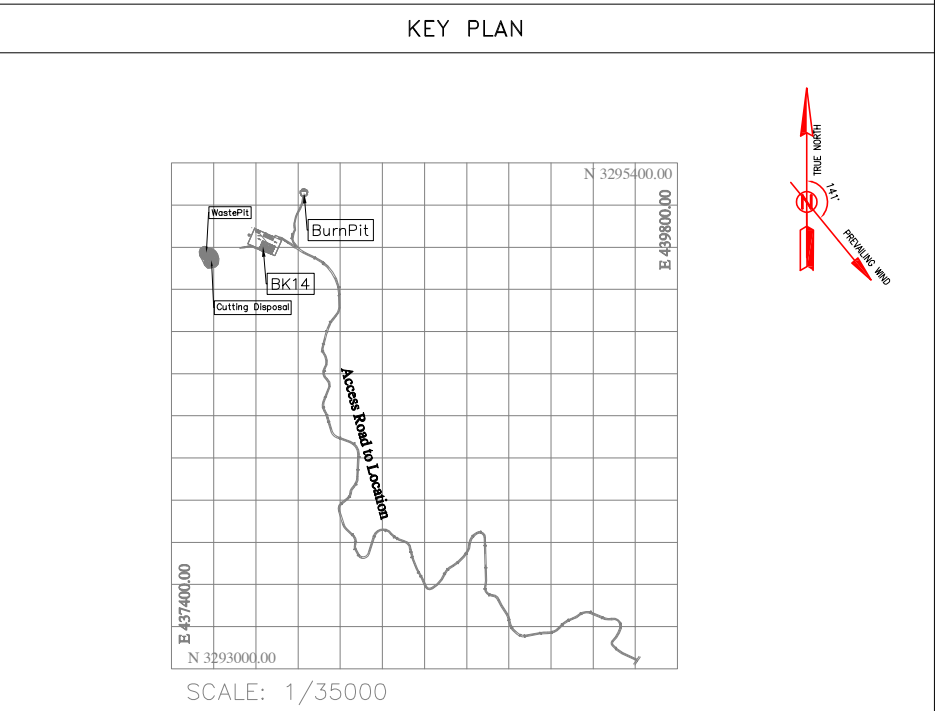

D02	MAR.2023	IFA	R.BERLOUE	M.FAKHARIAN	M.MEHRSHAD	***	***	*****	***	*****	***	*****		
D01	NOV.2022	IFA	R.BERLOUE	M.FAKHARIAN	M.MEHRSHAD	***	REV.	DESCRIPTION	BY	DATE	BY	DATE		
D00	OCT.2022	IFC	R.BERLOUE	M.FAKHARIAN	M.MEHRSHAD	***			CHECKED	REV.	APPR.			
REV.	DATE	P.O.I.S	PREP.	CHK.	APP.	AUT.	اصل و کليه نسخ اين نقشه و حق اقتباس متعلق به شرکت ملی مناطق نفت خيز جنوب مي باشد.							
PROJECT NAME:							BINAK OILFIELD DEVELOPMENT/SUB-SURFACE WORK PACKAGES BK14 WHF MODIFICATIONS							
PROJECT NO.:							971020							
EPC CONTRACTOR:			EPD/EPC CONTRACTOR(GC):				BINAK OILFIELD DEVELOPMENT SUB-SURFACE WORK PACKAGES BK14 WHF MODIFICATIONS							
 HIRGAN ENERGY ~ DESIGN & INSPECTION COMPANIES			 PETROIRAN DEVELOPMENT COMPANY											
							DATE	SCALE	DRAWING BY	CHECKED BY	PROJECT ENG.			
DRAWING TITLE:							NO CONSTRUCTION PERMITTED UNLESS DRAWING APPROVED							
CIVIL AND STRUCTURAL DRAWINGS - BK14 ACCESS ROAD TRANSVERSAL SECTIONS							APPROVED FOR CONSTRUCTION						BY:	DATE:
SCALE	SIZE	DRAWING NO.			SHEET NO.	REV.	BUDGET REF.	LOCATION	SIZE	CLASS	SERIAL NO.	SHEET	REVISION	
H=1:200 V=1:200	A1	BK-BK14-PEDCO-110-CV-DW-0001			51 OF 103	D01	053-073-9184	F	4	S	708209	51	D02	

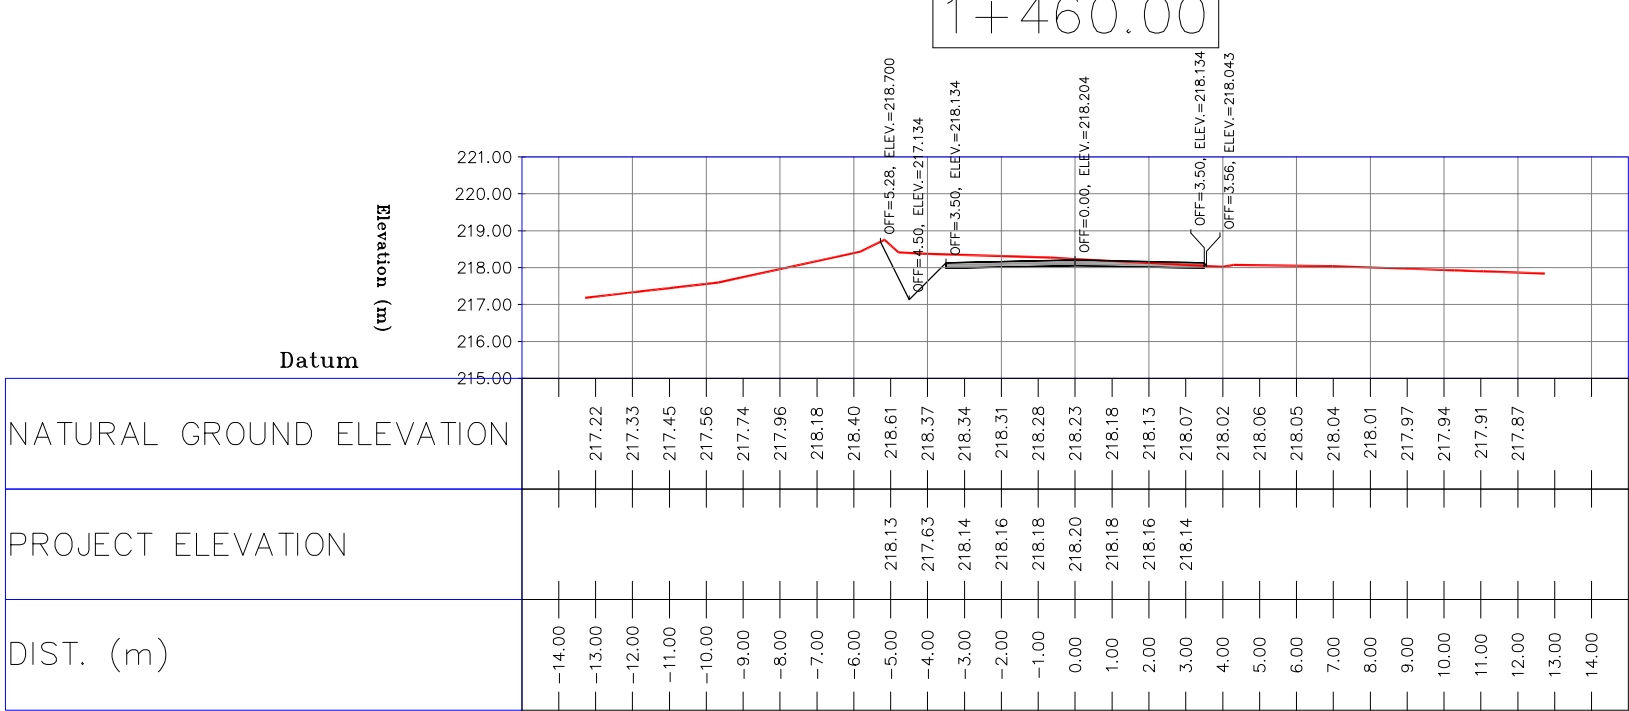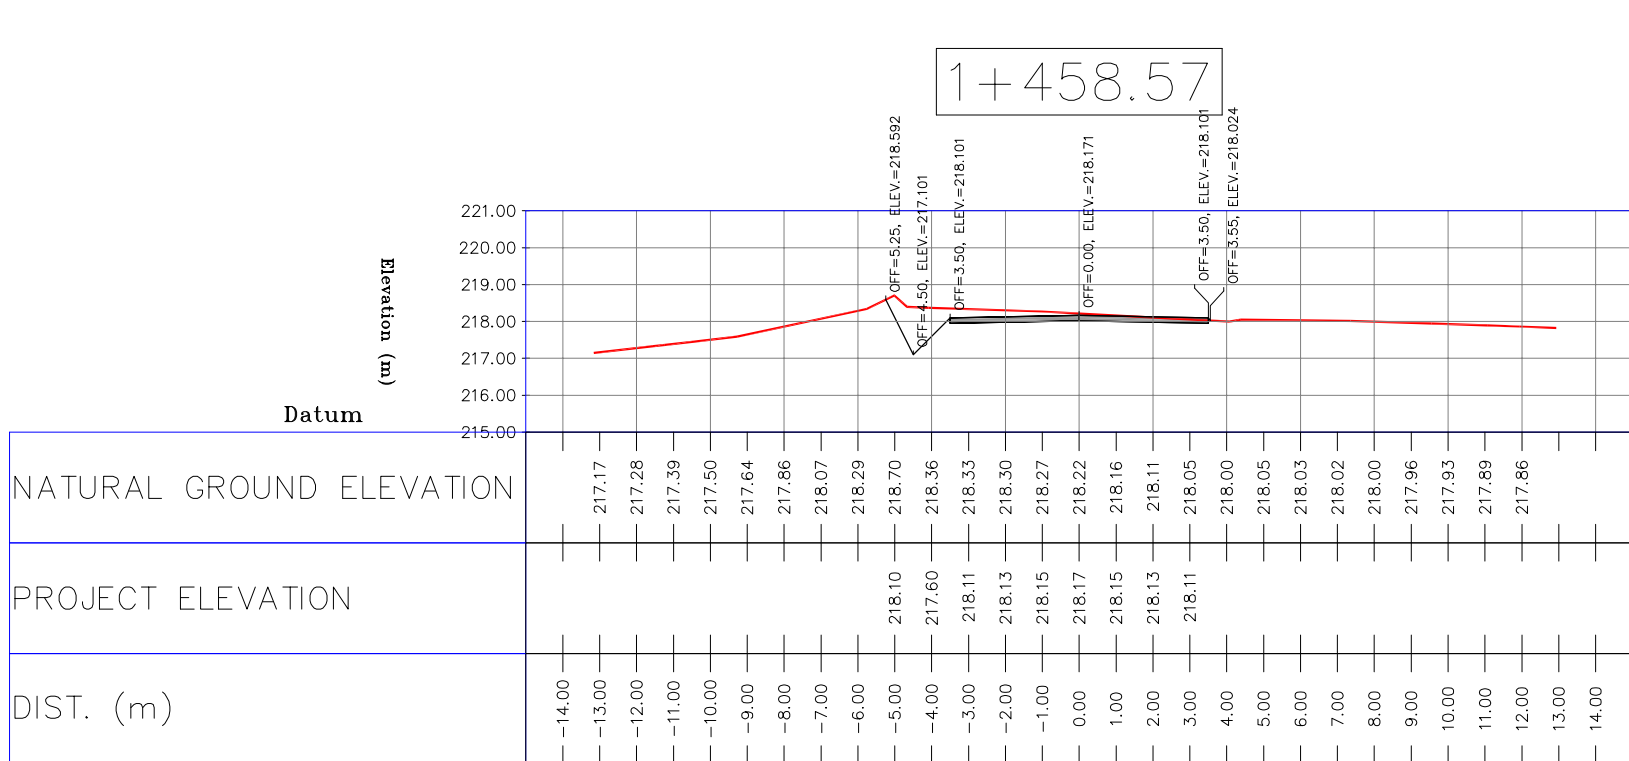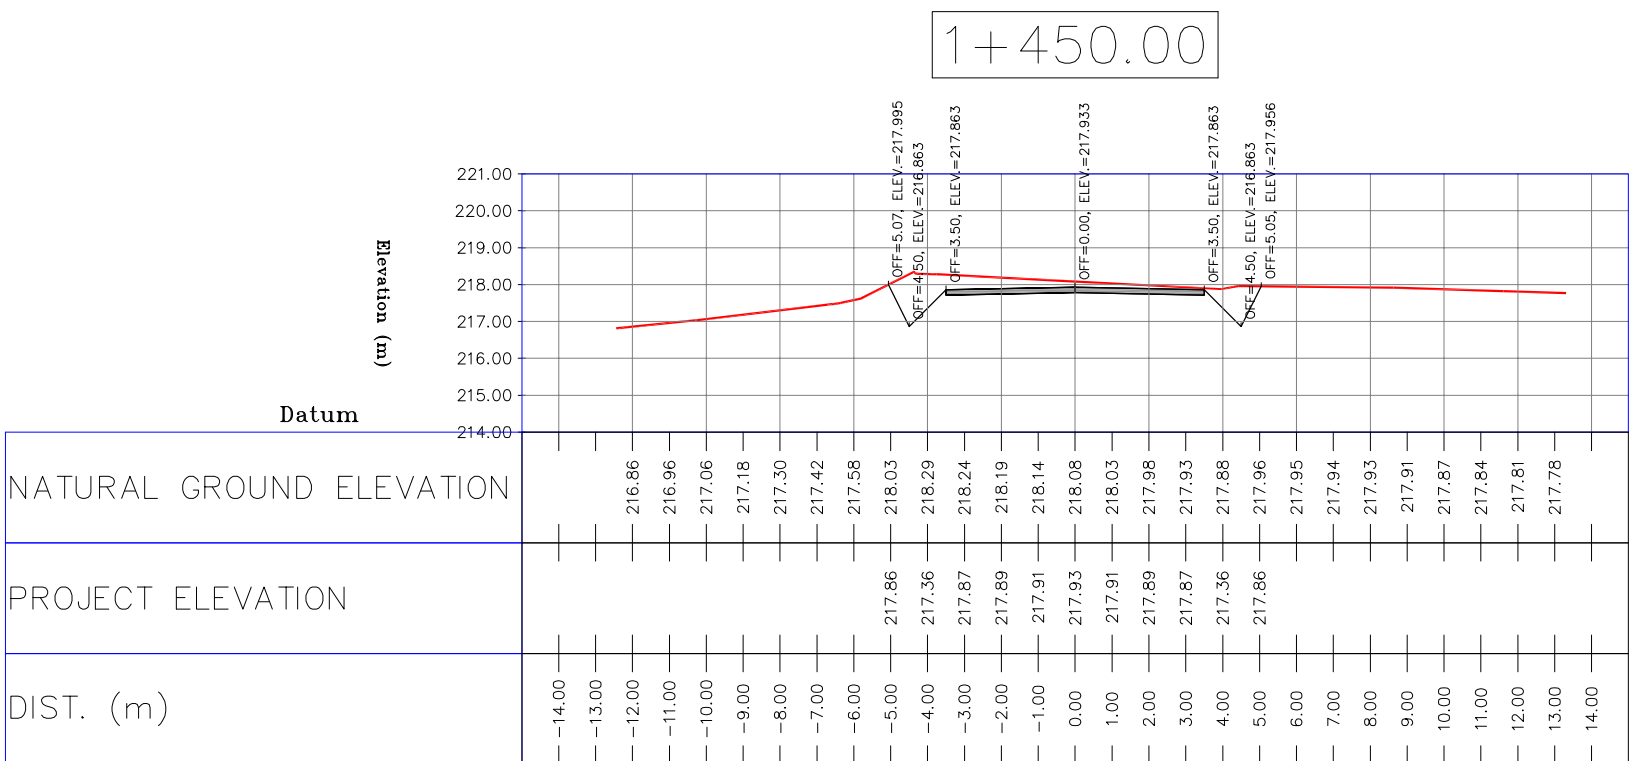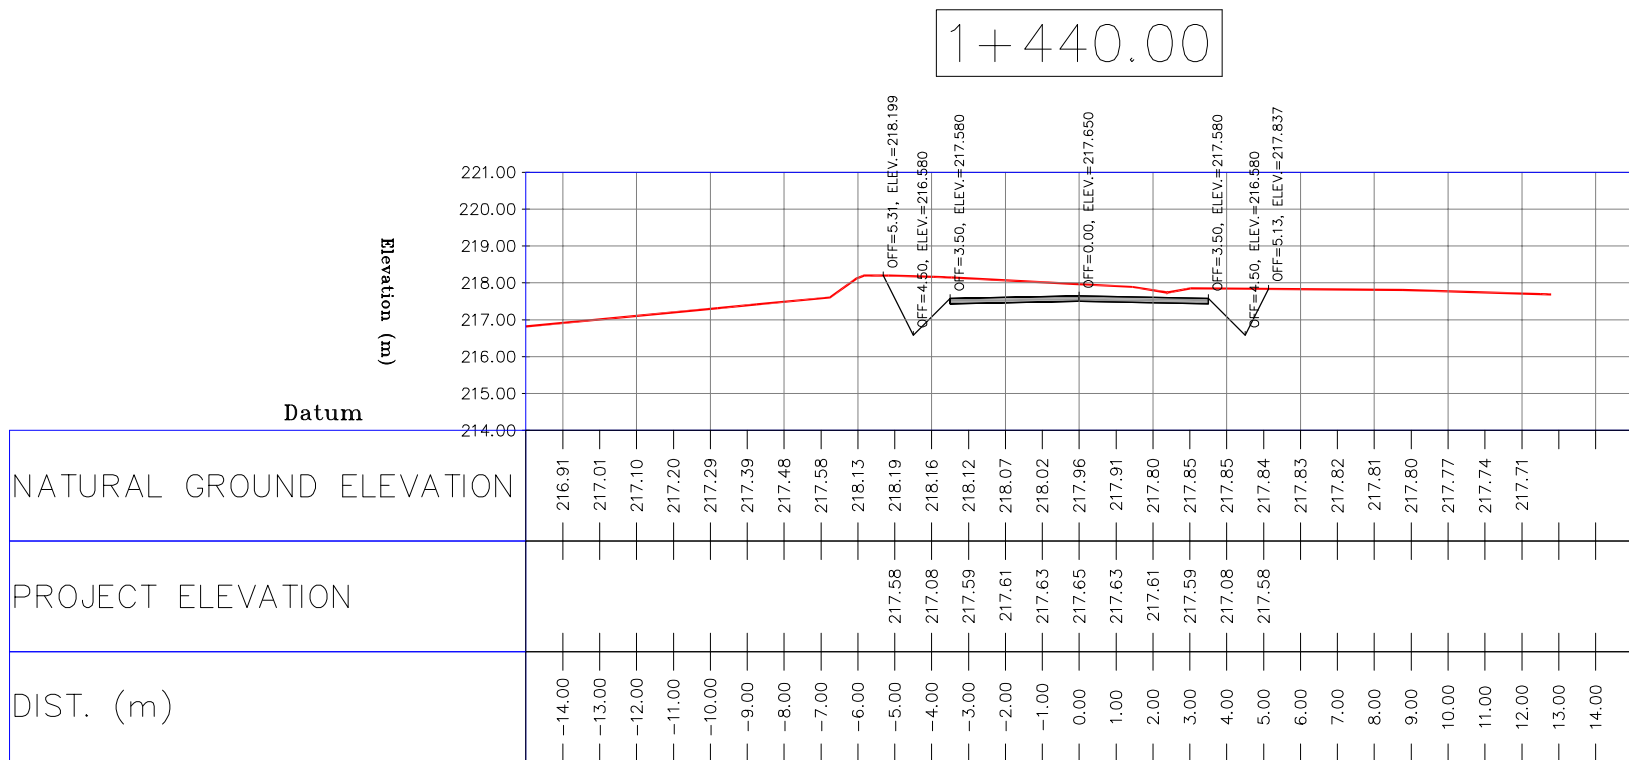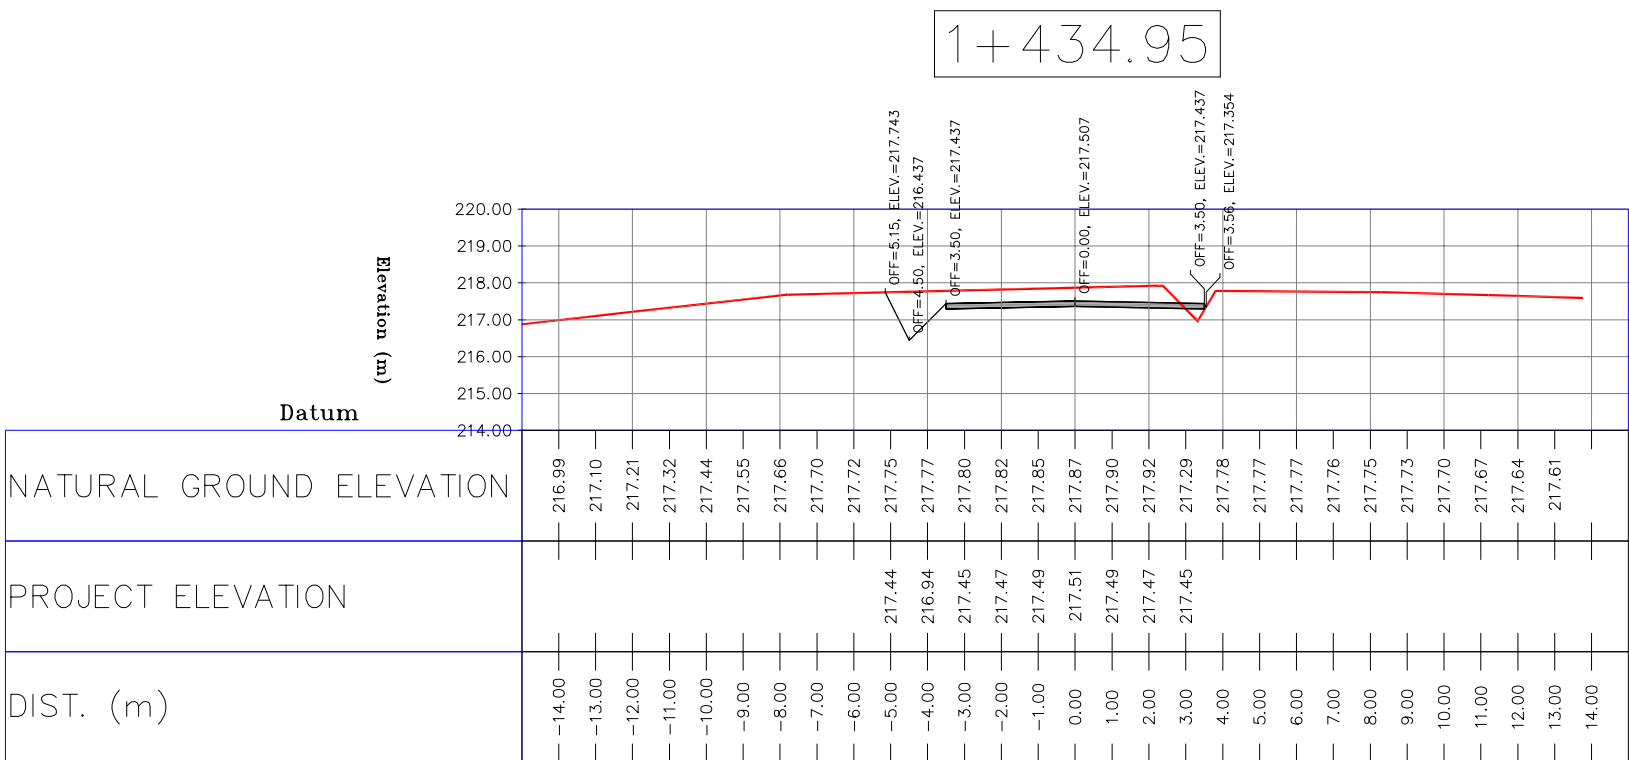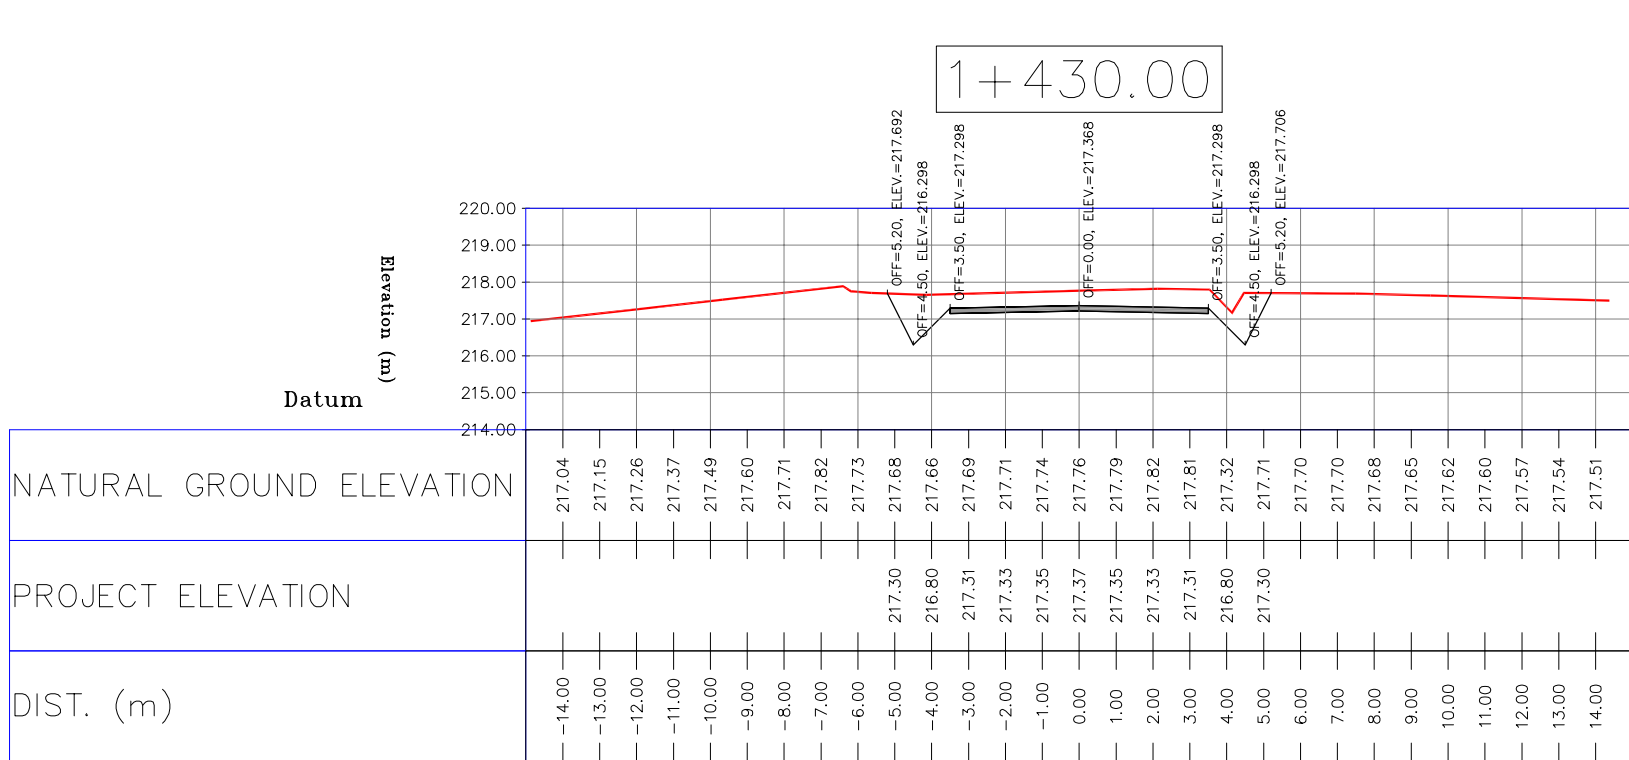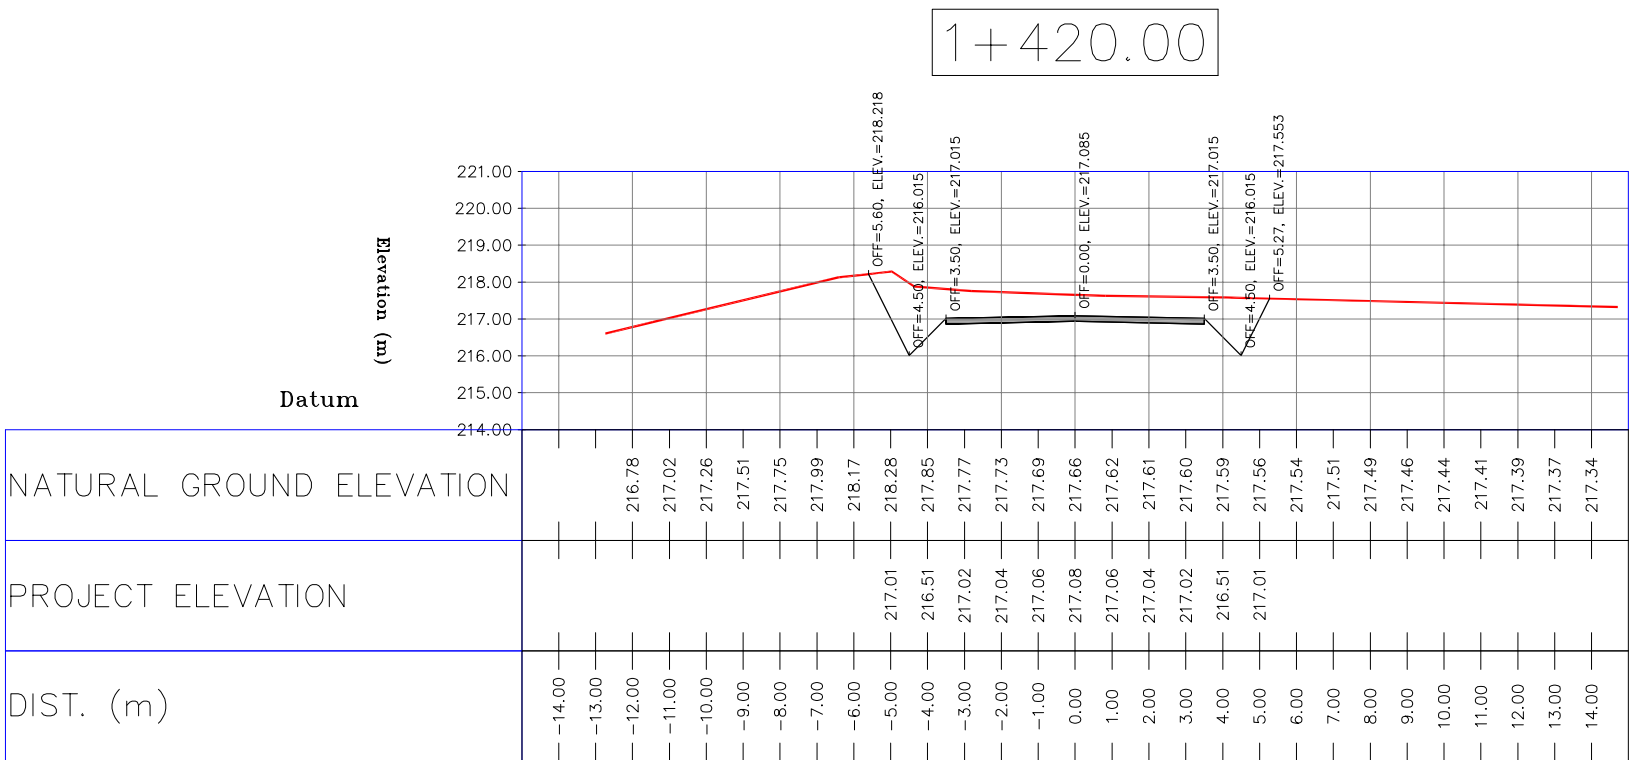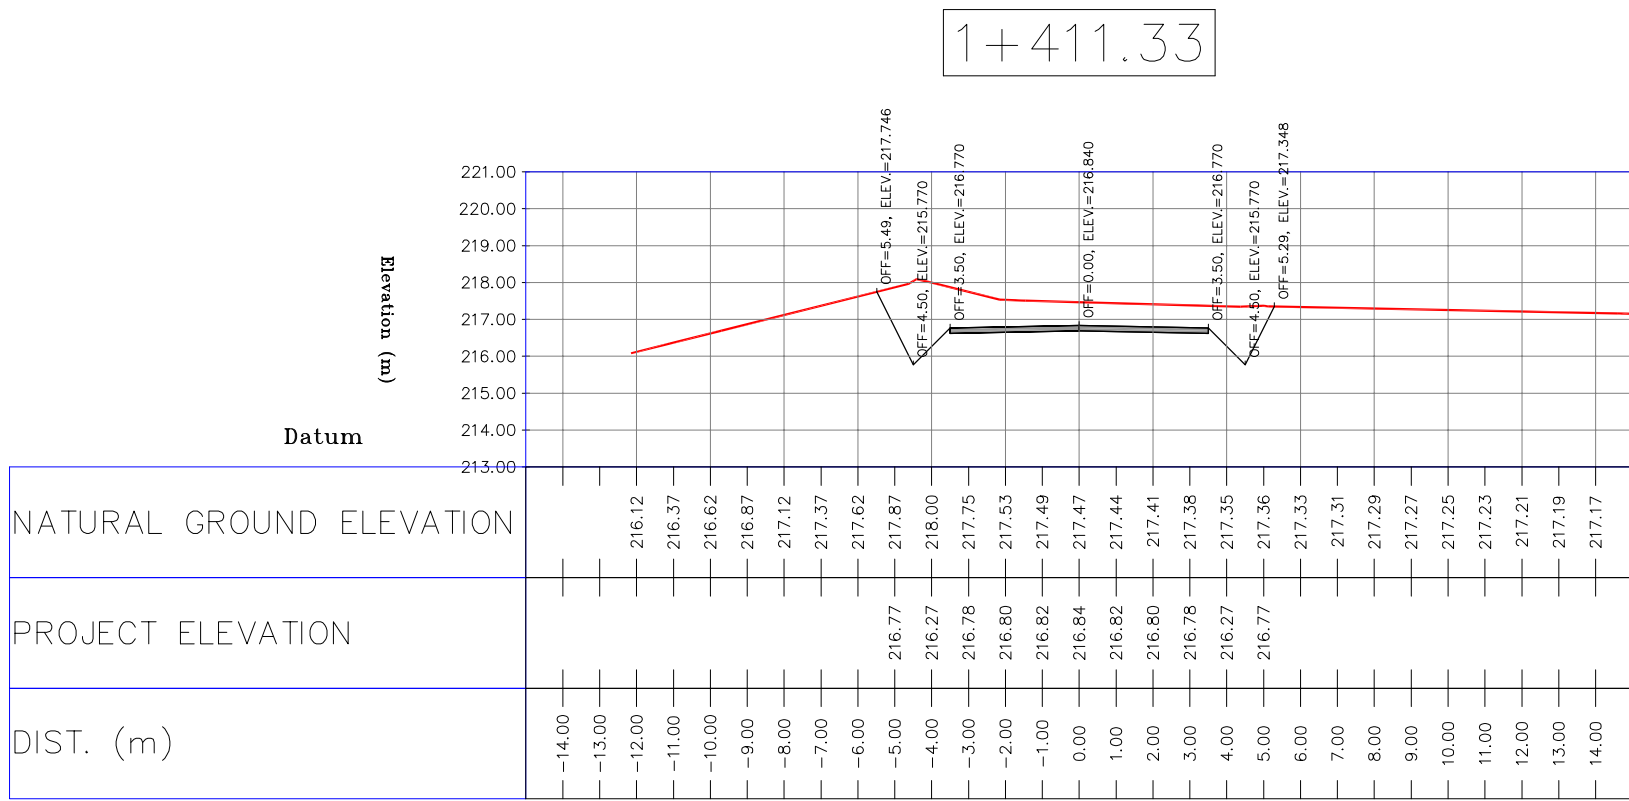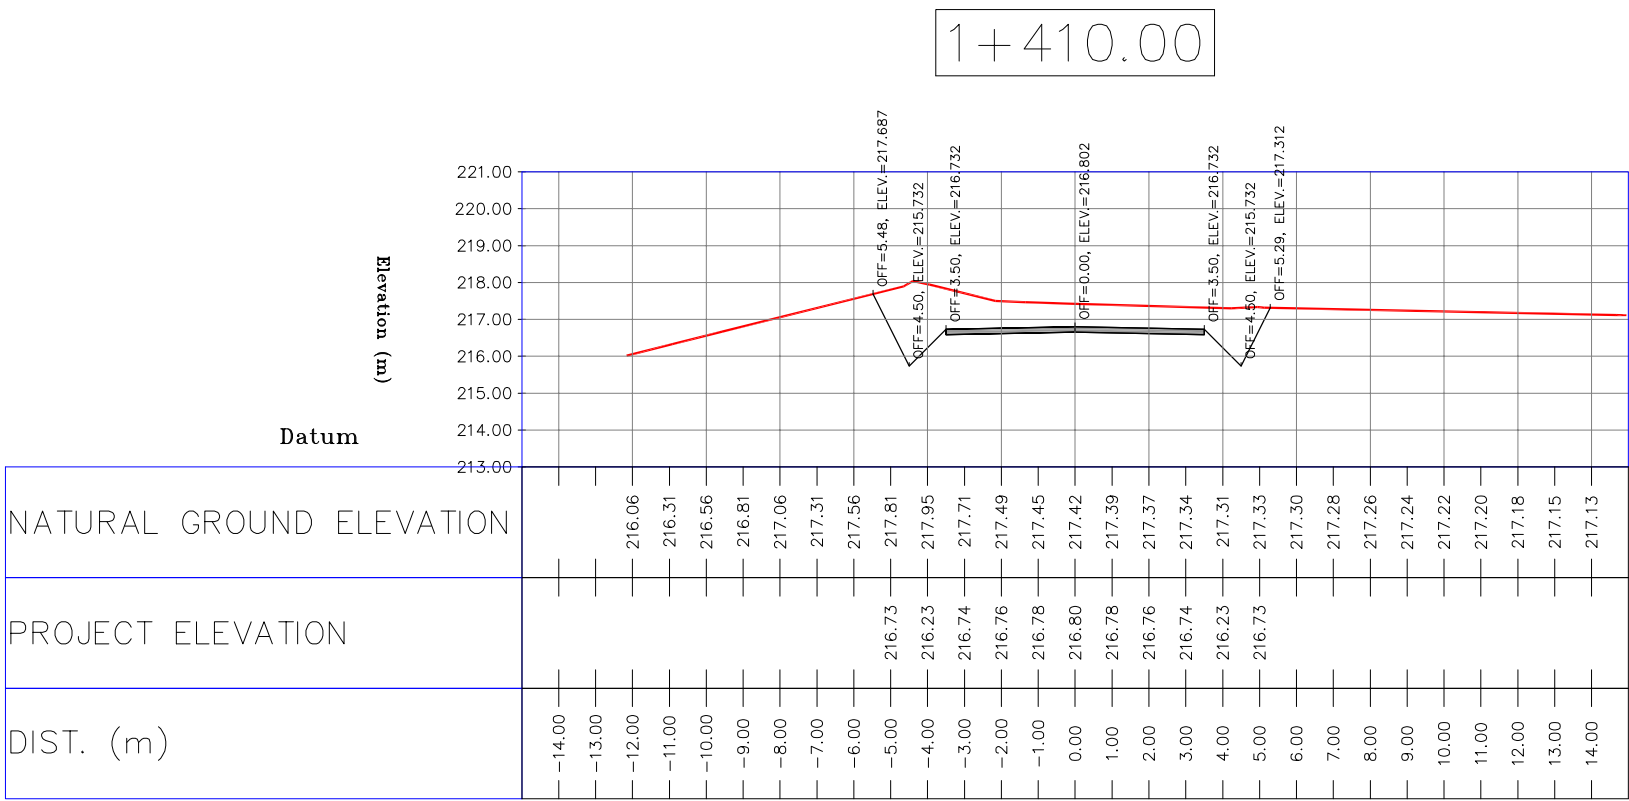

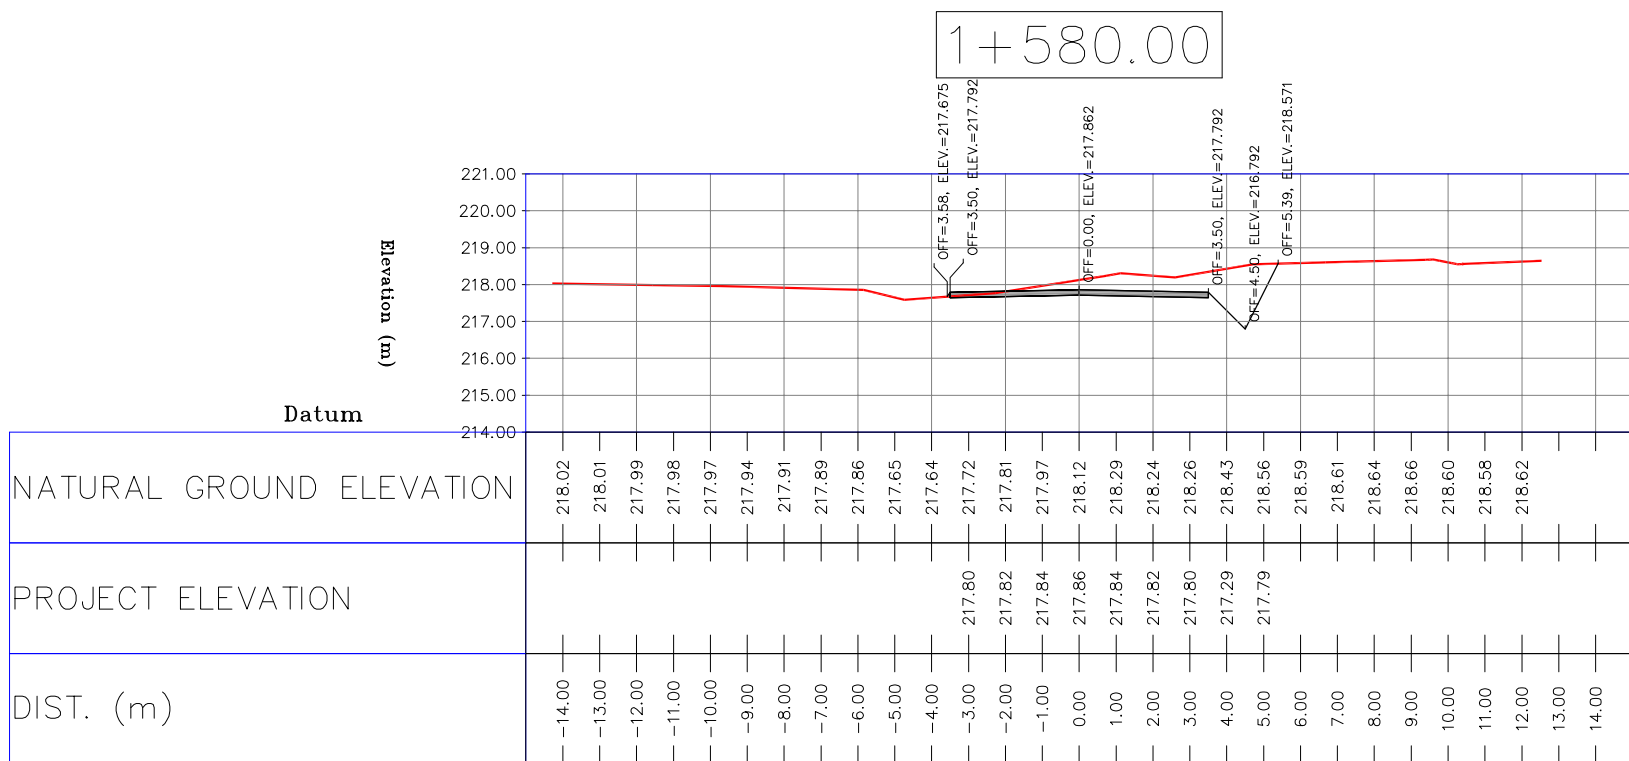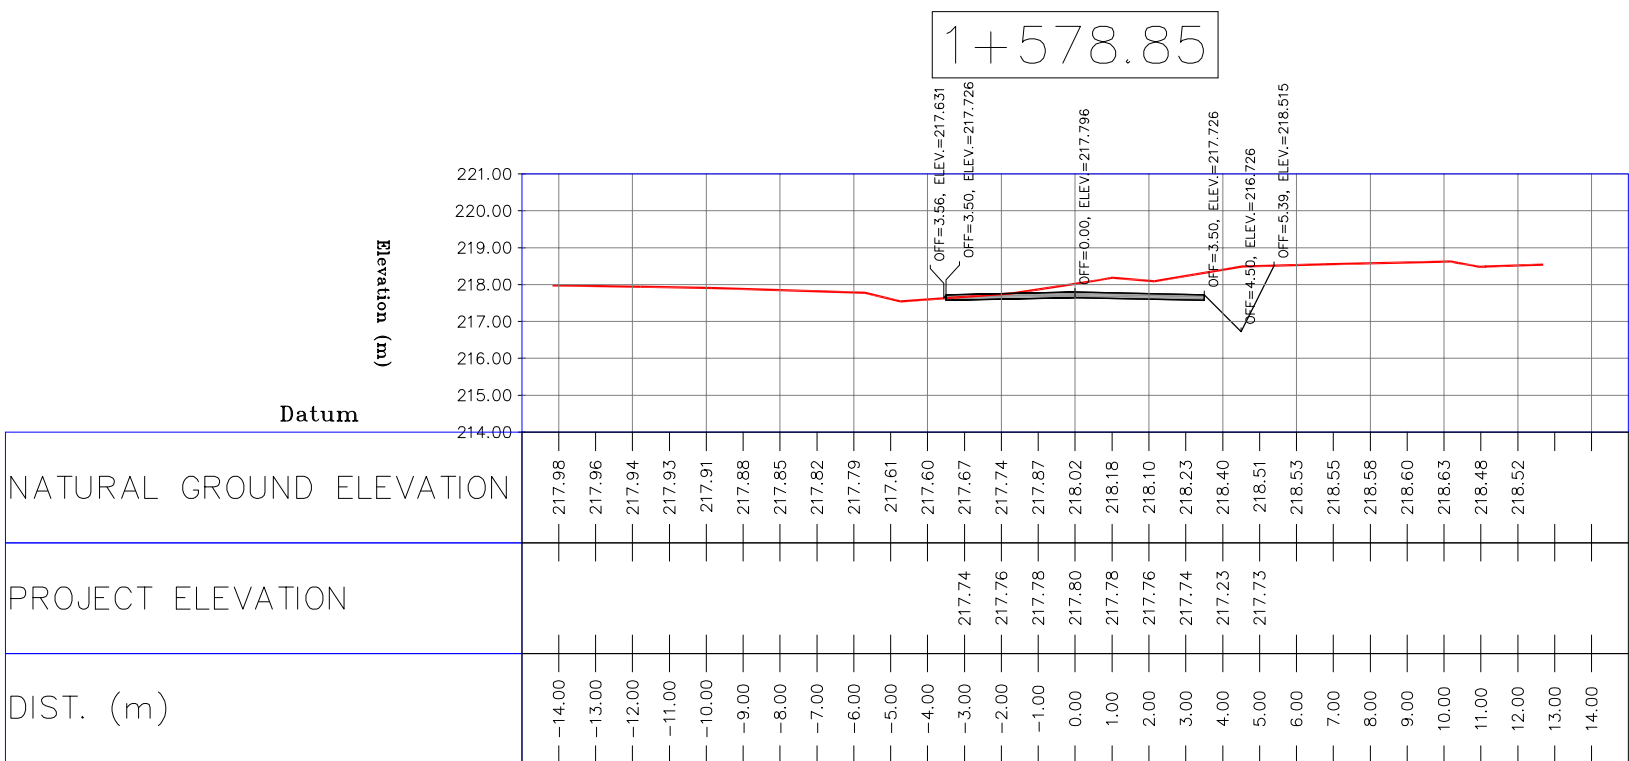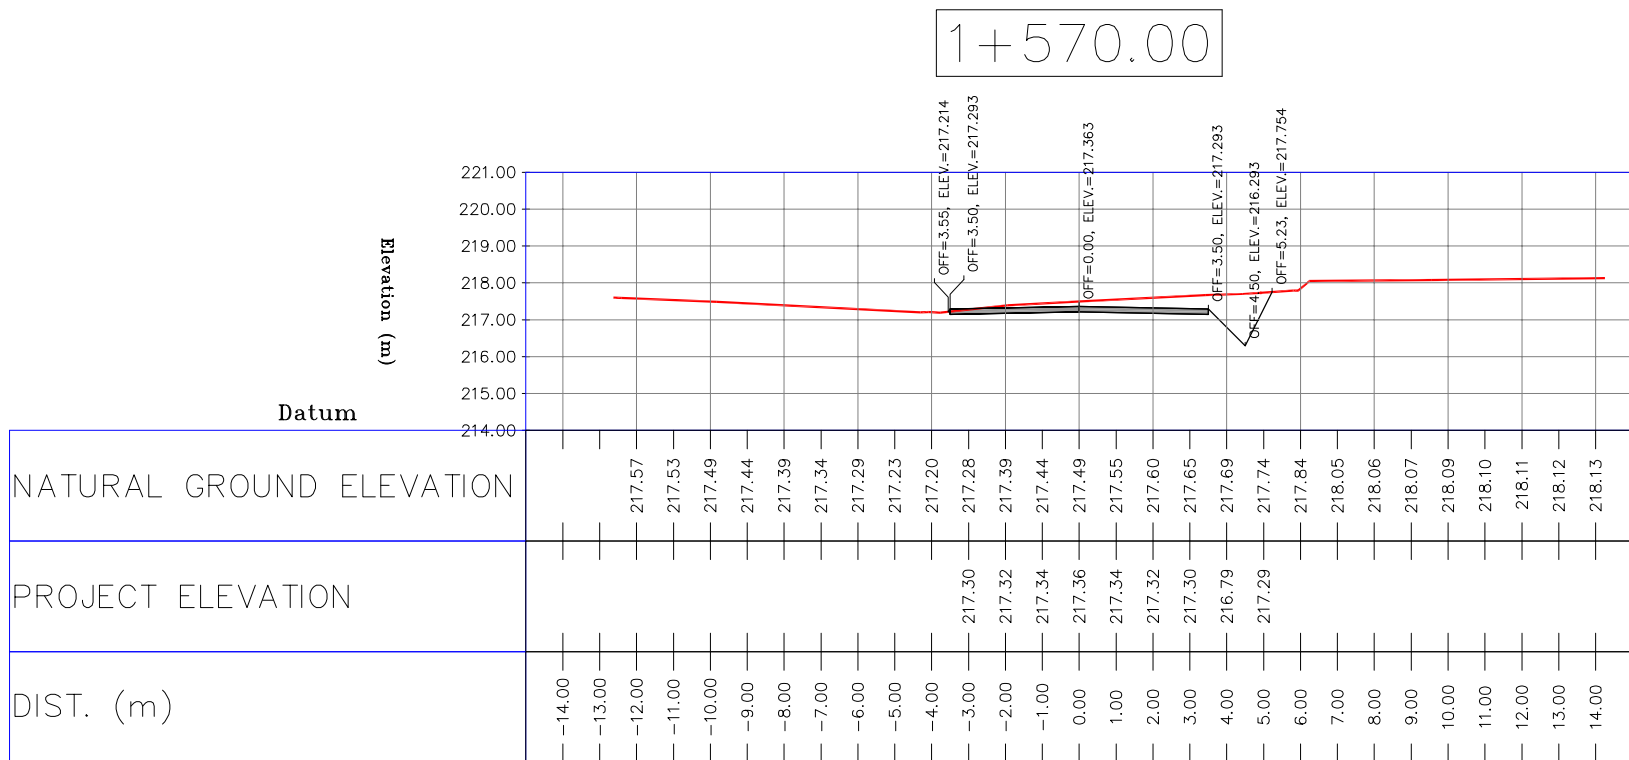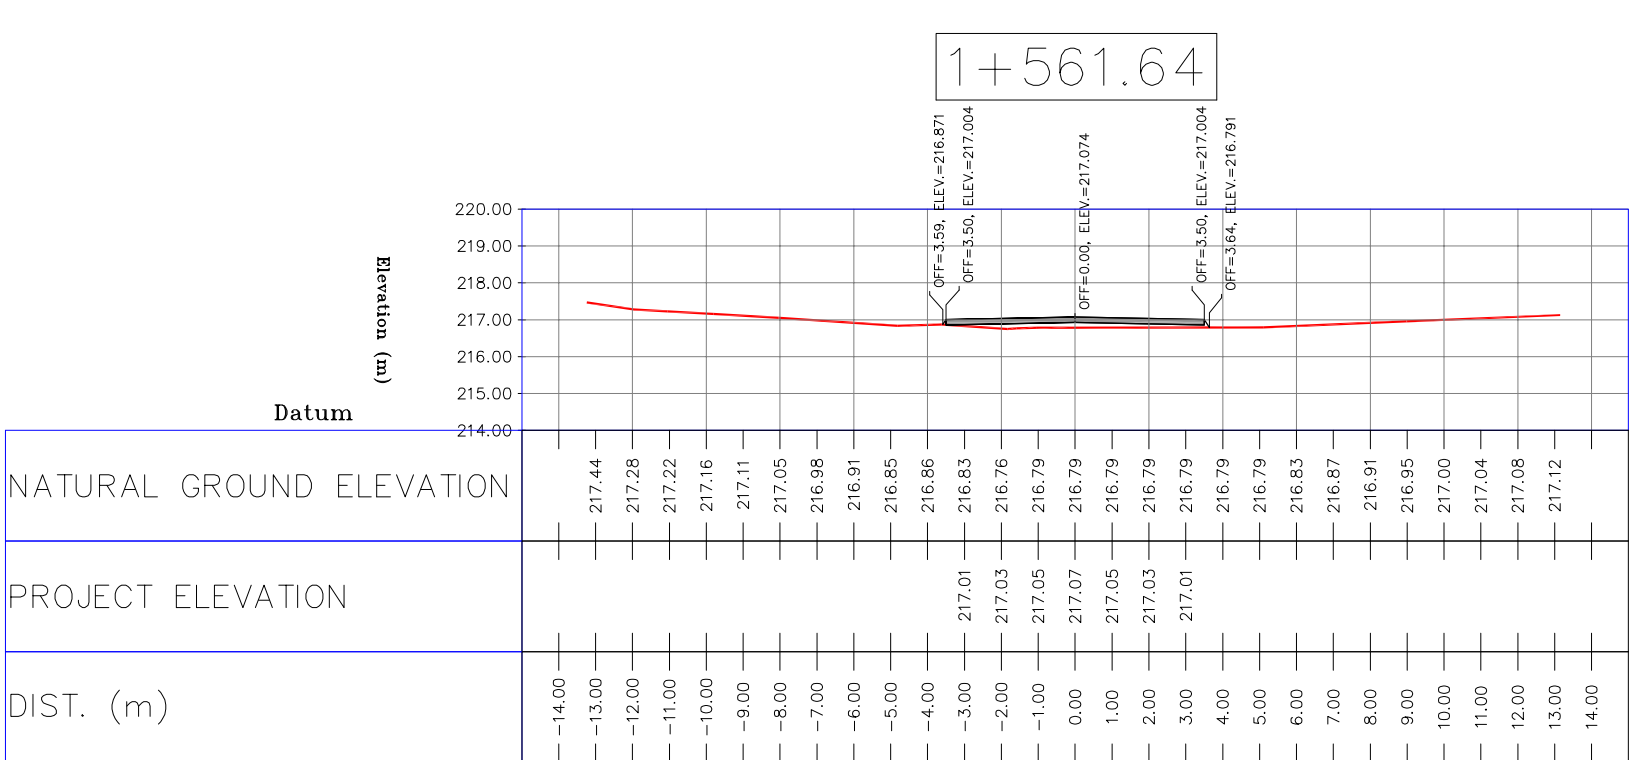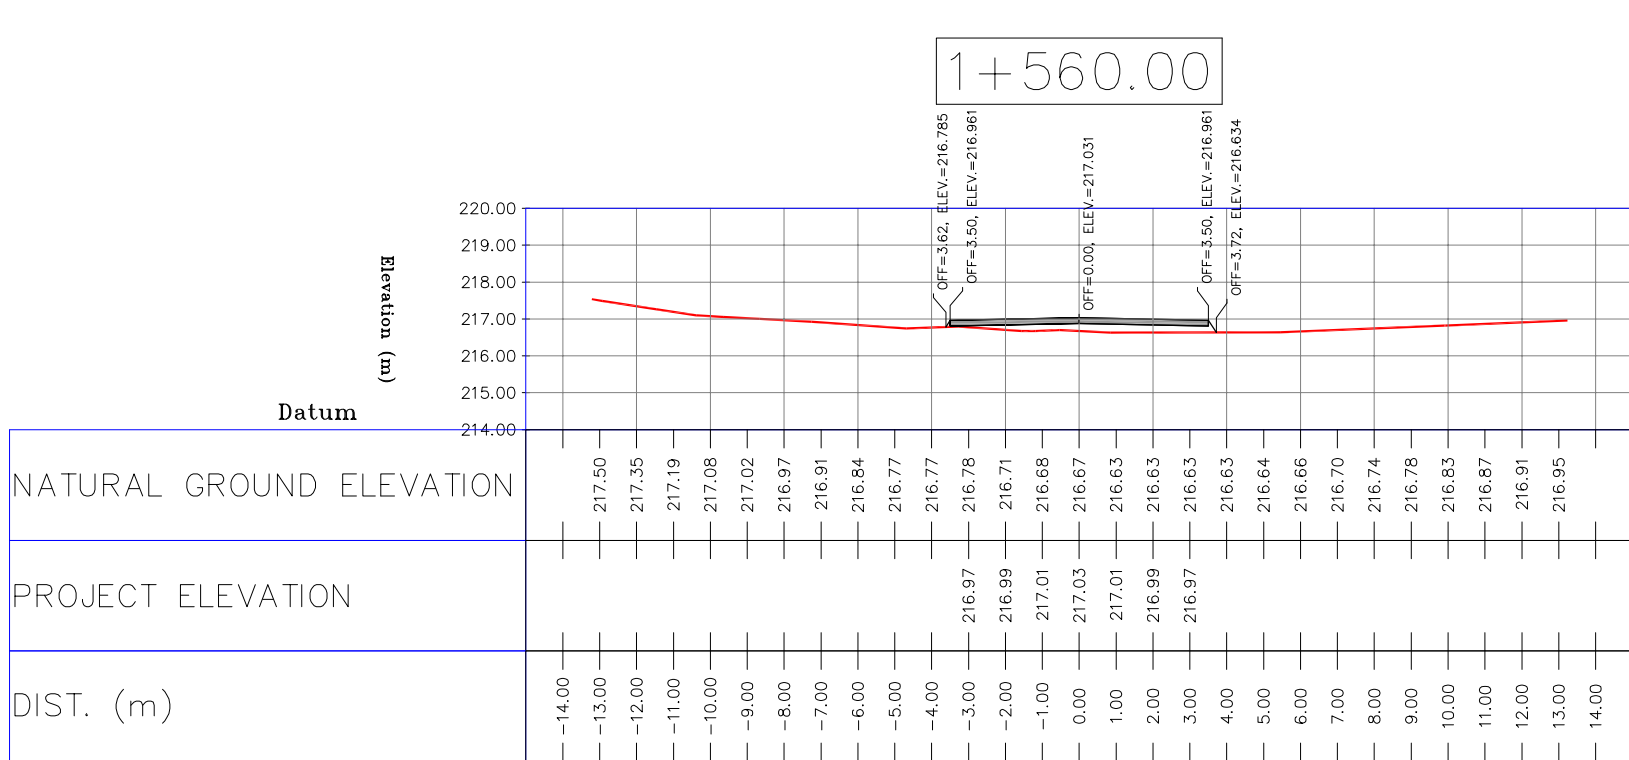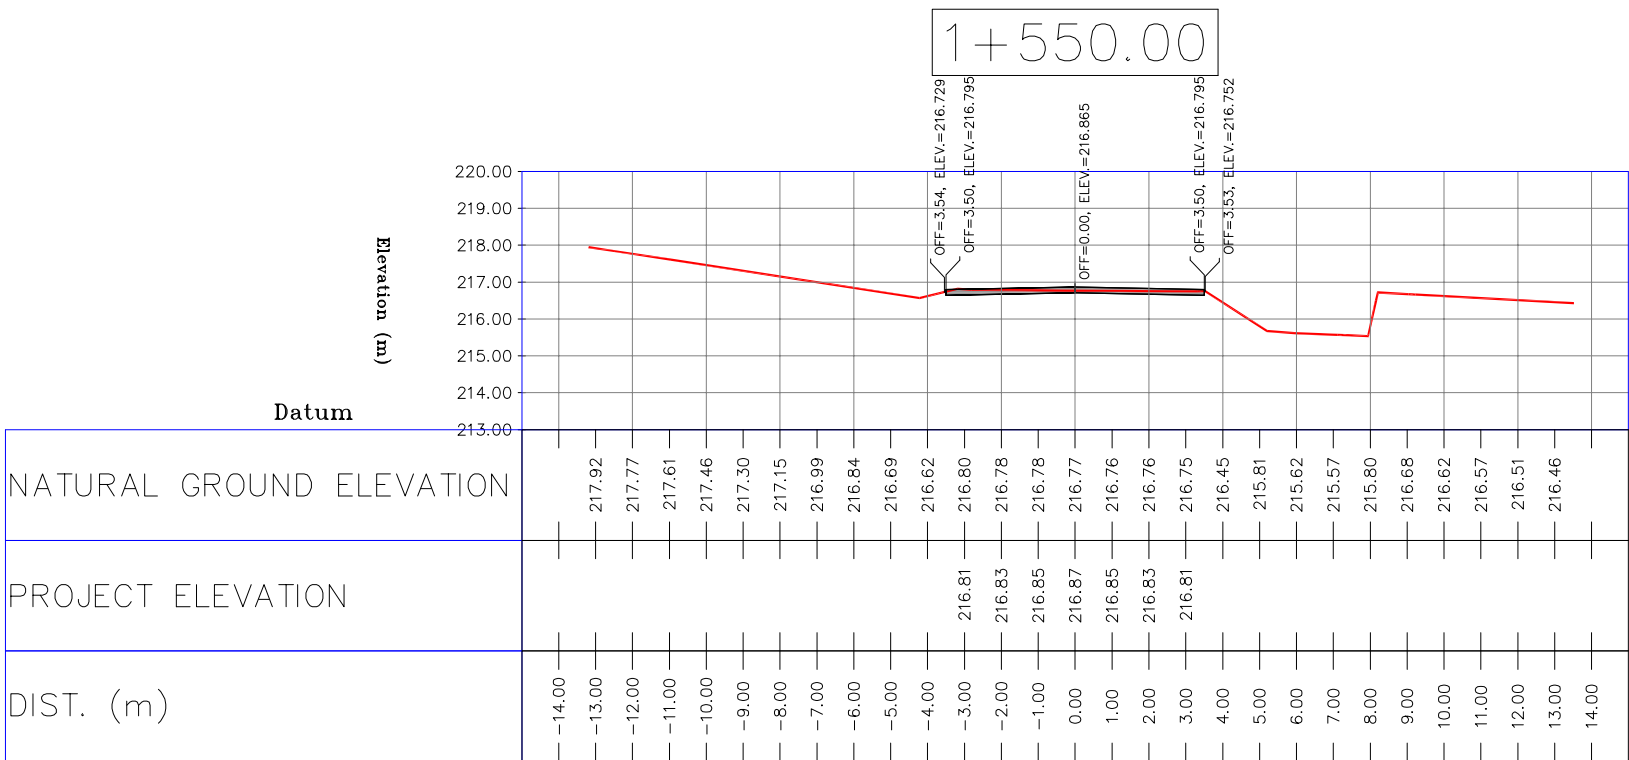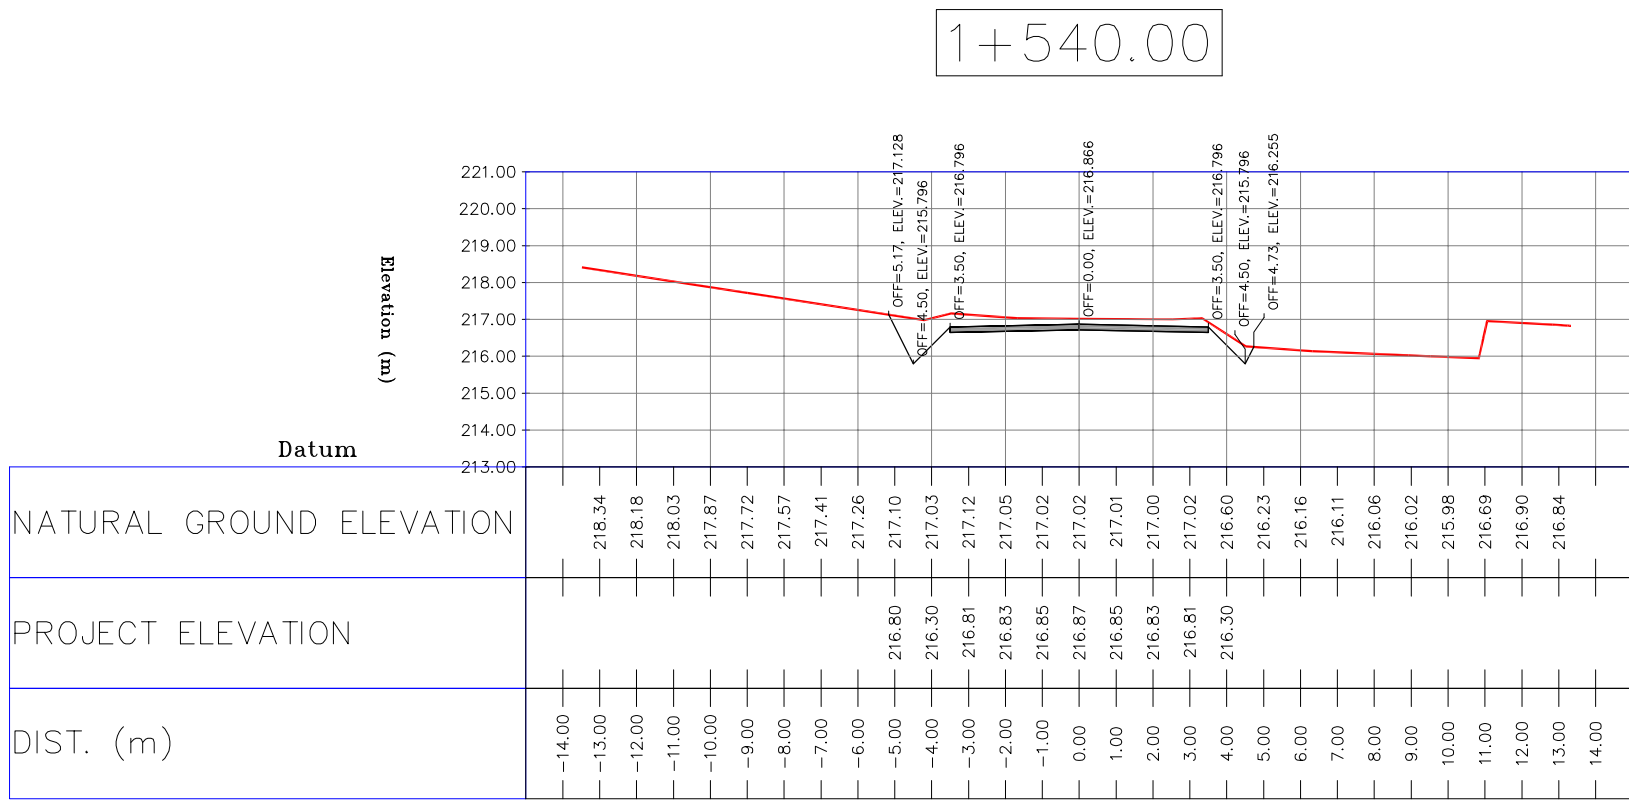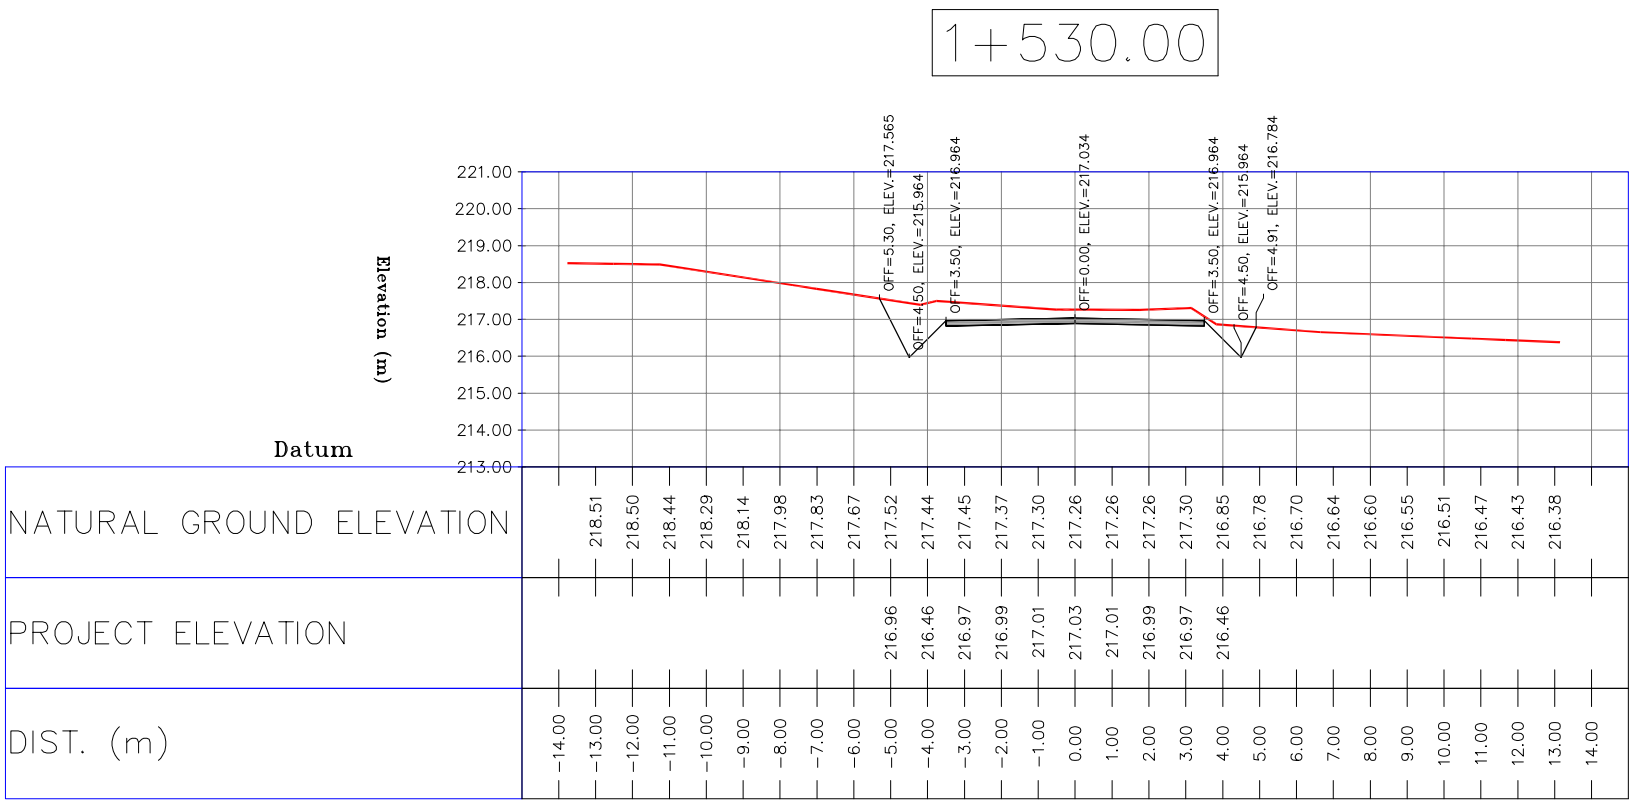


- NOTES
- 1-ALL COORDINATES AND ELEVATIONS ARE IN METER.
 - 2-ALL DRAWINGS SHALL BE CHECKED BY CONTRACTOR WITH RELATIVE DRAWINGS BEFORE CONSTRUCTION.
 - 3-GEODETIC PARAMETERS FOR COORDINATES ARE AS BELOW:
HORIZONTAL COORDINATE SYSTEM: WGS84/UTM ZONE 39
ELLIPSOID : WORLD GEODETIC SYSTEM 1984 (WGS84)
MAP PROJECTION: UNIVERSAL TRANSVERSE MERCATOR (UTM)
VERTICAL DATUM: MSL
 - 4-THE SUITABLE MATERIAL FOR FILLING SHALL BE COLLECTED BASED ON TO THE BELOW RULES:
 - PROJECT GEOTECHNICAL INVESTIGATION REPORT, BORROW MATERIALS AND SPECIFICATION STUDY PART.
 - "GENERAL SPECIFICATION FOR ROAD" NO. 101, SECTION 207, IRAN PLANNING AND BUDGET ORGANIZATION.
 - PROJECT GENERAL SPECIFICATION "SPECIFICATION FOR EARTH WORK" DOCUMENT NUMBER "BK-GNRL-PEDCO-000-CV-SP-0004".
 - GEOTECHNICAL REPORTS AND CLIENT'S SITE SUPERVISORY BODY RECOMMENDATIONS AND APPROVALS.
 - 5-BEFORE ANY EARTH WORK ACTIVITIES (CUT OR FILL), TOP AND UNSUITABLE SOIL (MARN,...) SHALL BE REMOVED AS GEOTECHNICAL RECOMMENDATION AND SUPERVISOR'S REQUIREMENTS.











LEGEND		
	WELL LOCATION	CANAL
	WELL	RIVER
	SITE	WATER COURSE
	CAMP SITE	CONTOURS
	ASPHALT ROAD	SPOT HEIGHT
	GRAVEL ROAD	BENCH MARK
	PROPOSED ROAD	BRIDGE
	DAYLIGHT	CULVERT

REFERENCE DRAWING	DRG. No.
General Civil Layout -BK14	BK-BK14-PEDCO-110-CV-PY-0001
Rough Grading Plan-BK14	BK-BK14-PEDCO-110-CV-PY-0003
Specification For Earth Work	BK-GNRL-PEDCO-000-CV-SP-0004
Standard Drawing For Slope Protection Details	BK-GNRL-PEDCO-000-CV-DW-0002
Geotechnical Investigation Report - BK14	BK-BK14-PEDCO-110-GT-R1-0001
Specification For Road & Paving	BK-GNRL-PEDCO-000-CV-SP-0002
MTO For Civil Works - BK14	BK-BK14-PEDCO-110-CV-WT-0001

ABBREVIATION
PT= POINT
PVI= POINT OF VERTICAL INTERSECTION
LVC= LENGTH OF VERTICAL CURVE
BVCS= BEGIN OF VERTICAL CURVE STATION
BVCE= BEGIN OF VERTICAL CURVE ELEVATION
EVCS= END OF VERTICAL CURVE STATION
EVCE= END OF VERTICAL CURVE ELEVATION

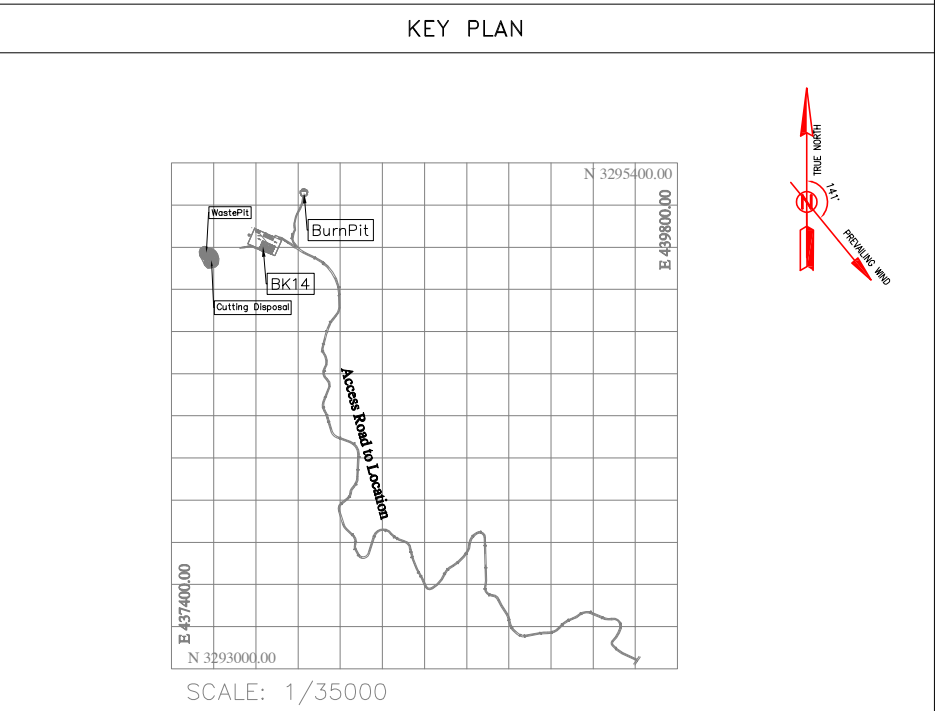

D02	MAR.2023	IFA	R.BERLOUE	M.FAKHARIAN	M.MEHRSHAD	***	***	*****	***	*****	***	*****	
D01	NOV.2022	IFA	R.BERLOUE	M.FAKHARIAN	M.MEHRSHAD	***	REV.	DESCRIPTION	BY	DATE	BY	DATE	
D00	OCT.2022	IFC	R.BERLOUE	M.FAKHARIAN	M.MEHRSHAD	***			CHECKED	REV.	APPR.		
REV.	DATE	P.O.I.S	PREP.	CHK.	APP.	AUT.	اصل و کلیه نسخ این نقشه و حق اقتباس متعلق به شرکت ملی مناطق نفت خیز جنوب می باشد.						
PROJECT NAME:							BINAK OILFIELD DEVELOPMENT/SUB-SURFACE WORK PACKAGES BK14 WHF MODIFICATIONS						
PROJECT NO.:							971020						
EPC CONTRACTOR:			EPD/EPC CONTRACTOR(GC):				BINAK OILFIELD DEVELOPMENT SUB-SURFACE WORK PACKAGES BK14 WHF MODIFICATIONS						
 HIRGAN ENERGY - DESIGN & INSPECTION COMPANIES			 PETROIRAN DEVELOPMENT COMPANY				 THE ORIGINAL AND ALL COPIES OF THIS DRAWING TOGETHER WITH THE COPYRIGHT THEREIN ARE THE SOLE PROPERTY OF N.I.S.O.C./ FIELDS						
							DATE	SCALE	DRAWING BY	CHECKED BY	PROJECT ENG.		
DRAWING TITLE:							NO CONSTRUCTION PERMITTED UNLESS DRAWING APPROVED						
							APPROVED FOR CONSTRUCTION			BY:	DATE:		
SCALE	SIZE	DRAWING NO.			SHEET NO.	REV.	BUDGET REF.	LOCATION	SIZE	CLASS	SERIAL NO.	SHEET	REVISION
H=1:200 V=1:200	A1	BK-BK14-PEDCO-110-CV-DW-0001			55 OF 103	D01	053-073-9184	F	4	S	708209	55	D02

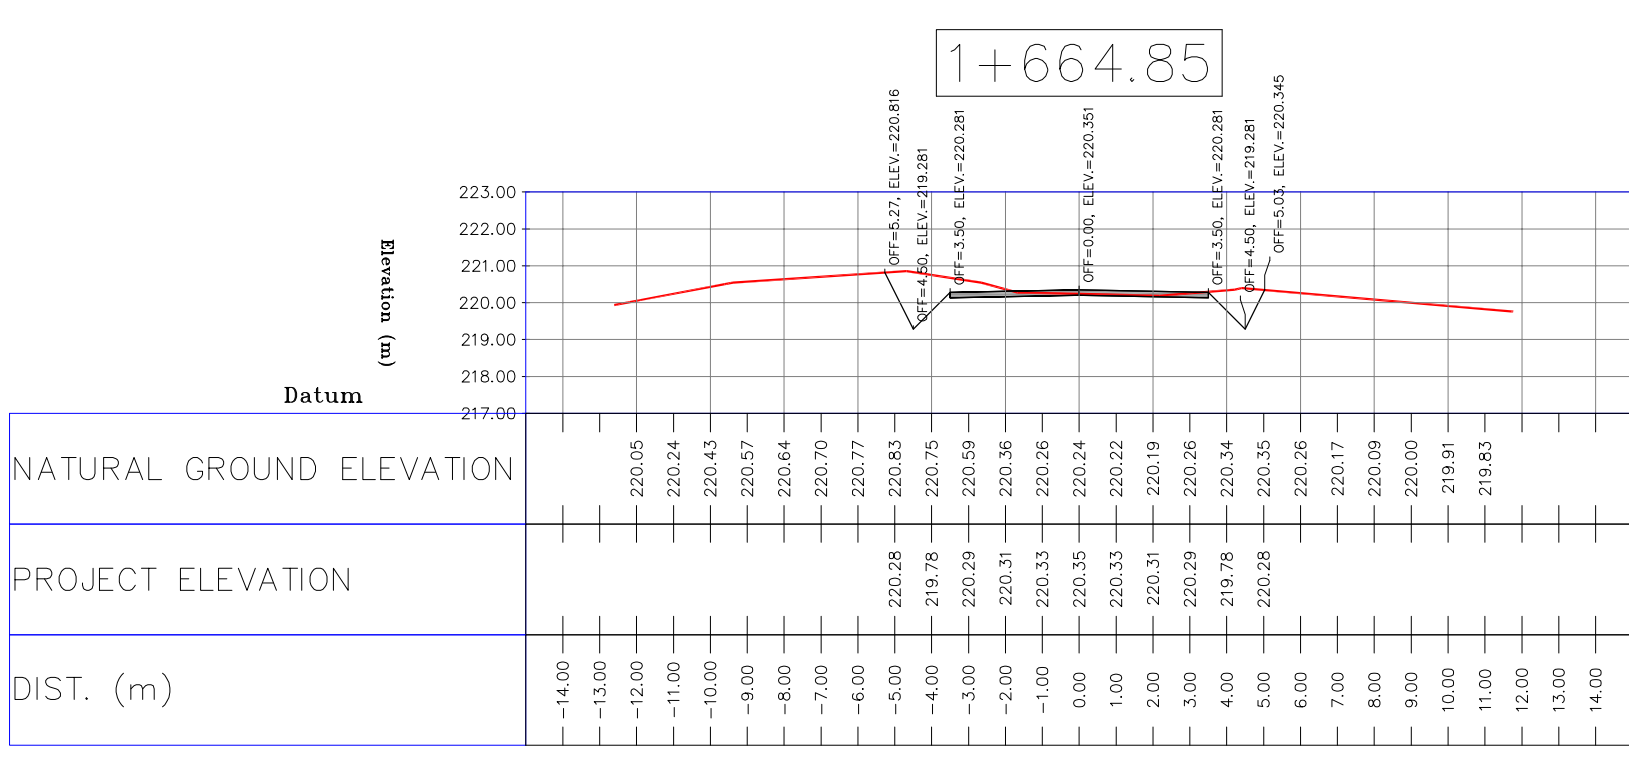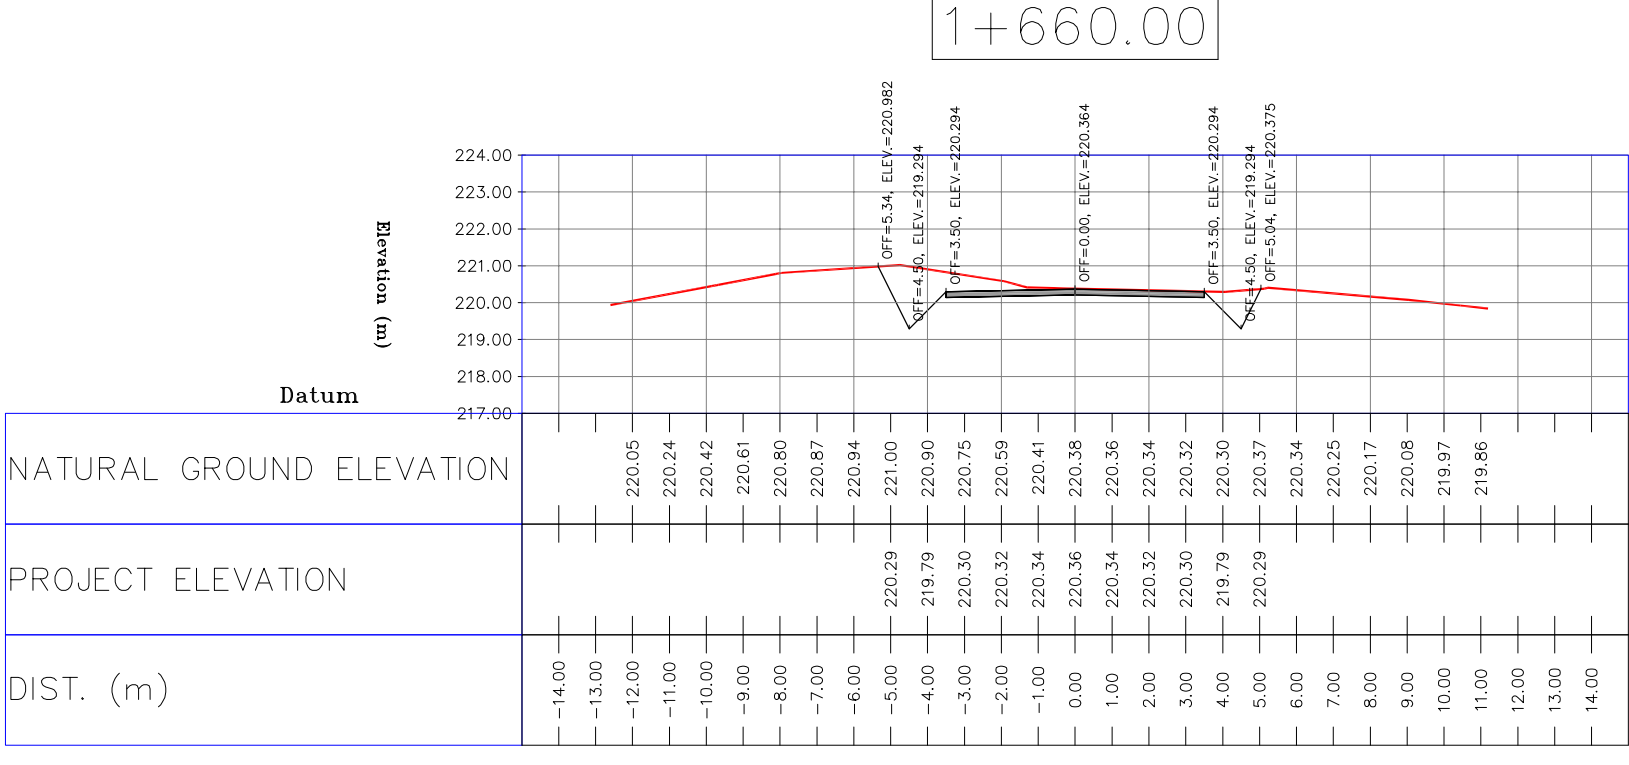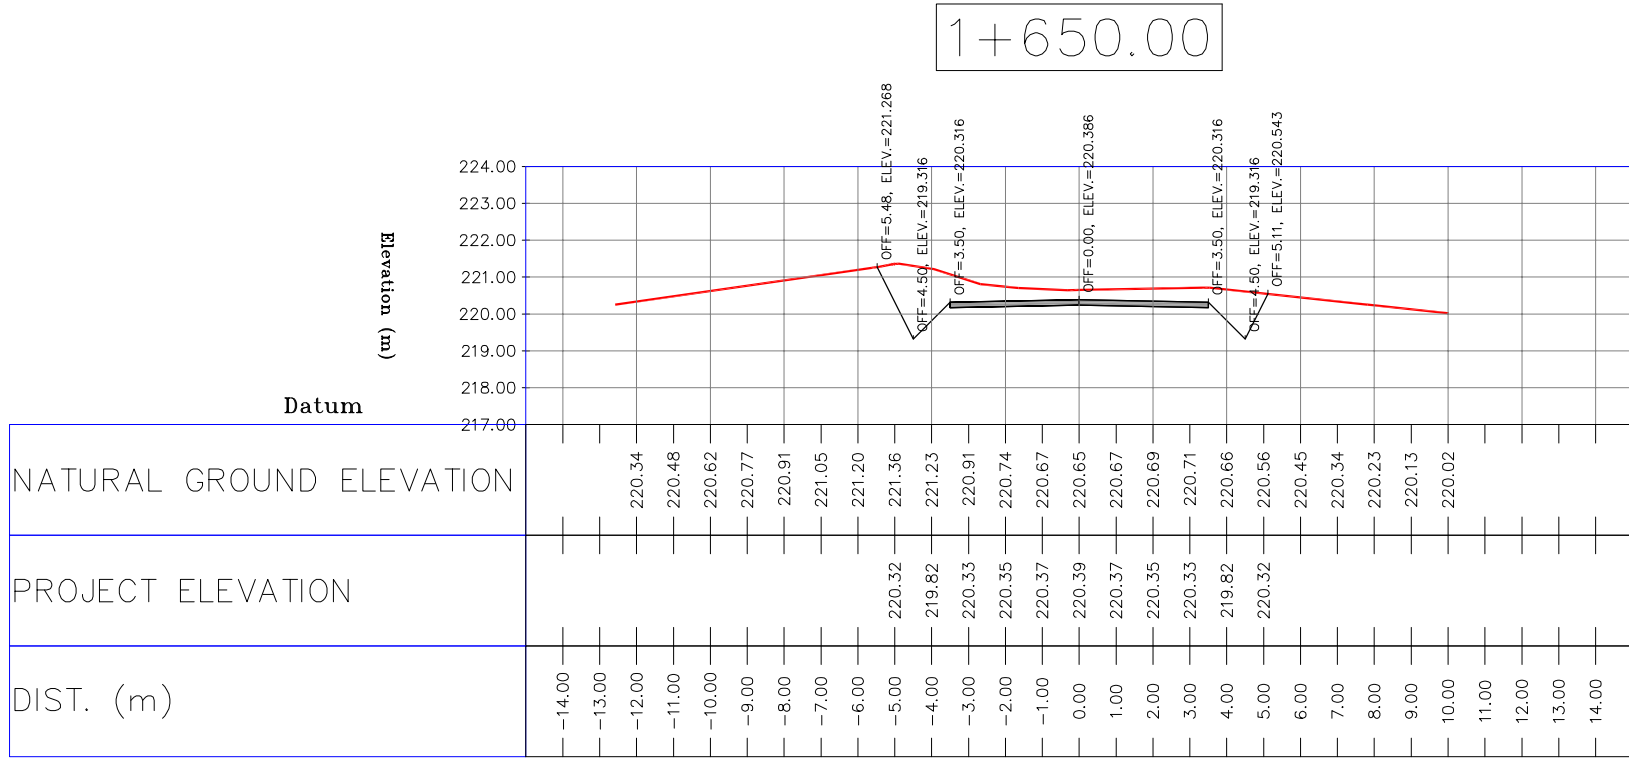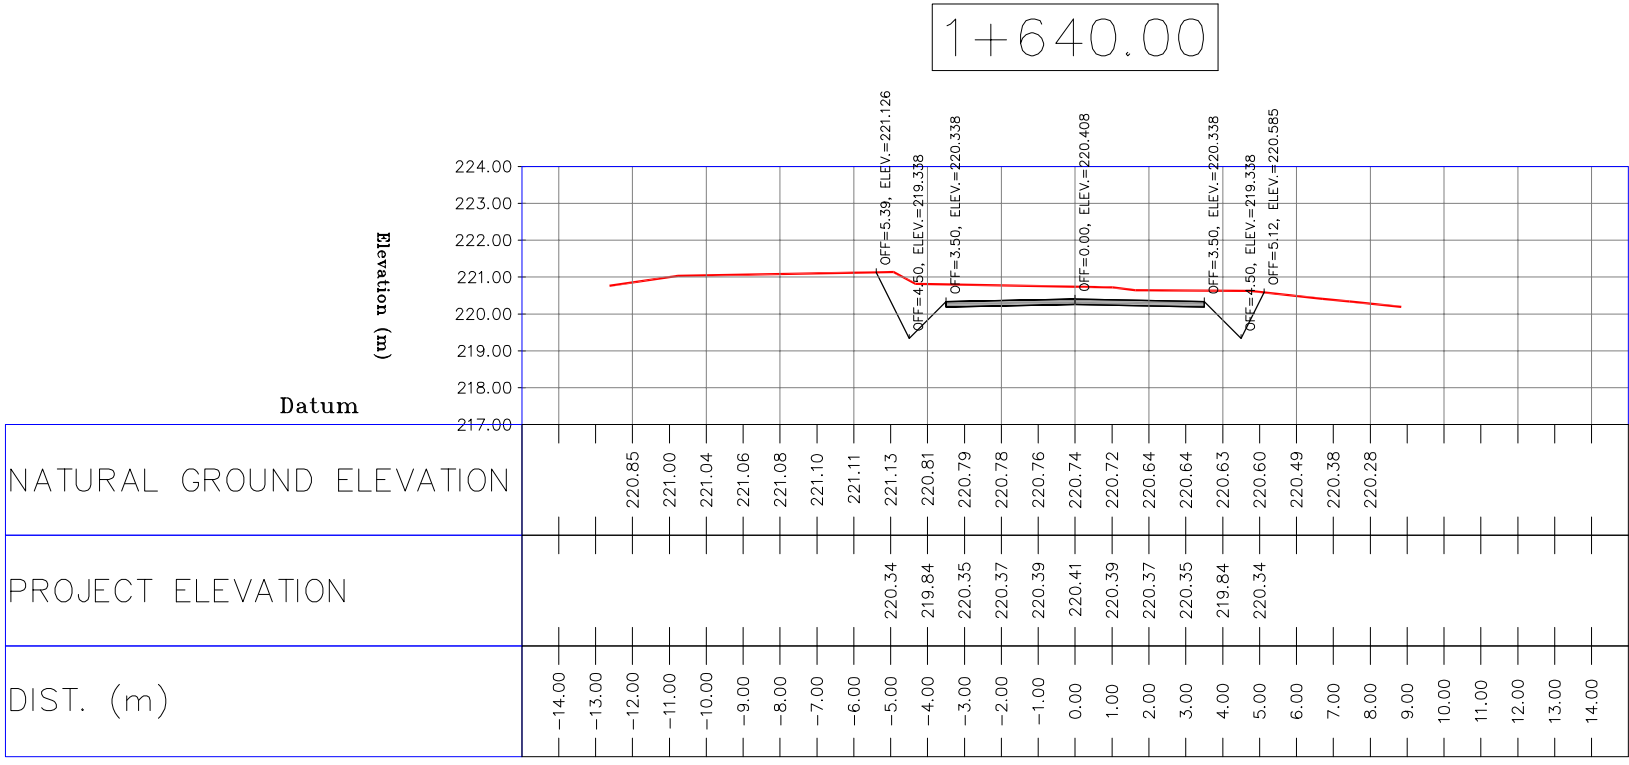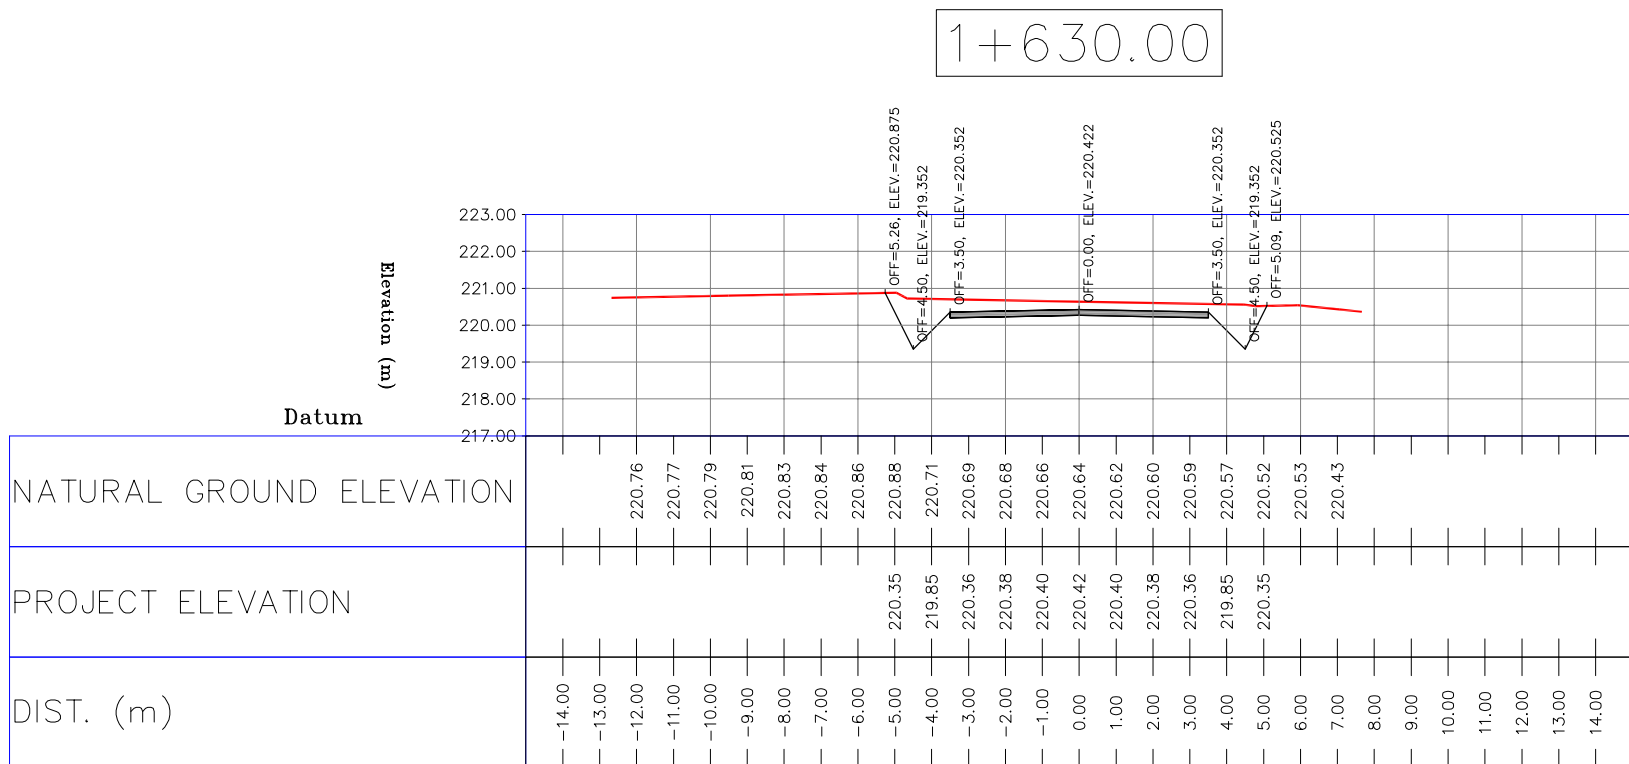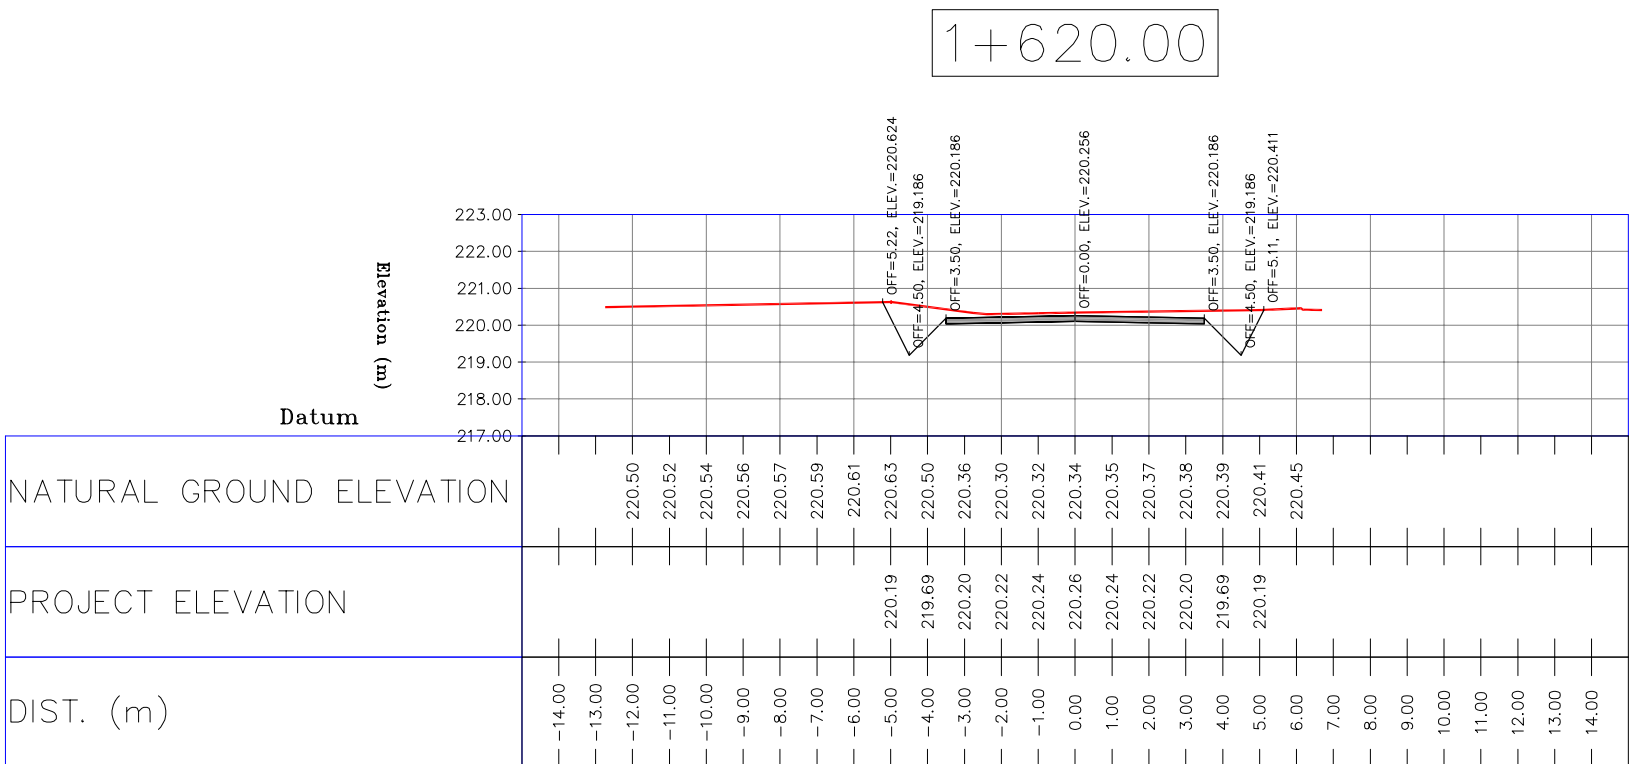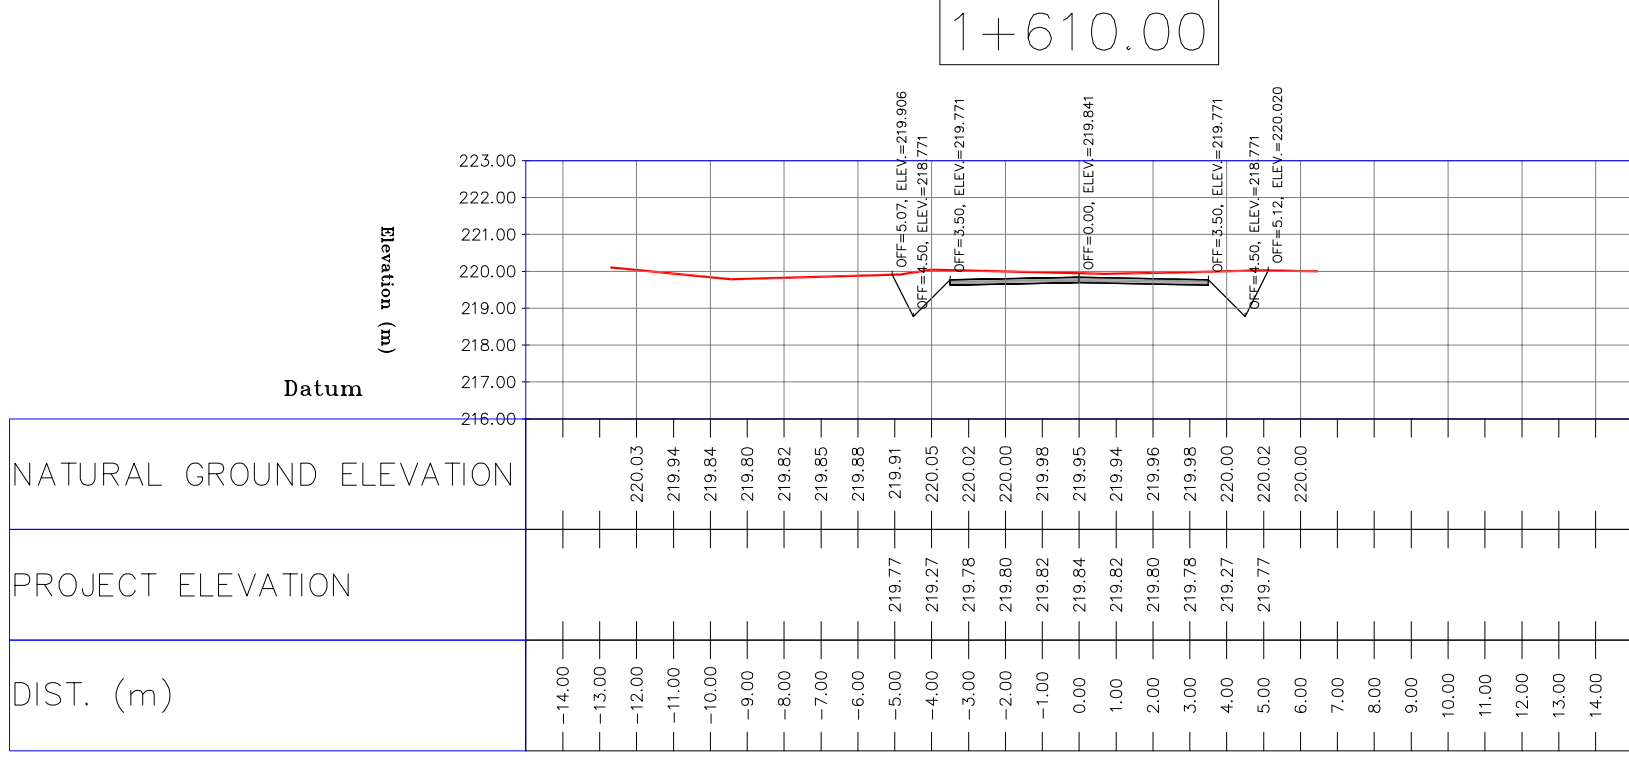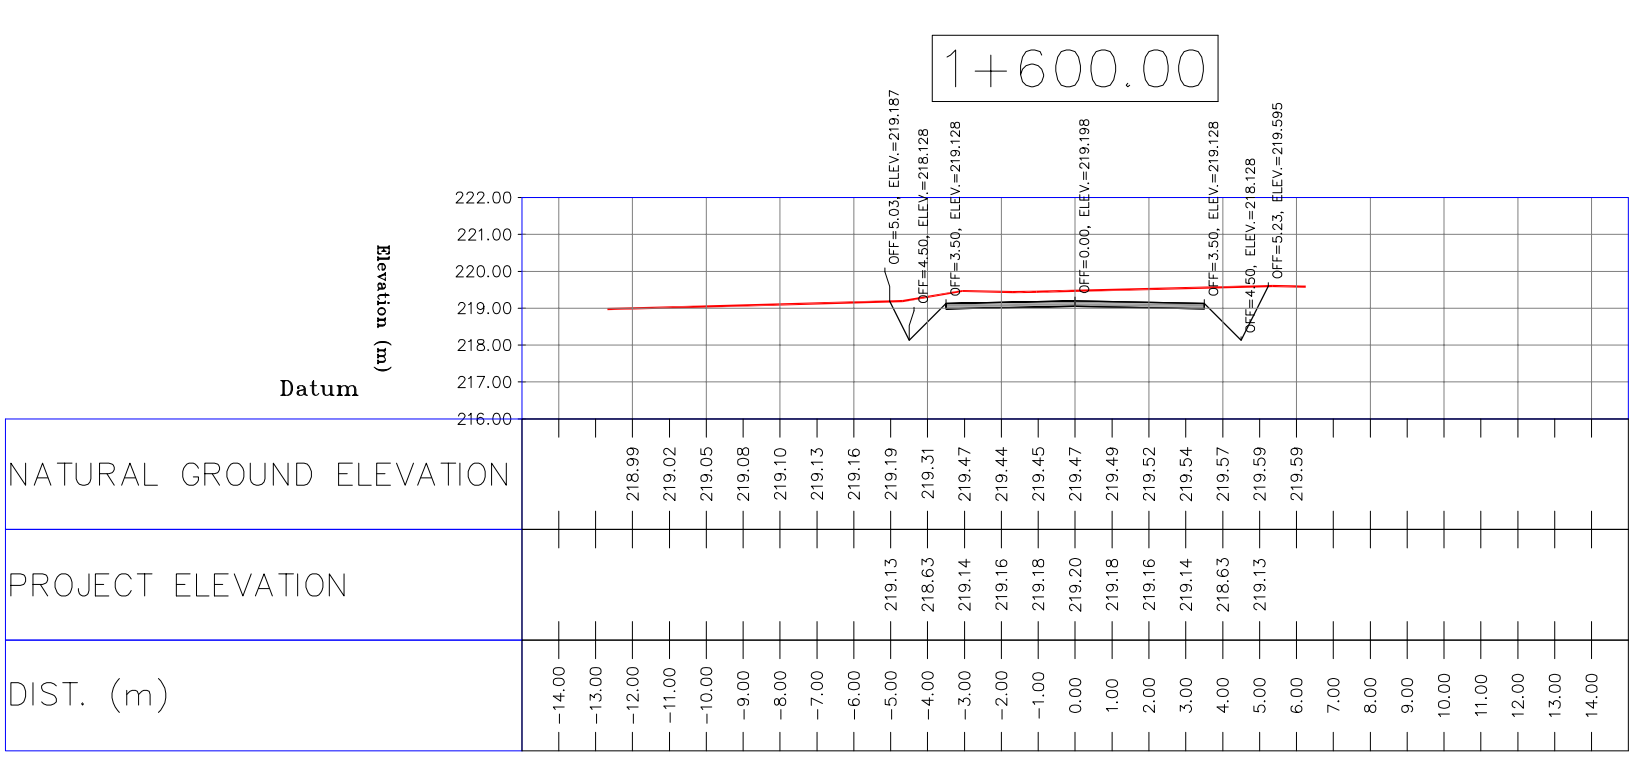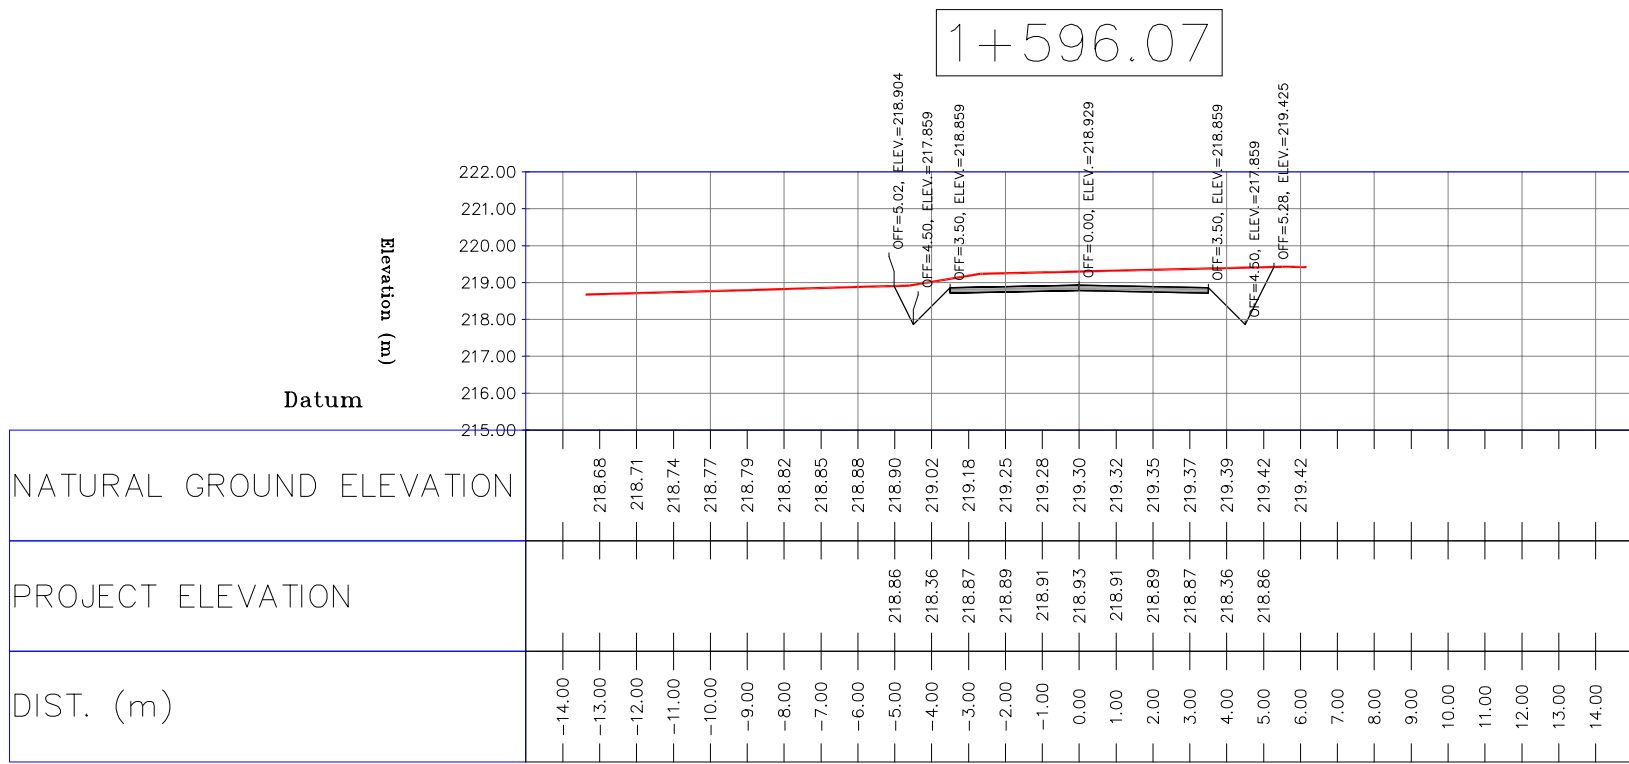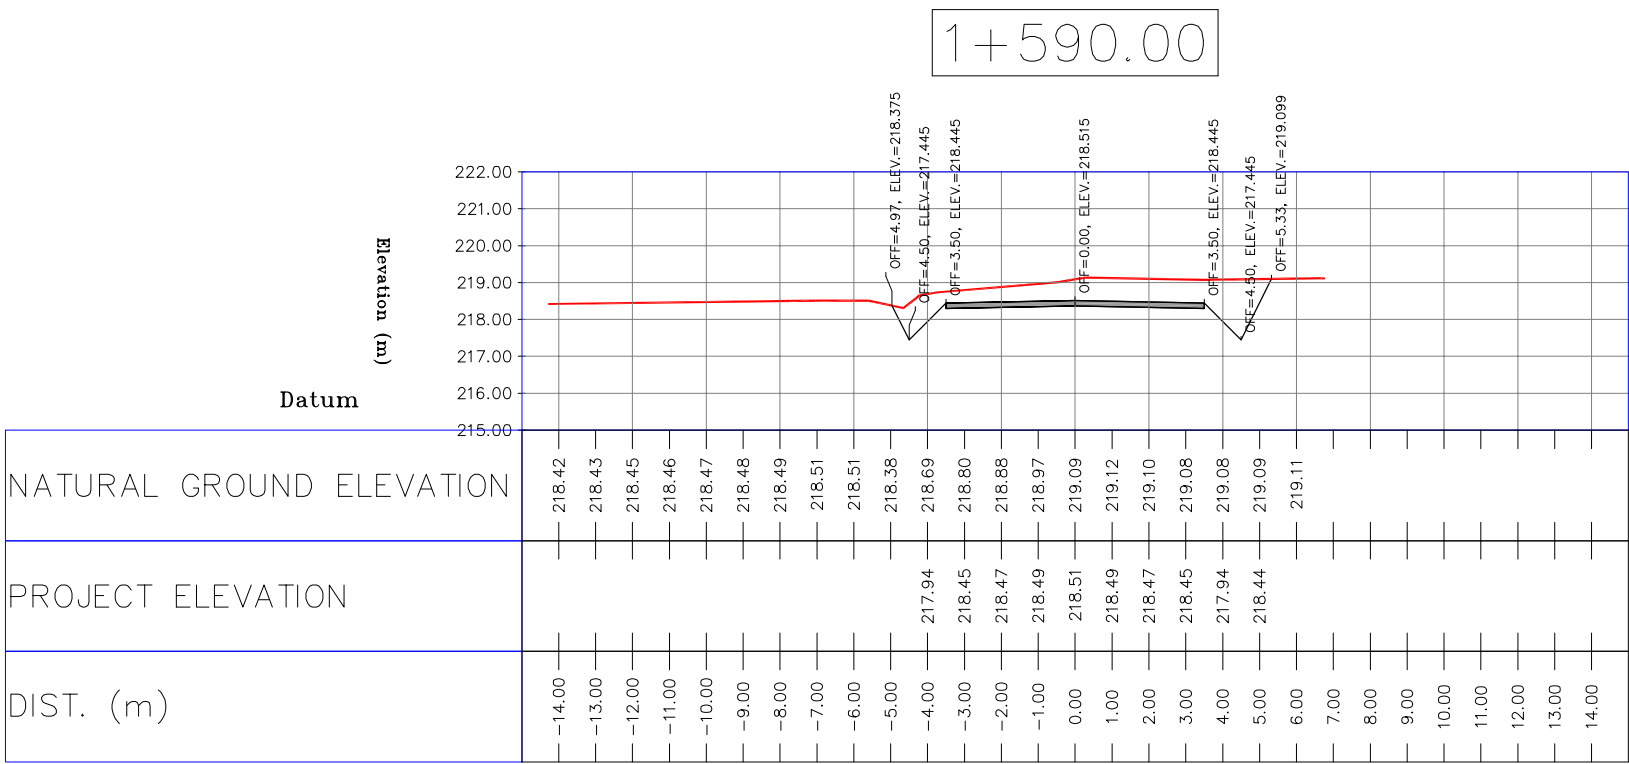

NOTES


1-ALL COORDINATES AND ELEVATIONS ARE IN METER.

2-ALL DRAWINGS SHALL BE CHECKED BY CONTRACTOR WITH RELATIVE DRAWINGS BEFORE CONSTRUCTION.

3-GEODEIC PARAMETERS FOR COORDINATES ARE AS BELOW:
HORIZONTAL COORDINATE SYSTEM: WGS84/UTM ZONE 39
ELLIPSOID : WORLD GEODEIC SYSTEM 1984 (WGS84)
MAP PROJECTION: UNIVERSAL TRANSVERSE MERCATOR (UTM)
VERTICAL DATUM: MSL

4-THE SUITABLE MATERIAL FOR FILLING SHALL BE COLLECTED BASED ON TO THE BELOW RULES:
- PROJECT GEOTECHNICAL INVESTIGATION REPORT, BORROW MATERIALS AND SPECIFICATION STUDY PART.
- "GENERAL SPECIFICATION FOR ROAD" NO. 101, SECTION 207, IRAN PLANNING AND BUDGET ORGANIZATION.
- PROJECT GENERAL SPECIFICATION "SPECIFICATION FOR EARTH WORK" DOCUMENT NUMBER "BK-GNRL-PEDCO-000-CV-SP-0004".
- GEOTECHNICAL REPORTS AND CLIENT'S SITE SUPERVISORY BODY RECOMMENDATIONS AND APPROVALS.


5-BEFORE ANY EARTH WORK ACTIVITIES (CUT OR FILL), TOP AND UNSUITABLE SOIL (MARN,...) SHALL BE REMOVED AS GEOTECHNICAL RECOMMENDATION AND SUPERVISOR'S REQUIREMENTS.

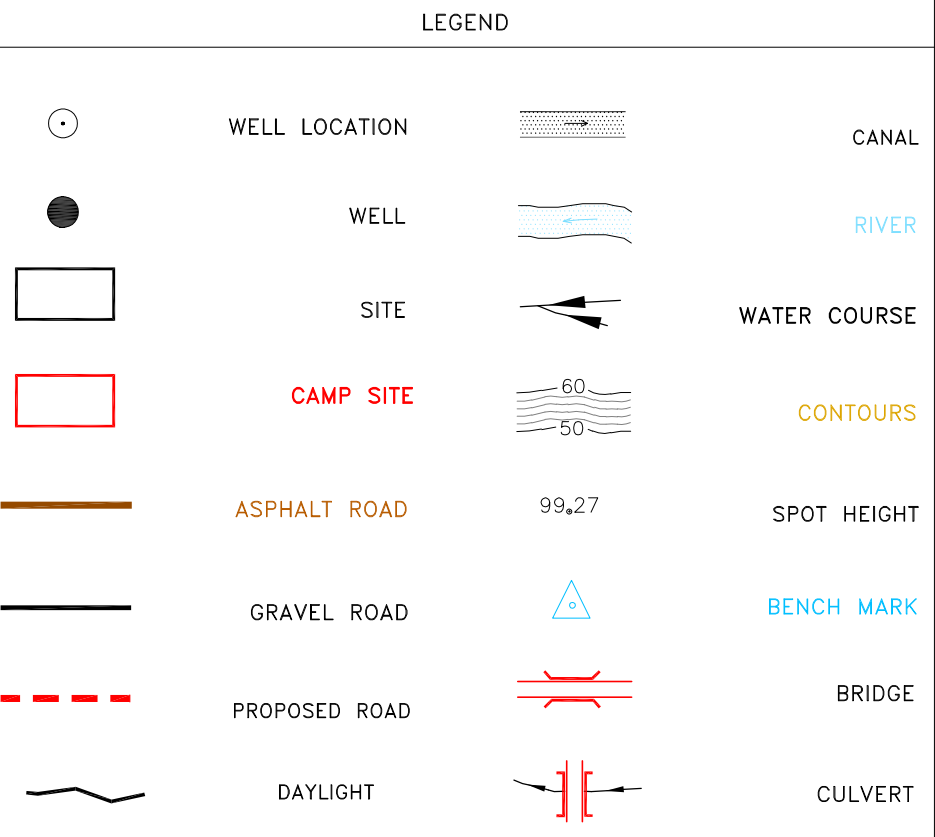








REFERENCE DRAWING	DRG. No.
General Civil Layout -BK14	BK-BK14-PEDCO-110-CV-PY-0001
Rough Grading Plan-BK14	BK-BK14-PEDCO-110-CV-PY-0003
Specification For Earth Work	BK-GNRL-PEDCO-000-CV-SP-0004
Standard Drawing For Slope Protection Details	BK-GNRL-PEDCO-000-CV-DW-0002
Geotechnical Investigation Report - BK14	BK-BK14-PEDCO-110-GT-BT-0001
Specification For Road & Paving	BK-GNRL-PEDCO-000-CV-SP-0002
MTO For Civil Works - BK14	BK-BK14-PEDCO-110-CV-WT-0001









ABBREVIATION

PT= POINT
PVI= POINT OF VERTICAL INTERSECTION
LVC= LENGTH OF VERTICAL CURVE
BVCS= BEGIN OF VERTICAL CURVE STATION
BVCE= BEGIN OF VERTICAL CURVE ELEVATION
EVCS= END OF VERTICAL CURVE STATION
EVCE= END OF VERTICAL CURVE ELEVATION

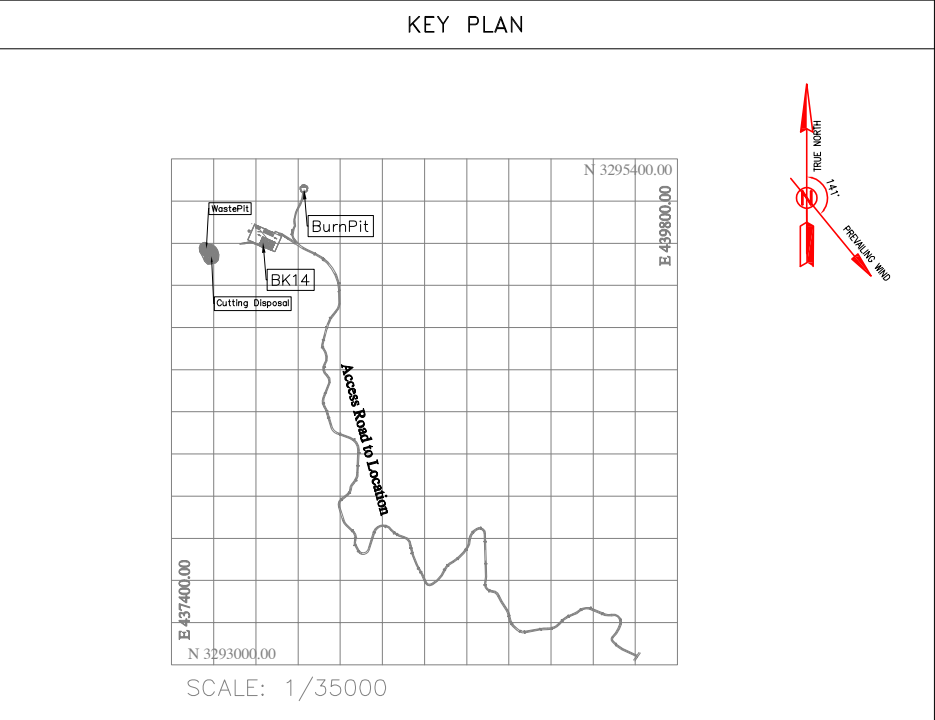


D02	MAR.2023	IFA	R.BERLOUE	M.FAKHARIAN	M.MEHRSHAD	***	REV.	*****	***	*****	***	*****	
D01	NOV.2022	IFA	R.BERLOUE	M.FAKHARIAN	M.MEHRSHAD	***	REV.	DESCRIPTION	BY	DATE	BY	DATE	
D00	OCT.2022	IFC	R.BERLOUE	M.FAKHARIAN	M.MEHRSHAD	***			CHECKED	REV.	APP.		
REV.	DATE	P.O.I.S	PREP.	CHK.	APP.	AUT.	اصل و کلیه نسخ این نقشه و حق اقتباس متعلق به شرکت ملی مناطق نفت خیز جنوب می باشد.						
PROJECT NAME: BINAK OILFIELD DEVELOPMENT/SUB-SURFACE WORK PACKAGES BK14 WHF MODIFICATIONS								THE ORIGINAL AND ALL COPIES OF THIS DRAWING TOGETHER WITH THE COPYRIGHT THEREIN ARE THE SOLE PROPERTY OF N.I.S.O.C./ FIELDS					
PROJECT NO.: 971020													
EPC CONTRACTOR:			EPD/EPC CONTRACTOR(GC):				BINAK OILFIELD DEVELOPMENT SUB-SURFACE WORK PACKAGES BK14 WHF MODIFICATIONS						
 HIRGAN ENERGY - DESIGN & INSPECTION COMPANIES			 PETROIRAN DEVELOPMENT COMPANY										
							DATE	SCALE	DRAWING BY	CHECKED BY	PROJECT ENG.		
DRAWING TITLE:							NO CONSTRUCTION PERMITTED UNLESS DRAWING APPROVED						
							APPROVED FOR CONSTRUCTION			BY:	DATE:		
SCALE	SIZE	DRAWING NO.			SHEET NO.	REV.	BUDGET REF.	LOCATION	SIZE	CLASS	SERIAL NO.	SHEET	REVISION
H=1:200 V=1:200	A1	BK-BK14-PEDCO-110-CV-DW-0001			56 OF 103	D01	053-073-9184	F	4	S	708209	56	D02


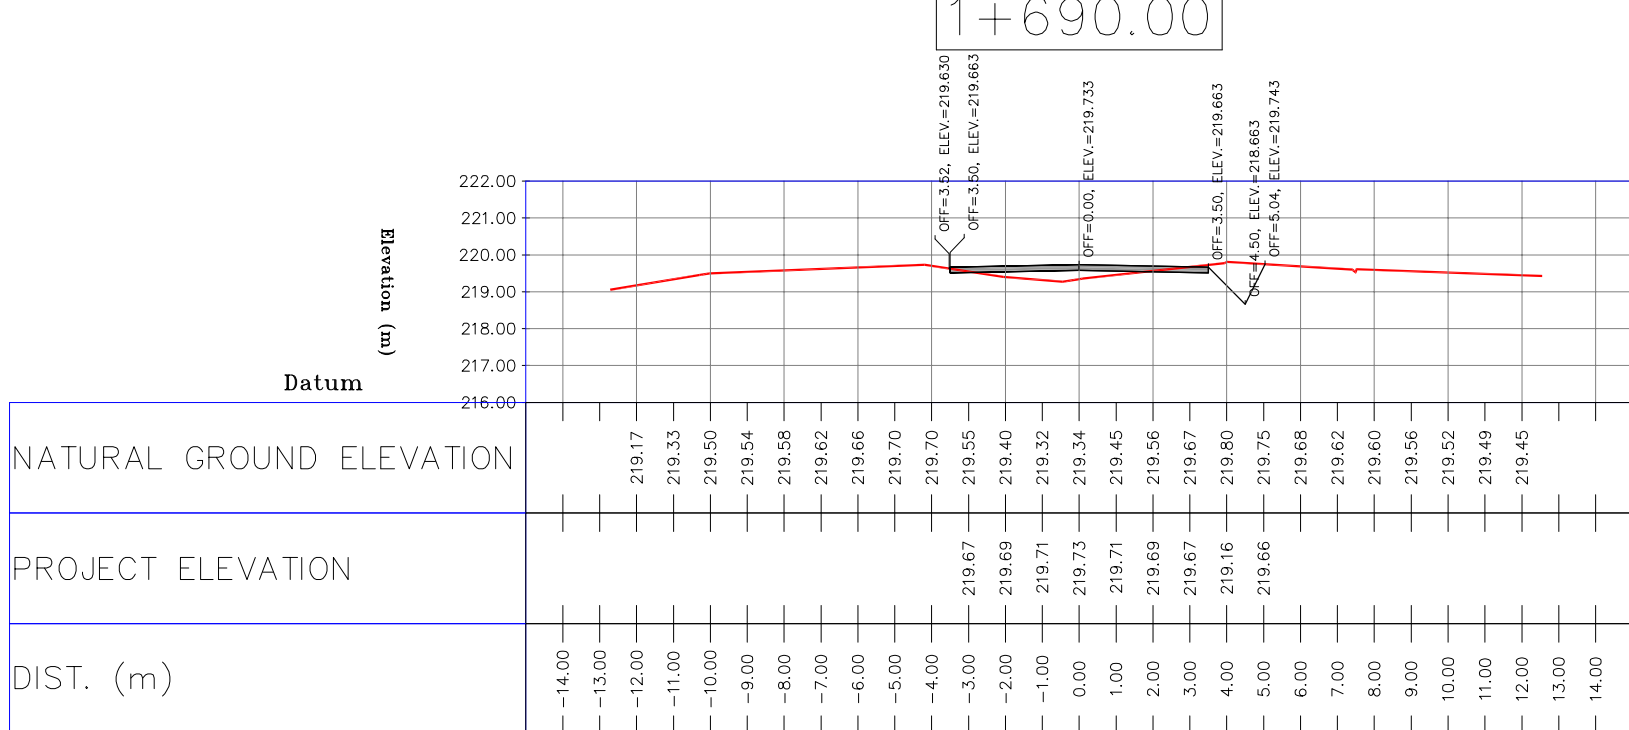
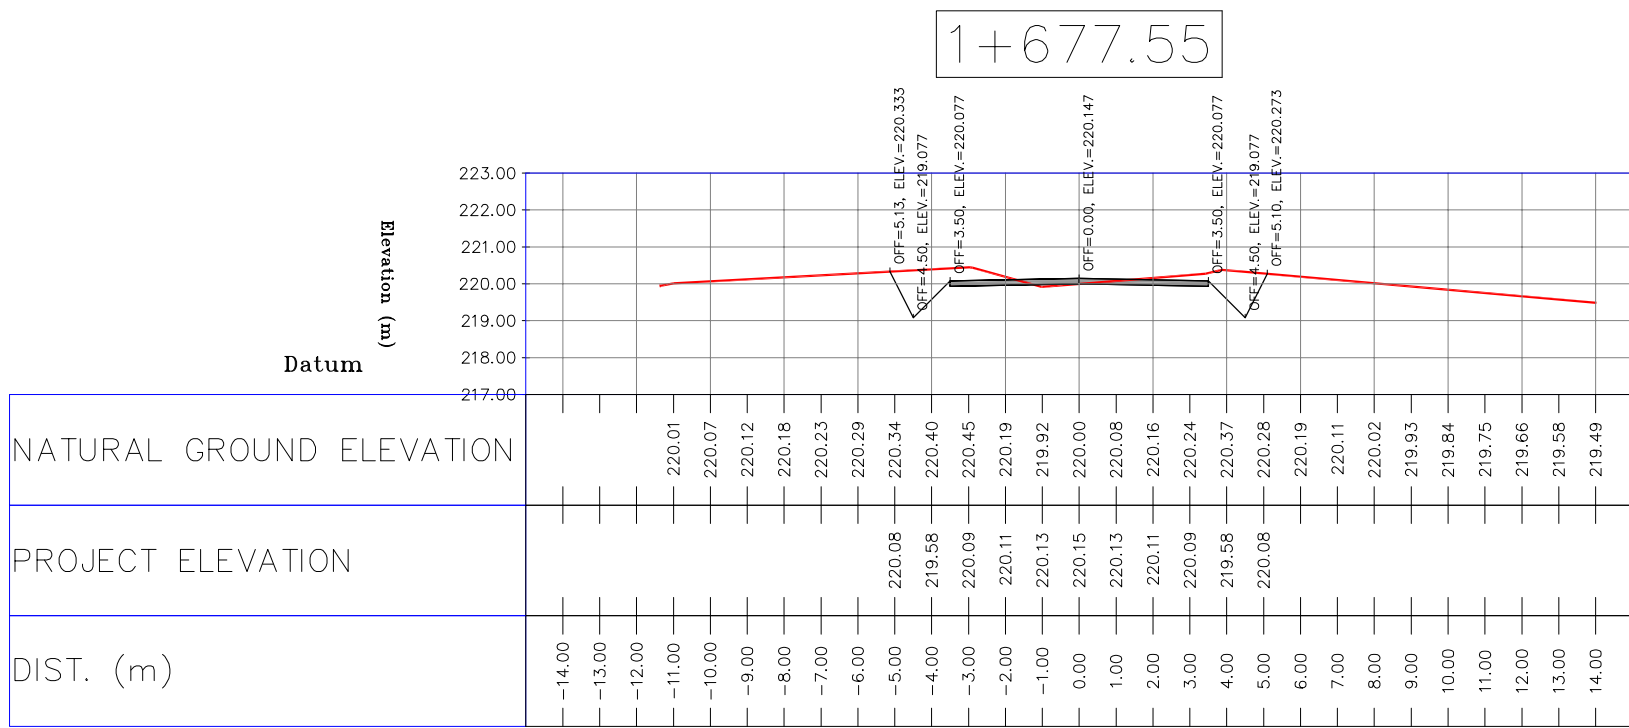
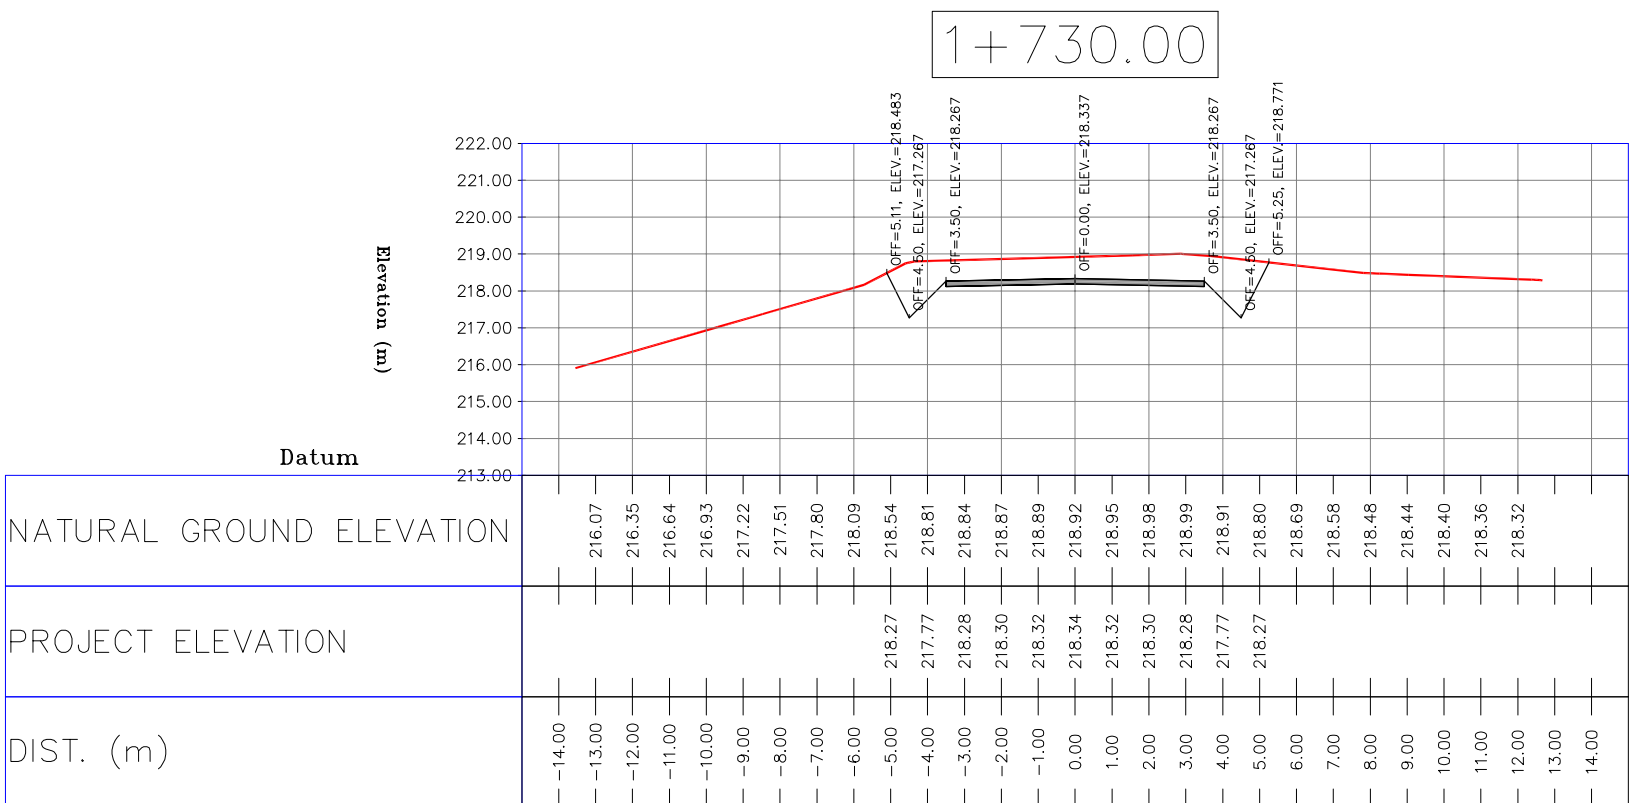
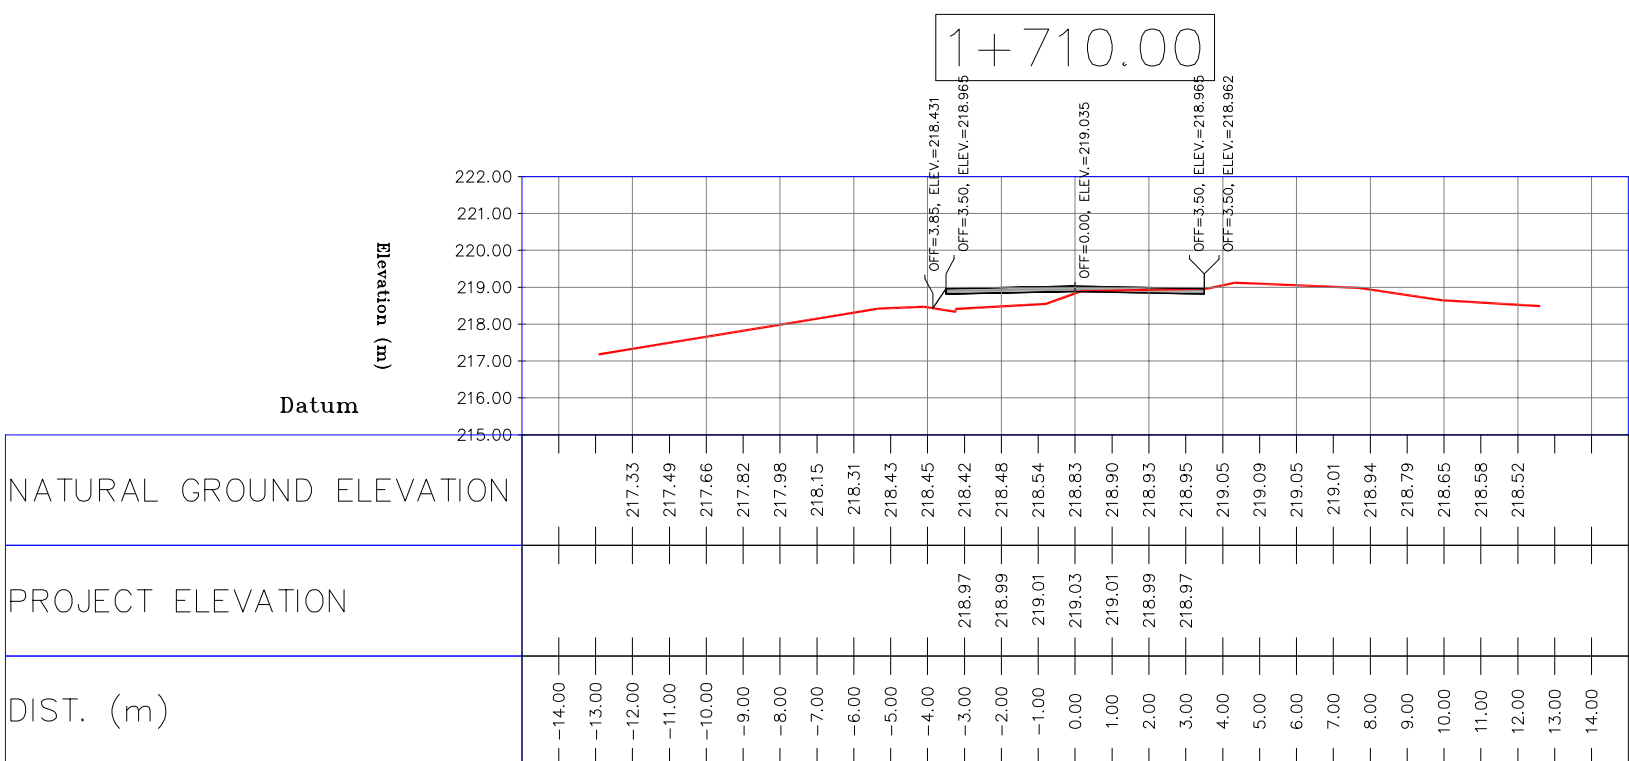
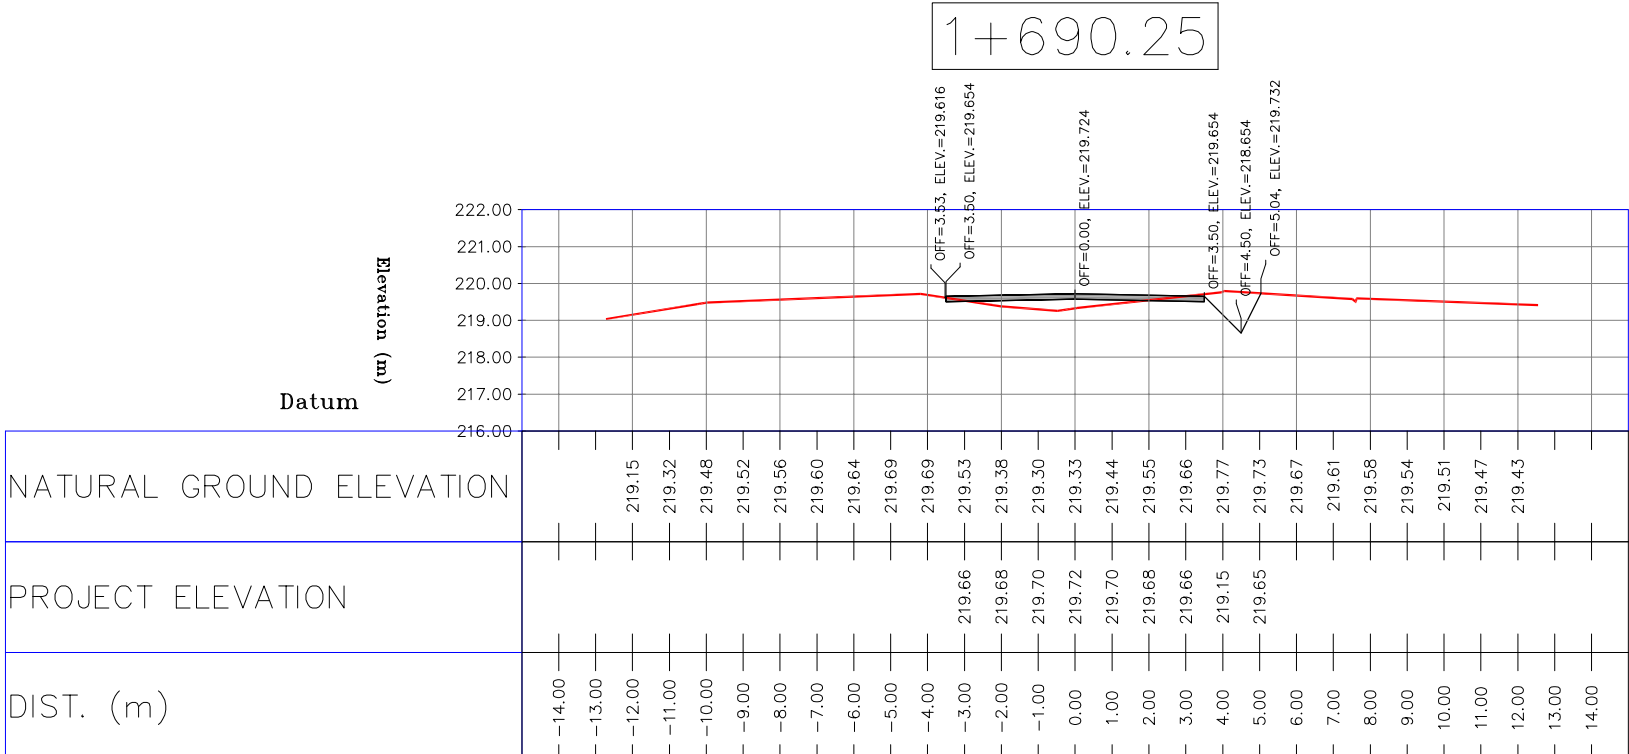
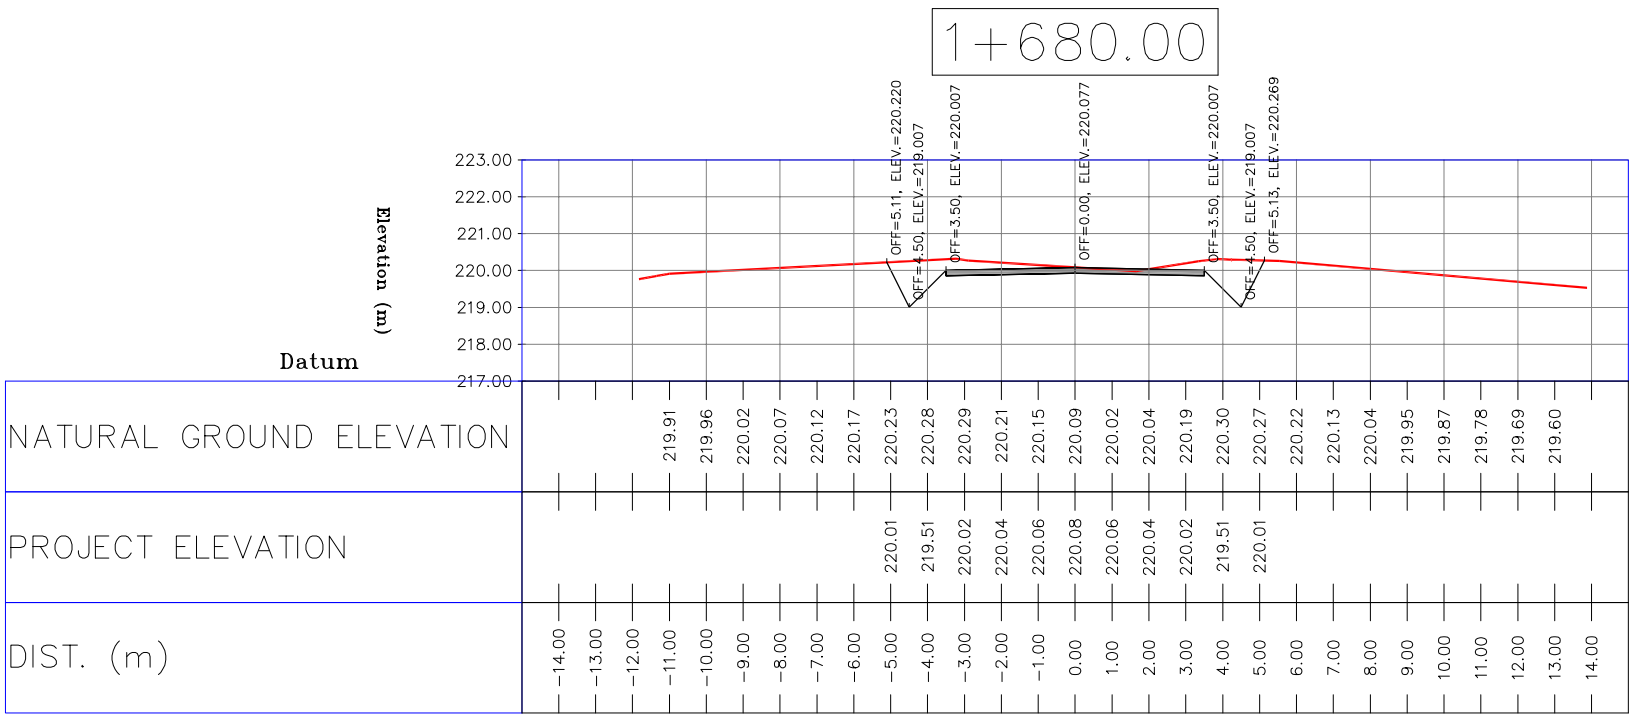
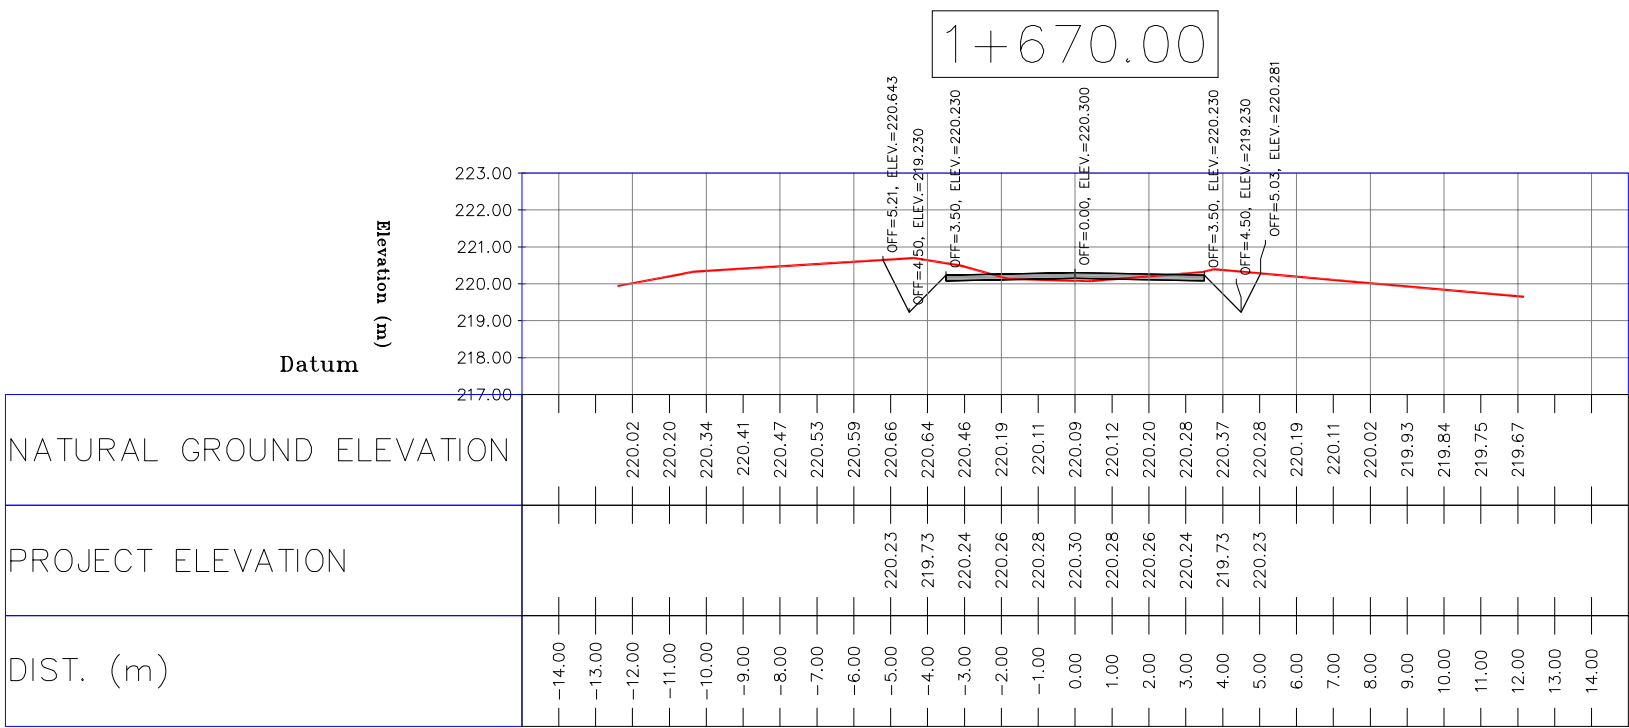


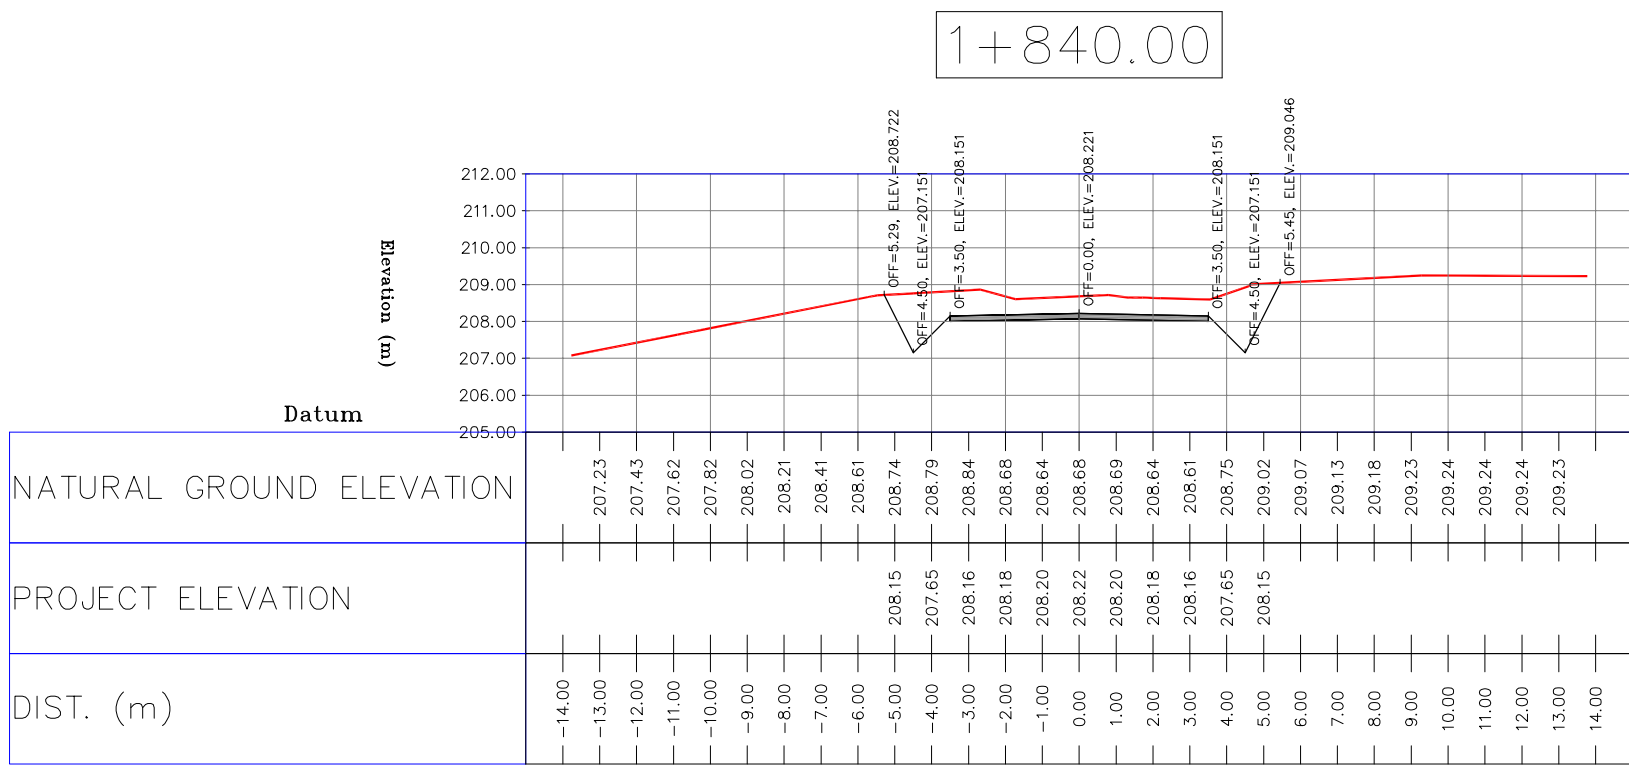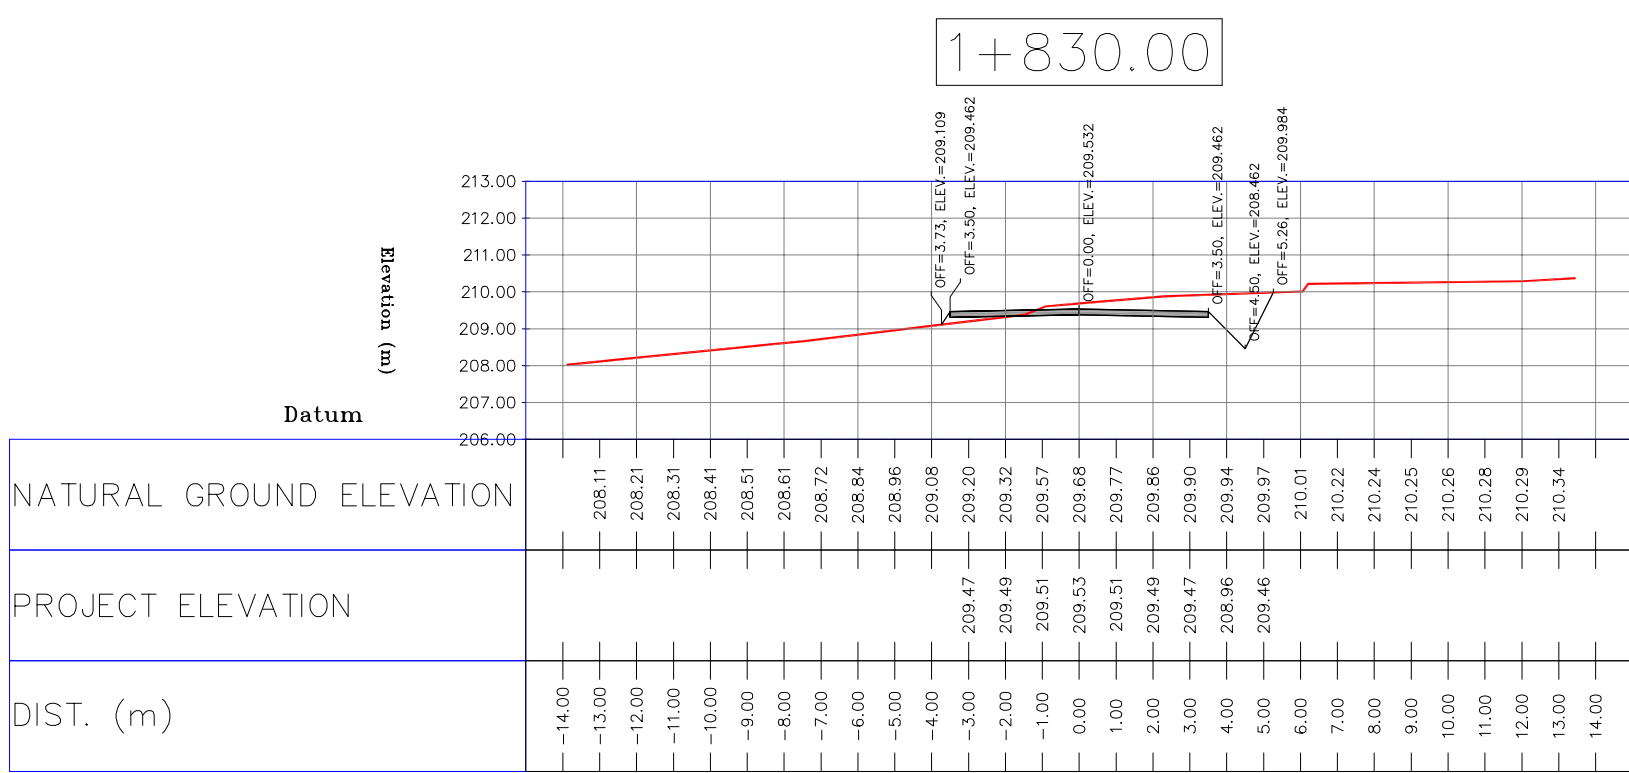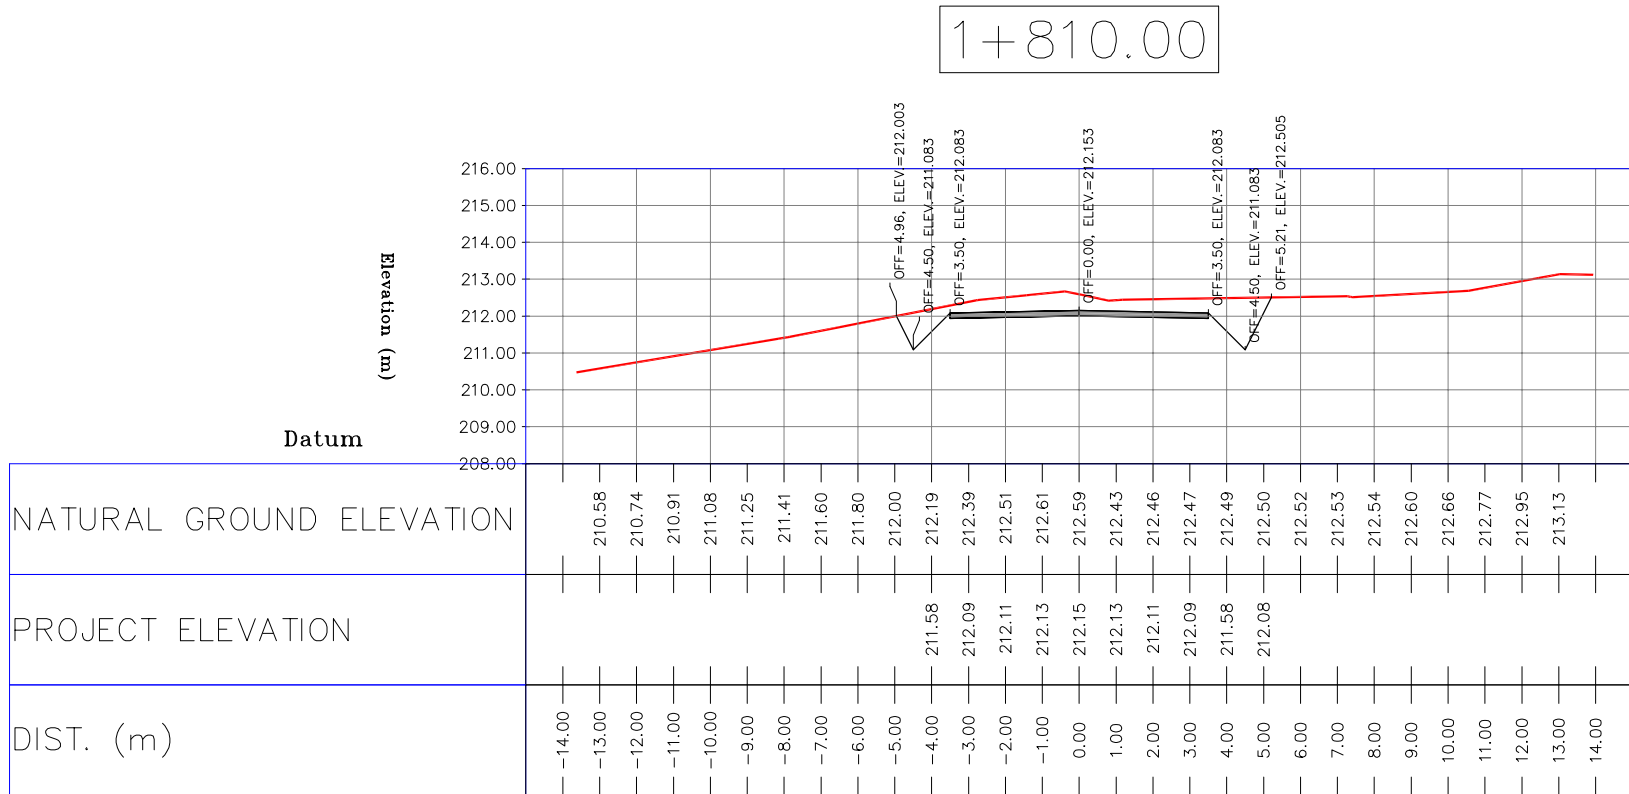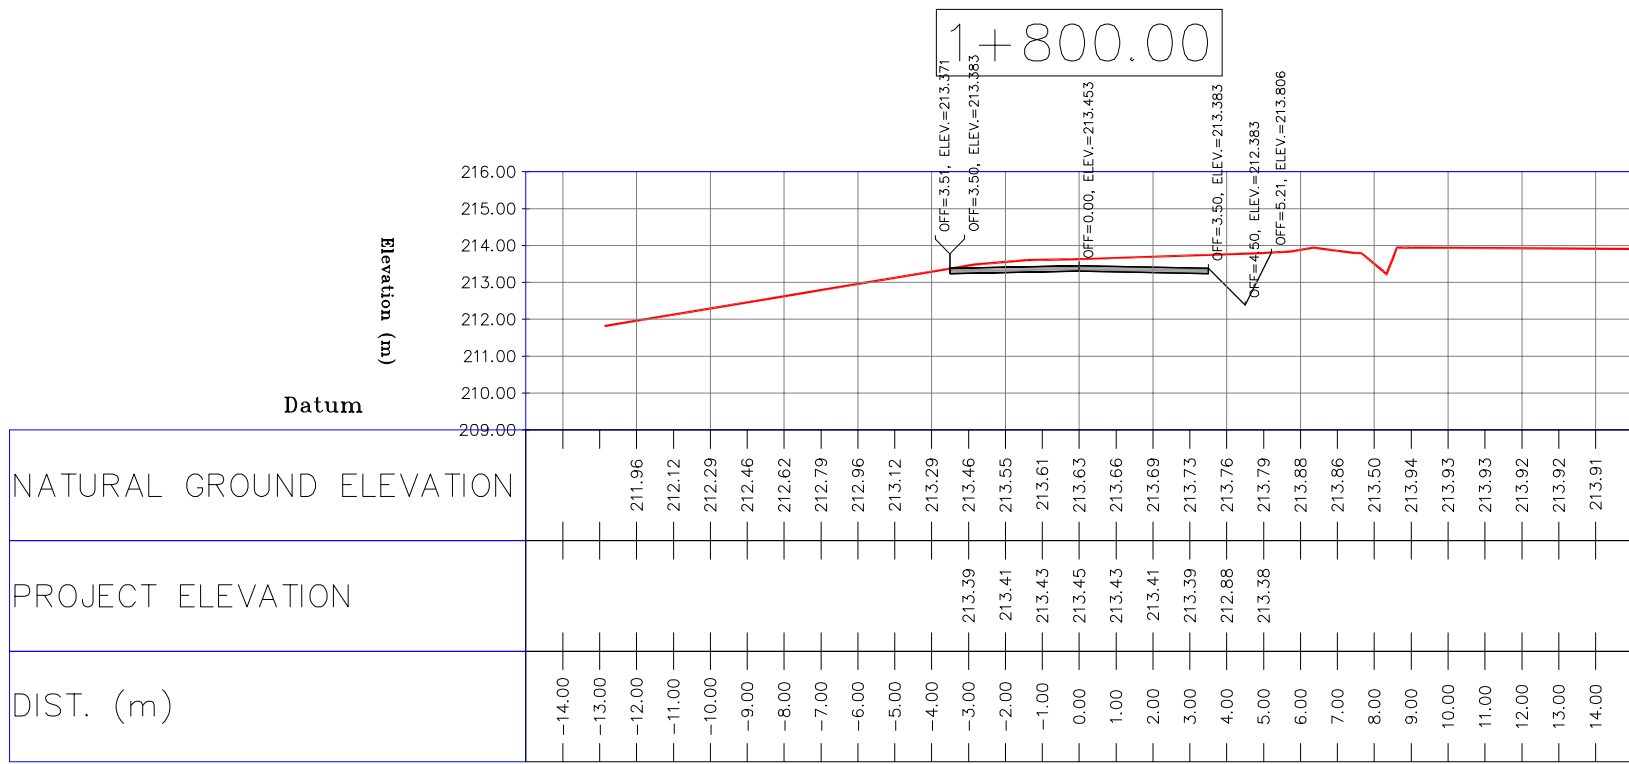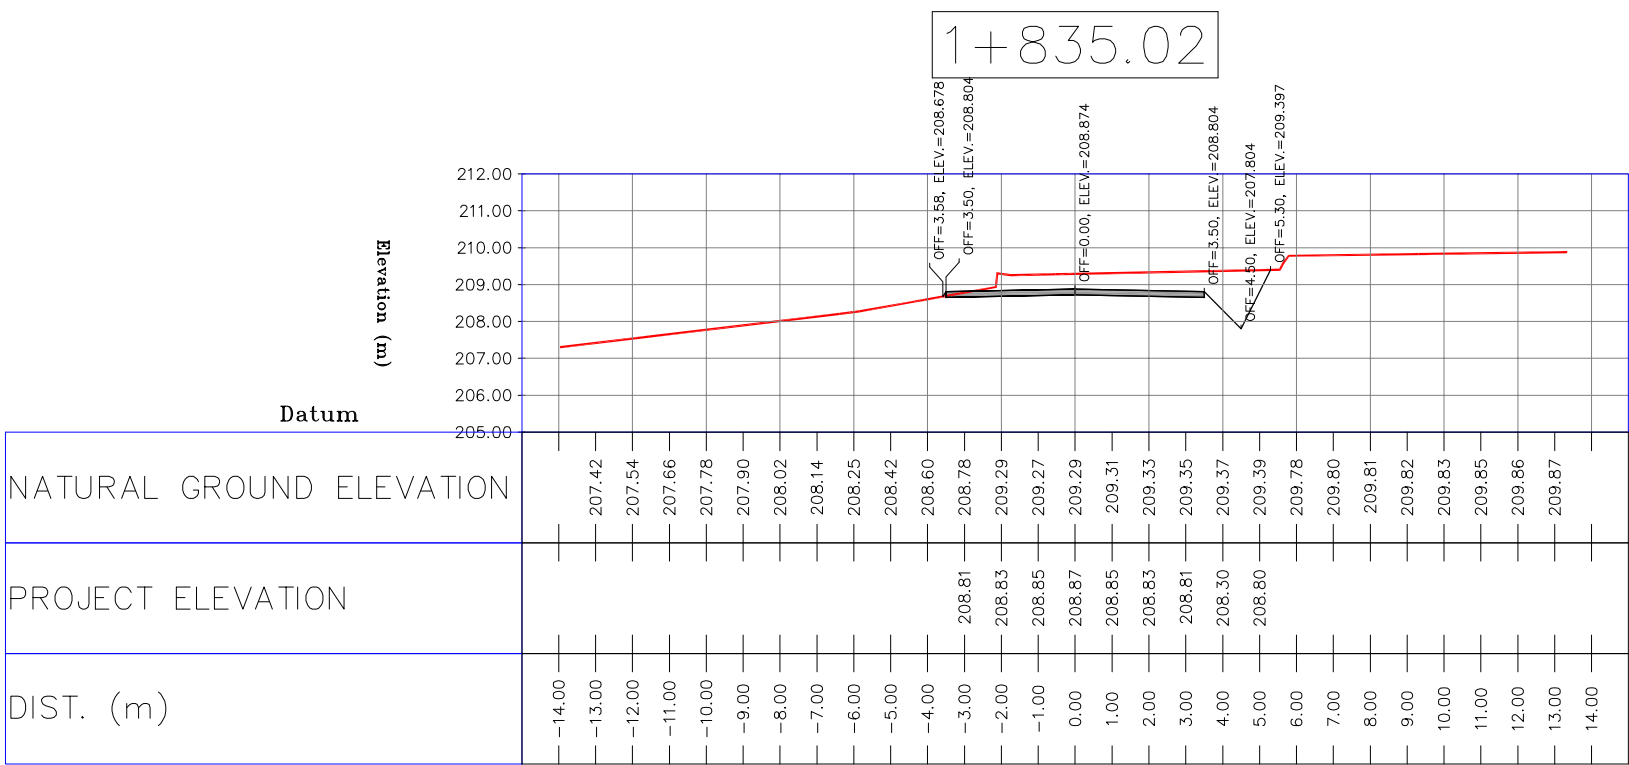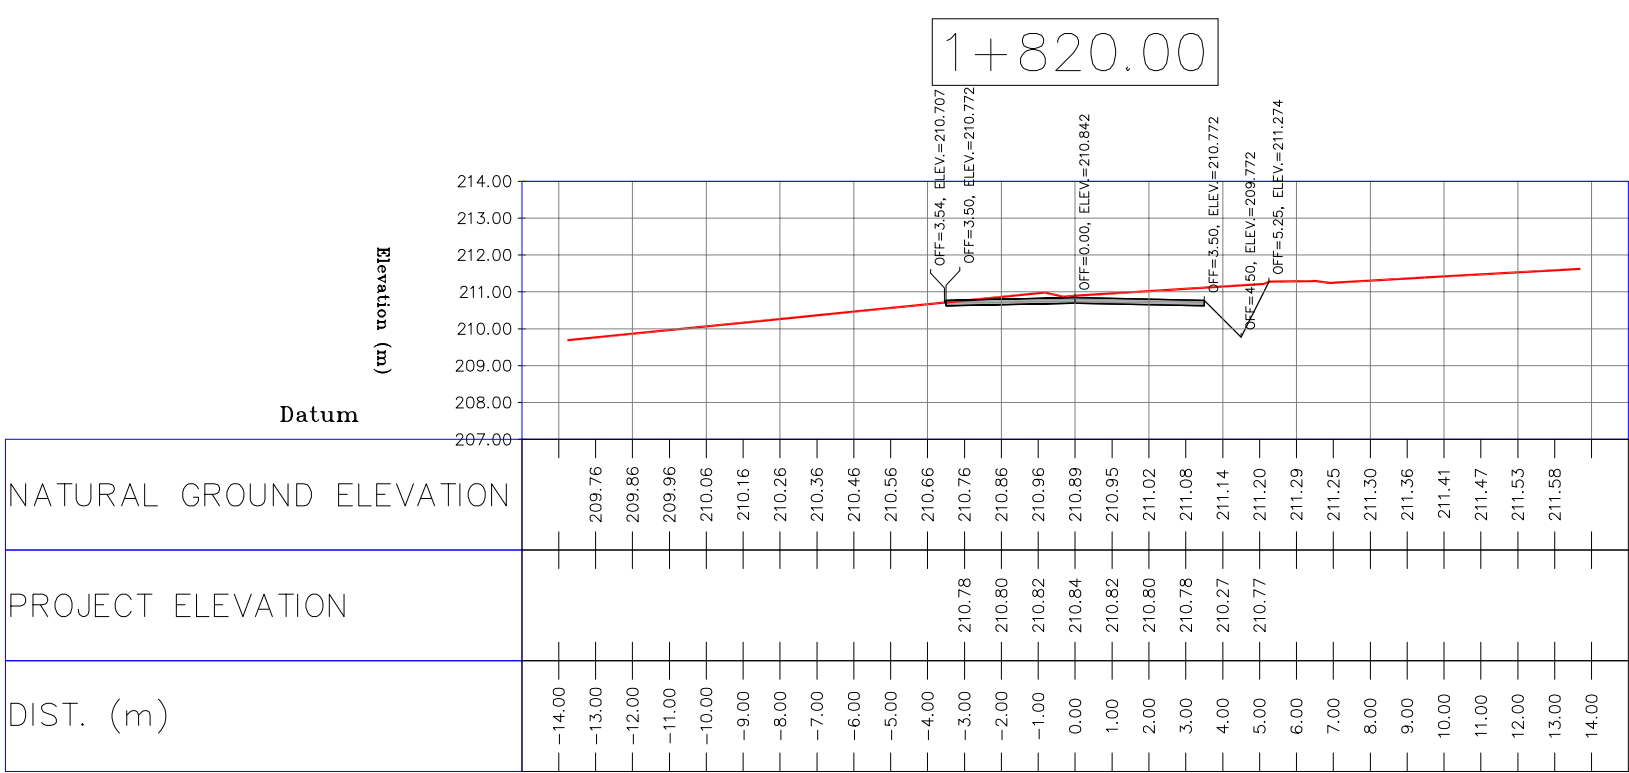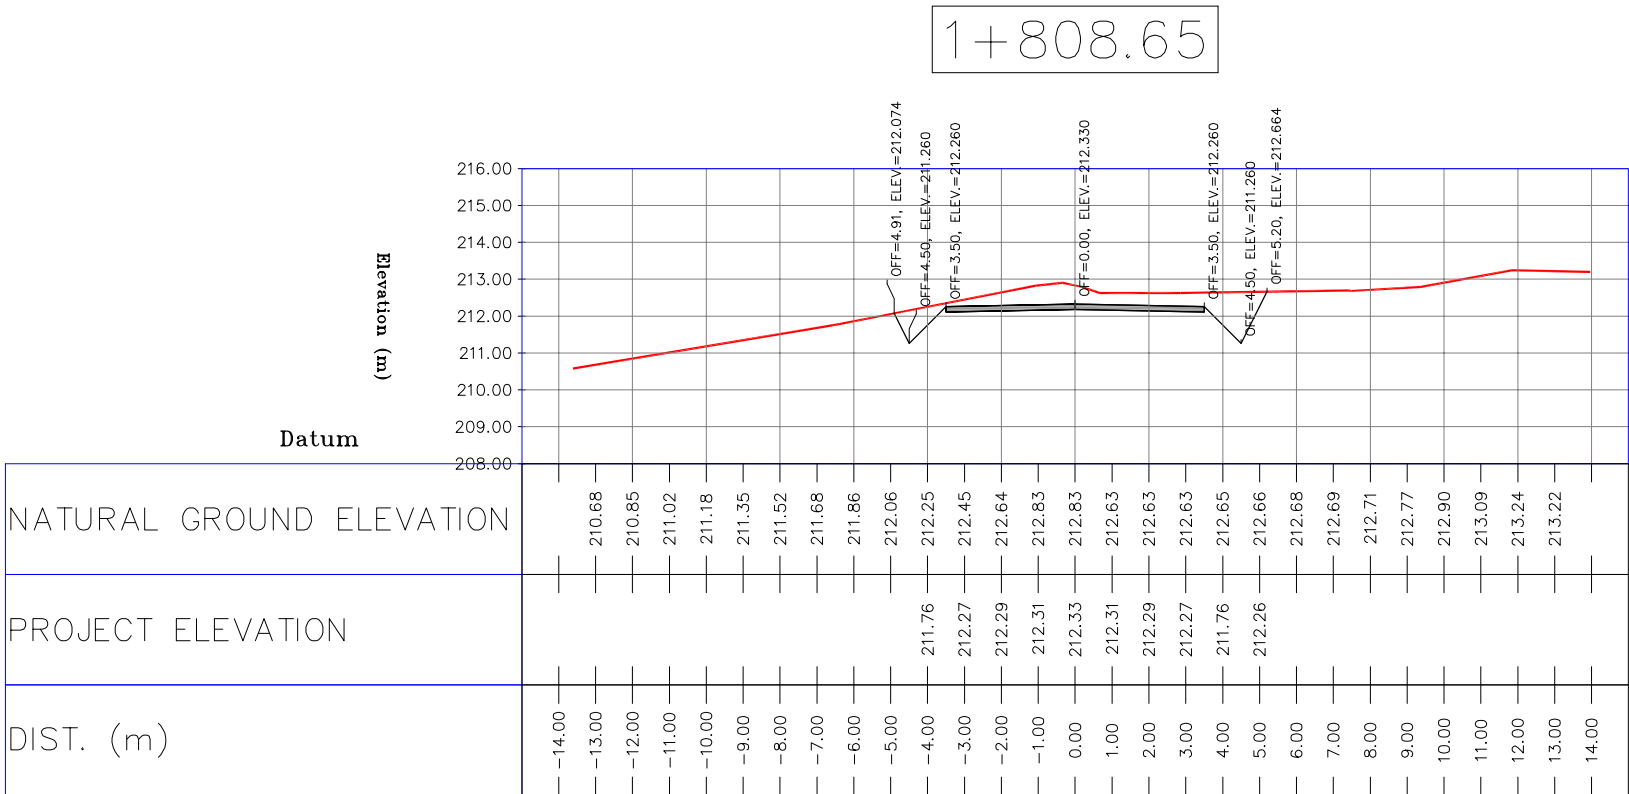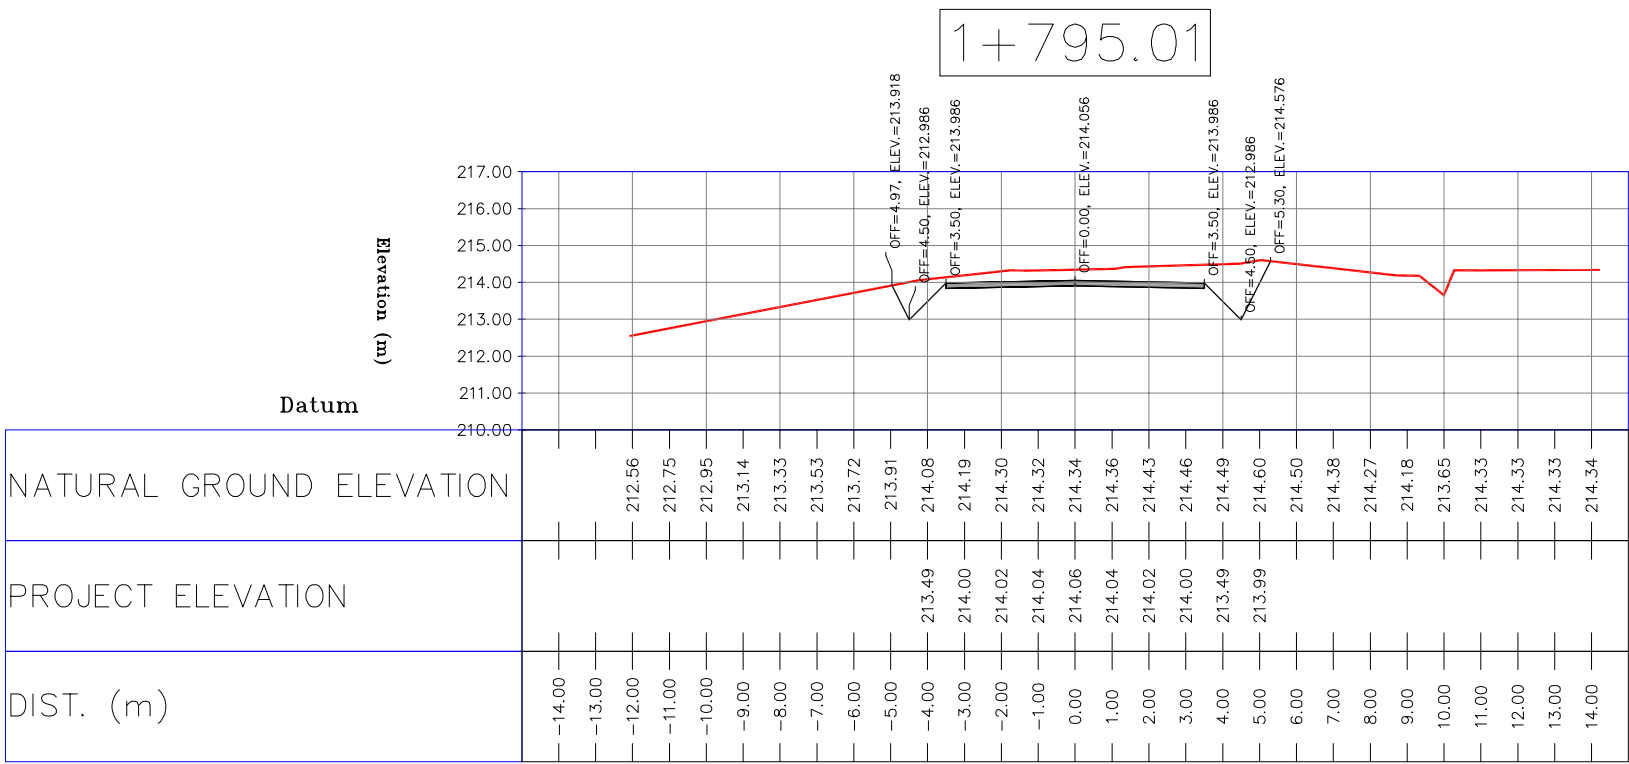

- NOTES
- 1-ALL COORDINATES AND ELEVATIONS ARE IN METER.
 - 2-ALL DRAWINGS SHALL BE CHECKED BY CONTRACTOR WITH RELATIVE DRAWINGS BEFORE CONSTRUCTION.
 - 3-GEODETIC PARAMETERS FOR COORDINATES ARE AS BELOW:
HORIZONTAL COORDINATE SYSTEM: WGS84/UTM ZONE 39
ELLIPSOID : WORLD GEODETIC SYSTEM 1984 (WGS84)
MAP PROJECTION: UNIVERSAL TRANSVERSE MERCATOR (UTM)
VERTICAL DATUM: MSL
 - 4-THE SUITABLE MATERIAL FOR FILLING SHALL BE COLLECTED BASED ON TO THE BELOW RULES:
 - PROJECT GEOTECHNICAL INVESTIGATION REPORT, BORROW MATERIALS AND SPECIFICATION STUDY PART.
 - "GENERAL SPECIFICATION FOR ROAD" NO. 101, SECTION 207, IRAN PLANNING AND BUDGET ORGANIZATION.
 - PROJECT GENERAL SPECIFICATION "SPECIFICATION FOR EARTH WORK" DOCUMENT NUMBER "BK-GNRL-PEDCO-000-CV-SP-0004".
 - GEOTECHNICAL REPORTS AND CLIENT'S SITE SUPERVISORY BODY RECOMMENDATIONS AND APPROVALS.
 - 5-BEFORE ANY EARTH WORK ACTIVITIES (CUT OR FILL), TOP AND UNSUITABLE SOIL (MARN,...) SHALL BE REMOVED AS GEOTECHNICAL RECOMMENDATION AND SUPERVISOR'S REQUIREMENTS.

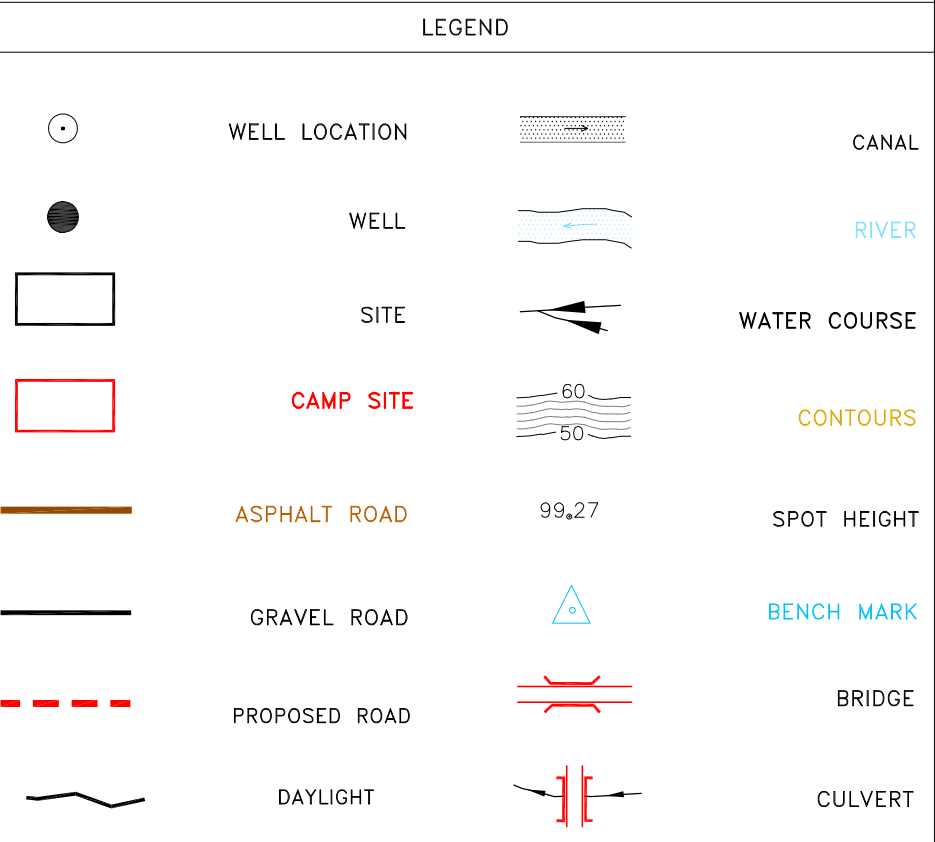

REFERENCE DRAWING	DRG. No.
General Civil Layout -BK14	BK-BK14-PEDCO-110-CV-PY-0001

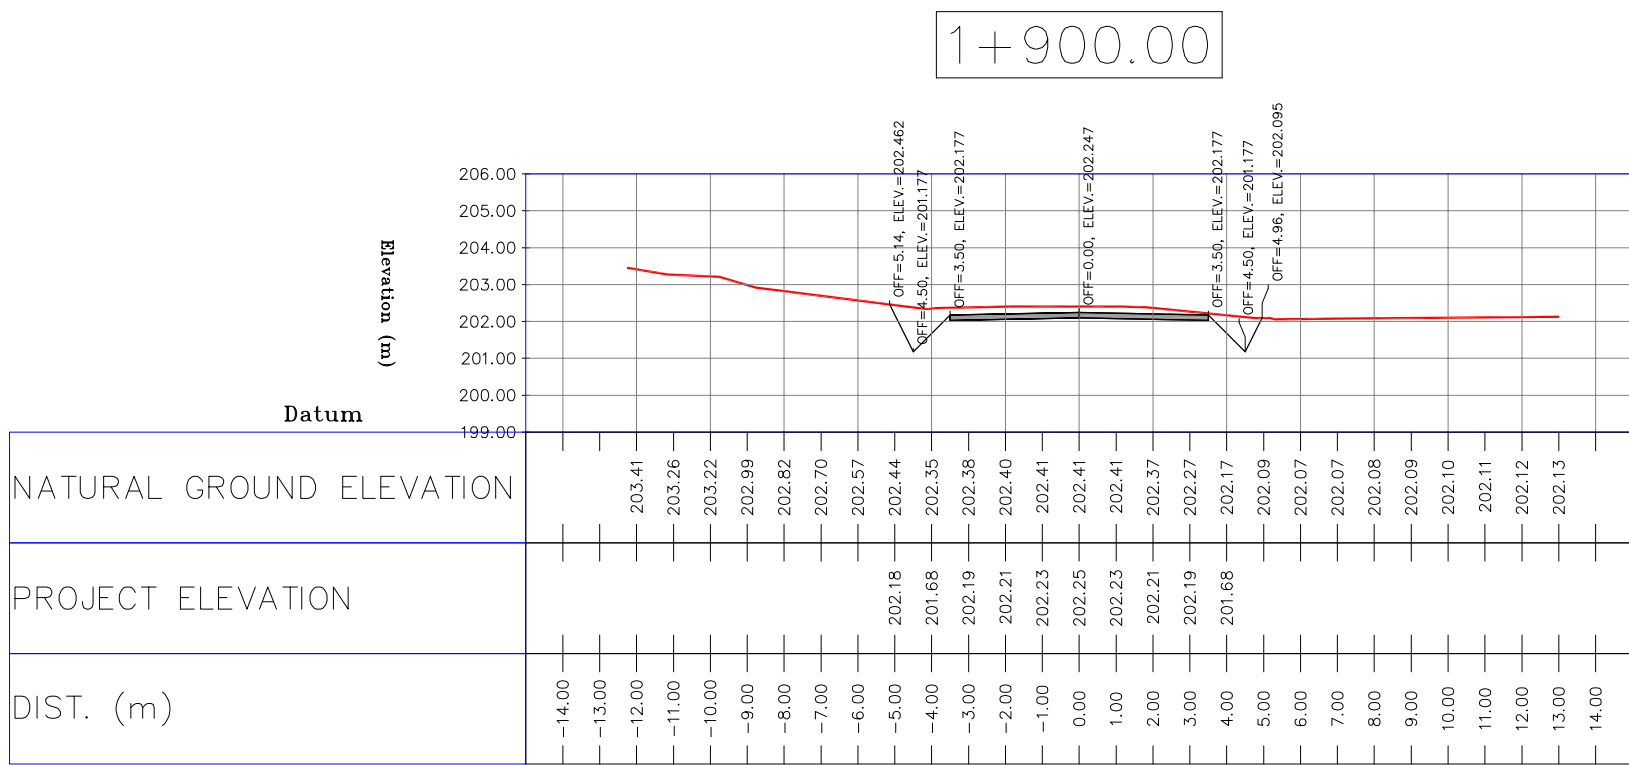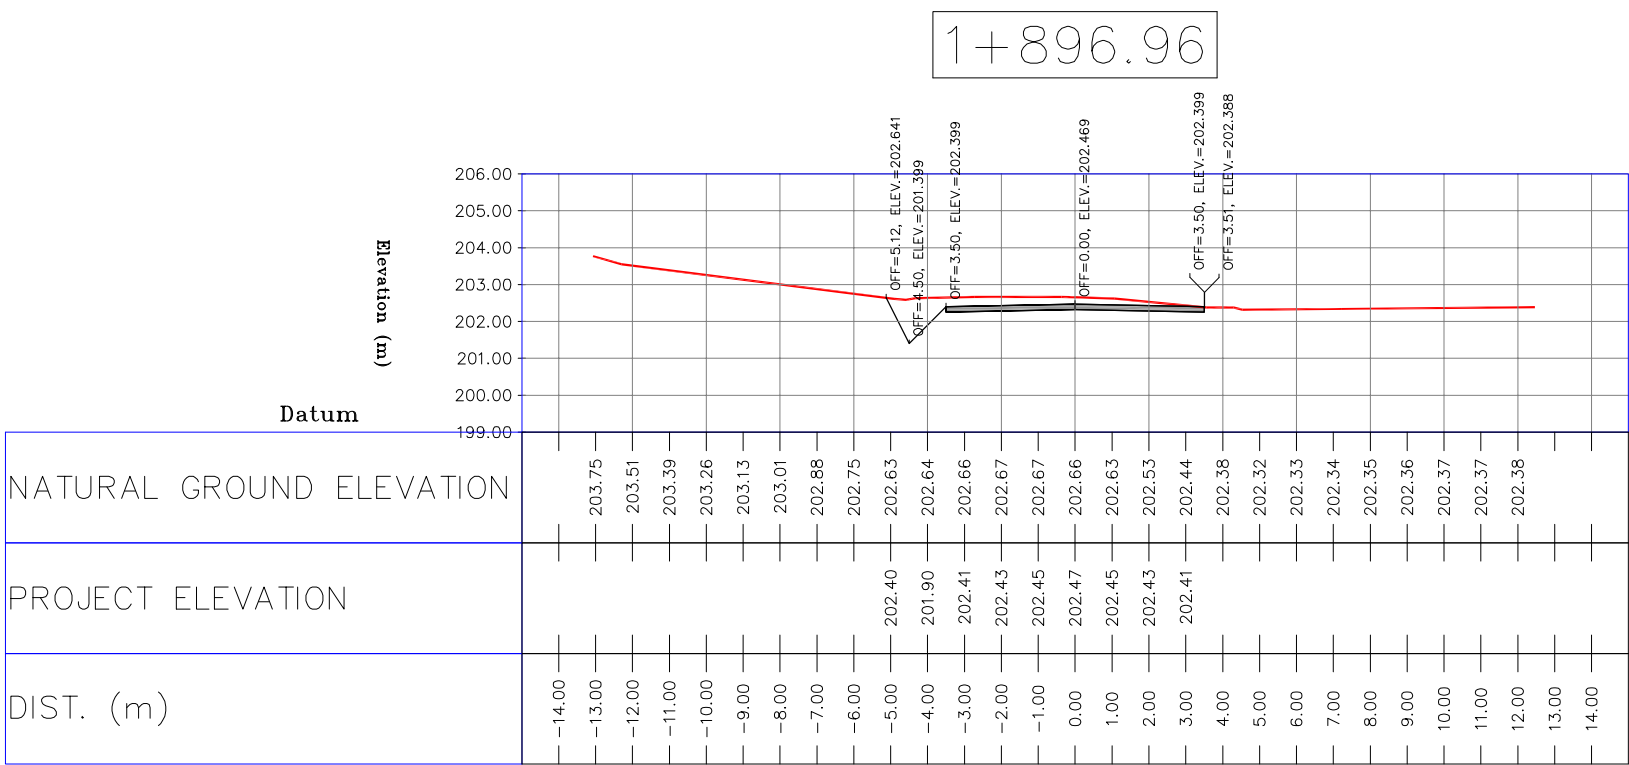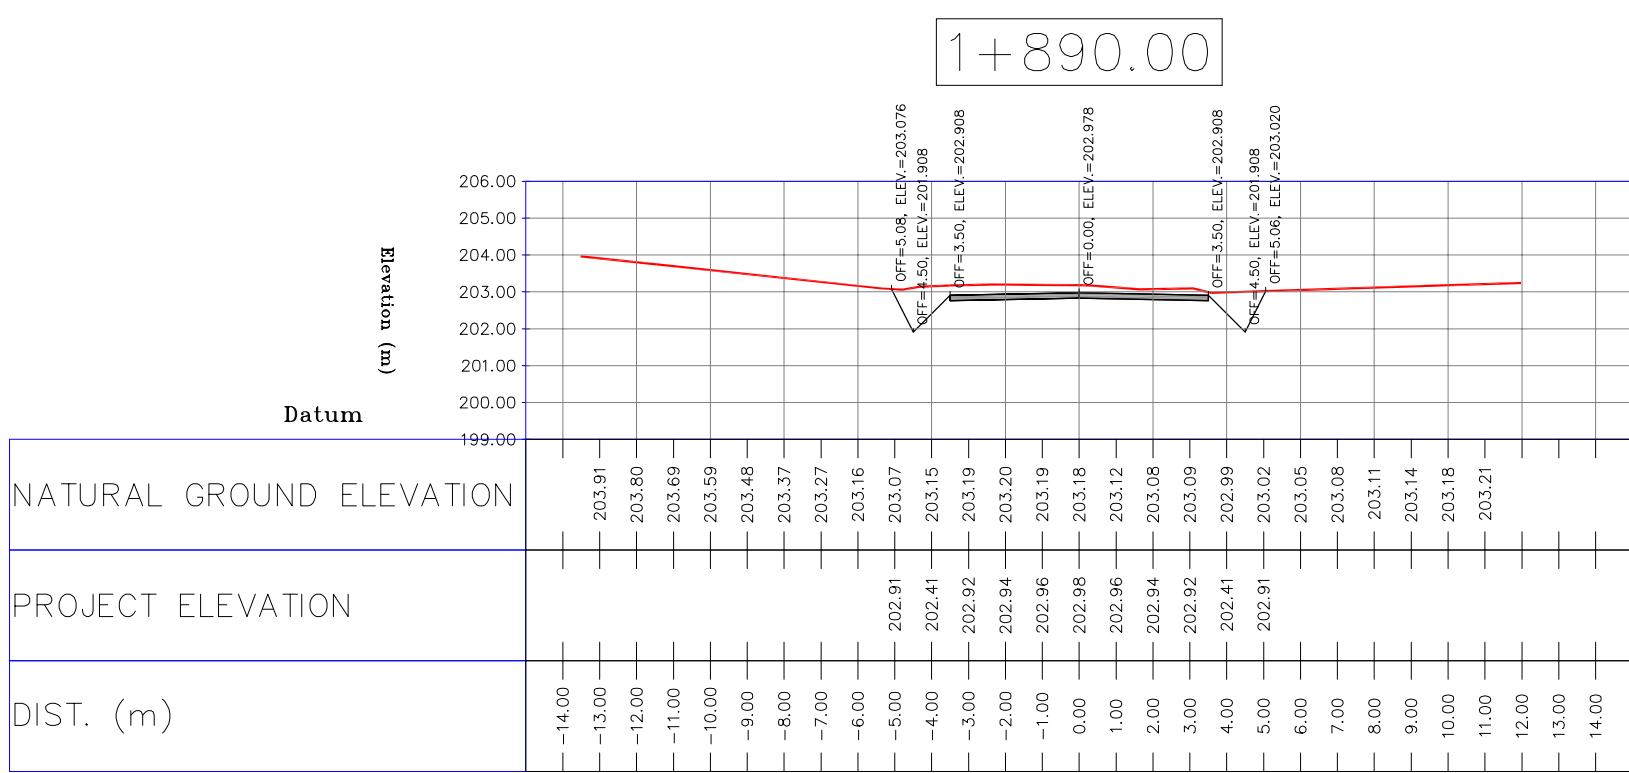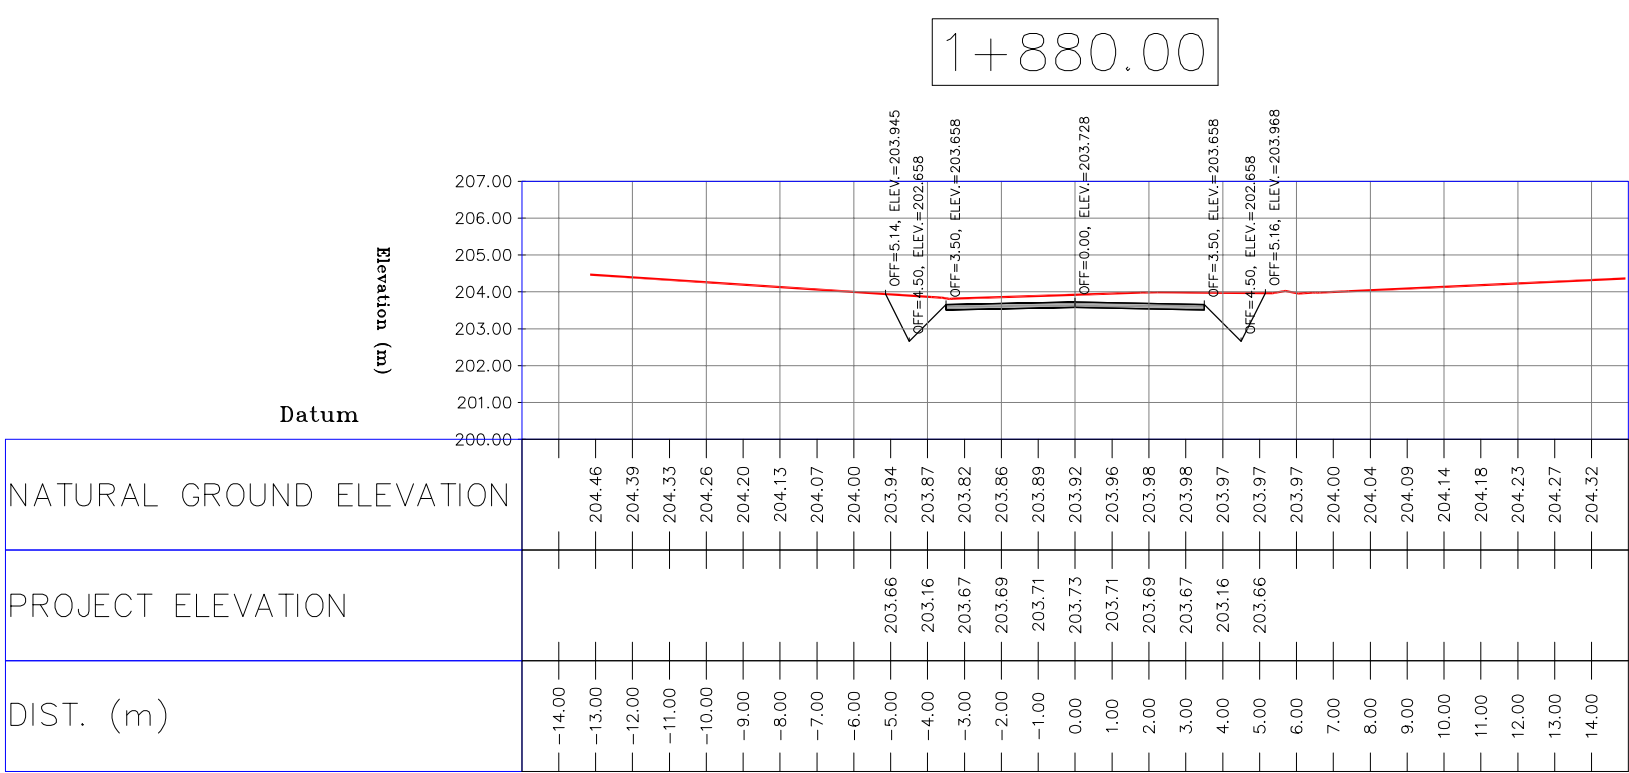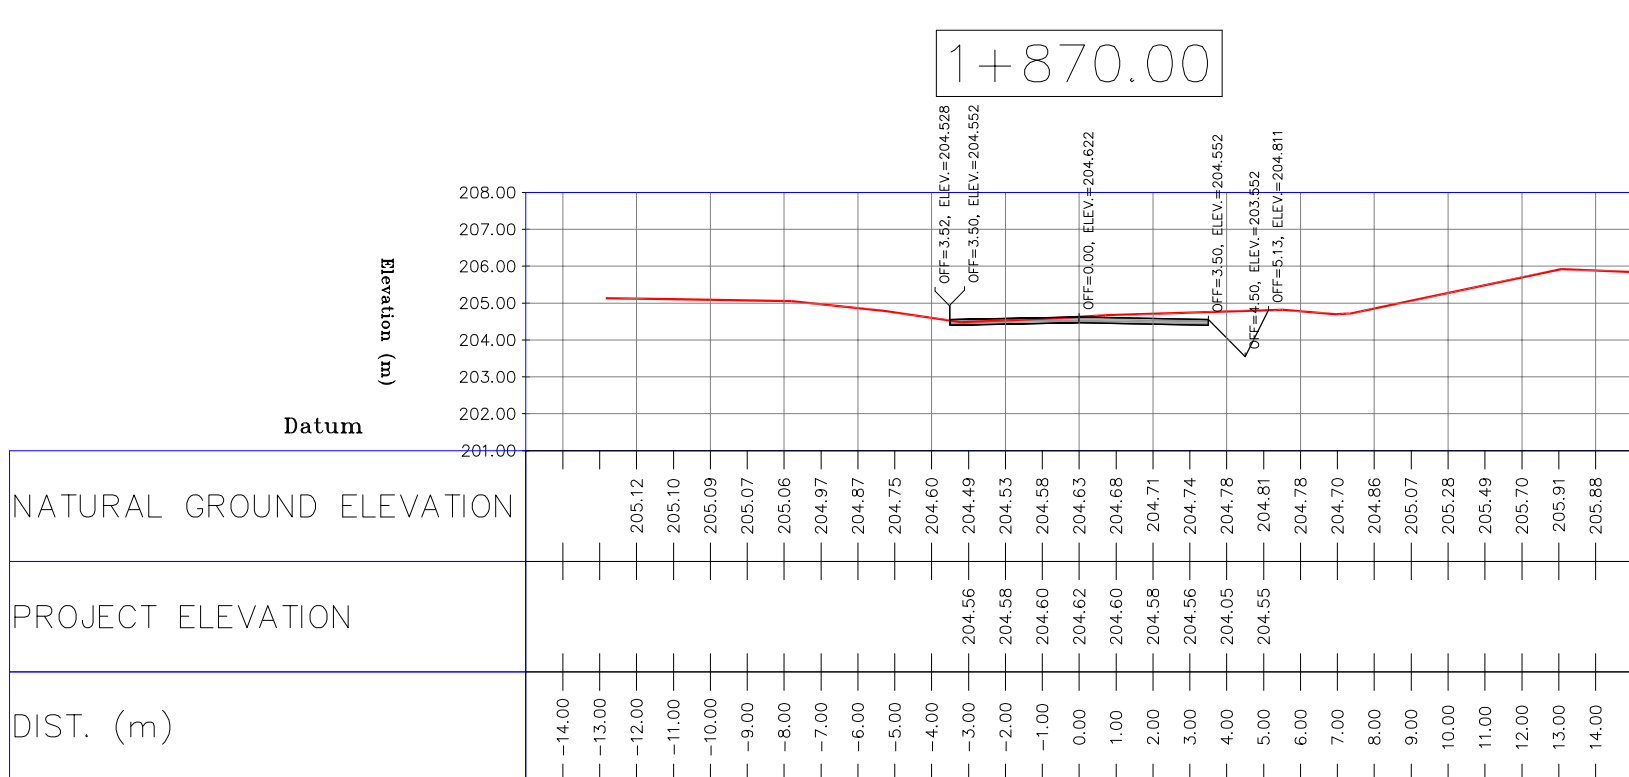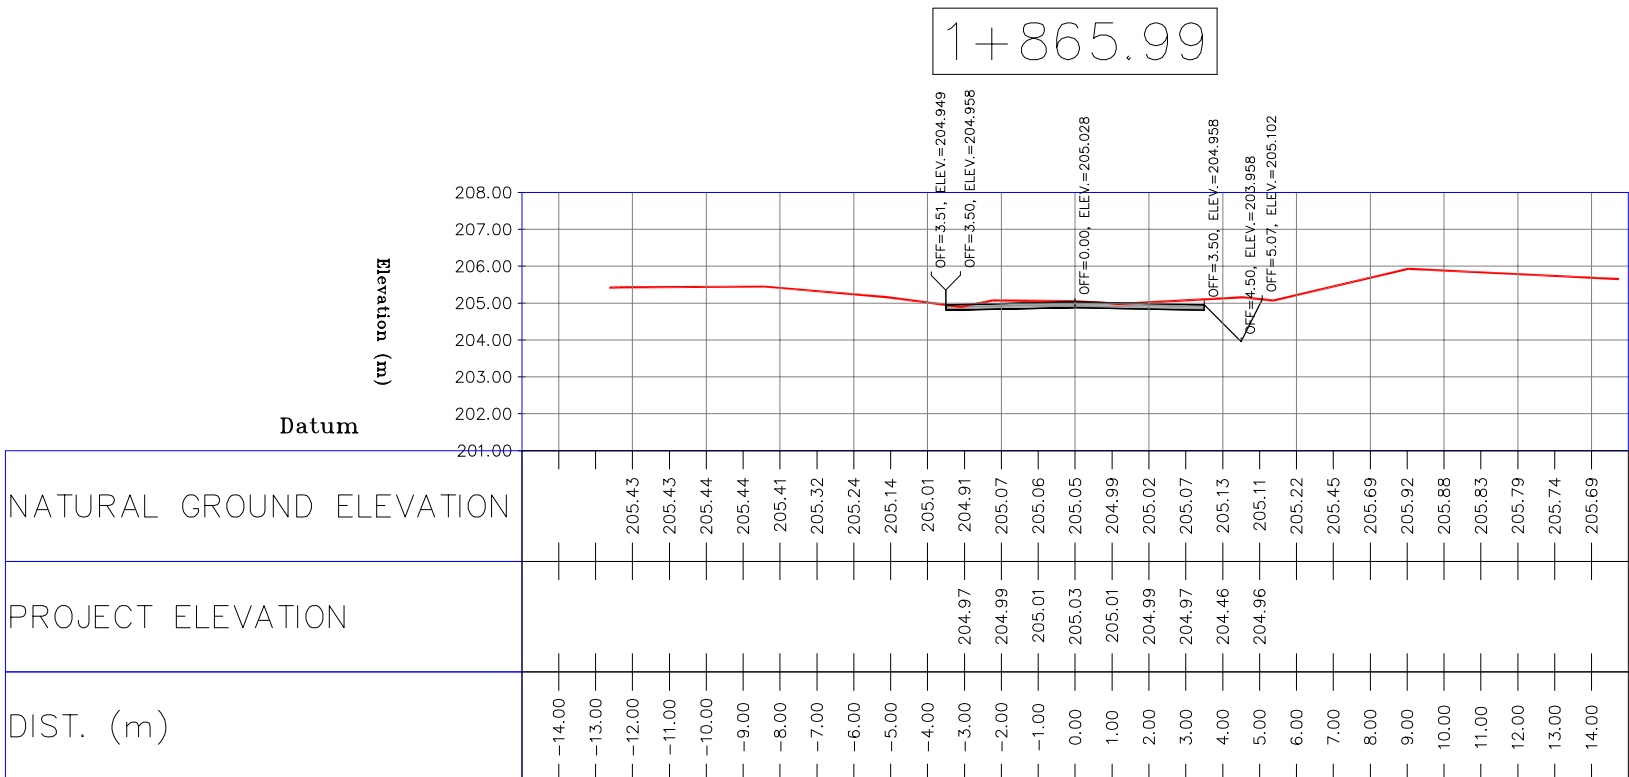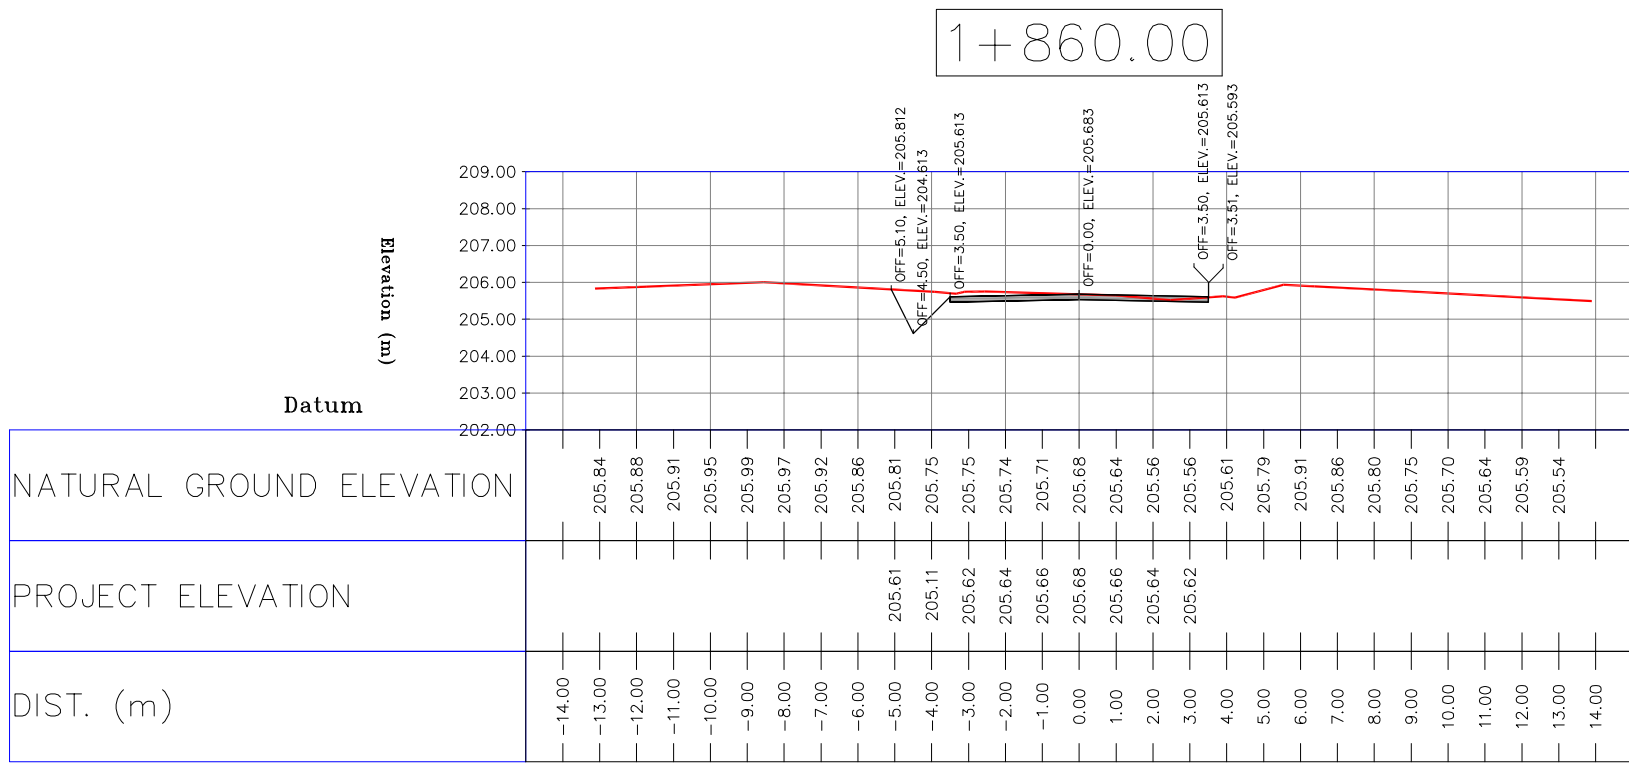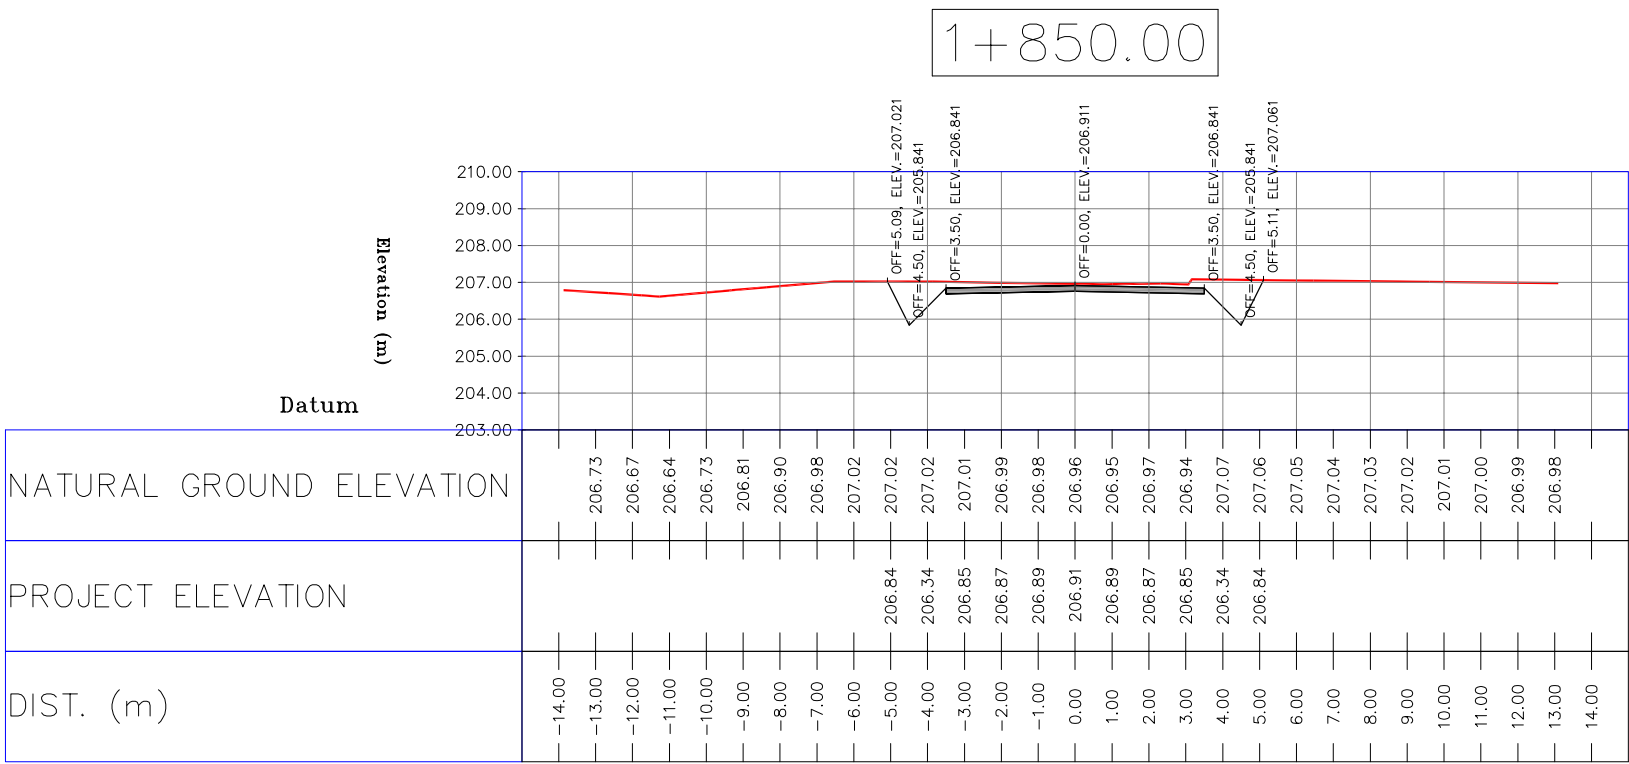


- NOTES
- 1-ALL COORDINATES AND ELEVATIONS ARE IN METER.
 - 2-ALL DRAWINGS SHALL BE CHECKED BY CONTRACTOR WITH RELATIVE DRAWINGS BEFORE CONSTRUCTION.
 - 3-GEODETIC PARAMETERS FOR COORDINATES ARE AS BELOW:
HORIZONTAL COORDINATE SYSTEM: WGS84/UTM ZONE 39
ELLIPSOID : WORLD GEODETIC SYSTEM 1984 (WGS84)
MAP PROJECTION: UNIVERSAL TRANSVERSE MERCATOR (UTM)
VERTICAL DATUM: MSL
 - 4-THE SUITABLE MATERIAL FOR FILLING SHALL BE COLLECTED BASED ON TO THE BELOW RULES:
 - PROJECT GEOTECHNICAL INVESTIGATION REPORT, BORROW MATERIALS AND SPECIFICATION STUDY PART.
 - "GENERAL SPECIFICATION FOR ROAD" NO. 101, SECTION 207, IRAN PLANNING AND BUDGET ORGANIZATION.
 - PROJECT GENERAL SPECIFICATION "SPECIFICATION FOR EARTH WORK" DOCUMENT NUMBER "BK-GNRL-PEDCO-000-CV-SP-0004".
 - GEOTECHNICAL REPORTS AND CLIENT'S SITE SUPERVISORY BODY RECOMMENDATIONS AND APPROVALS.
 - 5-BEFORE ANY EARTH WORK ACTIVITIES (CUT OR FILL), TOP AND UNSUITABLE SOIL (MARN,...) SHALL BE REMOVED AS GEOTECHNICAL RECOMMENDATION AND SUPERVISOR'S REQUIREMENTS.









LEGEND		
	WELL LOCATION	CANAL
	WELL	RIVER
	SITE	WATER COURSE
	CAMP SITE	CONTOURS
	ASPHALT ROAD	SPOT HEIGHT
	GRAVEL ROAD	BENCH MARK
	PROPOSED ROAD	BRIDGE
	DAYLIGHT	CULVERT

REFERENCE DRAWING	DRG. No.
General Civil Layout -BK14	BK-BK14-PEDCO-110-CV-PY-0001
Rough Grading Plan-BK14	BK-BK14-PEDCO-110-CV-PY-0003
Specification For Earth Work	BK-GNRL-PEDCO-000-CV-SP-0004
Standard Drawing For Slope Protection Details	BK-GNRL-PEDCO-000-CV-DW-0002
Geotechnical Investigation Report - BK14	BK-BK14-PEDCO-110-GT-R1-0001
Specification For Road & Paving	BK-GNRL-PEDCO-000-CV-SP-0002
MTO For Civil Works - BK14	BK-BK14-PEDCO-110-CV-WT-0001

ABBREVIATION
PT= POINT
PVI= POINT OF VERTICAL INTERSECTION
LVC= LENGTH OF VERTICAL CURVE
BVCS= BEGIN OF VERTICAL CURVE STATION
BVCE= BEGIN OF VERTICAL CURVE ELEVATION
EVCS= END OF VERTICAL CURVE STATION
EVCE= END OF VERTICAL CURVE ELEVATION

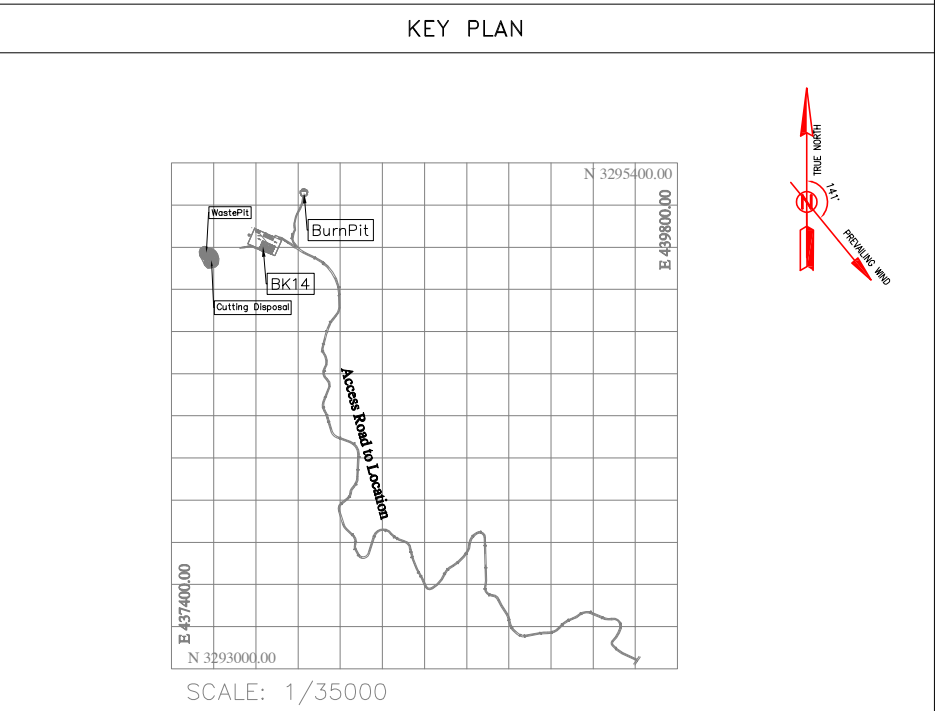

D02	MAR.2023	IFA	R.BERLOUJ	M.FAKHARIAN	M.MEHRSHAD	***	***	*****	***	***	***	***											
D01	NOV.2022	IFA	R.BERLOUJ	M.FAKHARIAN	M.MEHRSHAD	***	REV.	DESCRIPTION	BY	DATE	BY	DATE											
D00	OCT.2022	IFC	R.BERLOUJ	M.FAKHARIAN	M.MEHRSHAD	***			CHECKED		REV. APPR.												
REV.	DATE	P.O.I.S	PREP.	CHK.	APP.	AUT.			اسمل و کلیه نسخ این نقشه و حق اقتباس متعلق به شرکت ملی مناطق نفت خیز جنوب میباشد.														
PROJECT NAME:							BINAK OILFIELD DEVELOPMENT/SUB-SURFACE WORK PACKAGES BK14 WHF MODIFICATIONS																
PROJECT NO.:							971020																
EPC CONTRACTOR:							BINAK OILFIELD DEVELOPMENT SUB-SURFACE WORK PACKAGES BK14 WHF MODIFICATIONS																
  HIRGAN ENERGY - DESIGN & INSPECTION COMPANIES							 PETROIRAN DEVELOPMENT COMPANY																
DRAWING TITLE:							NO CONSTRUCTION PERMITTED UNLESS DRAWING APPROVED																
							APPROVED FOR CONSTRUCTION				BY:		DATE:										
							SCALE		SIZE		DRAWING NO.		SHEET NO.		REV.								
H=1:200 V=1:200		A1		BK-BK14-PEDCO-110-CV-DW-0001		60 OF 103		D01		BUDGET REF.		LOCATION		SIZE		CLASS		SERIAL NO.		SHEET		REVISION	
						053-073-9184		F		4		S		708209		60		D02					

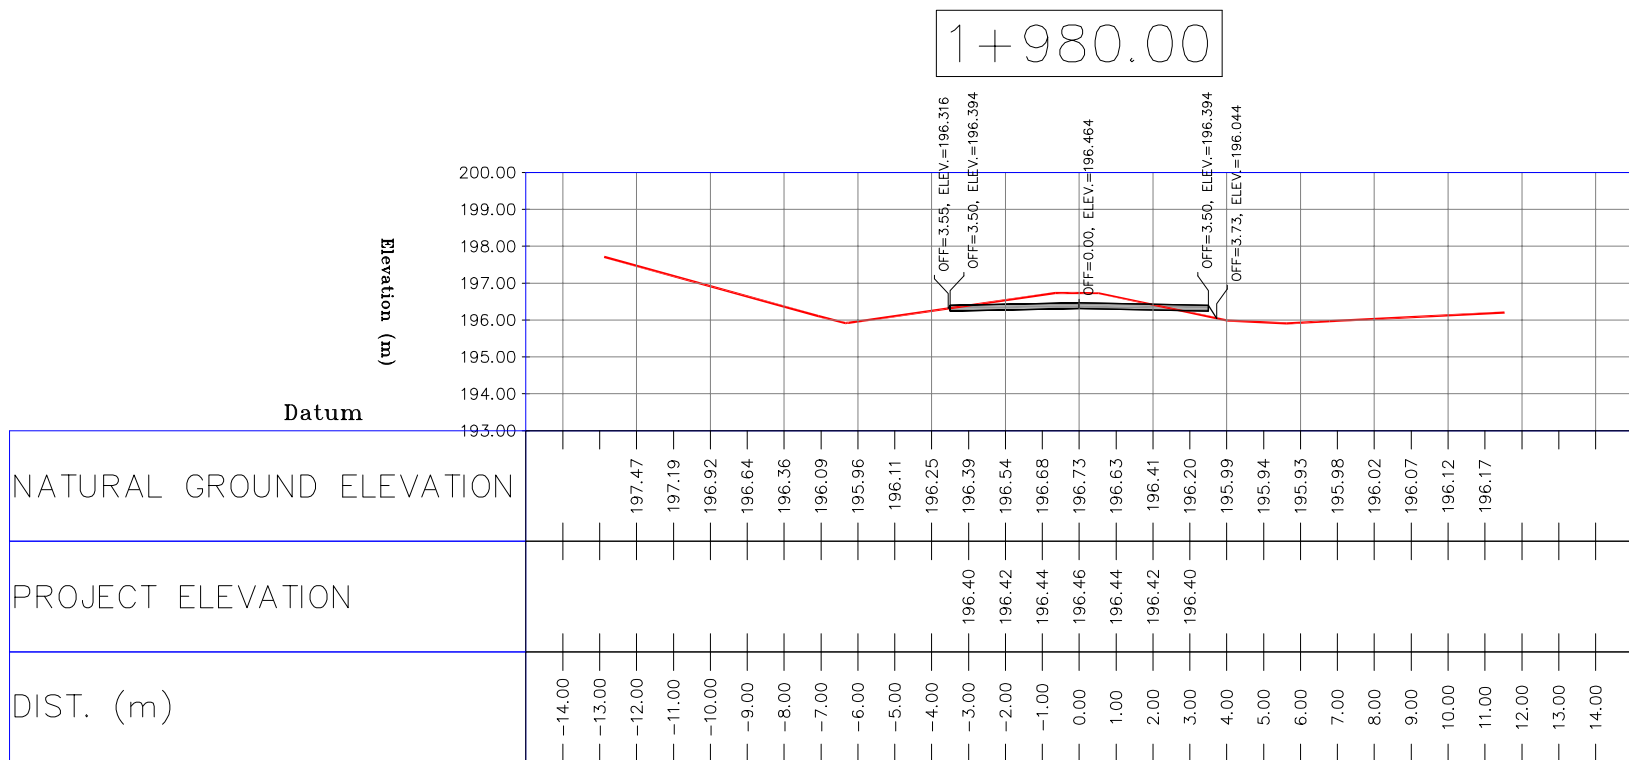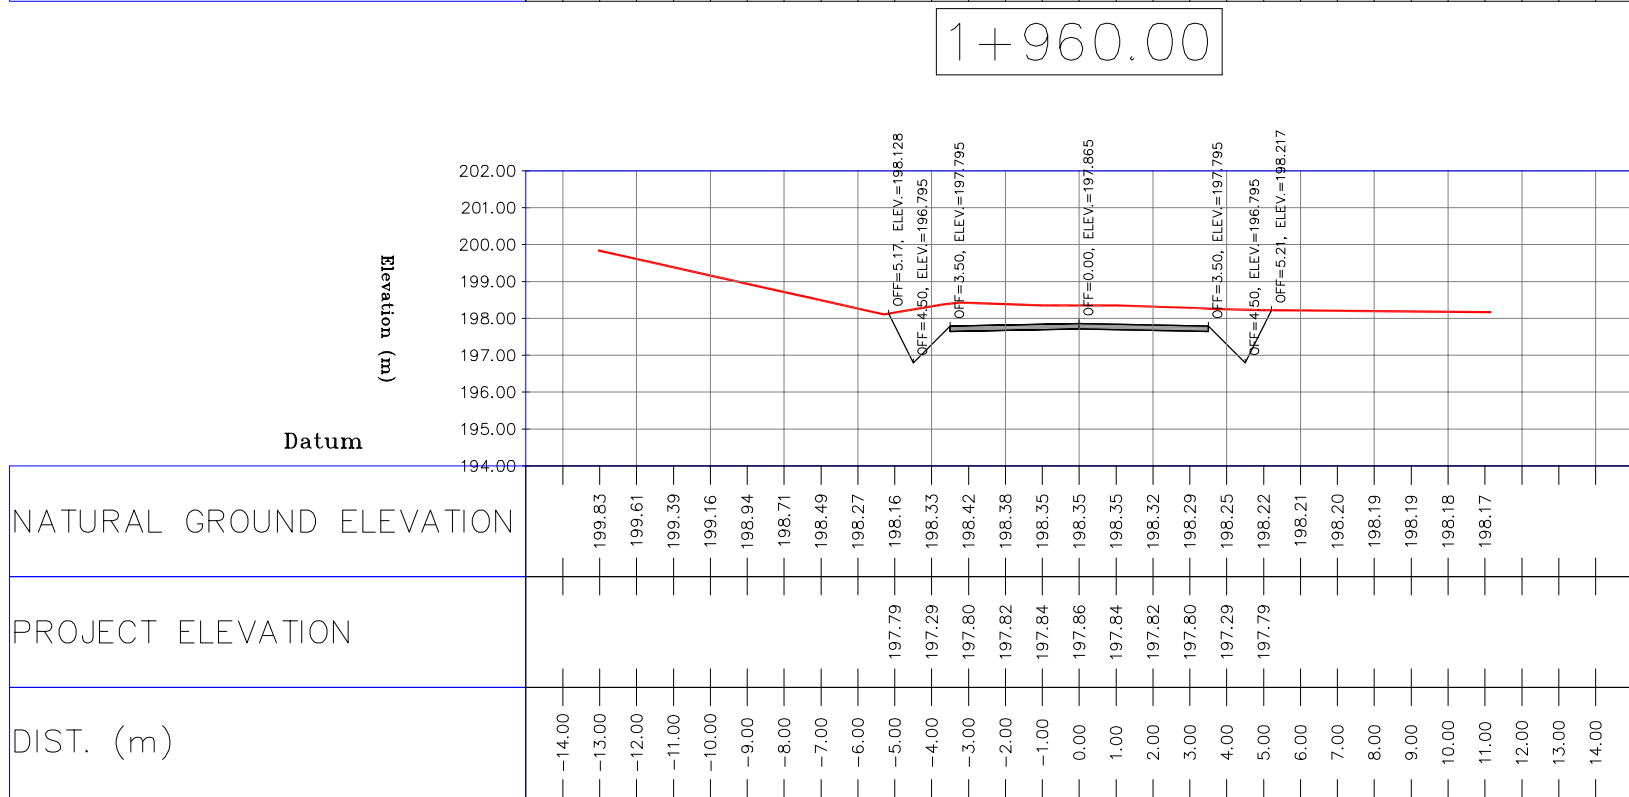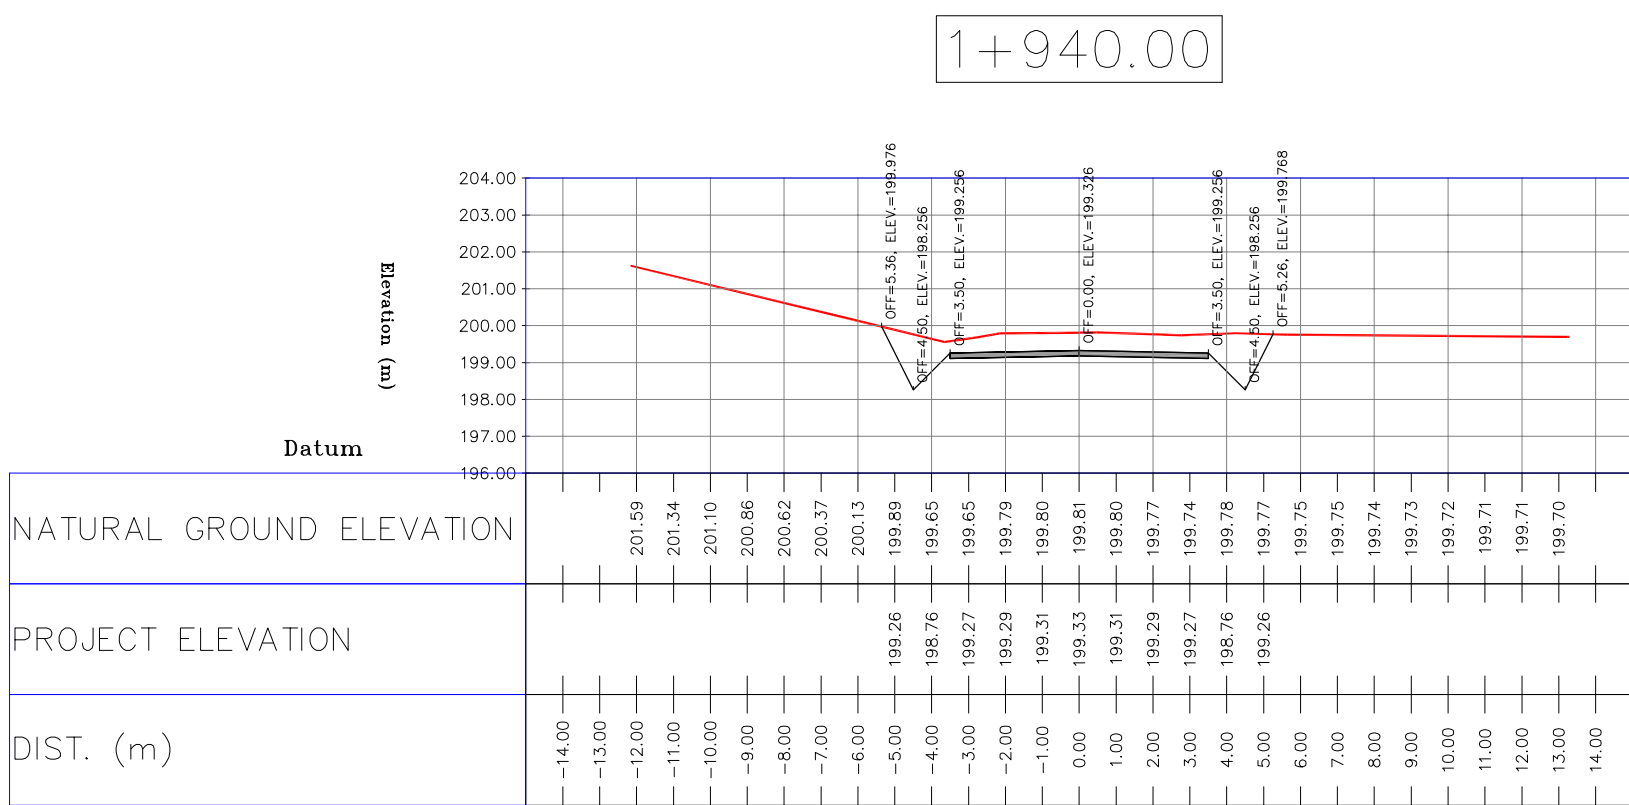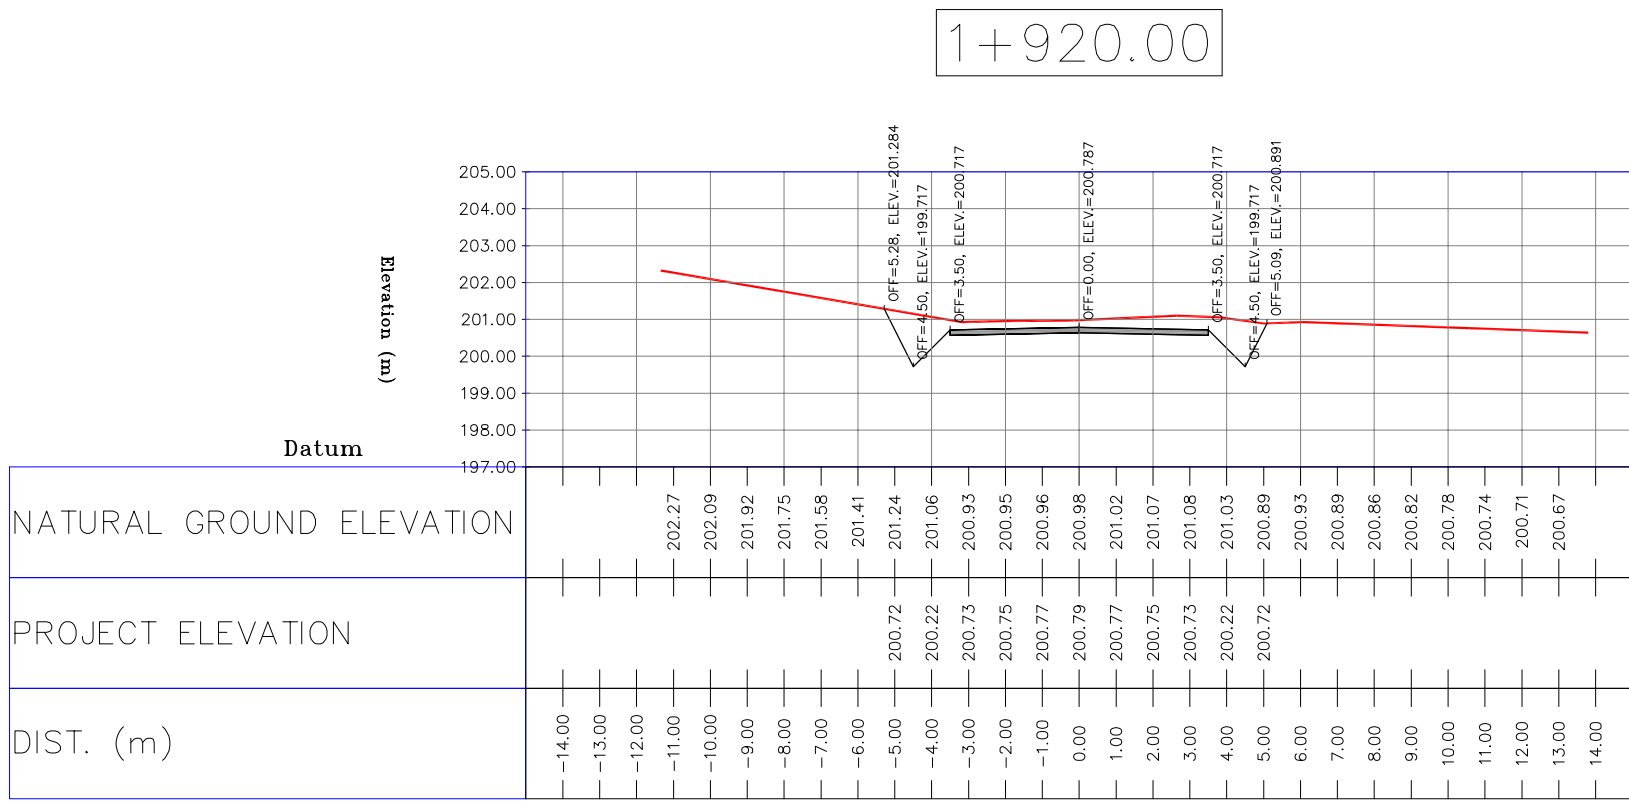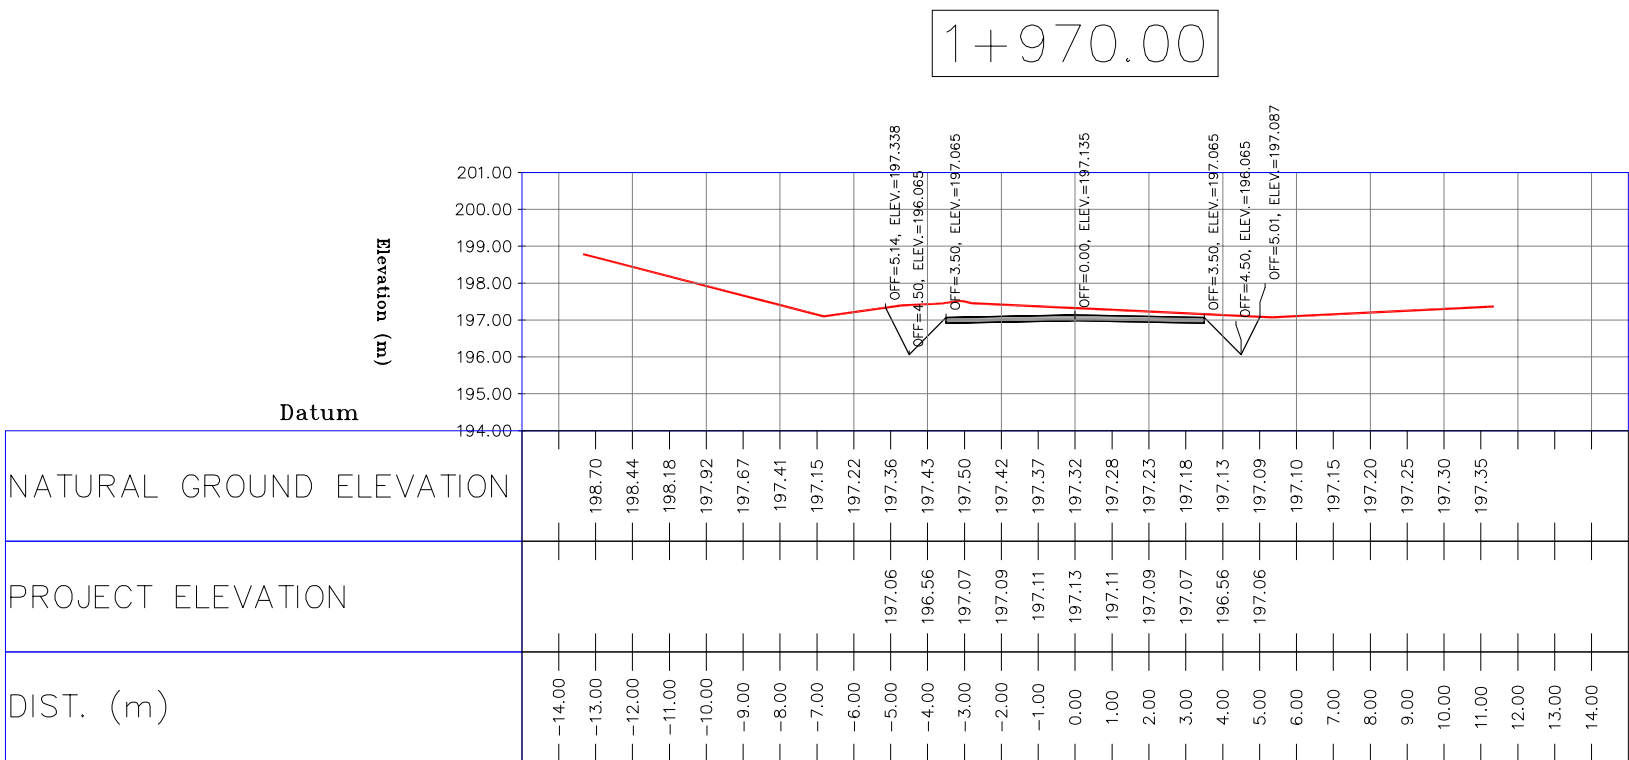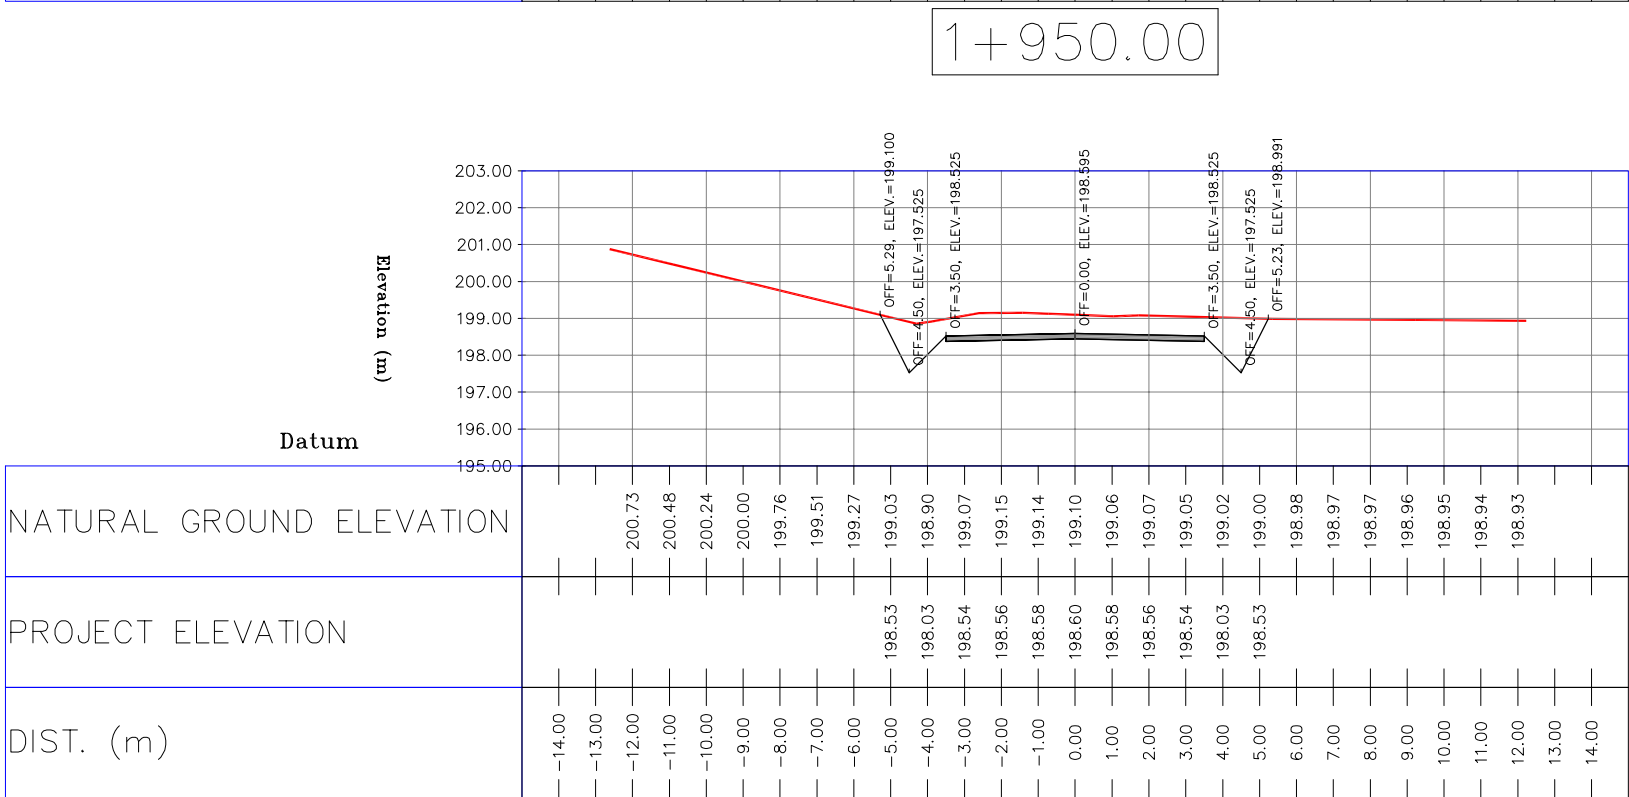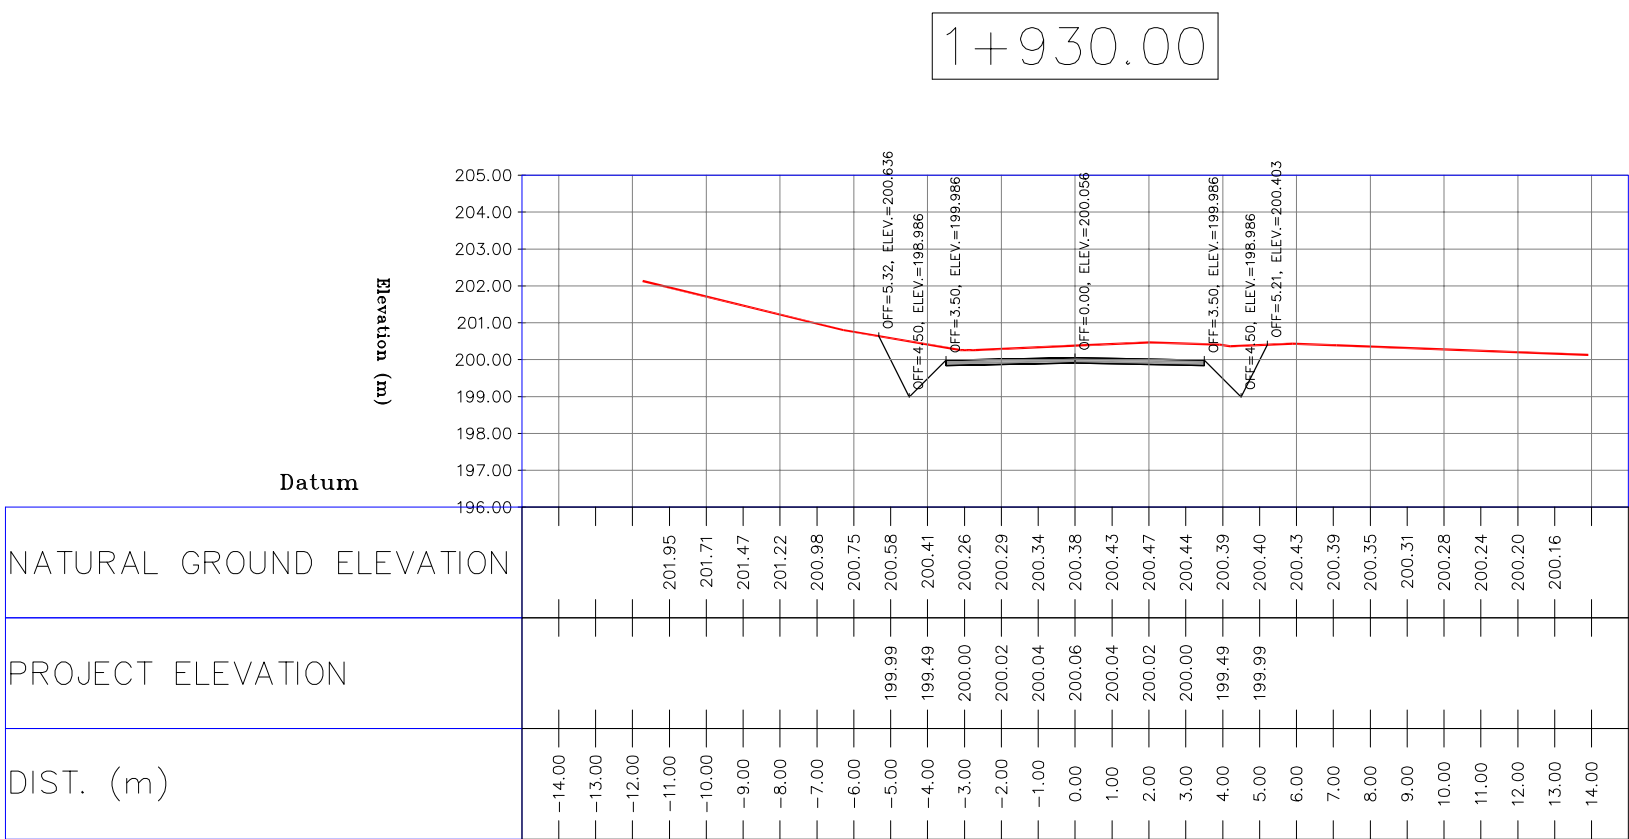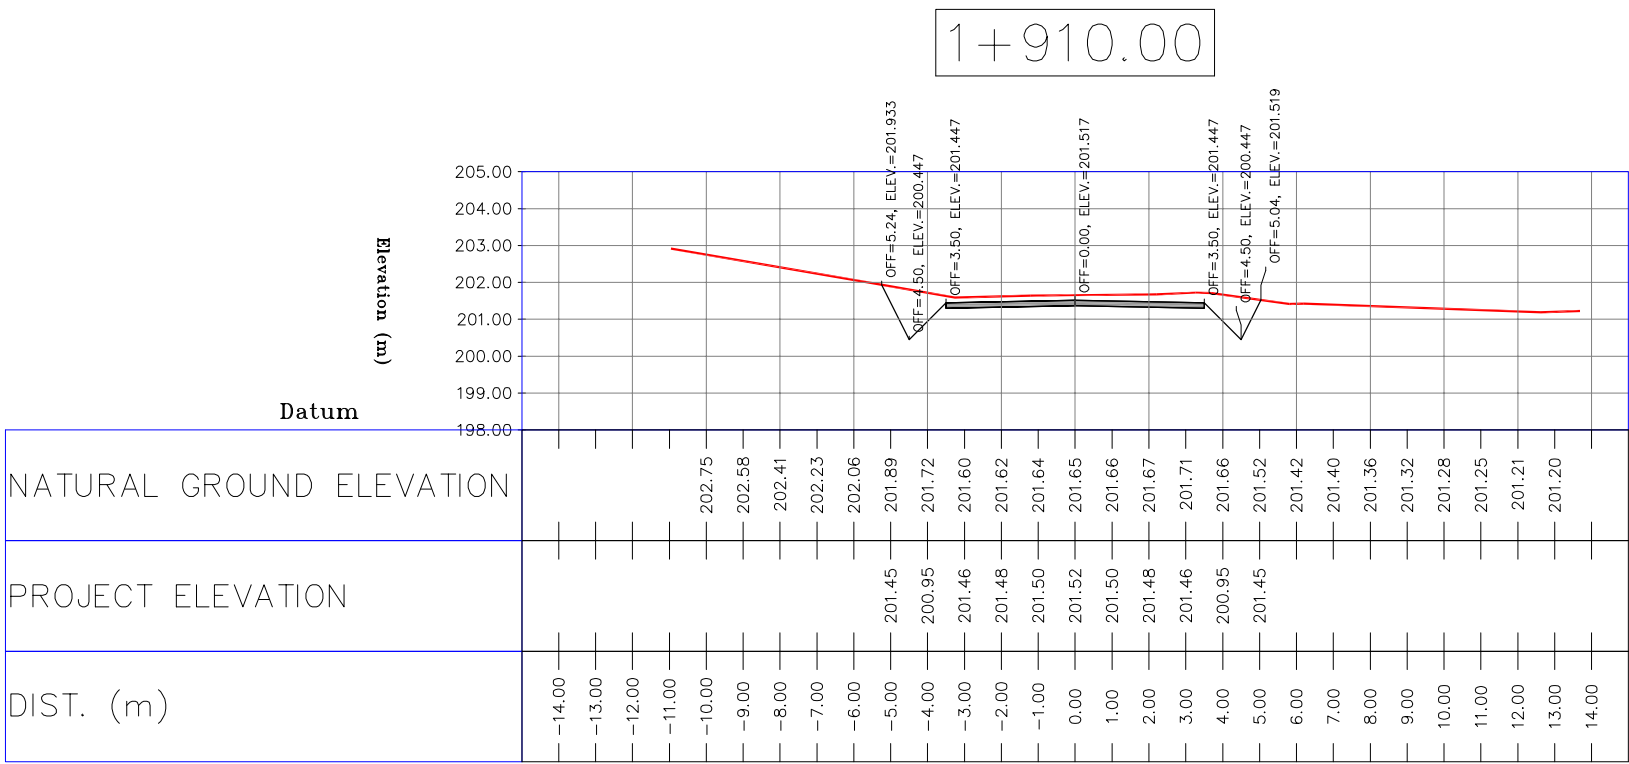


- NOTES
- 1-ALL COORDINATES AND ELEVATIONS ARE IN METER.
 - 2-ALL DRAWINGS SHALL BE CHECKED BY CONTRACTOR WITH RELATIVE DRAWINGS BEFORE CONSTRUCTION.
 - 3-GEODETTIC PARAMETERS FOR COORDINATES ARE AS BELOW:
HORIZONTAL COORDINATE SYSTEM: WGS84/UTM ZONE 39
ELLIPSOID : WORLD GEODETTIC SYSTEM 1984 (WGS84)
MAP PROJECTION: UNIVERSAL TRANSVERSE MERCATOR (UTM)
VERTICAL DATUM: MSL
 - 4-THE SUITABLE MATERIAL FOR FILLING SHALL BE COLLECTED BASED ON TO THE BELOW RULES:
 - PROJECT GEOTECHNICAL INVESTIGATION REPORT, BORROW MATERIALS AND SPECIFICATION STUDY PART.
 - "GENERAL SPECIFICATION FOR ROAD" NO. 101, SECTION 207, IRAN PLANNING AND BUDGET ORGANIZATION.
 - PROJECT GENERAL SPECIFICATION "SPECIFICATION FOR EARTH WORK" DOCUMENT NUMBER "BK-GNRL-PEDCO-000-CV-SP-0004".
 - GEOTECHNICAL REPORTS AND CLIENT'S SITE SUPERVISORY BODY RECOMMENDATIONS AND APPROVALS.
 - 5-BEFORE ANY EARTH WORK ACTIVITIES (CUT OR FILL), TOP AND UNSUITABLE SOIL (MARN,...) SHALL BE REMOVED AS GEOTECHNICAL RECOMMENDATION AND SUPERVISOR'S REQUIREMENTS.









LEGEND		
	WELL LOCATION	CANAL
	WELL	RIVER
	SITE	WATER COURSE
	CAMP SITE	CONTOURS
	ASPHALT ROAD	SPOT HEIGHT
	GRAVEL ROAD	BENCH MARK
	PROPOSED ROAD	BRIDGE
	DAYLIGHT	CULVERT

REFERENCE DRAWING	DRG. No.
General Civil Layout -BK14	BK-BK14-PEDCO-110-CV-PY-0001
Rough Grading Plan-BK14	BK-BK14-PEDCO-110-CV-PY-0003
Specification For Earth Work	BK-GNRL-PEDCO-000-CV-SP-0004
Standard Drawing For Slope Protection Details	BK-GNRL-PEDCO-000-CV-DW-0002
Geotechnical Investigation Report - BK14	BK-BK14-PEDCO-110-GT-RT-0001
Specification For Road & Paving	BK-GNRL-PEDCO-000-CV-SP-0002
MTO For Civil Works - BK14	BK-BK14-PEDCO-110-CV-MT-0001

ABBREVIATION
PT= POINT
PVI= POINT OF VERTICAL INTERSECTION
LVC= LENGTH OF VERTICAL CURVE
BVCS= BEGIN OF VERTICAL CURVE STATION
BVCE= BEGIN OF VERTICAL CURVE ELEVATION
EVCS= END OF VERTICAL CURVE STATION
EVCE= END OF VERTICAL CURVE ELEVATION

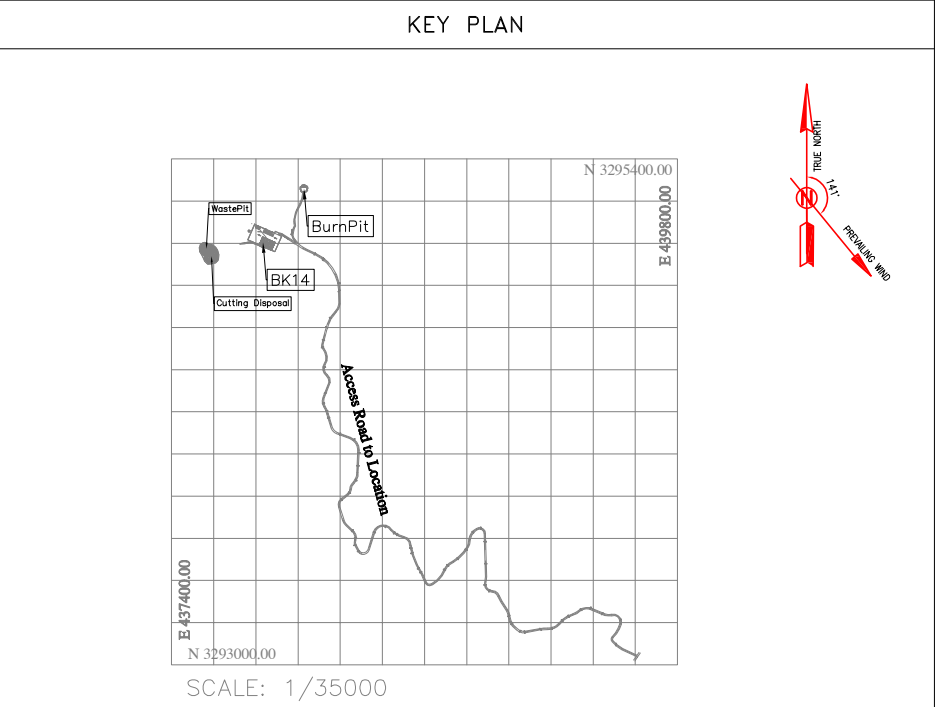

D02	MAR.2023	IFA	R.BERLOUE	M.FAKHARIAN	M.MEHRSHAD	***	***	*****	***	*****	***	*****	
D01	NOV.2022	IFA	R.BERLOUE	M.FAKHARIAN	M.MEHRSHAD	***	REV.	DESCRIPTION	BY	DATE	BY	DATE	
D00	OCT.2022	IFC	R.BERLOUE	M.FAKHARIAN	M.MEHRSHAD	***			CHECKED		REV. APPR.		
REV.	DATE	P.O.I.S	PREP.	CHK.	APP.	AUT.	اسم و کلیه نسخ این نقشه و حق اقتباس متعلق به شرکت ملی مناطق نفت خیز جنوب می باشد.						
PROJECT NAME:							BINAK OILFIELD DEVELOPMENT/SUB-SURFACE WORK PACKAGES BK14 WHF MODIFICATIONS						
PROJECT NO.:							971020						
EPC CONTRACTOR:			EPD/EPC CONTRACTOR(GC):				BINAK OILFIELD DEVELOPMENT SUB-SURFACE WORK PACKAGES BK14 WHF MODIFICATIONS						
 HIRGAN ENERGY - DESIGN & INSPECTION COMPANIES			 PETROIRAN DEVELOPMENT COMPANY				 THE ORIGINAL AND ALL COPIES OF THIS DRAWING TOGETHER WITH THE COPYRIGHT THEREIN ARE THE SOLE PROPERTY OF N.I.S.O.C./ FIELDS						
							DATE	SCALE	DRAWING BY	CHECKED BY	PROJECT ENG.		
DRAWING TITLE:							NO CONSTRUCTION PERMITTED UNLESS DRAWING APPROVED						
CIVIL AND STRUCTURAL DRAWINGS - BK14 ACCESS ROAD TRANSVERSAL SECTIONS							APPROVED FOR CONSTRUCTION		BY:		DATE:		
SCALE	SIZE	DRAWING NO.			SHEET NO.	REV.	BUDGET REF.	LOCATION	SIZE	CLASS	SERIAL NO.	SHEET	REVISION
H=1:200 V=1:200	A1	BK-BK14-PEDCO-110-CV-DW-0001			61 OF 103	D01	053-073-9184	F	4	S	708209	61	D02

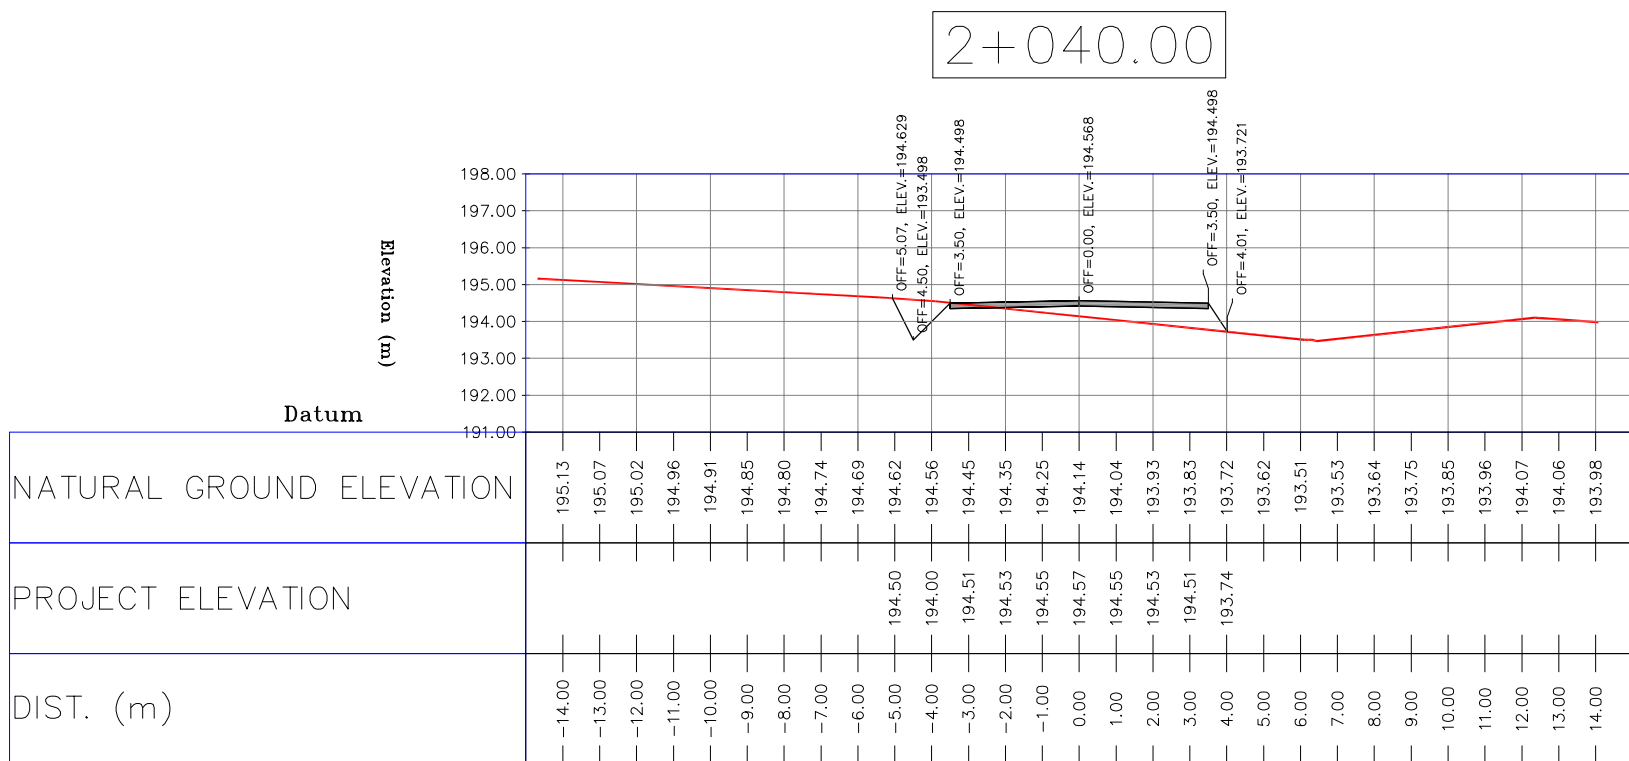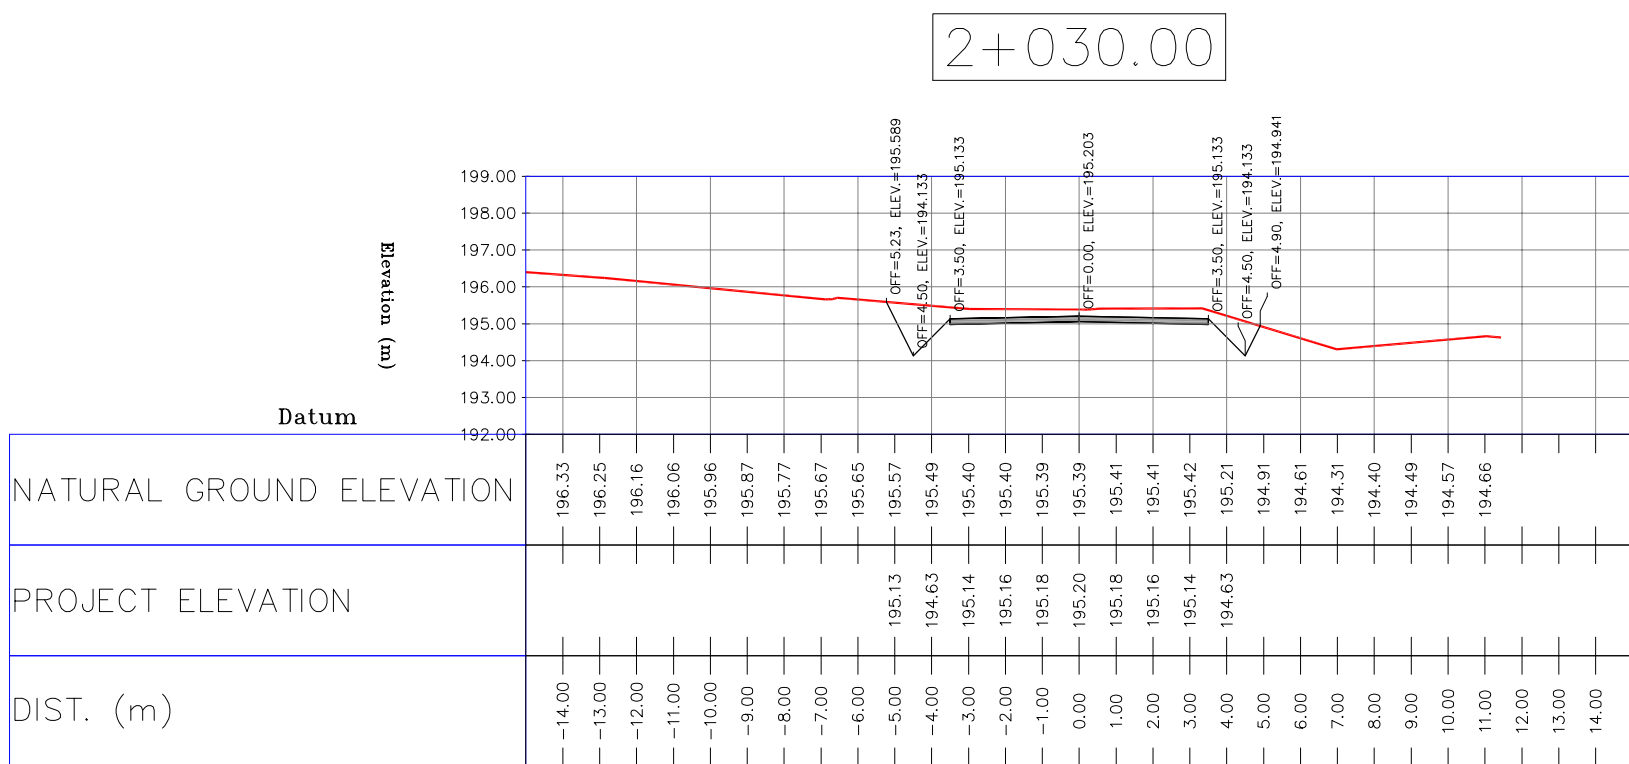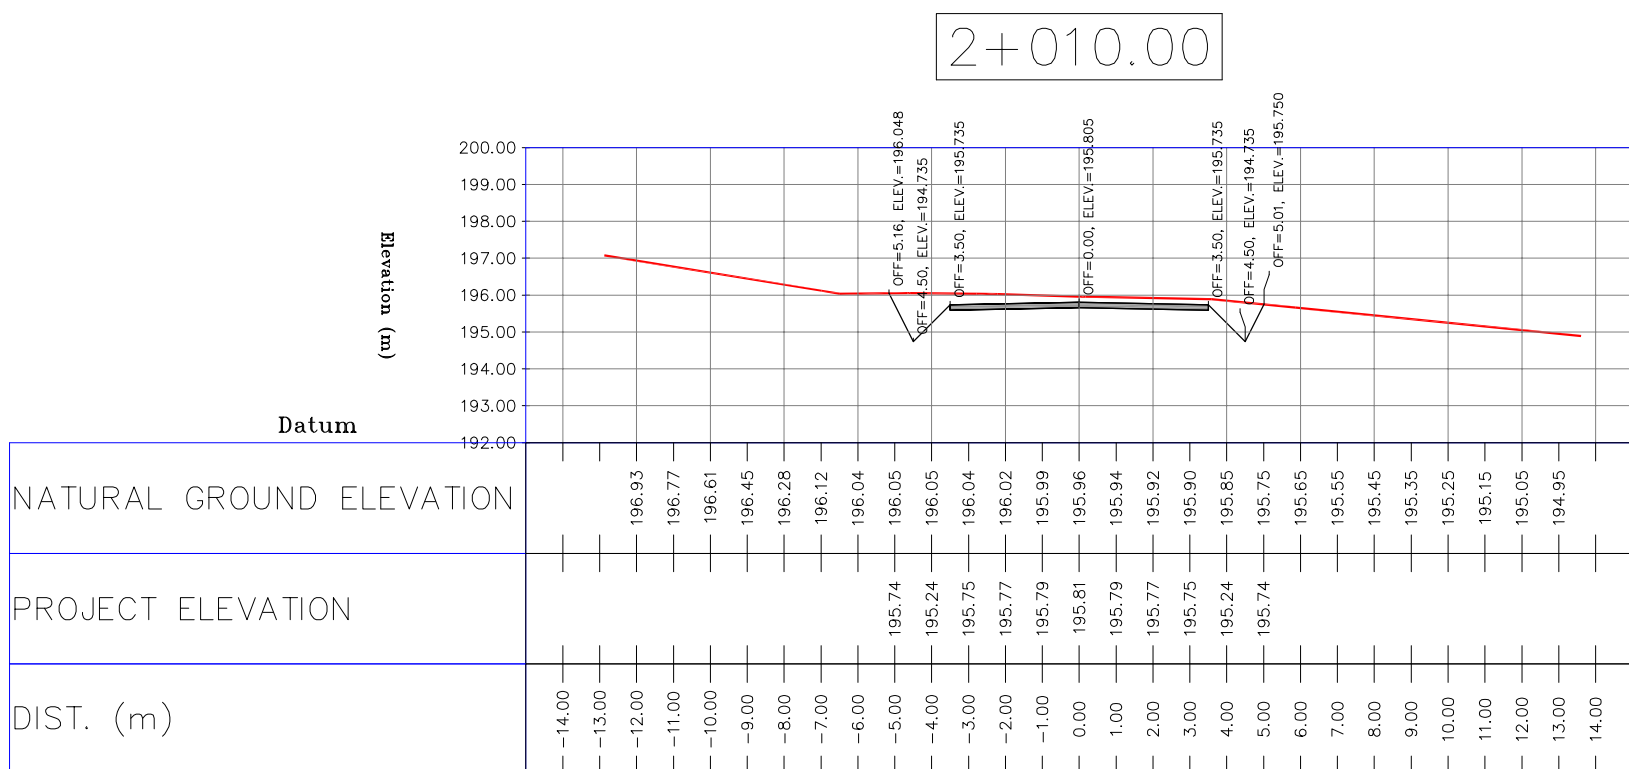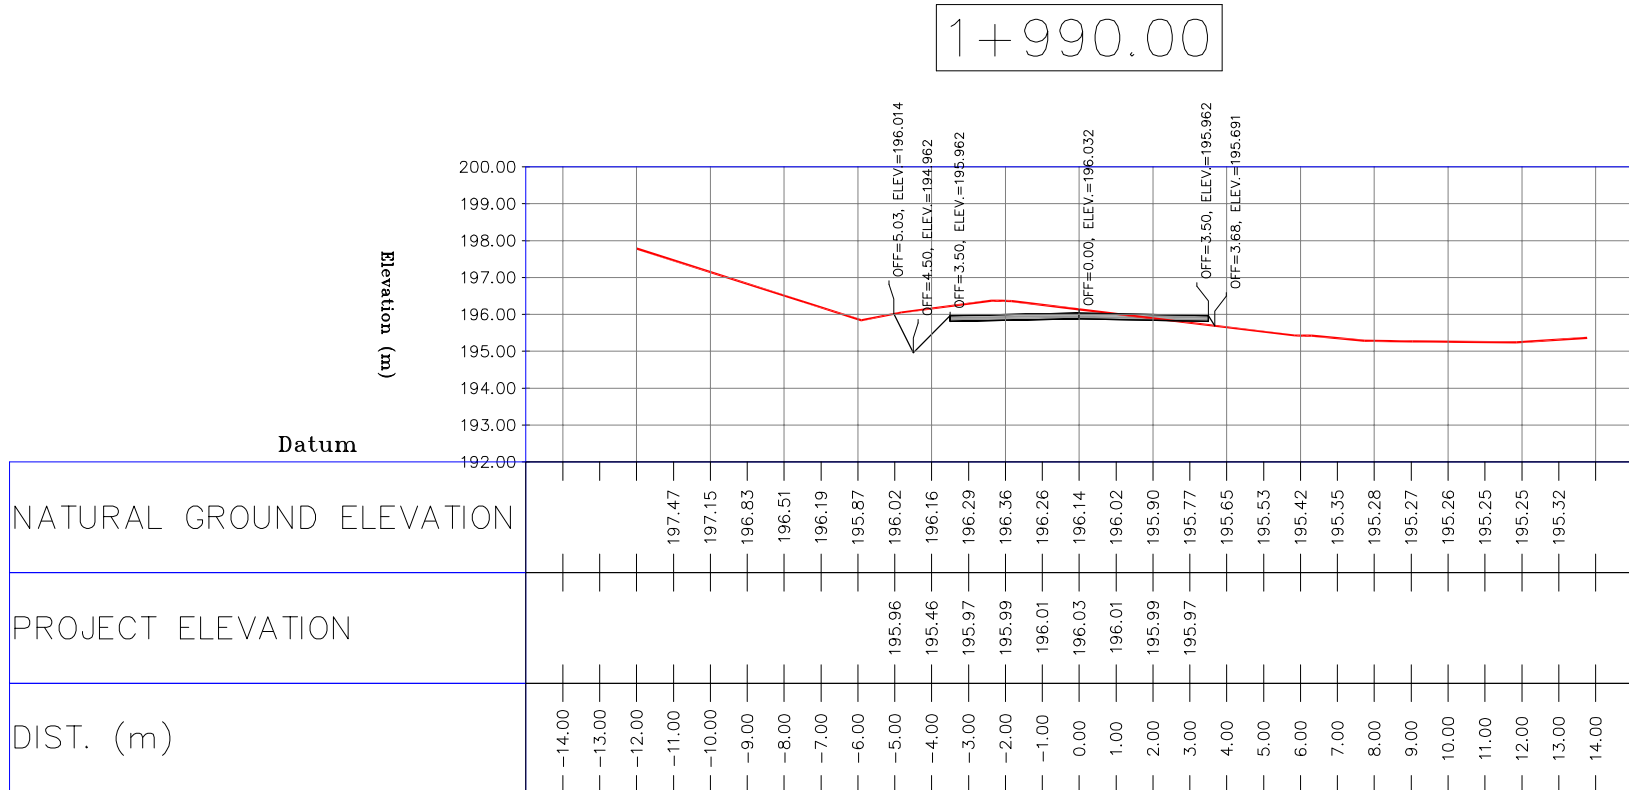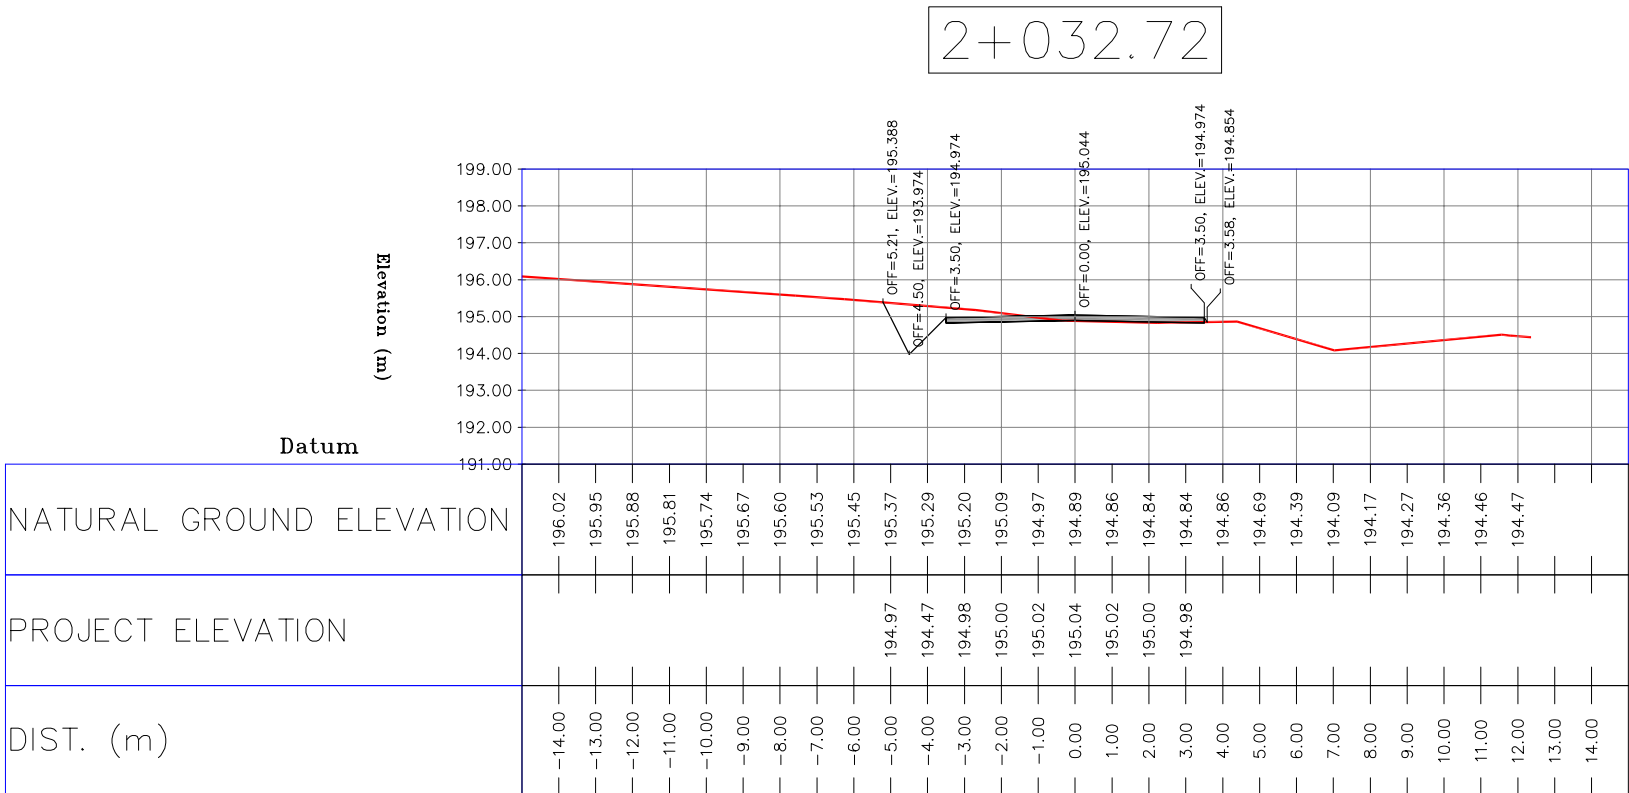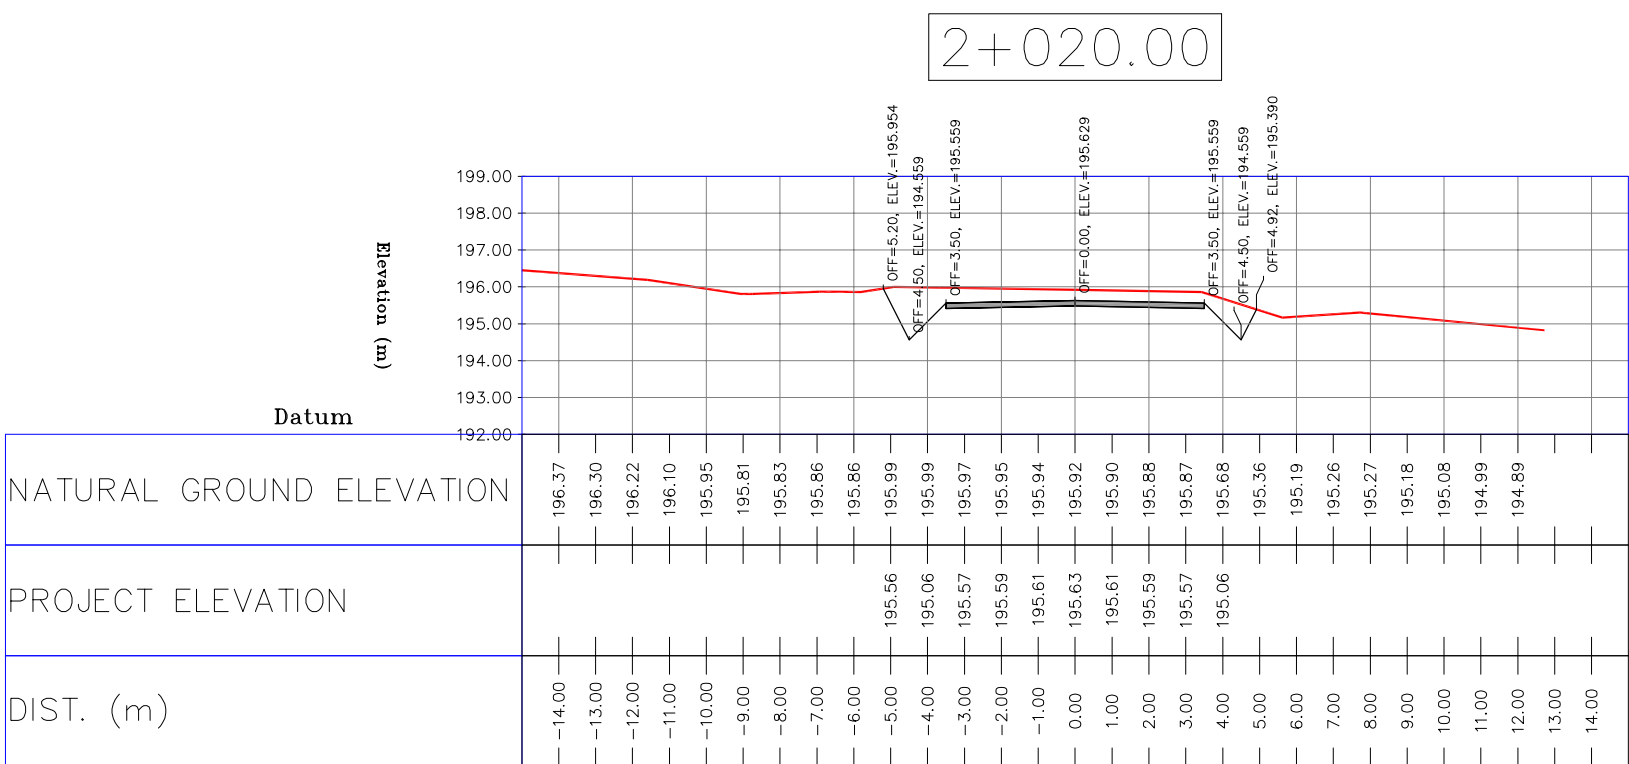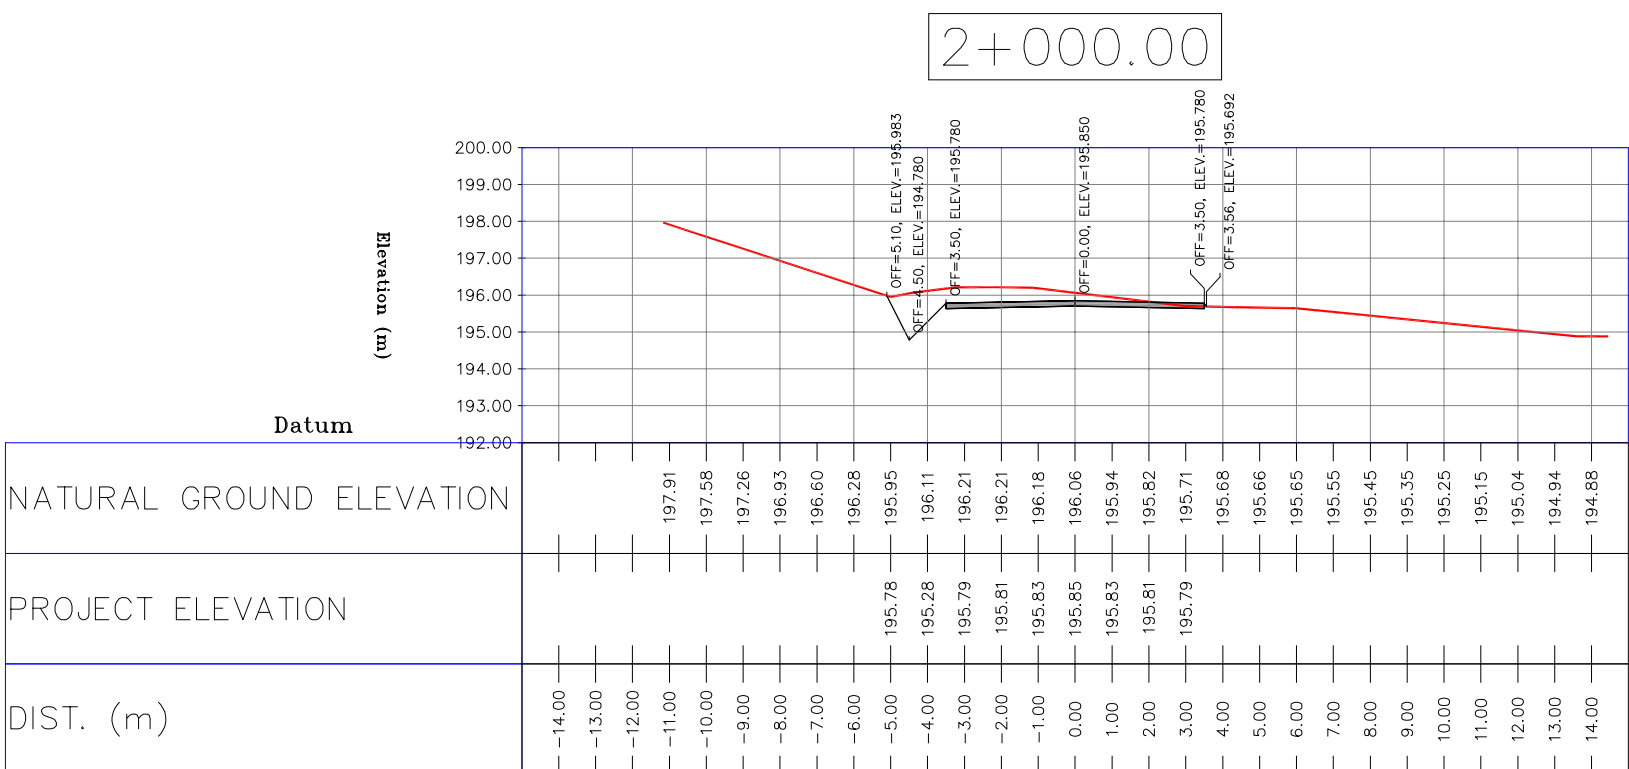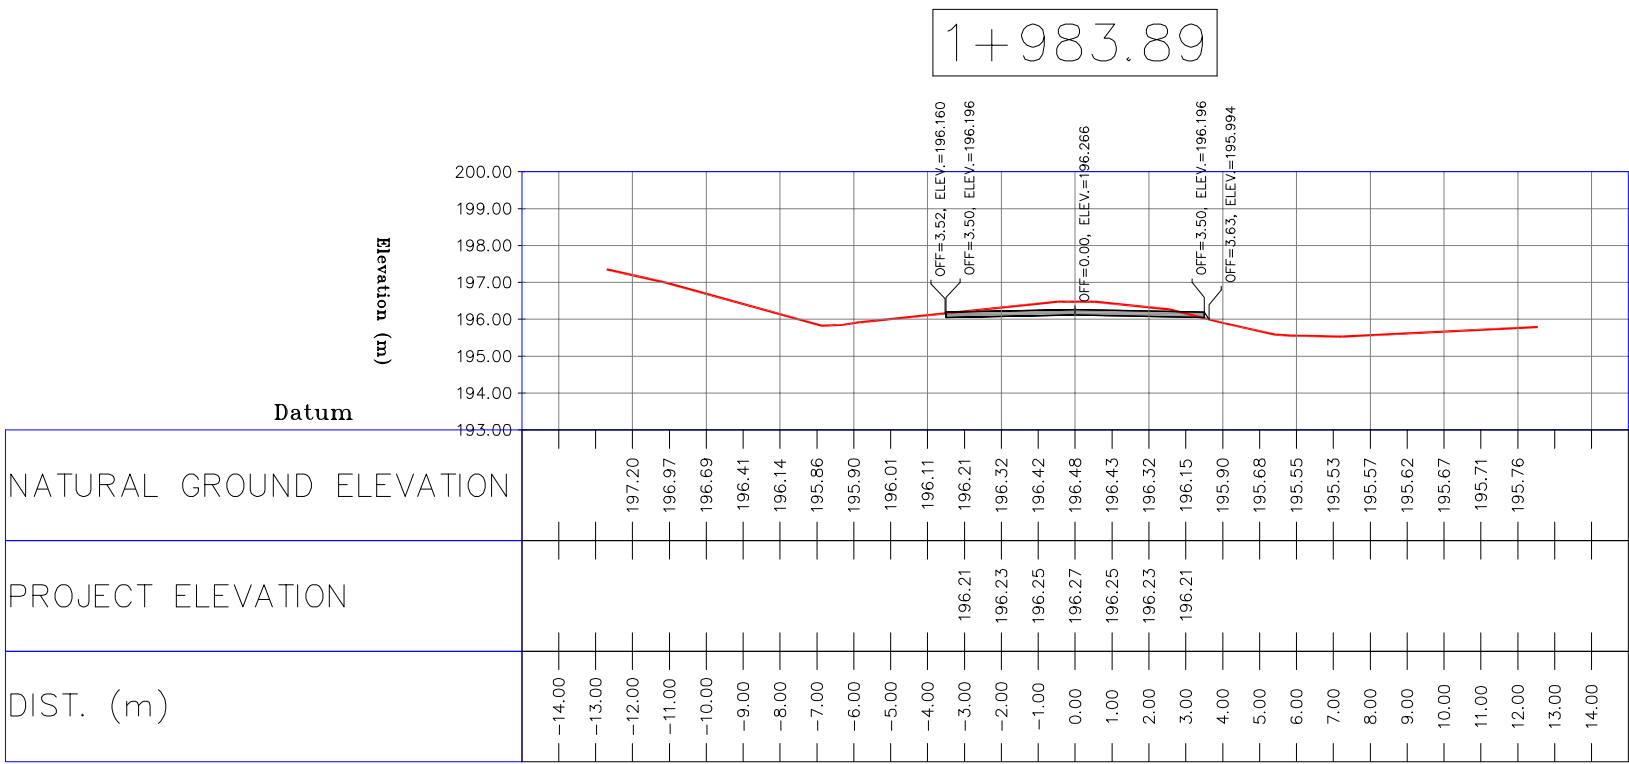


- NOTES
- 1-ALL COORDINATES AND ELEVATIONS ARE IN METER.
 - 2-ALL DRAWINGS SHALL BE CHECKED BY CONTRACTOR WITH RELATIVE DRAWINGS BEFORE CONSTRUCTION.
 - 3-GEODETIC PARAMETERS FOR COORDINATES ARE AS BELOW:
HORIZONTAL COORDINATE SYSTEM: WGS84/UTM ZONE 39
ELLIPSOID : WORLD GEODETIC SYSTEM 1984 (WGS84)
MAP PROJECTION: UNIVERSAL TRANSVERSE MERCATOR (UTM)
VERTICAL DATUM: MSL
 - 4-THE SUITABLE MATERIAL FOR FILLING SHALL BE COLLECTED BASED ON TO THE BELOW RULES:
 - PROJECT GEOTECHNICAL INVESTIGATION REPORT, BORROW MATERIALS AND SPECIFICATION STUDY PART.
 - "GENERAL SPECIFICATION FOR ROAD" NO. 101, SECTION 207, IRAN PLANNING AND BUDGET ORGANIZATION.
 - PROJECT GENERAL SPECIFICATION "SPECIFICATION FOR EARTH WORK" DOCUMENT NUMBER "BK-GNRL-PEDCO-000-CV-SP-0004".
 - GEOTECHNICAL REPORTS AND CLIENT'S SITE SUPERVISORY BODY RECOMMENDATIONS AND APPROVALS.
 - 5-BEFORE ANY EARTH WORK ACTIVITIES (CUT OR FILL), TOP AND UNSUITABLE SOIL (MARN,...) SHALL BE REMOVED AS GEOTECHNICAL RECOMMENDATION AND SUPERVISOR'S REQUIREMENTS.









- LEGEND
- | | | | |
|--|---------------|--|--------------|
| | WELL LOCATION | | CANAL |
| | WELL | | RIVER |
| | SITE | | WATER COURSE |
| | CAMP SITE | | CONTOURS |
| | ASPHALT ROAD | | SPOT HEIGHT |
| | GRAVEL ROAD | | BENCH MARK |
| | PROPOSED ROAD | | BRIDGE |
| | DAYLIGHT | | CULVERT |

REFERENCE DRAWING	DRG. No.
General Civil Layout -BK14	BK-BK14-PEDCO-110-CV-PY-0001
Rough Grading Plan-BK14	BK-BK14-PEDCO-110-CV-PY-0003
Specification For Earth Work	BK-GNRL-PEDCO-000-CV-SP-0004
Standard Drawing For Slope Protection Details	BK-GNRL-PEDCO-000-CV-DW-0002
Geotechnical Investigation Report - BK14	BK-BK14-PEDCO-110-GT-RT-0001
Specification For Road & Paving	BK-GNRL-PEDCO-000-CV-SP-0002
MTO For Civil Works - BK14	BK-BK14-PEDCO-110-CV-WT-0001

ABBREVIATION
PT= POINT PVI= POINT OF VERTICAL INTERSECTION LVC= LENGTH OF VERTICAL CURVE BVCS= BEGIN OF VERTICAL CURVE STATION BVCE= BEGIN OF VERTICAL CURVE ELEVATION EVCS= END OF VERTICAL CURVE STATION EVCE= END OF VERTICAL CURVE ELEVATION

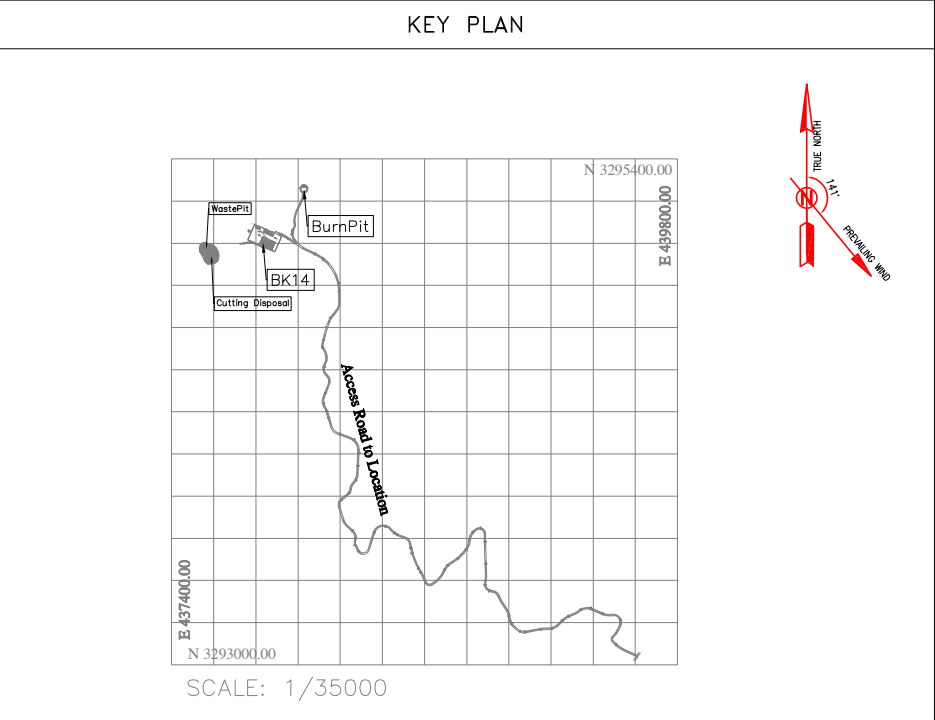

D02	MAR.2023	IFA	R.BERLOU	M.FAKHARIAN	M.MEHRSHAD	***	***	*****	***	*****	***	*****
D01	NOV.2022	IFA	R.BERLOU	M.FAKHARIAN	M.MEHRSHAD	***	REV.	DESCRIPTION	BY	DATE	BY	DATE
D00	OCT.2022	IFC	R.BERLOU	M.FAKHARIAN	M.MEHRSHAD	***		CHECKED	REV.	APPR.		
REV.	DATE	P.O.I.S	PREP.	CHK.	APP.	AUT.	اصل و کلیه نسخ این نقشه و حق اقتباس متعلق به شرکت ملی مناطق نفت خیز جنوب میباشد.					
PROJECT NAME: BINAK OILFIELD DEVELOPMENT/SUB-SURFACE WORK PACKAGES BK14 WHF MODIFICATIONS							THE ORIGINAL AND ALL COPIES OF THIS DRAWING TOGETHER WITH THE COPYRIGHT THEREIN ARE THE SOLE PROPERTY OF N.I.S.O.C./ FIELDS					
PROJECT NO.: 971020							BINAK OILFIELD DEVELOPMENT SUB-SURFACE WORK PACKAGES BK14 WHF MODIFICATIONS					
EPC CONTRACTOR: HIRGAN ENERGY - DESIGN & INSPECTION COMPANIES							EPD/EPC CONTRACTOR(GC): PETROIRAN DEVELOPMENT COMPANY					
DRAWING TITLE: CIVIL AND STRUCTURAL DRAWINGS - BK14 ACCESS ROAD TRANSVERSAL SECTIONS							NO CONSTRUCTION PERMITTED UNLESS DRAWING APPROVED					
SCALE: 1:200 V=1:200 A1							APPROVED FOR CONSTRUCTION					
DRAWING NO. 62 OF 103							BY: DATE:					
SHEET NO. 62 OF 103							BUDGET REF. LOCATION SIZE CLASS SERIAL NO. SHEET REVISION					
053-073-9184							F 4 S 708209 62 D02					

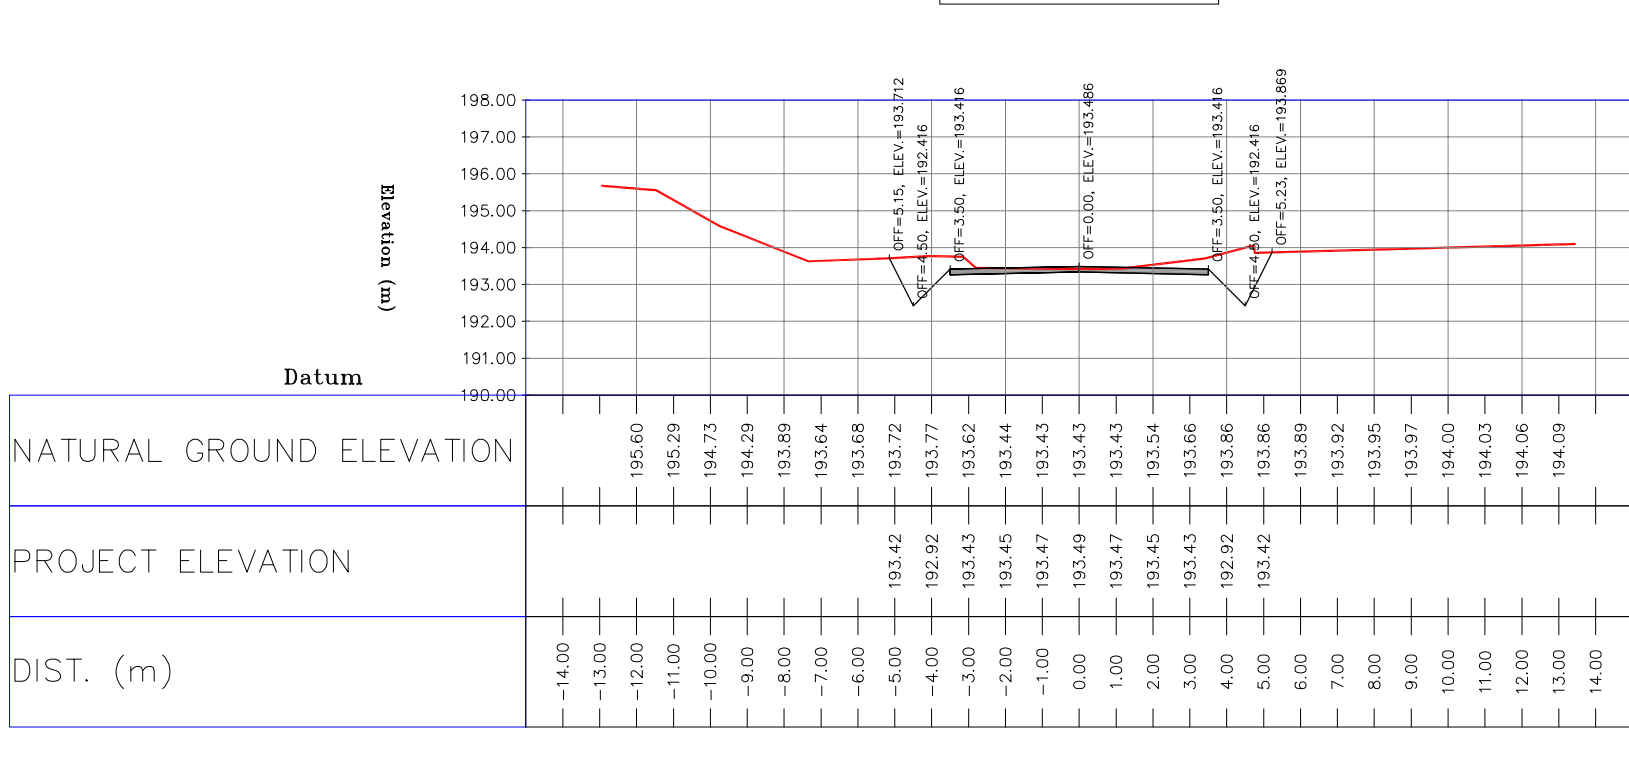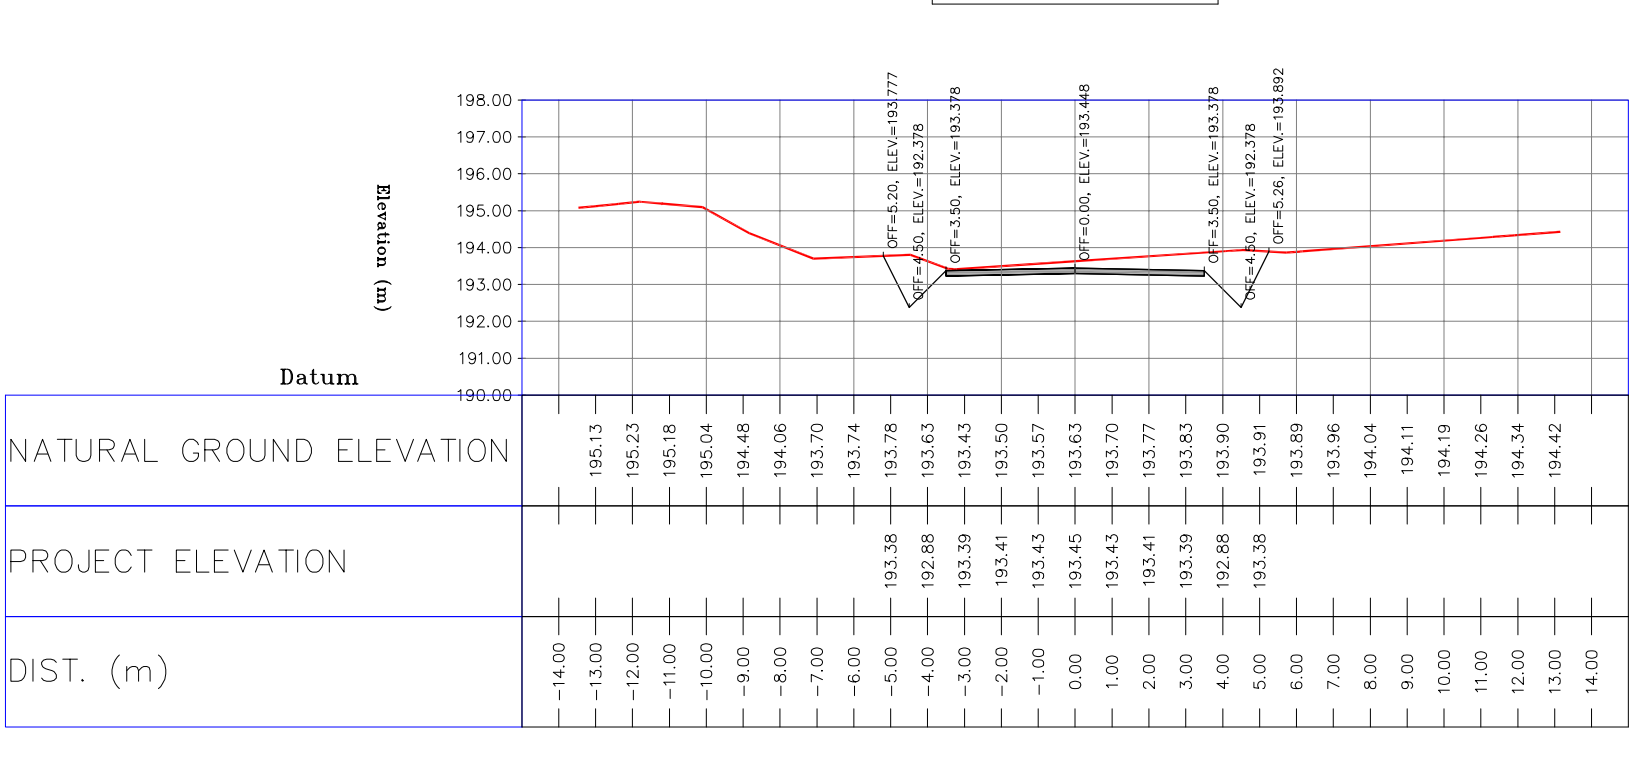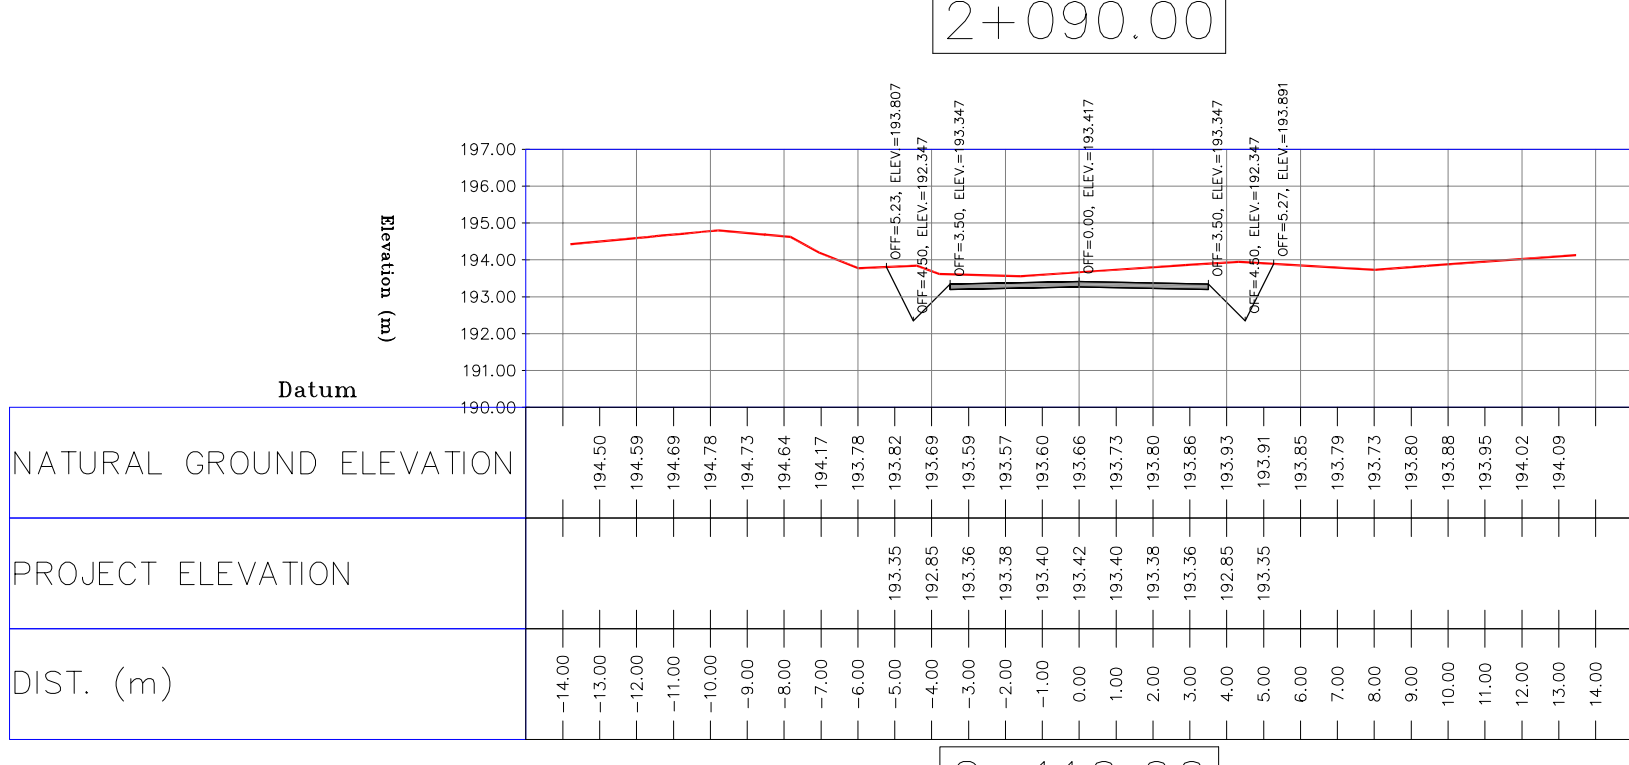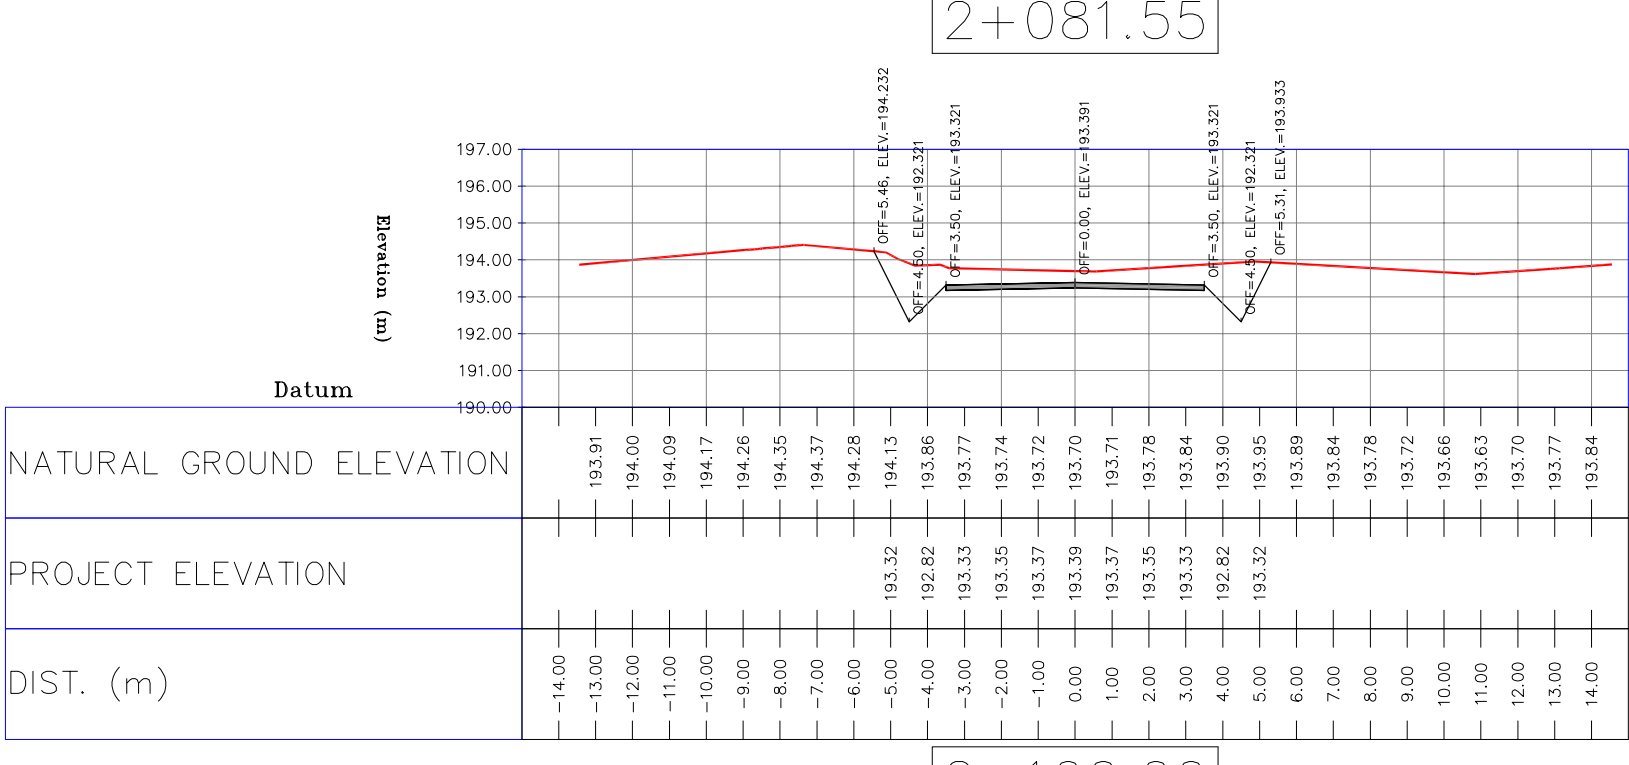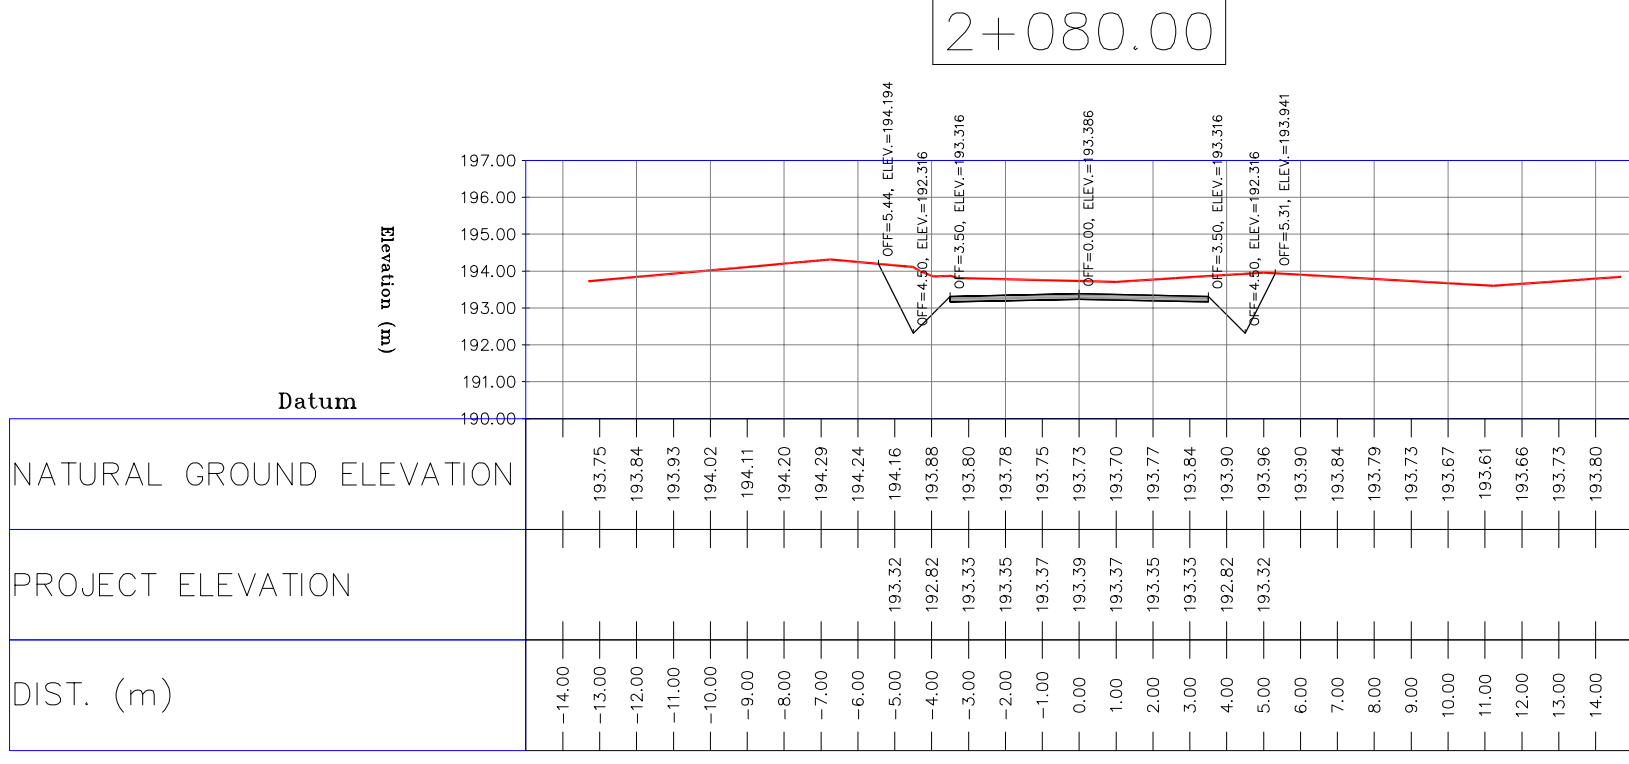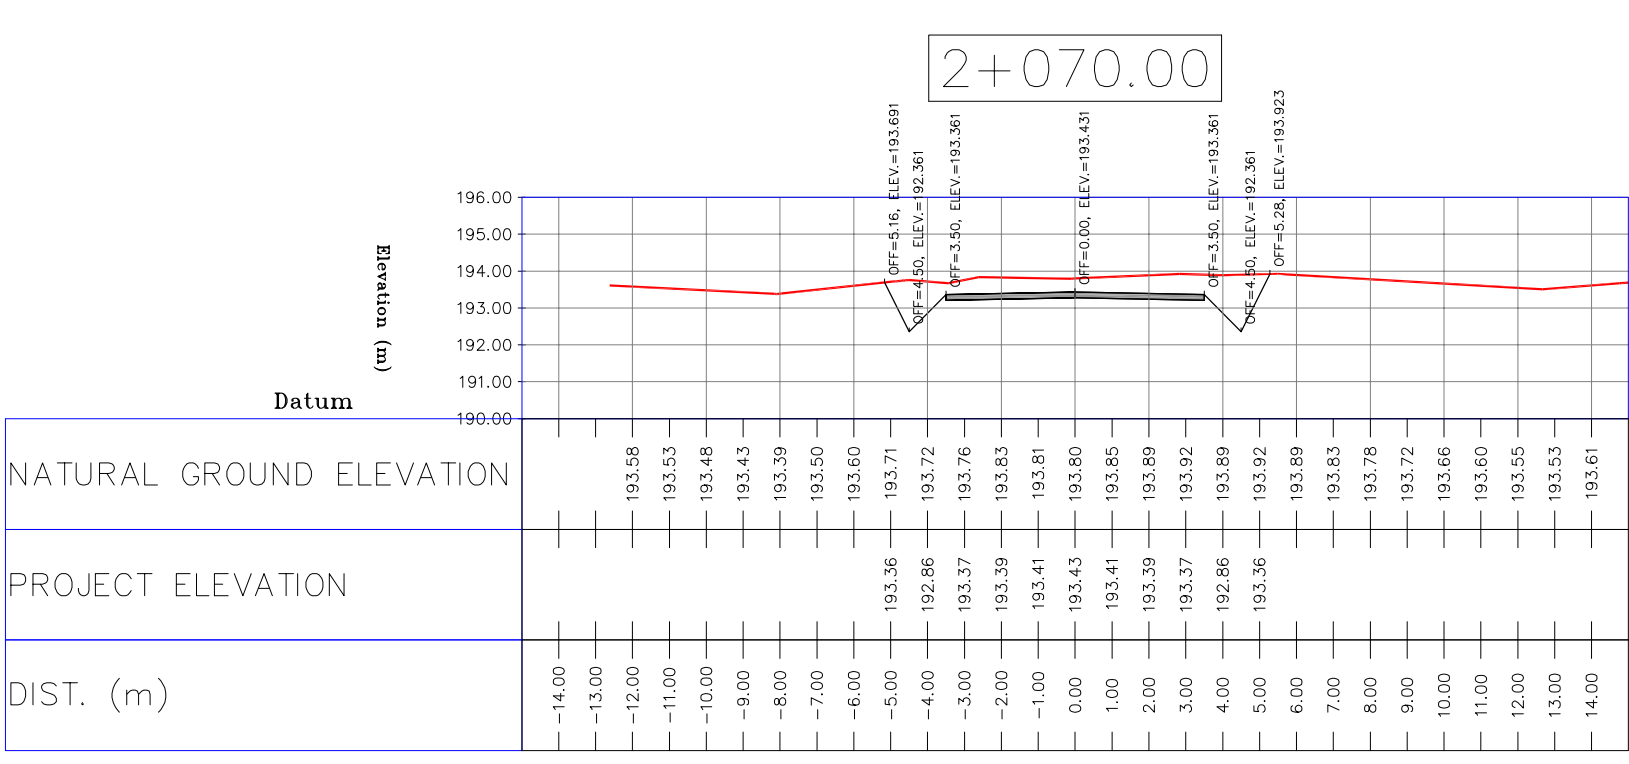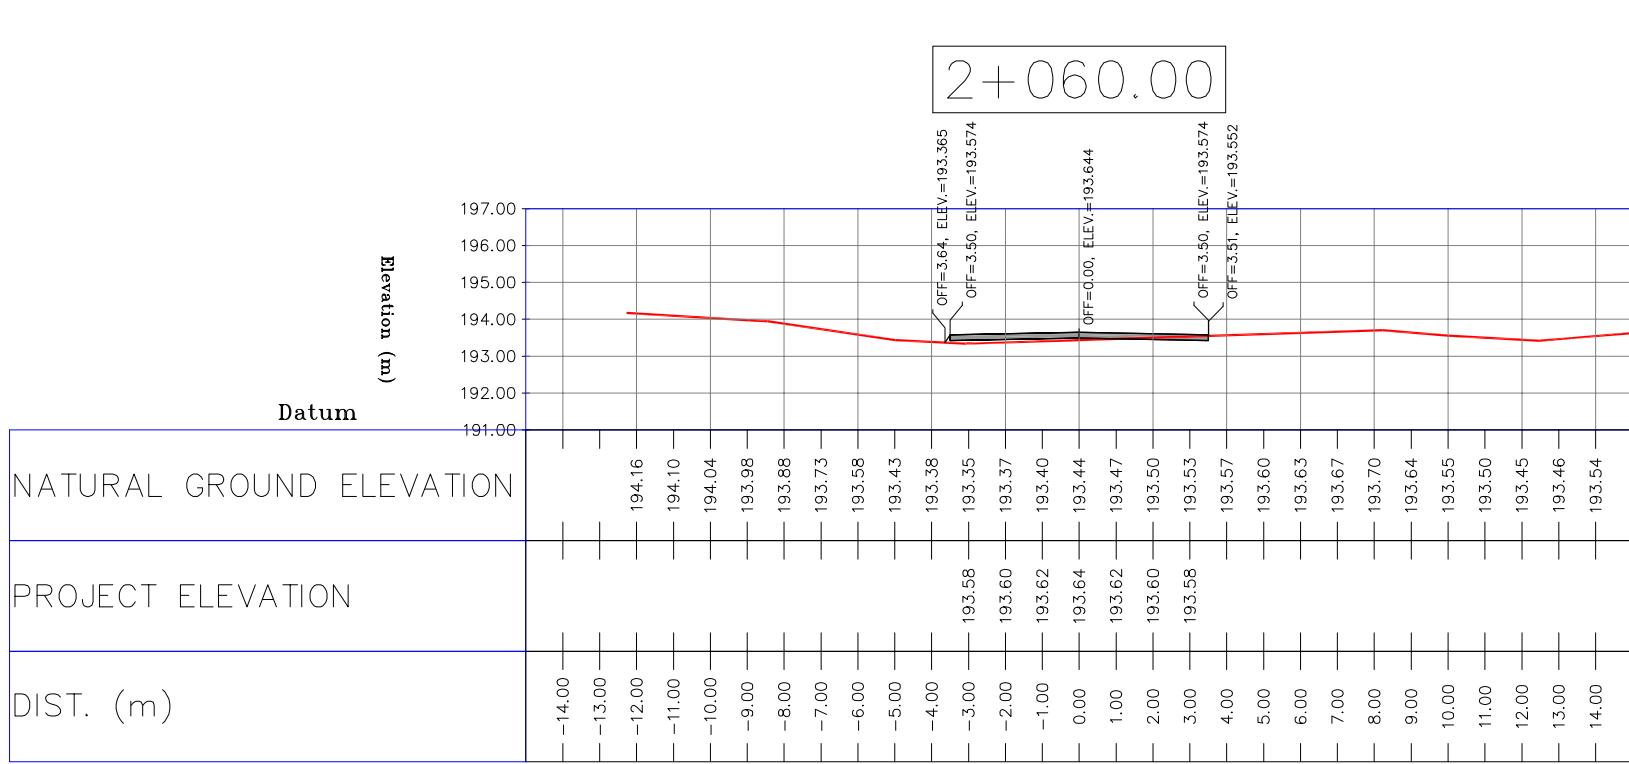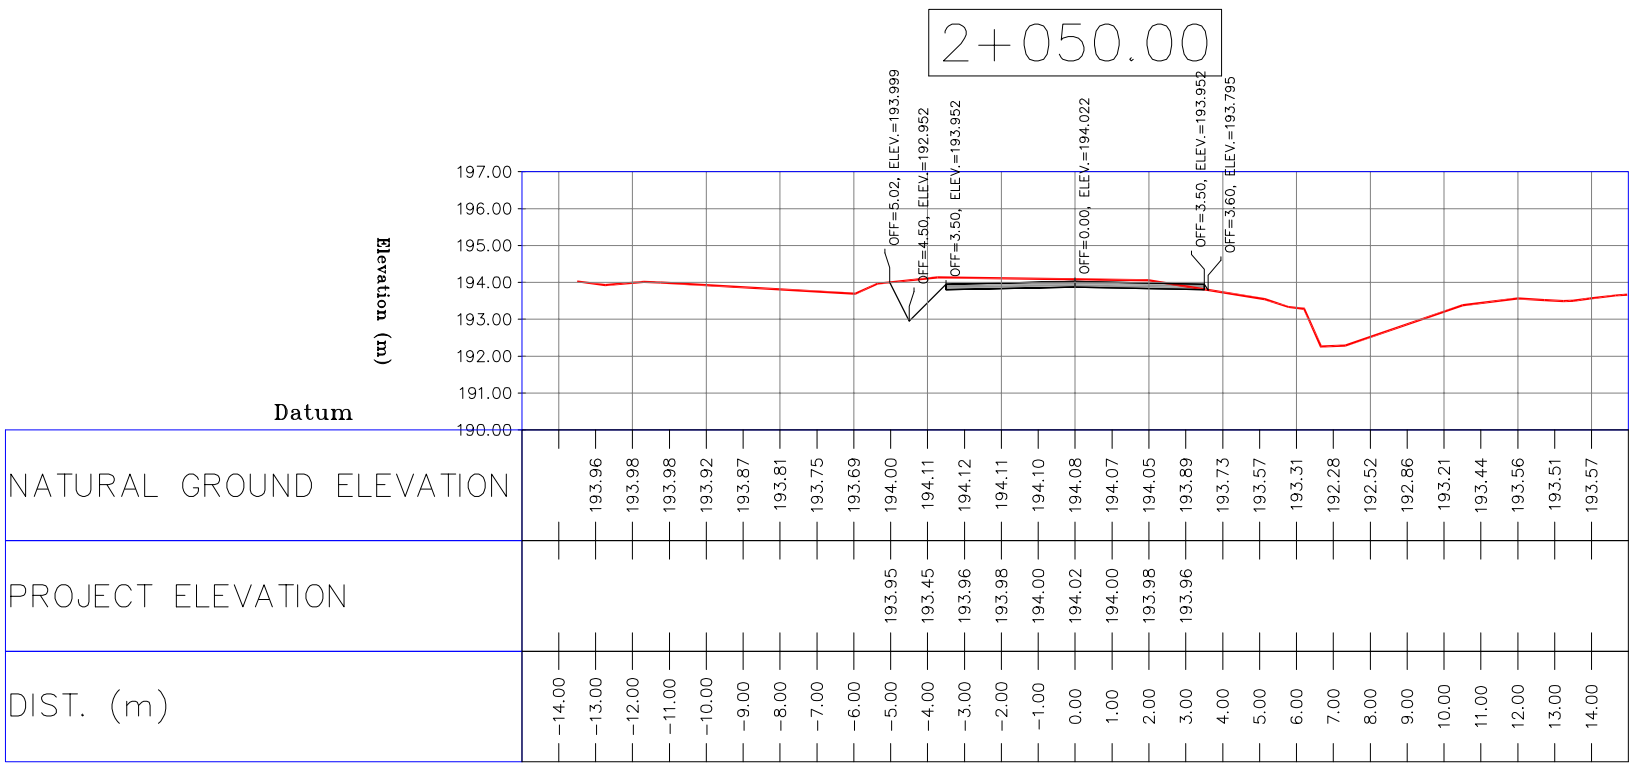

- NOTES
- 1-ALL COORDINATES AND ELEVATIONS ARE IN METER.
 - 2-ALL DRAWINGS SHALL BE CHECKED BY CONTRACTOR WITH RELATIVE DRAWINGS BEFORE CONSTRUCTION.
 - 3-GEODETIC PARAMETERS FOR COORDINATES ARE AS BELOW:
HORIZONTAL COORDINATE SYSTEM: WGS84/UTM ZONE 39
ELLIPSOID : WORLD GEODETIC SYSTEM 1984 (WGS84)
MAP PROJECTION: UNIVERSAL TRANSVERSE MERCATOR (UTM)
VERTICAL DATUM: MSL
 - 4-THE SUITABLE MATERIAL FOR FILLING SHALL BE COLLECTED BASED ON TO THE BELOW RULES:
 - PROJECT GEOTECHNICAL INVESTIGATION REPORT, BORROW MATERIALS AND SPECIFICATION STUDY PART.
 - "GENERAL SPECIFICATION FOR ROAD" NO. 101, SECTION 207, IRAN PLANNING AND BUDGET ORGANIZATION.
 - PROJECT GENERAL SPECIFICATION "SPECIFICATION FOR EARTH WORK" DOCUMENT NUMBER "BK-GNRL-PEDCO-000-CV-SP-0004".
 - GEOTECHNICAL REPORTS AND CLIENT'S SITE SUPERVISORY BODY RECOMMENDATIONS AND APPROVALS.
 - 5-BEFORE ANY EARTH WORK ACTIVITIES (CUT OR FILL), TOP AND UNSUITABLE SOIL (MARN,...) SHALL BE REMOVED AS GEOTECHNICAL RECOMMENDATION AND SUPERVISOR'S REQUIREMENTS.


LEGEND

	WELL LOCATION		CANAL
	WELL		RIVER
	SITE		WATER COURSE
	CAMP SITE		CONTOURS
	ASPHALT ROAD		SPOT HEIGHT
	GRAVEL ROAD		BENCH MARK
	PROPOSED ROAD		BRIDGE
	DAYLIGHT		CULVERT









REFERENCE DRAWING	DRG. No.
General Civil Layout -BK14	BK-BK14-PEDCO-110-CV-PY-0001
Rough Grading Plan-BK14	BK-BK14-PEDCO-110-CV-PY-0003
Specification For Earth Work	BK-GNRL-PEDCO-000-CV-SP-0004
Standard Drawing For Slope Protection Details	BK-GNRL-PEDCO-000-CV-DW-0002
Geotechnical Investigation Report - BK14	BK-BK14-PEDCO-110-GT-RT-0001
Specification For Road & Paving	BK-GNRL-PEDCO-000-CV-SP-0002
MTO For Civil Works - BK14	BK-BK14-PEDCO-110-CV-WT-0001

ABBREVIATION

PT= POINT
PVI= POINT OF VERTICAL INTERSECTION
LVC= LENGTH OF VERTICAL CURVE
BVCS= BEGIN OF VERTICAL CURVE STATION
BVCE= BEGIN OF VERTICAL CURVE ELEVATION
EVCS= END OF VERTICAL CURVE STATION
EVCE= END OF VERTICAL CURVE ELEVATION

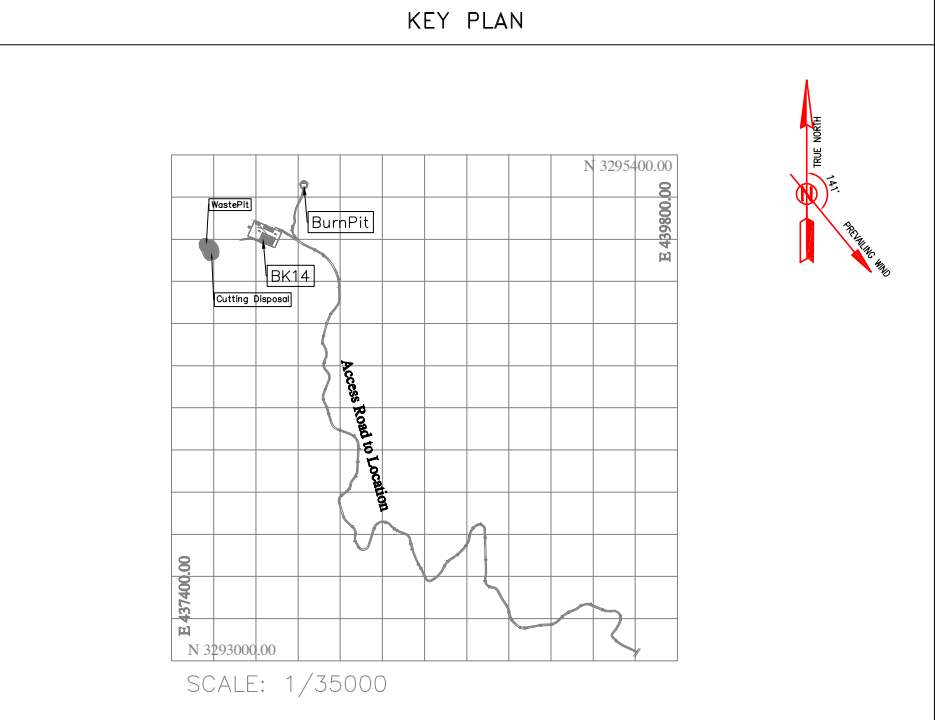

D02	MAR.2023	IFA	R.BERLOUE	M.FAKHARIAN	M.MEHRSHAD	***	***	*****	***	*****	***	*****	
D01	NOV.2022	IFA	R.BERLOUE	M.FAKHARIAN	M.MEHRSHAD	***	REV.	DESCRIPTION	BY	DATE	BY	DATE	
D00	OCT.2022	IFC	R.BERLOUE	M.FAKHARIAN	M.MEHRSHAD	***			CHECKED		REV. APPR.		
REV.	DATE	P.O.I.S	PREP.	CHK.	APP.	AUT.	اصل و کلیه نسخ این نقشه و حق اقتباس متعلق به شرکت ملی مناطق نفت خیز جنوب میباشد.						
PROJECT NAME:								THE ORIGINAL AND ALL COPIES OF THIS DRAWING TOGETHER WITH THE COPYRIGHT THEREIN ARE THE SOLE PROPERTY OF N.I.S.O.C./ FIELDS					
PROJECT NO.:								BINAK OILFIELD DEVELOPMENT SUB-SURFACE WORK PACKAGES BK14 WHF MODIFICATIONS					
EPC CONTRACTOR:			EPD/EPC CONTRACTOR(GC):					BINAK OILFIELD DEVELOPMENT SUB-SURFACE WORK PACKAGES BK14 WHF MODIFICATIONS					
 HIRGAN ENERGY – DESIGN & INSPECTION COMPANIES			 PETROIRAN DEVELOPMENT COMPANY				DATE						
							SCALE		DRAWING BY		CHECKED BY		PROJECT ENG.
DRAWING TITLE:							NO CONSTRUCTION PERMITTED UNLESS DRAWING APPROVED						
CIVIL AND STRUCTURAL DRAWINGS – BK14 ACCESS ROAD TRANSVERSAL SECTIONS							APPROVED FOR CONSTRUCTION		BY:		DATE:		
SCALE	SIZE	DRAWING NO.			SHEET NO.	REV.	BUDGET REF.	LOCATION	SIZE	CLASS	SERIAL NO.	SHEET	REVISION
H=1:200 V=1:200	A1	BK-BK14-PEDCO-110-CV-DW-0001			63 OF 103	D01	053-073-9184	F	4	S	708209	63	D02

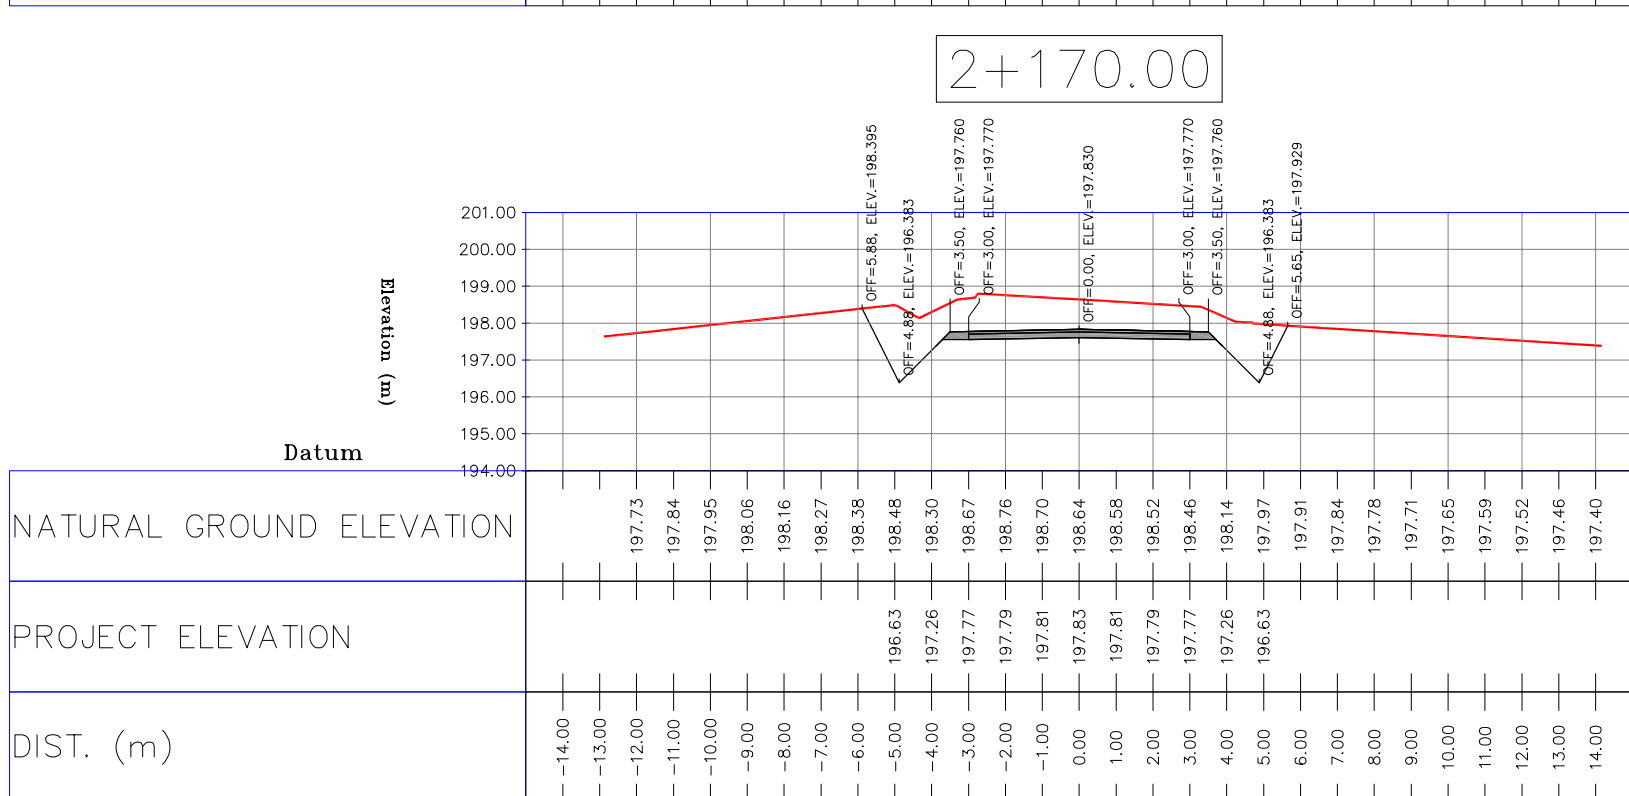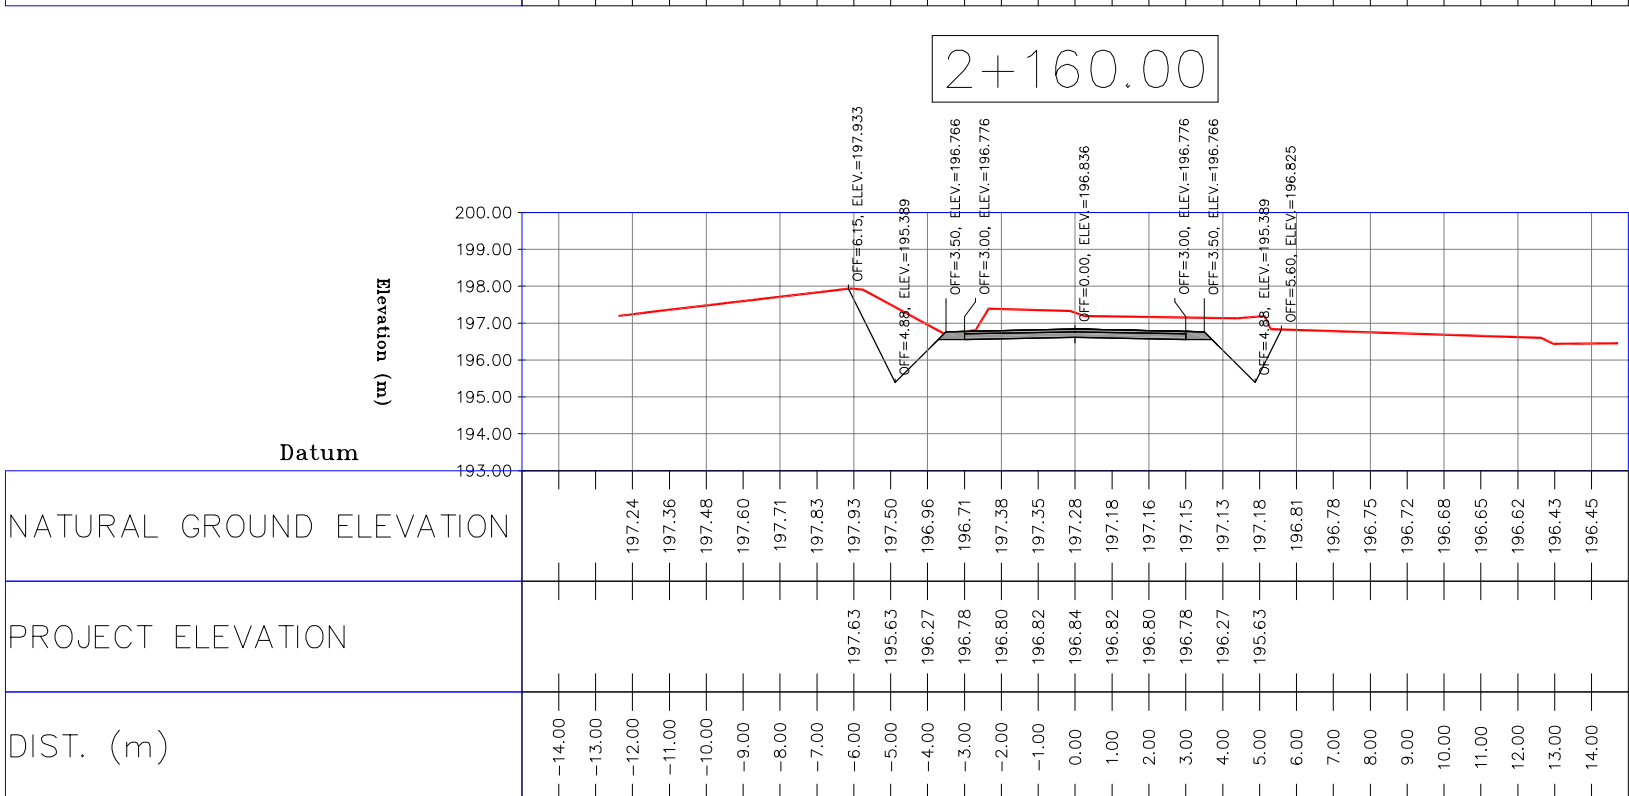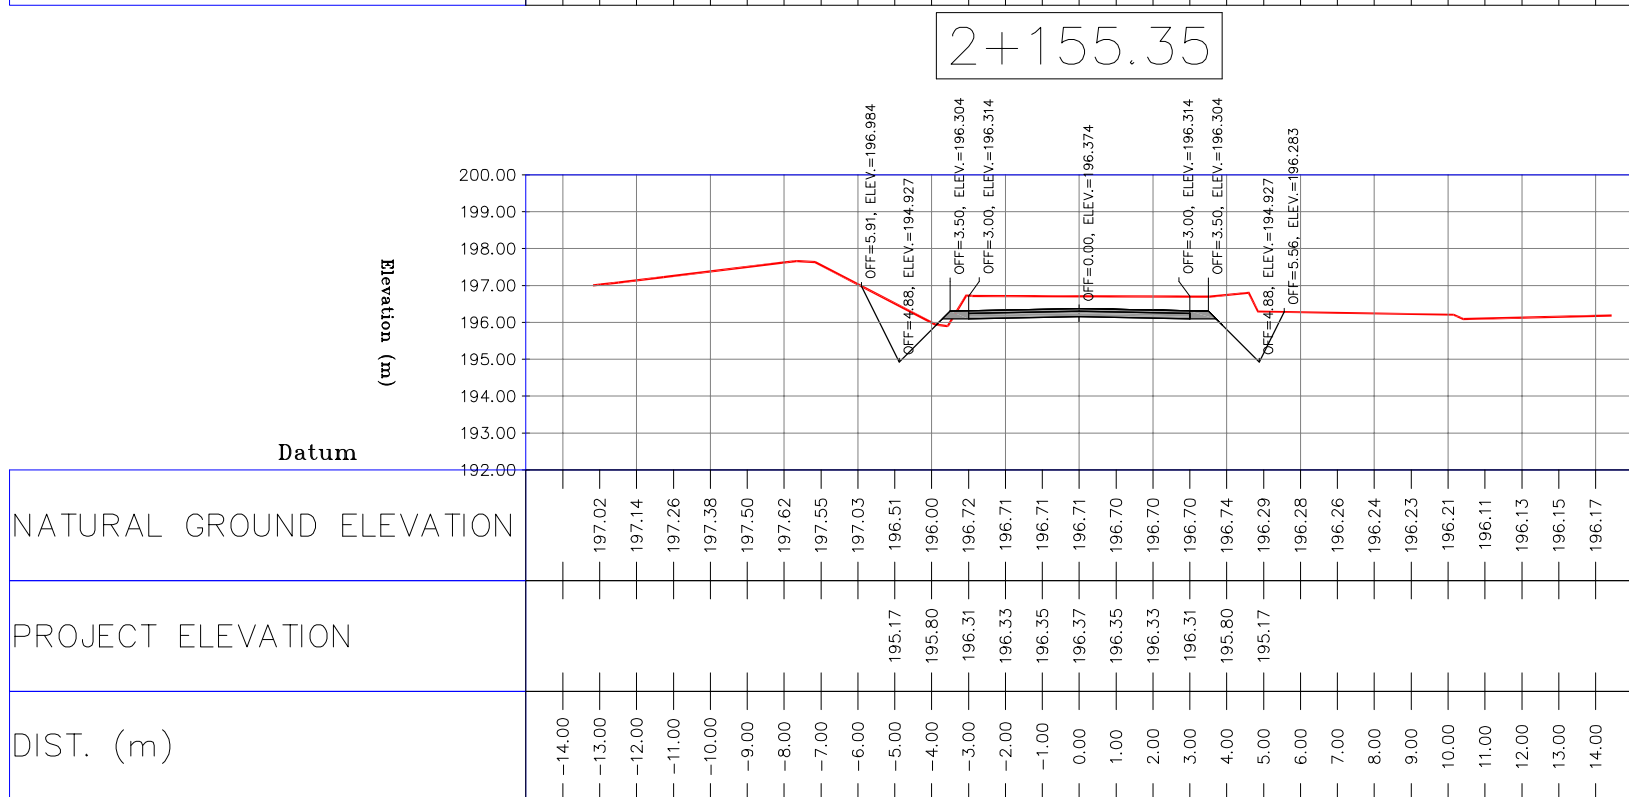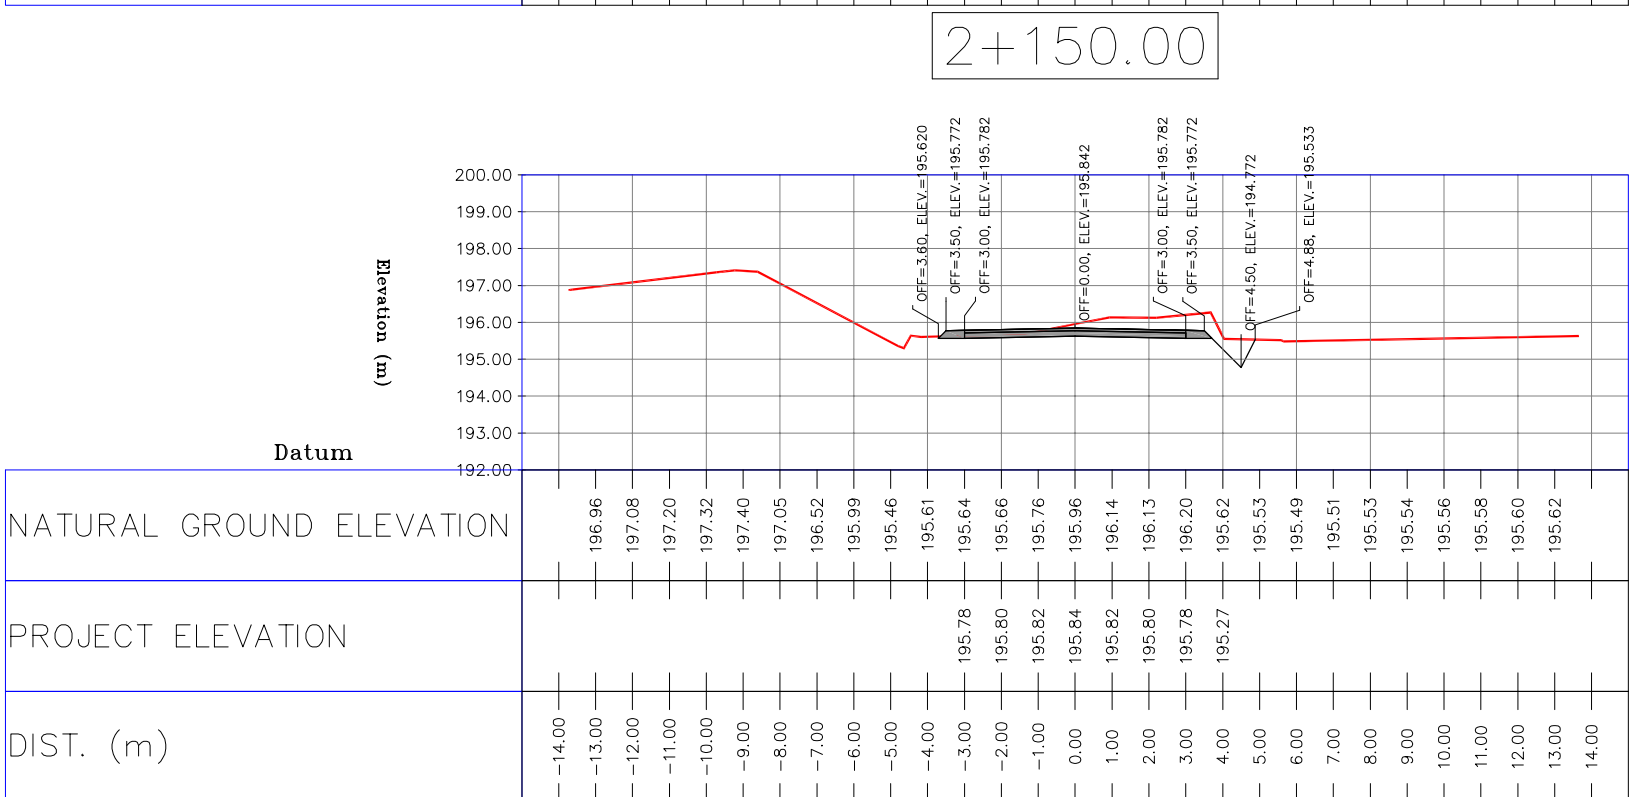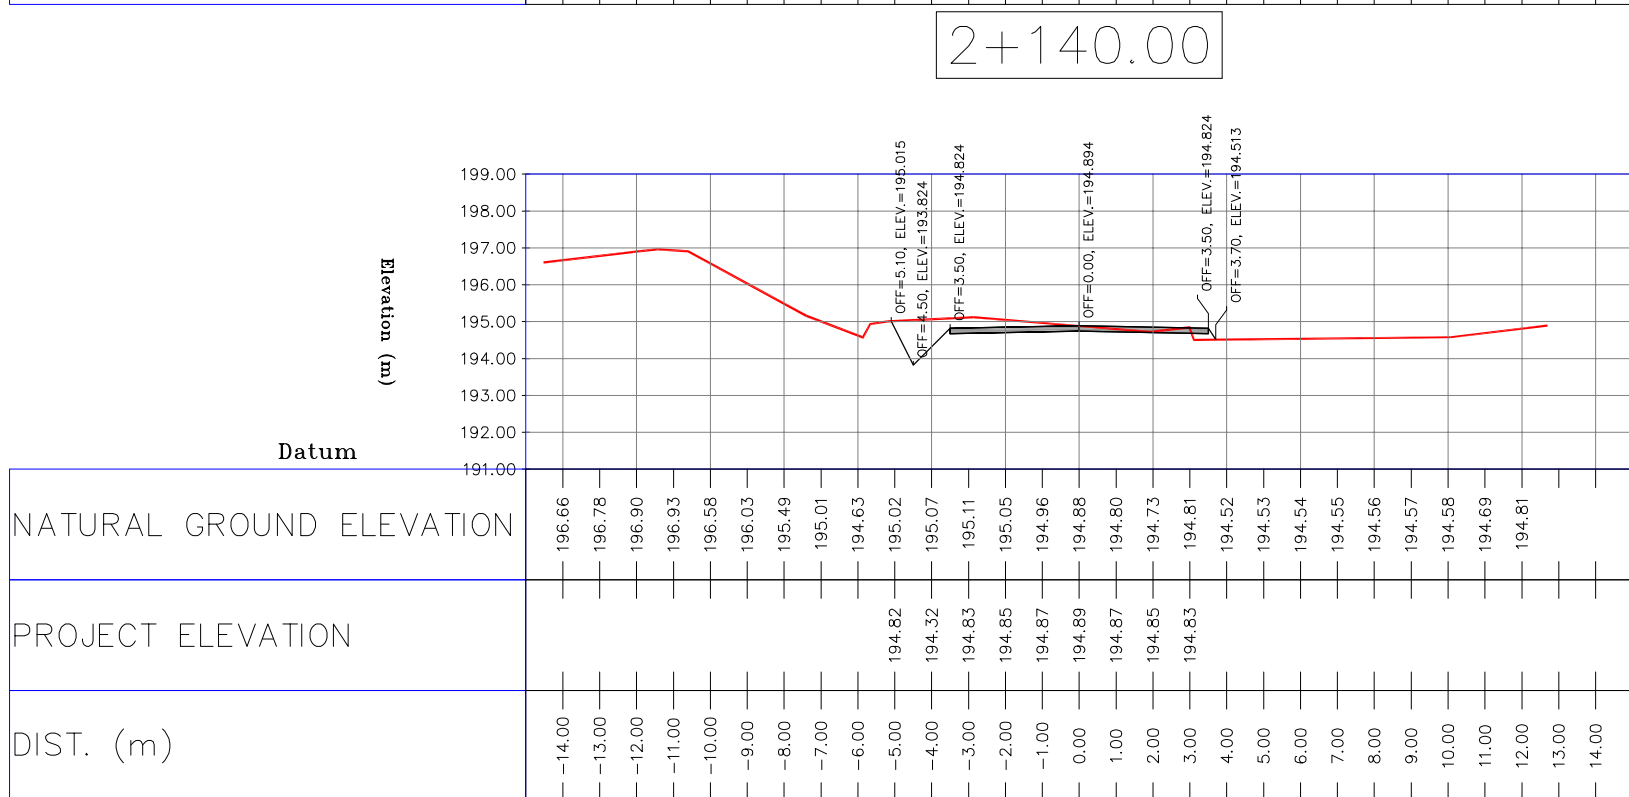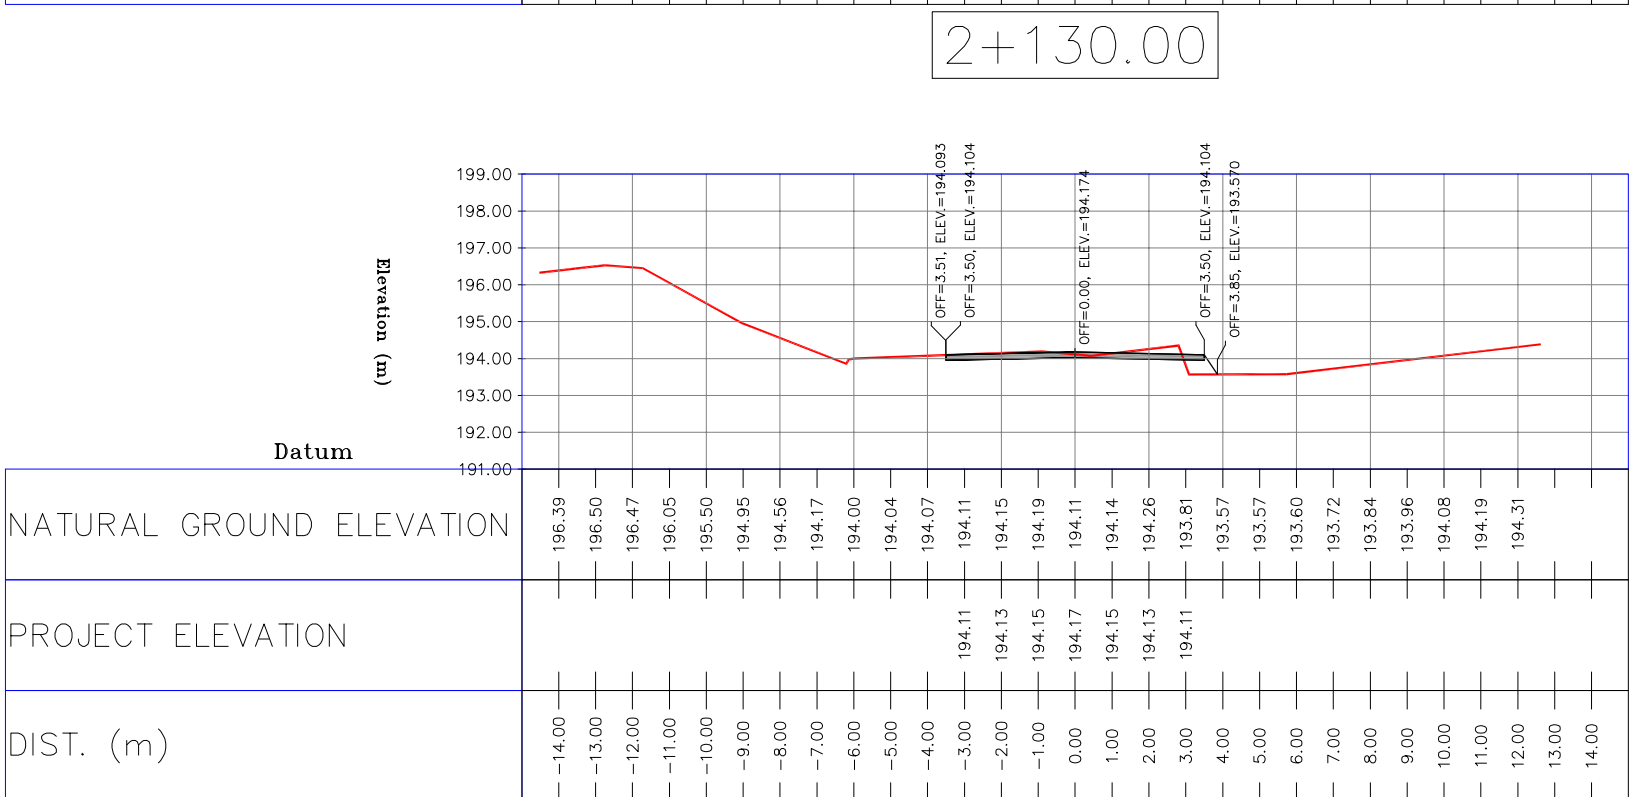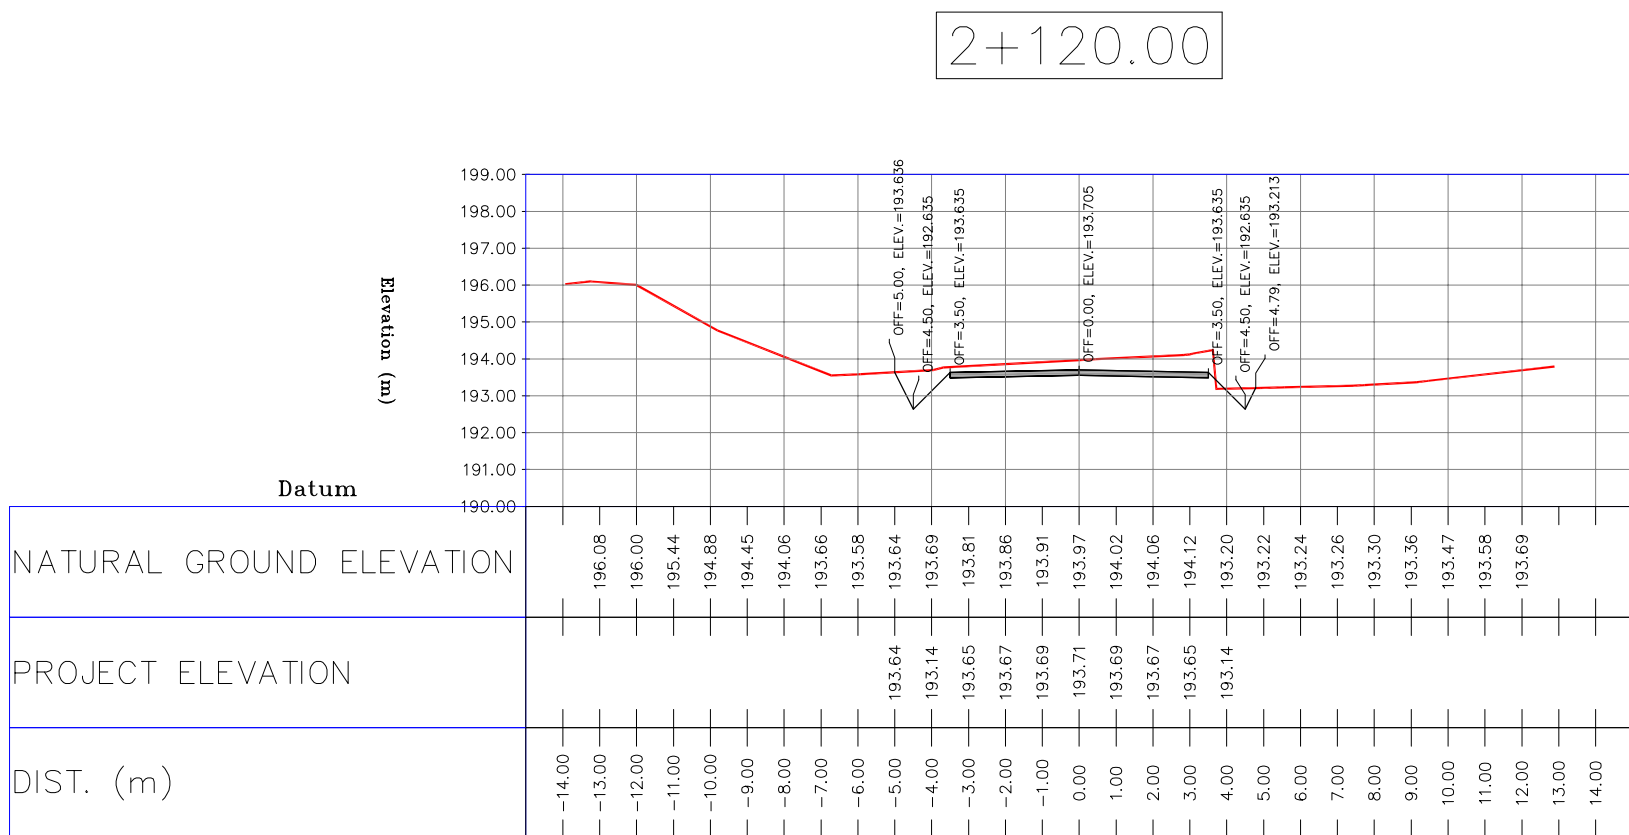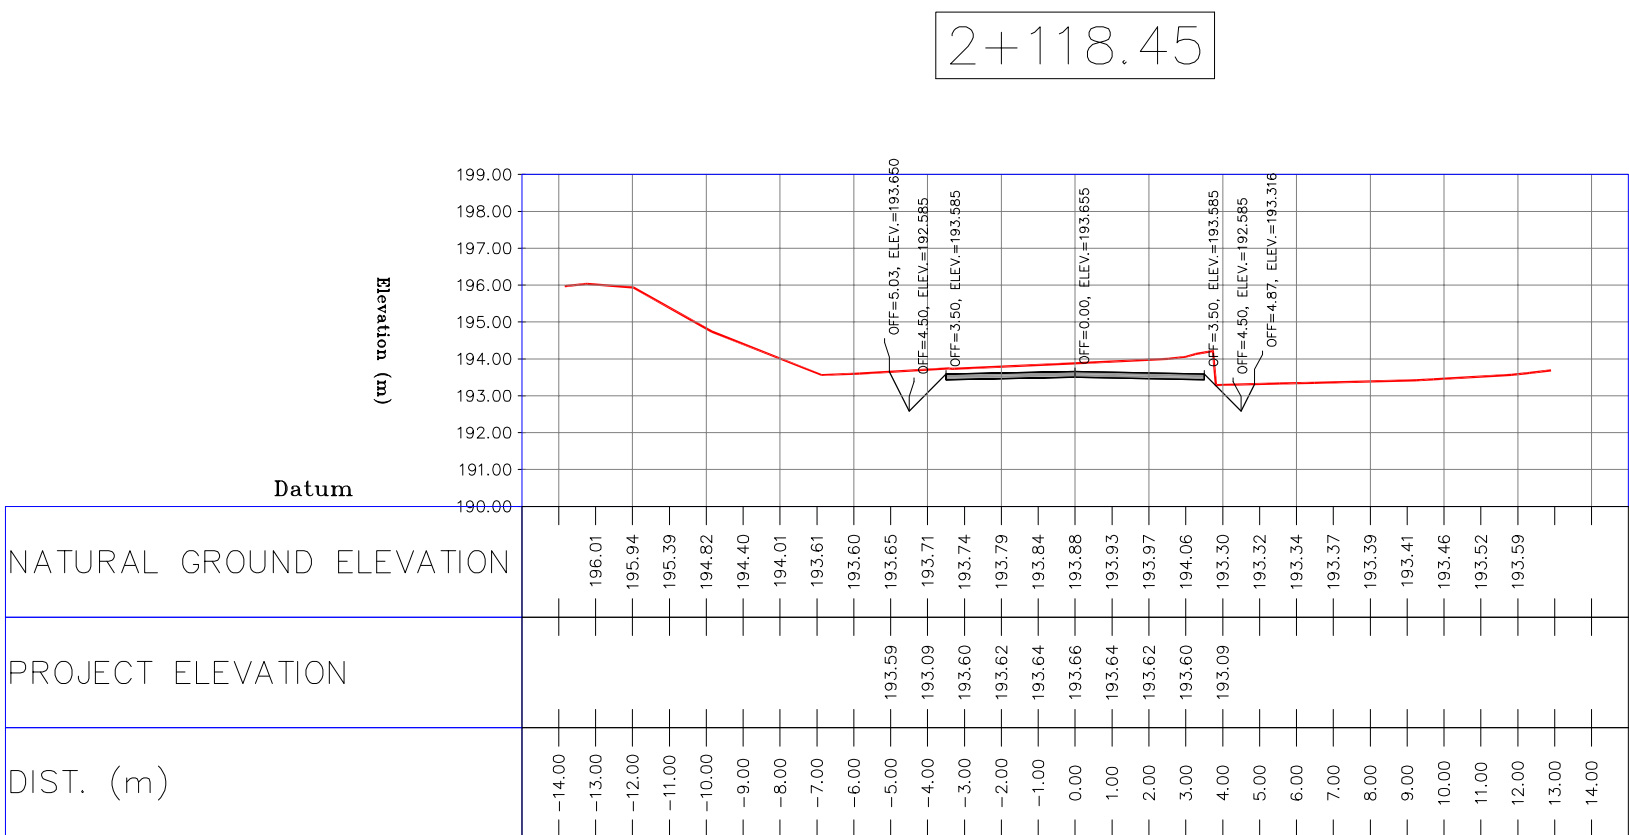


- NOTES
- 1-ALL COORDINATES AND ELEVATIONS ARE IN METER.
 - 2-ALL DRAWINGS SHALL BE CHECKED BY CONTRACTOR WITH RELATIVE DRAWINGS BEFORE CONSTRUCTION.
 - 3-GEODETIC PARAMETERS FOR COORDINATES ARE AS BELOW:
HORIZONTAL COORDINATE SYSTEM: WGS84/UTM ZONE 39
ELLIPSOID : WORLD GEOIDETIC SYSTEM 1984 (WGS84)
MAP PROJECTION: UNIVERSAL TRANSVERSE MERCATOR (UTM)
VERTICAL DATUM: MSL
 - 4-THE SUITABLE MATERIAL FOR FILLING SHALL BE COLLECTED BASED ON TO THE BELOW RULES:
 - PROJECT GEOTECHNICAL INVESTIGATION REPORT, BORROW MATERIALS AND SPECIFICATION STUDY PART.
 - "GENERAL SPECIFICATION FOR ROAD" NO. 101, SECTION 207, IRAN PLANNING AND BUDGET ORGANIZATION.
 - PROJECT GENERAL SPECIFICATION "SPECIFICATION FOR EARTH WORK" DOCUMENT NUMBER "BK-GNRL-PEDCO-000-CV-SP-0004".
 - GEOTECHNICAL REPORTS AND CLIENT'S SITE SUPERVISORY BODY RECOMMENDATIONS AND APPROVALS.
 - 5-BEFORE ANY EARTH WORK ACTIVITIES (CUT OR FILL), TOP AND UNSUITABLE SOIL (MARN,...) SHALL BE REMOVED AS GEOTECHNICAL RECOMMENDATION AND SUPERVISOR'S REQUIREMENTS.









- LEGEND
- WELL LOCATION
 - WELL
 - SITE
 - CAMP SITE
 - ASPHALT ROAD
 - GRAVEL ROAD
 - PROPOSED ROAD
 - DAYLIGHT
 - CANAL
 - RIVER
 - WATER COURSE
 - CONTOURS
 - SPOT HEIGHT
 - BENCH MARK
 - BRIDGE
 - CULVERT

REFERENCE DRAWING	DRG. No.
General Civil Layout -BK14	BK-BK14-PEDCO-110-CV-PY-0001
Rough Grading Plan-BK14	BK-BK14-PEDCO-110-CV-PY-0003
Specification For Earth Work	BK-GNRL-PEDCO-000-CV-SP-0004
Standard Drawing For Slope Protection Details	BK-GNRL-PEDCO-000-CV-DW-0002
Geotechnical Investigation Report - BK14	BK-BK14-PEDCO-110-GT-R1-0001
Specification For Road & Paving	BK-GNRL-PEDCO-000-CV-SP-0002
MTO For Civil Works - BK14	BK-BK14-PEDCO-110-CV-MT-0001

- ABBREVIATION
- PT= POINT
 - PVI= POINT OF VERTICAL INTERSECTION
 - LVC= LENGTH OF VERTICAL CURVE
 - BVCS= BEGIN OF VERTICAL CURVE STATION
| BVCE= BEGIN OF VERTICAL CURVE ELEVATION | |
| EVCS= END OF VERTICAL CURVE STATION | |
| EVCE= END OF VERTICAL CURVE ELEVATION | |

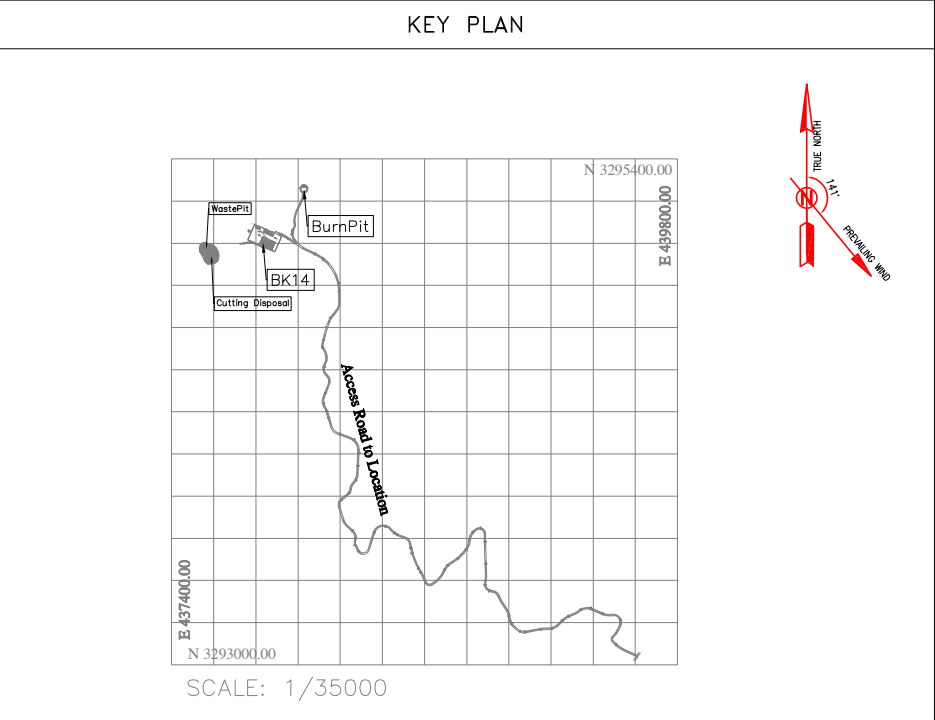

D02	MAR.2023	IFA	R.BERLOUE	M.FAKHARIAN	M.MEHRSHAD	** **	***	*****	** **	*** ****	** **	*** ****	
D01	NOV.2022	IFA	R.BERLOUE	M.FAKHARIAN	M.MEHRSHAD	** **	REV.	DESCRIPTION	BY	DATE	BY	DATE	
D00	OCT.2022	IFC	R.BERLOUE	M.FAKHARIAN	M.MEHRSHAD	** **			CHECKED		REV. APPR.		
REV.	DATE	P.O.I.S	PREP.	CHK.	APP.	AUT.	اصل و کلیه نسخ این نقشه و حق اقتباس متعلق به شرکت ملی مناطق نفت خیز جنوب میباشد.						
PROJECT NAME: BINAK OILFIELD DEVELOPMENT/SUB-SURFACE WORK PACKAGES BK14 WHF MODIFICATIONS								THE ORIGINAL AND ALL COPIES OF THIS DRAWING TOGETHER WITH THE COPYRIGHT THEREIN ARE THE SOLE PROPERTY OF N.I.S.O.C./ FIELDS					
PROJECT NO.: 971020								BINAK OILFIELD DEVELOPMENT SUB-SURFACE WORK PACKAGES BK14 WHF MODIFICATIONS					
EPC CONTRACTOR:			EPD/EPC CONTRACTOR(GC):				DATE						
 HIRGAN ENERGY – DESIGN & INSPECTION COMPANIES			 PETROIRAN DEVELOPMENT COMPANY				SCALE						
DRAWING TITLE:							DRAWING BY						
CIVIL AND STRUCTURAL DRAWINGS – BK14 ACCESS ROAD TRANSVERSAL SECTIONS							CHECKED BY						
NO CONSTRUCTION PERMITTED UNLESS DRAWING APPROVED							PROJECT ENG.						
APPROVED FOR CONSTRUCTION							BY:		DATE:				
SCALE	SIZE	DRAWING NO.			SHEET NO.	REV.	BUDGET REF.	LOCATION	SIZE	CLASS	SERIAL NO.	SHEET	REVISION
H=1:200 V=1:200	A1	BK-BK14-PEDCO-110-CV-DW-0001			64 OF 103	D01	053-073-9184	F	4	S	708209	64	D02

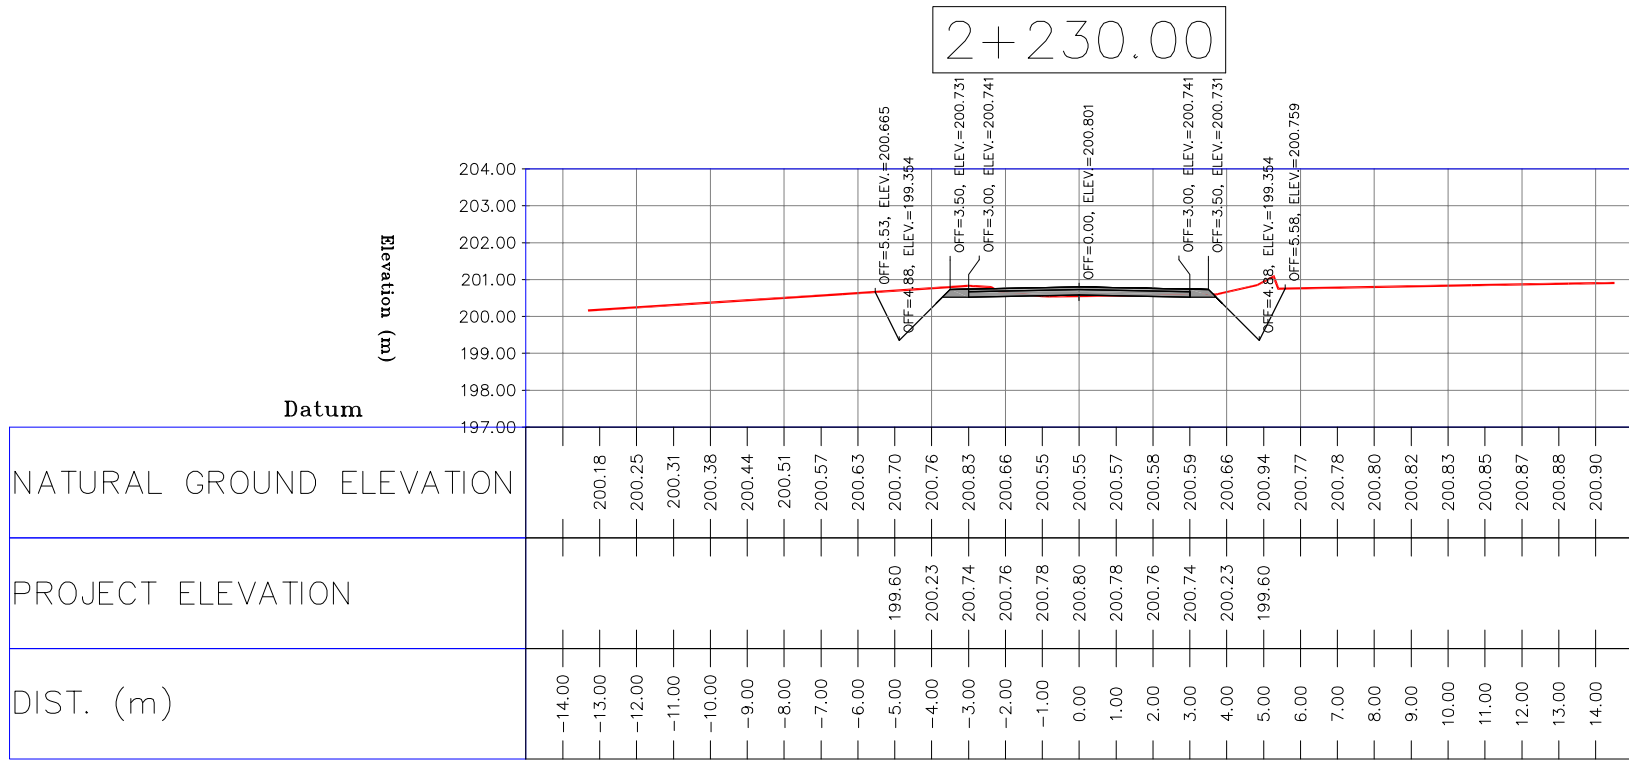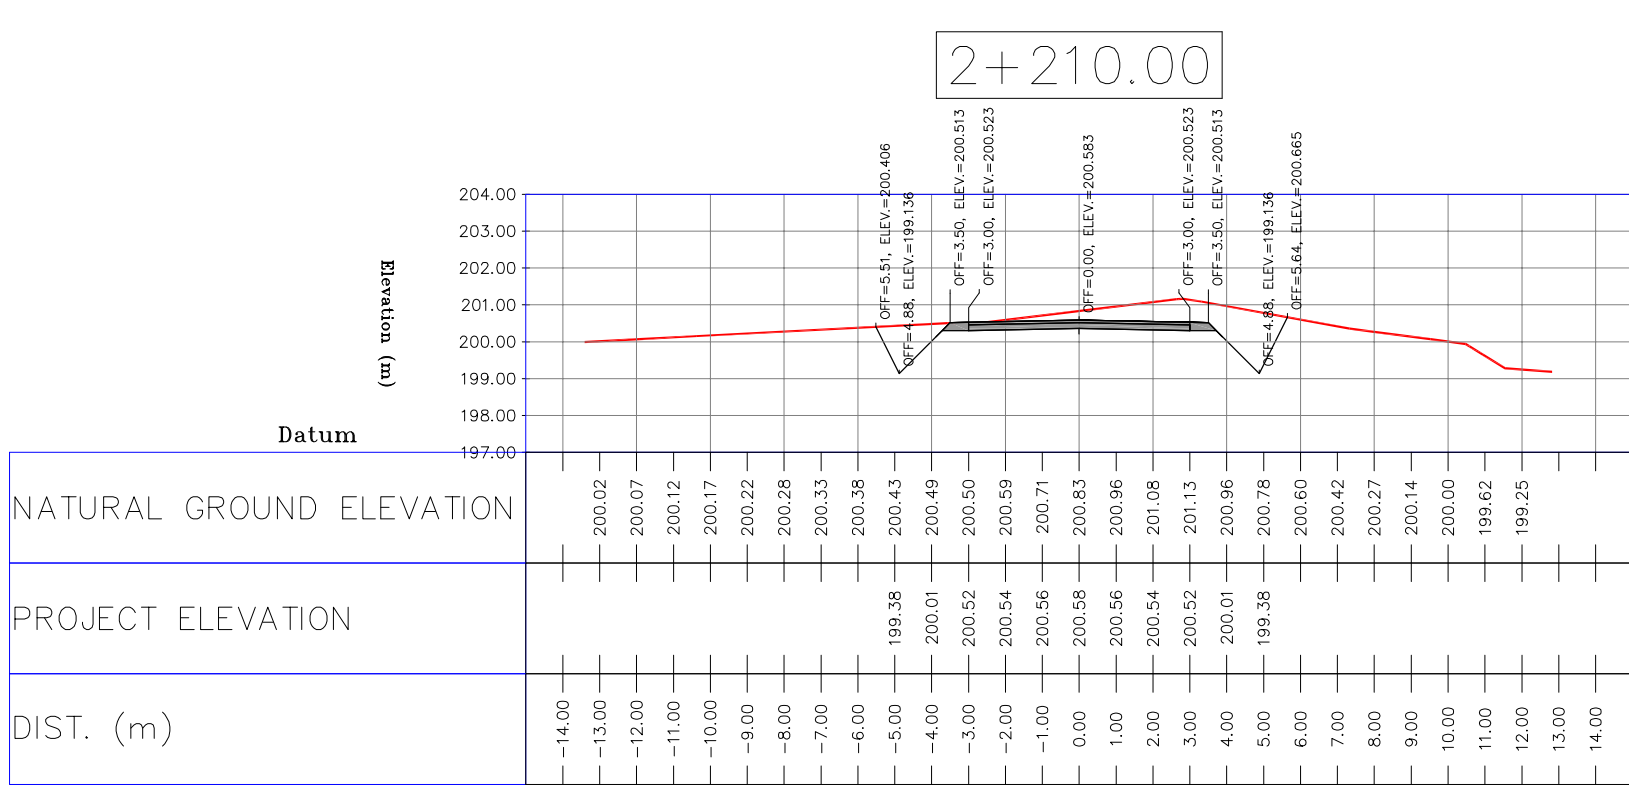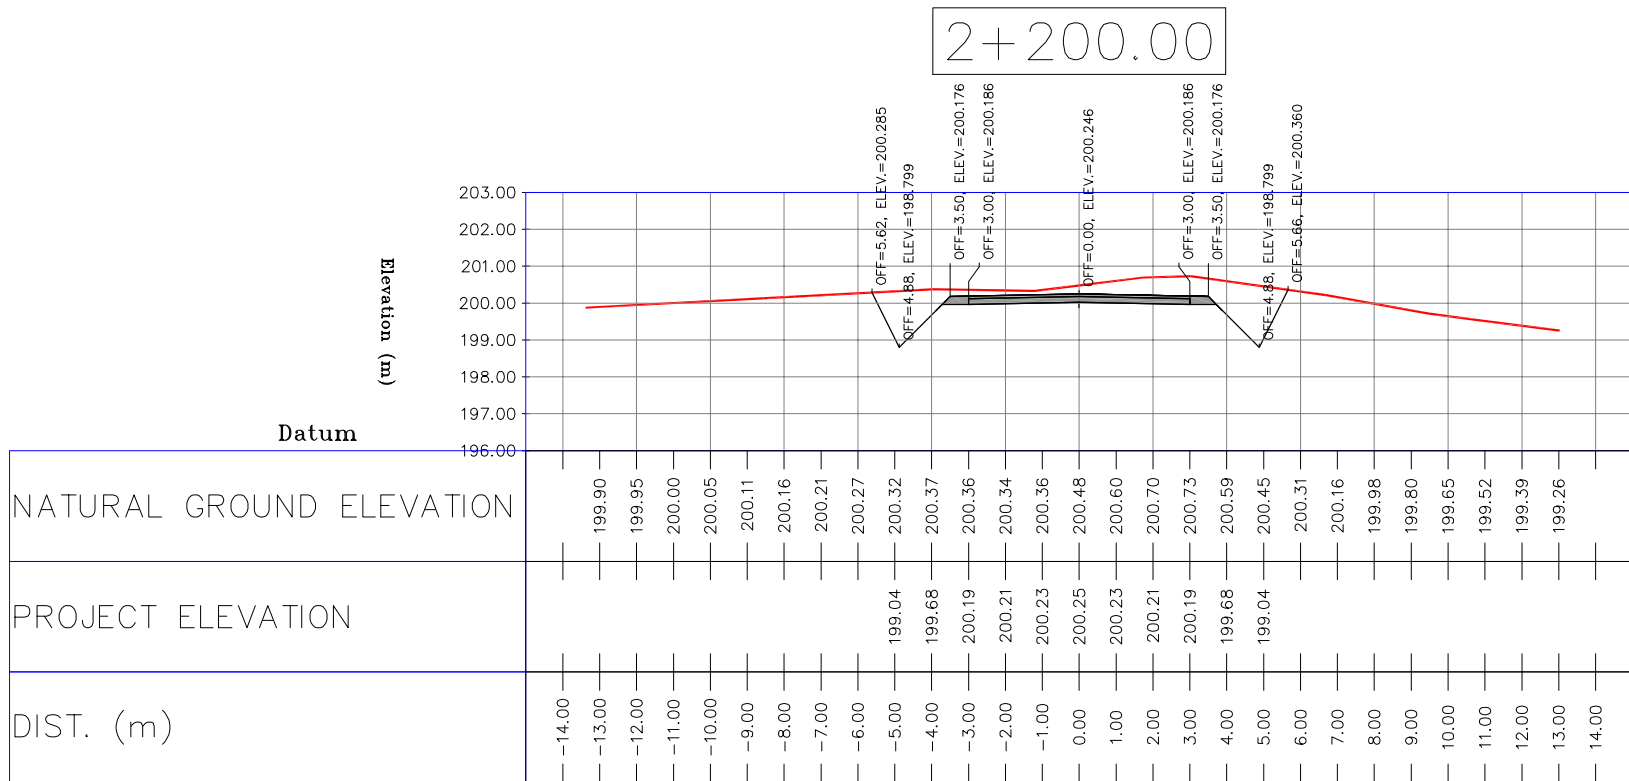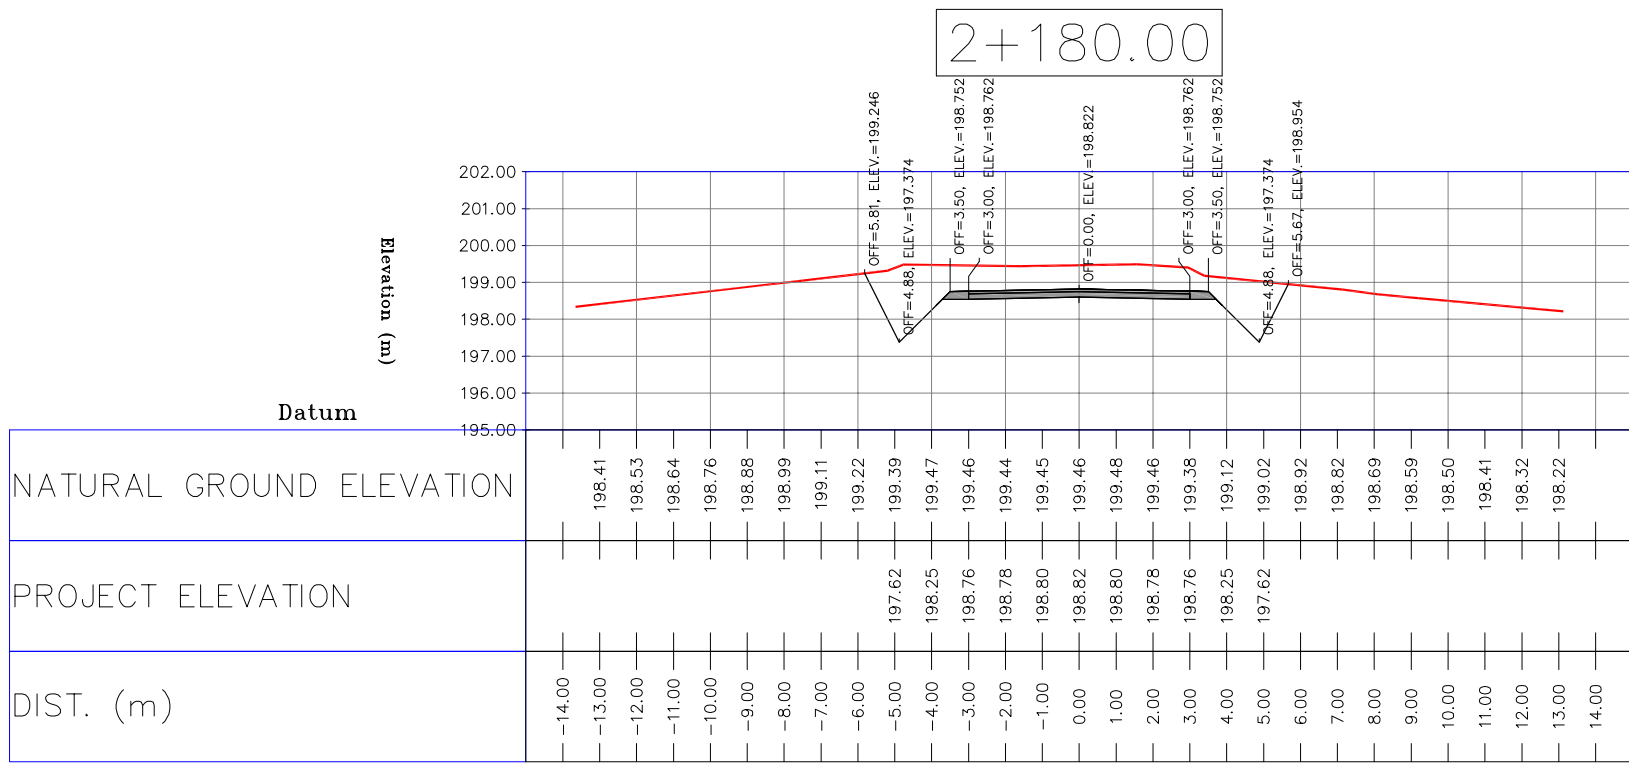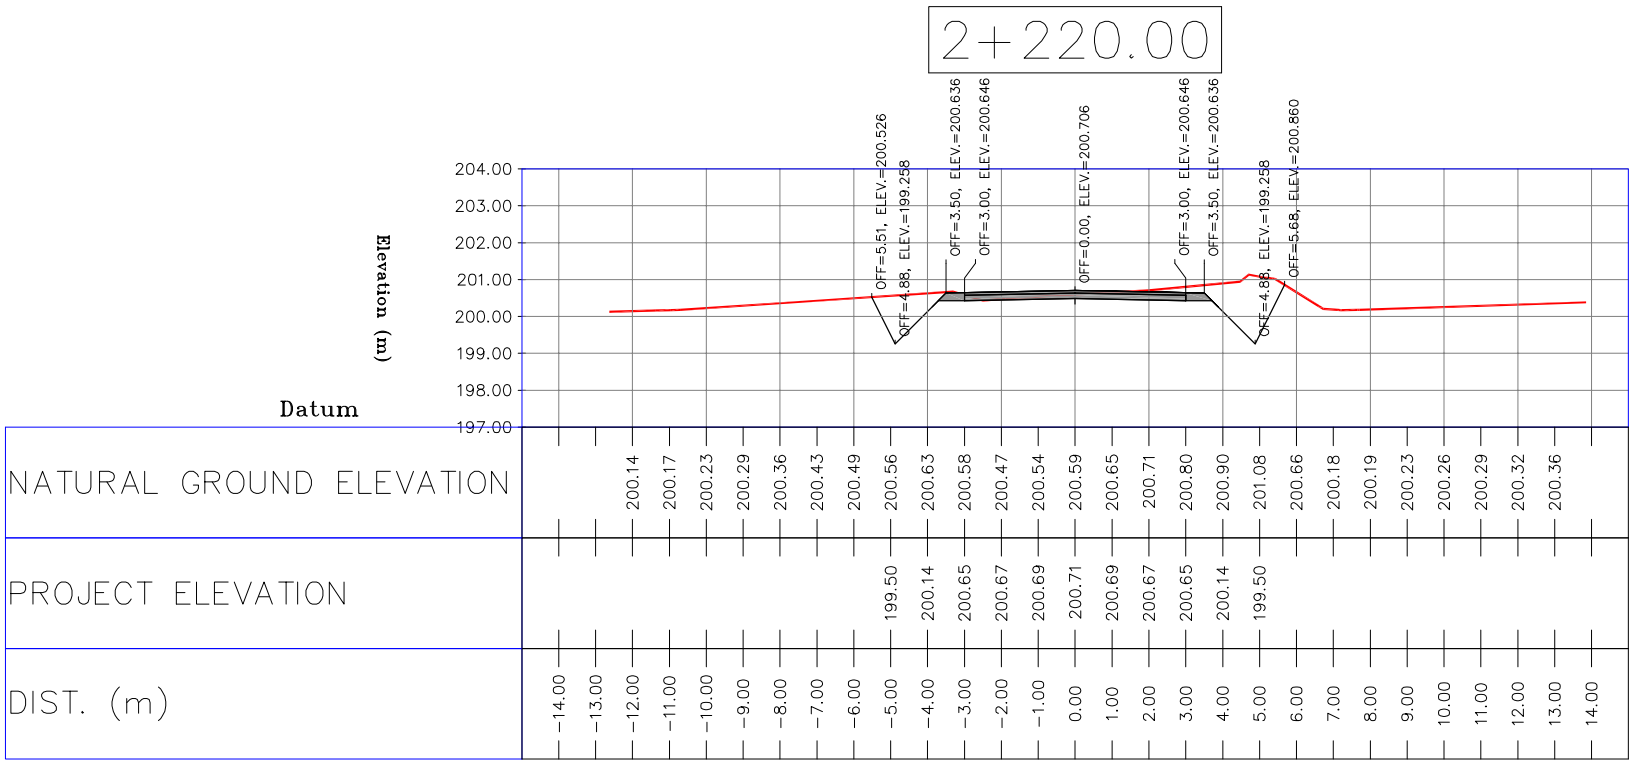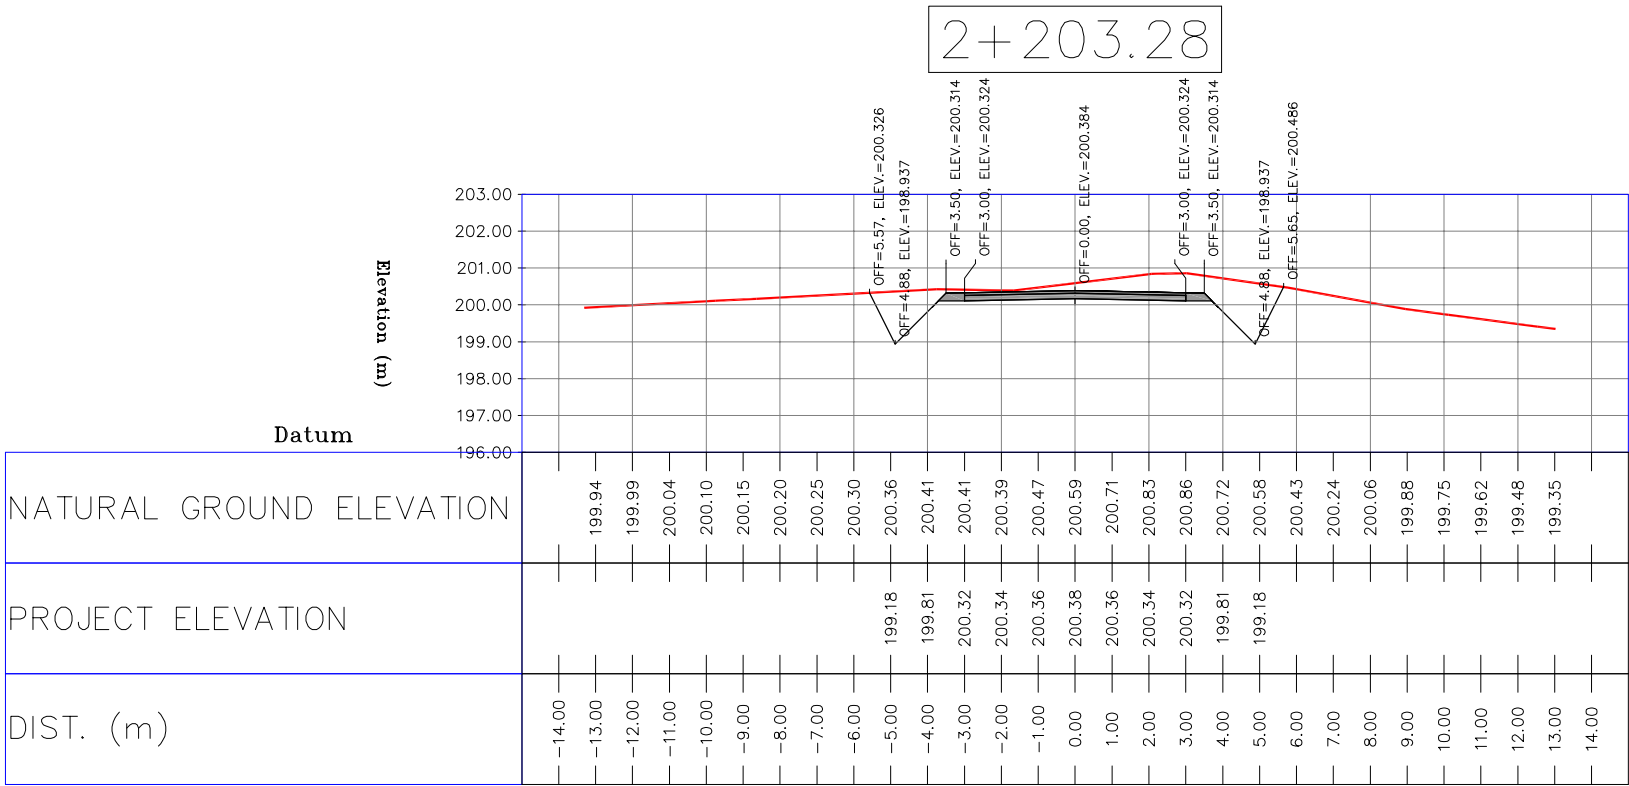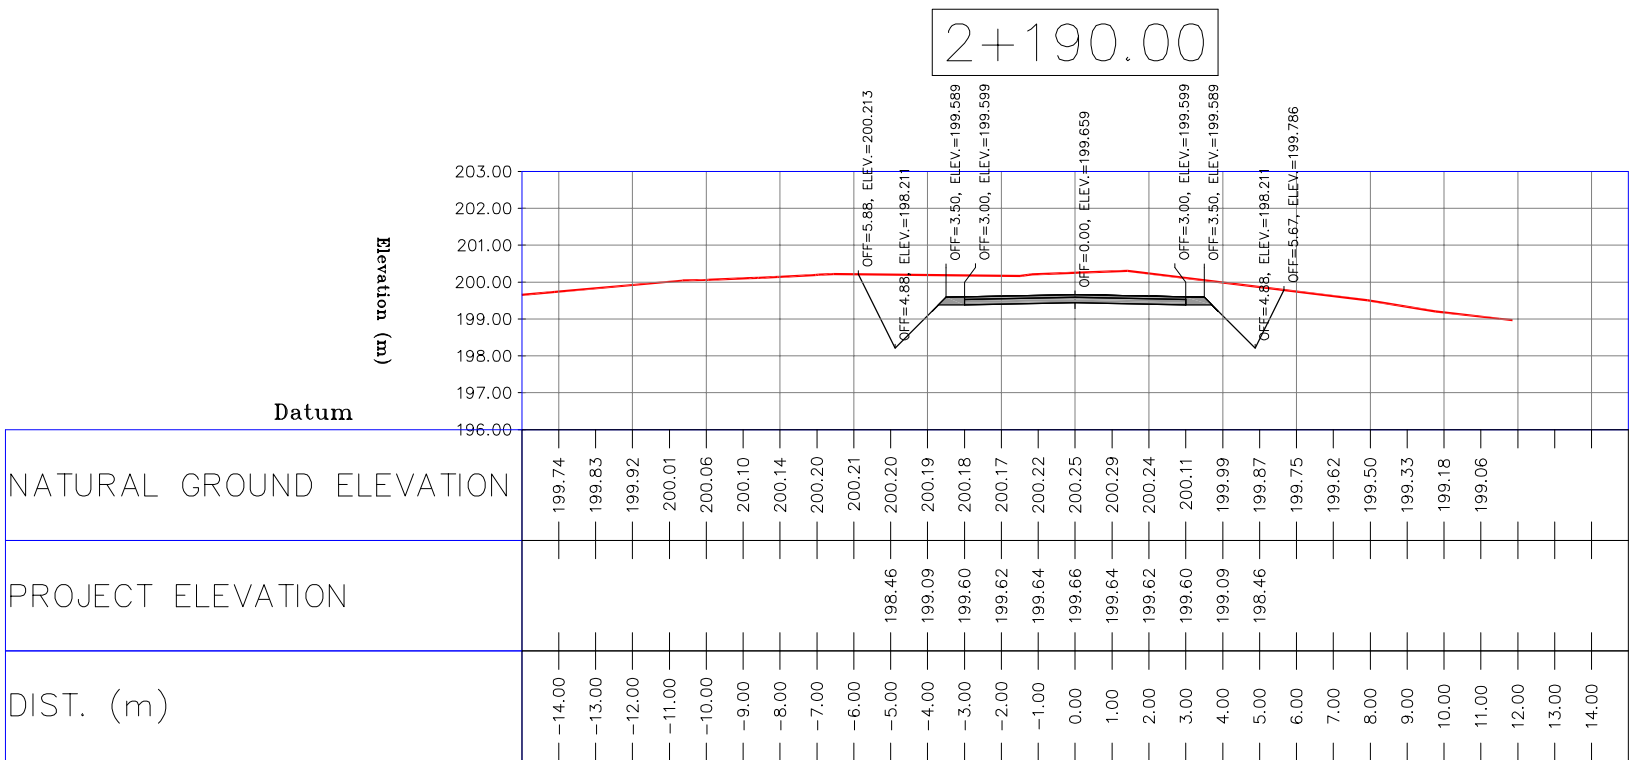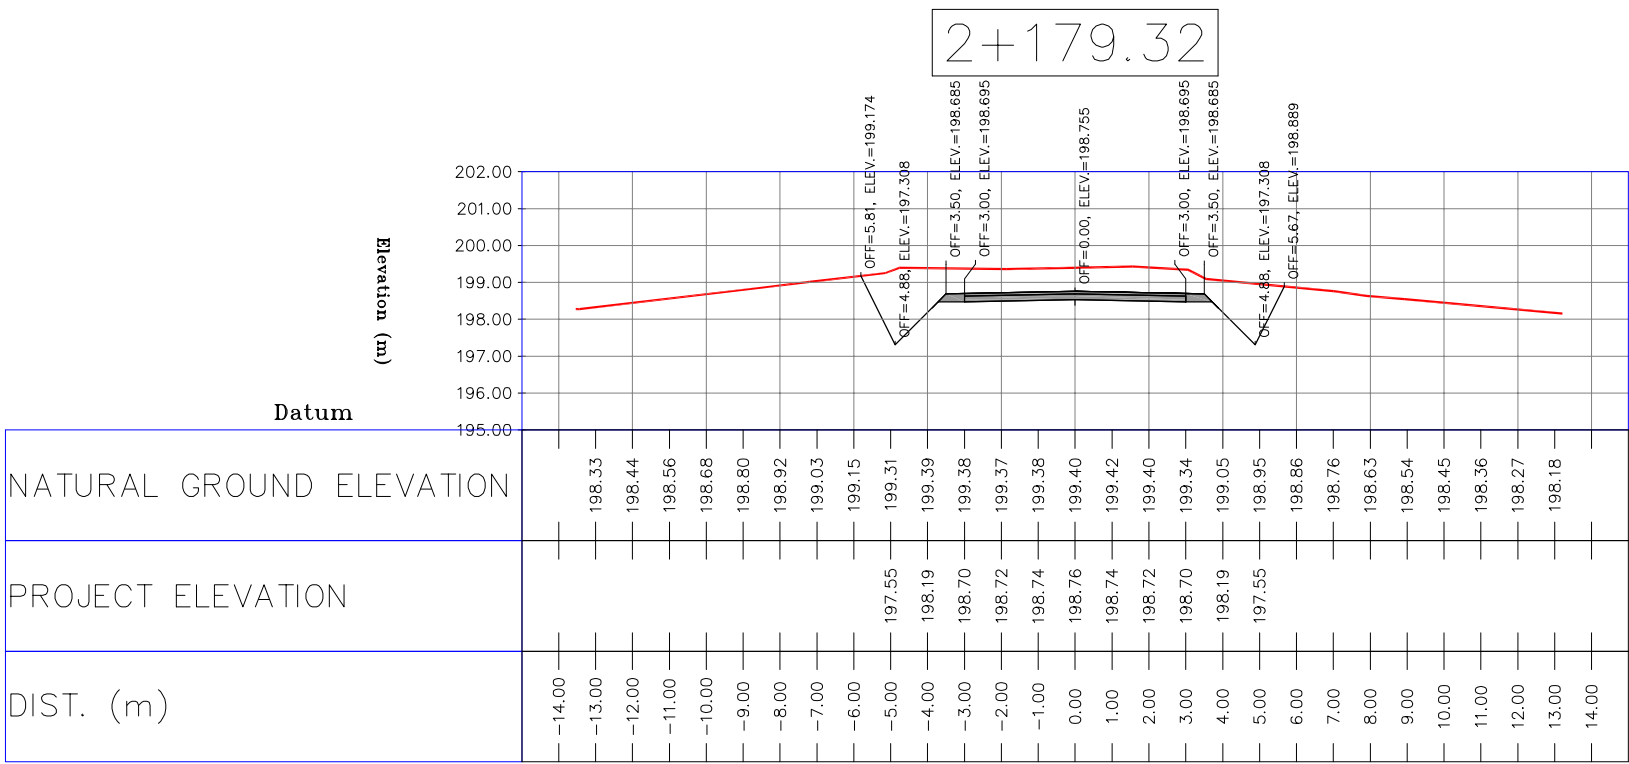


- NOTES
- 1-ALL COORDINATES AND ELEVATIONS ARE IN METER.
 - 2-ALL DRAWINGS SHALL BE CHECKED BY CONTRACTOR WITH RELATIVE DRAWINGS BEFORE CONSTRUCTION.
 - 3-GEODETIC PARAMETERS FOR COORDINATES ARE AS BELOW:
HORIZONTAL COORDINATE SYSTEM: WGS84/UTM ZONE 39
ELLIPSOID : WORLD GEODETIC SYSTEM 1984 (WGS84)
MAP PROJECTION: UNIVERSAL TRANSVERSE MERCATOR (UTM)
VERTICAL DATUM: MSL
 - 4-THE SUITABLE MATERIAL FOR FILLING SHALL BE COLLECTED BASED ON TO THE BELOW RULES:
 - PROJECT GEOTECHNICAL INVESTIGATION REPORT, BORROW MATERIALS AND SPECIFICATION STUDY PART.
 - "GENERAL SPECIFICATION FOR ROAD" NO. 101, SECTION 207, IRAN PLANNING AND BUDGET ORGANIZATION.
 - PROJECT GENERAL SPECIFICATION "SPECIFICATION FOR EARTH WORK" DOCUMENT NUMBER "BK-GNRL-PEDCO-000-CV-SP-0004".
 - GEOTECHNICAL REPORTS AND CLIENT'S SITE SUPERVISORY BODY RECOMMENDATIONS AND APPROVALS.
 - 5-BEFORE ANY EARTH WORK ACTIVITIES (CUT OR FILL), TOP AND UNSUITABLE SOIL (MARN,...) SHALL BE REMOVED AS GEOTECHNICAL RECOMMENDATION AND SUPERVISOR'S REQUIREMENTS.











LEGEND		
	WELL LOCATION	
	WELL	
	SITE	
	CAMP SITE	
	ASPHALT ROAD	
	GRAVEL ROAD	
	PROPOSED ROAD	
	DAYLIGHT	

REFERENCE DRAWING	DRG. No.
General Civil Layout -BK14	BK-BK14-PEDCO-110-CV-PY-0001
Rough Grading Plan-BK14	BK-BK14-PEDCO-110-CV-PY-0003
Specification For Earth Work	BK-GNRL-PEDCO-000-CV-SP-0004
Standard Drawing For Slope Protection Details	BK-GNRL-PEDCO-000-CV-DW-0002
Geotechnical Investigation Report - BK14	BK-BK14-PEDCO-110-GT-R1-0001
Specification For Road & Paving	BK-GNRL-PEDCO-000-CV-SP-0002
MTO For Civil Works - BK14	BK-BK14-PEDCO-110-CV-WT-0001

ABBREVIATION
PT= POINT
PVI= POINT OF VERTICAL INTERSECTION
LVC= LENGTH OF VERTICAL CURVE
BVCS= BEGIN OF VERTICAL CURVE STATION
BVCE= BEGIN OF VERTICAL CURVE ELEVATION
EVCS= END OF VERTICAL CURVE STATION
EVCE= END OF VERTICAL CURVE ELEVATION

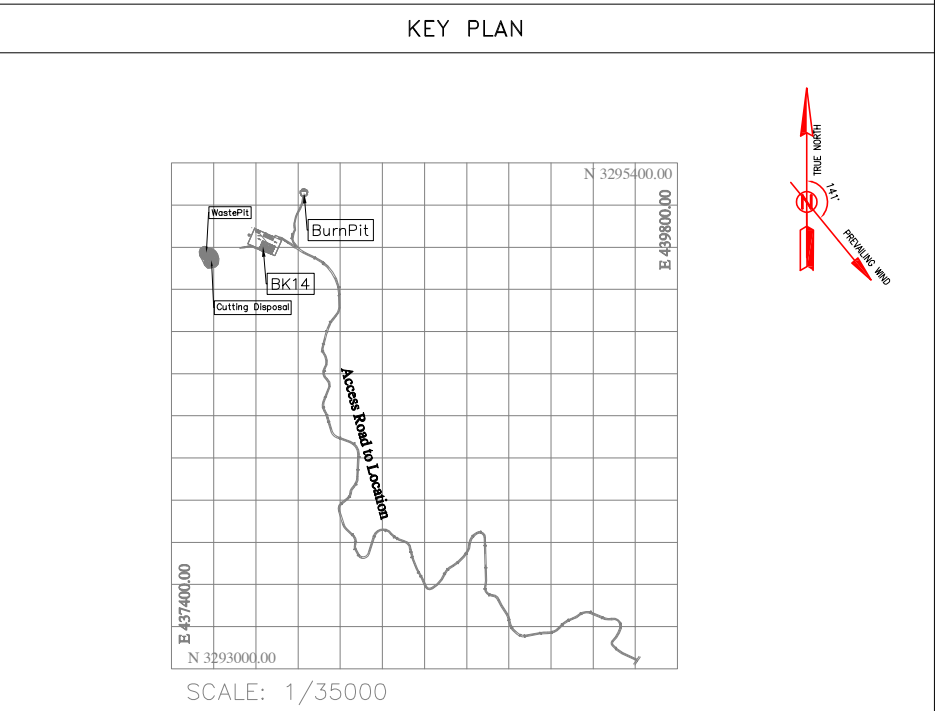

D02	MAR.2023	IFA	R.BERLOU	M.FAKHARIAN	M.MEHRSHAD	***	***	*****	***	*****	** **	*** *****
D01	NOV.2022	IFA	R.BERLOU	M.FAKHARIAN	M.MEHRSHAD	***	REV.	DESCRIPTION	BY	DATE	BY	DATE
D00	OCT.2022	IFC	R.BERLOU	M.FAKHARIAN	M.MEHRSHAD	***			CHECKED		REV.	APPR.
REV.	DATE	P.O.I.S	PREP.	CHK.	APP.	AUT.	اصل و کلیه نسخ این نقشه و حق اقتباس متعلق به شرکت ملی مناطق نفت خیز جنوب می باشد.					
PROJECT NAME: BINAK OILFIELD DEVELOPMENT/SUB-SURFACE WORK PACKAGES BK14 WHF MODIFICATIONS							THE ORIGINAL AND ALL COPIES OF THIS DRAWING TOGETHER WITH THE COPYRIGHT THEREIN ARE THE SOLE PROPERTY OF N.I.S.O.C./ FIELDS					
PROJECT NO.: 971020												
EPC CONTRACTOR:				EPD/EPC CONTRACTOR(GC):				BINAK OILFIELD DEVELOPMENT SUB-SURFACE WORK PACKAGES BK14 WHF MODIFICATIONS				
								DATE	SCALE	DRAWING BY	CHECKED BY	PROJECT ENG.
DRAWING TITLE: CIVIL AND STRUCTURAL DRAWINGS - BK14 ACCESS ROAD TRANSVERSAL SECTIONS							NO CONSTRUCTION PERMITTED UNLESS DRAWING APPROVED					
							APPROVED FOR CONSTRUCTION			BY:		DATE:
SCALE	SIZE	DRAWING NO.		SHEET NO.	REV.	BUDGET REF.	LOCATION	SIZE	CLASS	SERIAL NO.	SHEET	REVISION
H=1:200 V=1:200	A1	BK-BK14-PEDCO-110-CV-DW-0001		65 OF 103	D01	053-073-9184	F	4	S	708209	65	D02

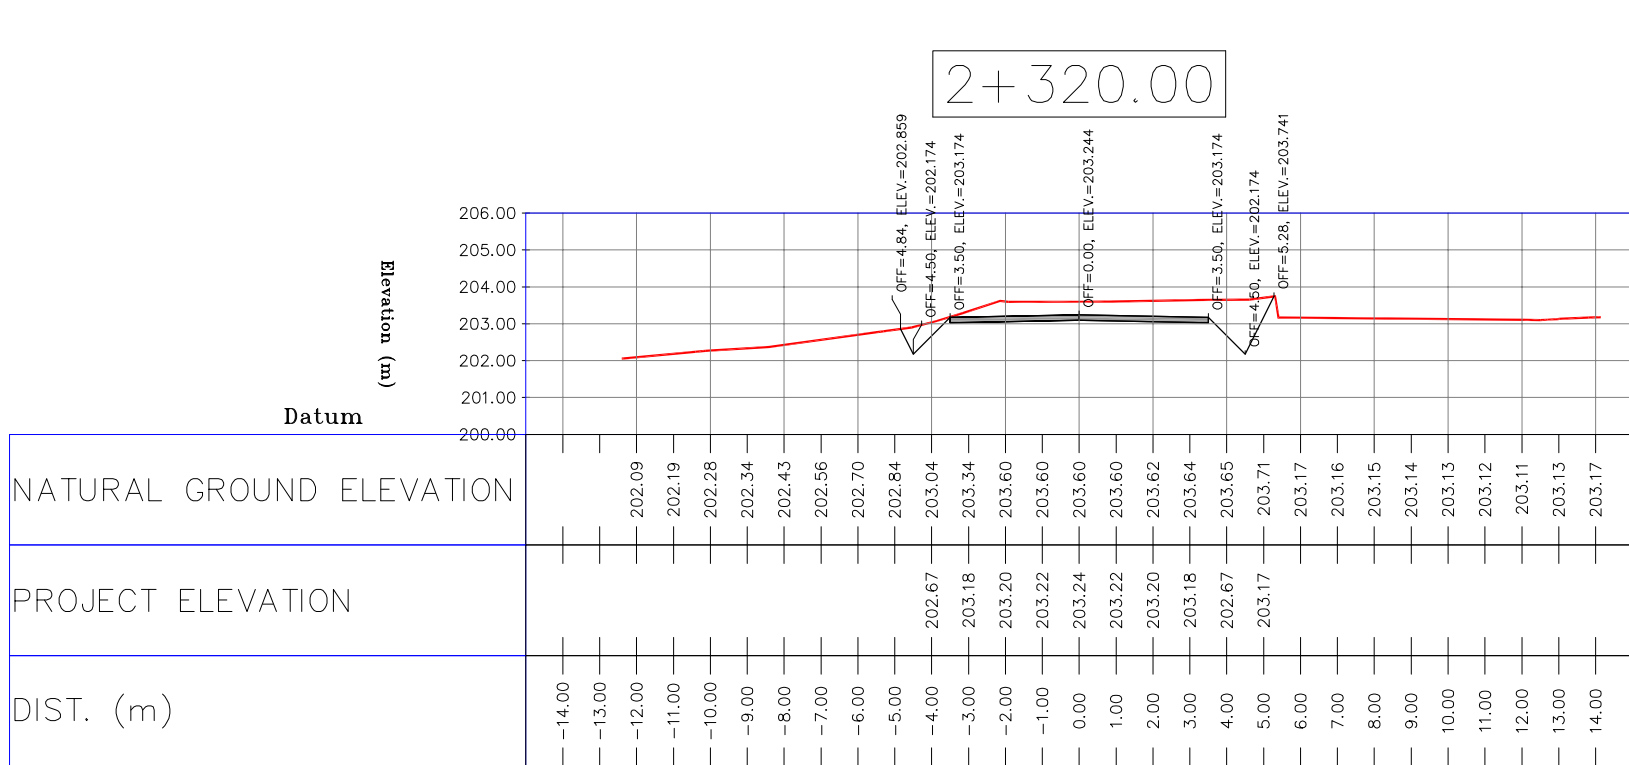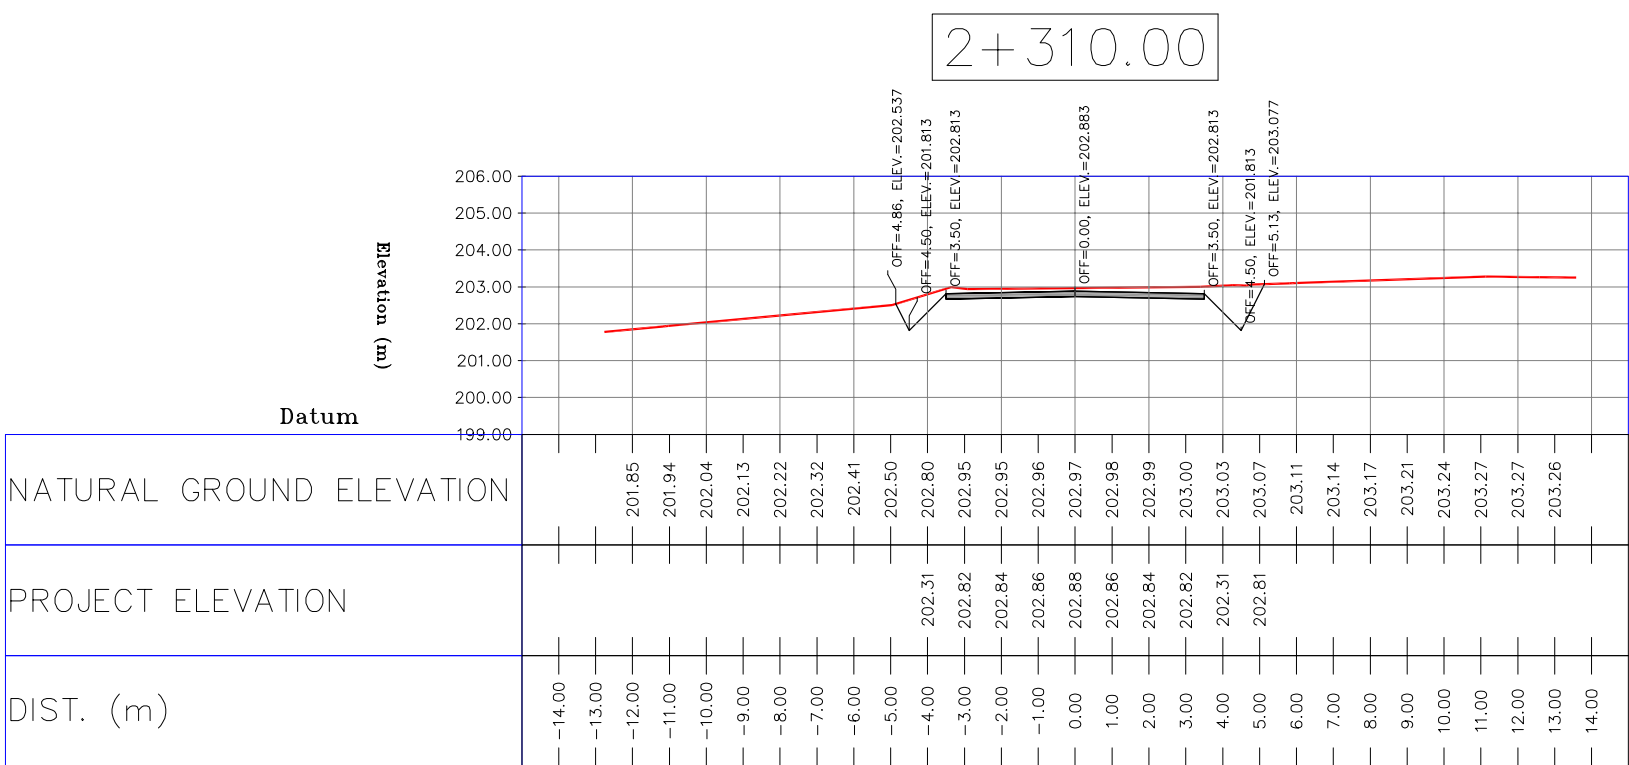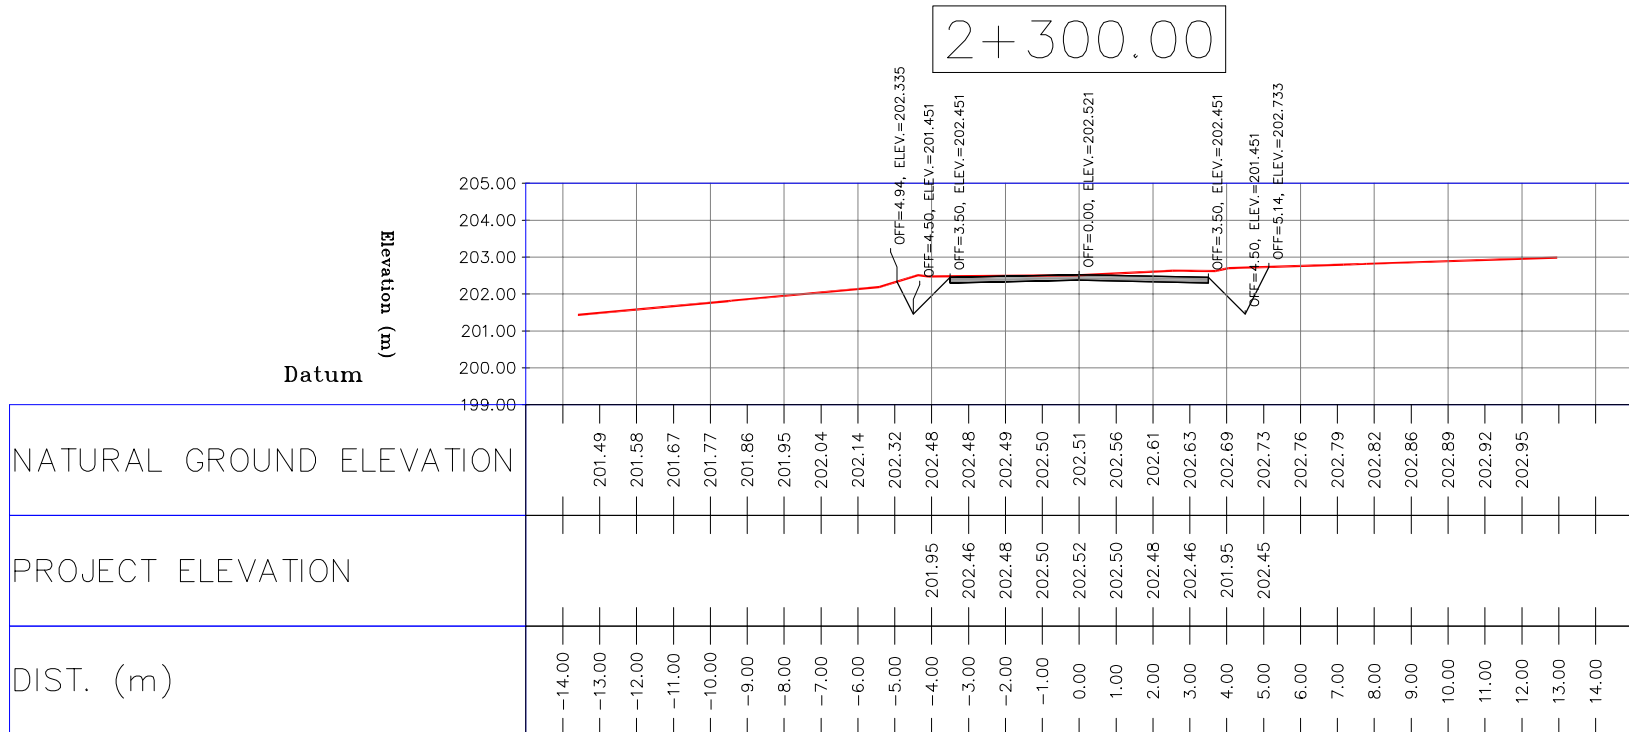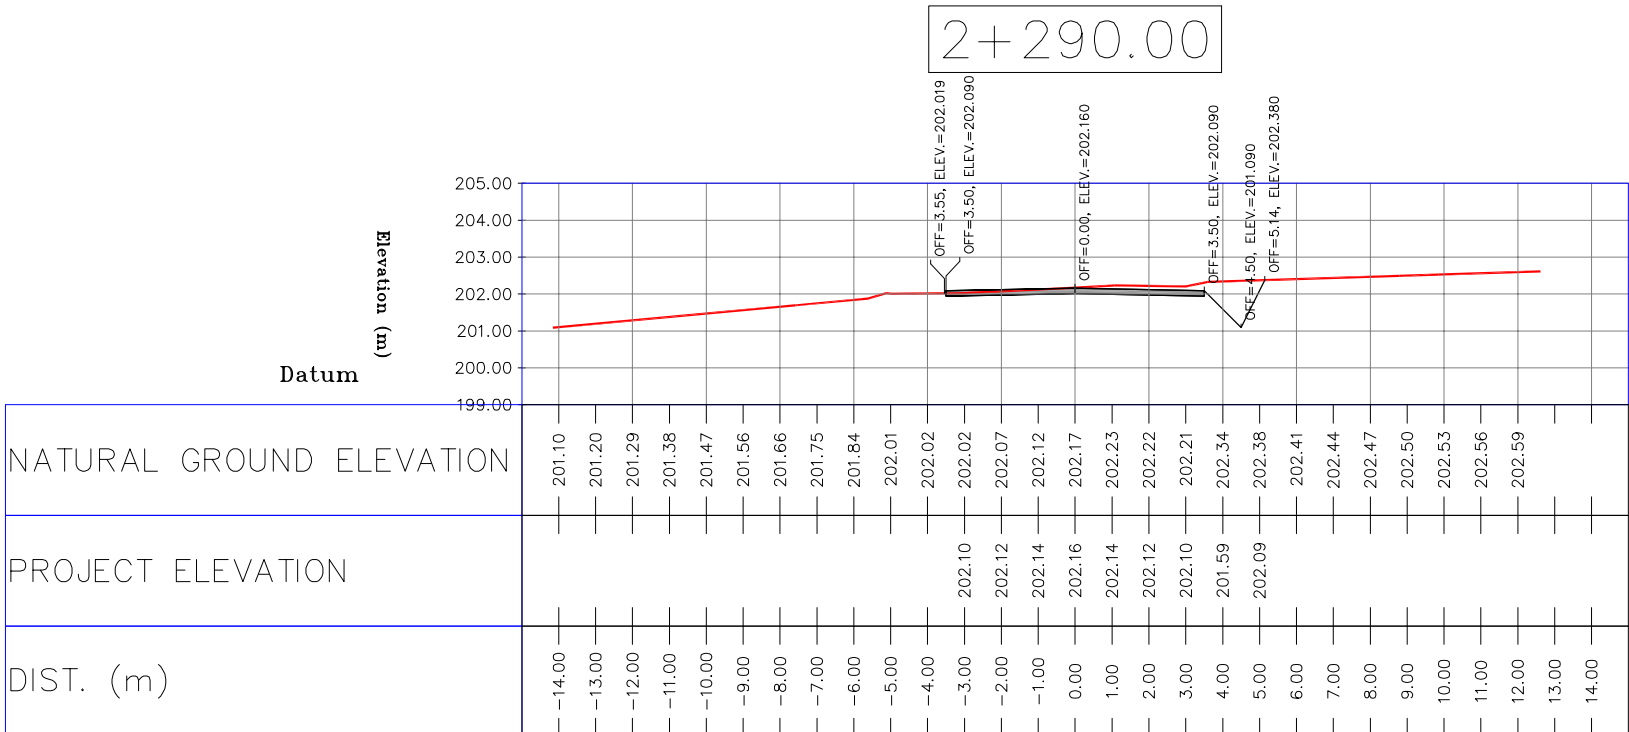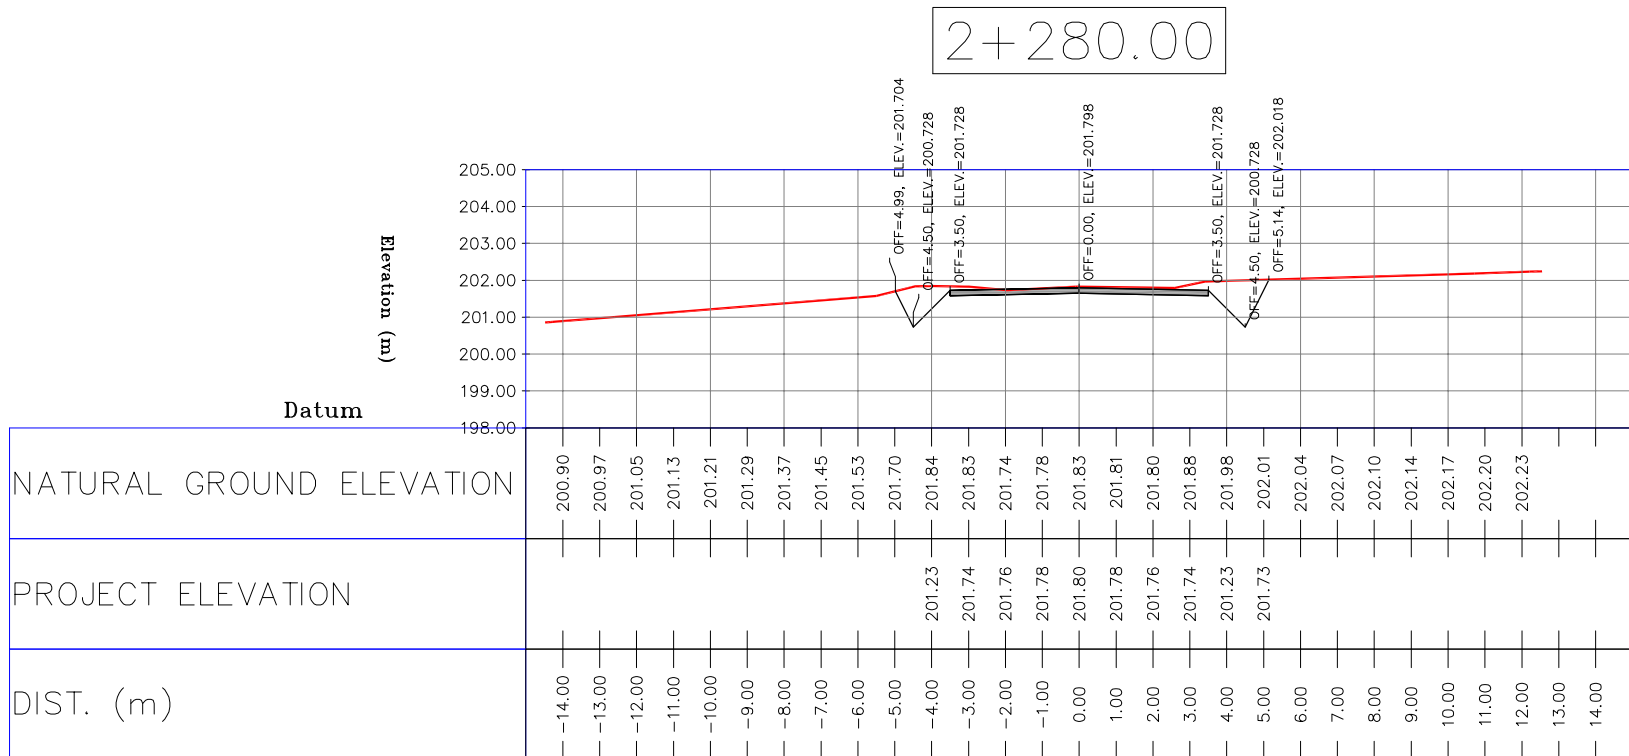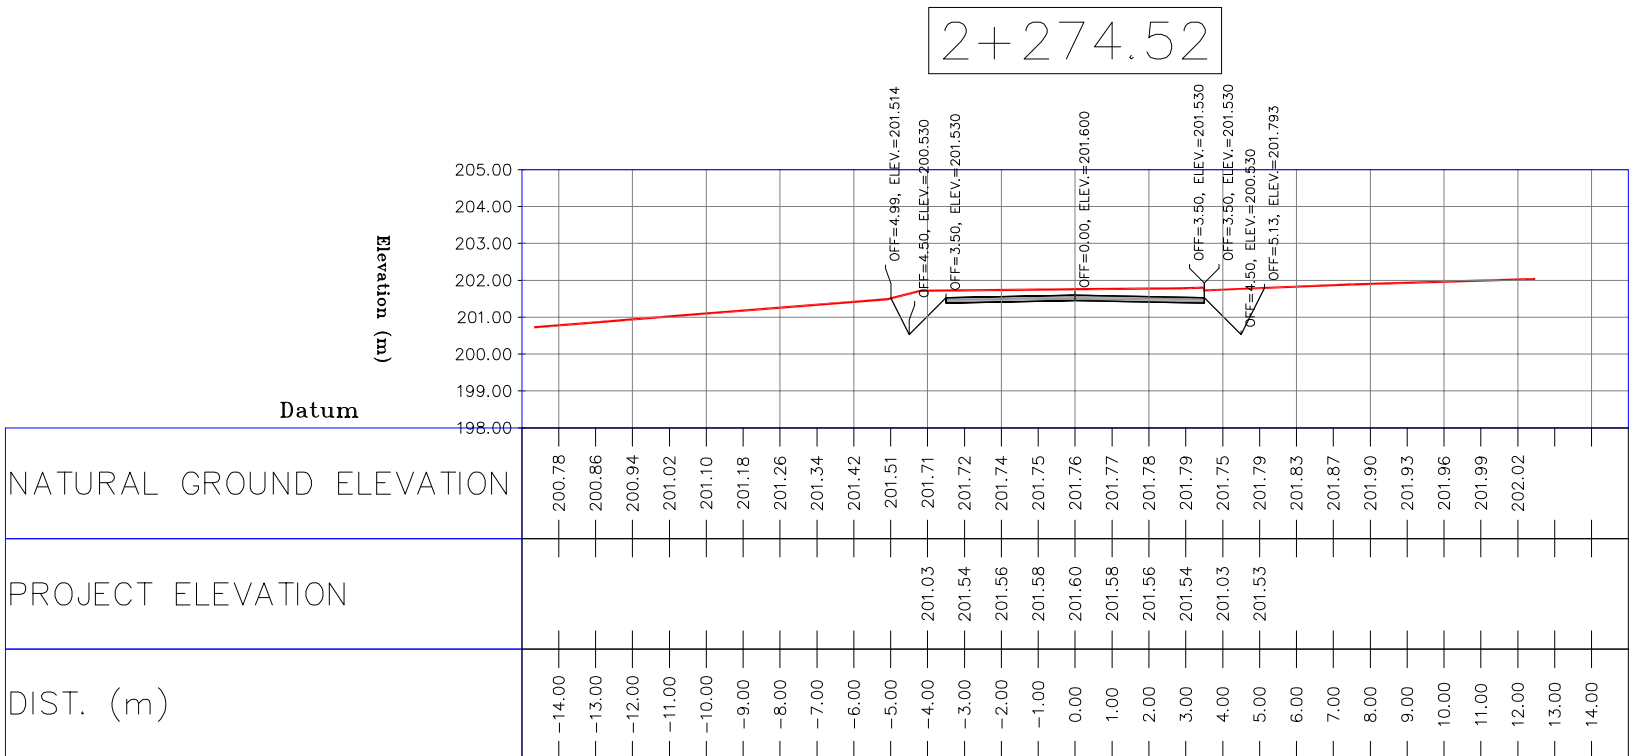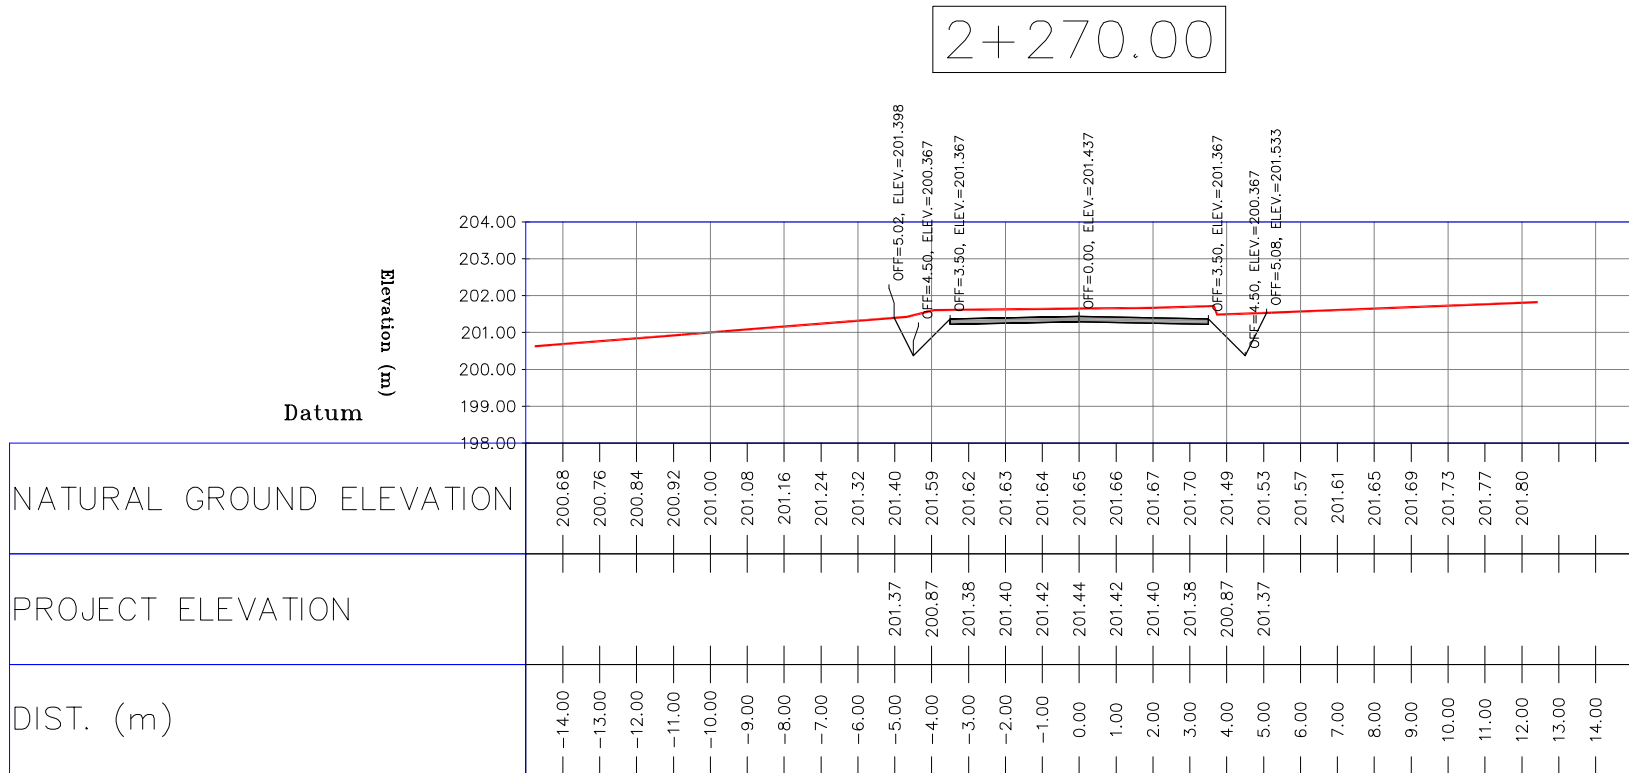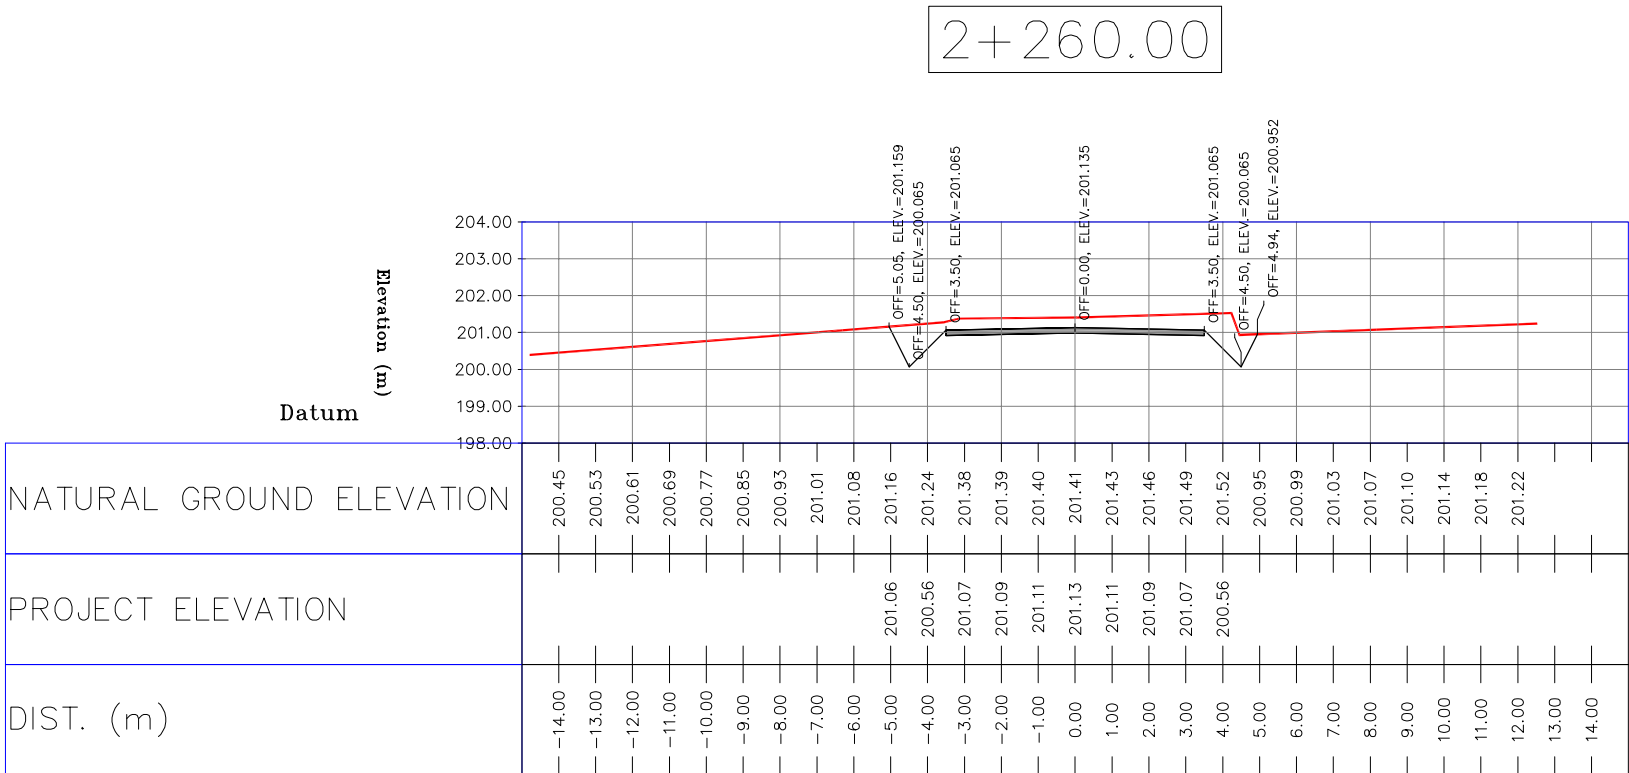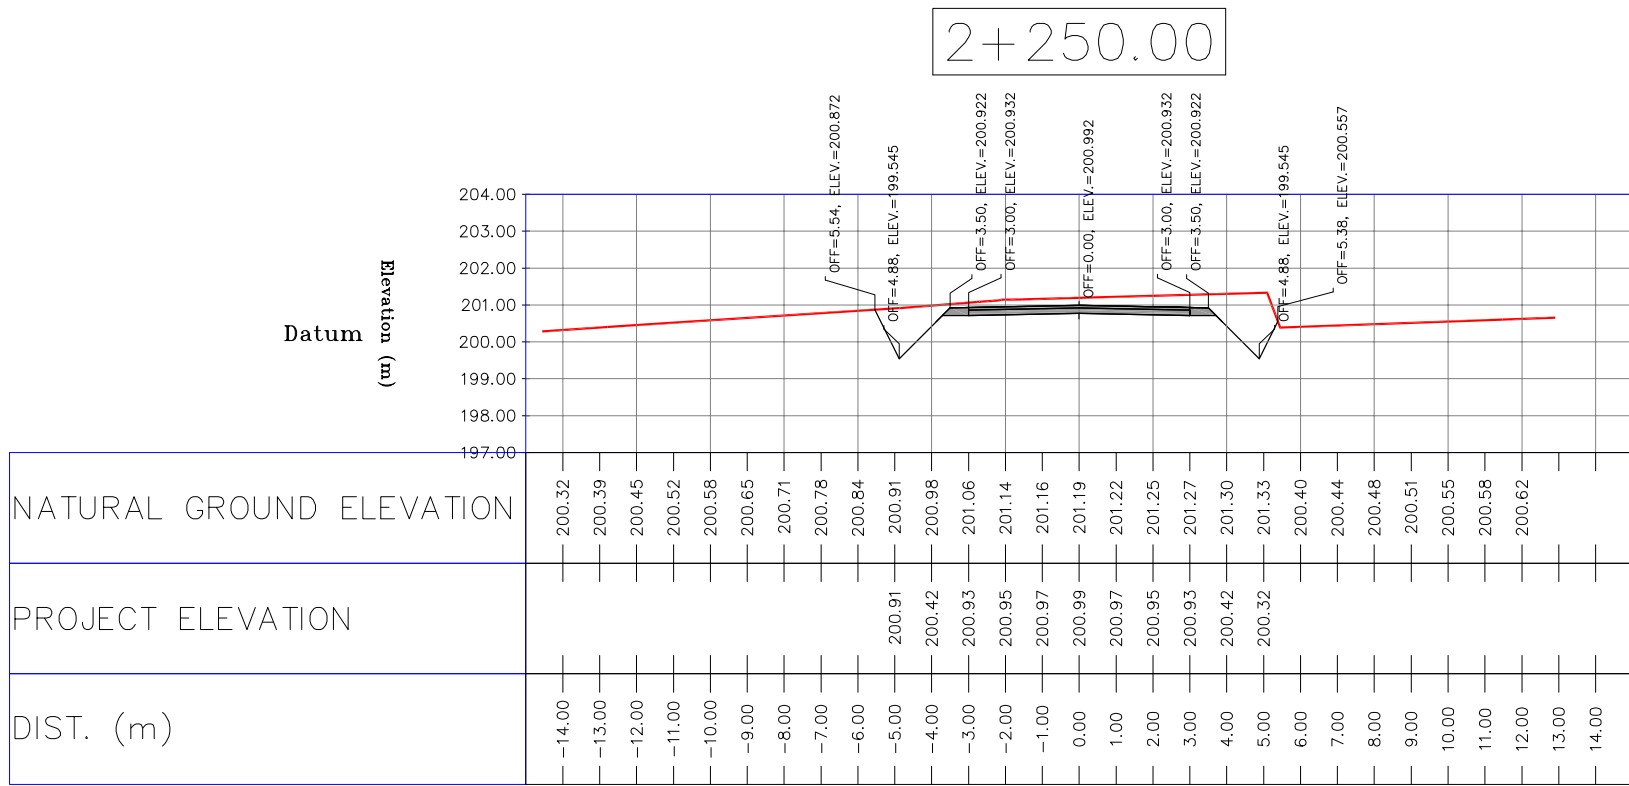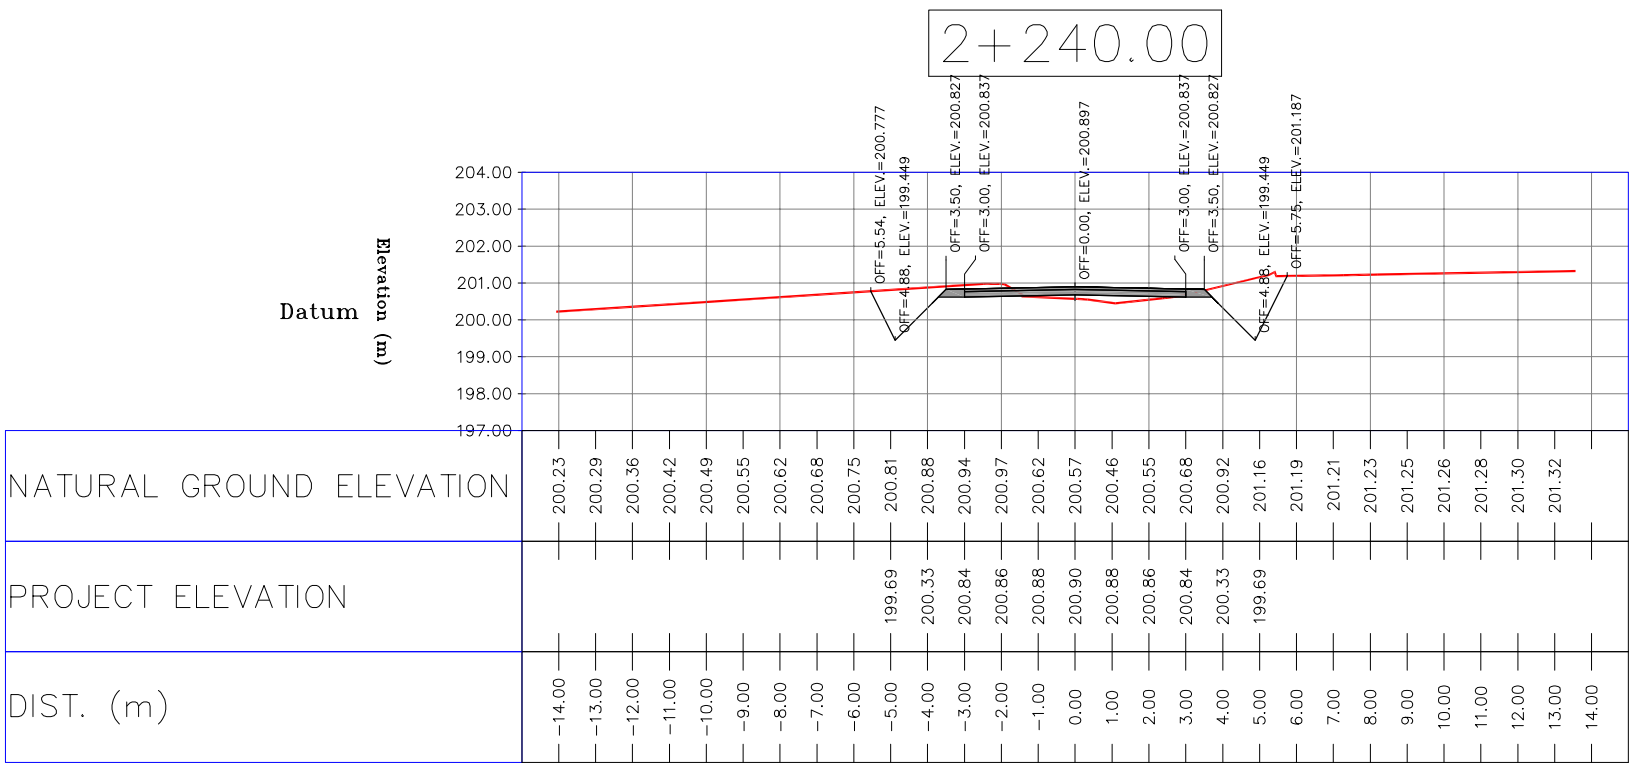

NOTES


1-ALL COORDINATES AND ELEVATIONS ARE IN METER.

2-ALL DRAWINGS SHALL BE CHECKED BY CONTRACTOR WITH RELATIVE DRAWINGS BEFORE CONSTRUCTION.











3-GEODETIC PARAMETERS FOR COORDINATES ARE AS BELOW:
HORIZONTAL COORDINATE SYSTEM: WGS84/UTM ZONE 39
ELLIPSOID : WORLD GEODETIC SYSTEM 1984 (WGS84)
MAP PROJECTION: UNIVERSAL TRANSVERSE MERCATOR (UTM)
VERTICAL DATUM: MSL

4-THE SUITABLE MATERIAL FOR FILLING SHALL BE COLLECTED BASED ON TO THE BELOW RULES:
- PROJECT GEOTECHNICAL INVESTIGATION REPORT, BORROW MATERIALS AND SPECIFICATION STUDY PART.
- "GENERAL SPECIFICATION FOR ROAD" NO. 101, SECTION 207, IRAN PLANNING AND BUDGET ORGANIZATION.
- PROJECT GENERAL SPECIFICATION "SPECIFICATION FOR EARTH WORK" DOCUMENT NUMBER "BK-GNRL-PEDCO-000-CV-SP-0004".
- GEOTECHNICAL REPORTS AND CLIENT'S SITE SUPERVISORY BODY RECOMMENDATIONS AND APPROVALS.





5-BEFORE ANY EARTH WORK ACTIVITIES (CUT OR FILL), TOP AND UNSUITABLE SOIL (MARN,...) SHALL BE REMOVED AS GEOTECHNICAL RECOMMENDATION AND SUPERVISOR'S REQUIREMENTS.

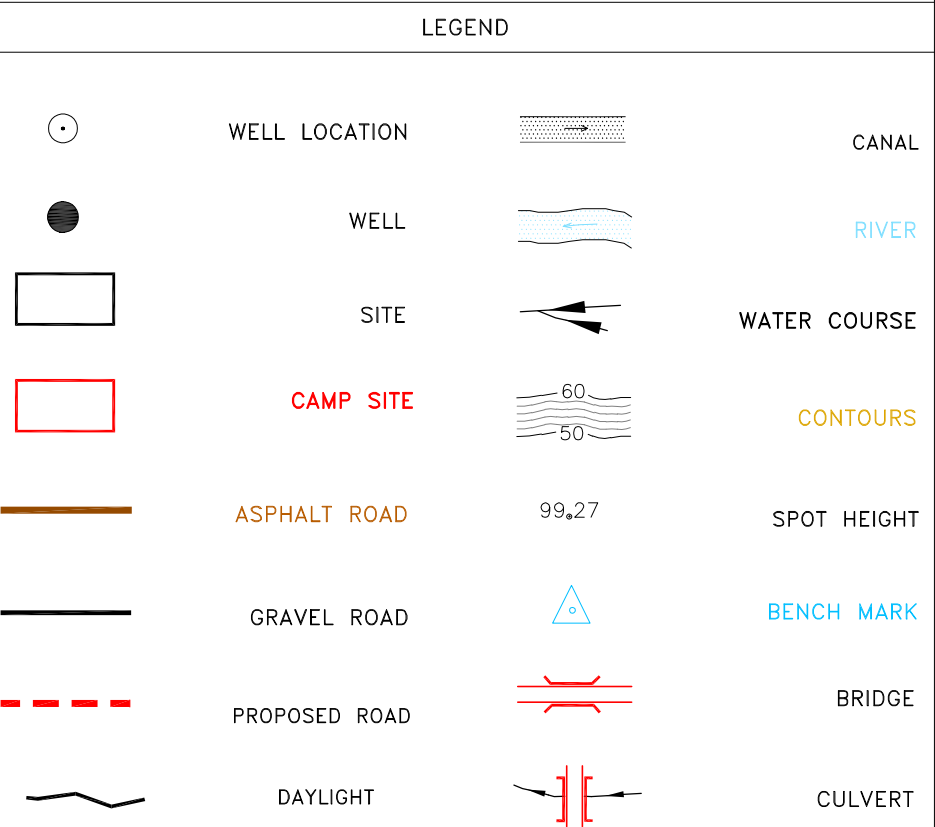

REFERENCE DRAWING	DRG. No.
General Civil Layout -BK14	BK-BK14-PEDCO-110-CV-PY-0001
Rough Grading Plan-BK14	BK-BK14-PEDCO-110-CV-PY-0003
Specification For Earth Work	BK-GNRL-PEDCO-000-CV-SP-0004
Standard Drawing For Slope Protection Details	BK-GN

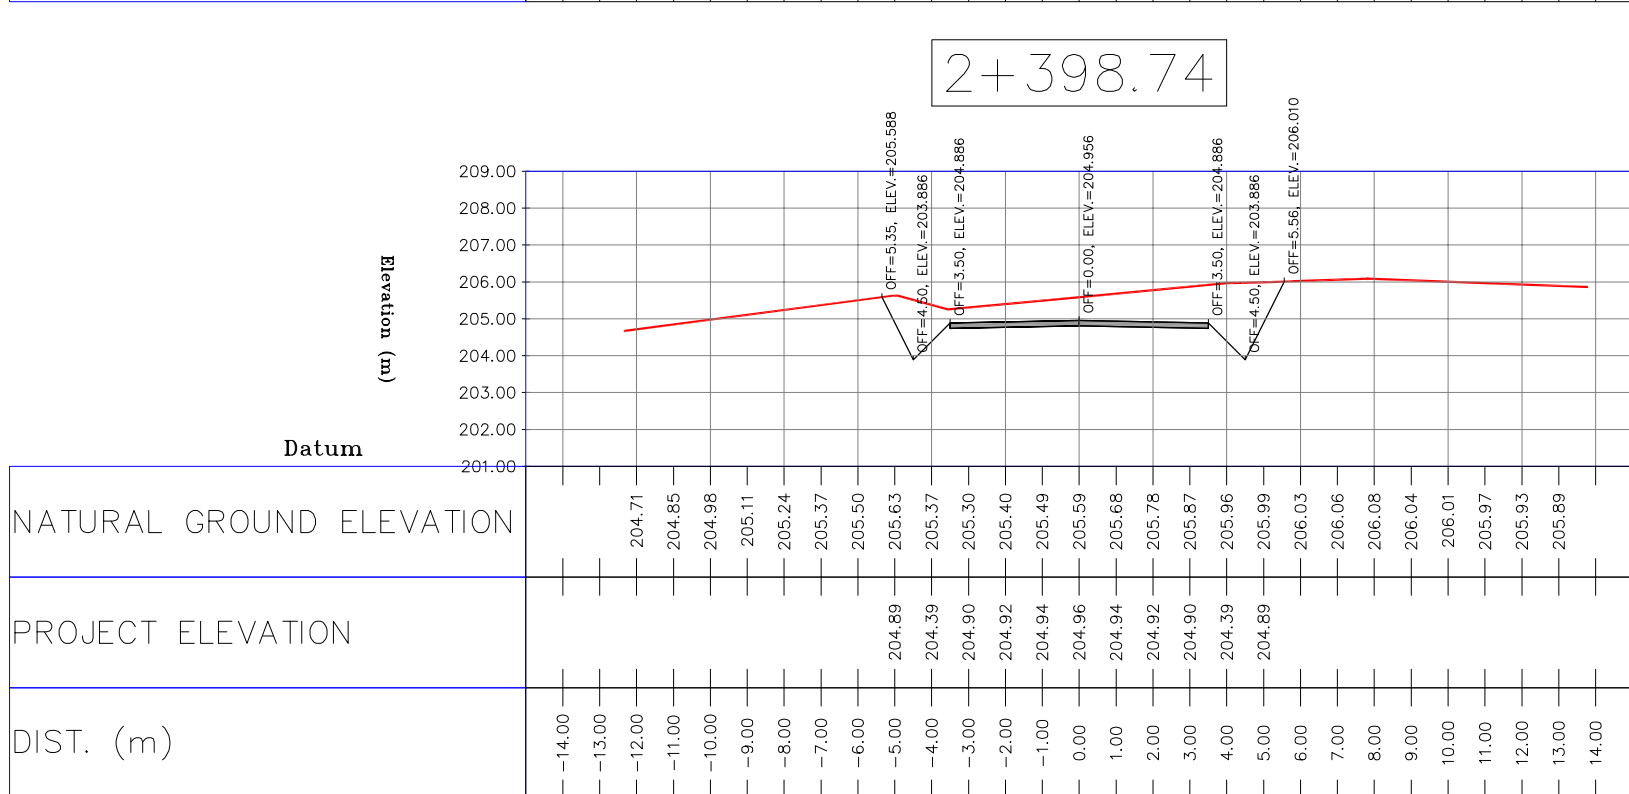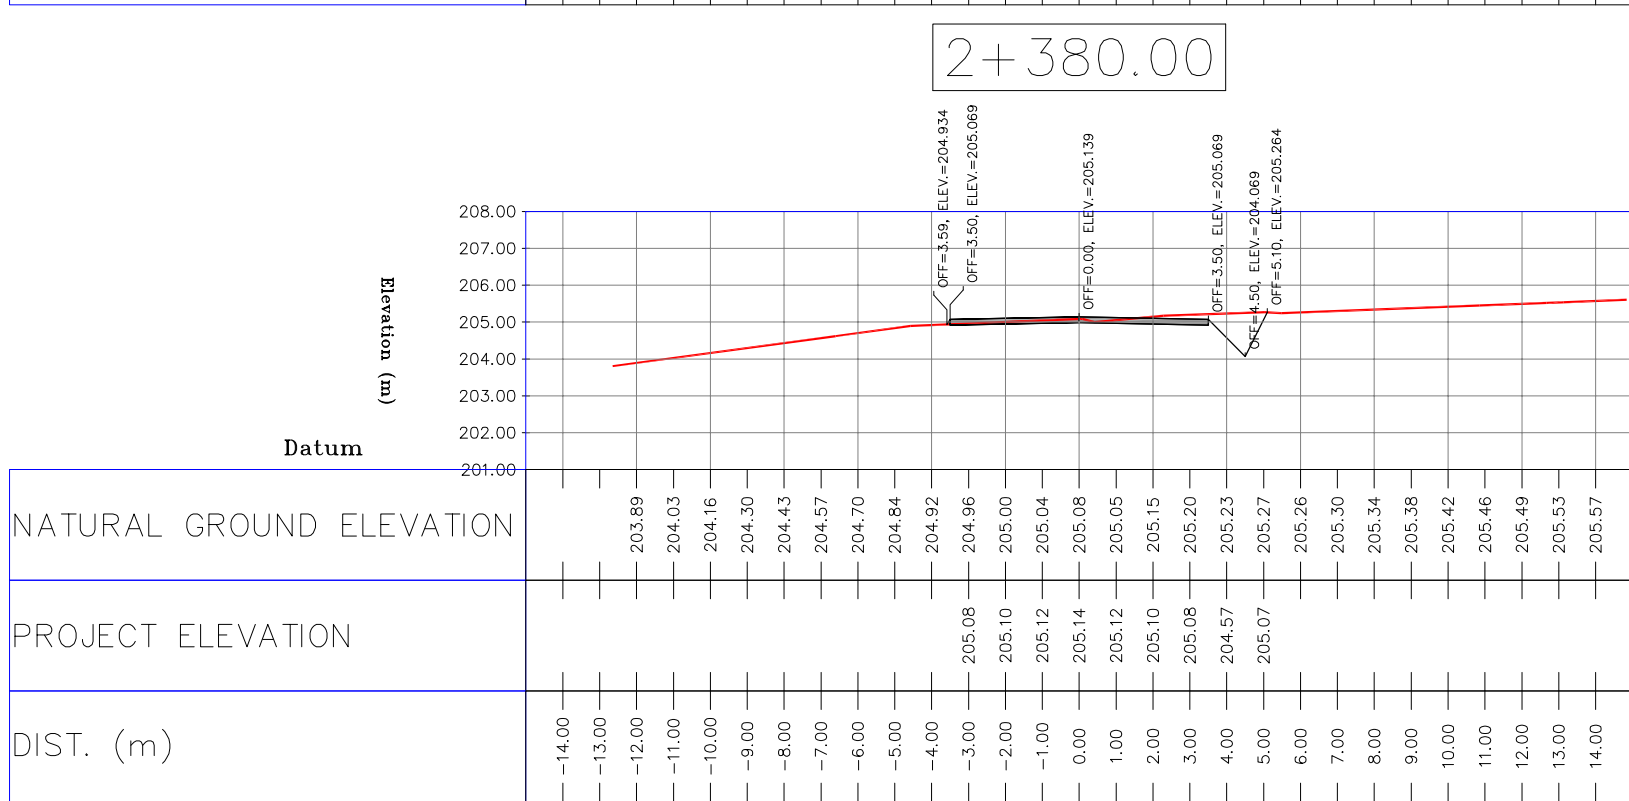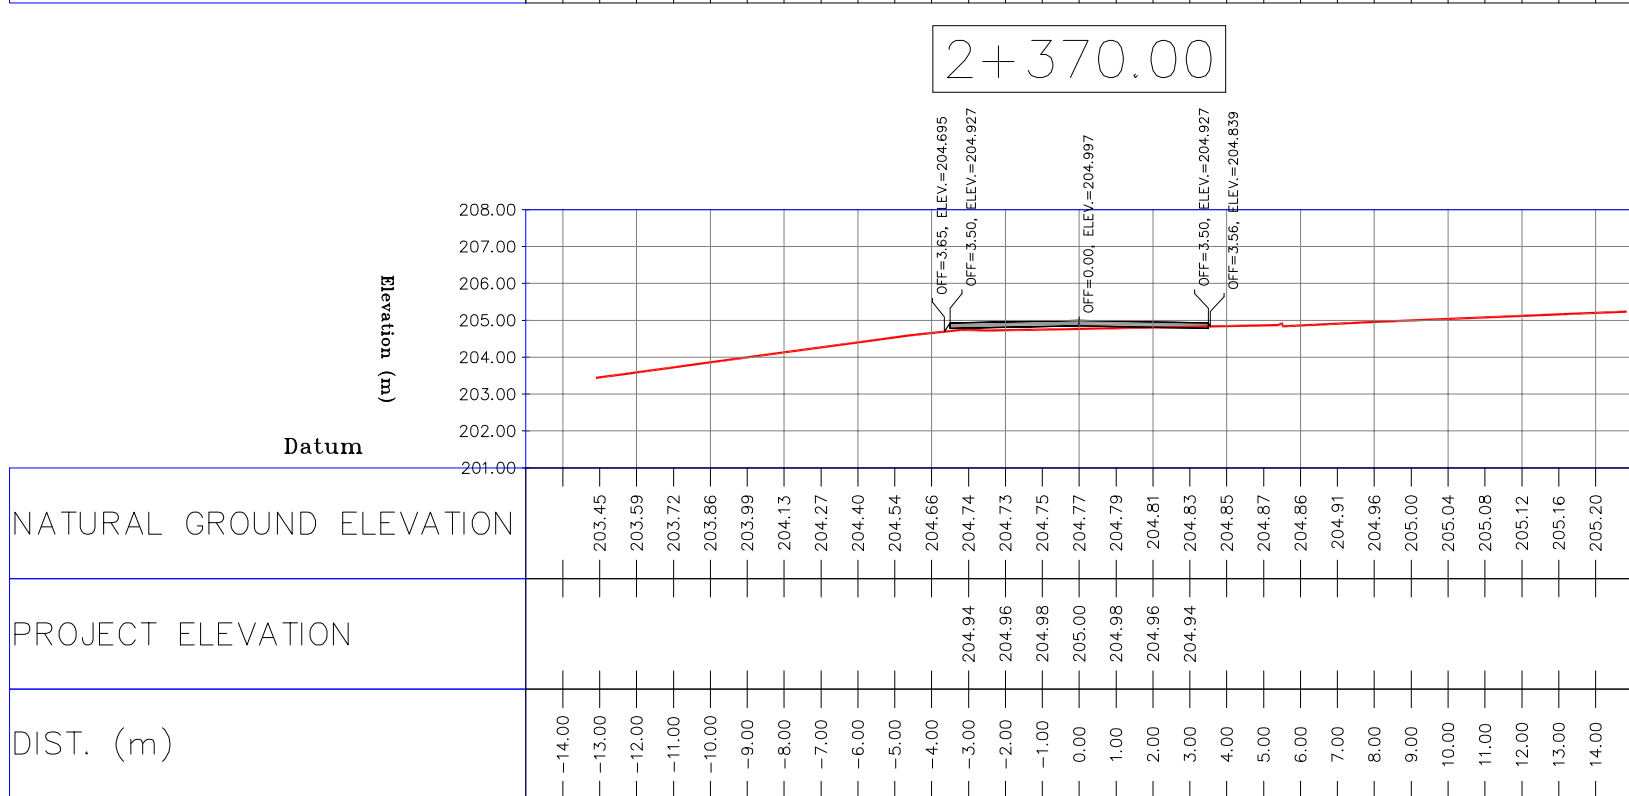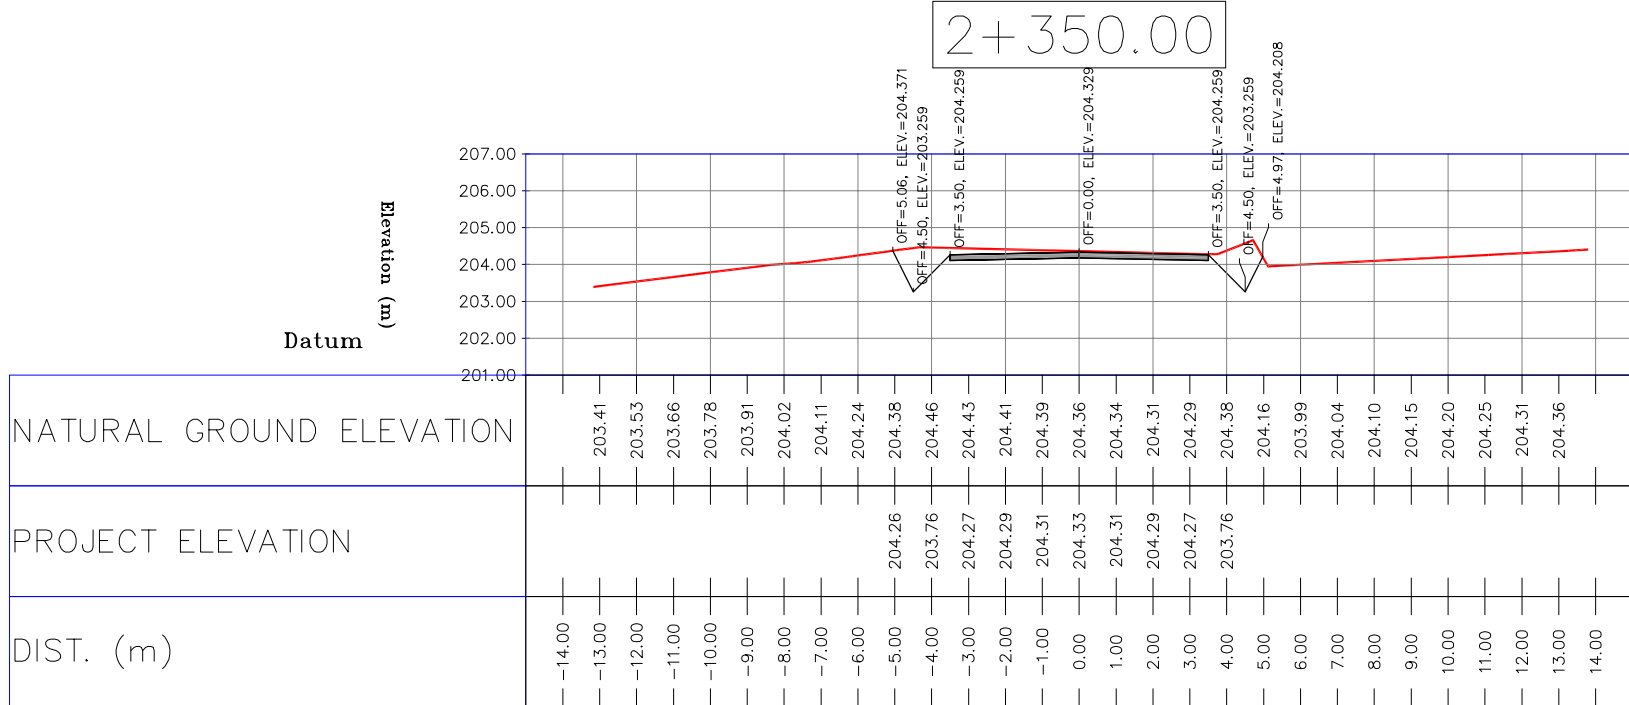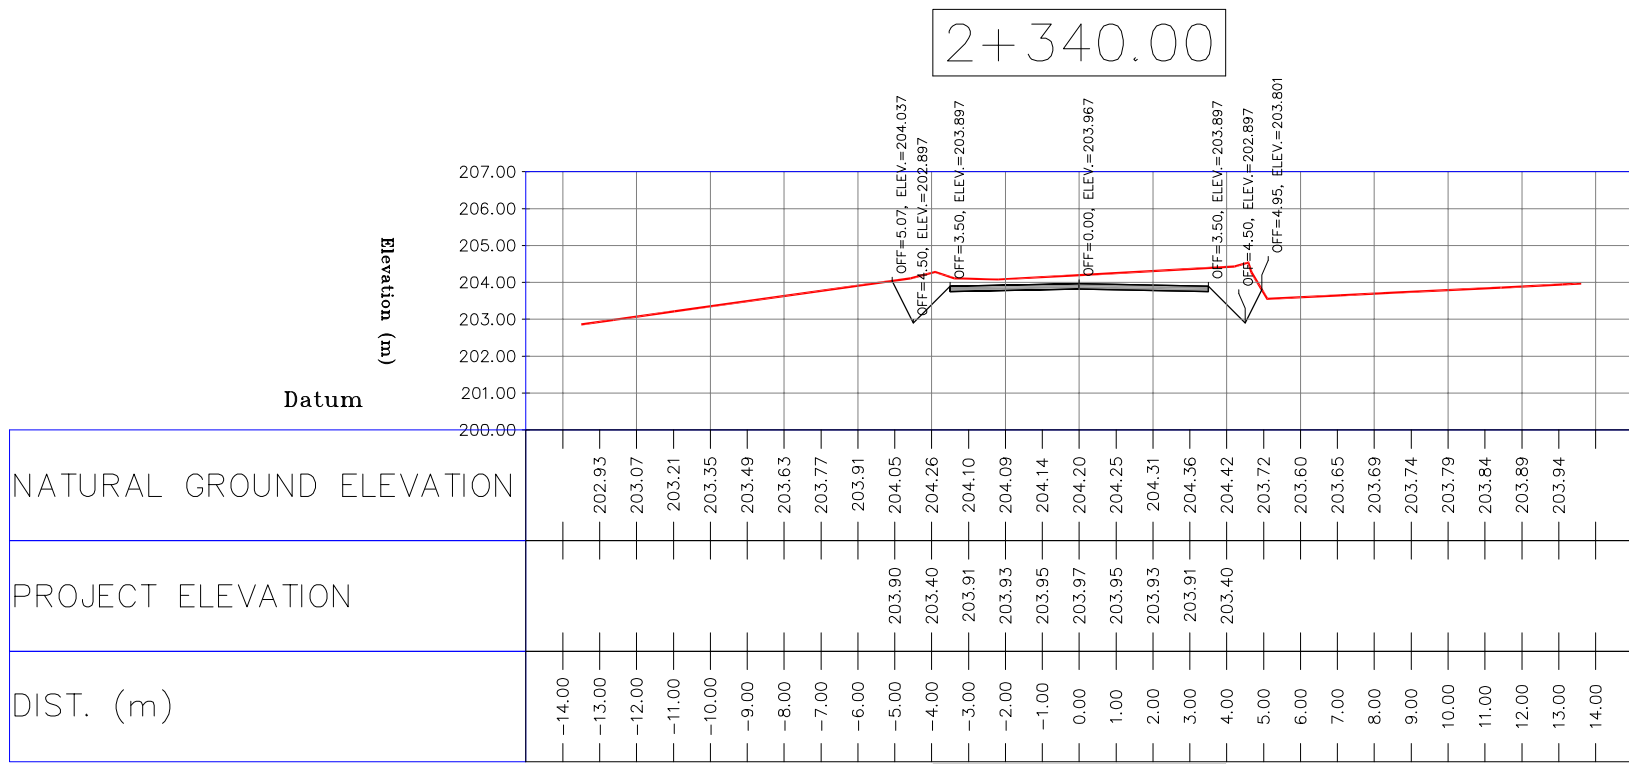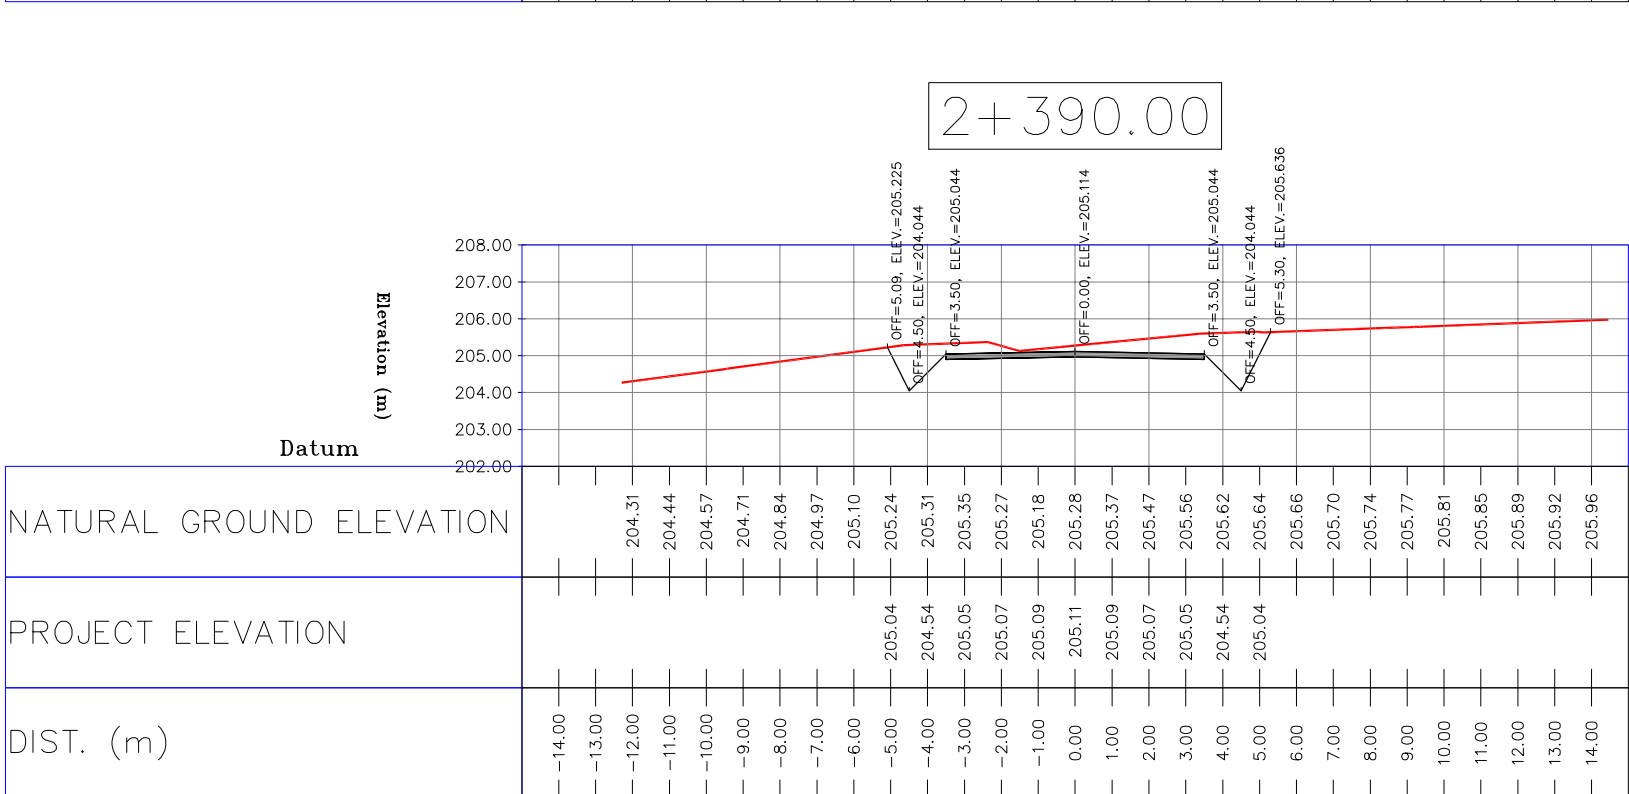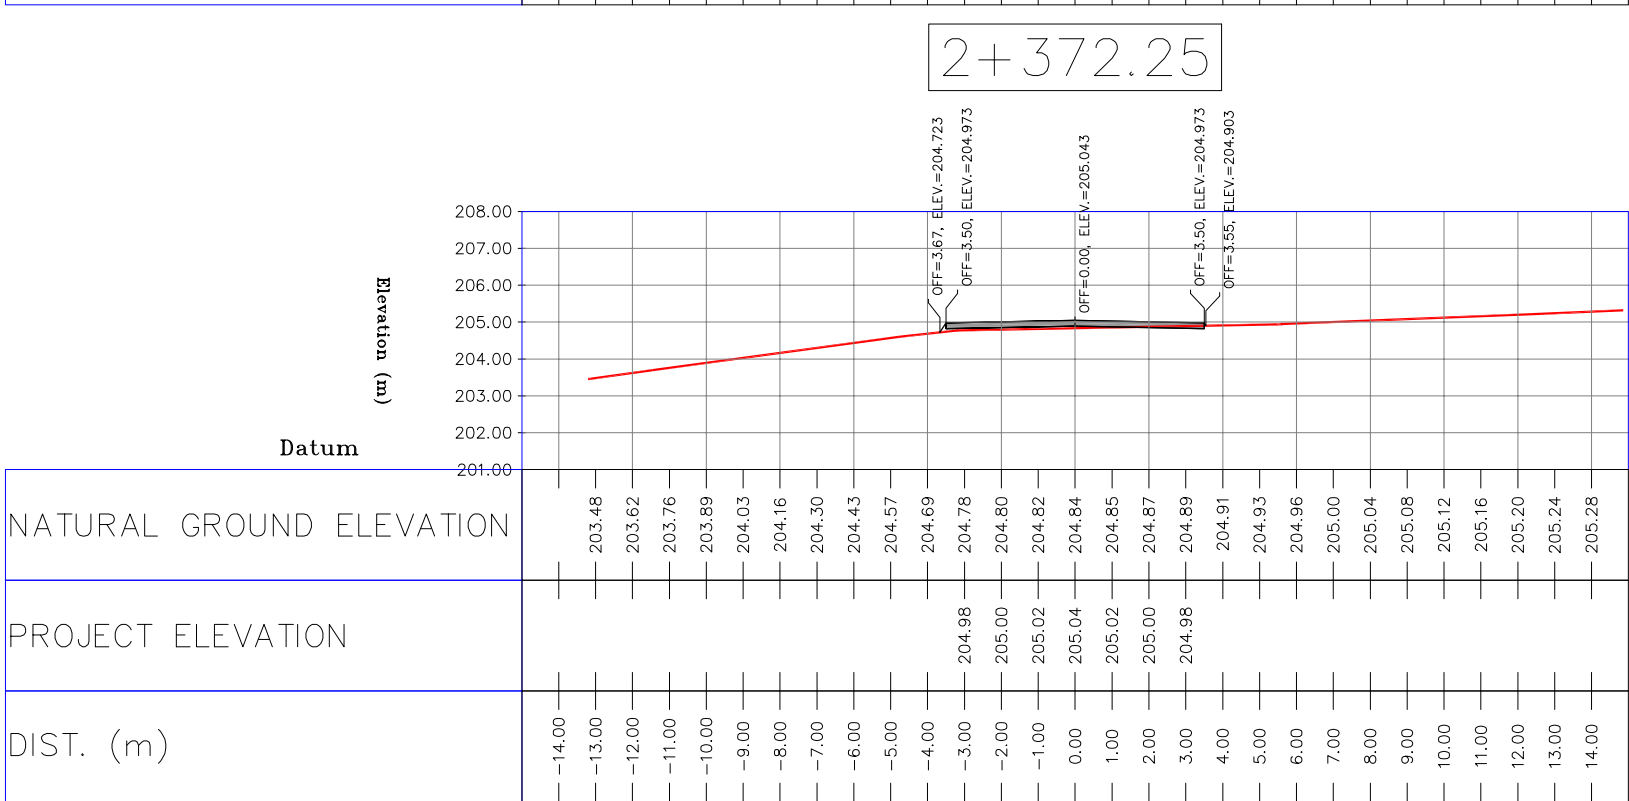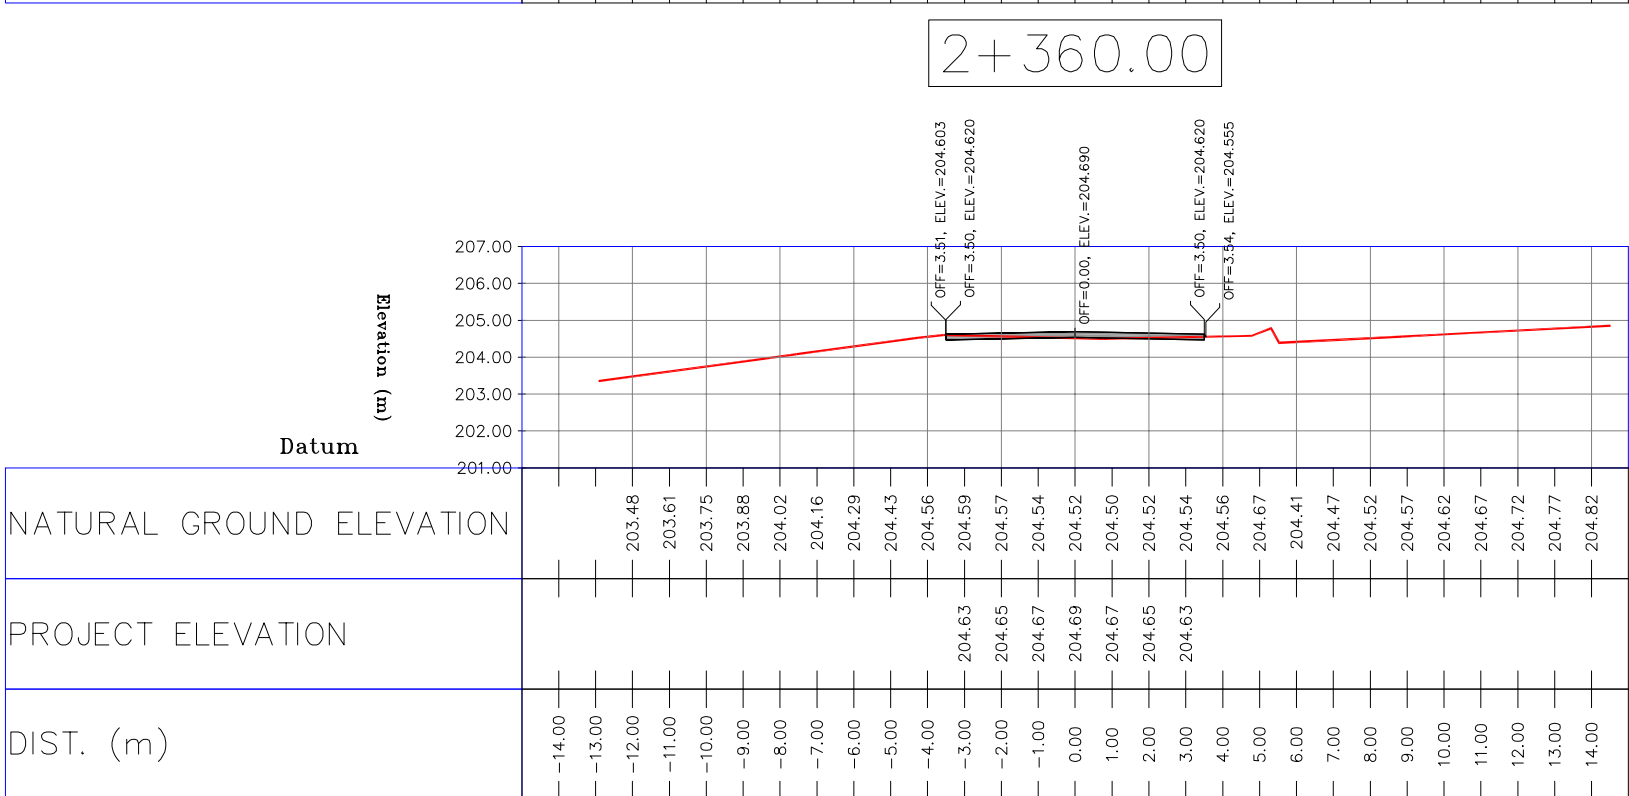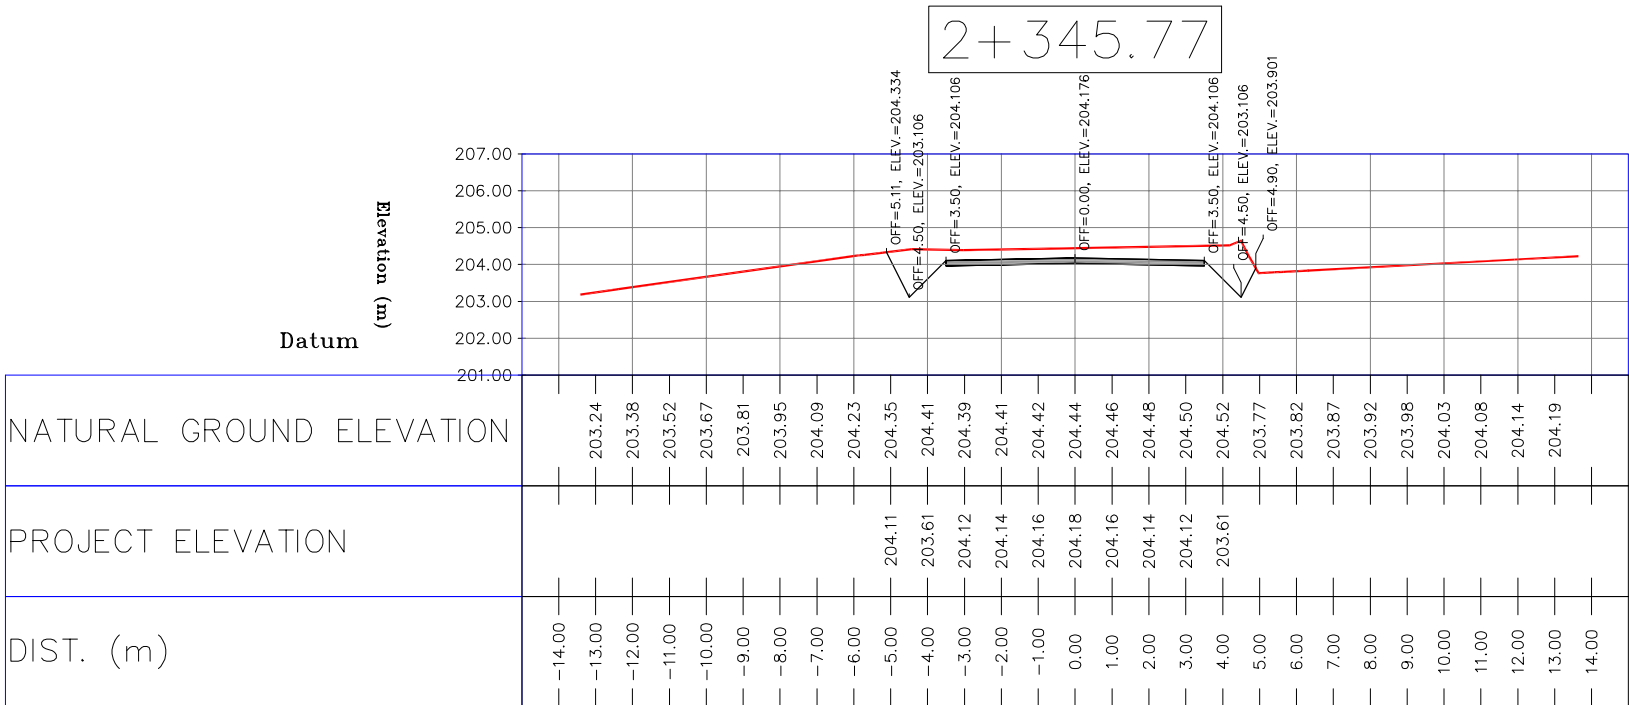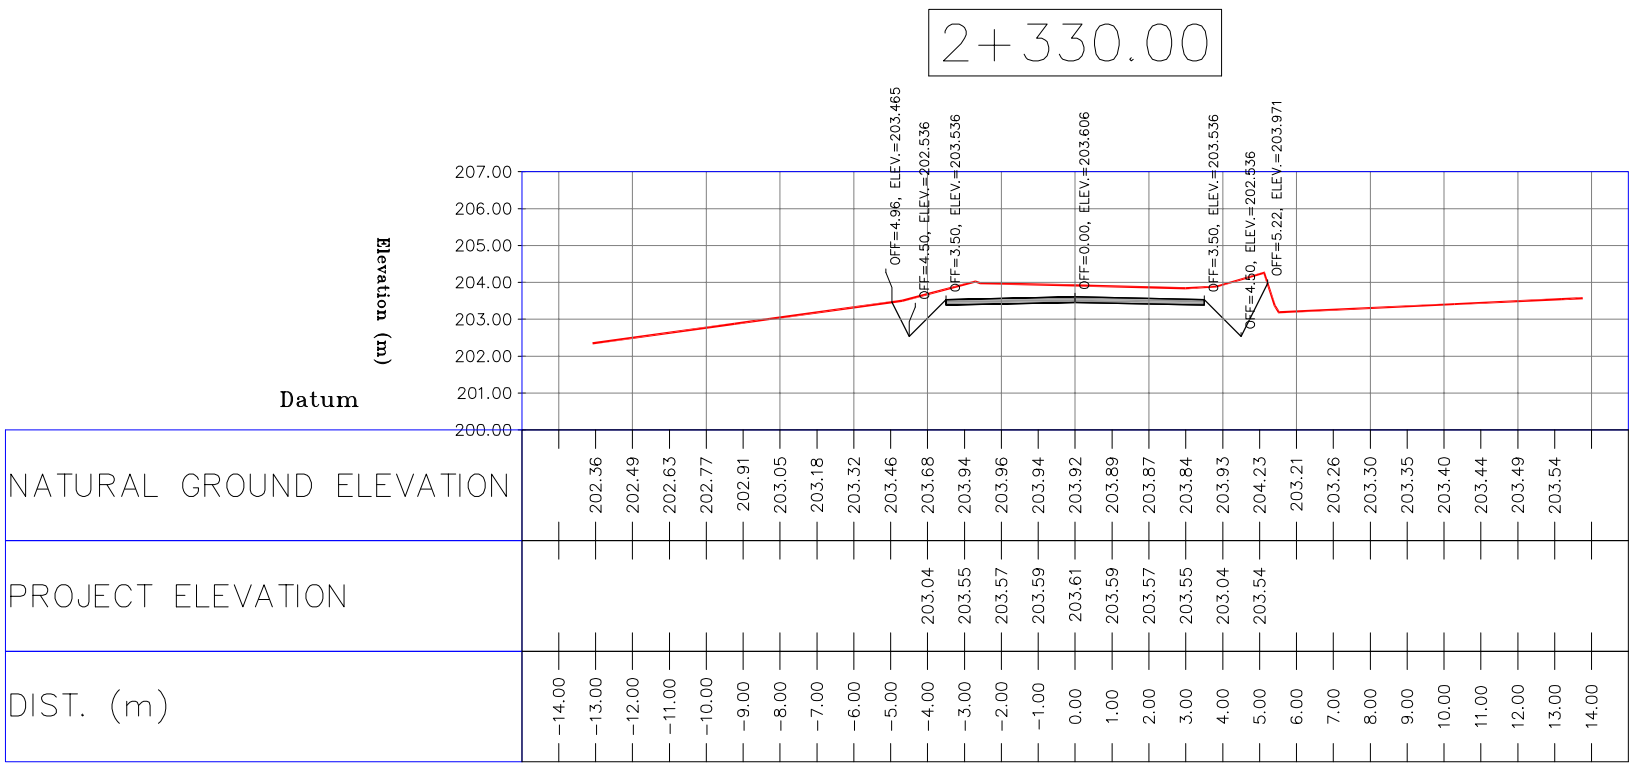

D02	MAR.2023	IFA	R.BERLOUE	M.FAKHARIAN	M.MEHRSHAD	***	***	*****	***	*****	***	*****	
D01	NOV.2022	IFA	R.BERLOUE	M.FAKHARIAN	M.MEHRSHAD	***	REV.	DESCRIPTION	BY	DATE	BY	DATE	
D00	OCT.2022	IFC	R.BERLOUE	M.FAKHARIAN	M.MEHRSHAD	***			CHECKED	REV.	APPR.		
REV.	DATE	P.O.I.S	PREP.	CHK.	APP.	AUT.	اصل و کلیه نسخ این نقشه و حق اقتضای متعلق به شرکت ملی مناطق نفت خیز جنوب میباشد.						
PROJECT NAME:							BINAK OILFIELD DEVELOPMENT/SUB-SURFACE WORK PACKAGES BK14 WHF MODIFICATIONS						
PROJECT NO.:							971020						
EPC CONTRACTOR:			EPD/EPC CONTRACTOR(GC):				BINAK OILFIELD DEVELOPMENT SUB-SURFACE WORK PACKAGES BK14 WHF MODIFICATIONS						
 HIRGAN ENERGY ~ DESIGN & INSPECTION COMPANIES			 PETROIRAN DEVELOPMENT COMPANY				 THE ORIGINAL AND ALL COPIES OF THIS DRAWING TOGETHER WITH THE COPYRIGHT THEREIN ARE THE SOLE PROPERTY OF N.I.S.O.C./ FIELDS						
							DATE	SCALE	DRAWING BY	CHECKED BY	PROJECT ENG.		
DRAWING TITLE:							NO CONSTRUCTION PERMITTED UNLESS DRAWING APPROVED						
CIVIL AND STRUCTURAL DRAWINGS - BK14 ACCESS ROAD TRANSVERSAL SECTIONS							APPROVED FOR CONSTRUCTION						
							BY:			DATE:			
SCALE	SIZE	DRAWING NO.			SHEET NO.	REV.	BUDGET REF.	LOCATION	SIZE	CLASS	SERIAL NO.	SHEET	REVISION
H=1:200 V=1:200	A1	BK-BK14-PEDCO-110-CV-DW-0001			67 OF 103	D01	053-073-9184	F	4	S	708209	67	D02

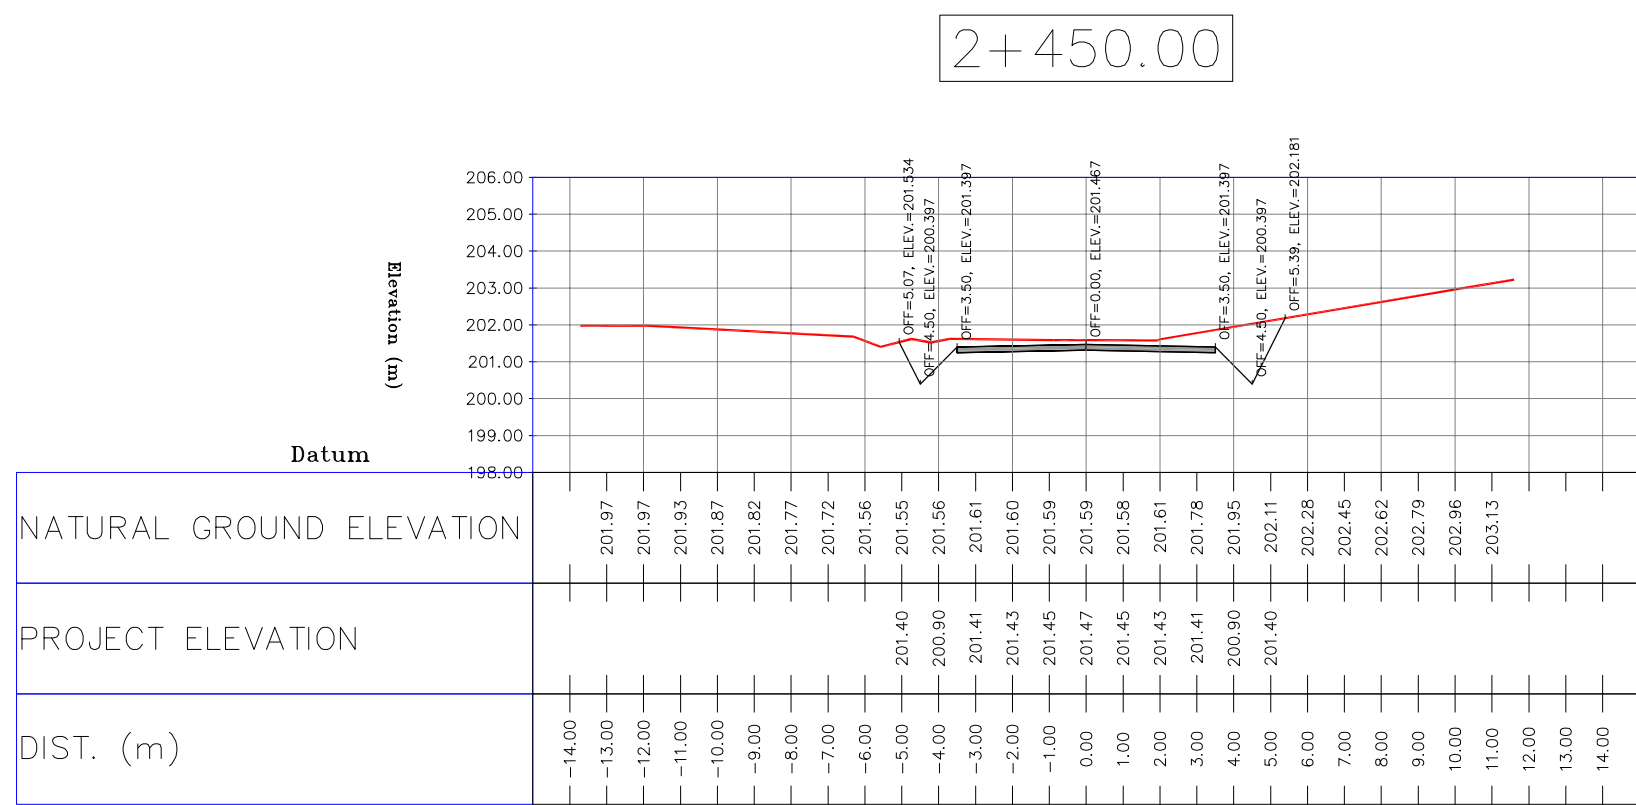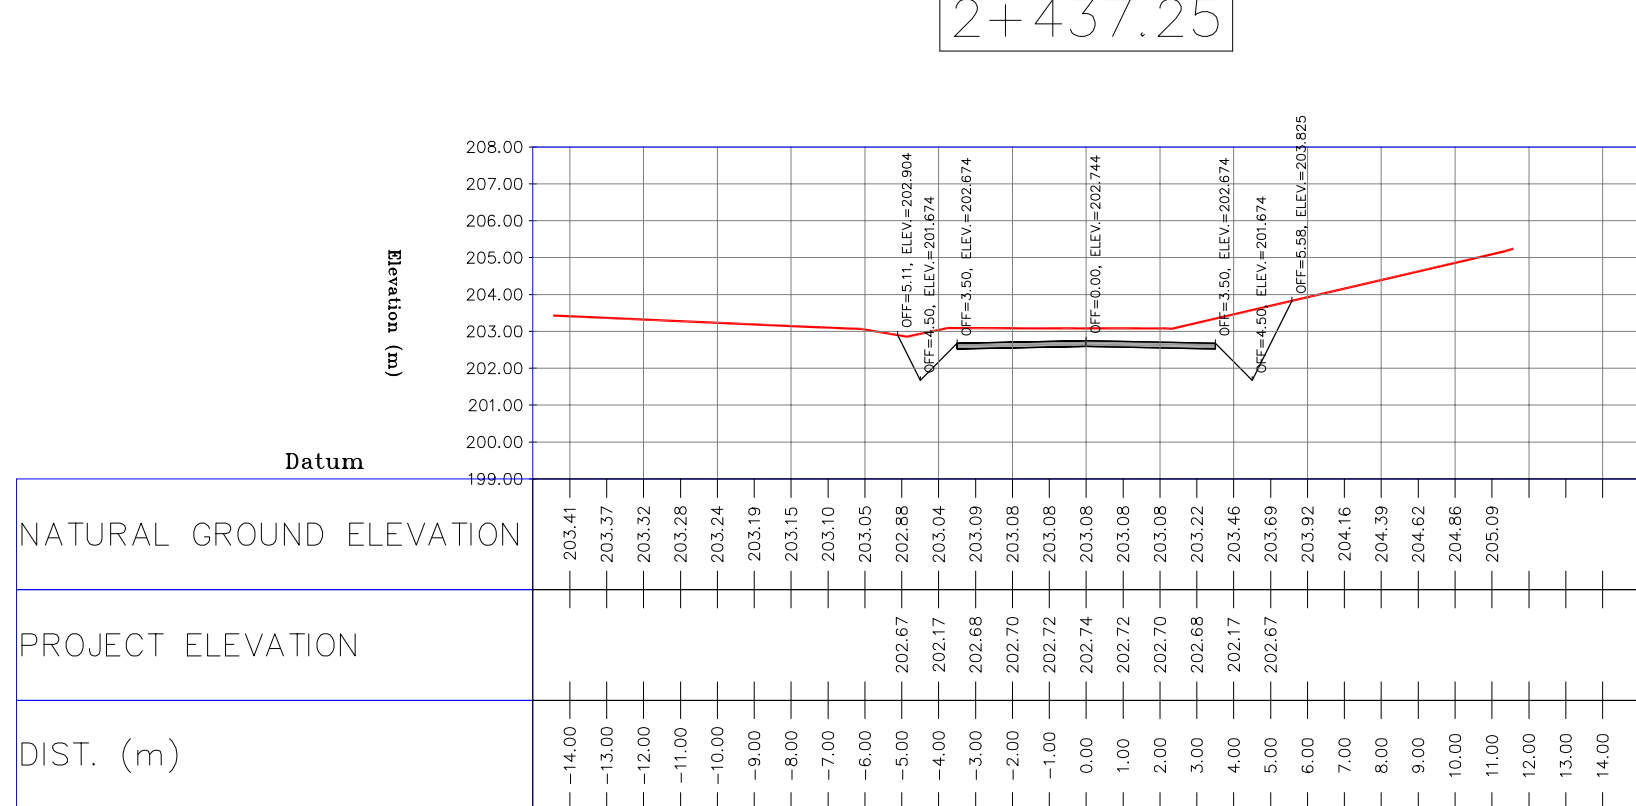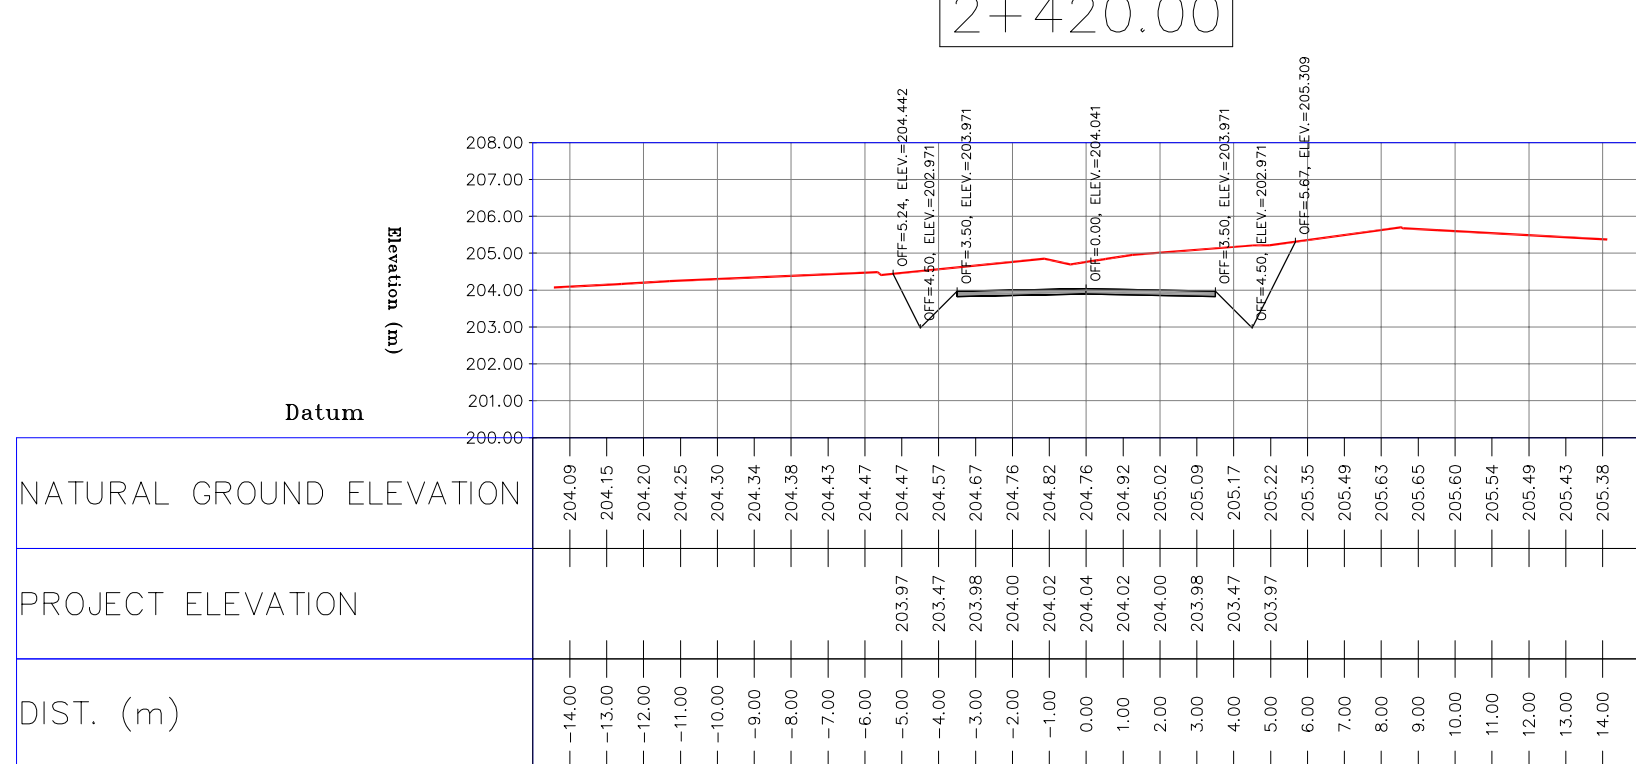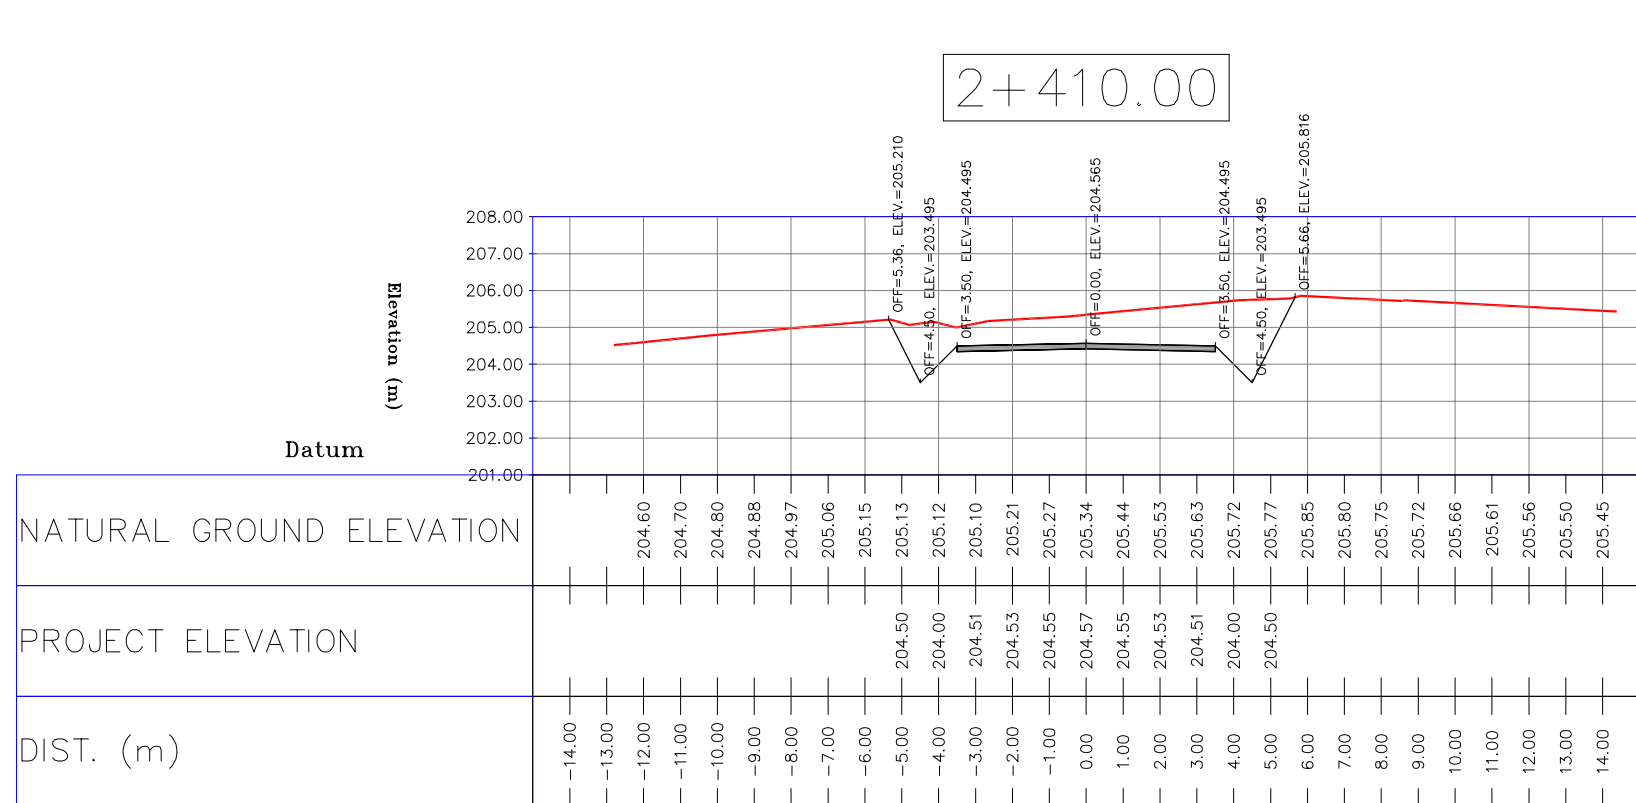

NOTES

1--ALL COORDINATES AND ELEVATIONS ARE IN METER.

2--ALL DRAWINGS SHALL BE CHECKED BY CONTRACTOR WITH RELATIVE DRAWINGS BEFORE CONSTRUCTION.


3--GEODETIC PARAMETERS FOR COORDINATES ARE AS BELOW:

HORIZONTAL COORDINATE SYSTEM:	WGS84/UTM Zone 39
ELLIPSOID :	WORLD GEODETIC SYSTEM 1984 (WGS84)
MAP PROJECTION:	UNIVERSAL TRANSVERSE MERCATOR (UTM)
VERTICAL DATUM:	MSL

4--THE SUITABLE MATERIAL FOR FILLING SHALL BE COLLECTED BASED ON TO THE BELOW RULES:

- PROJECT GEOTECHNICAL INVESTIGATION REPORT, BORROW MATERIALS AND SPECIFICATION STUDY PART.
- "GENERAL SPECIFICATION FOR ROAD" NO. 101, SECTION 207, IRAN PLANNING AND BUDGET ORGANIZATION.
- PROJECT GENERAL SPECIFICATION "SPECIFICATION FOR EARTH WORK" DOCUMENT NUMBER "BK-GN-GRAL-PEDCO-000-CV-SP-0004".
- GEOTECHNICAL REPORTS AND CLIENT'S SITE SUPERVISORY BODY RECOMMENDATIONS AND APPROVALS.


5--BEFORE ANY EARTH WORK ACTIVITIES (CUT OR FILL), TOP AND UNSUITABLE SOIL (WARM,...) SHALL BE REMOVED AS GEOTECHNICAL RECOMMENDATION AND SUPERVISOR'S REQUIREMENTS.

 LEGEND			
	WELL LOCATION		CANAL
	WELL		RIVER
	SITE		COURSE
	CAMP SITE		CONTOURS
	ASPHALT ROAD		SPOT HEIGHT
	GRAVEL ROAD		BENCH MARK
	PROPOSED ROAD		BRIDGE
	DAYLIGHT		CULVERT









REFERENCE DRAWING	DRG. NO.
General Civil Layout --BK14	BK-BK14-PEDCO-110-CV-PY-0001
Rough Grading Plan--BK14	BK-BK14-PEDCO-110-CV-PY-0003
Specification For Earth Work	BK-BK14-PEDCO-090-CV-SU-0004
Standard Drawing For Slope Protection Details	BK-BK14-PEDCO-090-CV-DW-0002
Geotechnical Investigation Report - BK14	BK-BK14-PEDCO-110-GT-RT-0001
Specification For Road & Paving	BK-BK14-PEDCO-110-CV-MT-0002
MTO For Civil Works - BK14	BK-BK14-PEDCO-110-CV-MT-0001

ABBREVIATION
PT= POINT
PVI= POINT OF VERTICAL INTERSECTION
LVC= LENGTH OF VERTICAL CURVE
BVCS= BEGIN OF VERTICAL CURVE STATION
BVCE= BEGIN OF VERTICAL CURVE ELEVATION
EVCS= END OF VERTICAL CURVE STATION
EVCE= END OF VERTICAL CURVE ELEVATION

KEY PLAN

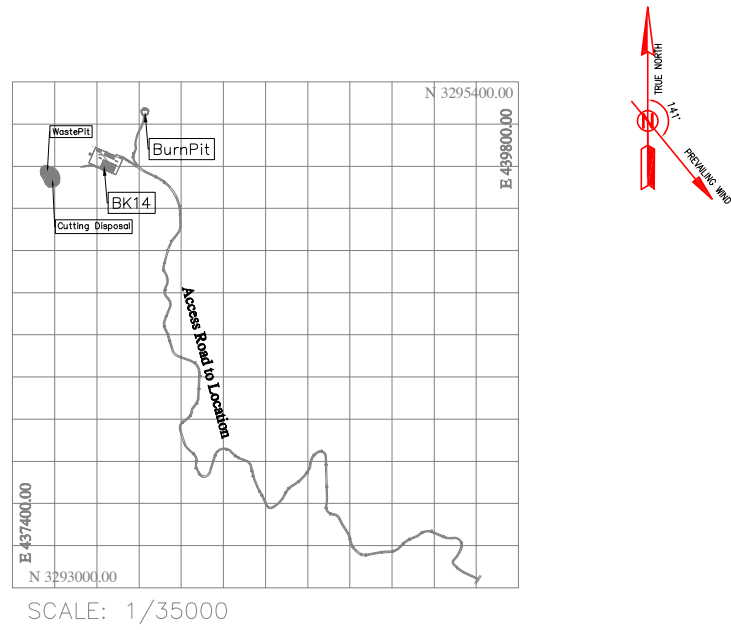









D02	MAR.2023	IFA	R.BERLOUJ	M.FAKHARIAN	M.MEHRSHAD	***	REV.	*****	***	***	***	***										
D01	NOV.2022	IFA	R.BERLOUJ	M.FAKHARIAN	M.MEHRSHAD	***	REV.	DESCRIPTION	BY	DATE	BY	DATE										
D00	OCT.2022	IFS	R.BERLOUJ	M.FAKHARIAN	M.MEHRSHAD	***			CHECKED													
REV.	DATE	P.O.I.C	PREP.	CHK.	APP.	AUT.			APPR.	اصل و کليه نسخ اين نقشه و حق افشاي منافع به شرکت ملي منافع غير خنوب ميانند.												
PROJECT NAME: BINAK OILFIELD DEVELOPMENT/SUB-SURFACE WORK PACKAGES BK14 WHF MODIFICATIONS							 THE ORIGINAL AND ALL COPIES OF THIS DRAWING TOGETHER WITH THE COPYRIGHT THEREIN ARE THE SOLE PROPERTY OF N.I.S.O.C./ FIELDS															
EPC CONTRACTOR:			EPD/EPC CONTRACTOR(GC):				BINAK OILFIELD DEVELOPMENT SUB-SURFACE WORK PACKAGES BK14 WHF MODIFICATIONS															
 HIRGAN ENERGY - DESIGN & INSPECTION COMPANIES			 PETROIRAN DEVELOPMENT COMPANY PEDCO				<table><tr><td>DATE</td><td>SCALE</td><td>DRAWING BY</td><td>CHECKED BY</td><td>PROJECT ENG.</td></tr><tr><td></td><td></td><td></td><td></td><td></td></tr></table>						DATE	SCALE	DRAWING BY	CHECKED BY	PROJECT ENG.					
DATE	SCALE	DRAWING BY	CHECKED BY	PROJECT ENG.																		
DRAWING TITLE:							NO CONSTRUCTION PERMITTED UNLESS DRAWING APPROVED															
CIVIL AND STRUCTURAL DRAWINGS - BK14 ACCESS ROAD TRANSVERSAL SECTIONS							APPROVED FOR CONSTRUCTION															
BY:							DATE:															
SCALE	SIZE	DRAWING NO.			SHEET NO.	REV.	BUDGET REF.	LOCATION	SIZE	CLASS	SERIAL NO.	SHEET	REVISION									
H=1:200 V=1:200	A1	BK-BK14-PEDCO-110-CV-DW-0001			68 OF 103	D01	053-073-9184	F	4	S	708209	68	D02									

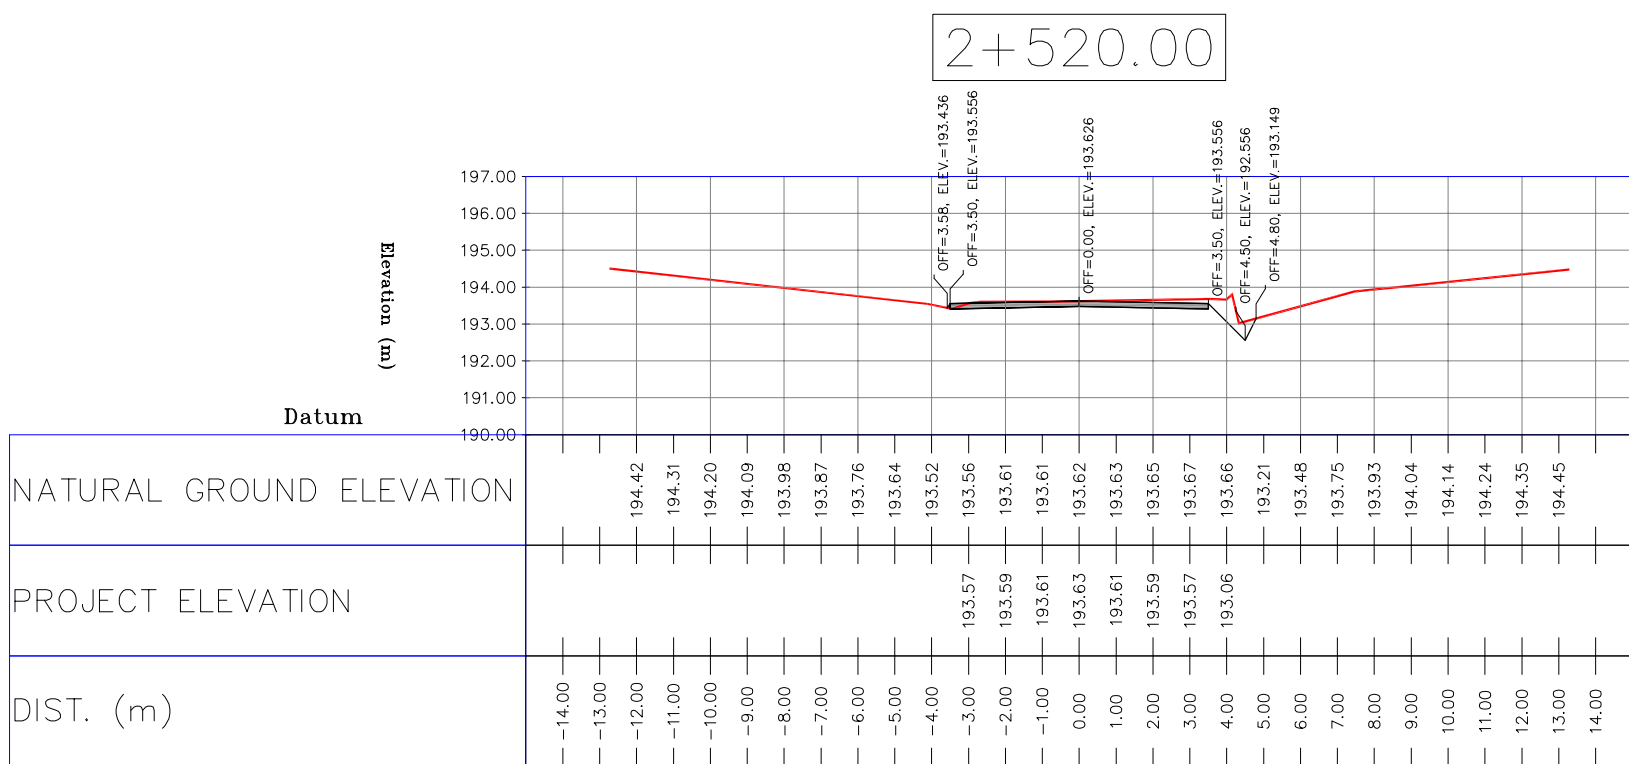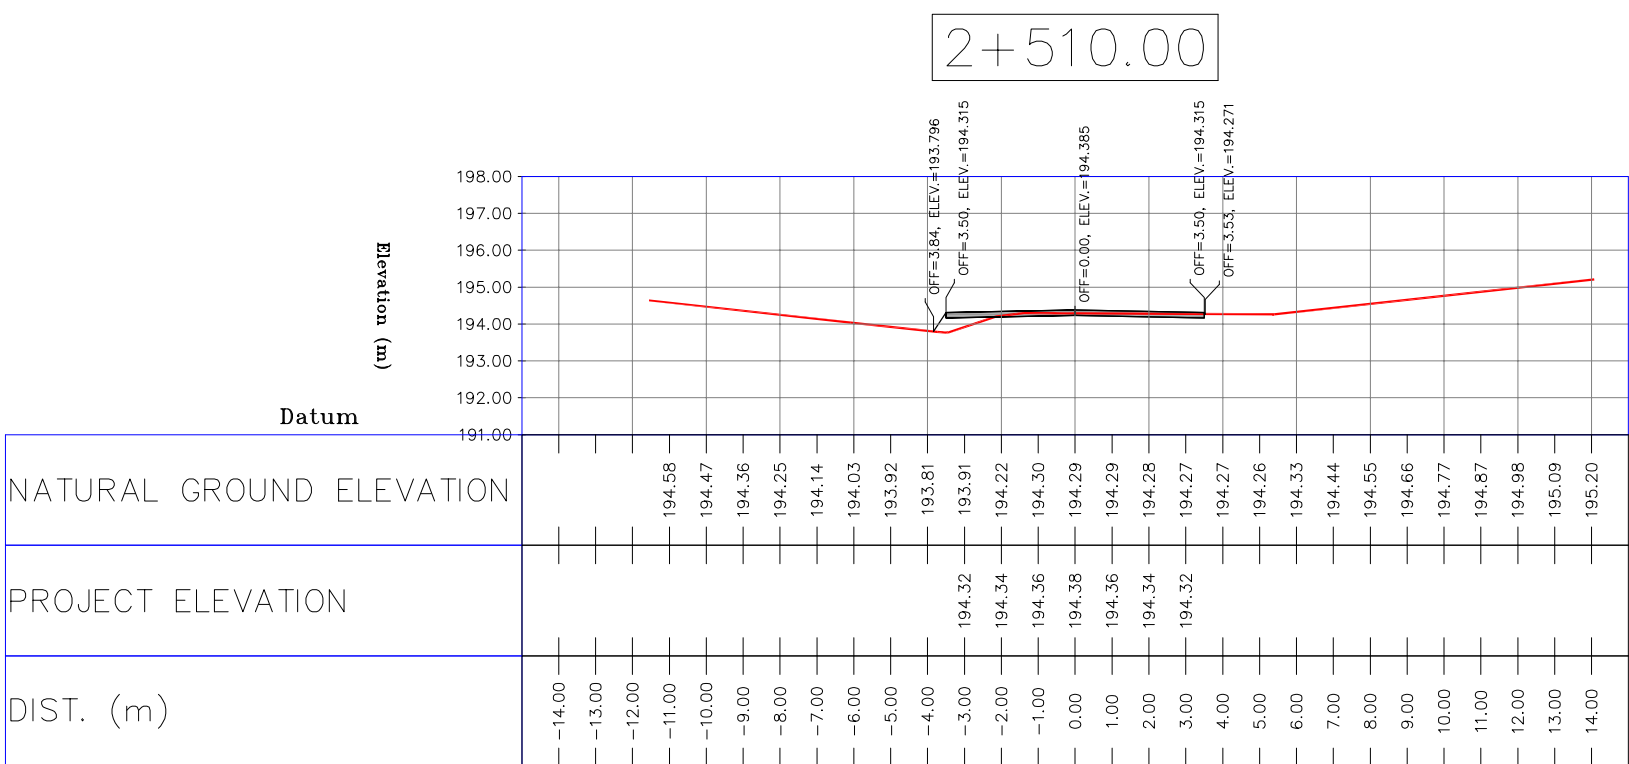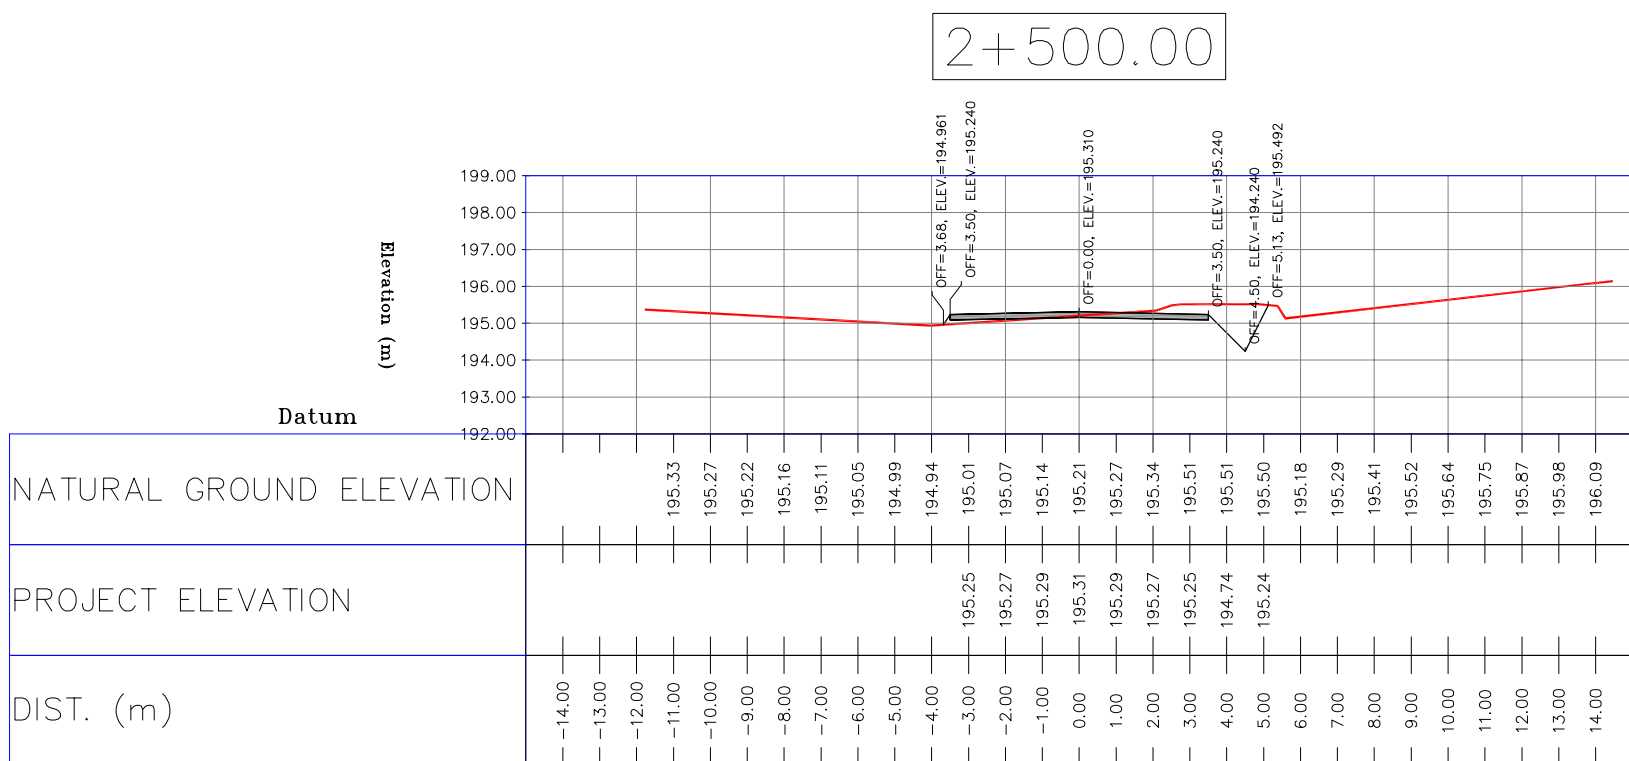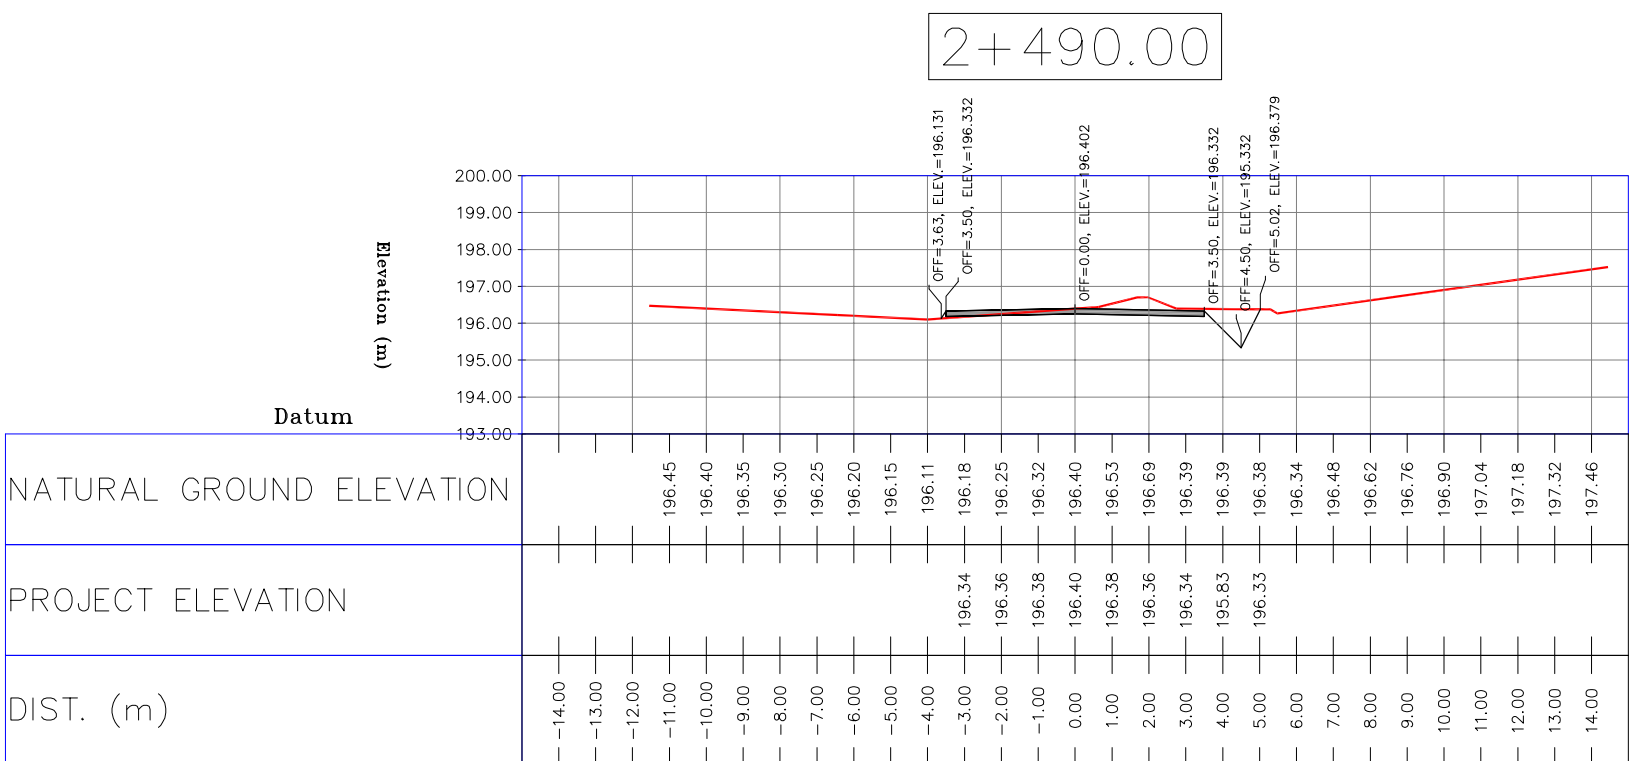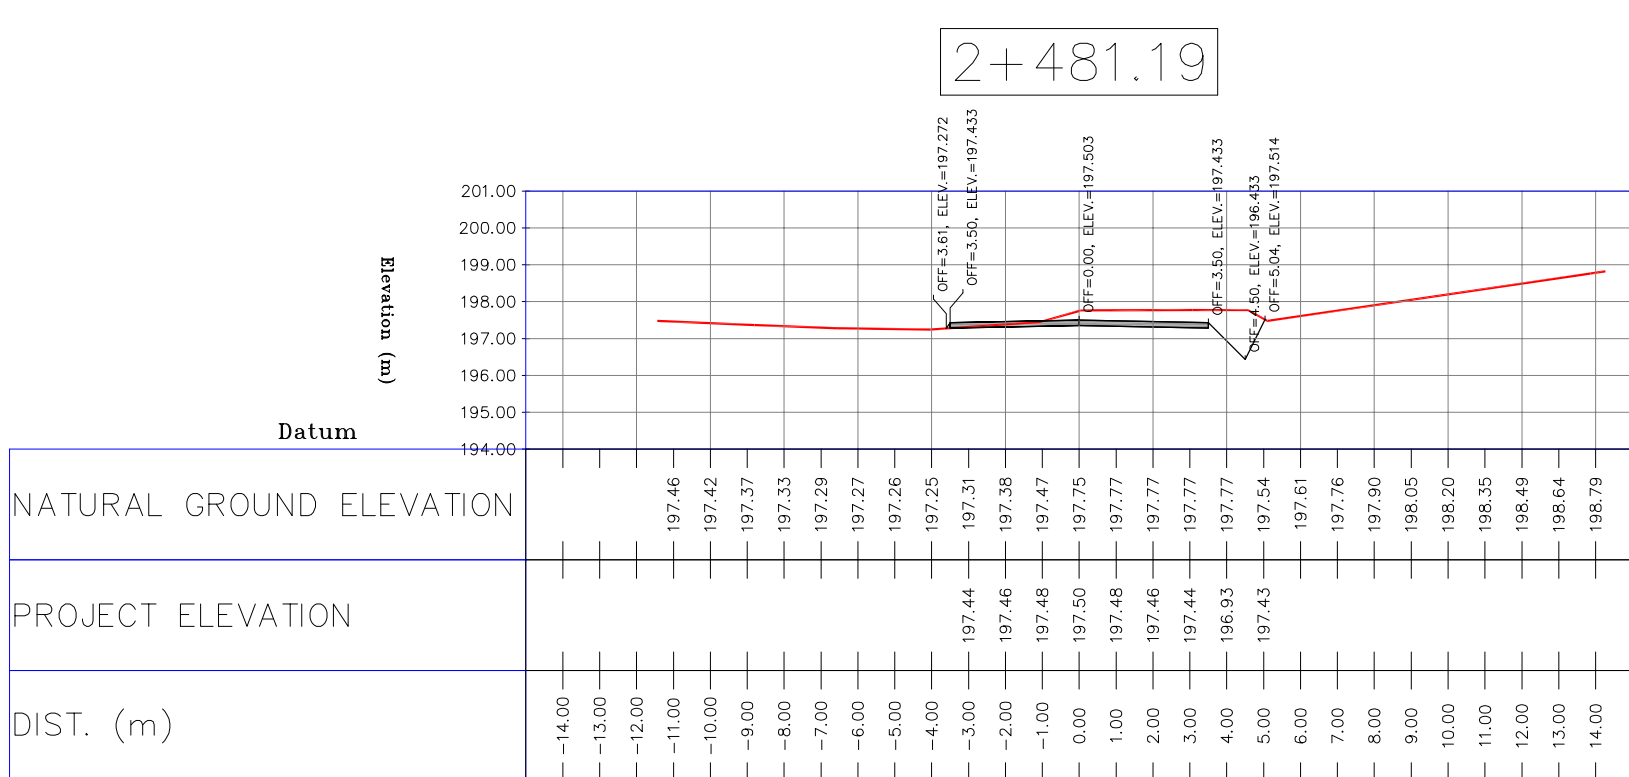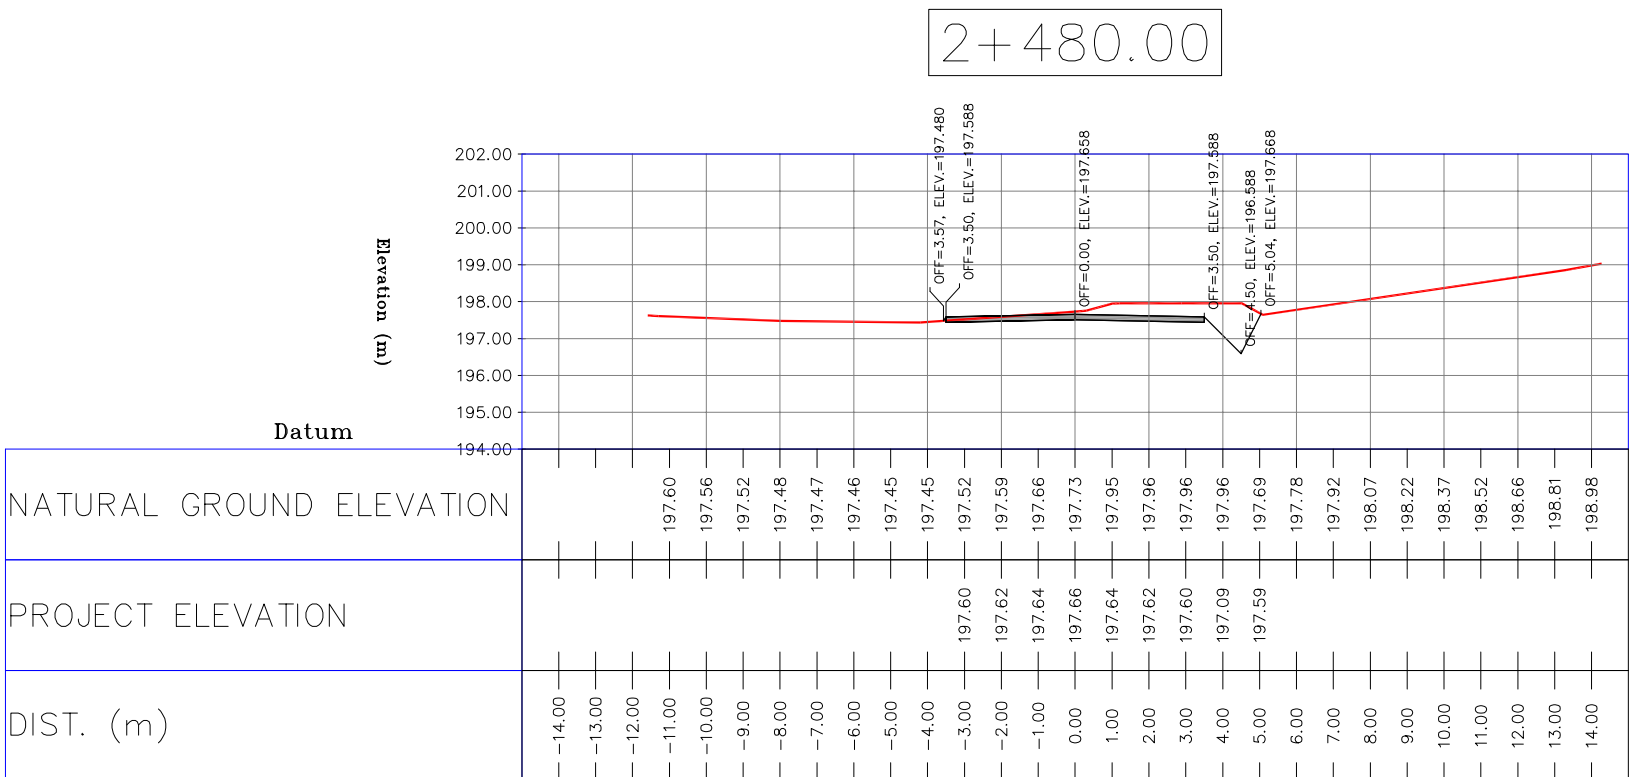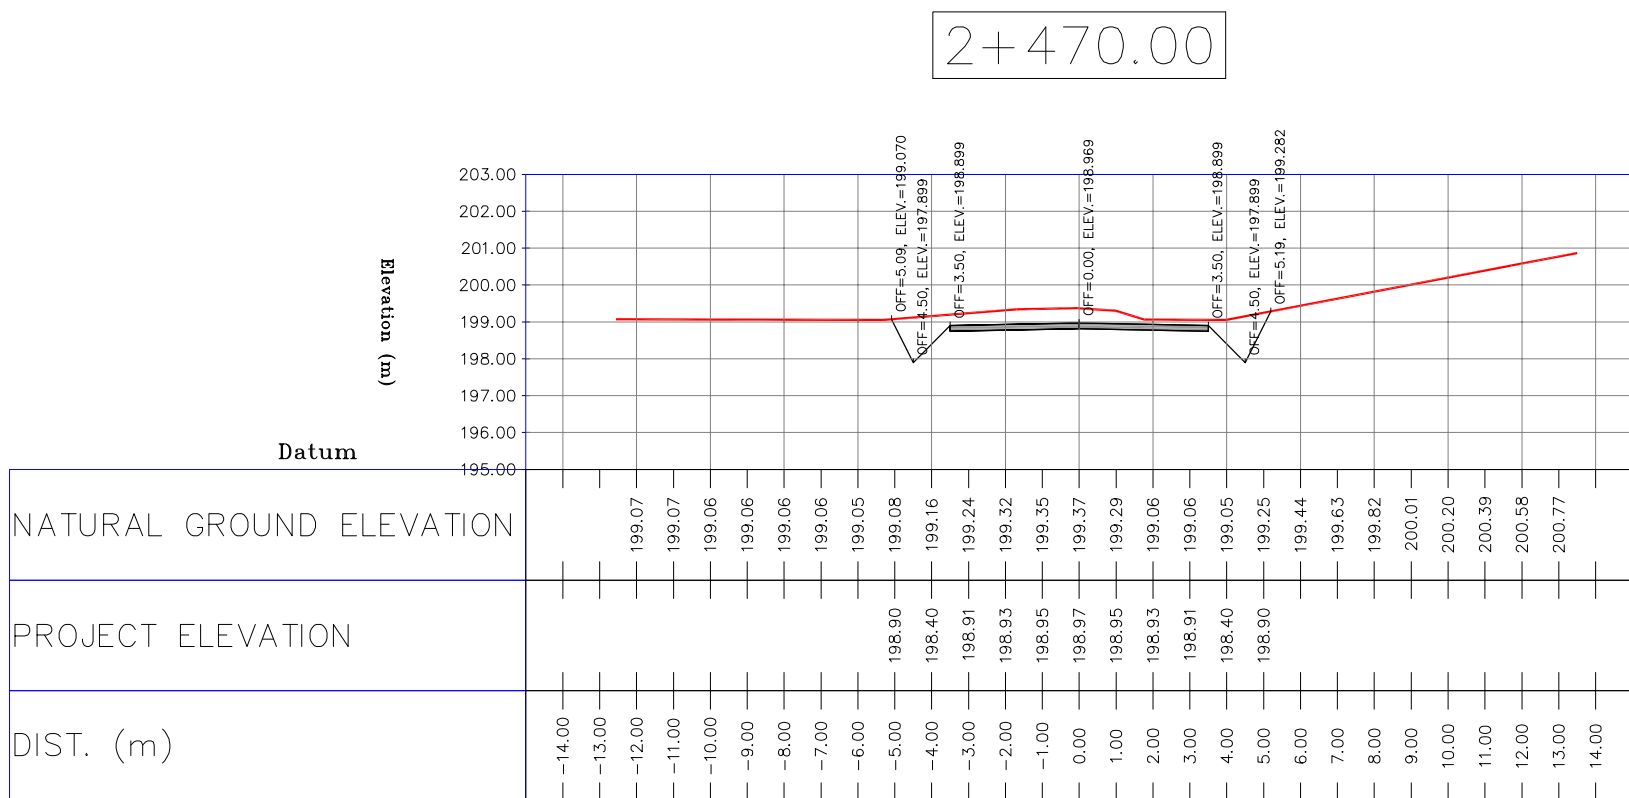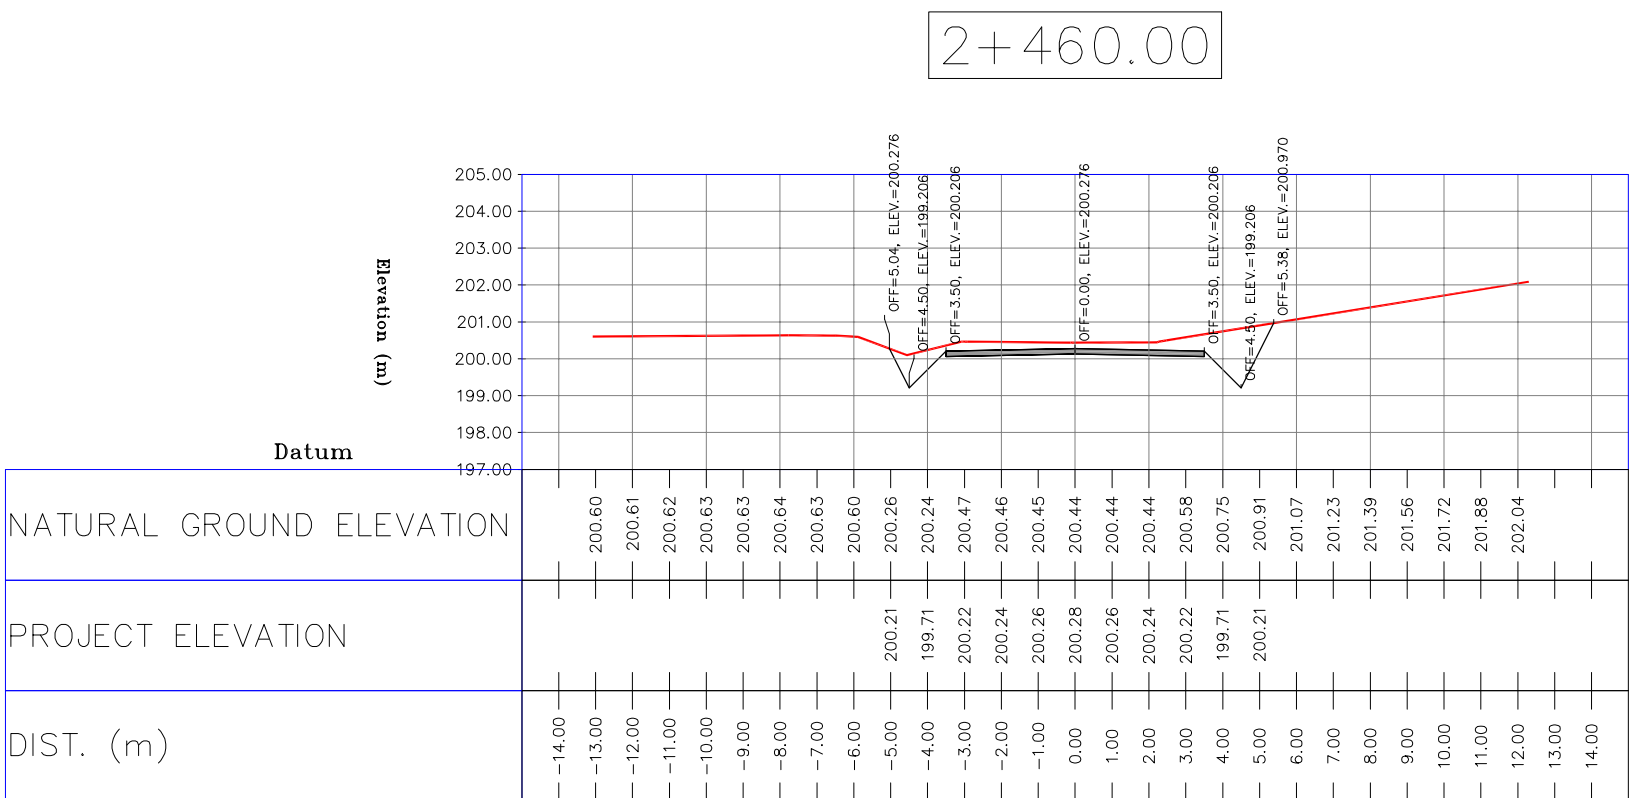









- NOTES
- 1-ALL COORDINATES AND ELEVATIONS ARE IN METER.
 - 2-ALL DRAWINGS SHALL BE CHECKED BY CONTRACTOR WITH RELATIVE DRAWINGS BEFORE CONSTRUCTION.
 - 3-GEODETIC PARAMETERS FOR COORDINATES ARE AS BELOW:
HORIZONTAL COORDINATE SYSTEM: WGS84/UTM ZONE 39
ELLIPSOID : WORLD GEODETIC SYSTEM 1984 (WGS84)
MAP PROJECTION: UNIVERSAL TRANSVERSE MERCATOR (UTM)
VERTICAL DATUM: MSL
 - 4-THE SUITABLE MATERIAL FOR FILLING SHALL BE COLLECTED BASED ON TO THE BELOW RULES:
 - PROJECT GEOTECHNICAL INVESTIGATION REPORT, BORROW MATERIALS AND SPECIFICATION STUDY PART.
 - "GENERAL SPECIFICATION FOR ROAD" NO. 101, SECTION 207,
 - PROJECT GENERAL SPECIFICATION "SPECIFICATION FOR EARTH WORK" DOCUMENT NUMBER "BK-GNRL-PEDCO-000-CV-SP-0004".
 - GEOTECHNICAL REPORTS AND CLIENT'S SITE SUPERVISORY BODY RECOMMENDATIONS AND APPROVALS.
 - 5-BEFORE ANY EARTH WORK ACTIVITIES (CUT OR FILL), TOP AND UNSUITABLE SOIL (MARN,...) SHALL BE REMOVED AS GEOTECHNICAL RECOMMENDATION AND SUPERVISOR'S REQUIREMENTS.

- LEGEND
- WELL LOCATION
 - WELL
 - SITE
 - CAMP SITE
 - ASPHALT ROAD
 - GRAVEL ROAD
 - PROPOSED ROAD
 - DAYLIGHT
 - CANAL
 - RIVER
 - WATER COURSE
 - CONTOURS
 - SPOT HEIGHT
 - BENCH MARK
 - BRIDGE
 - CULVERT

REFERENCE DRAWING	DRG. No.
General Civil Layout -BK14	BK-BK14-PEDCO-110-CV-PY-0001
Rough Grading Plan-BK14	BK-BK14-PEDCO-110-CV-PY-0003
Specification For Earth Work	BK-GNRL-PEDCO-000-CV-SP-0004
Standard Drawing For Slope Protection Details	BK-GNRL-PEDCO-000-CV-DW-0002
Geotechnical Investigation Report - BK14	BK-BK14-PEDCO-110-GT-R1-0001
Specification For Road & Paving	BK-GNRL-PEDCO-000-CV-SP-0002
MTO For Civil Works - BK14	BK-BK14-PEDCO-110-CV-MT-0001

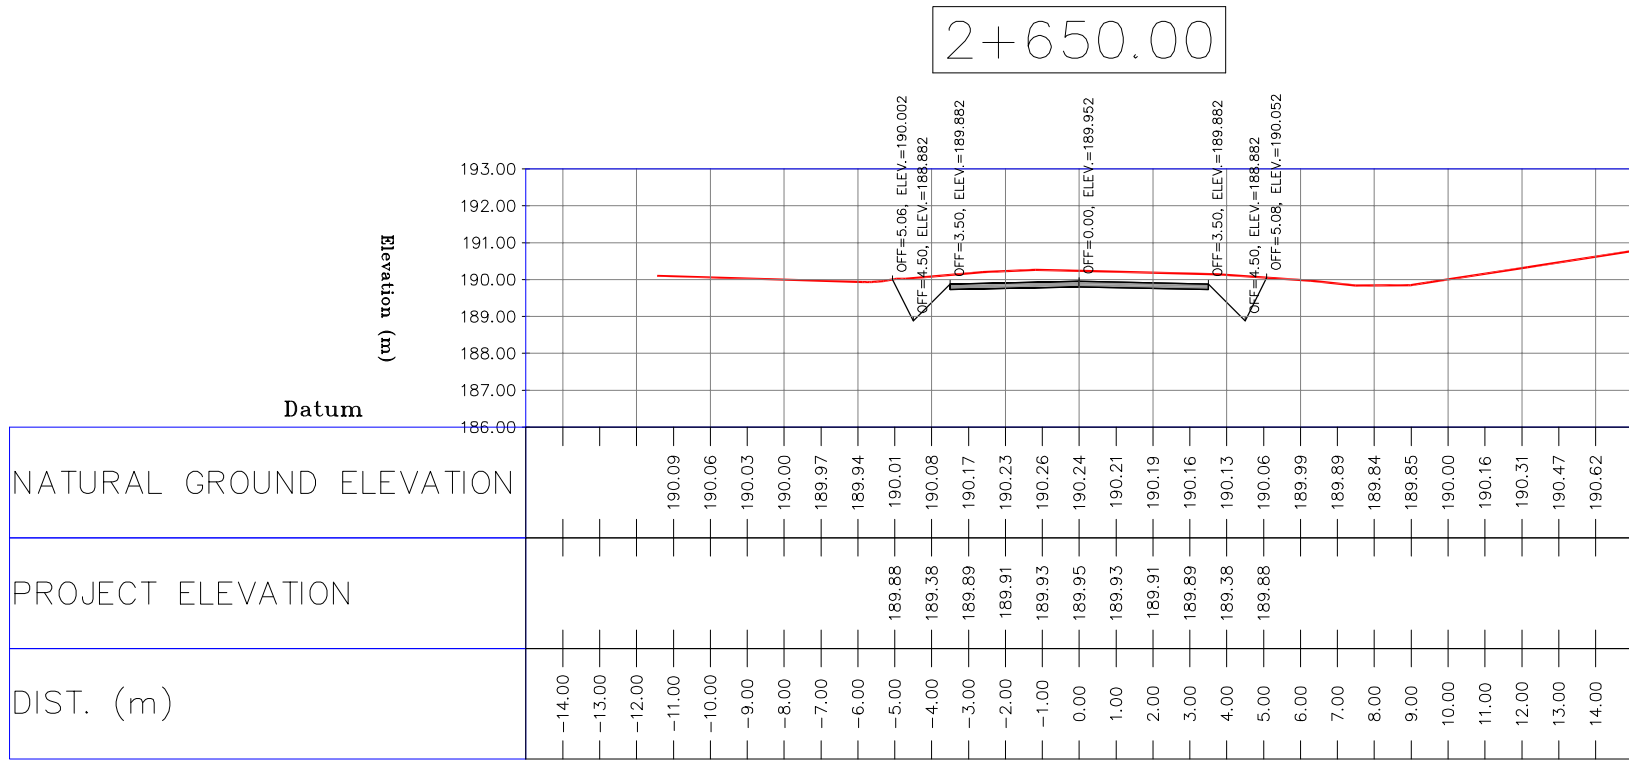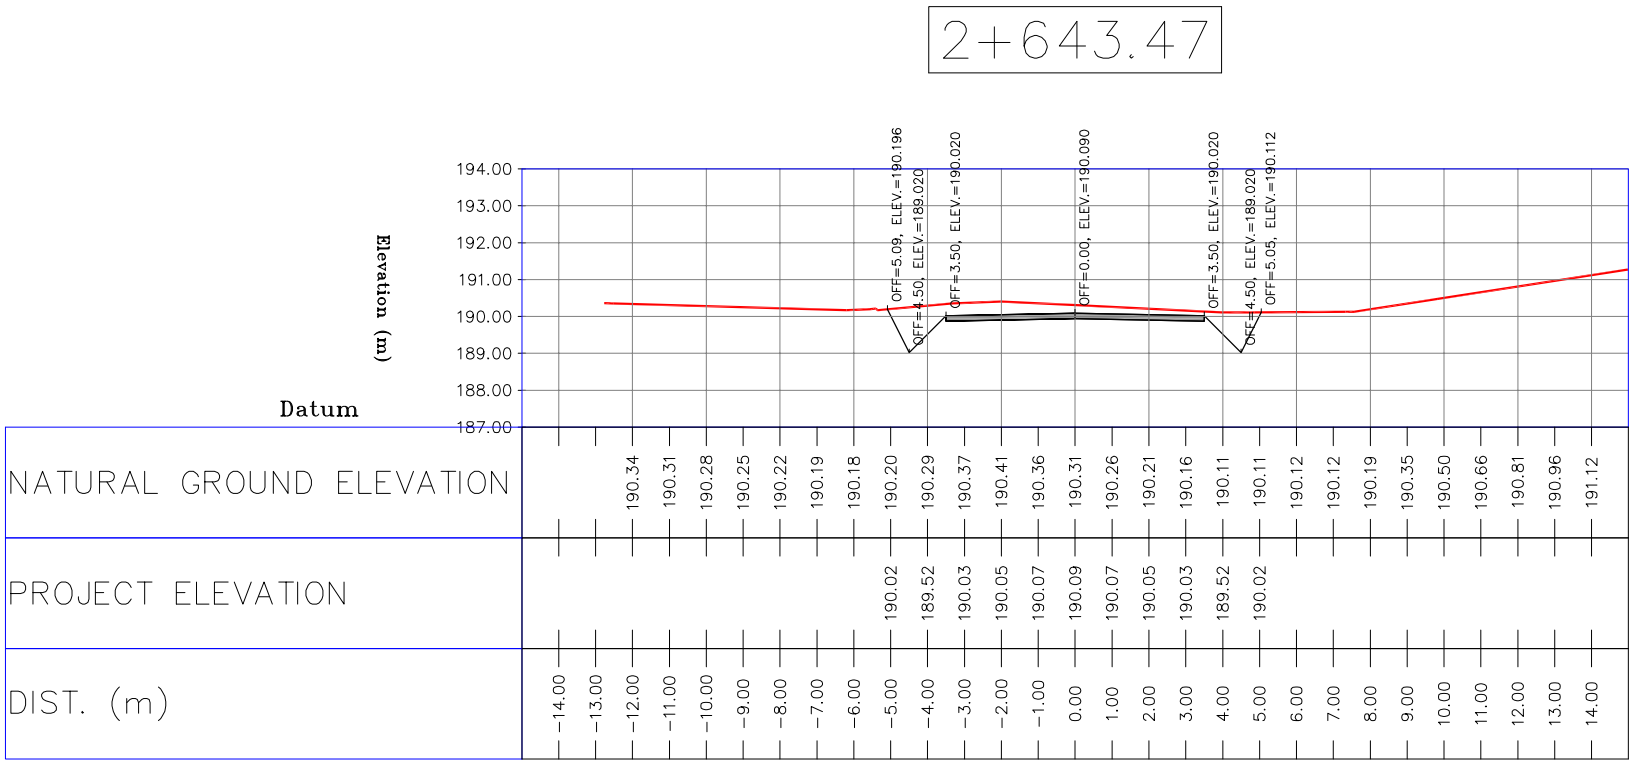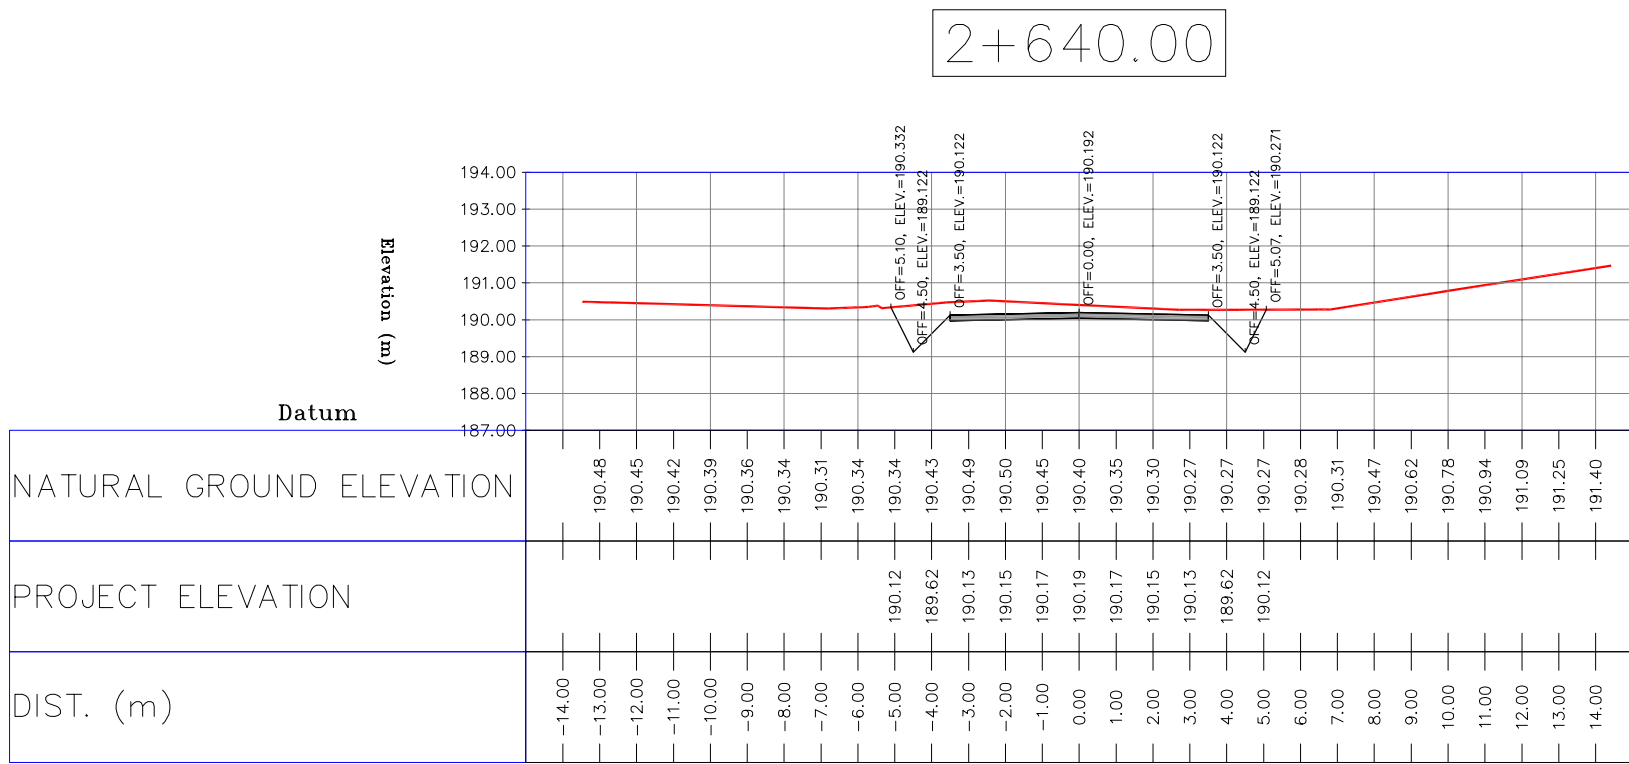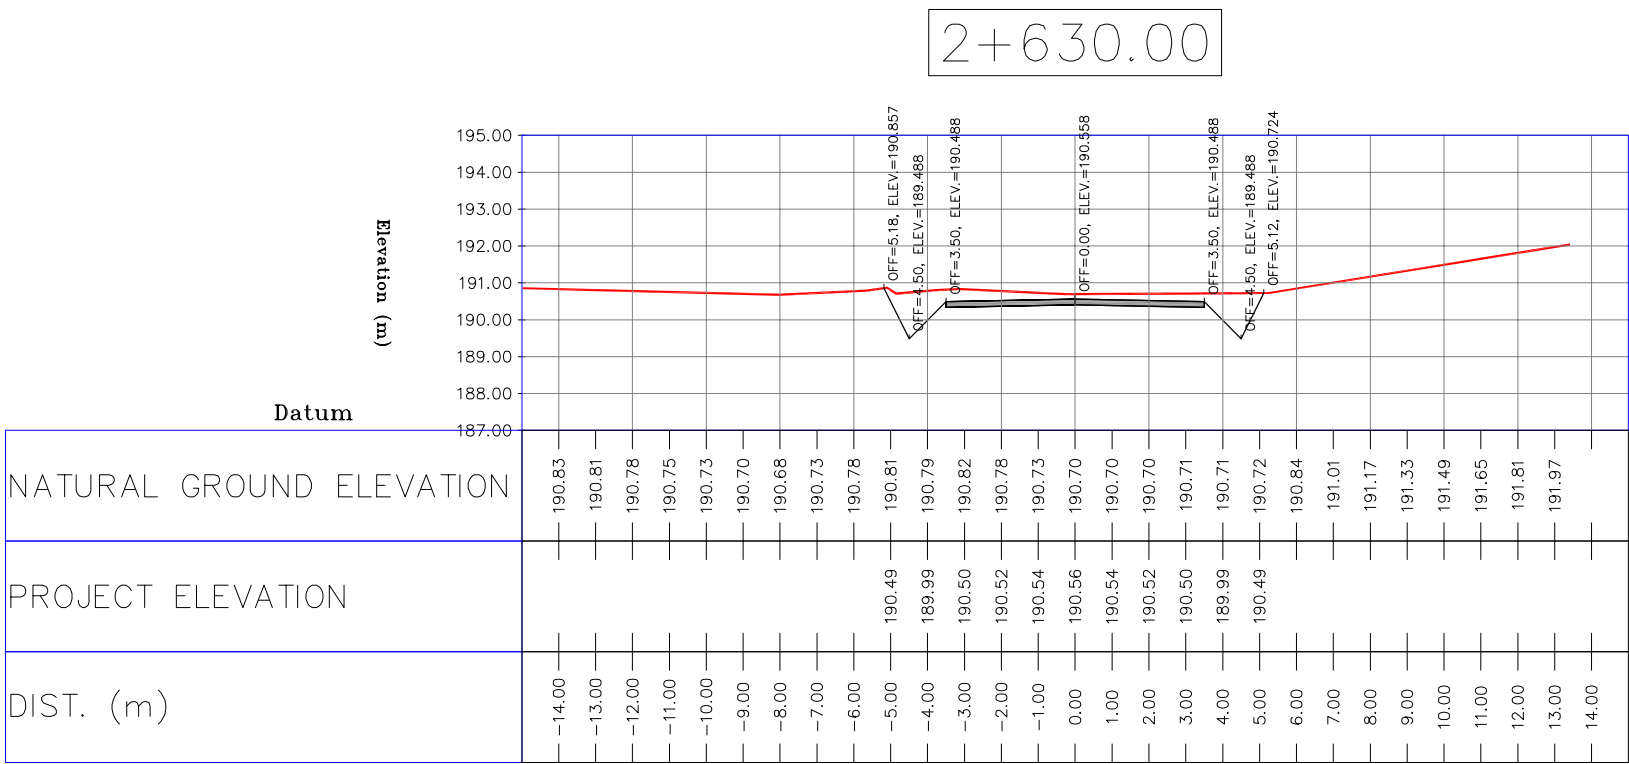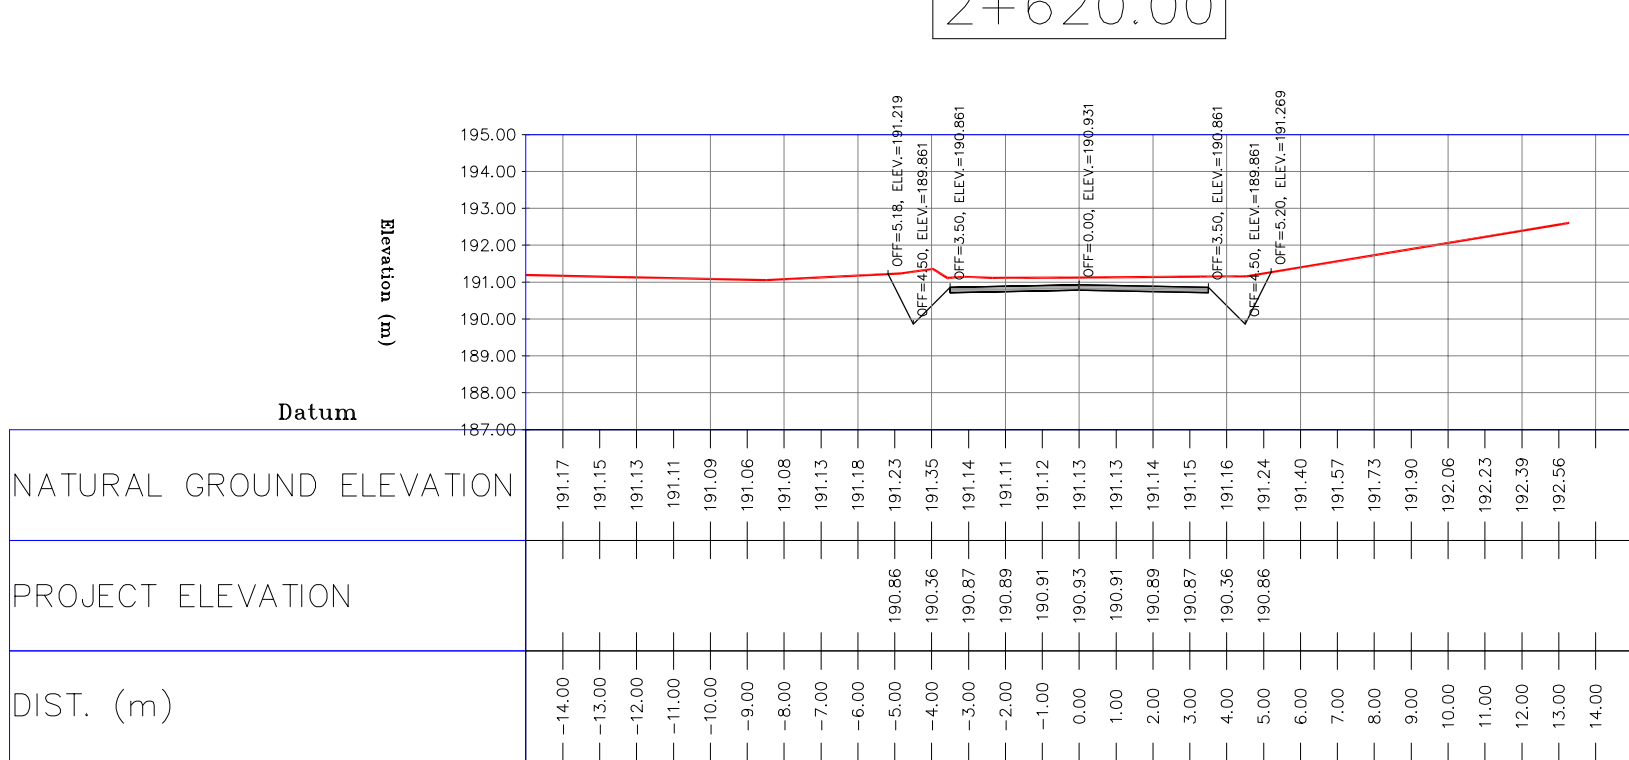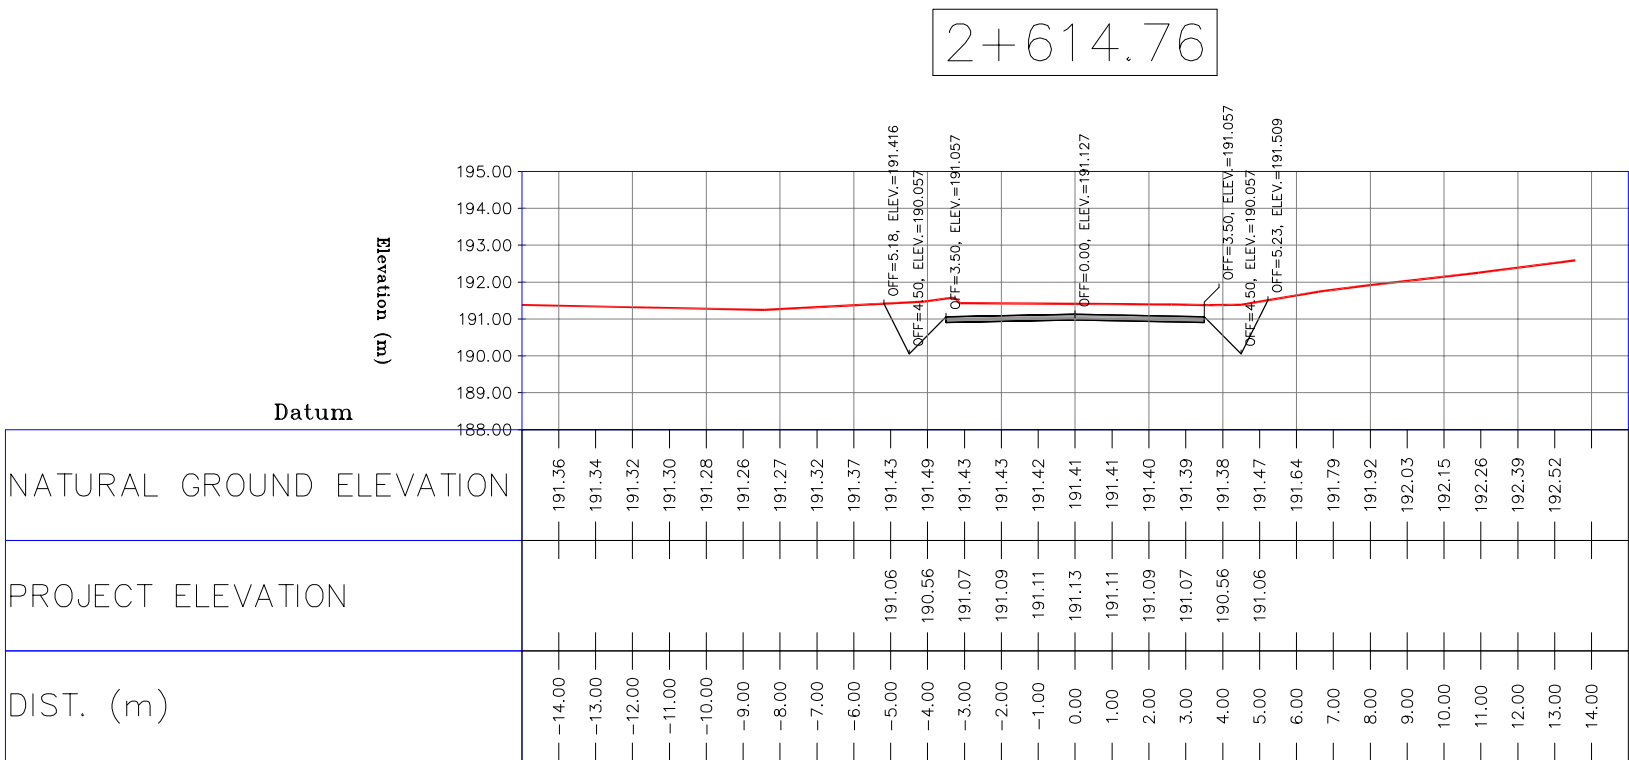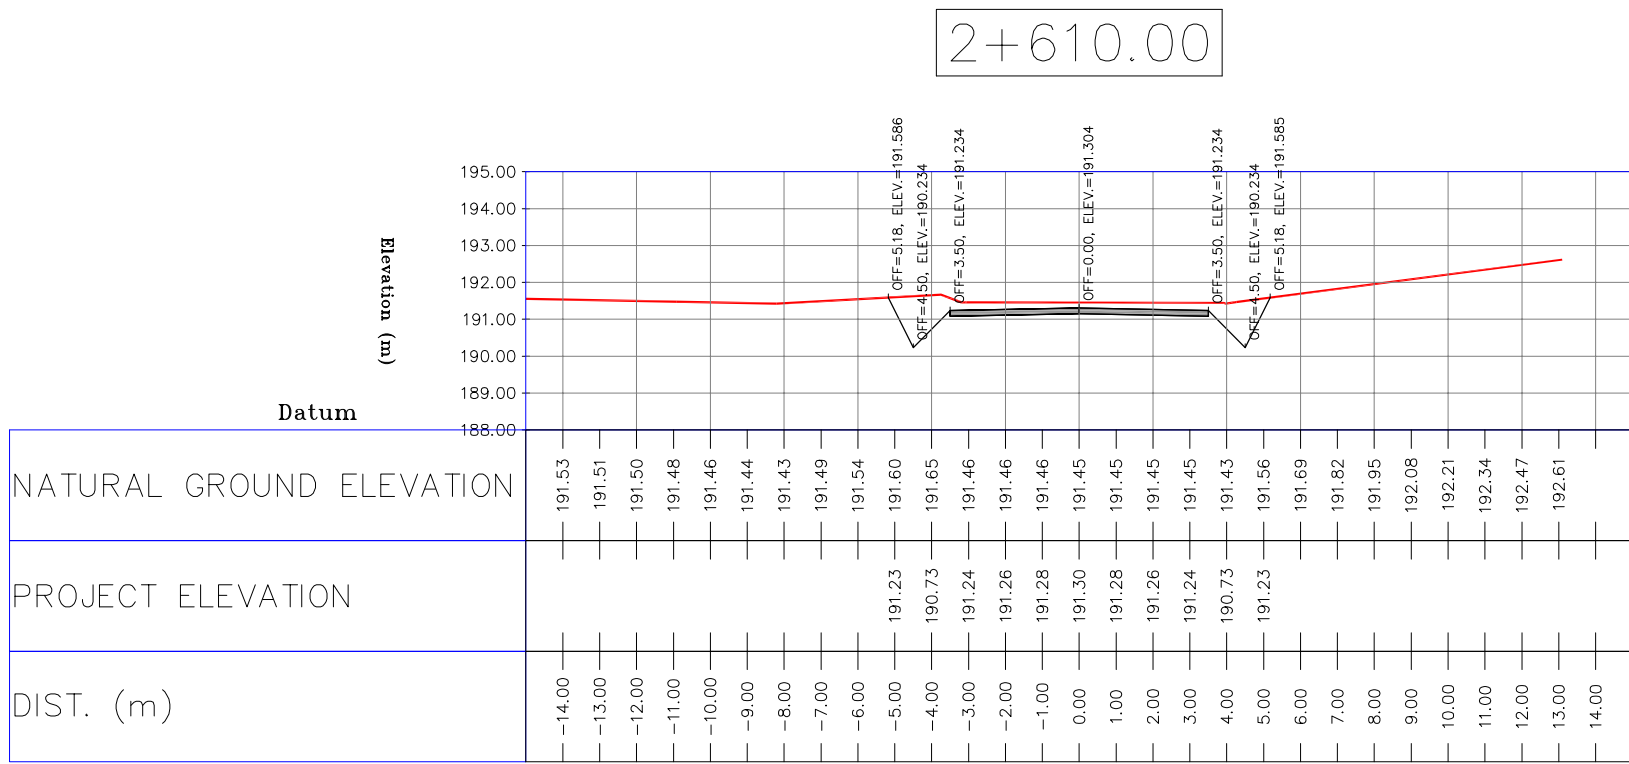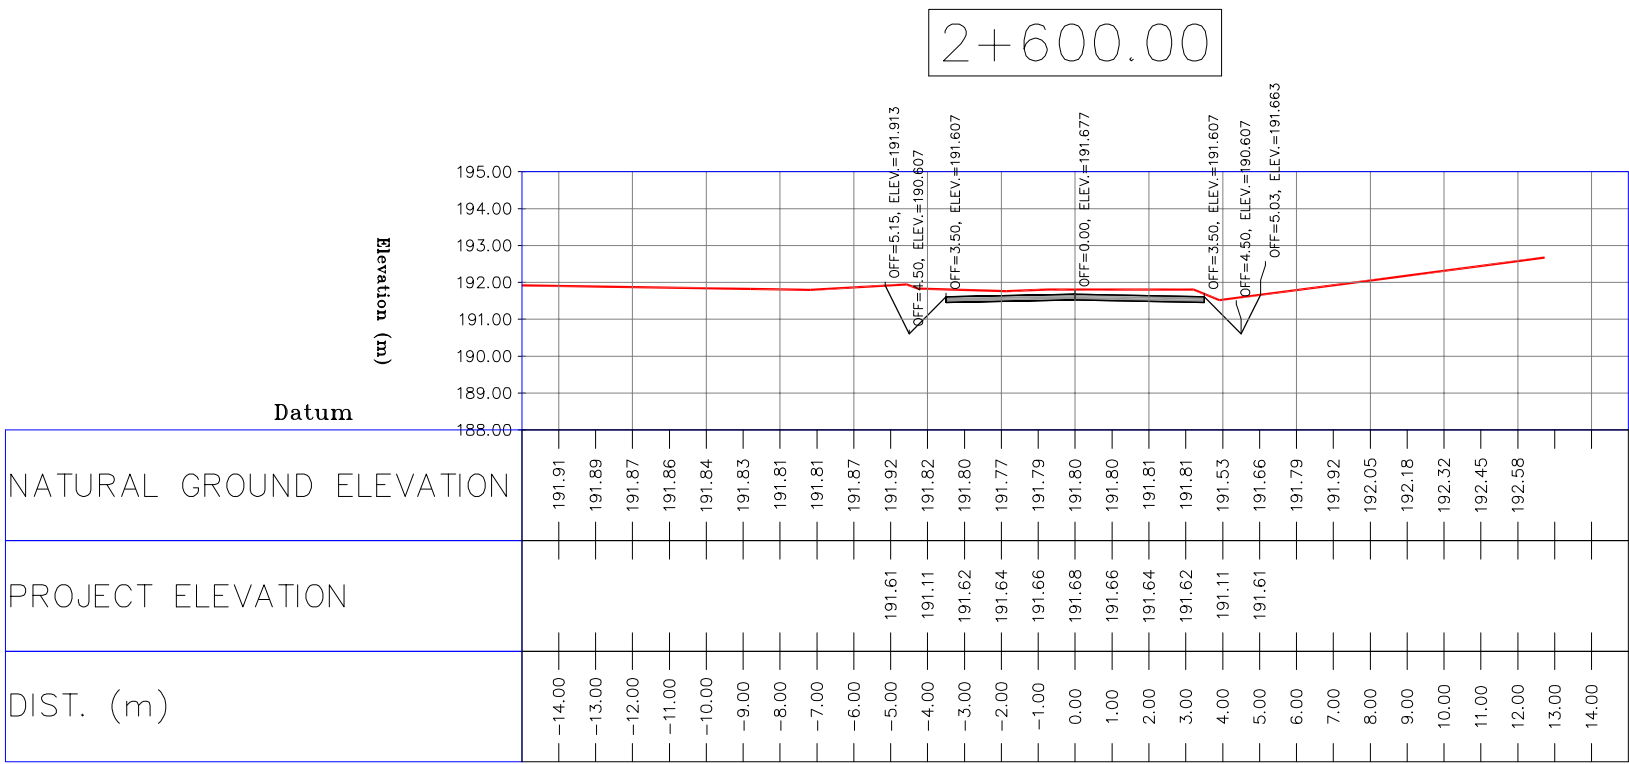

- NOTES
- 1-ALL COORDIN

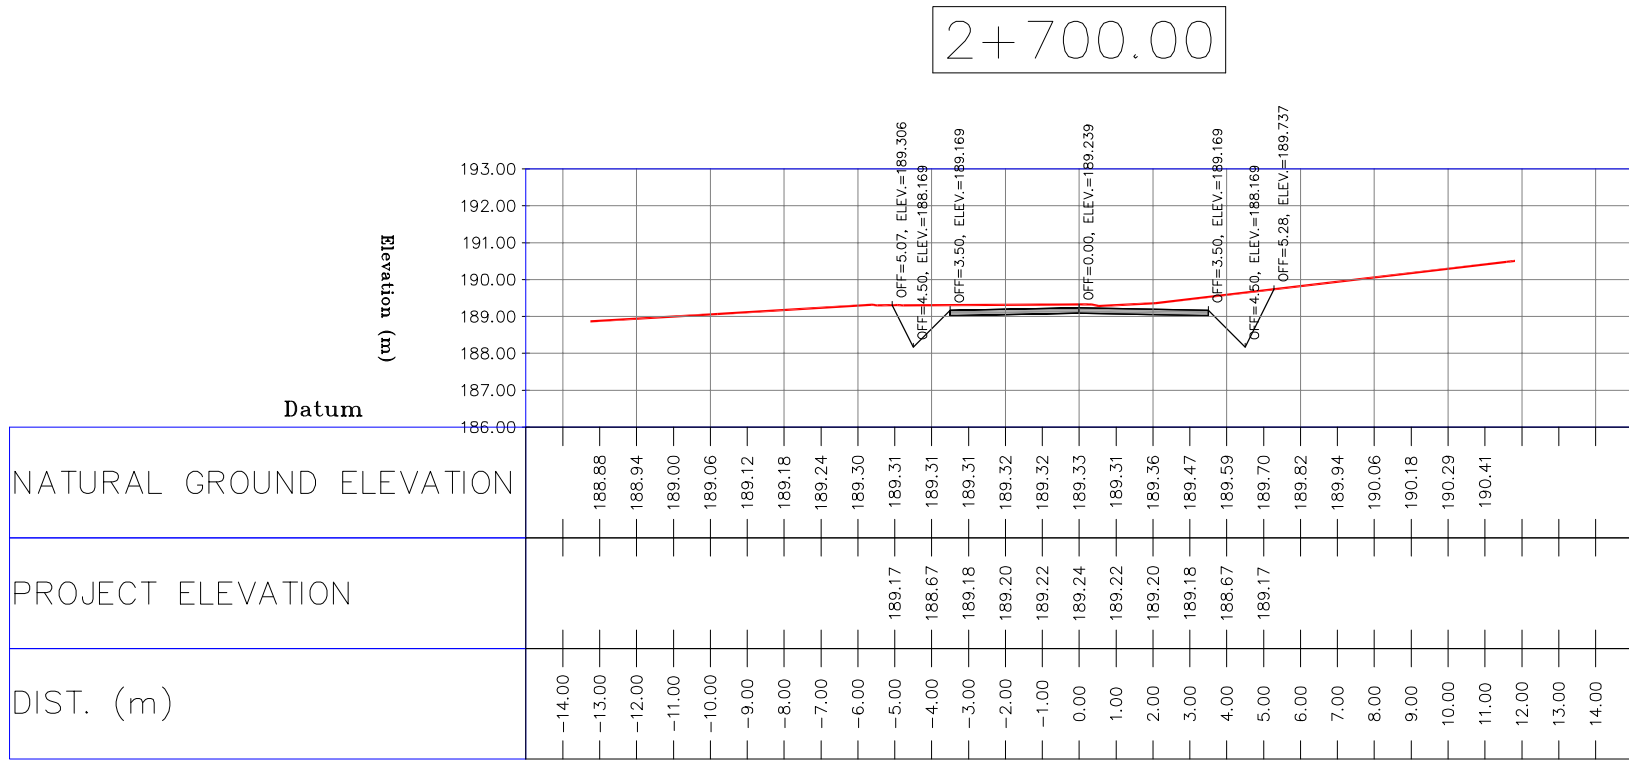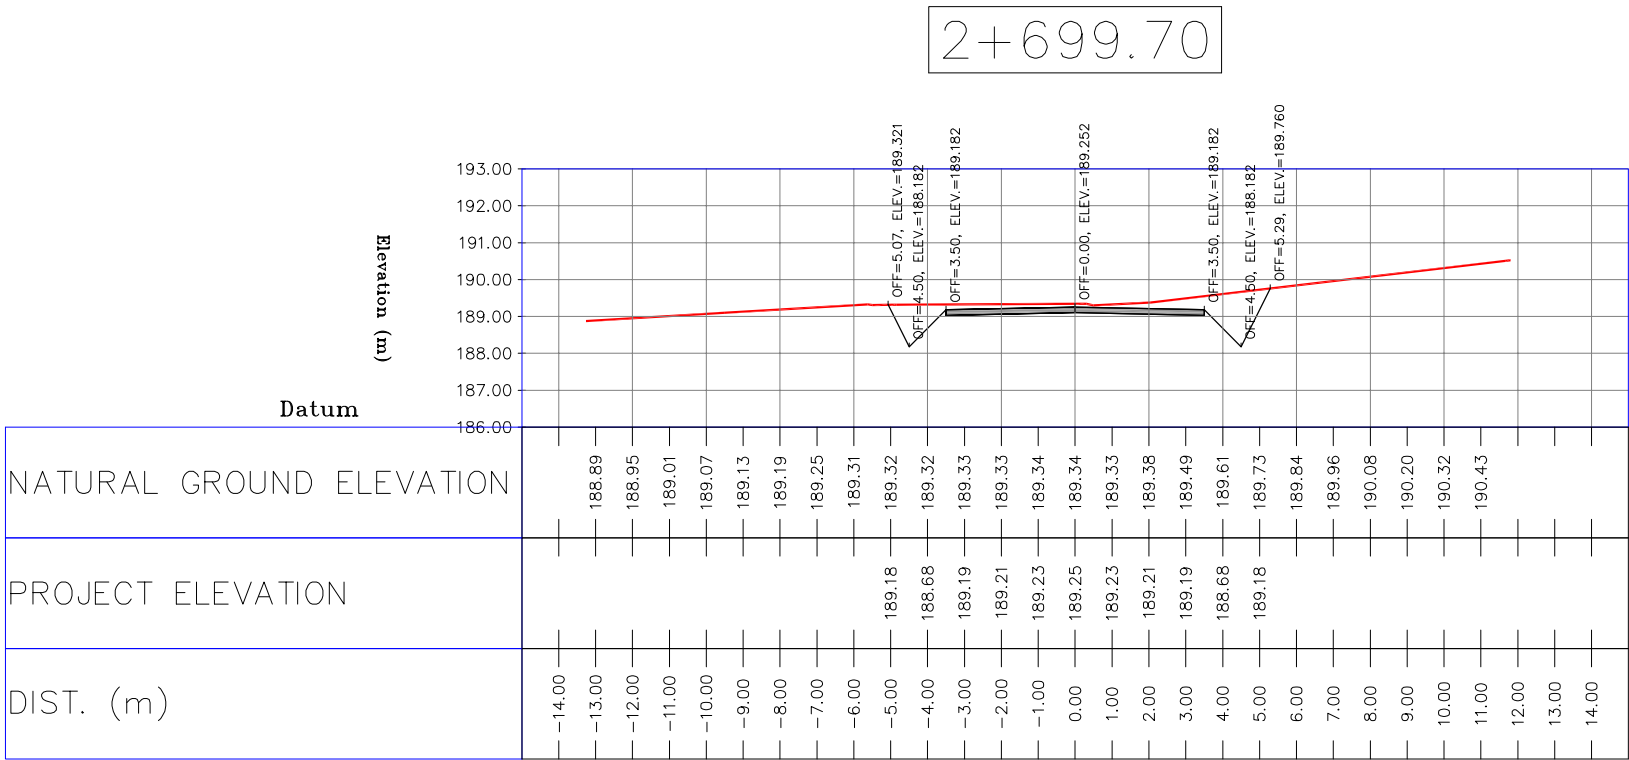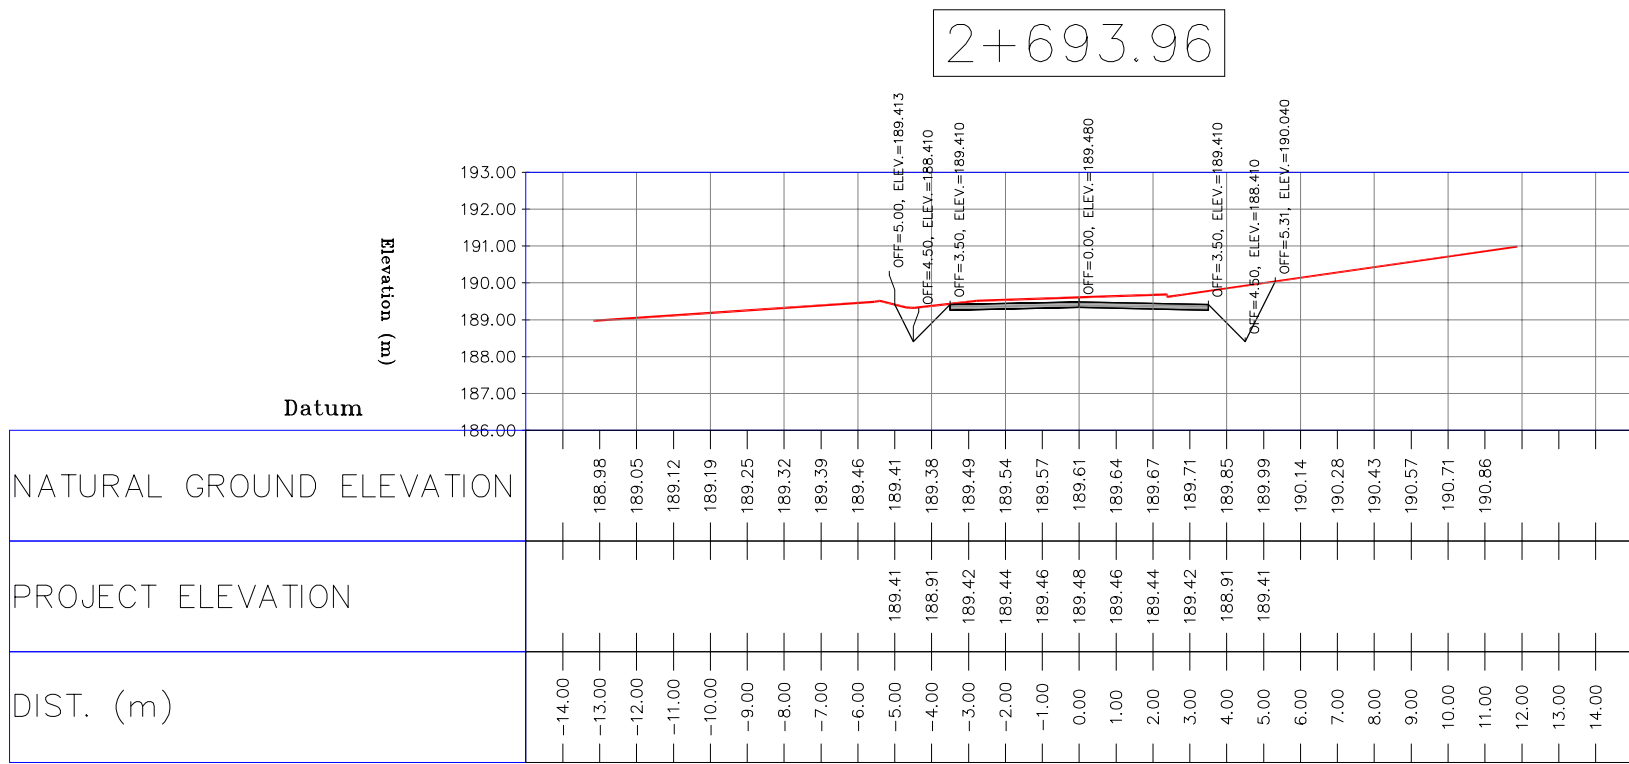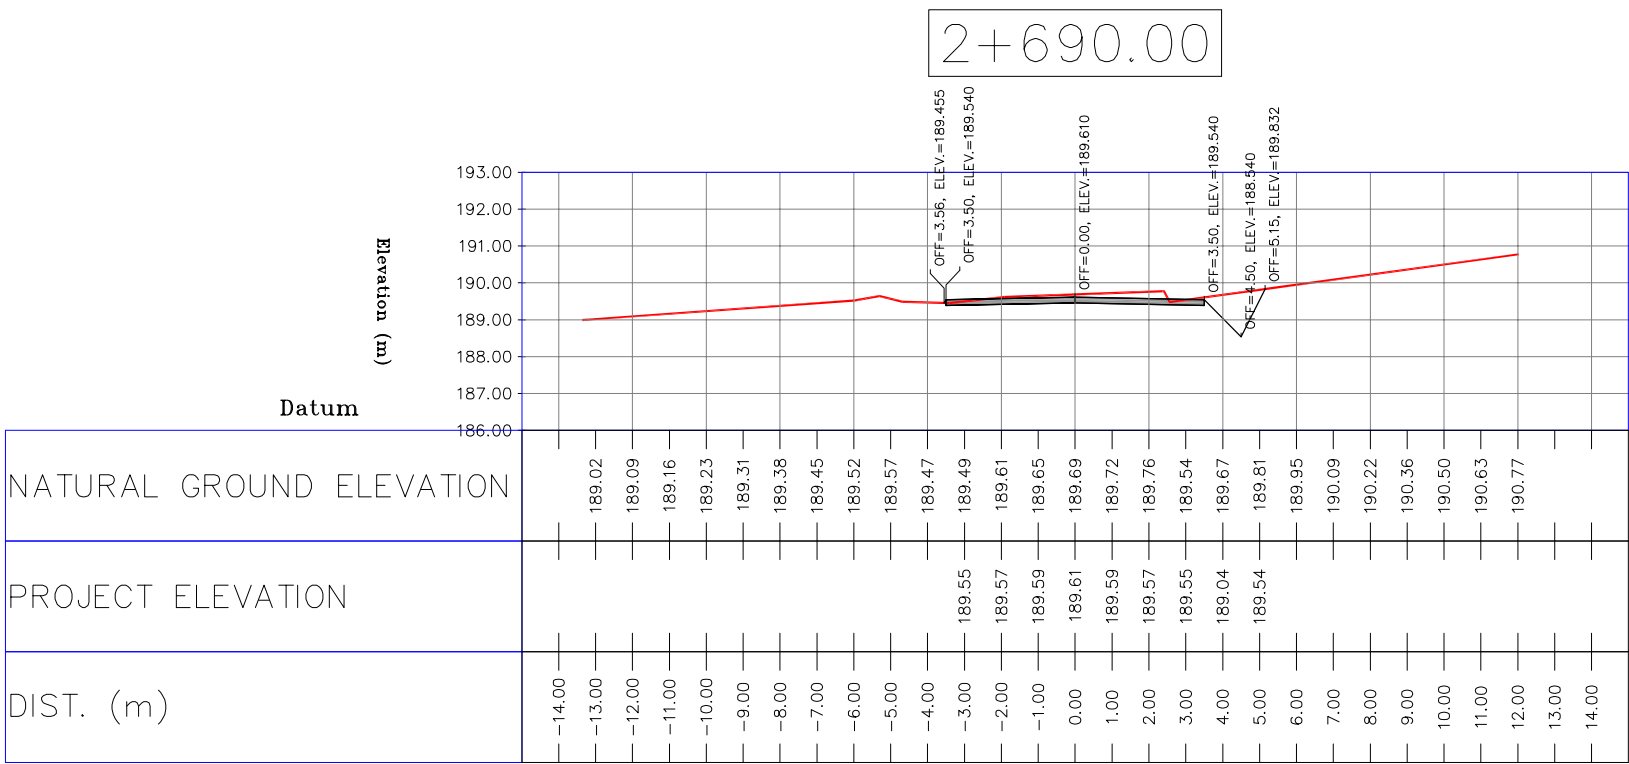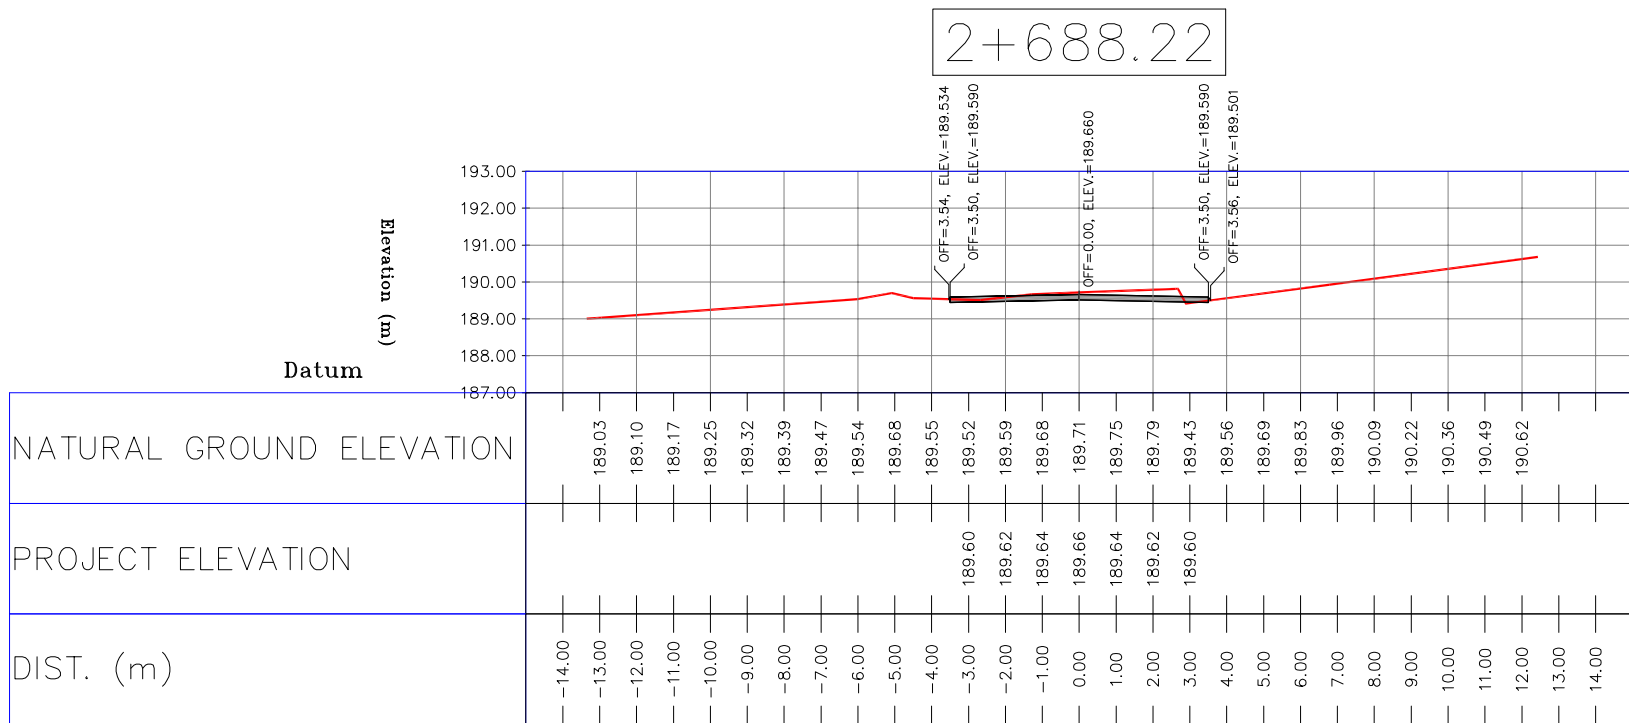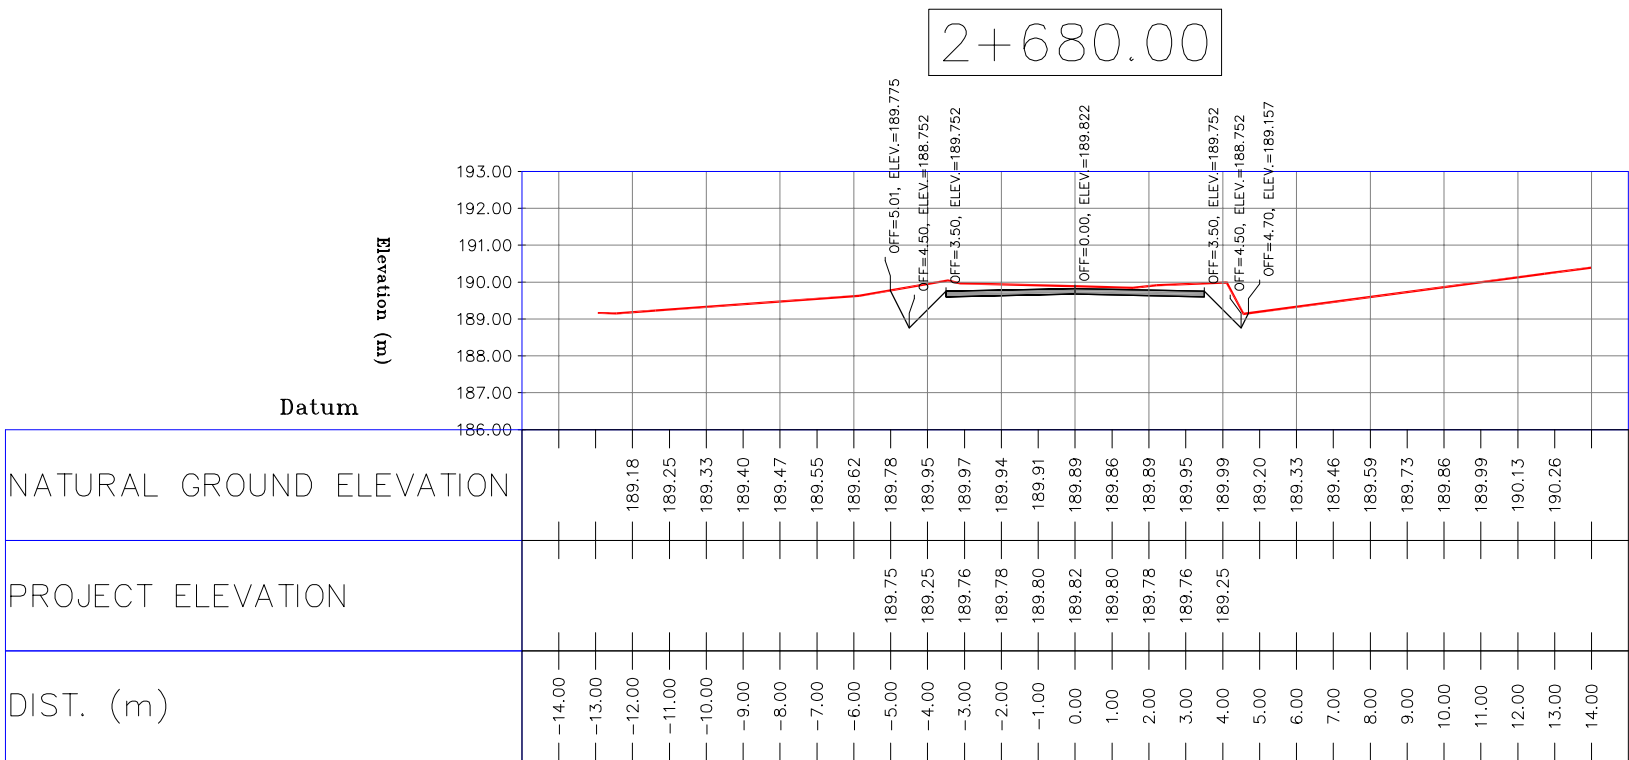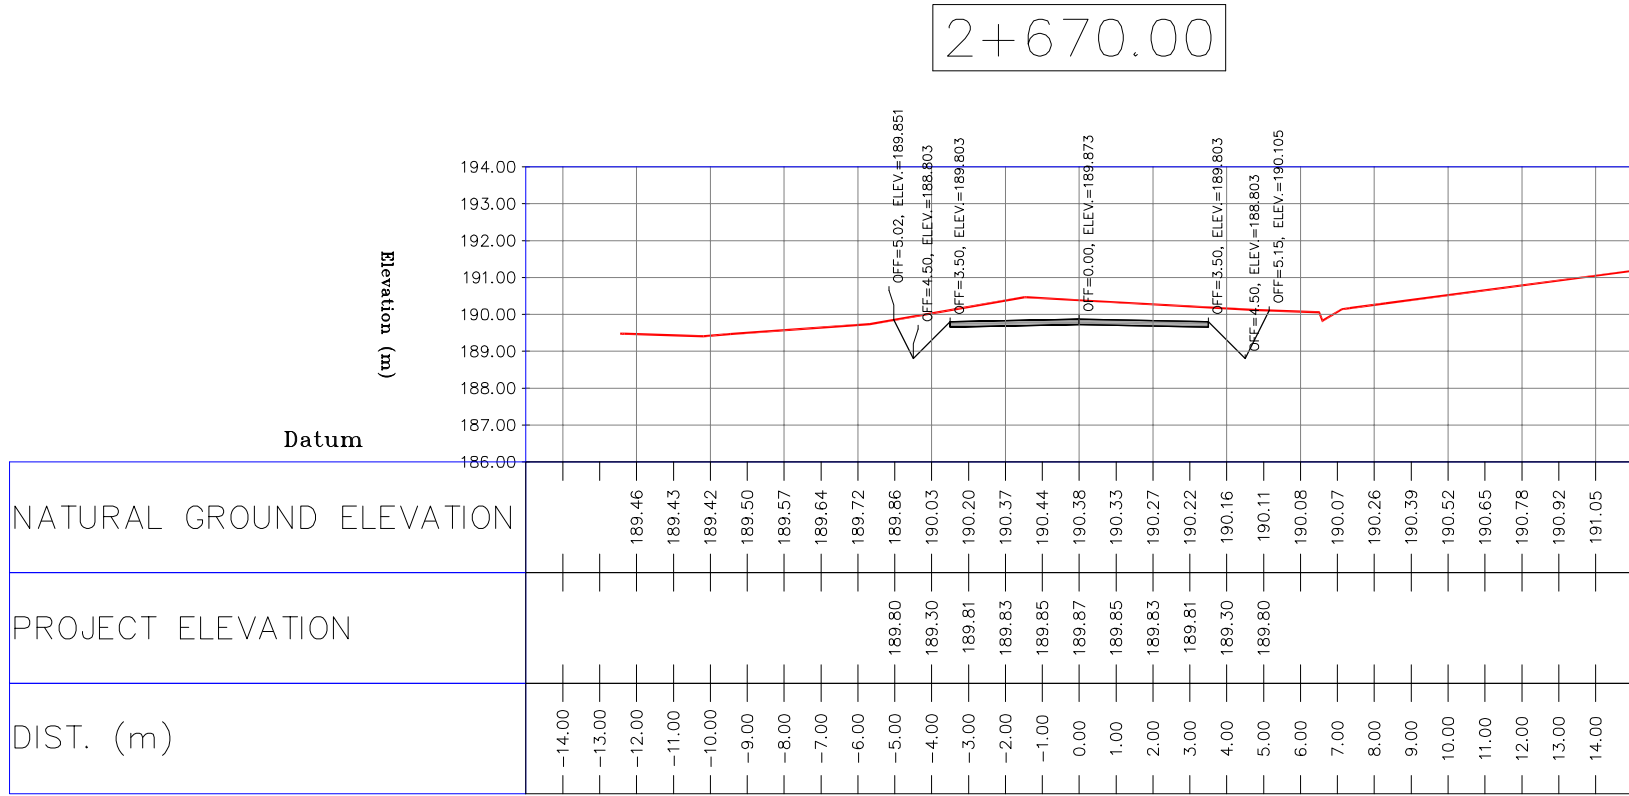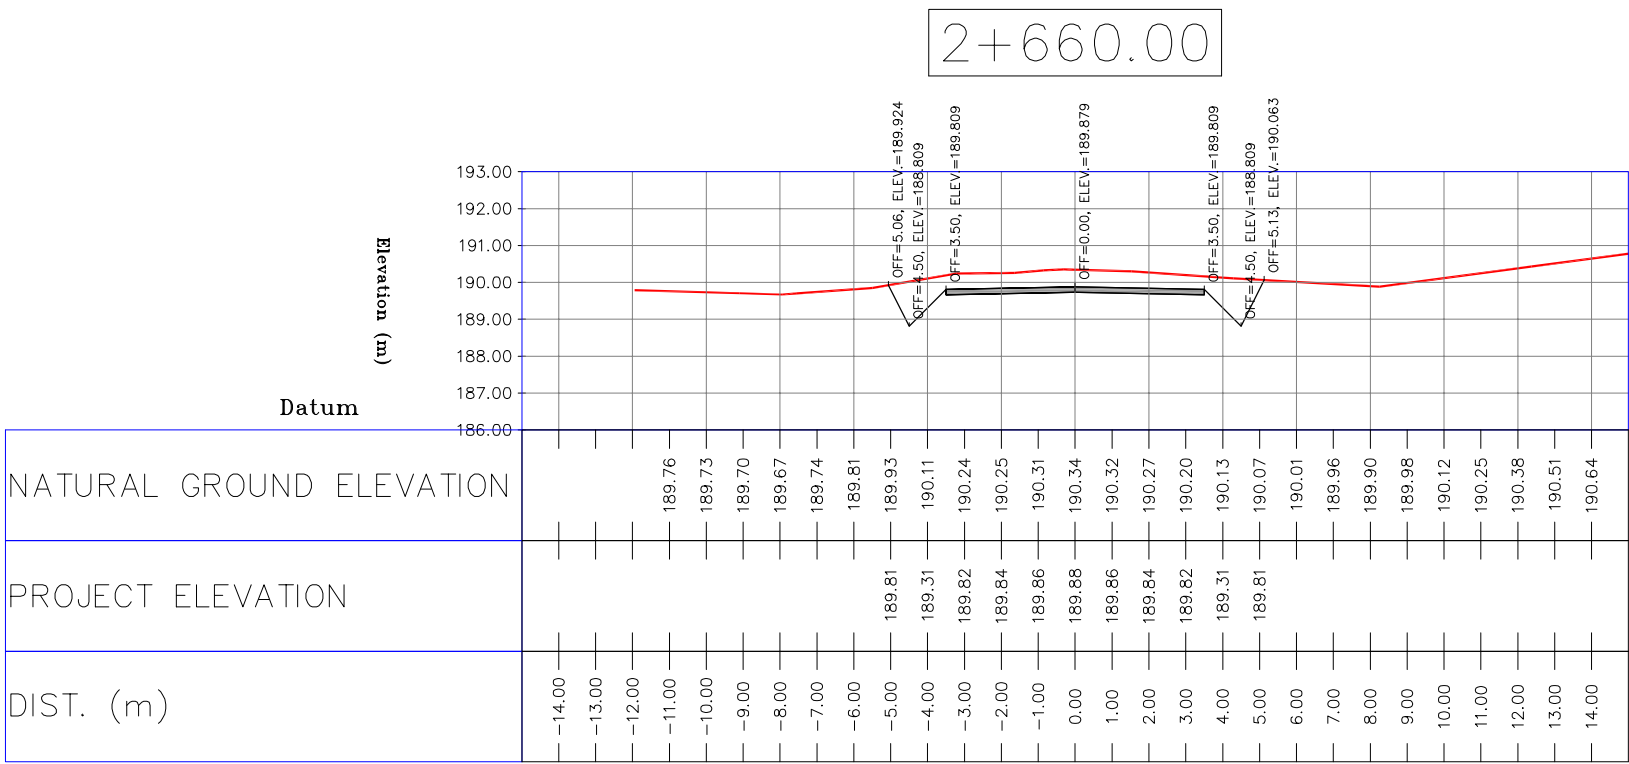


- NOTES
- 1-ALL COORDINATES AND ELEVATIONS ARE IN METER.
 - 2-ALL DRAWINGS SHALL BE CHECKED BY CONTRACTOR WITH RELATIVE DRAWINGS BEFORE CONSTRUCTION.
 - 3-GEODETIC PARAMETERS FOR COORDINATES ARE AS BELOW:
HORIZONTAL COORDINATE SYSTEM: WGS84/UTM ZONE 39
ELLIPSOID : WORLD GEODETIC SYSTEM 1984 (WGS84)
MAP PROJECTION: UNIVERSAL TRANSVERSE MERCATOR (UTM)
VERTICAL DATUM: MSL
 - 4-THE SUITABLE MATERIAL FOR FILLING SHALL BE COLLECTED BASED ON TO THE BELOW RULES:
 - PROJECT GEOTECHNICAL INVESTIGATION REPORT, BORROW MATERIALS AND SPECIFICATION STUDY PART.
 - "GENERAL SPECIFICATION FOR ROAD" NO. 101, SECTION 207, IRAN PLANNING AND BUDGET ORGANIZATION.
 - PROJECT GENERAL SPECIFICATION "SPECIFICATION FOR EARTH WORK" DOCUMENT NUMBER "BK-GNRL-PEDCO-000-CV-SP-0004".
 - GEOTECHNICAL REPORTS AND CLIENT'S SITE SUPERVISORY BODY RECOMMENDATIONS AND APPROVALS.
 - 5-BEFORE ANY EARTH WORK ACTIVITIES (CUT OR FILL), TOP AND UNSUITABLE SOIL (MARN,...) SHALL BE REMOVED AS GEOTECHNICAL RECOMMENDATION AND SUPERVISOR'S REQUIREMENTS.











LEGEND		
	WELL LOCATION	CANAL
	WELL	RIVER
	SITE	WATER COURSE
	CAMP SITE	CONTOURS
	ASPHALT ROAD	SPOT HEIGHT
	GRAVEL ROAD	BENCH MARK
	PROPOSED ROAD	BRIDGE
	DAYLIGHT	CULVERT

REFERENCE DRAWING	DRG. No.
General Civil Layout -BK14	BK-BK14-PEDCO-110-CV-PY-0001
Rough Grading Plan-BK14	BK-GNRL-PEDCO-110-CV-PY-0003
Specification For Earth Work	BK-GNRL-PEDCO-000-CV-SP-0004
Standard Drawing For Slope Protection Details	BK-GNRL-PEDCO-000-CV-DW-0002
Geotechnical Investigation Report - BK14	BK-BK14-PEDCO-110-GT-R1-0001
Specification For Road & Paving	BK-GNRL-PEDCO-000-CV-SP-0002
MTO For Civil Works - BK14	BK-BK14-PEDCO-110-CV-WT-0001

ABBREVIATION
PT= POINT PVI= POINT OF VERTICAL INTERSECTION LVC= LENGTH OF VERTICAL CURVE BVCS= BEGIN OF VERTICAL CURVE STATION BVCE= BEGIN OF VERTICAL CURVE ELEVATION EVCS= END OF VERTICAL CURVE STATION EVCE= END OF VERTICAL CURVE ELEVATION

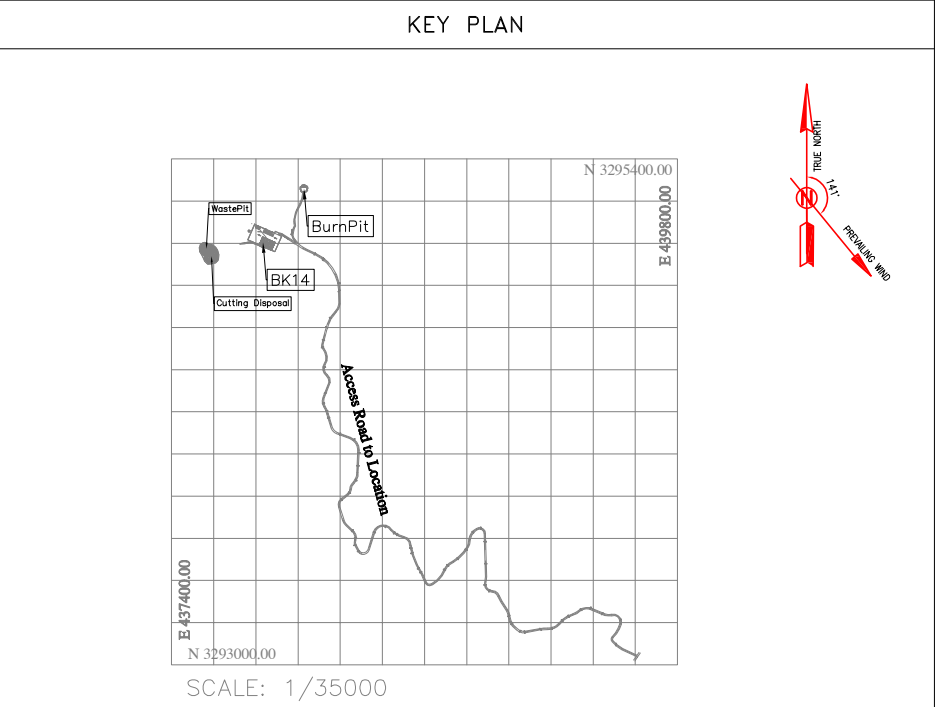











D02	MAR.2023	IFA	R.BERLOUE	M.FAKHARIAN	M.MEHRSHAD	***	***	*****	***	*****	***	*****	
D01	NOV.2022	IFA	R.BERLOUE	M.FAKHARIAN	M.MEHRSHAD	***	REV.	DESCRIPTION	BY	DATE	BY	DATE	
D00	OCT.2022	IFC	R.BERLOUE	M.FAKHARIAN	M.MEHRSHAD	***			CHECKED		REV. APPR.		
REV.	DATE	P.O.I.S	PREP.	CHK.	APP.	AUT.	اصل و کلیه نسخ این نقشه و حق اقتباس متعلق به شرکت ملی مناطق نفت خیز جنوب میباشد.						
PROJECT NAME:							BINAK OILFIELD DEVELOPMENT/SUB-SURFACE WORK PACKAGES BK14 WHF MODIFICATIONS						
PROJECT NO.:							971020						
EPC CONTRACTOR:			EPD/EPC CONTRACTOR(GC):				BINAK OILFIELD DEVELOPMENT SUB-SURFACE WORK PACKAGES BK14 WHF MODIFICATIONS						
 HIRGAN ENERGY - DESIGN & INSPECTION COMPANIES			 PETROIRAN DEVELOPMENT COMPANY										
							DATE	SCALE	DRAWING BY	CHECKED BY	PROJECT ENG.		
DRAWING TITLE:							NO CONSTRUCTION PERMITTED UNLESS DRAWING APPROVED						
							APPROVED FOR CONSTRUCTION			BY:	DATE:		
SCALE	SIZE	DRAWING NO.			SHEET NO.	REV.	BUDGET REF.	LOCATION	SIZE	CLASS	SERIAL NO.	SHEET	REVISION
H=1:200 V=1:200	A1	BK-BK14-PEDCO-110-CV-DW-0001			72 OF 103	D01	053-073-9184	F	4	S	708209	72	D02

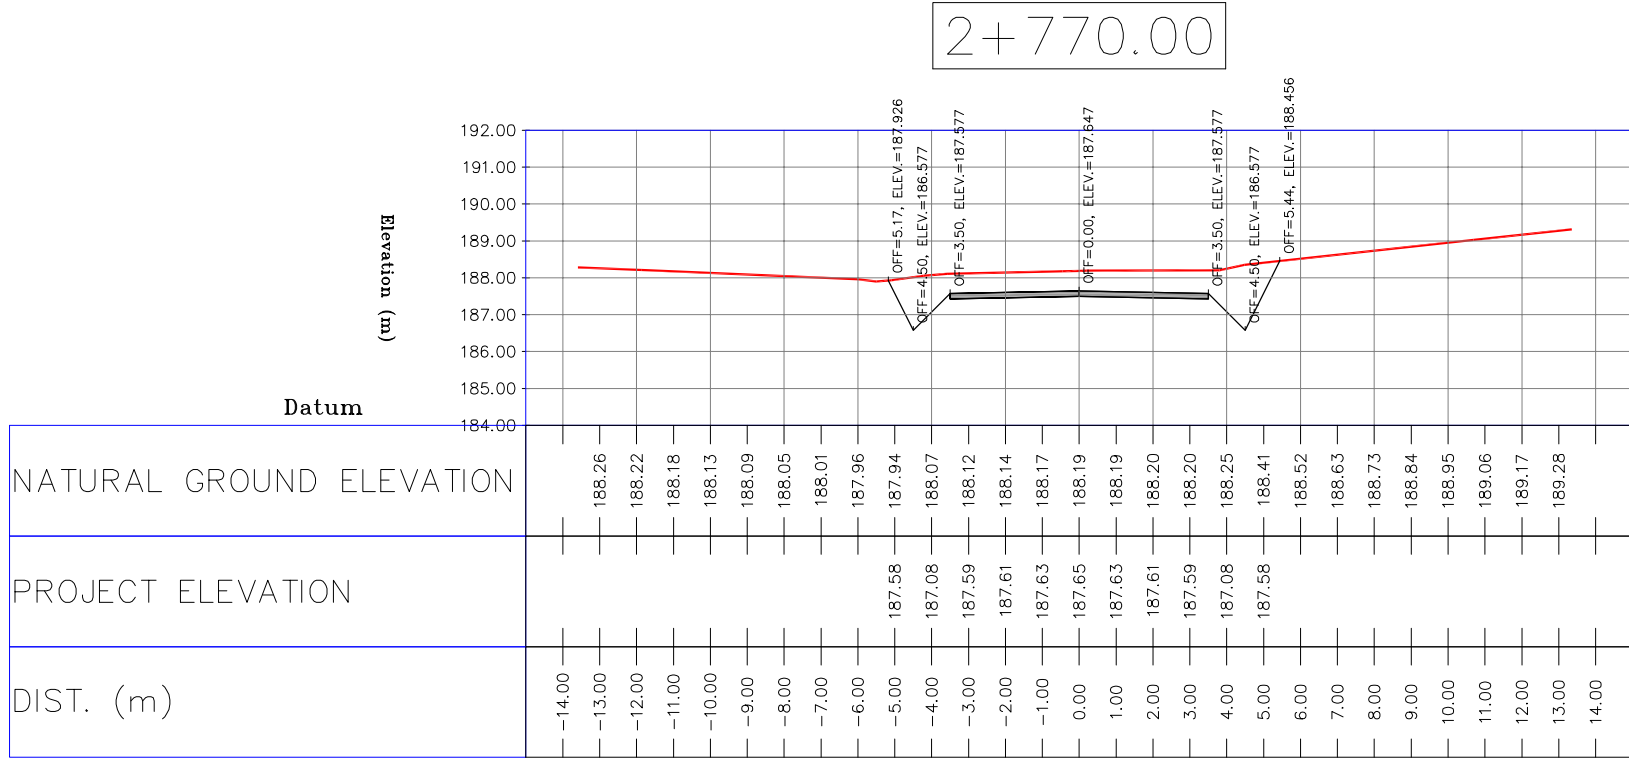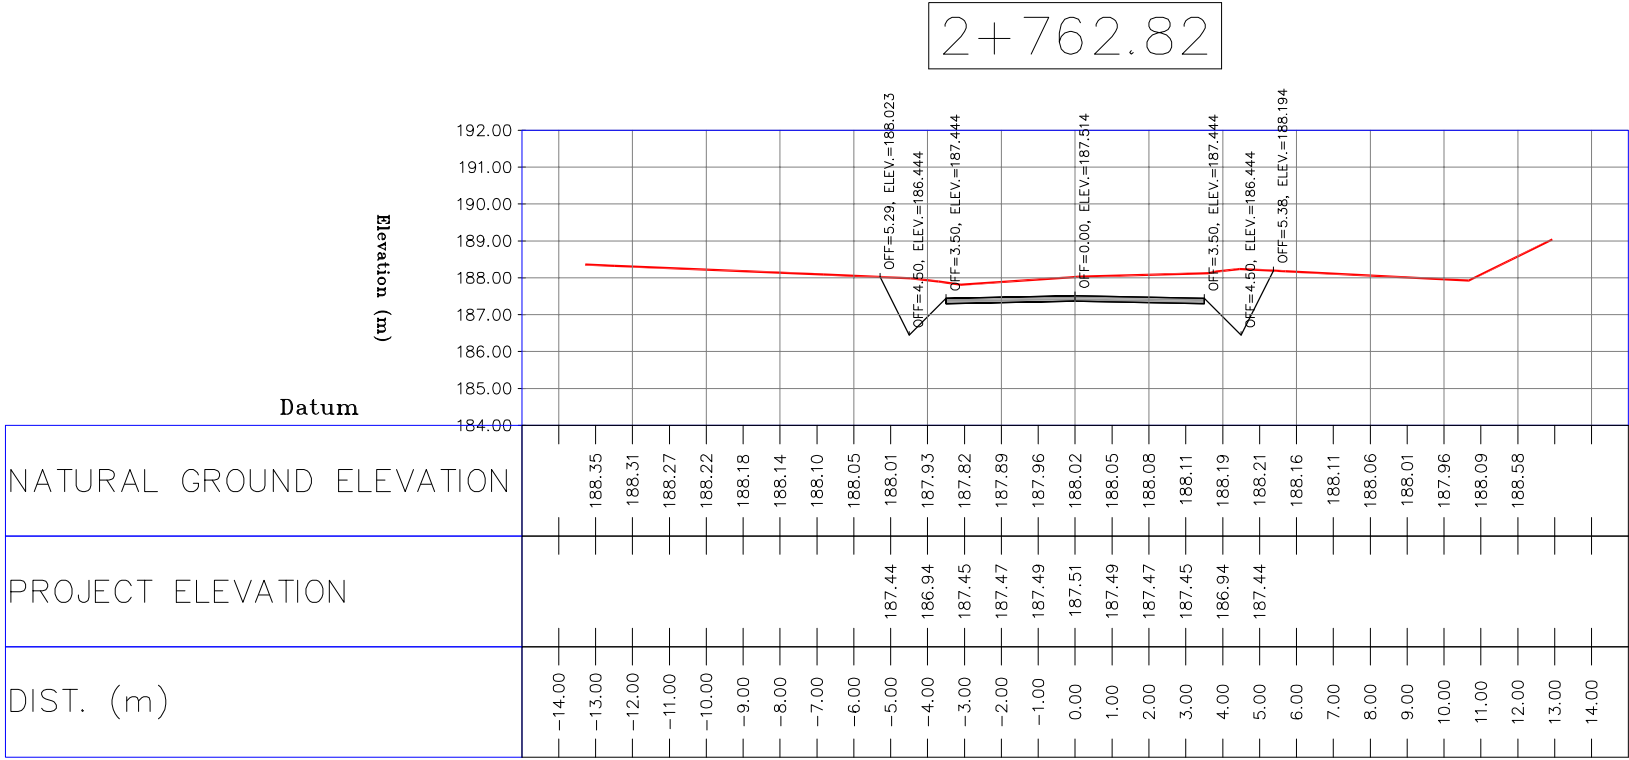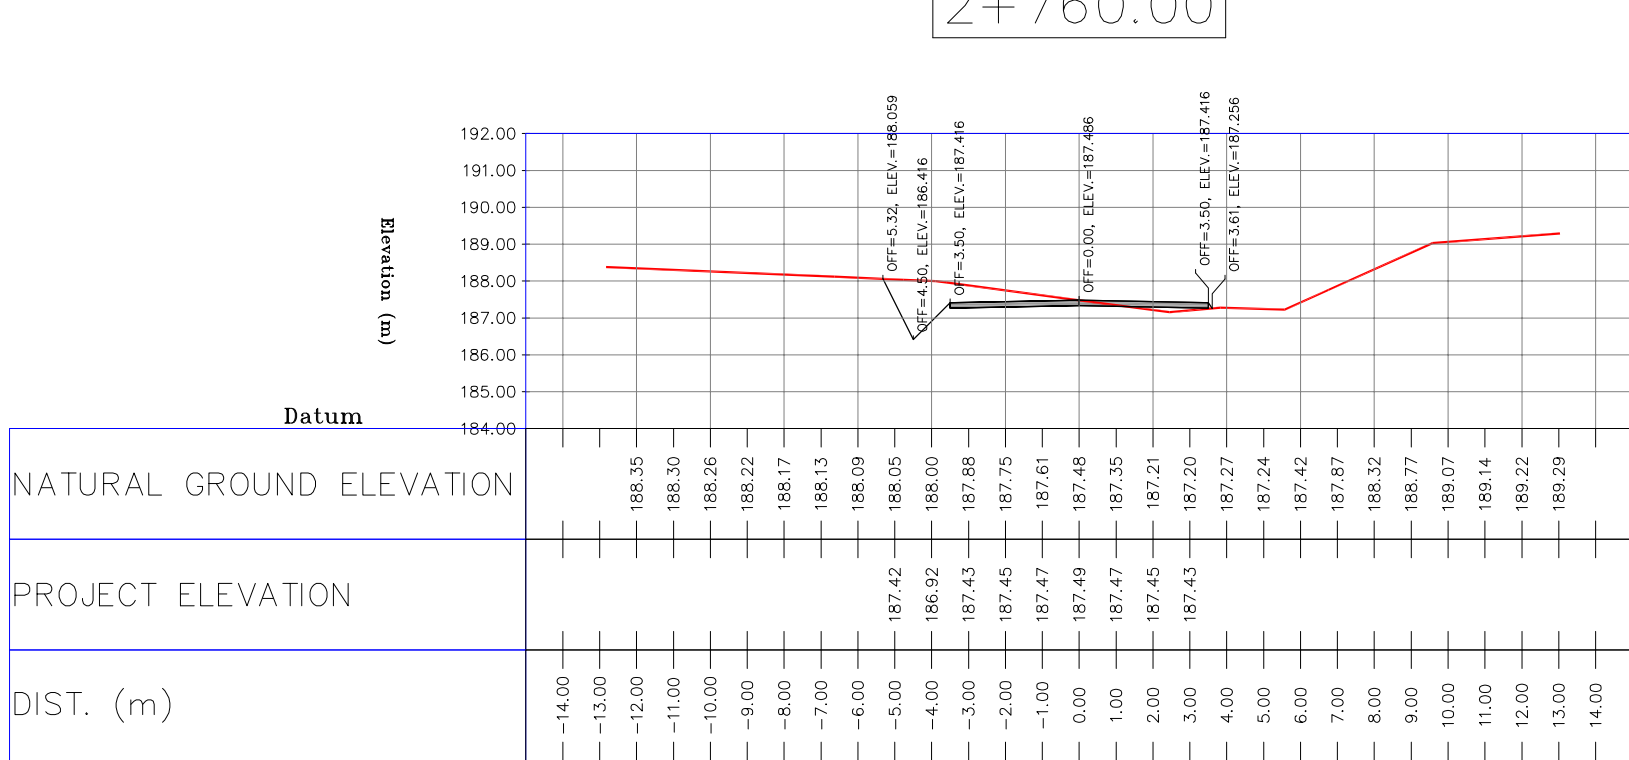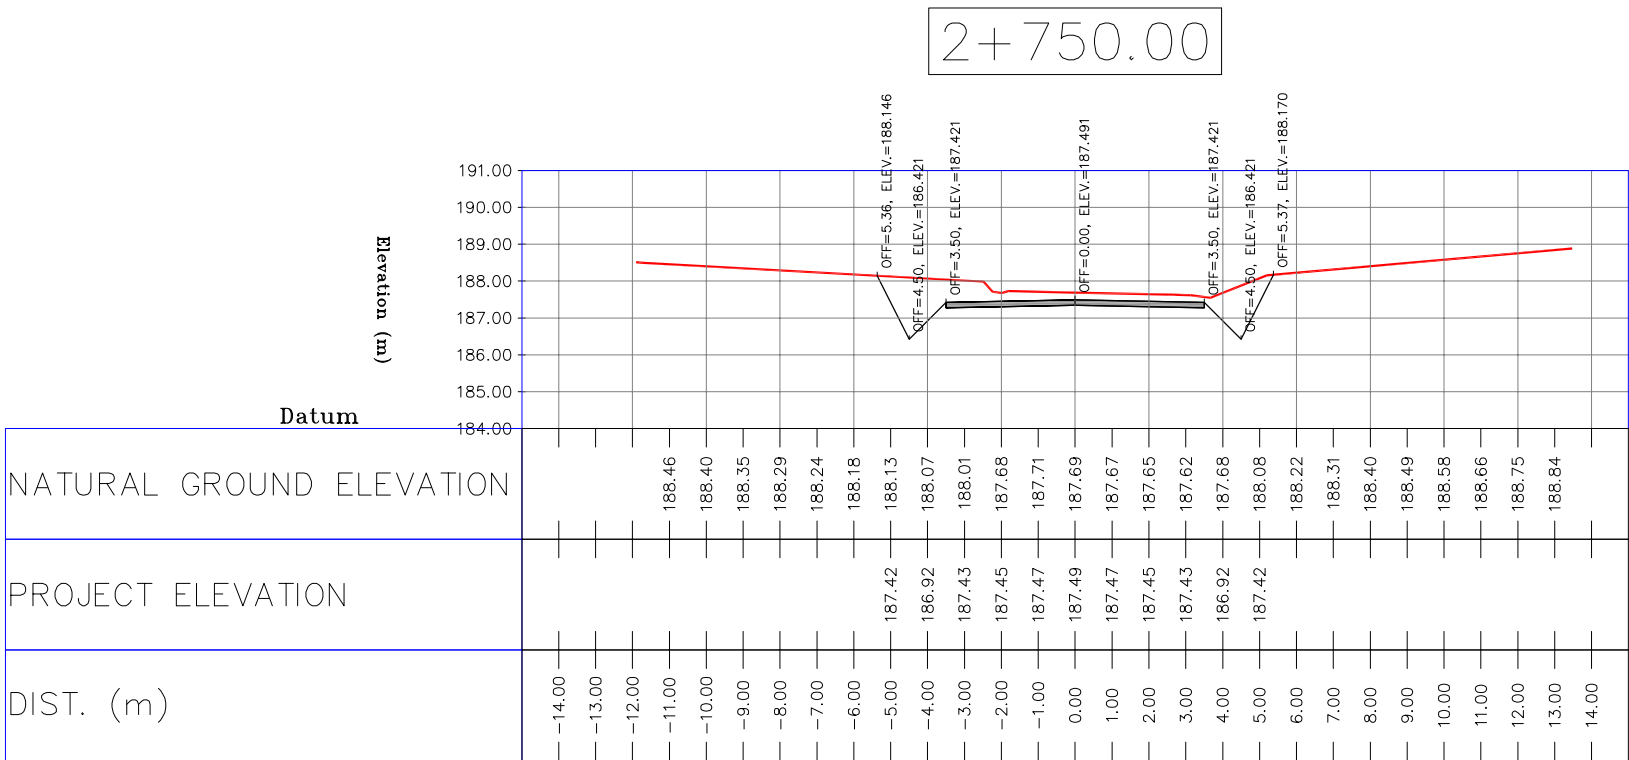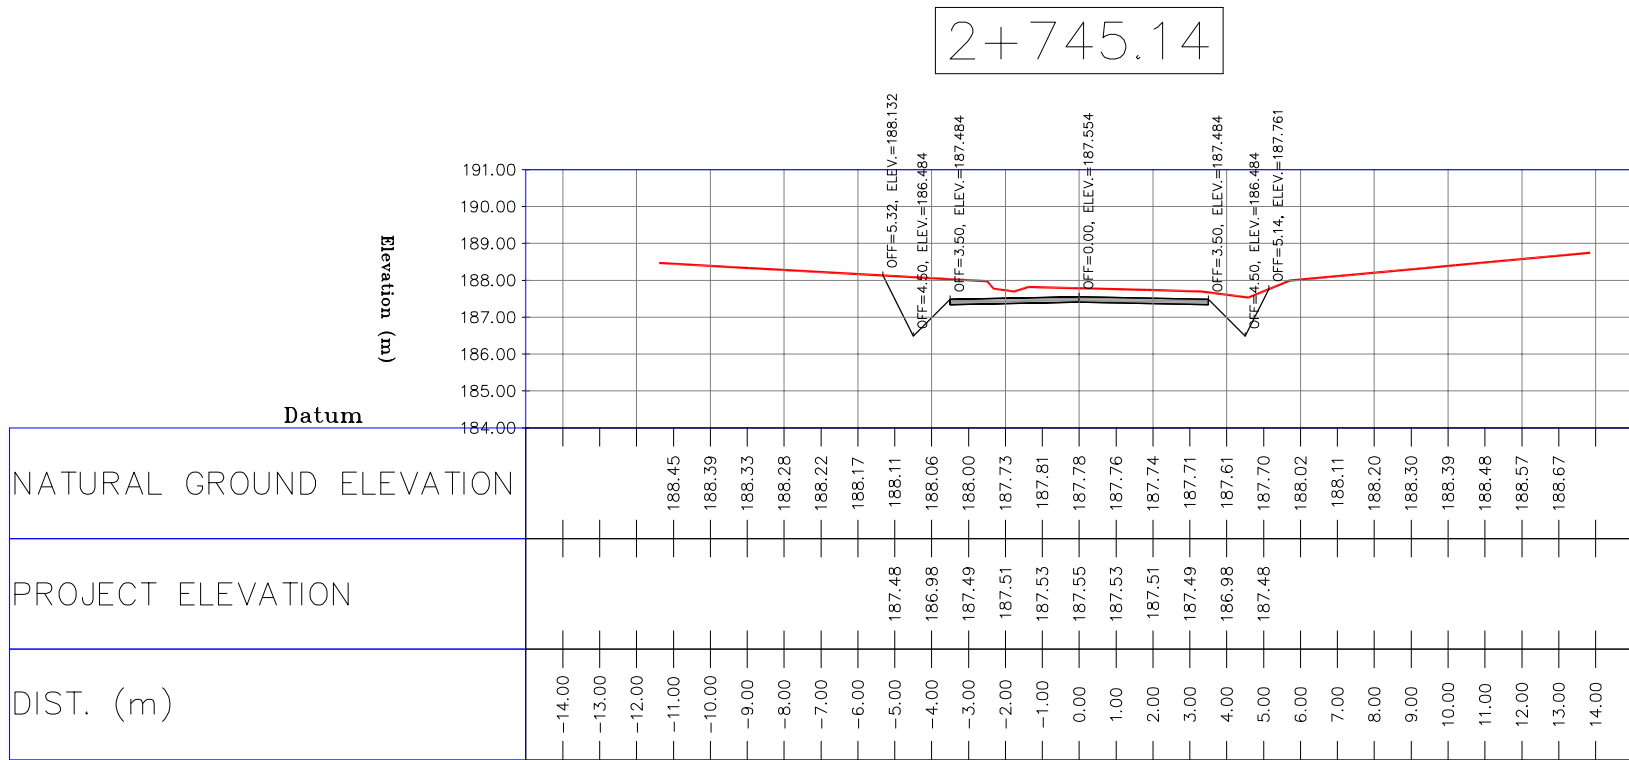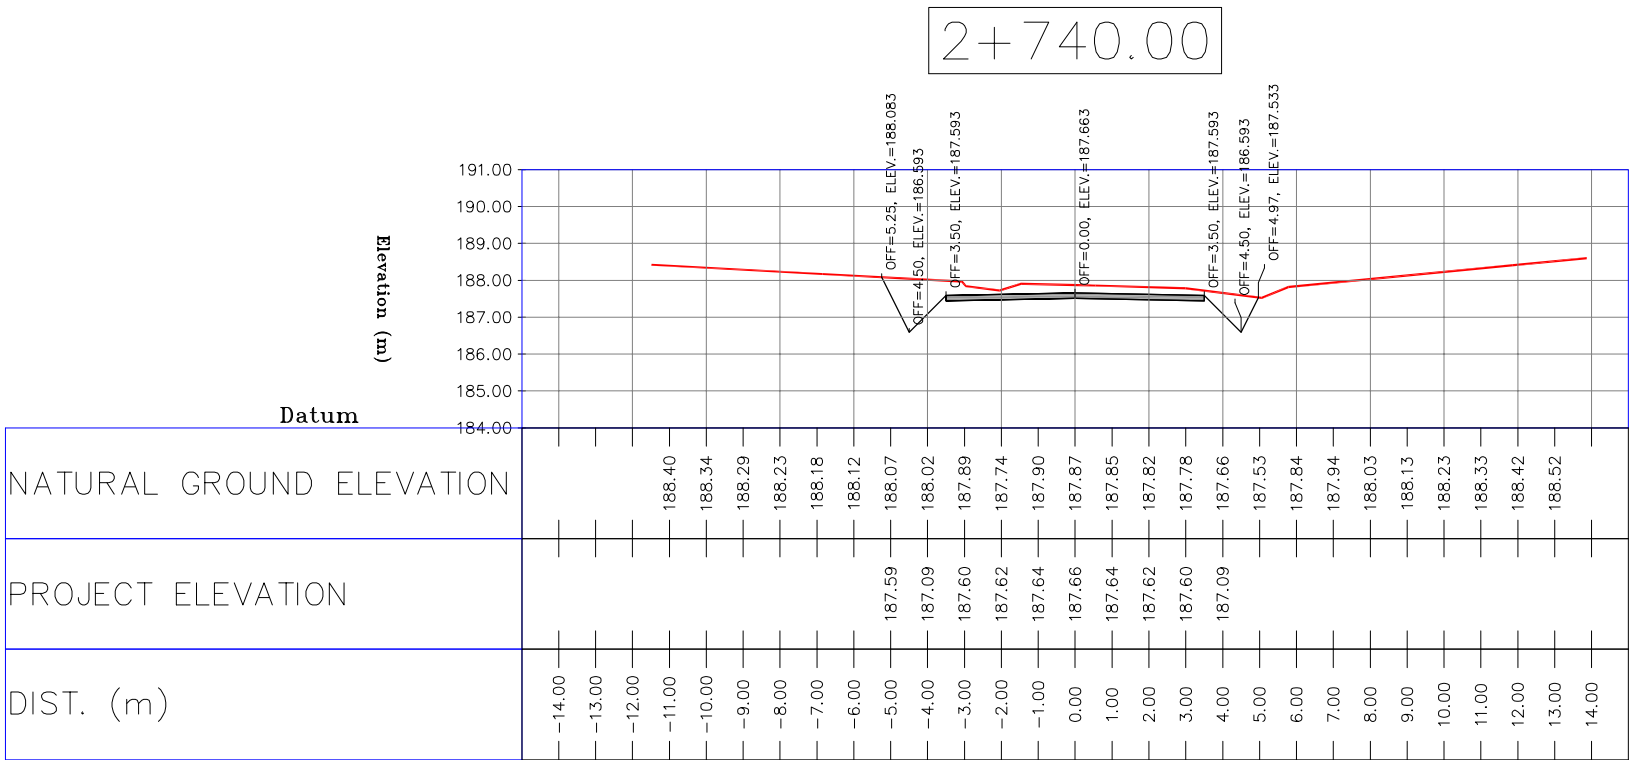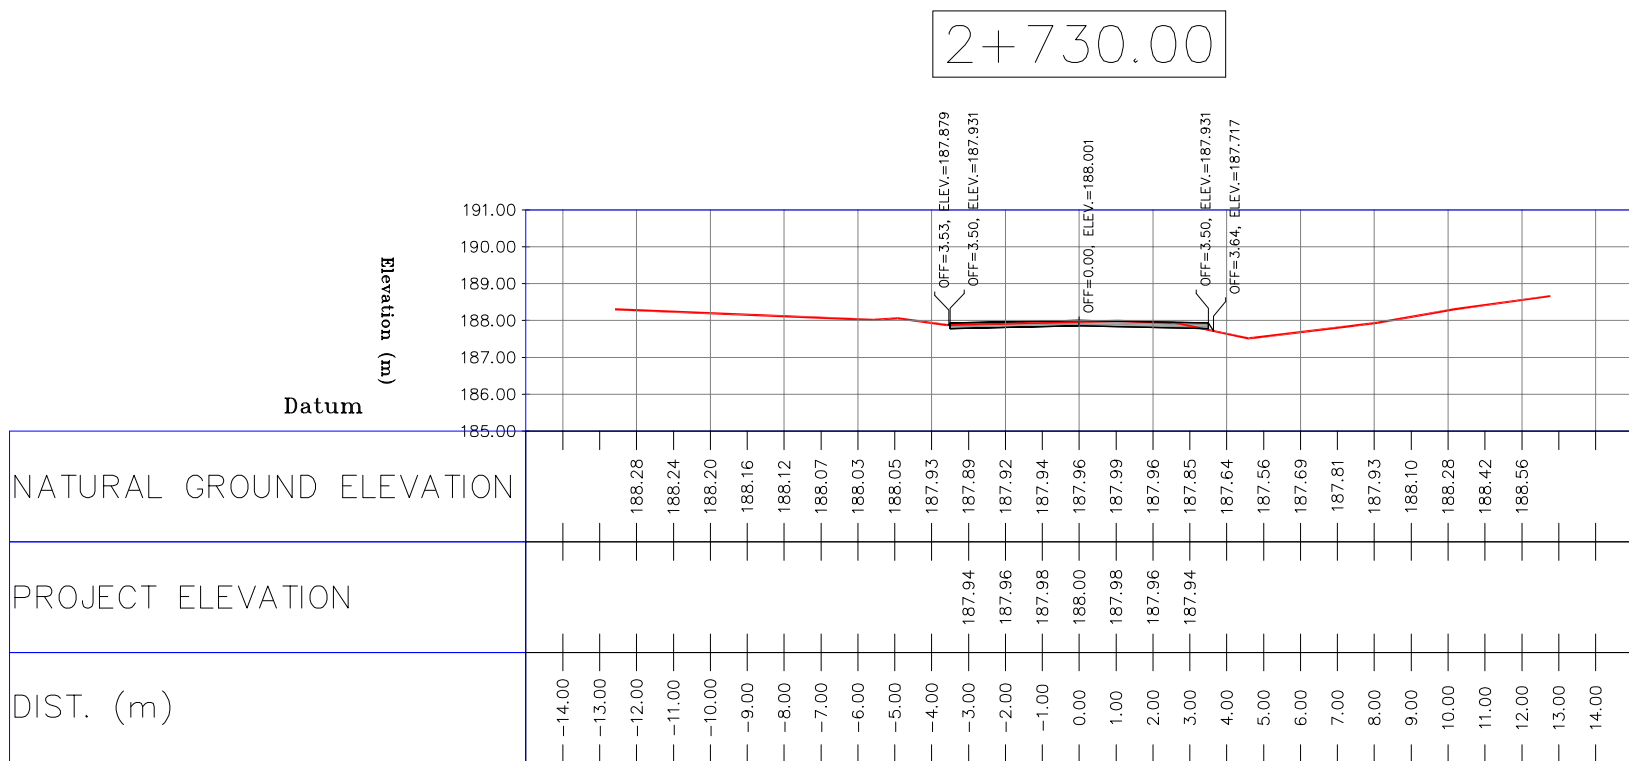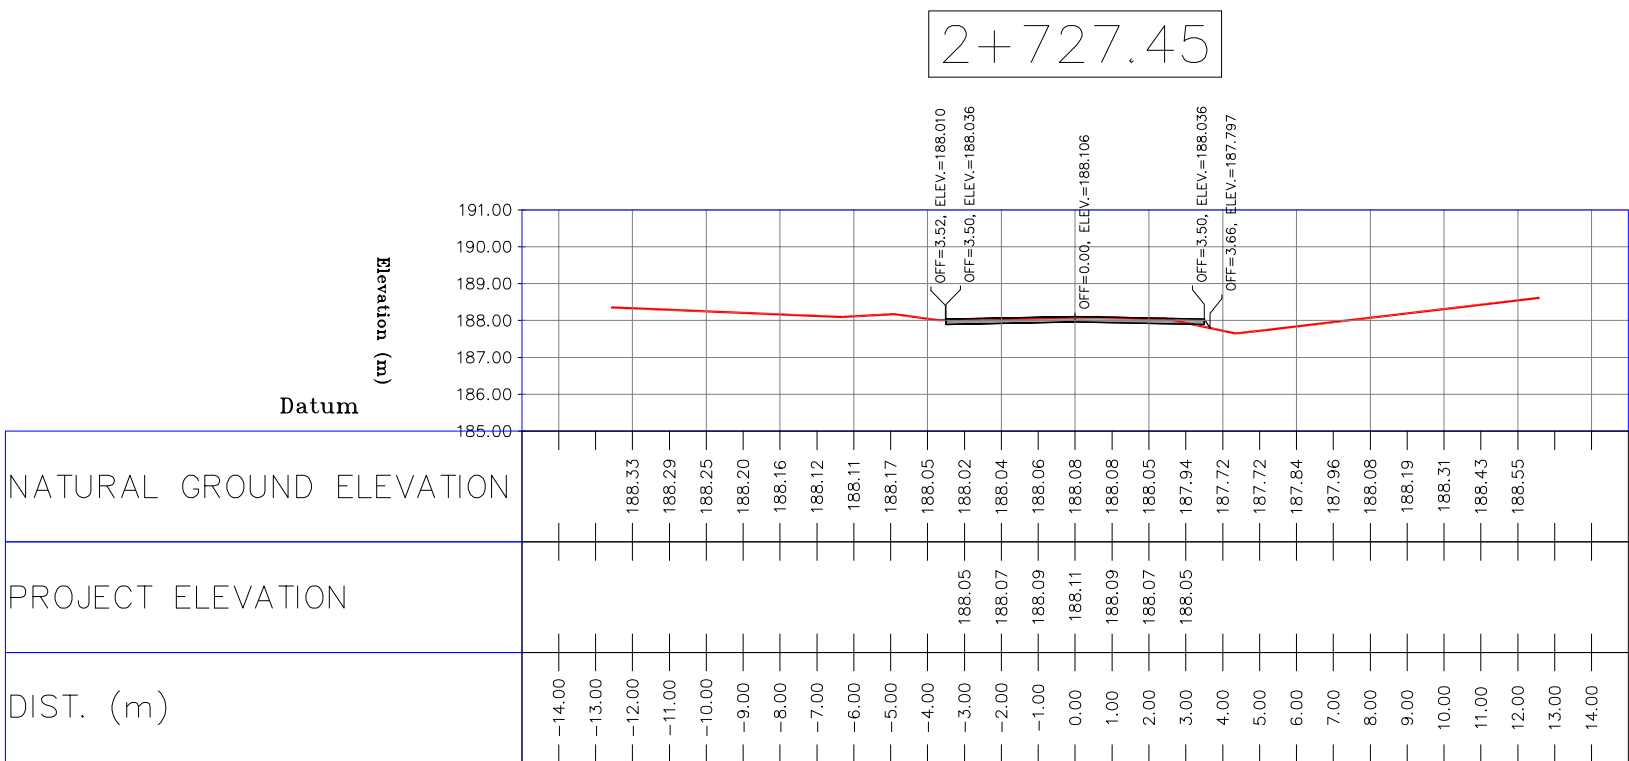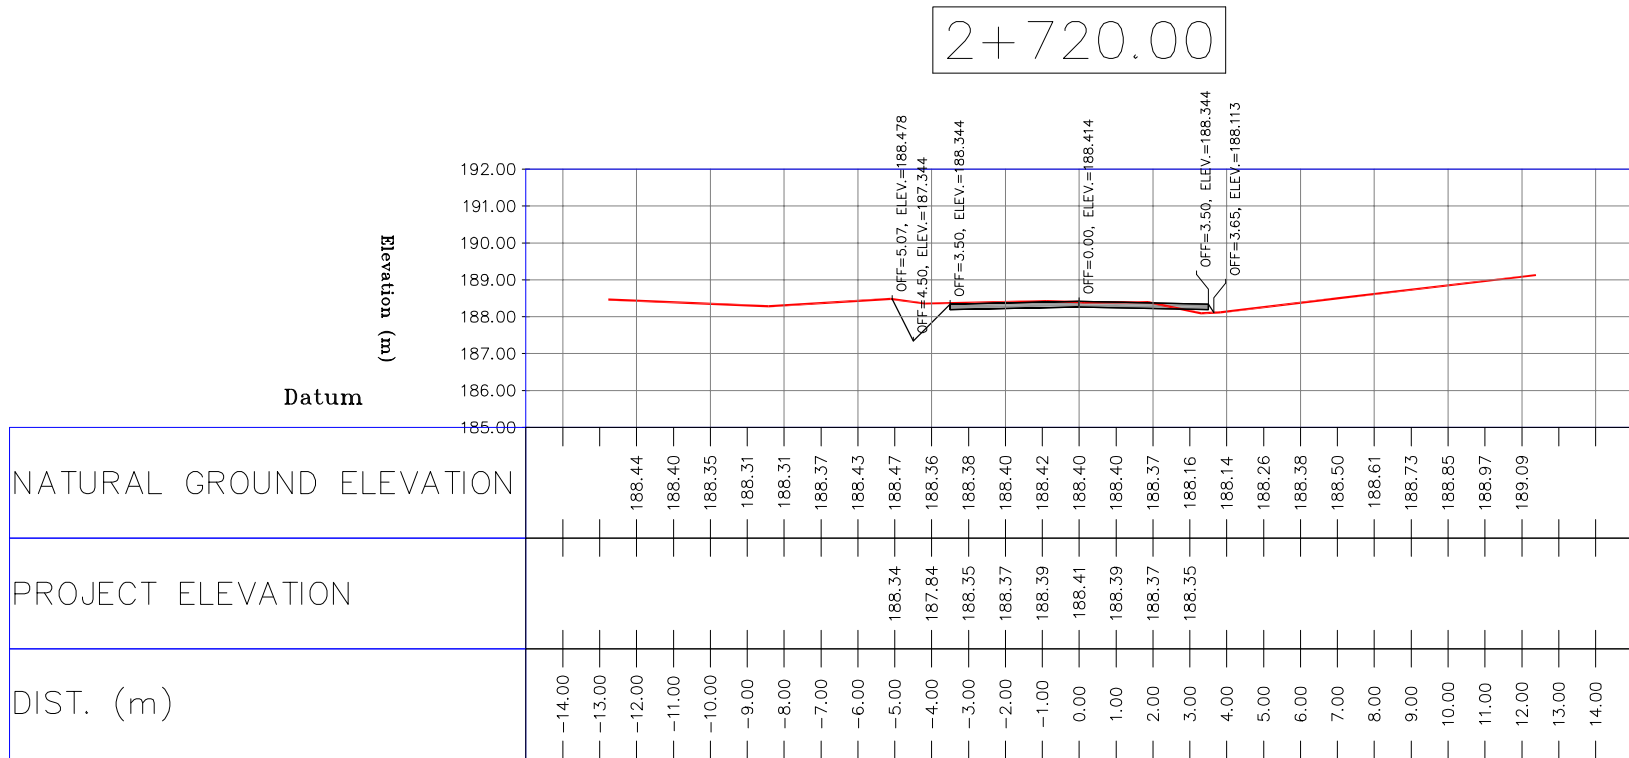
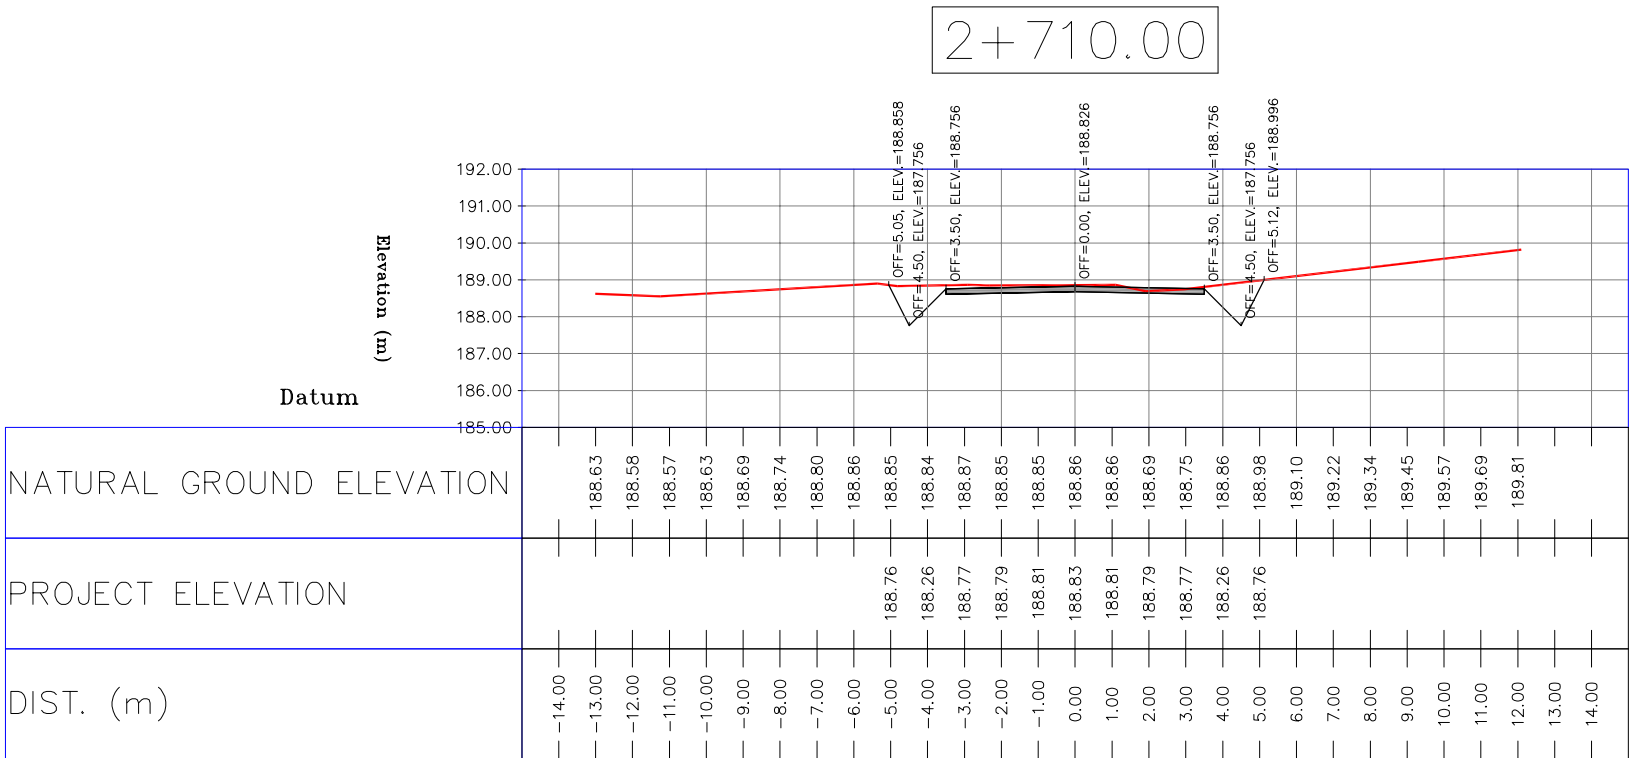


- NOTES
- 1-ALL COORDINATES AND ELEVATIONS ARE IN METER.
 - 2-ALL DRAWINGS SHALL BE CHECKED BY CONTRACTOR WITH RELATIVE DRAWINGS BEFORE CONSTRUCTION.
 - 3-GEODEIC PARAMETERS FOR COORDINATES ARE AS BELOW:
HORIZONTAL COORDINATE SYSTEM: WGS84/UTM ZONE 39
ELLIPSOID : WORLD GEODEIC SYSTEM 1984 (WGS84)
MAP PROJECTION: UNIVERSAL TRANSVERSE MERCATOR (UTM)
VERTICAL DATUM: MSL
 - 4-THE SUITABLE MATERIAL FOR FILLING SHALL BE COLLECTED BASED ON TO THE BELOW RULES:
 - PROJECT GEOTECHNICAL INVESTIGATION REPORT, BORROW MATERIALS AND SPECIFICATION STUDY PART.
 - "GENERAL SPECIFICATION FOR ROAD" NO. 101, SECTION 207, IRAN PLANNING AND BUDGET ORGANIZATION.
 - PROJECT GENERAL SPECIFICATION "SPECIFICATION FOR EARTH WORK" DOCUMENT NUMBER "BK-GNRL-PEDCO-000-CV-SP-0004".
 - GEOTECHNICAL REPORTS AND CLIENT'S SITE SUPERVISORY BODY RECOMMENDATIONS AND APPROVALS.
 - 5-BEFORE ANY EARTH WORK ACTIVITIES (CUT OR FILL), TOP AND UNSUITABLE SOIL (MARN,...) SHALL BE REMOVED AS GEOTECHNICAL RECOMMENDATION AND SUPERVISOR'S REQUIREMENTS.

- LEGEND
- | | | | |
|--|---------------|--|--------------|
| | WELL LOCATION | | CANAL |
| | WELL | | RIVER |
| | SITE | | WATER COURSE |
| | CAMP SITE | | CONTOURS |
| | ASPHALT ROAD | | SPOT HEIGHT |
| | GRAVEL ROAD | | BENCH MARK |
| | PROPOSED ROAD | | BRIDGE |
| | DAYLIGHT | | CULVERT |

REFERENCE DRAWING	DRG. No.
General Civil Layout -BK14	BK-BK14-PEDCO-110-CV-PY-0001
Rough Grading Plan-BK14	BK-BK14-PEDCO-110-CV-PY-0003
Specification For Earth Work	BK-GNRL-PEDCO-000-CV-SP-0004
Standard Drawing For Slope Protection Details	BK-GNRL-PEDCO-000-CV-DW-0002
Geotechnical Investigation Report - BK14	BK

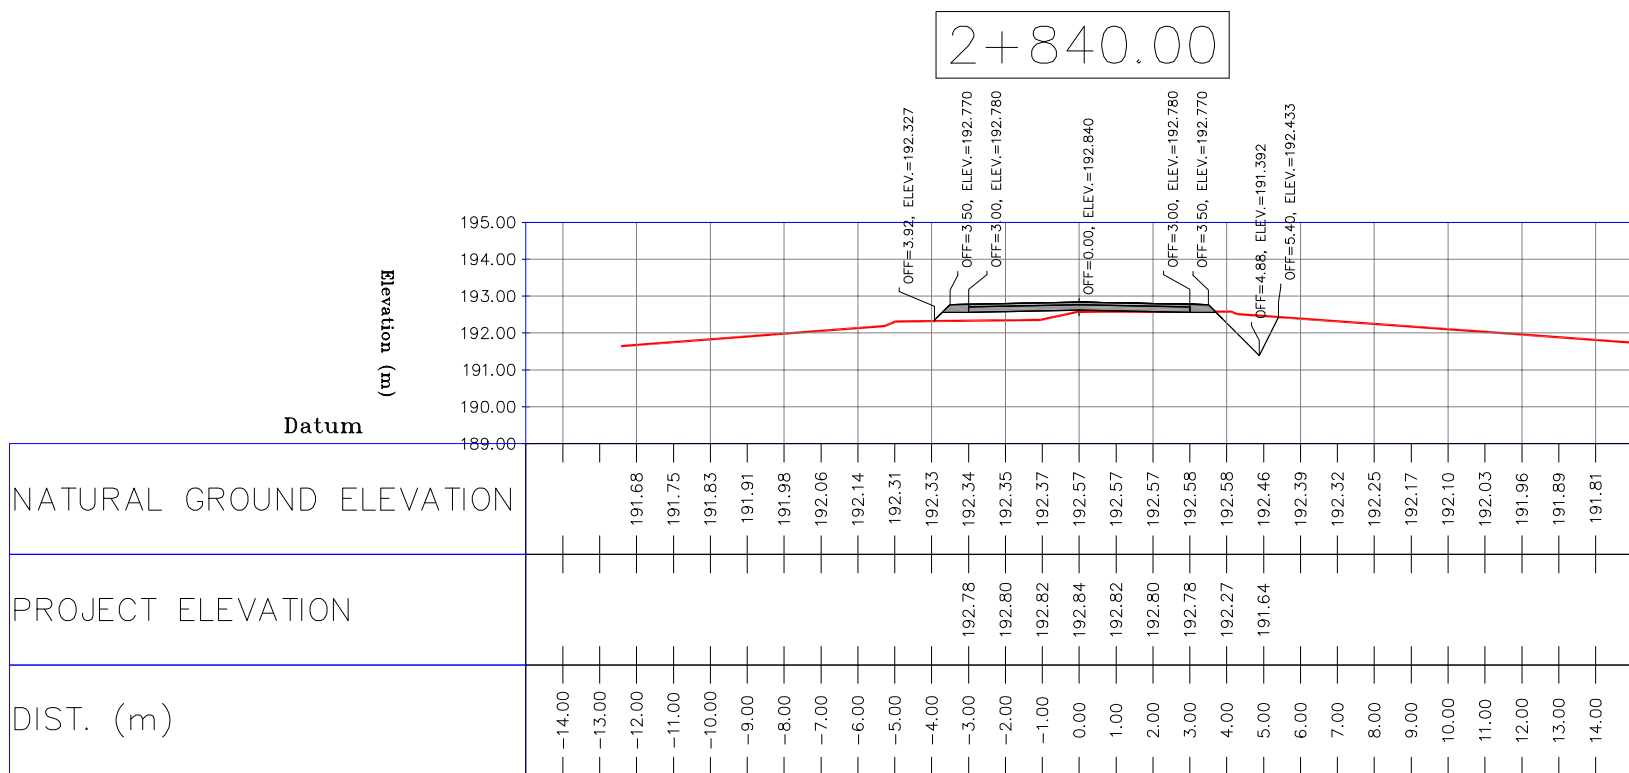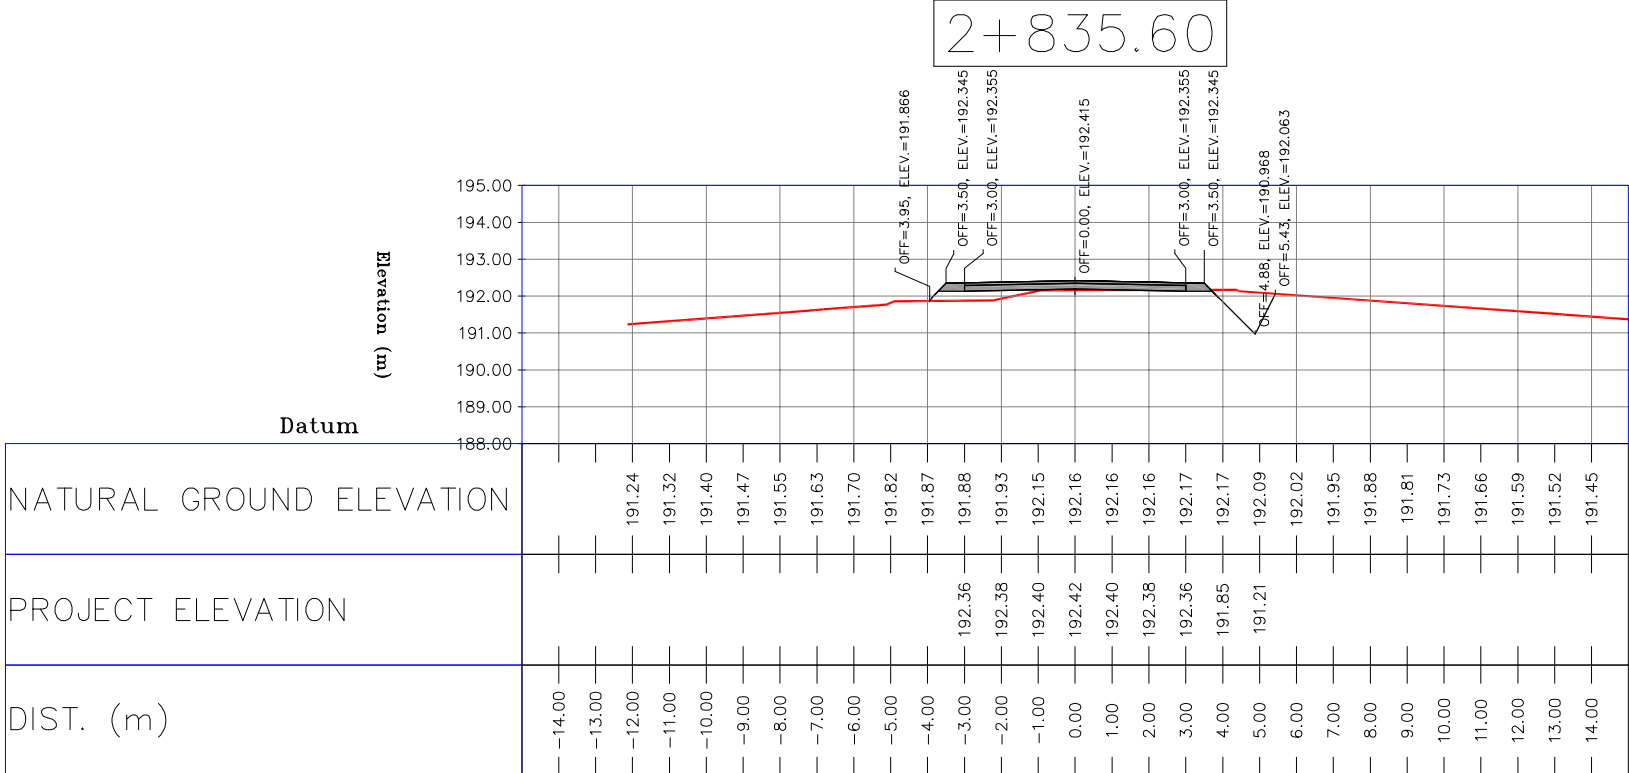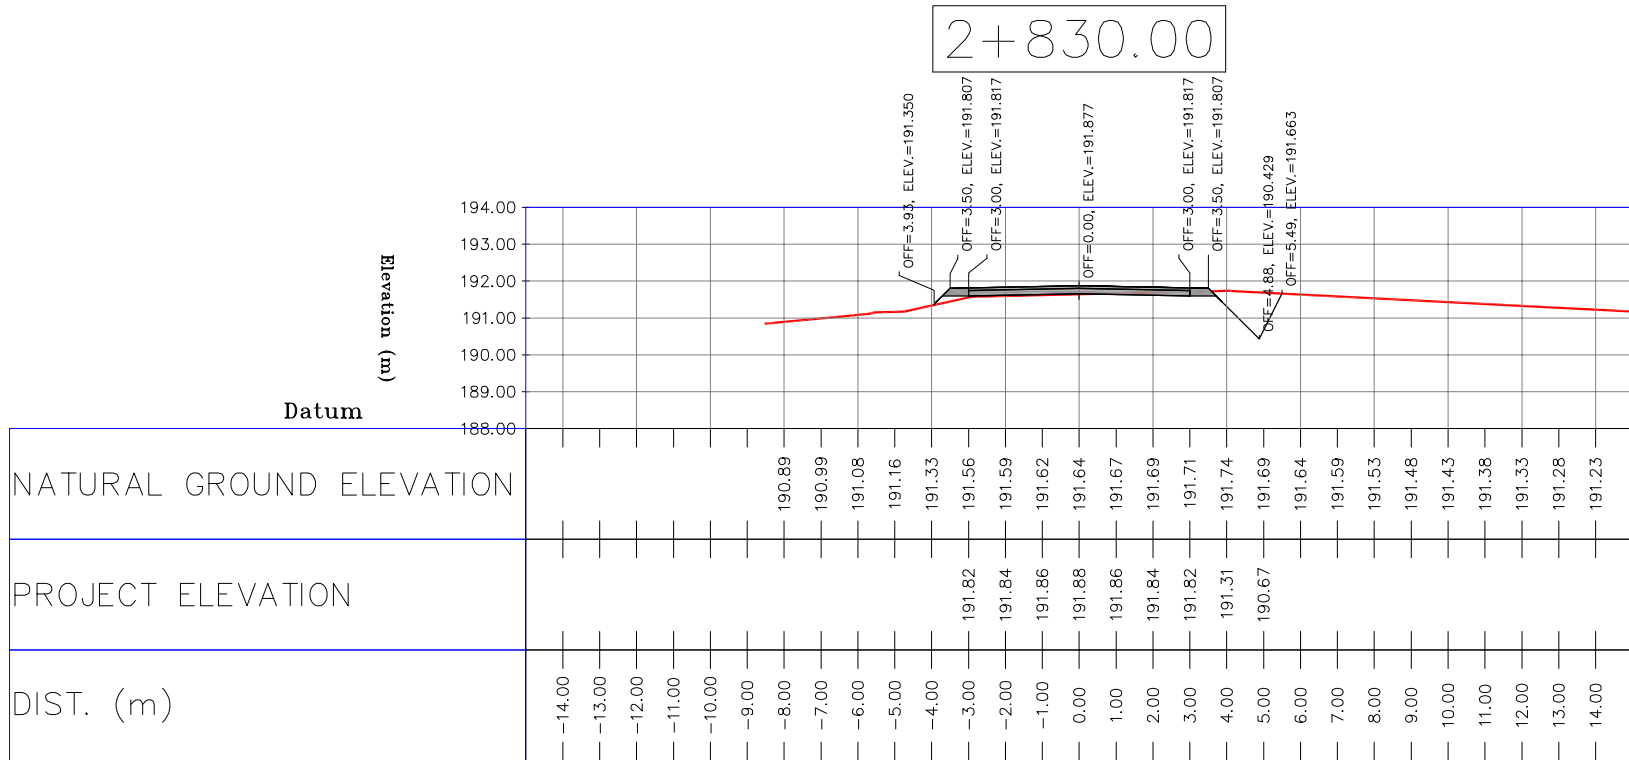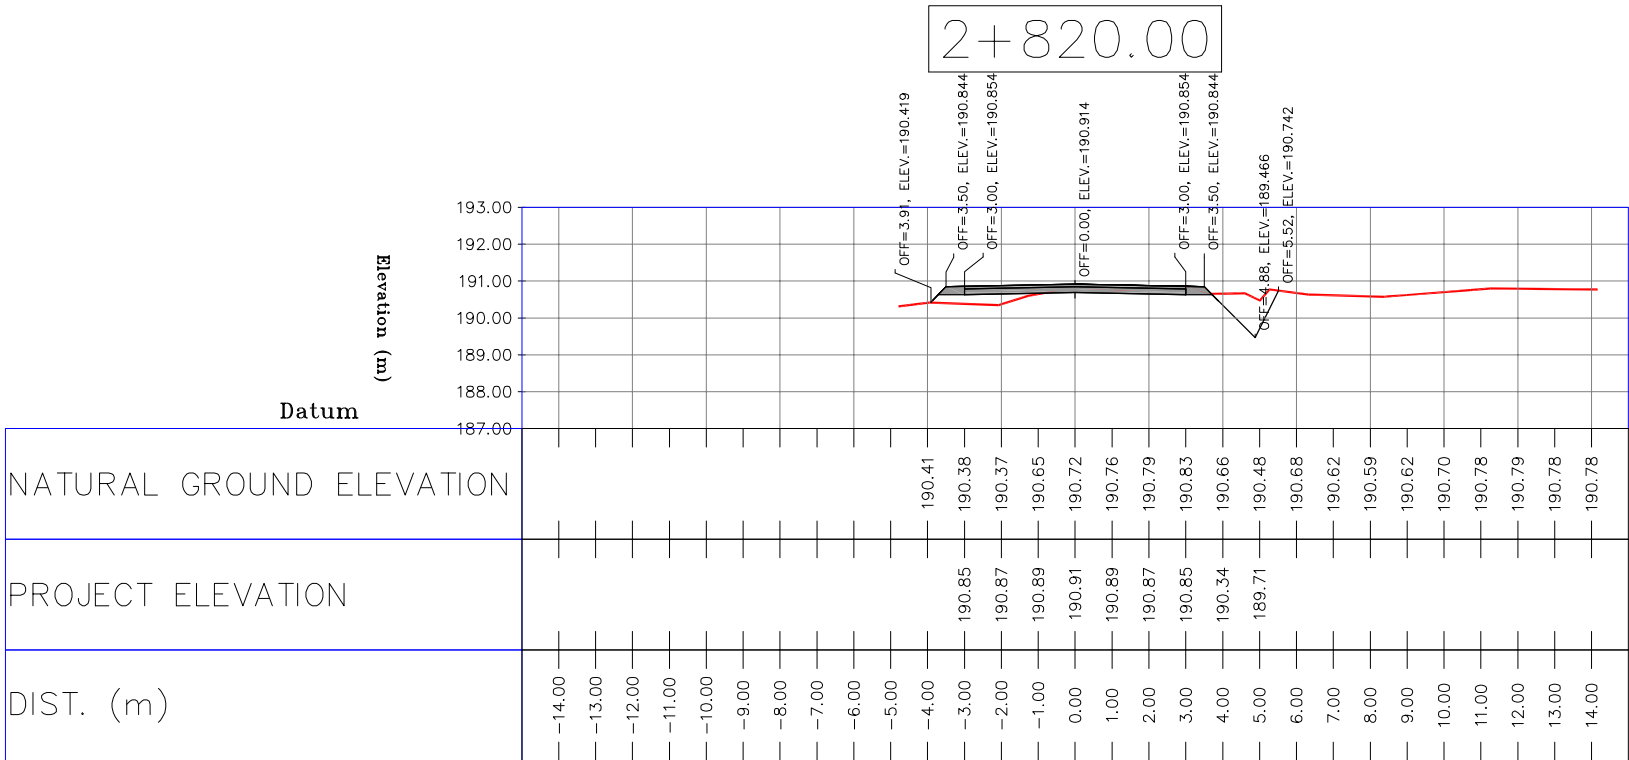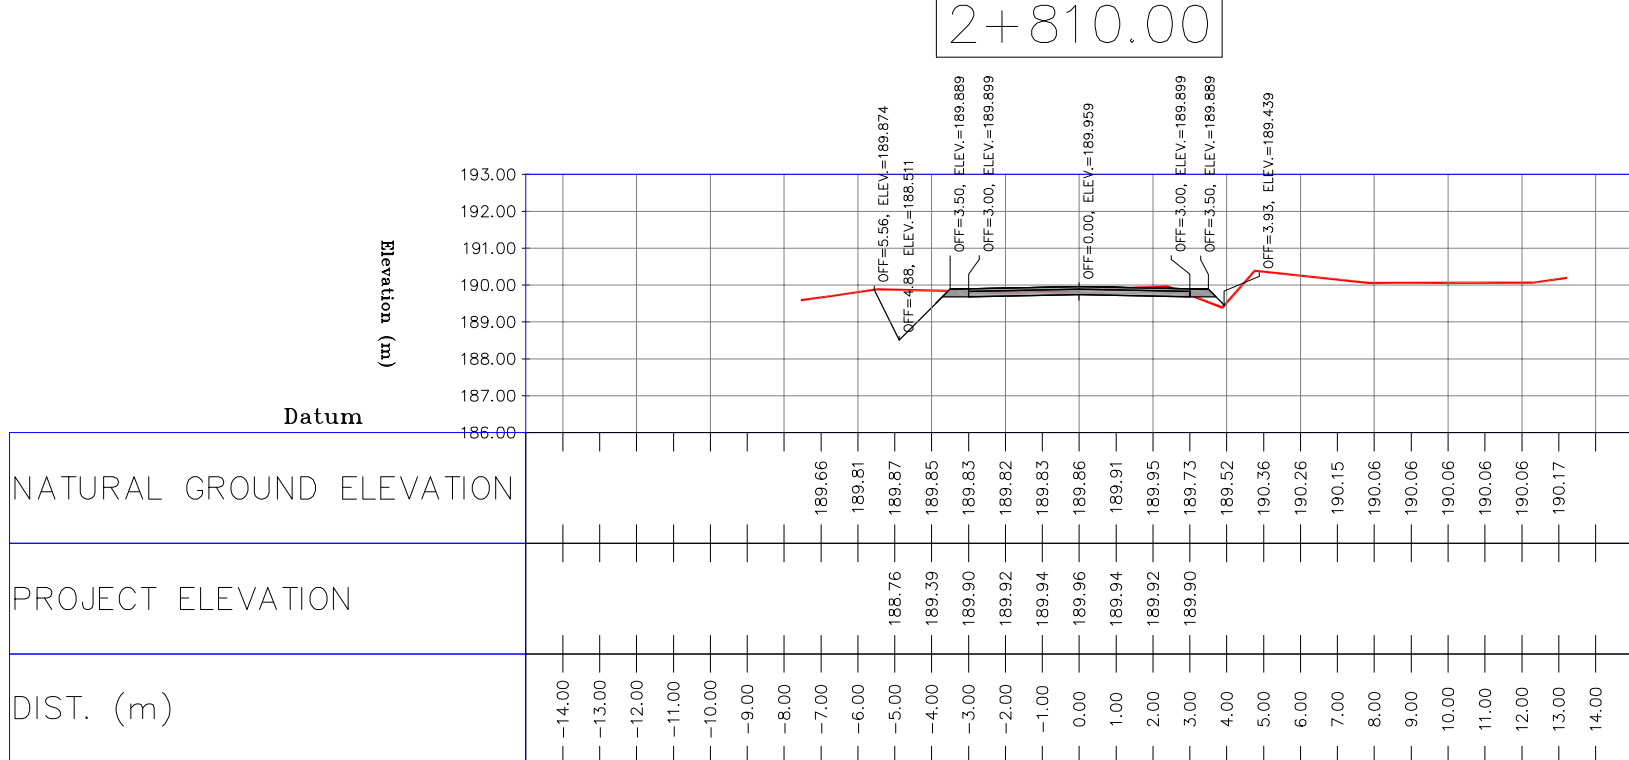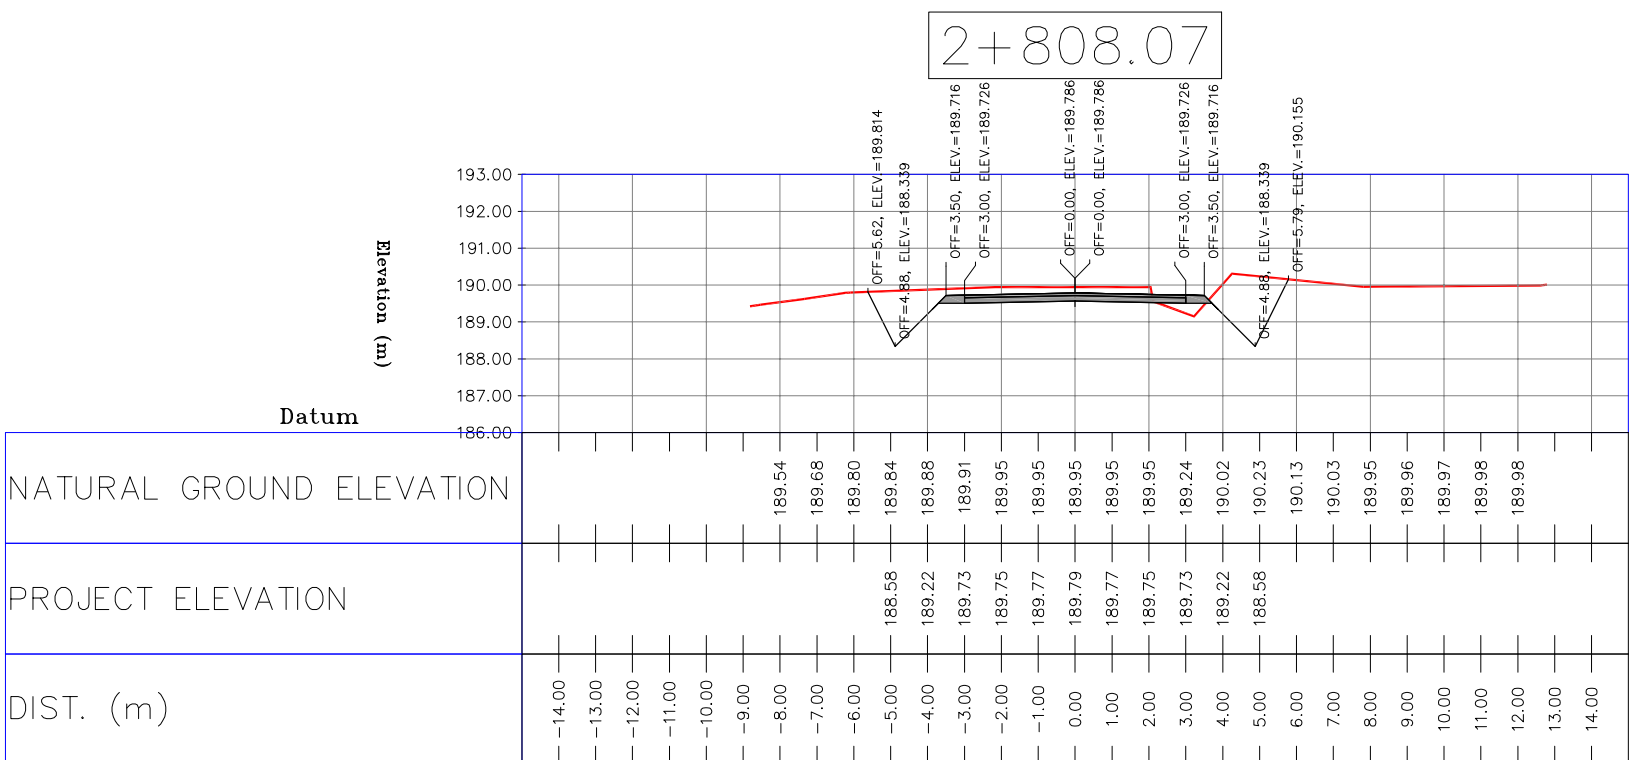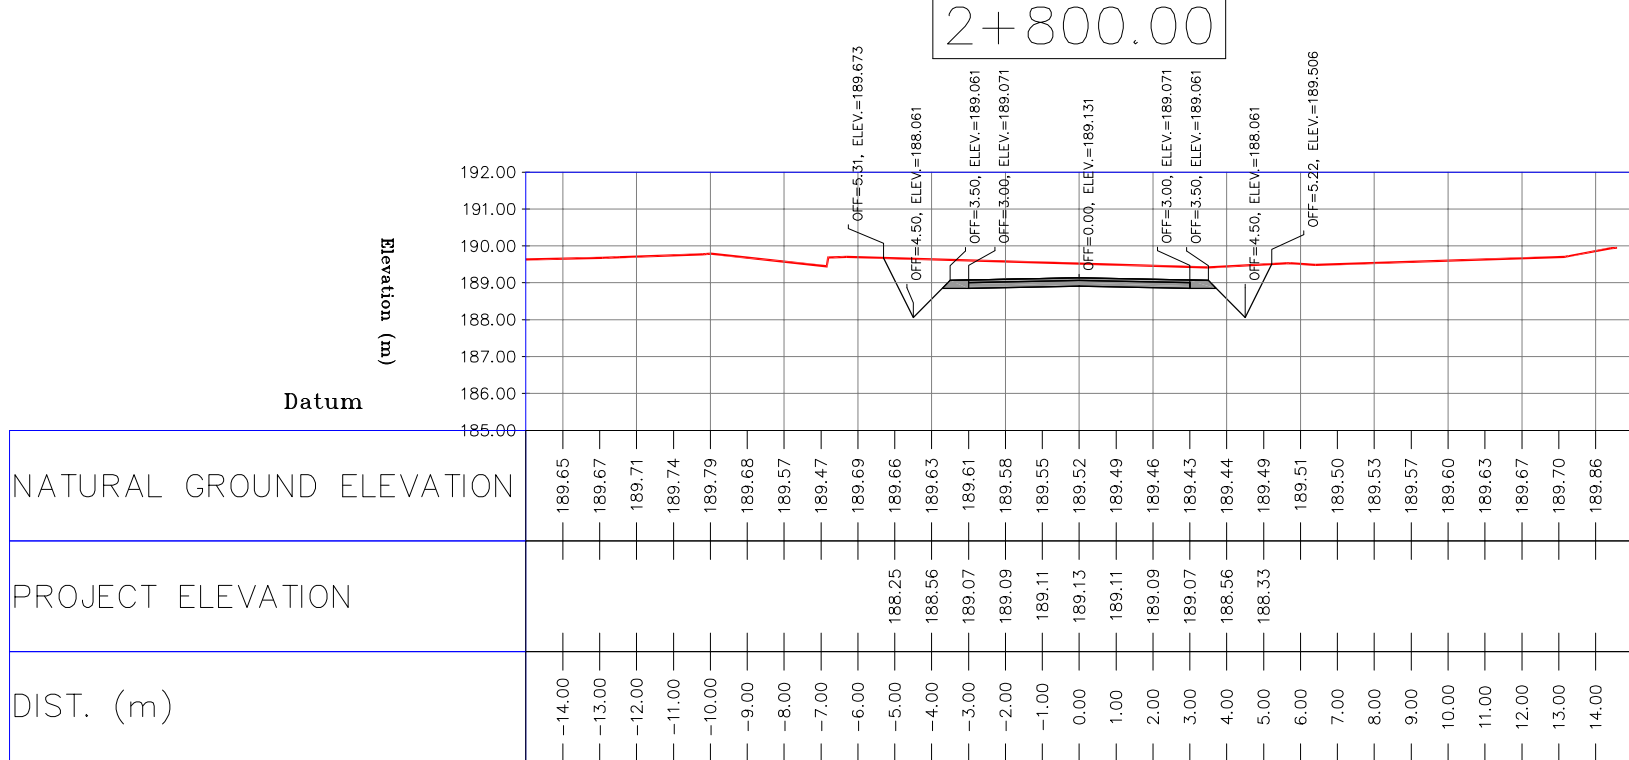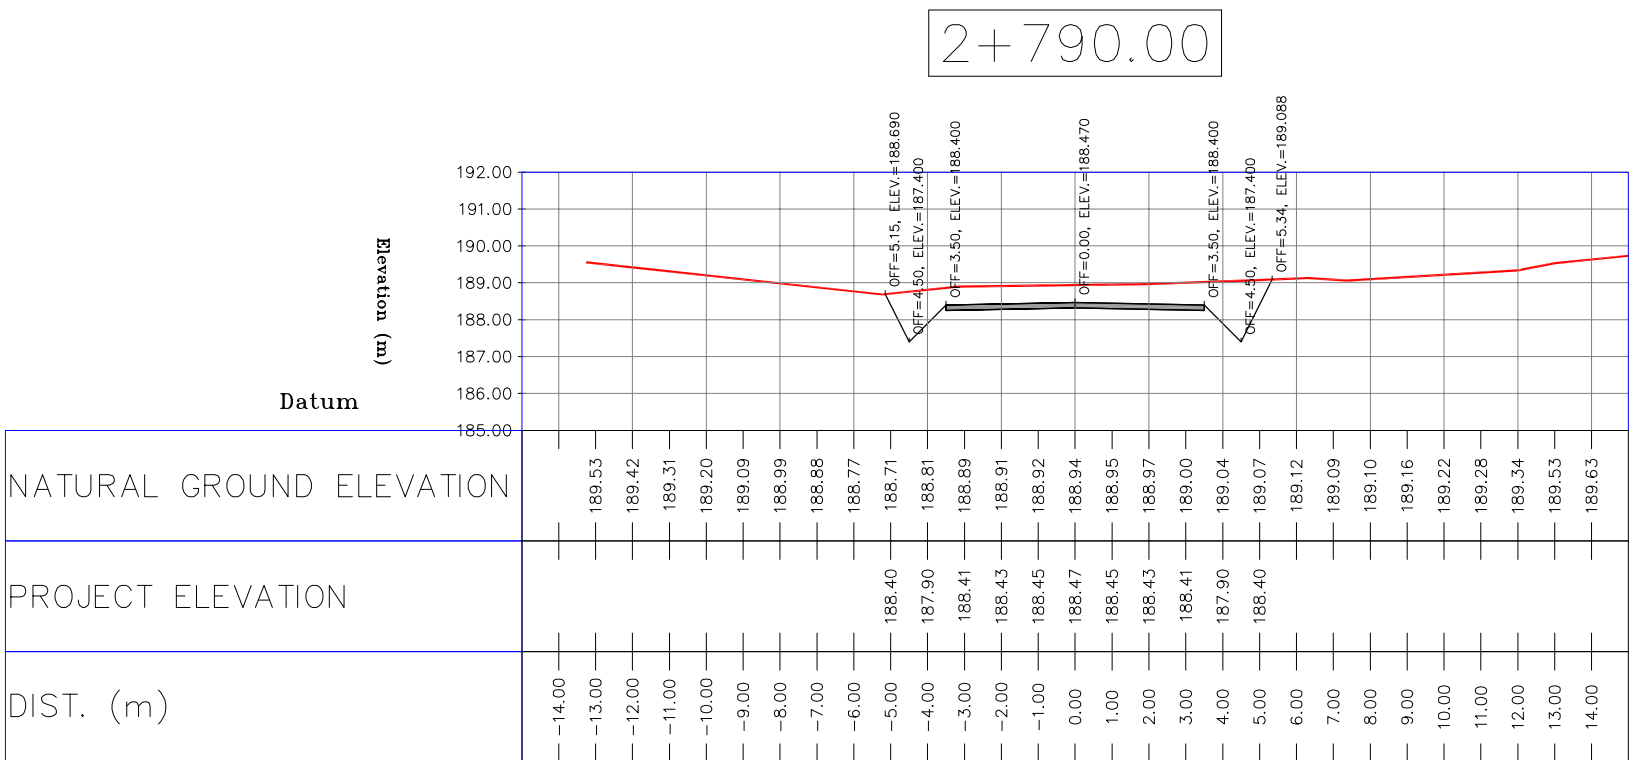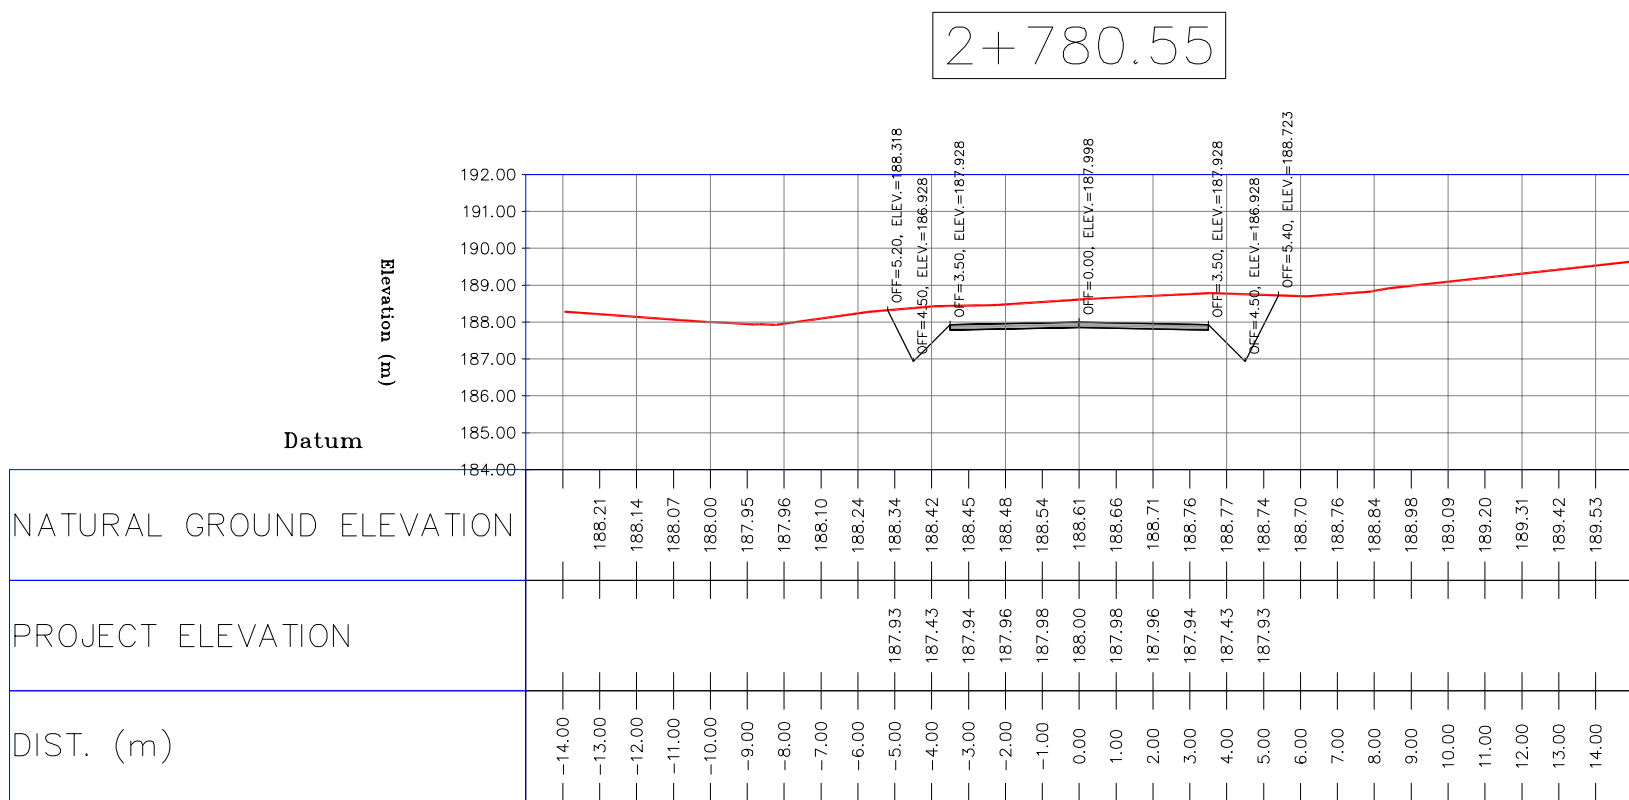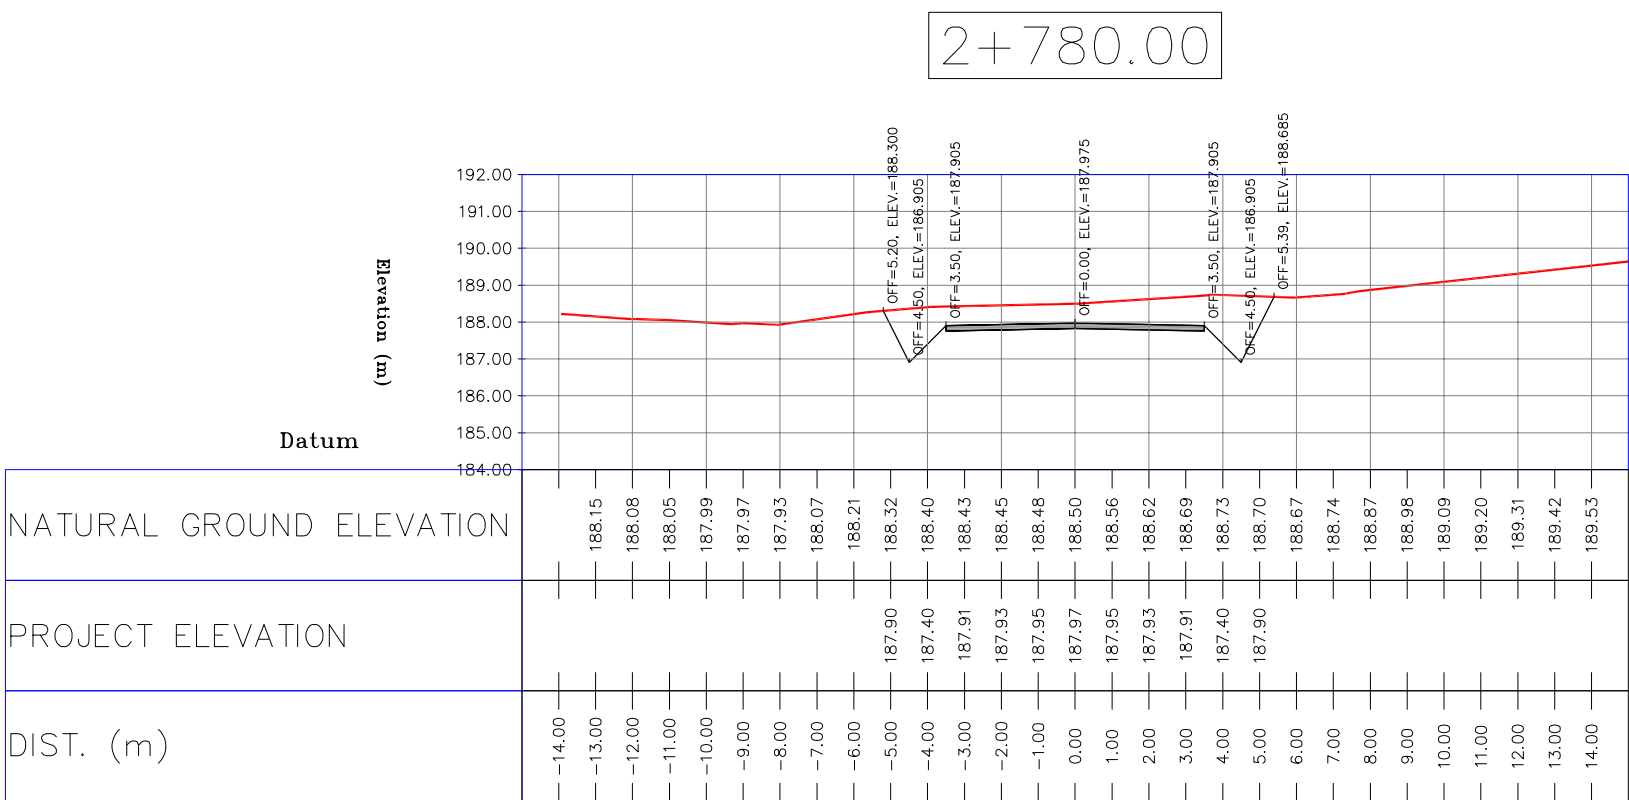

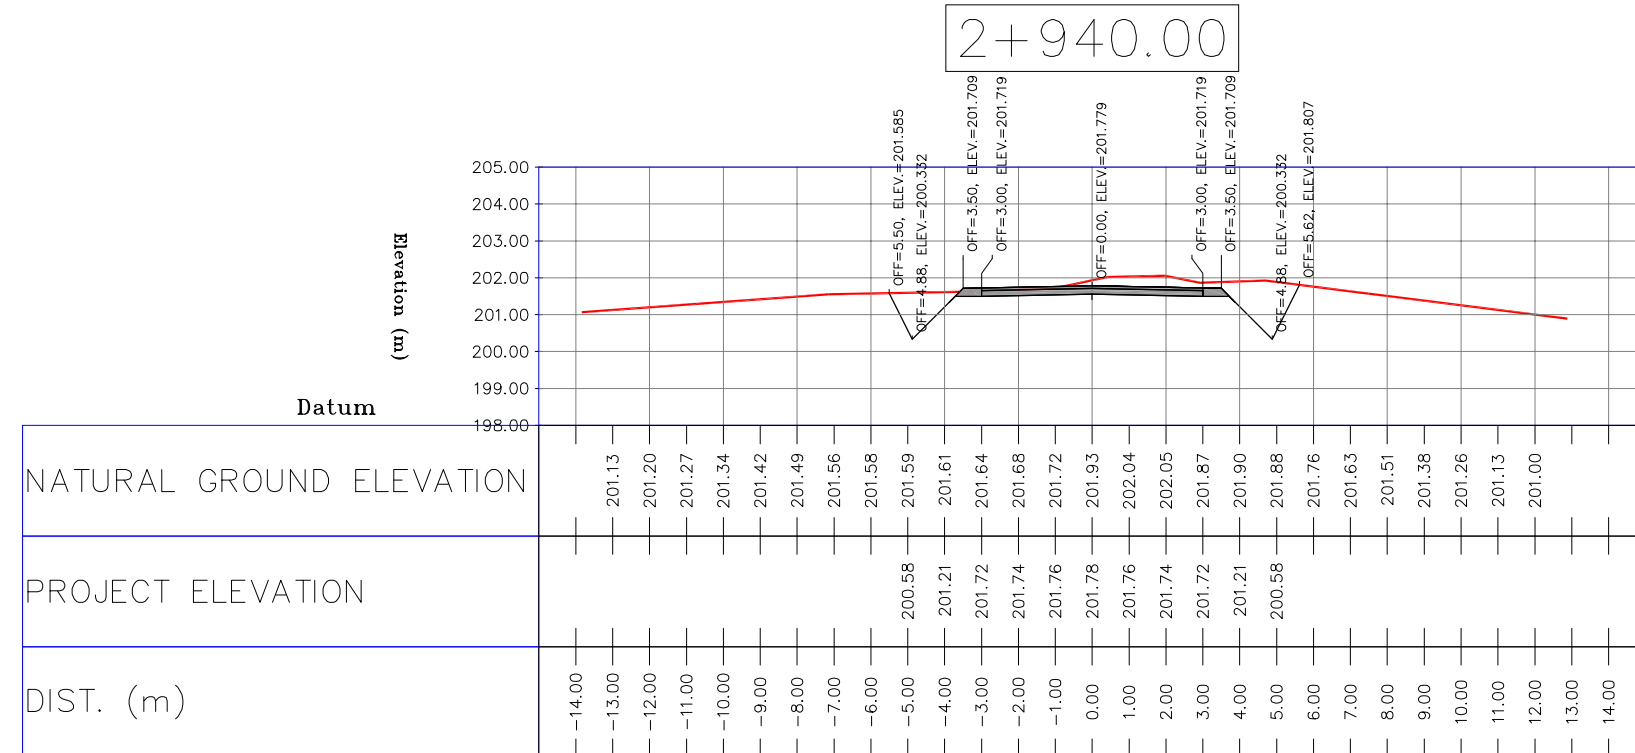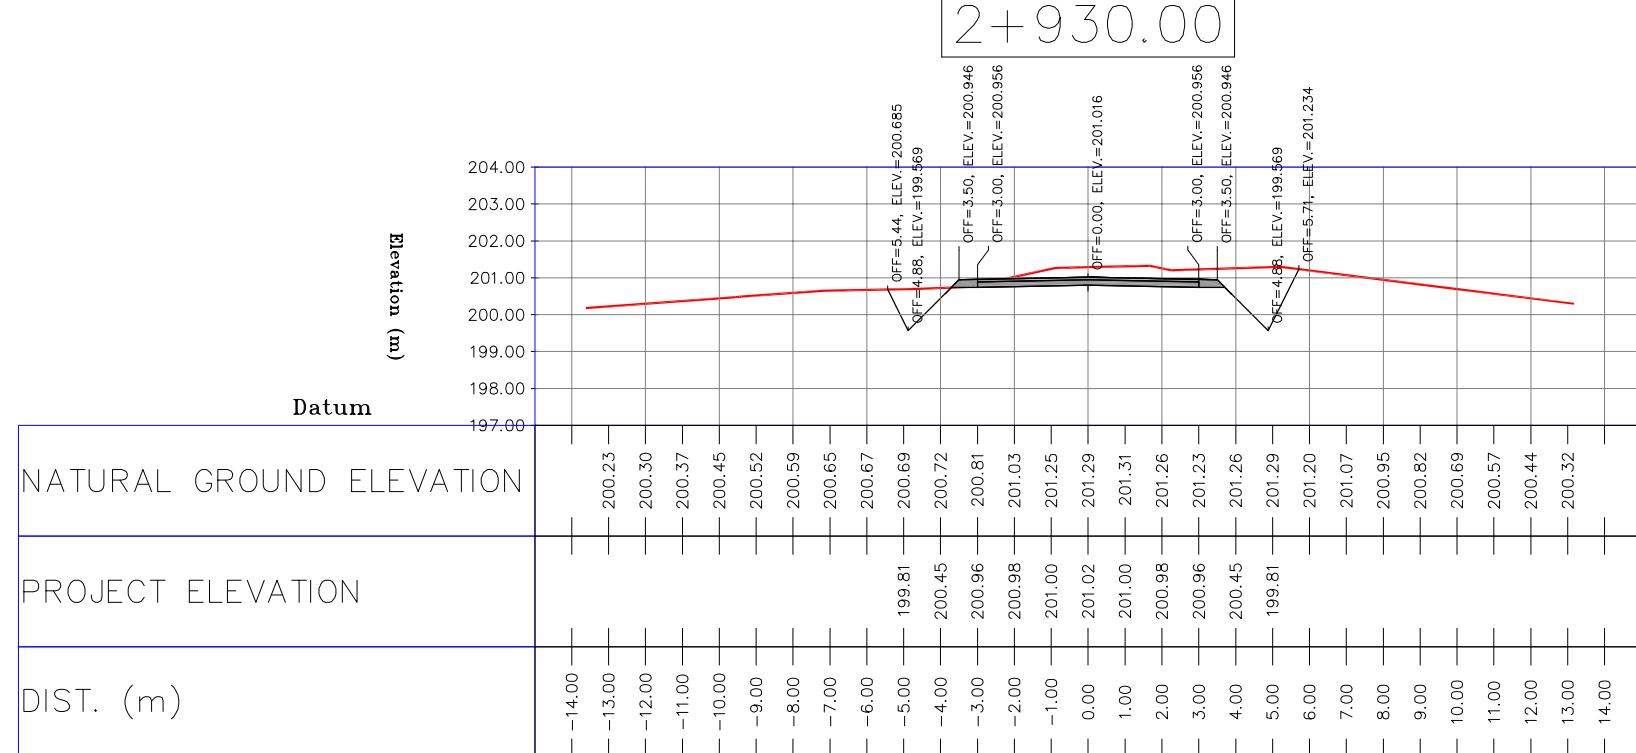

NOTES

1-ALL COORDINATES AND ELEVATIONS ARE IN METER.

2-ALL DRAWINGS SHALL BE CHECKED BY CONTRACTOR WITH RELATIVE DRAWINGS BEFORE CONSTRUCTION.

3-GEODETTIC PARAMETERS FOR COORDINATES ARE AS BELOW:

HORIZONTAL COORDINATE SYSTEM:

WGS84/UTM ZONE 39

ELLIPSOID :

WORLD GEODETTIC SYSTEM 1984 (WGS84)

MAP PROJECTION:

UNIVERSAL TRANSVERSE MERCATOR (UTM)

VERTICAL DATUM:

MSL

4-THE SUITABLE MATERIAL FOR FILLING SHALL BE COLLECTED BASED ON TO THE BELOW RULES:

- PROJECT GEOTECHNICAL INVESTIGATION REPORT, BORROW MATERIALS AND SPECIFICATION STUDY PART.

- "GENERAL SPECIFICATION FOR ROAD" NO. 101, SECTION 207, IRAN PLANNING AND BUDGET ORGANIZATION.

- PROJECT GENERAL SPECIFICATION "SPECIFICATION FOR EARTH WORK" DOCUMENT NUMBER "BK-GNRAL-PEDCO-000-CV-SP-0004".

- GEOTECHNICAL REPORTS AND CLIENT'S SITE SUPERVISORY BODY RECOMMENDATIONS AND APPROVALS.

5-BEFORE ANY EARTH WORK ACTIVITIES (CUT OR FILL), TOP AND UNSUITABLE SOIL (MARN...) SHALL BE REMOVED AS GEOTECHNICAL RECOMMENDATION AND SUPERVISOR'S REQUIREMENTS.

LEGEND

WELL LOCATION

CANAL

WELL

RIVER

SITE

WATER COURSE

CAMP SITE

CONTOURS

ASPHALT ROAD

99,27

SPOT HEIGHT

GRAVEL ROAD

BENCH MARK

PROPOSED ROAD

BRIDGE

DAYLIGHT

CULVERT

REFERENCE DRAWING

DRG. No.

General Civil Layout -BK14

BK-BK14-PEDCO-110-CV-PY-0001

Rough Grading Plan-BK14

BK-BK14-PEDCO-110-CV-PY-0003

Specification For Earth Work

BK-GNRAL-PEDCO-000-CV-SP-0004

Standard Drawing For Slope Protection Details

BK-GNRAL-PEDCO-000-CV-SW-0002

Geotechnical Investigation Report - BK14

BK-BK14-PEDCO-110-GT-RT-0001

Specification For Road & Paving

BK-GNRAL-PEDCO-000-CV-SP-0002

MTO For Civil Works - BK14

BK-BK14-PEDCO-110-CV-WT-0001

ABBREVIATION

PT= POINT

PVI= POINT OF VRTICAL INTERSECTION

LVC= LENGTH OF VERTICAL CURVE

BVCS= BEGIN OF VERTICAL CURVE STATION

BVCE= BEGIN OF VERTICAL CURVE ELEVATION

EVCS= END OF VERTICAL CURVE STATION

EVCE= END OF VERTICAL CURVE ELEVATION

KEY PLAN

SCALE: 1/35000

,

,

,

,

REV.

DESCRIPTION

BY

DATE

BY

DATE

CHECKED

REV. APPR.

اصل و کلیه نسخ این نقشه و حق اقتباس متعلق به شرکت ملی مناطق نفت خیز جنوب میباشد.

THE ORIGINAL AND ALL COPIES OF THIS DRAWING TOGETHER WITH THE COPYRIGHT THEREIN ARE THE SOLE PROPERTY OF N.I.S.O.C./ FIELDS

BINAK OILFIELD DEVELOPMENT

SUB-SURFACE WORK PACKAGES

BK14 WHF MODIFICATIONS

DATE

SCALE

DRAWING BY

CHECKED BY

PROJECT ENG.

NO CONSTRUCTION PERMITTED UNLESS DRAWING APPROVED

APPROVED FOR CONSTRUCTION

BY:

DATE:

BUDGET REF.

LOCATION

SIZE

CLASS

SERIAL NO.

SHEET

REVISION

053-073-1984

F









4

S

708209

75

D02

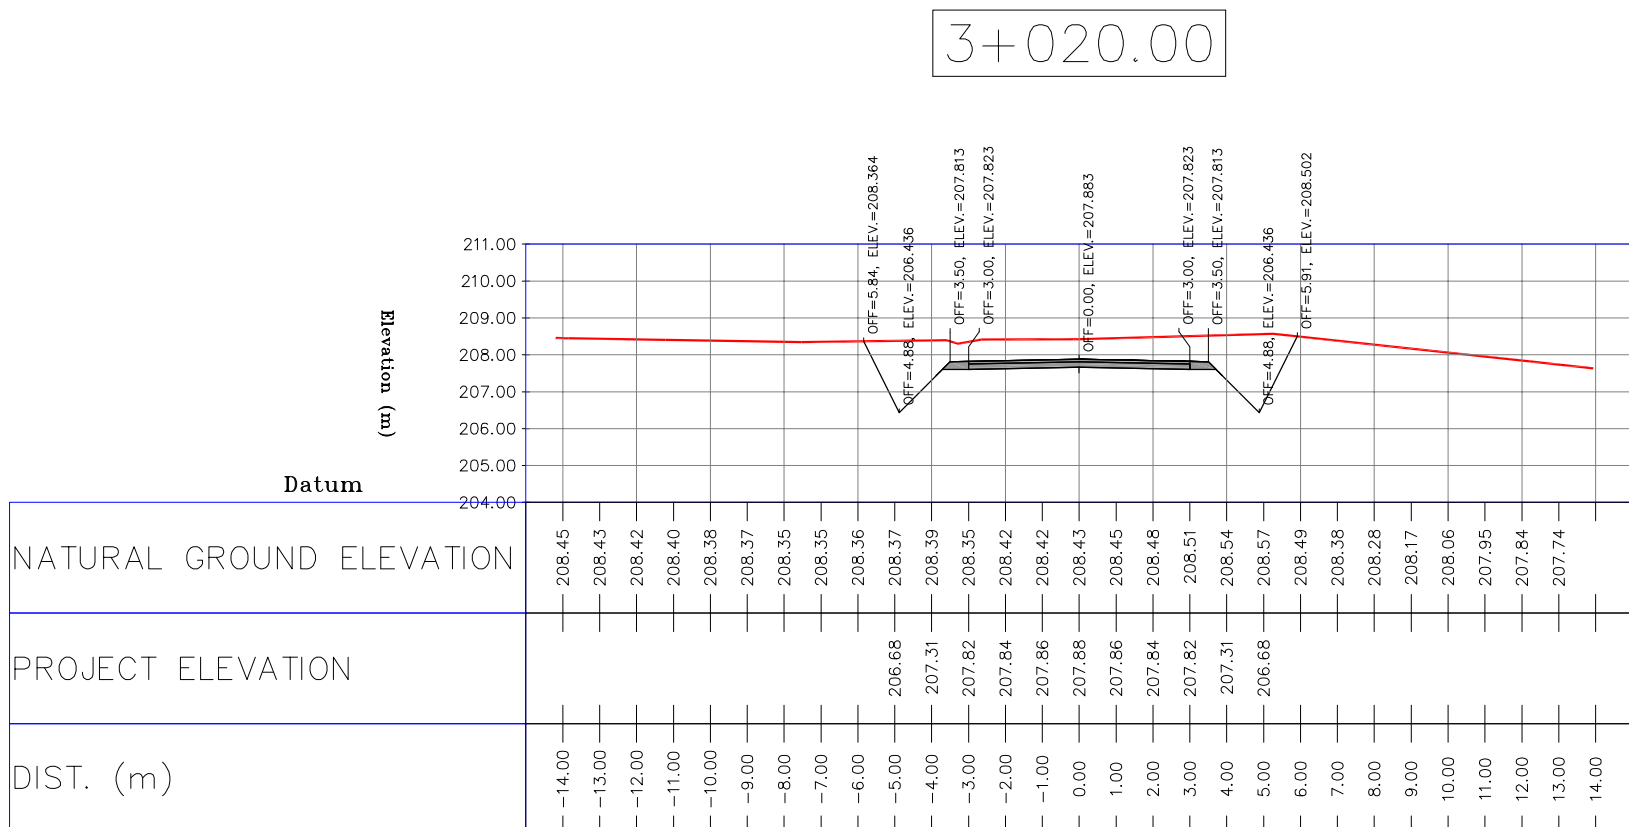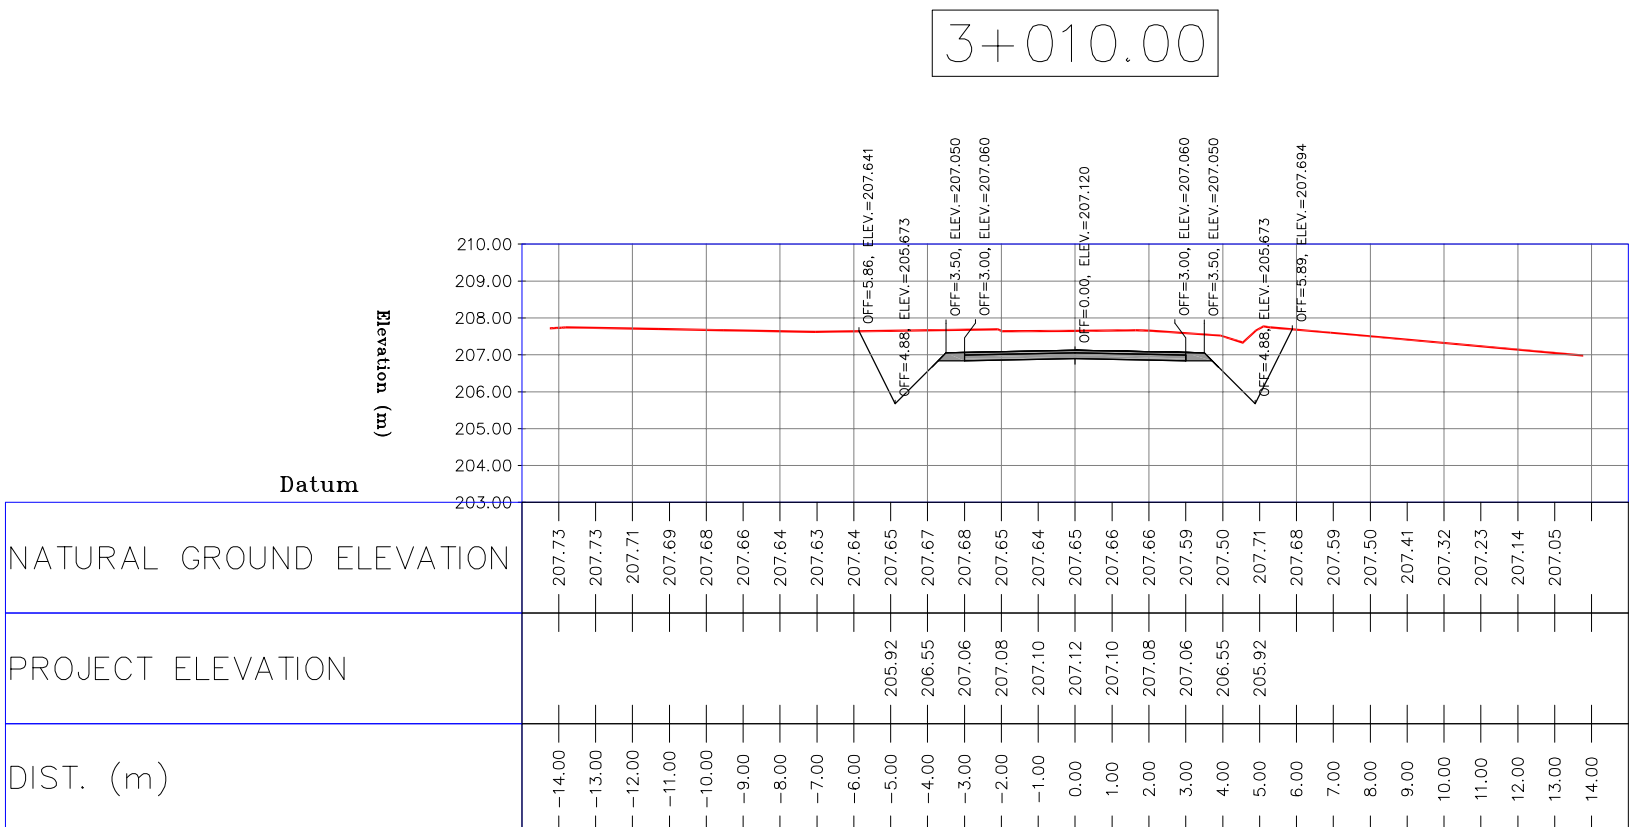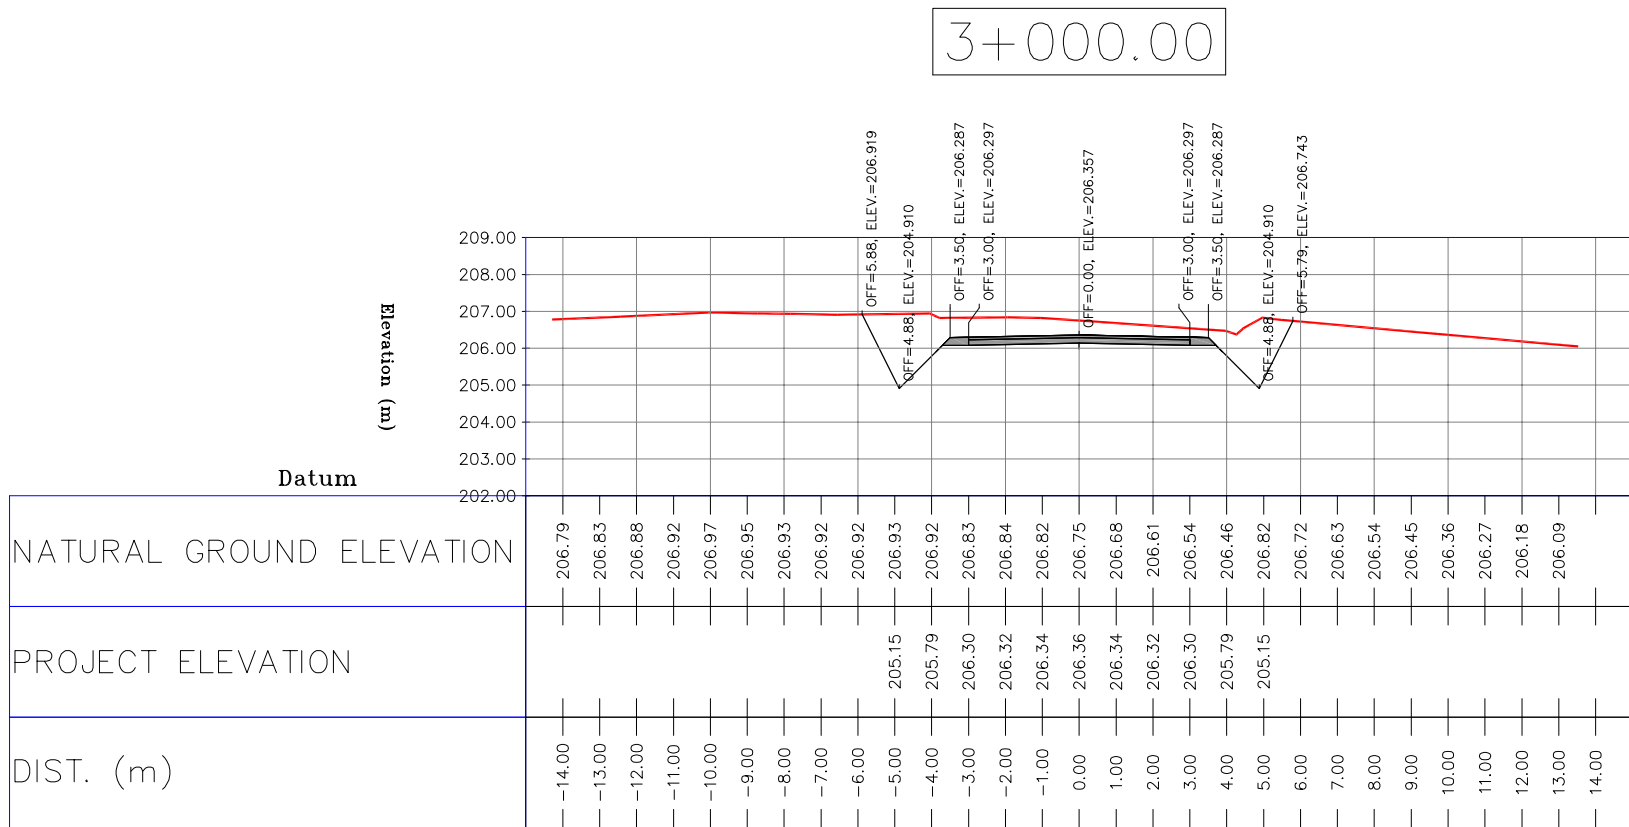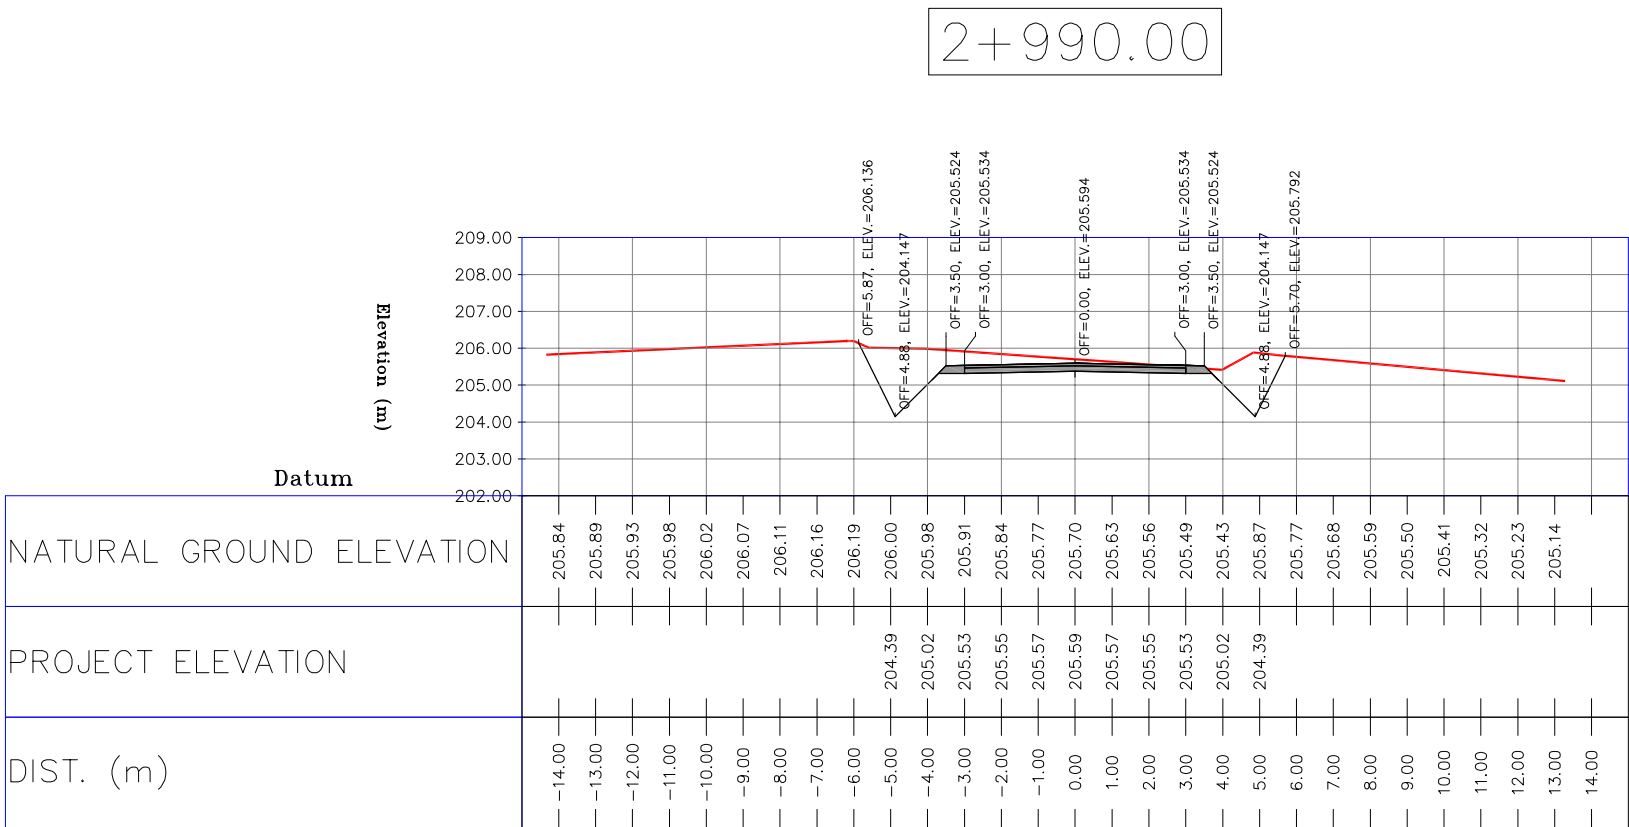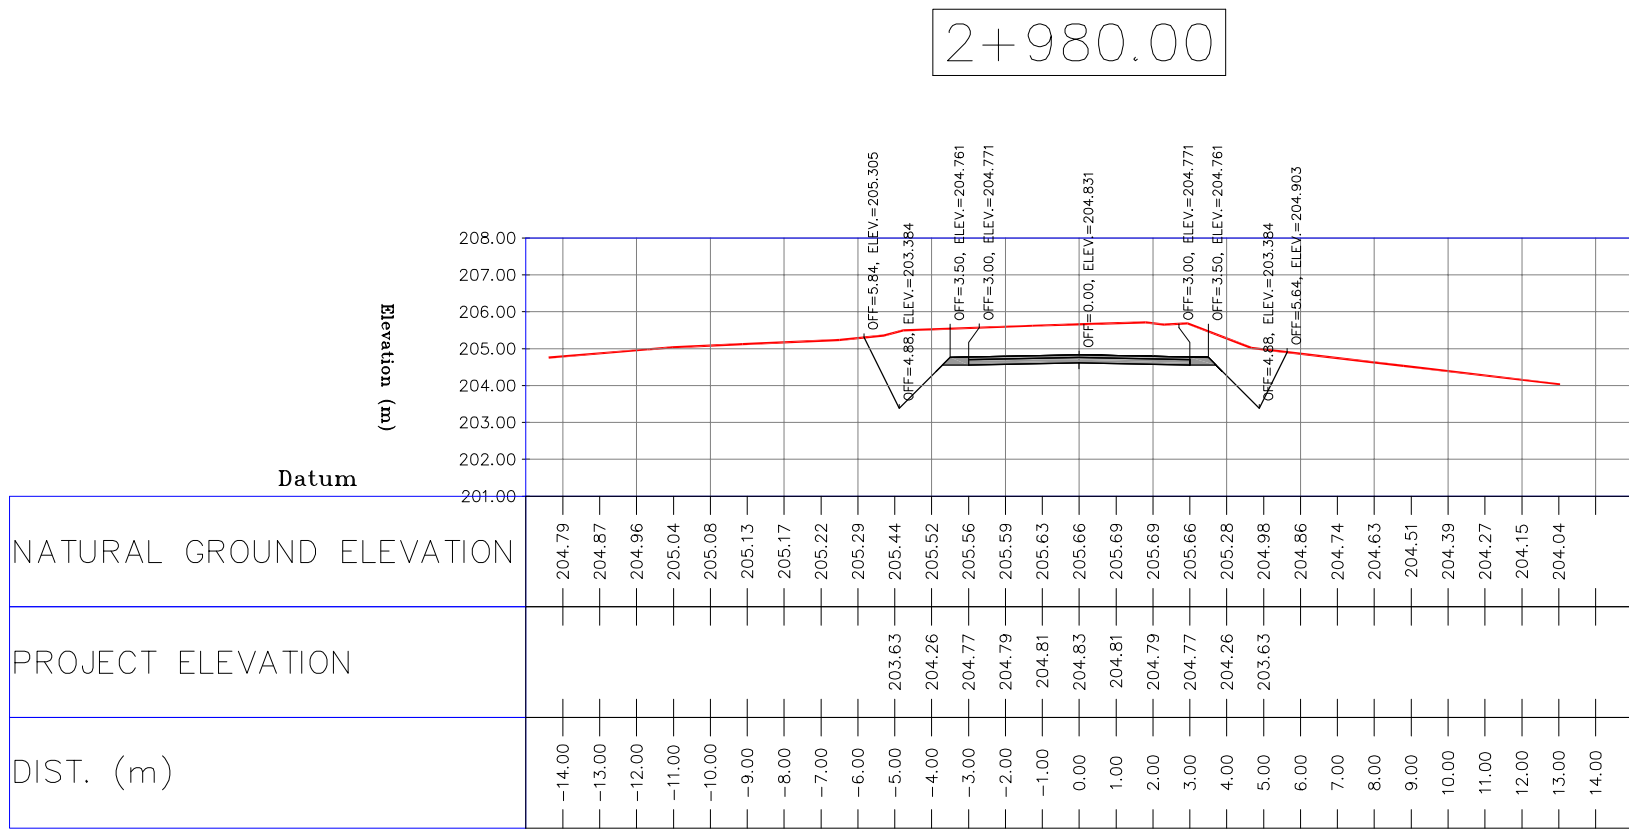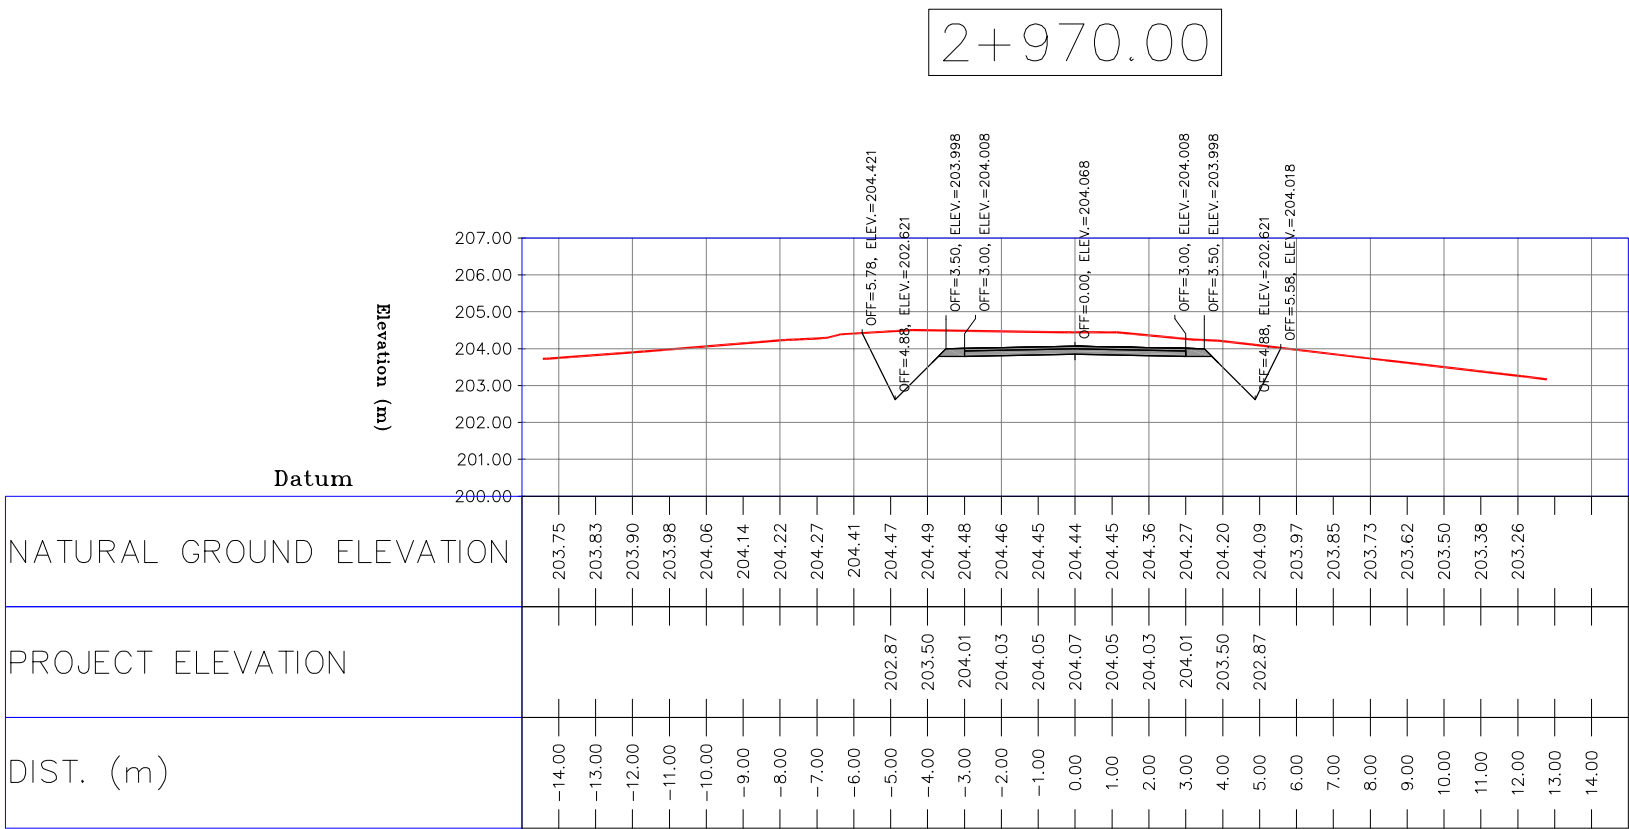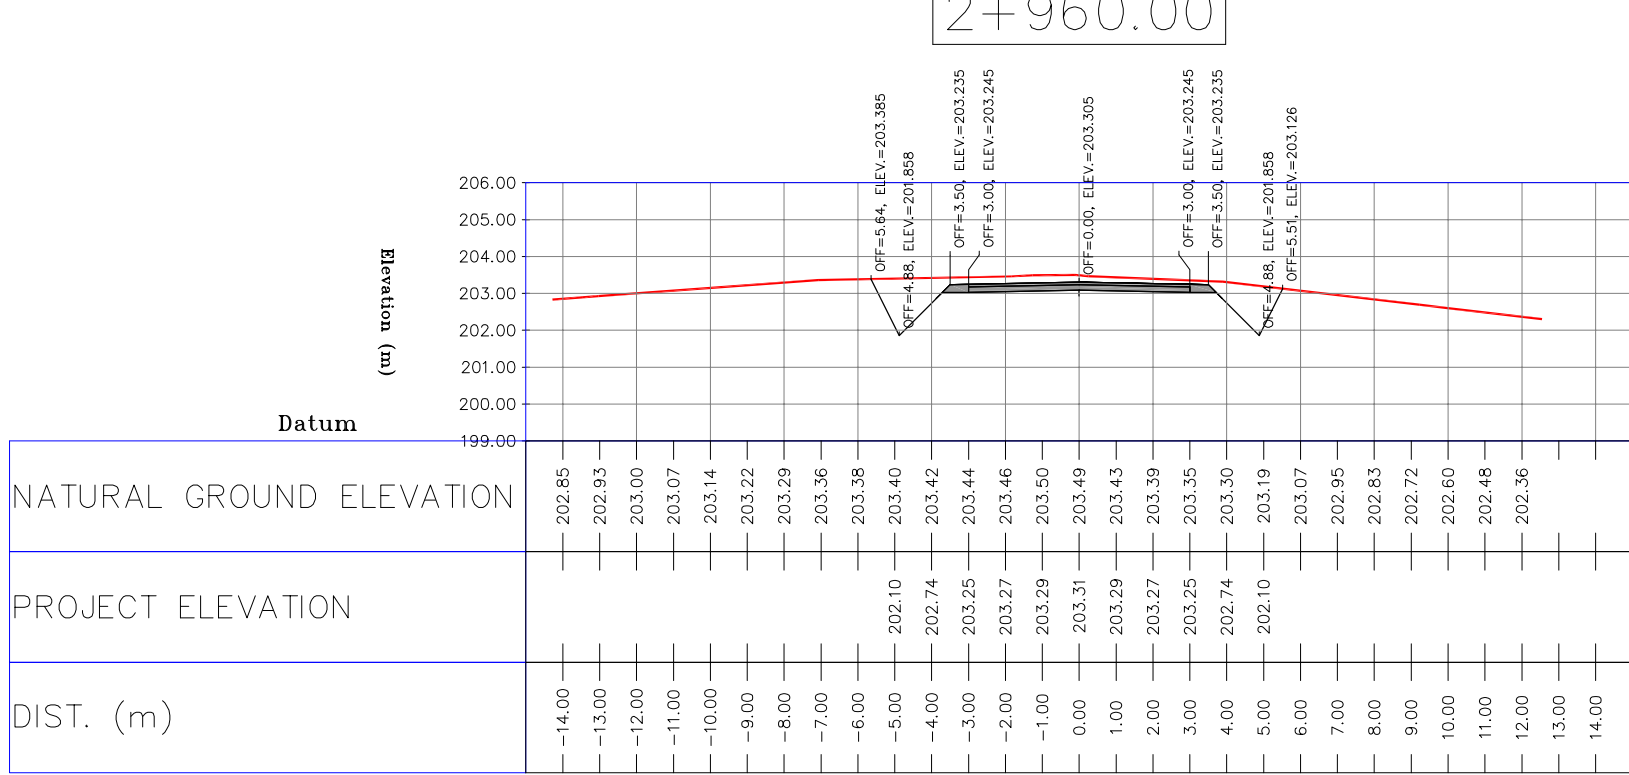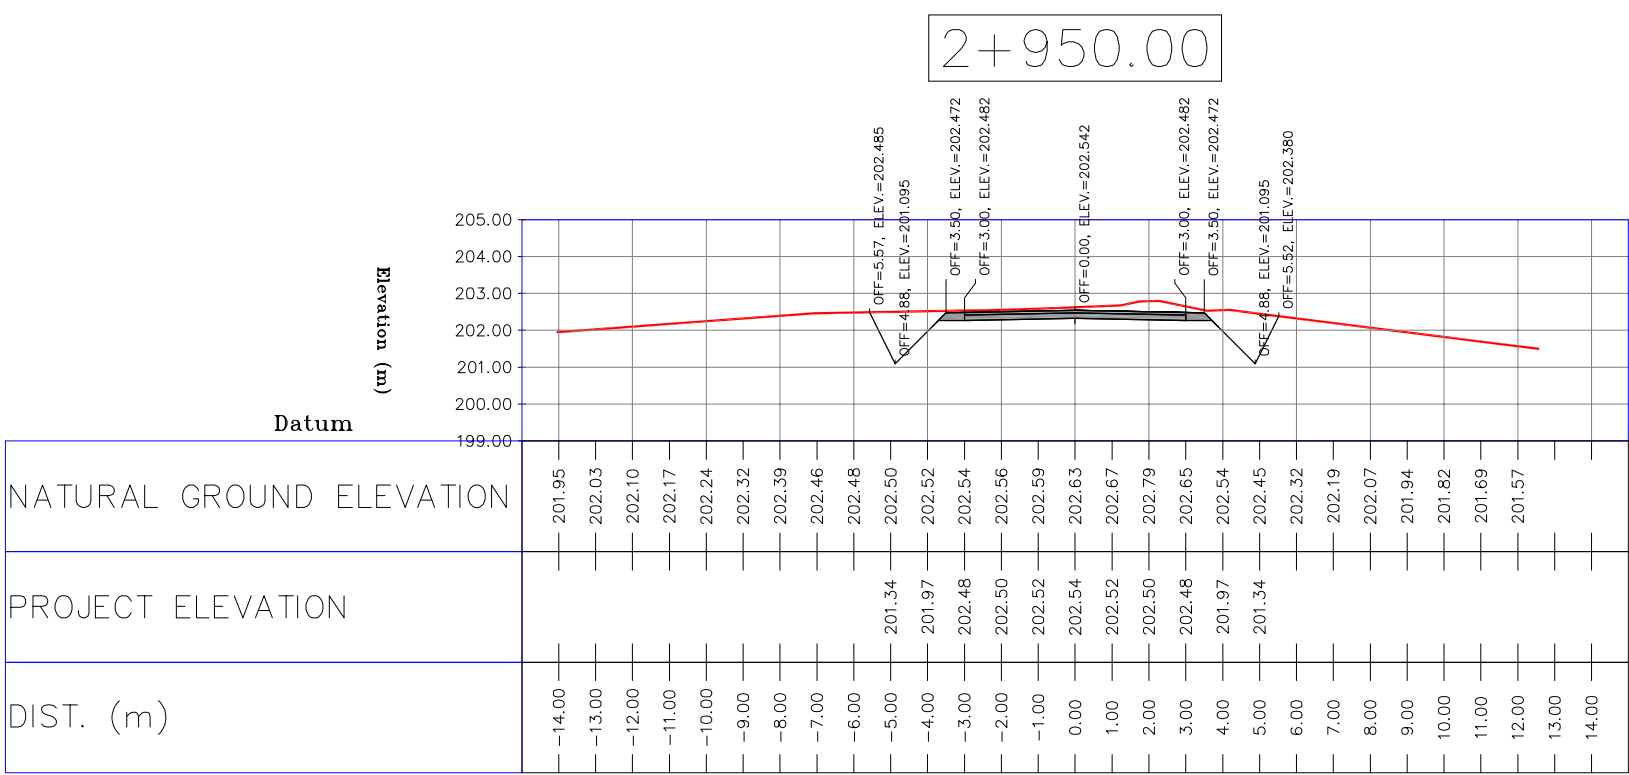

NOTES


1-ALL COORDINATES AND ELEVATIONS ARE IN METER.

2-ALL DRAWINGS SHALL BE CHECKED BY CONTRACTOR WITH RELATIVE DRAWINGS BEFORE CONSTRUCTION.









3-GEODETTIC PARAMETERS FOR COORDINATES ARE AS BELOW:
HORIZONTAL COORDINATE SYSTEM: WGS84/UTM ZONE 39
ELLIPSOID : WORLD GEODETTIC SYSTEM 1984 (WGS84)
MAP PROJECTION: UNIVERSAL TRANSVERSE MERCATOR (UTM)
VERTICAL DATUM: MSL

4-THE SUITABLE MATERIAL FOR FILLING SHALL BE COLLECTED BASED ON TO THE BELOW RULES:
- PROJECT GEOTECHNICAL INVESTIGATION REPORT, BORROW MATERIALS AND SPECIFICATION STUDY PART.
- "GENERAL SPECIFICATION FOR ROAD" NO. 101, SECTION 207, IRAN PLANNING AND BUDGET ORGANIZATION.
- PROJECT GENERAL SPECIFICATION "SPECIFICATION FOR EARTH WORK" DOCUMENT NUMBER "BK-GNRL-PEDCO-000-CV-SP-0004".
- GEOTECHNICAL REPORTS AND CLIENT'S SITE SUPERVISORY BODY RECOMMENDATIONS AND APPROVALS.

5-BEFORE ANY EARTH WORK ACTIVITIES (CUT OR FILL), TOP AND UNSUITABLE SOIL (MARN,...) SHALL BE REMOVED AS GEOTECHNICAL RECOMMENDATION AND SUPERVISOR'S REQUIREMENTS.

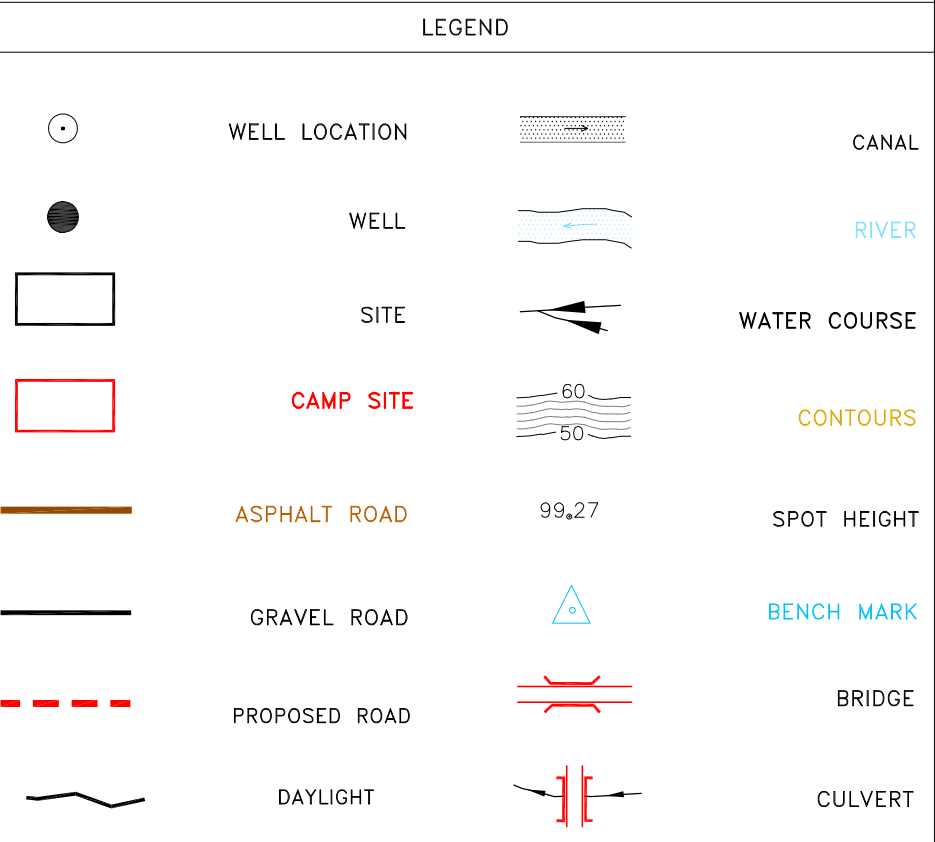

REFERENCE DRAWING	DRG. No.
General Civil Layout -BK14	BK-BK14-PEDCO-110-CV-PY-0001
Rough Grading Plan-BK14	BK-BK14-PEDCO-110-CV-PY-0003
Specification For Earth Work	BK-GNRL-PEDCO-000-CV-SP-0004
Standard Drawing For Slope Protection Details	BK-GNRL-PEDCO-000-CV-DW-0002
Geotechnical Investigation Report - BK14	BK-BK14-PEDCO-110-GT-RT-0001
Specification For Road & Paving	BK-GNRL-PEDCO-000-CV-SP-0002
MTO For Civil Works - BK14	BK-BK14-PEDCO-

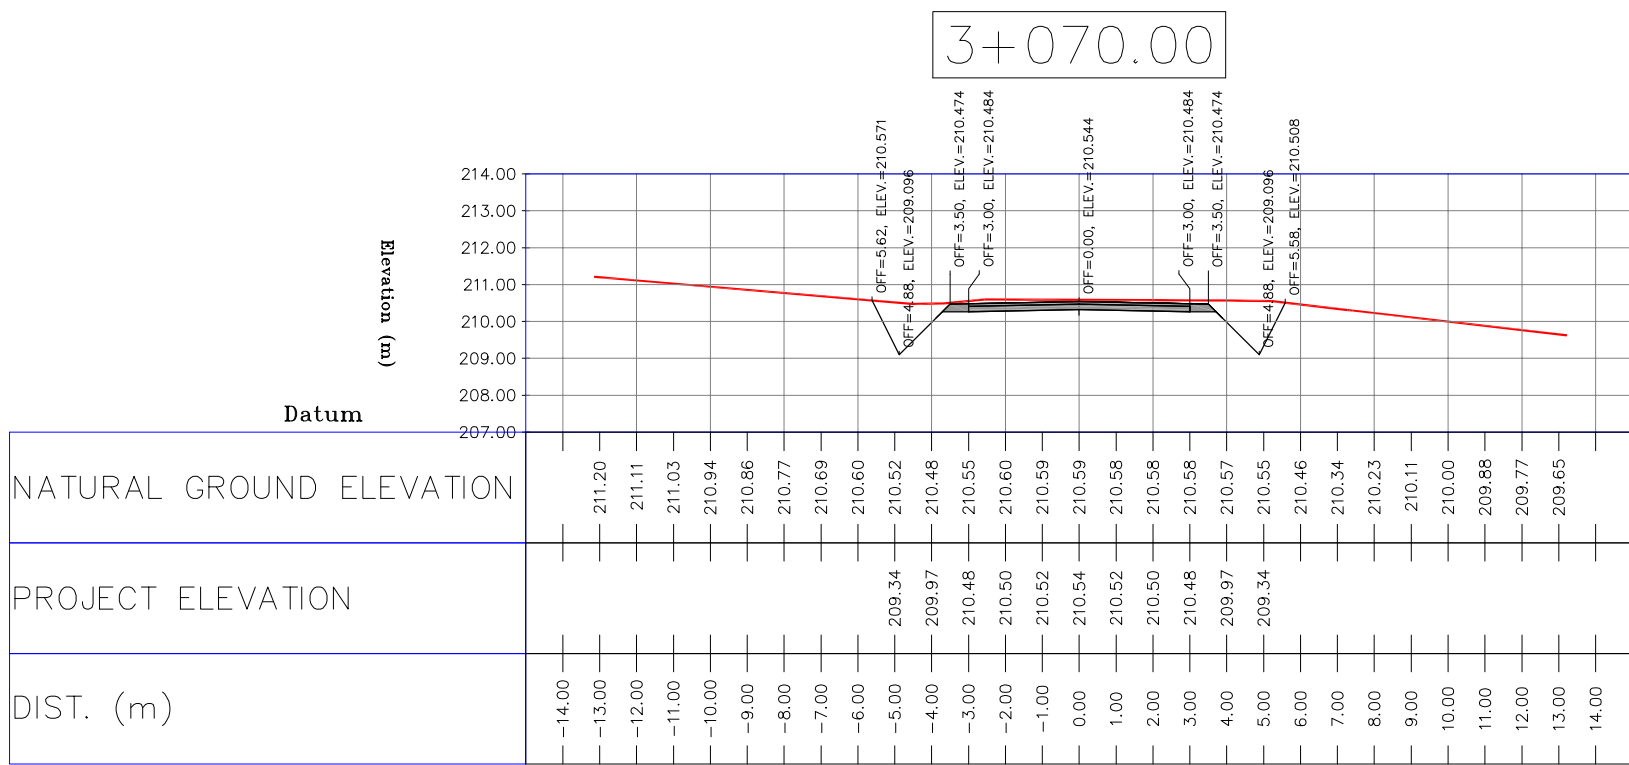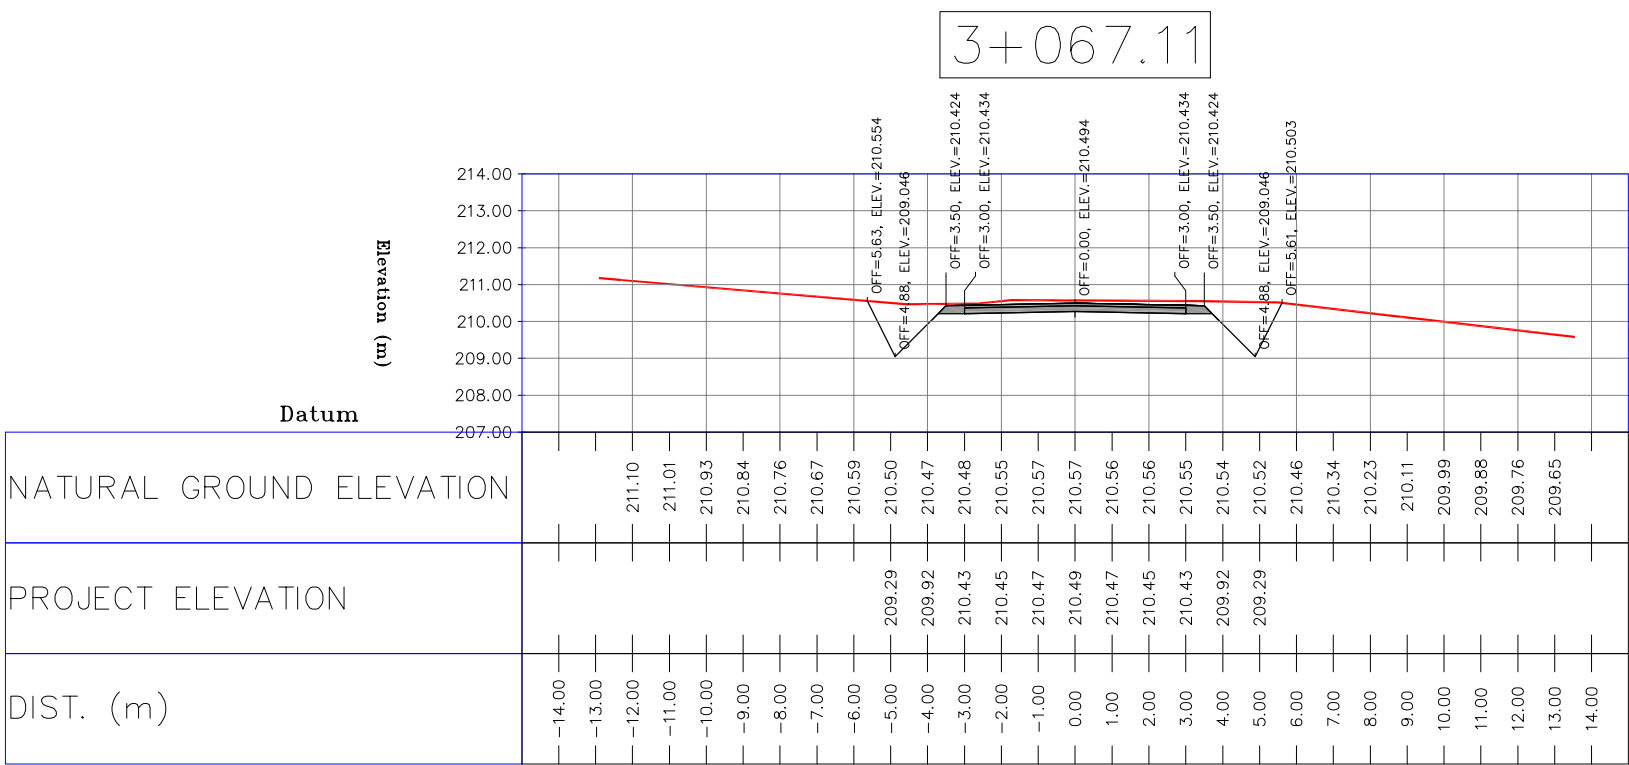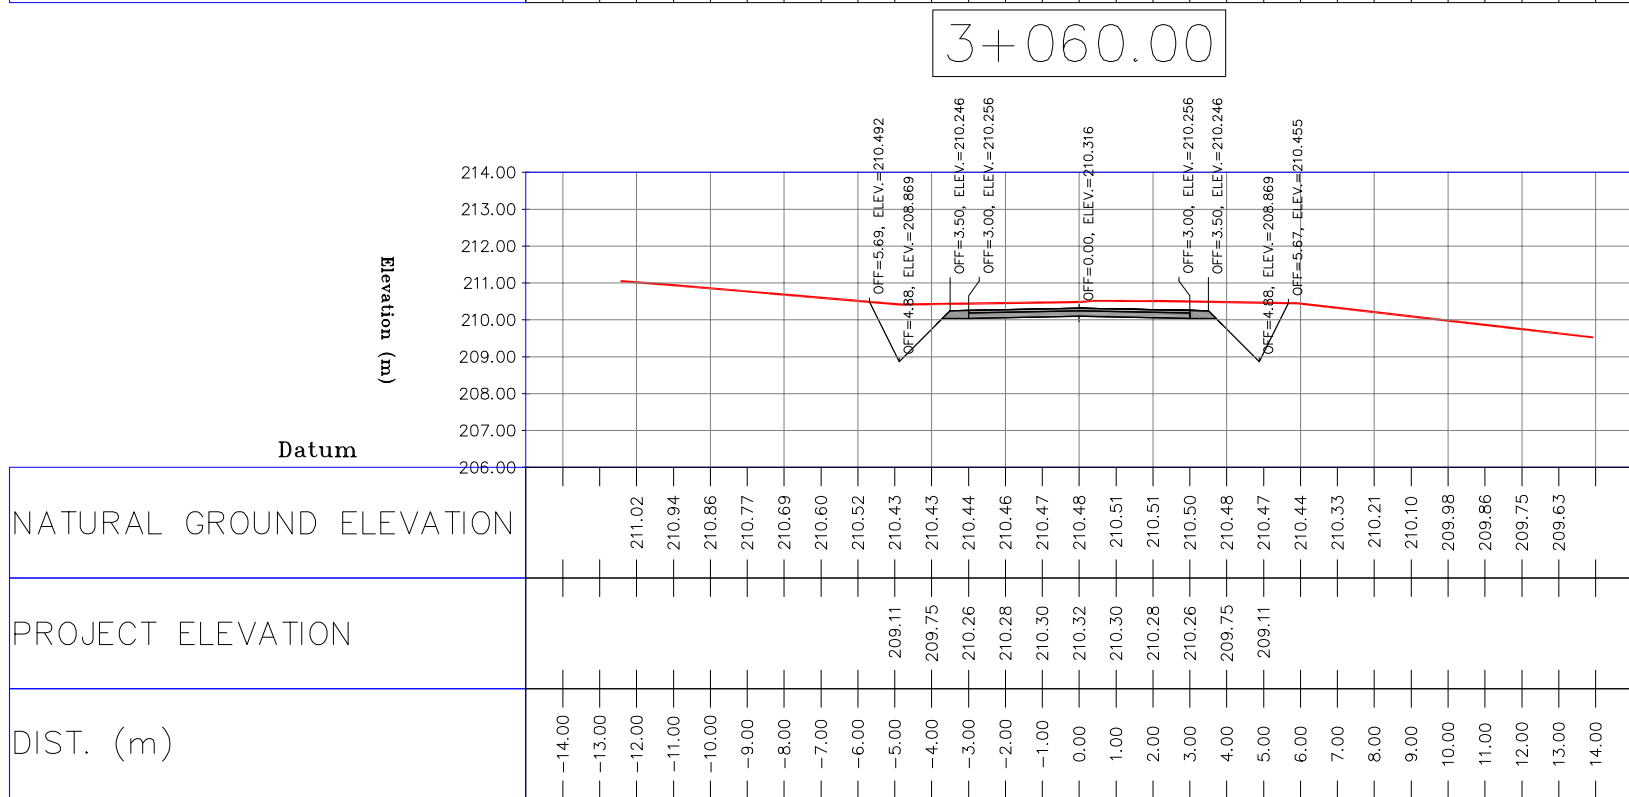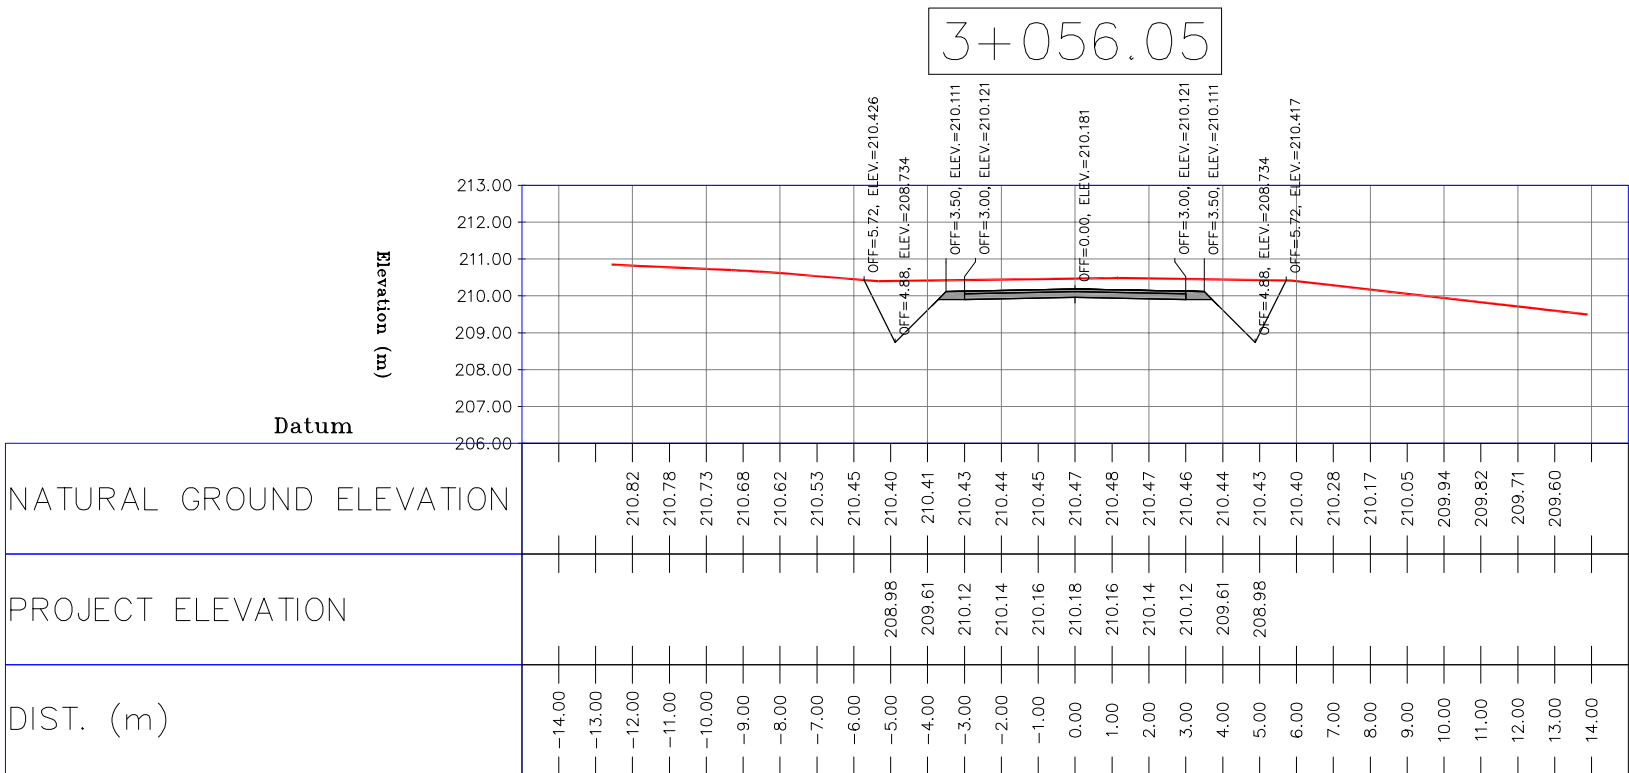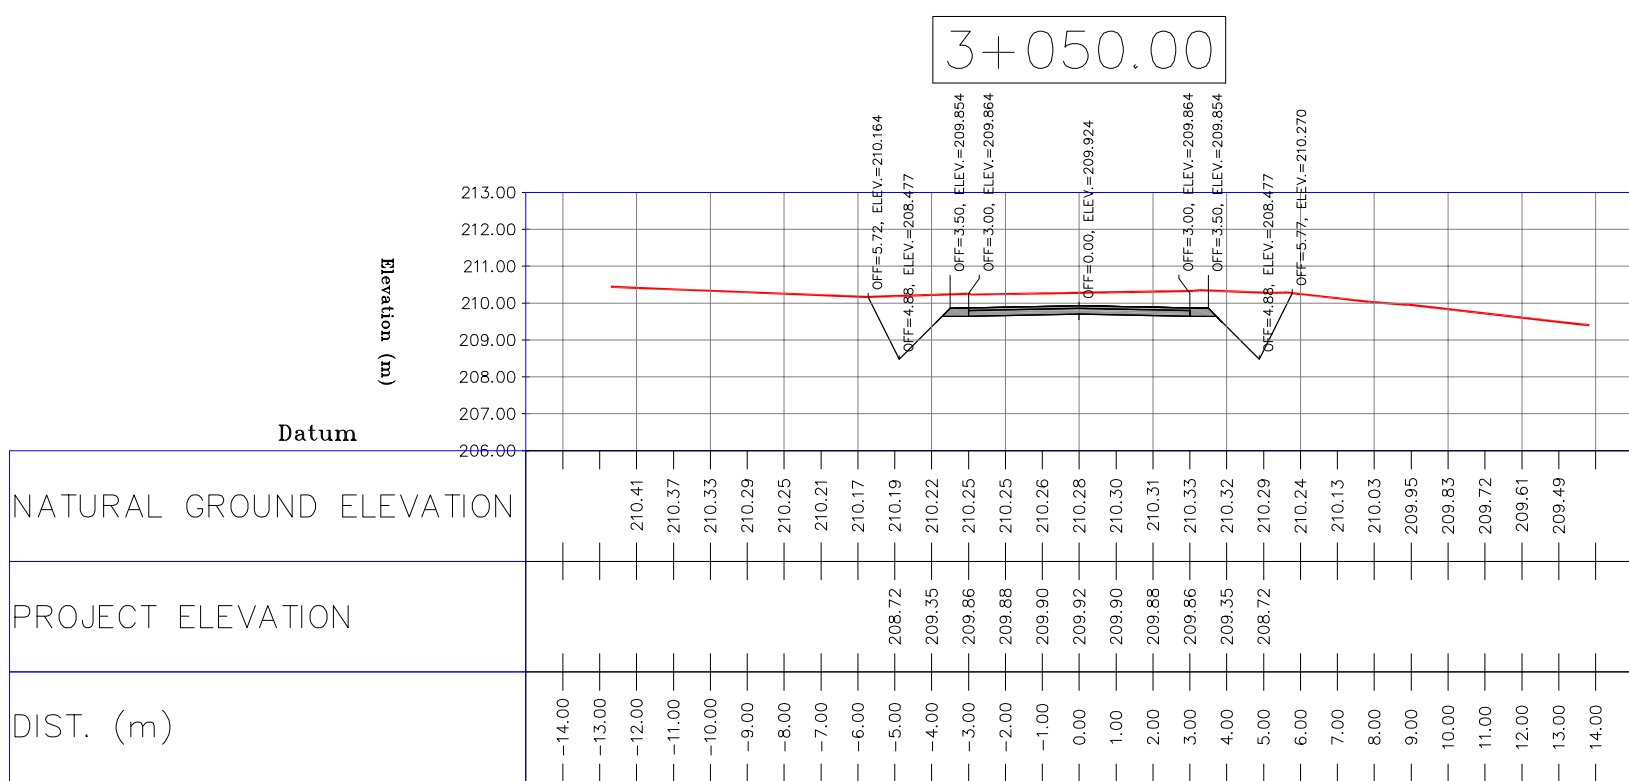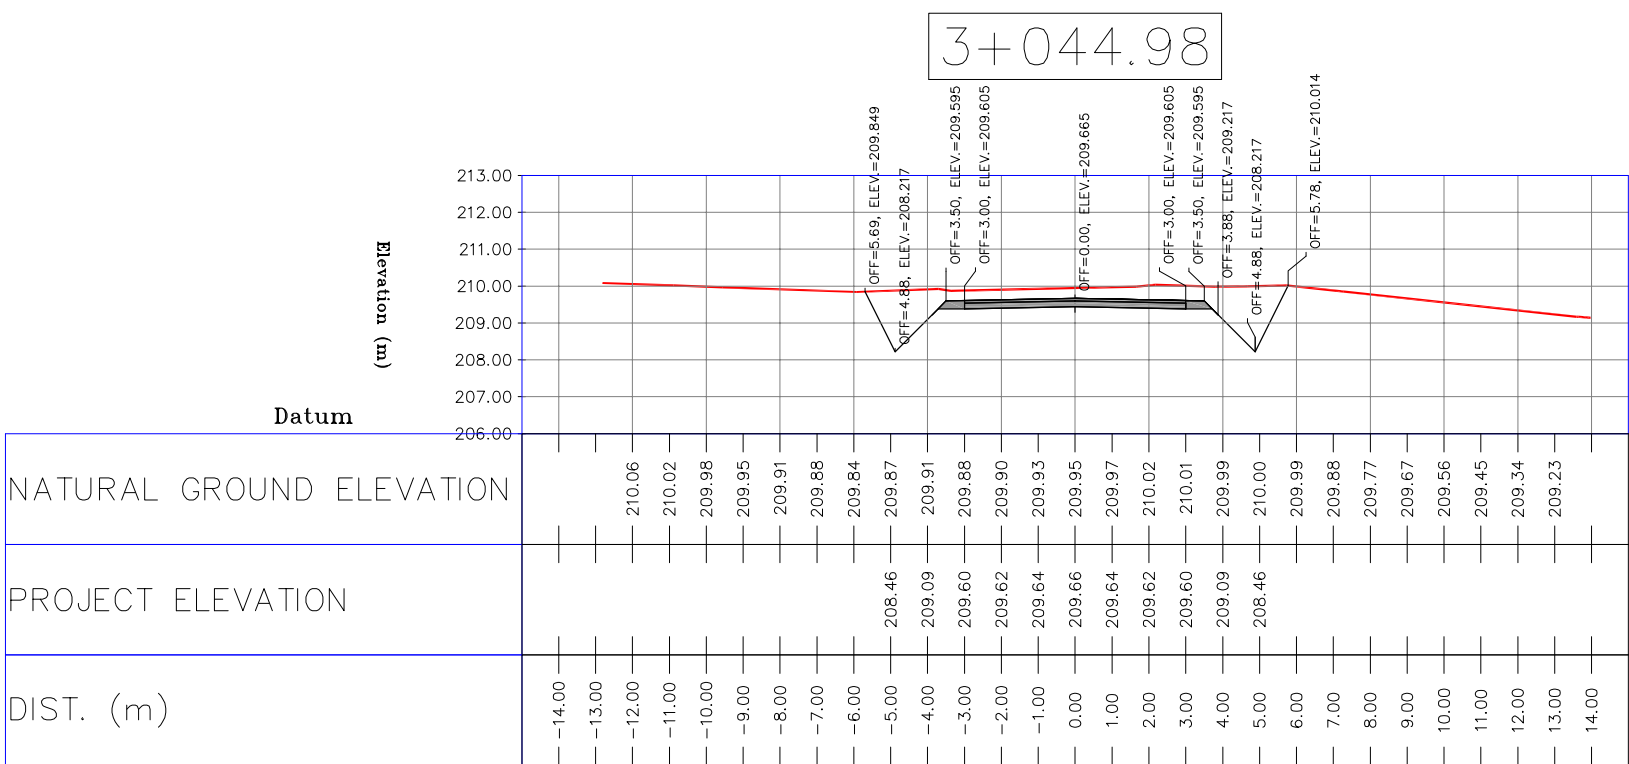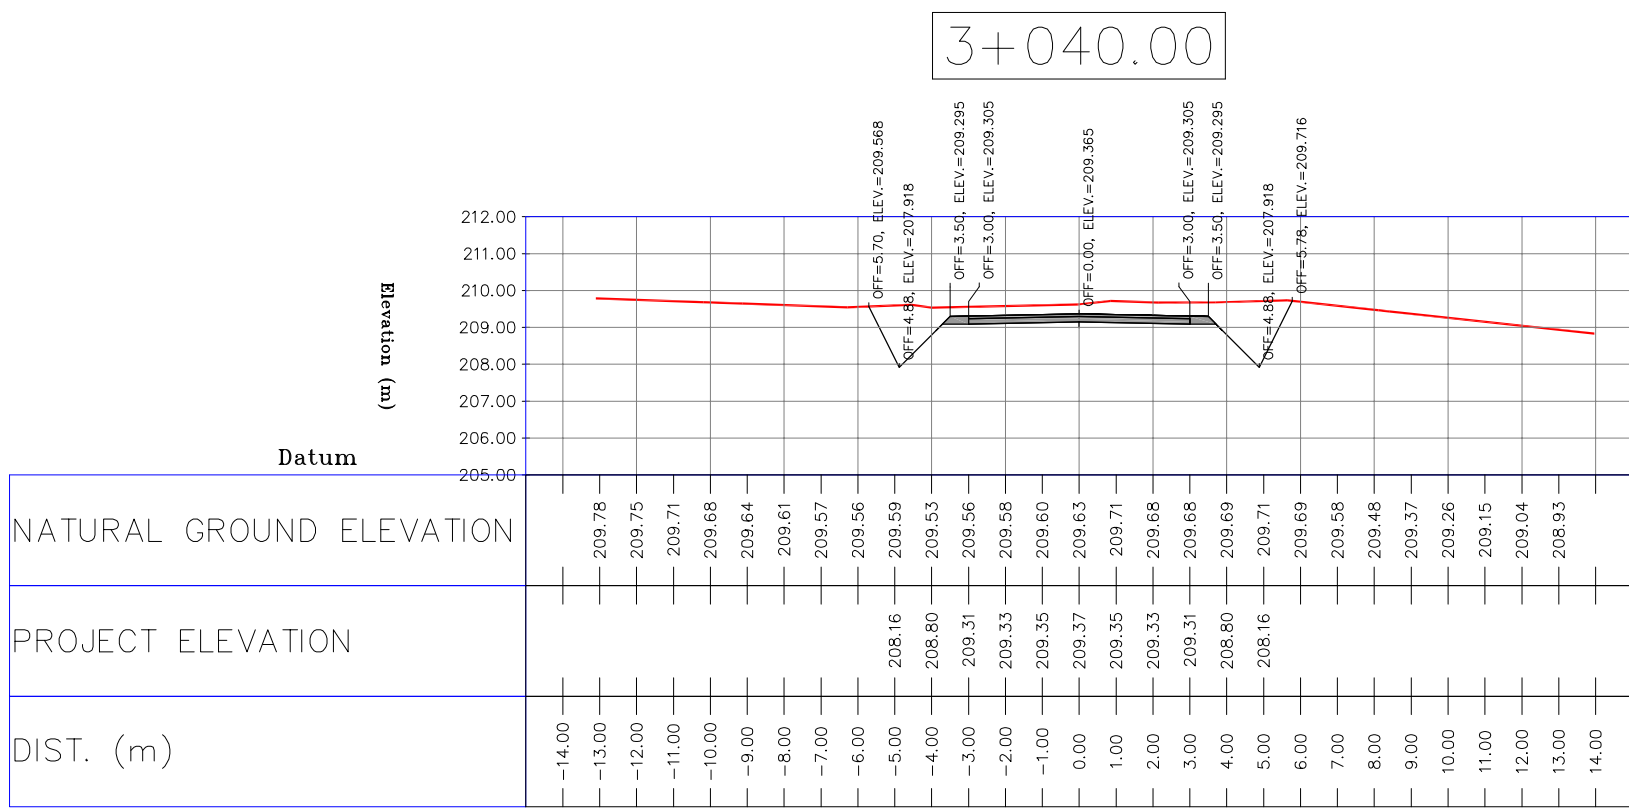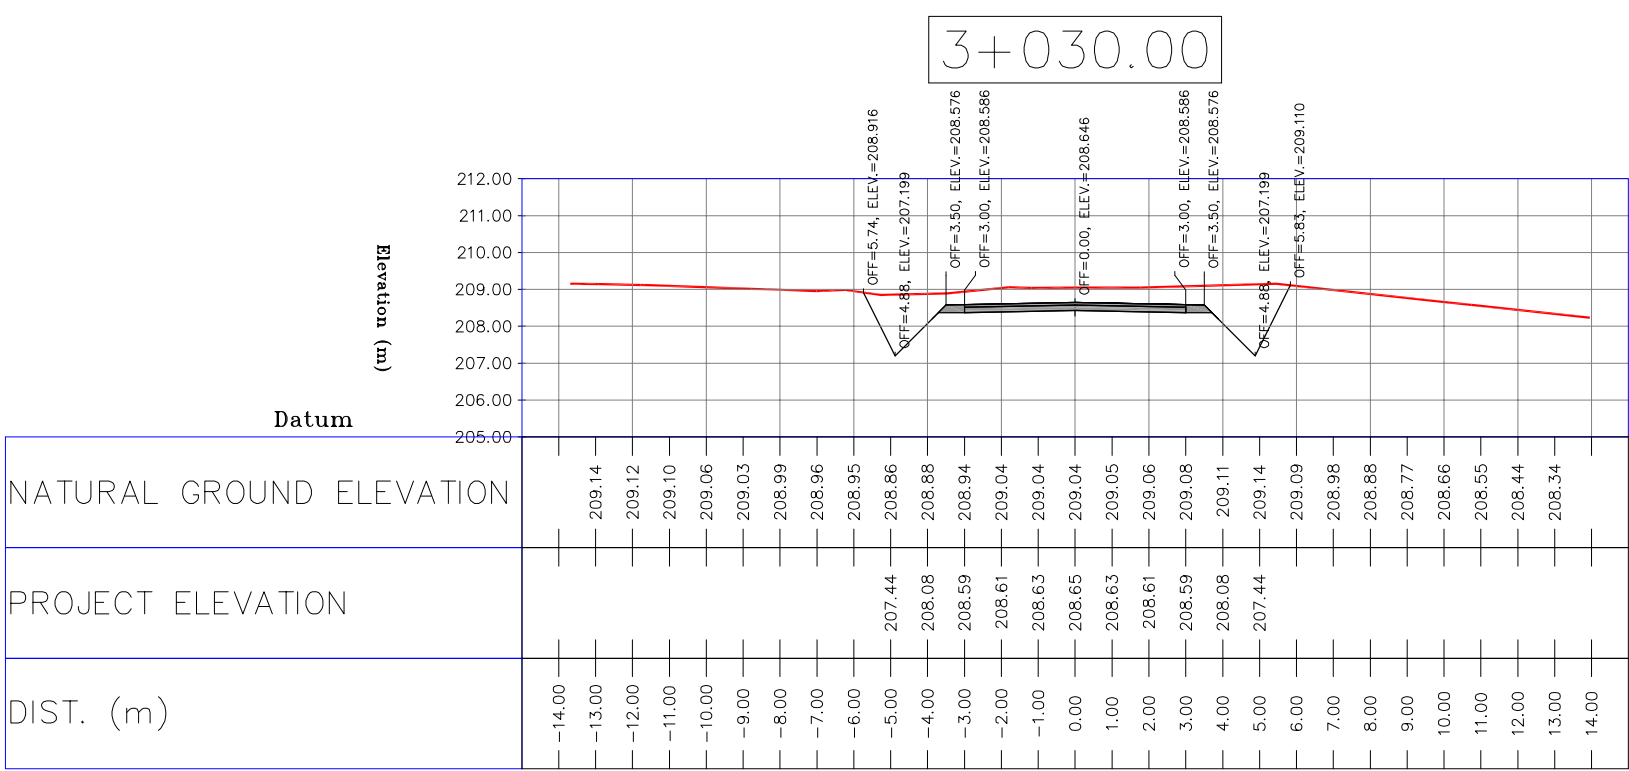


- NOTES
- 1-ALL COORDINATES AND ELEVATIONS ARE IN METER.
 - 2-ALL DRAWINGS SHALL BE CHECKED BY CONTRACTOR WITH RELATIVE DRAWINGS BEFORE CONSTRUCTION.
 - 3-GEODETIC PARAMETERS FOR COORDINATES ARE AS BELOW:
HORIZONTAL COORDINATE SYSTEM: WGS84/UTM ZONE 39
ELLIPSOID : WORLD GEODETIC SYSTEM 1984 (WGS84)
MAP PROJECTION: UNIVERSAL TRANSVERSE MERCATOR (UTM)
VERTICAL DATUM: MSL
 - 4-THE SUITABLE MATERIAL FOR FILLING SHALL BE COLLECTED BASED ON TO THE BELOW RULES:
 - PROJECT GEOTECHNICAL INVESTIGATION REPORT, BORROW MATERIALS AND SPECIFICATION STUDY PART.
 - "GENERAL SPECIFICATION FOR ROAD" NO. 101, SECTION 207, IRAN PLANNING AND BUDGET ORGANIZATION.
 - PROJECT GENERAL SPECIFICATION "SPECIFICATION FOR EARTH WORK" DOCUMENT NUMBER "BK-GNRL-PEDCO-000-CV-SP-0004".
 - GEOTECHNICAL REPORTS AND CLIENT'S SITE SUPERVISORY BODY RECOMMENDATIONS AND APPROVALS.
 - 5-BEFORE ANY EARTH WORK ACTIVITIES (CUT OR FILL), TOP AND UNSUITABLE SOIL (MARN,...) SHALL BE REMOVED AS GEOTECHNICAL RECOMMENDATION AND SUPERVISOR'S REQUIREMENTS.









- LEGEND
- | | | | |
|--|---------------|--|--------------|
| | WELL LOCATION | | CANAL |
| | WELL | | RIVER |
| | SITE | | WATER COURSE |
| | CAMP SITE | | CONTOURS |
| | ASPHALT ROAD | | SPOT HEIGHT |
| | GRAVEL ROAD | | BENCH MARK |
| | PROPOSED ROAD | | BRIDGE |
| | DAYLIGHT | | CULVERT |

REFERENCE DRAWING	DRG. No.
General Civil Layout -BK14	BK-BK14-PEDCO-110-CV-PY-0001
Rough Grading Plan-BK14	BK-BK14-PEDCO-110-CV-PY-0003
Specification For Earth Work	BK-GNRL-PEDCO-000-CV-SP-0004
Standard Drawing For Slope Protection Details	BK-GNRL-PEDCO-000-CV-DW-0002
Geotechnical Investigation Report - BK14	BK-BK14-PEDCO-110-GT-RT-0001
Specification For Road & Paving	BK-GNRL-PEDCO-000-CV-SP-0002
MTO For Civil Works - BK14	BK-BK14-PEDCO-110-CV-WT-0001

ABBREVIATION
PT= POINT
PVI= POINT OF VERTICAL INTERSECTION
LVC= LENGTH OF VERTICAL CURVE
BVCS= BEGIN OF VERTICAL CURVE STATION
BVCE= BEGIN OF VERTICAL CURVE ELEVATION
EVCS= END OF VERTICAL CURVE STATION
EVCE= END OF VERTICAL CURVE ELEVATION

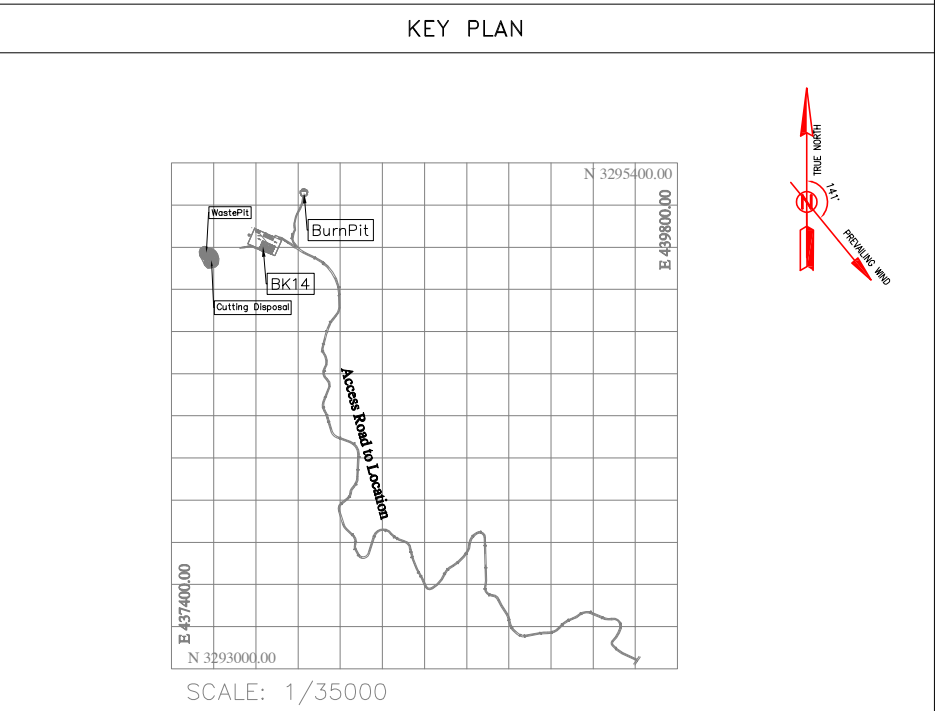

D02	MAR.2023	IFA	R.BERLOU	M.FAKHARIAN	M.MEHRSHAD	***	***	*****	***	*****	** **	*** *****
D01	NOV.2022	IFA	R.BERLOU	M.FAKHARIAN	M.MEHRSHAD	***	REV.	DESCRIPTION	BY	DATE	BY	DATE
D00	OCT.2022	IFC	R.BERLOU	M.FAKHARIAN	M.MEHRSHAD	***			CHECKED		REV.	APPR.
REV.	DATE	P.O.I.S	PREP.	CHK.	APP.	AUT.	اسم و کلیه نسخ این نقشه و حق اقتباس متعلق به شرکت ملی مناطق نفت خیز جنوب می باشد.					
PROJECT NAME: BINAK OILFIELD DEVELOPMENT/SUB-SURFACE WORK PACKAGES BK14 WHF MODIFICATIONS							THE ORIGINAL AND ALL COPIES OF THIS DRAWING TOGETHER WITH THE COPYRIGHT THEREIN ARE THE SOLE PROPERTY OF N.I.S.O.C./ FIELDS					
PROJECT NO.: 971020												
EPC CONTRACTOR:				EPD/EPC CONTRACTOR(GC):				BINAK OILFIELD DEVELOPMENT SUB-SURFACE WORK PACKAGES BK14 WHF MODIFICATIONS				
 HIRGAN ENERGY - DESIGN & INSPECTION COMPANIES				 PETROIRAN DEVELOPMENT COMPANY				DATE	SCALE	DRAWING BY	CHECKED BY	PROJECT ENG.
DRAWING TITLE: CIVIL AND STRUCTURAL DRAWINGS - BK14 ACCESS ROAD TRANSVERSAL SECTIONS							NO CONSTRUCTION PERMITTED UNLESS DRAWING APPROVED					
							APPROVED FOR CONSTRUCTION		BY:		DATE:	
SCALE	SIZE	DRAWING NO.		SHEET NO.	REV.	BUDGET REF.	LOCATION	SIZE	CLASS	SERIAL NO.	SHEET	REVISION
H=1:200 V=1:200	A1	BK-BK14-PEDCO-110-CV-DW-0001		77 OF 103	D01	053-073-9184	F	4	S	708209	77	D02

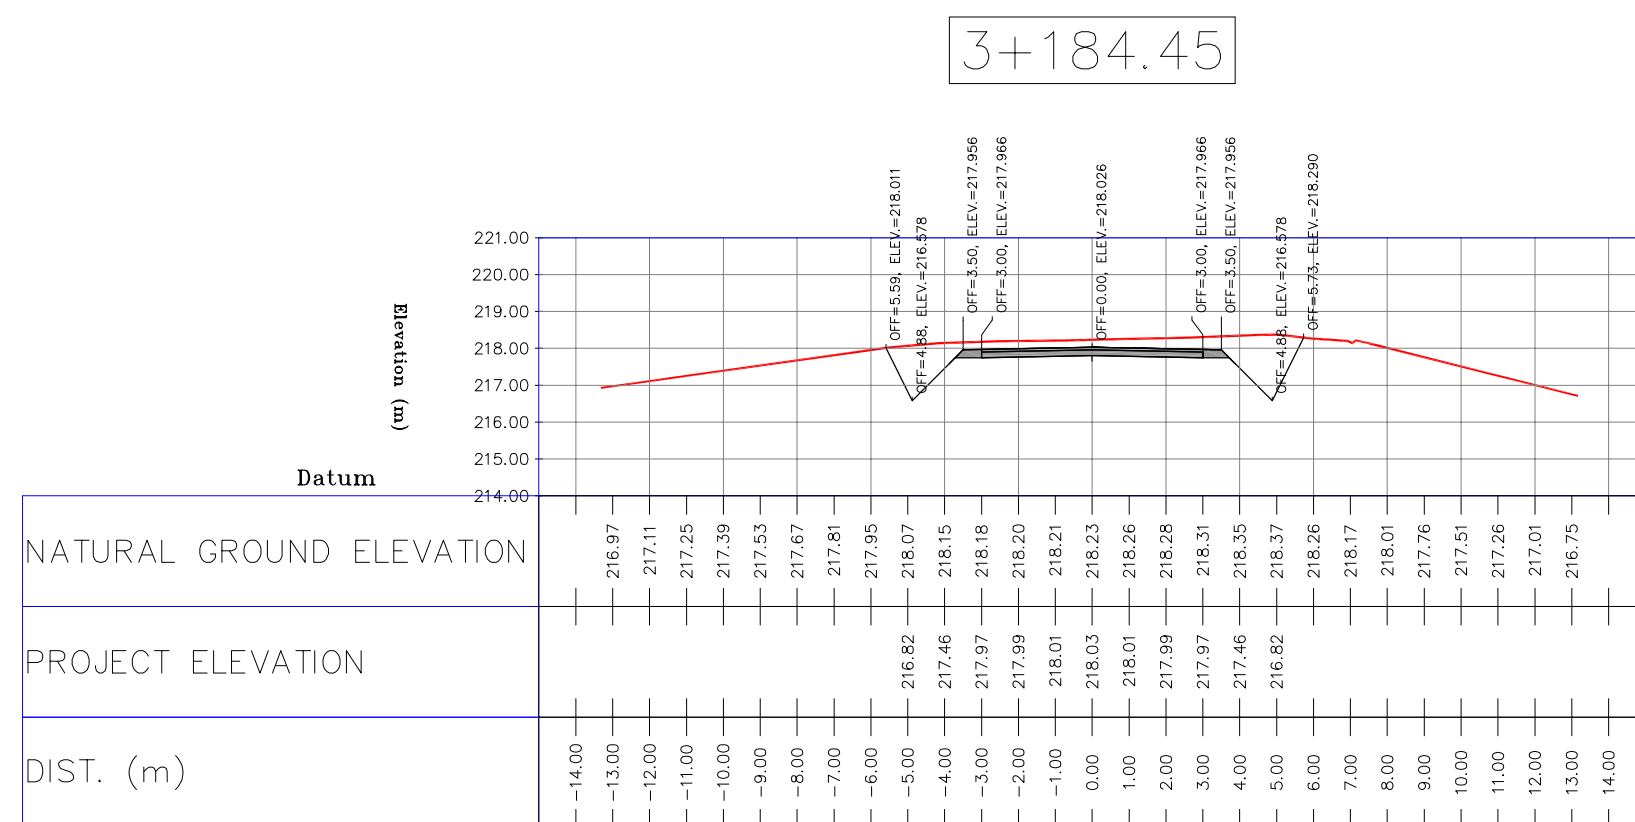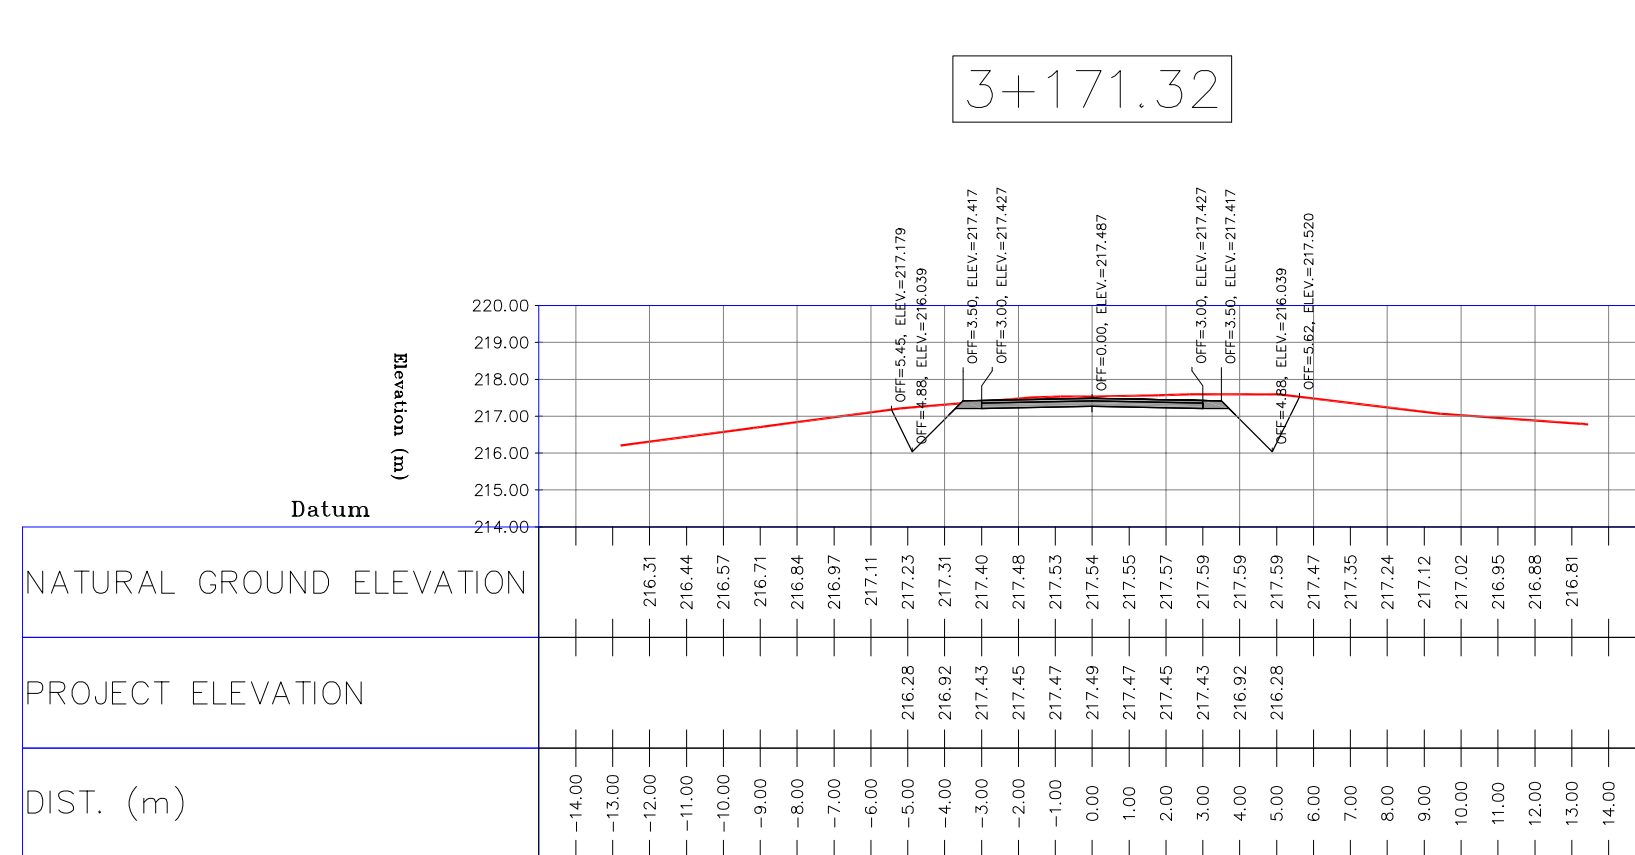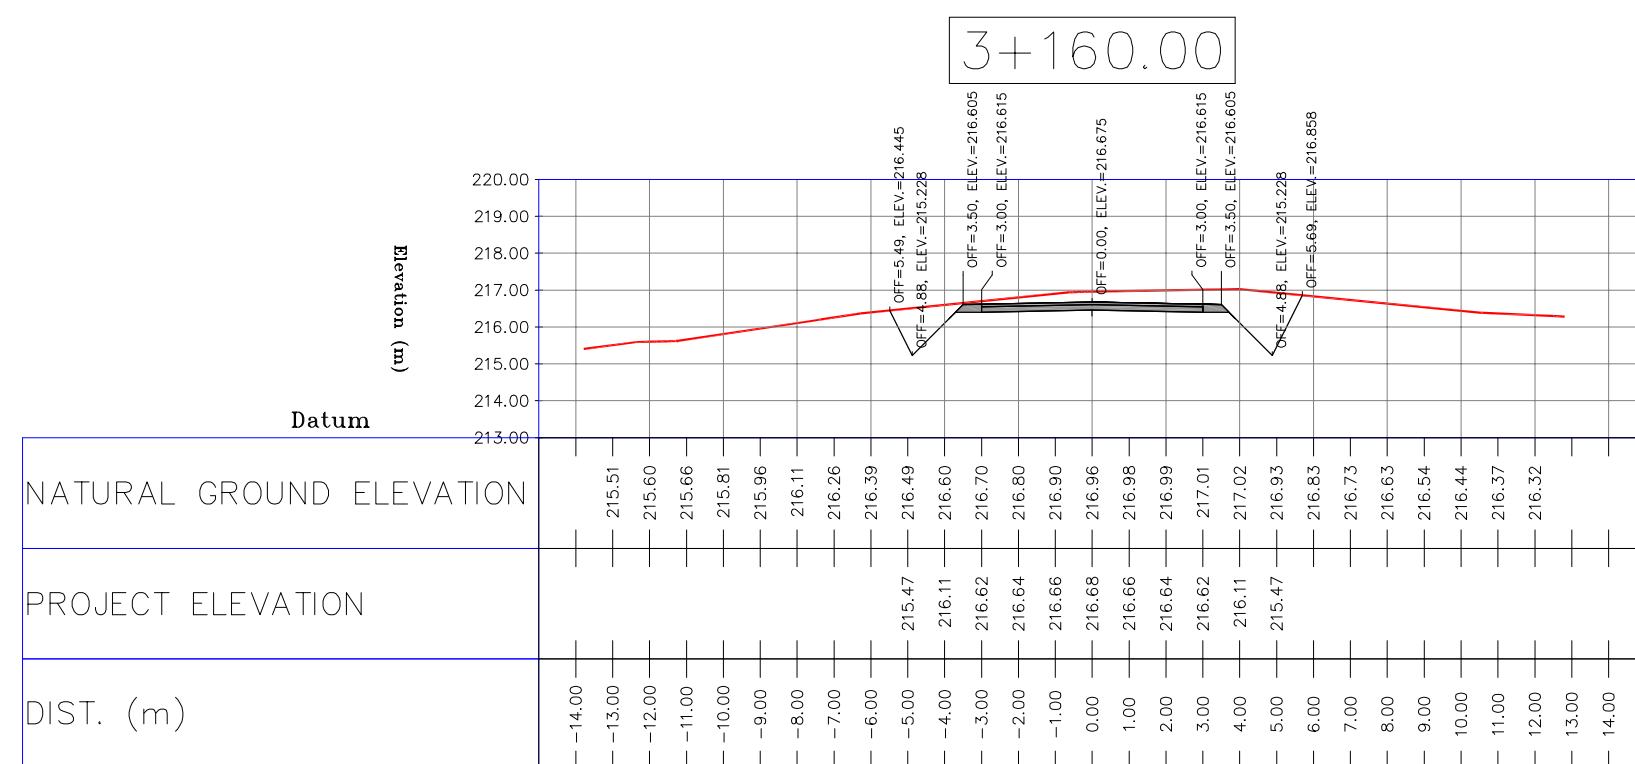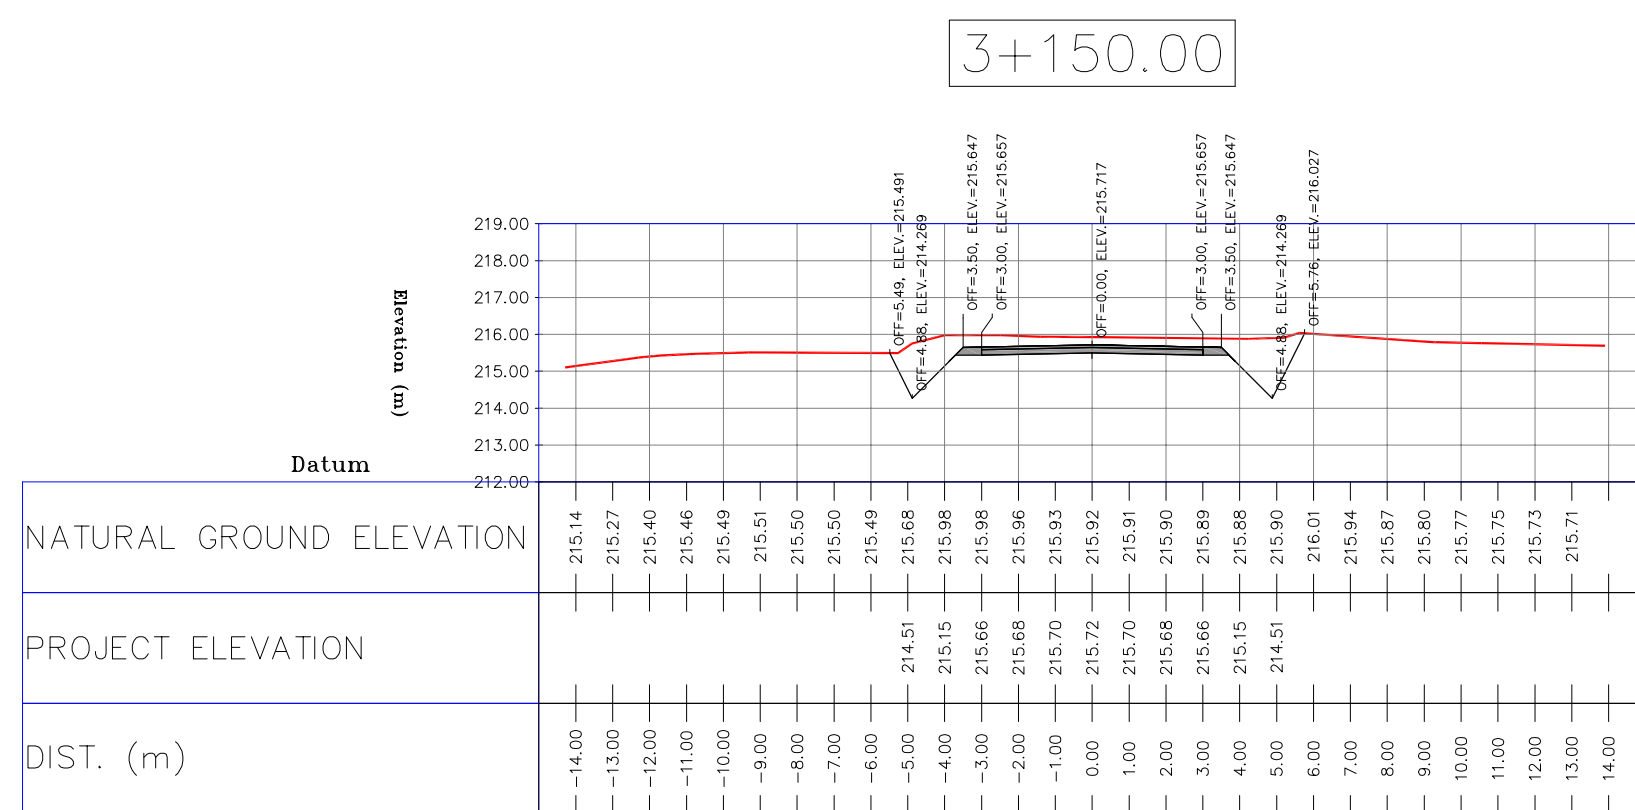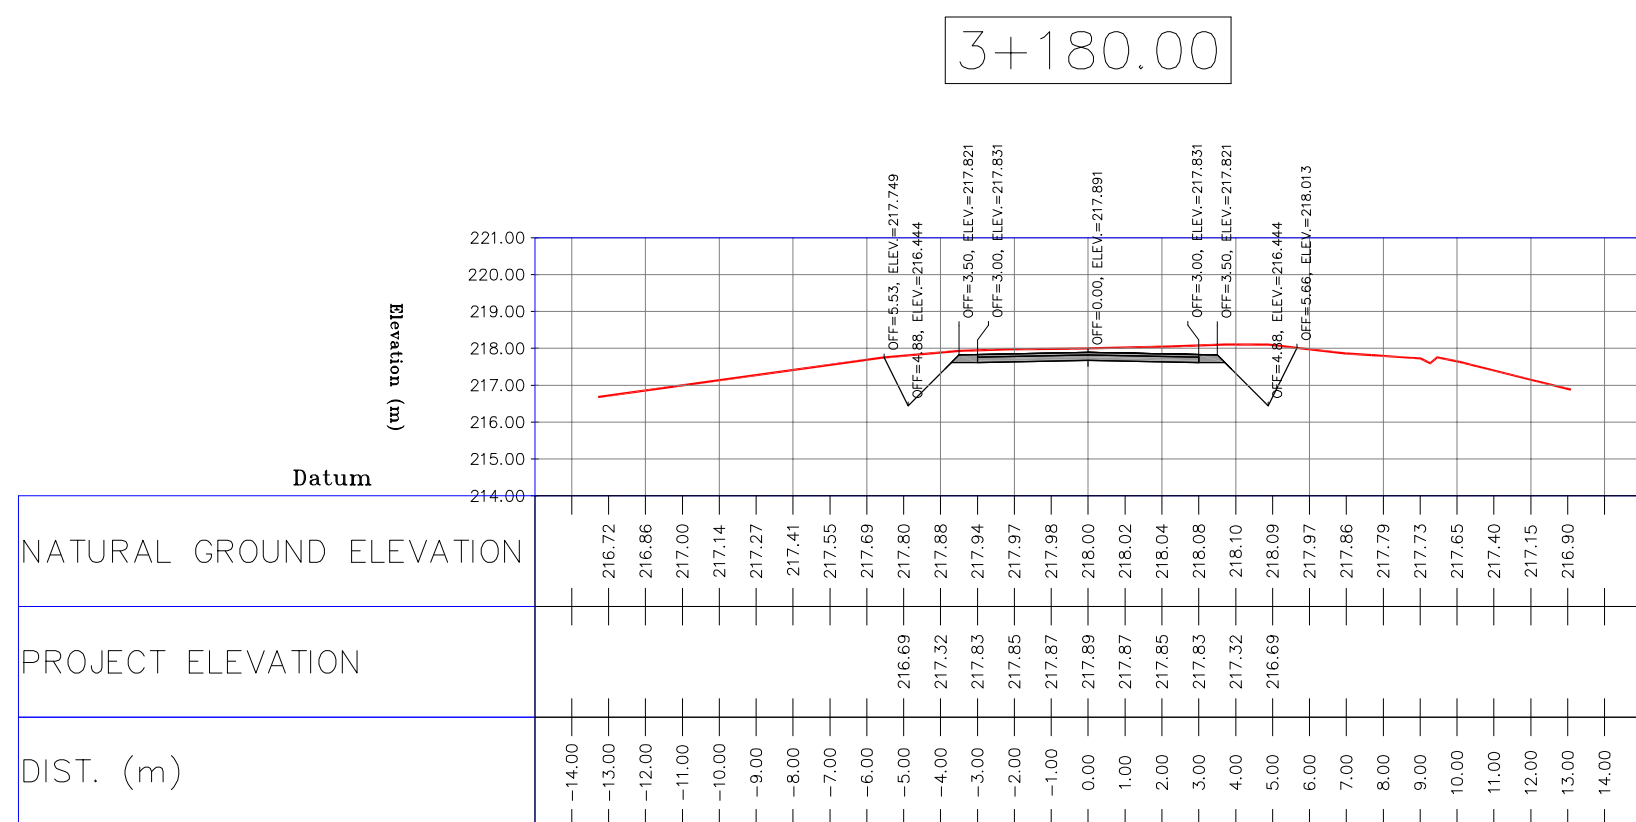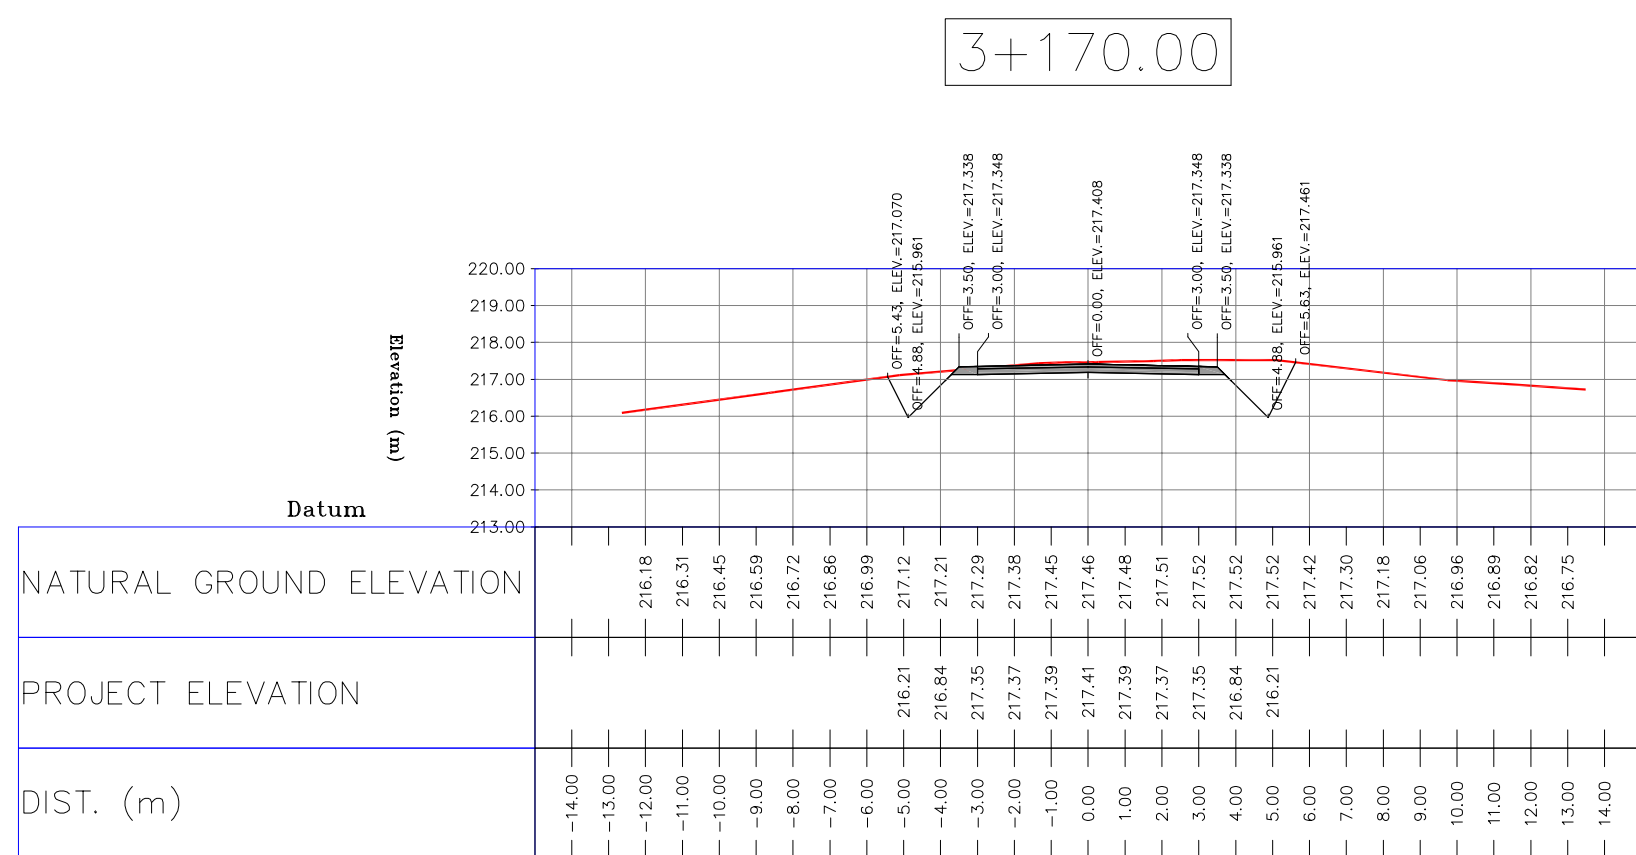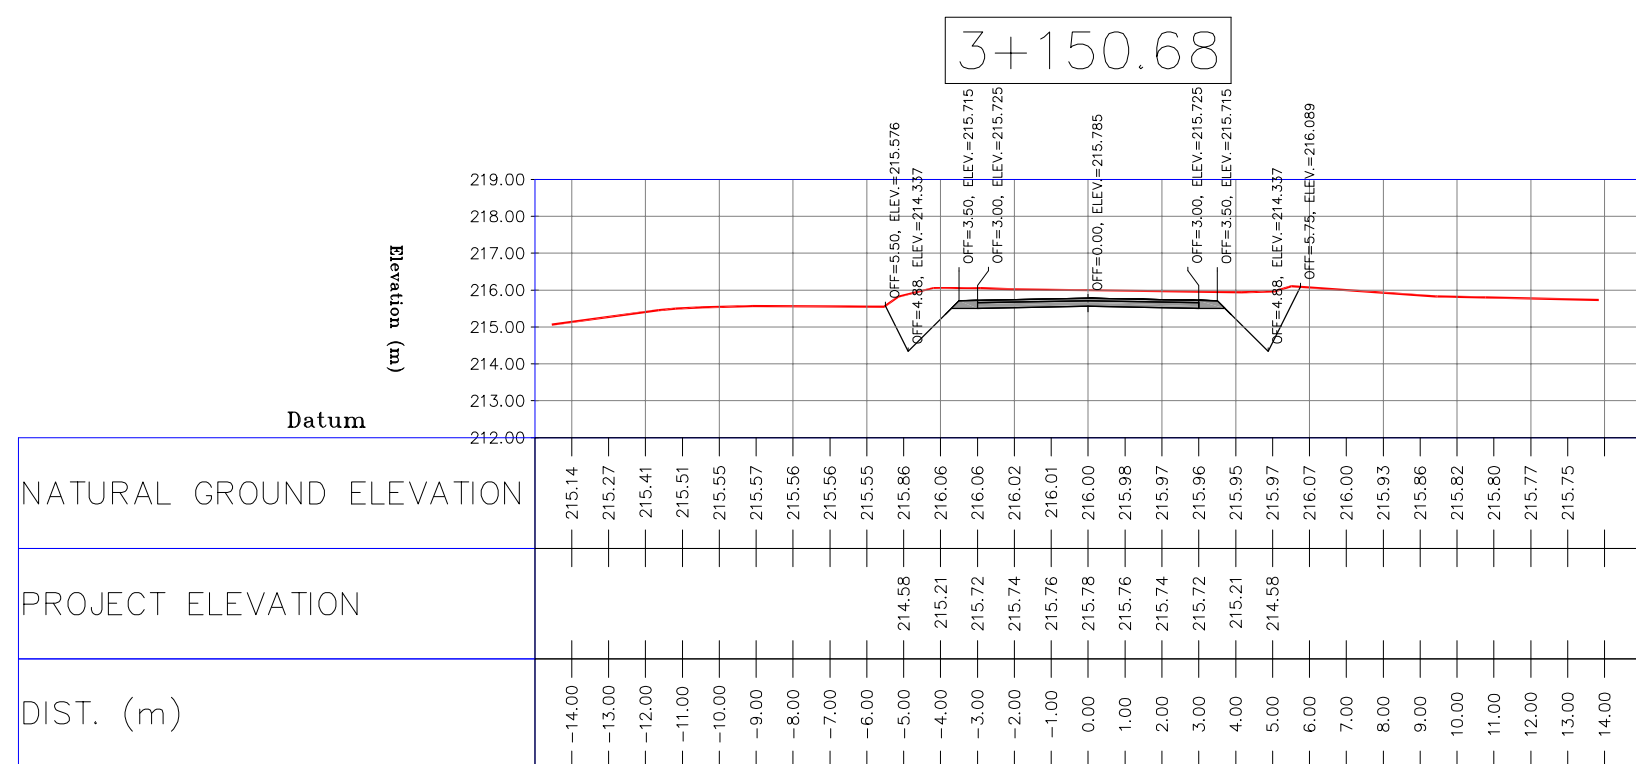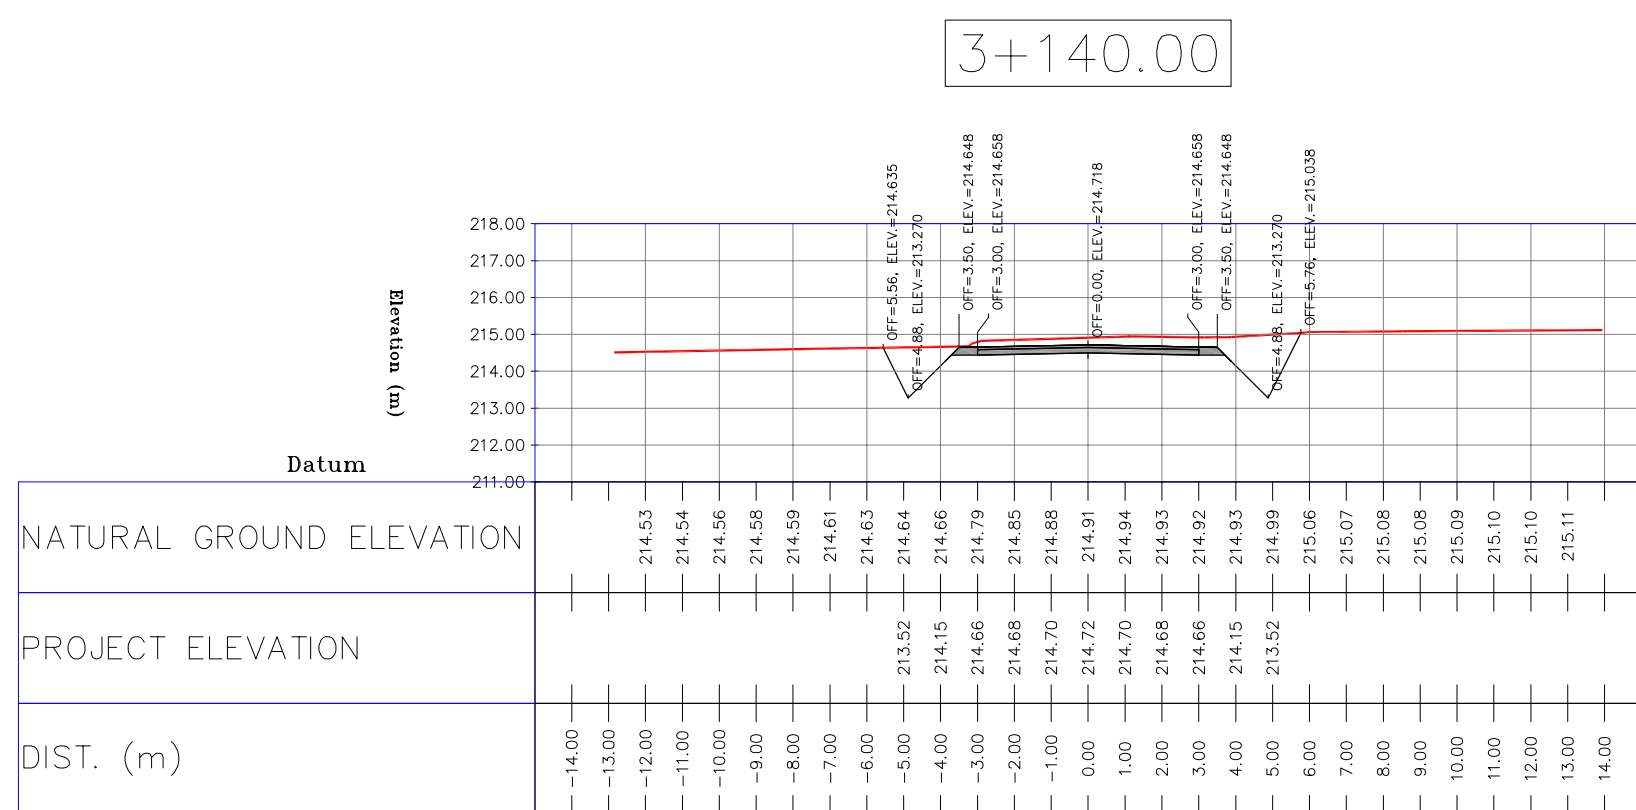

NOTES

1-ALL COORDINATES AND ELEVATIONS ARE IN METER.


2-ALL DRAWINGS SHALL BE CHECKED BY CONTRACTOR WITH RELATIVE DRAWINGS BEFORE CONSTRUCTION.

3-GEODETIC PARAMETERS FOR COORDINATES ARE AS BELOW:
HORIZONTAL COORDINATE SYSTEM: WGS84/UTM ZONE 39
ELLIPSOID : WORLD GEODETIC SYSTEM 1984 (WGS84)
MAP PROJECTION: UNIVERSAL TRANSVERSE MERCATOR (UTM)
VERT. DATUM: MSL

4-THE SUITABLE MATERIAL FOR FILLING SHALL BE COLLECTED BASED ON TO THE BELOW RULES:

- PROJECT GEOTECHNICAL INVESTIGATION REPORT, BORROW MATERIALS AND SPECIFICATION STUDY PART.
- "GENERAL SPECIFICATION FOR ROAD" NO. 101, SECTION 207, IRAN PLANNING AND BUDGET ORGANIZATION.
- PROJECT GENERAL SPECIFICATION "SPECIFICATION FOR EARTH WORK"
- DOCUMENT NUMBER "BK-GNRL-PEDCO-000-CV-SP-0004".
- GEOTECHNICAL REPORTS AND CLIENT'S SITE SUPERVISORY BODY RECOMMENDATIONS AND APPROVALS.


5-BEFORE ANY EARTH WORK ACTIVITIES (CUT OR FILL), TOP AND UNSUITABLE SOIL (MARN,...) SHALL BE REMOVED AS GEOTECHNICAL RECOMMENDATION AND SUPERVISOR'S REQUIREMENTS.

 LEGEND			
	WELL LOCATION		CANAL
	WELL		RIVER
	SITE		WATER COURSE
	CAMP SITE		CONTOURS
	ASPHALT ROAD		SPOT HEIGHT
	GRAVEL ROAD		BENCH MARK
	PROPOSED ROAD		BRIDGE
	DAYLIGHT		CULVERT









REFERENCE DRAWING	DRG. No.
General Civil Layout -BK14	BK-BK14-PEDCO-110-CV-PY-0001
Rough Grading Plan-BK14	BK-BK14-PEDCO-110-CV-PY-0003
Specification For Earth Work	BK-GNRL-PEDCO-000-CV-SP-0004
Standard Drawing For Slope Protection Details	BK-BK14-PEDCO-000-CV-DW-0002
Geotechnical Investigation Report - BK14	BK-BK14-PEDCO-110-GT-RT-0001
Specification For Road & Paving	BK-GNRL-PEDCO-000-CV-SP-0002
MTO For Civil Works - BK14	BK-BK14-PEDCO-110-CV-MT-0001

ABBREVIATION
PT= POINT
PVI= POINT OF VERTICAL INTERSECTION
LVC= LENGTH OF VERTICAL CURVE
BVCS= BEGIN OF VERTICAL CURVE STATION
BVCE= BEGIN OF VERTICAL CURVE ELEVATION
EVCS= END OF VERTICAL CURVE STATION
EVCE= END OF VERTICAL CURVE ELEVATION

KEY PLAN

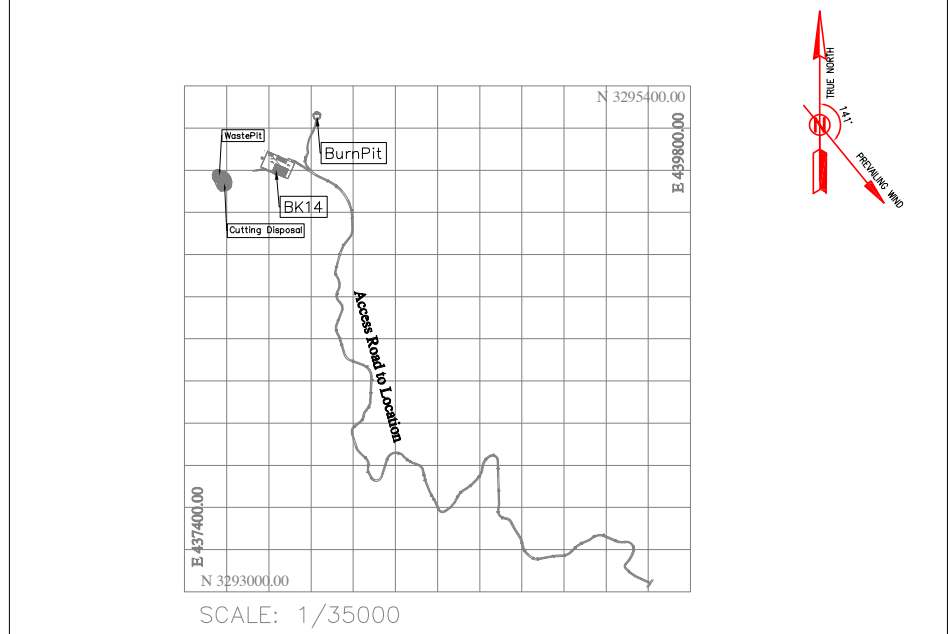

D01	MAR.2023	IFA	R.BERLOUJ	M.FAKHARIAN	M.MEHRSHAD	** ** *
D02	NOV.2022	IFA	R.BERLOUJ	M.FAKHARIAN	M.MEHRSHAD	** ** *
D00	OCT.2022	IFC	R.BERLOUJ	M.FAKHARIAN	M.MEHRSHAD	** ** *
REV.	DATE	P.O.I.S	PREP.	CHK.	APP.	AUT.
PROJECT NAME: BINAK OILFIELD DEVELOPMENT/SUB-SURFACE WORK PACKAGES BK14 WHF MODIFICATIONS						
PROJECT NO.: 971020						
EPC CONTRACTOR:			EPD/EPC CONTRACTOR(GC):			
  HIRGAN ENERGY – DESIGN & INSPECTION COMPANIES			 PETROIRAN DEVELOPMENT COMPANY			
DRAWING TITLE: CIVIL AND STRUCTURAL DRAWINGS – BK14 ACCESS ROAD TRANSVERSAL SECTIONS						
SCALE	SIZE	DRAWING NO.			SHEET NO.	REV.
H=1:200 V=1:200	A1	BK–BK14–PEDCO–110–CV–DW–0001			79 OF 103	D01
NO CONSTRUCTION PERMITTED UNLESS DRAWING APPROVED						
APPROVED FOR CONSTRUCTION					BY:	
BUDGET REF.	LOCATION	SIZE	CLASS	SERIAL NO.	SHEET	REVISION
053-073–9184	F	4	S	708209	79	D02

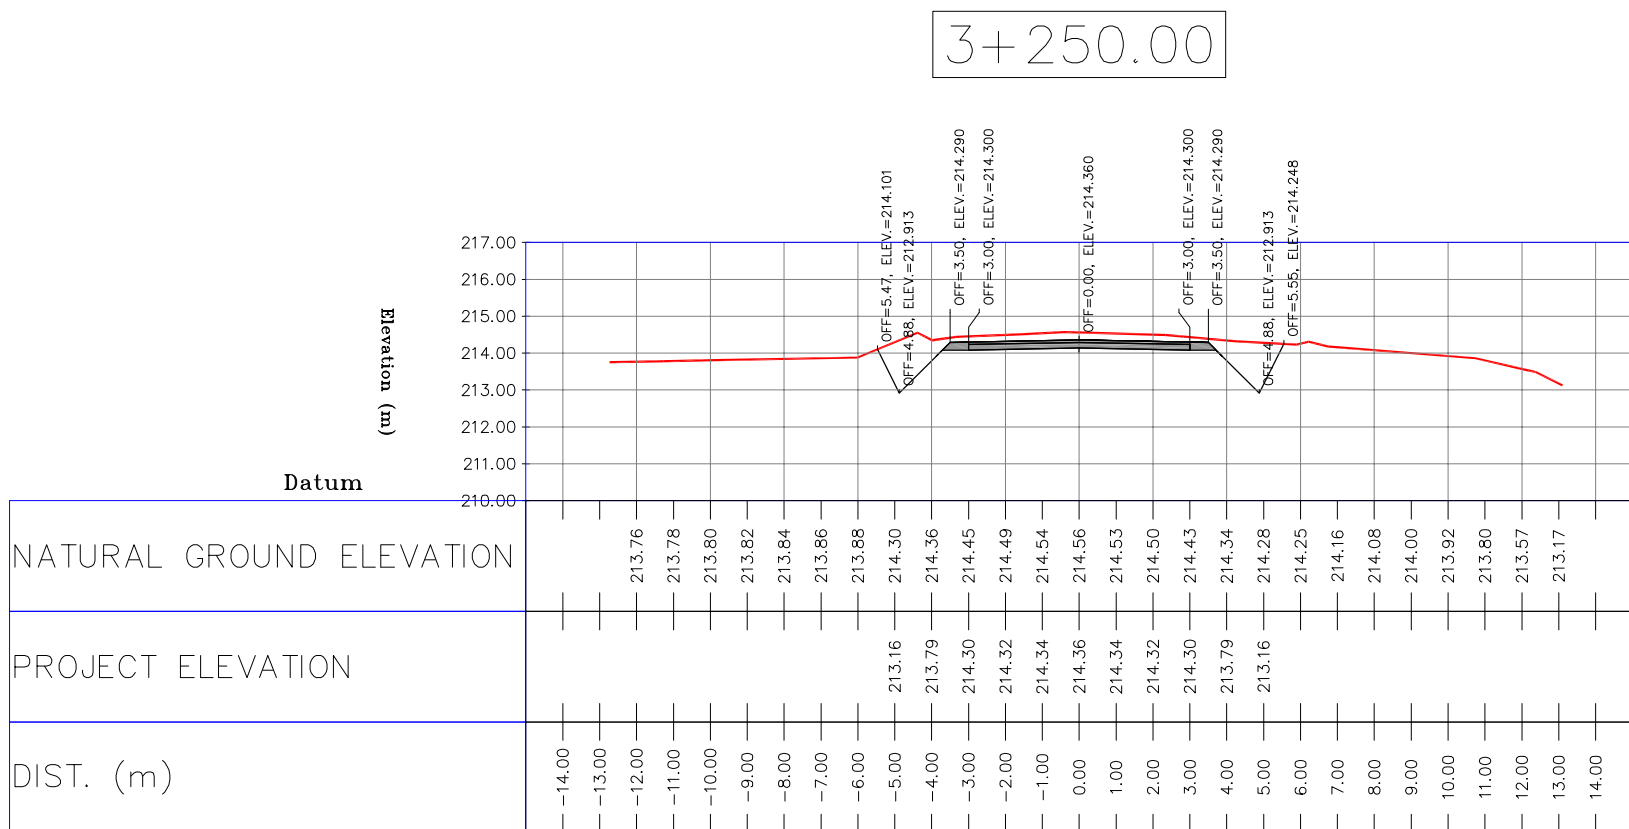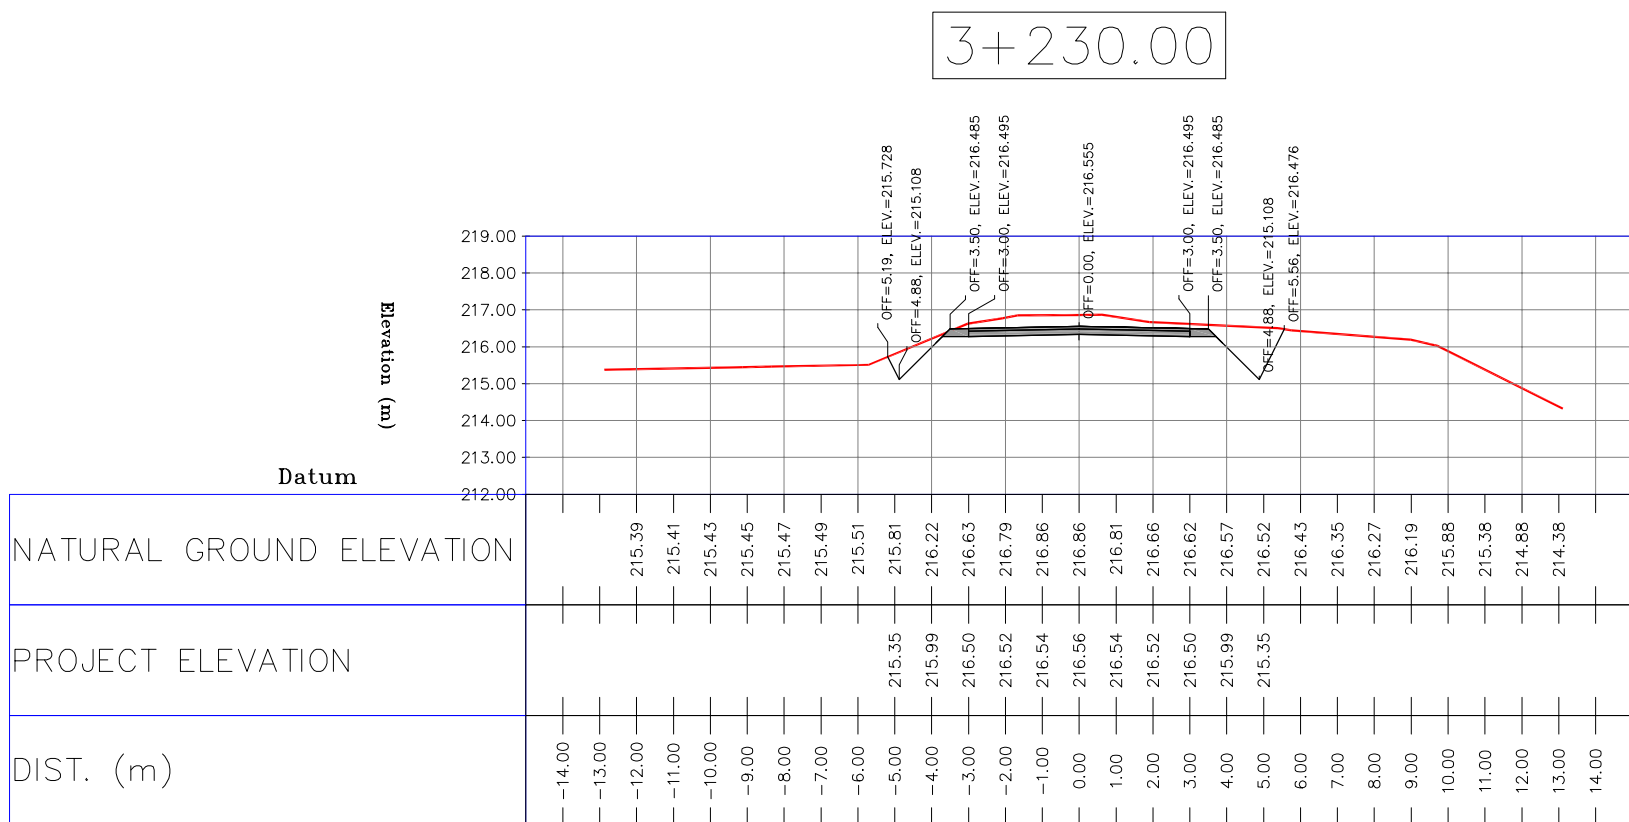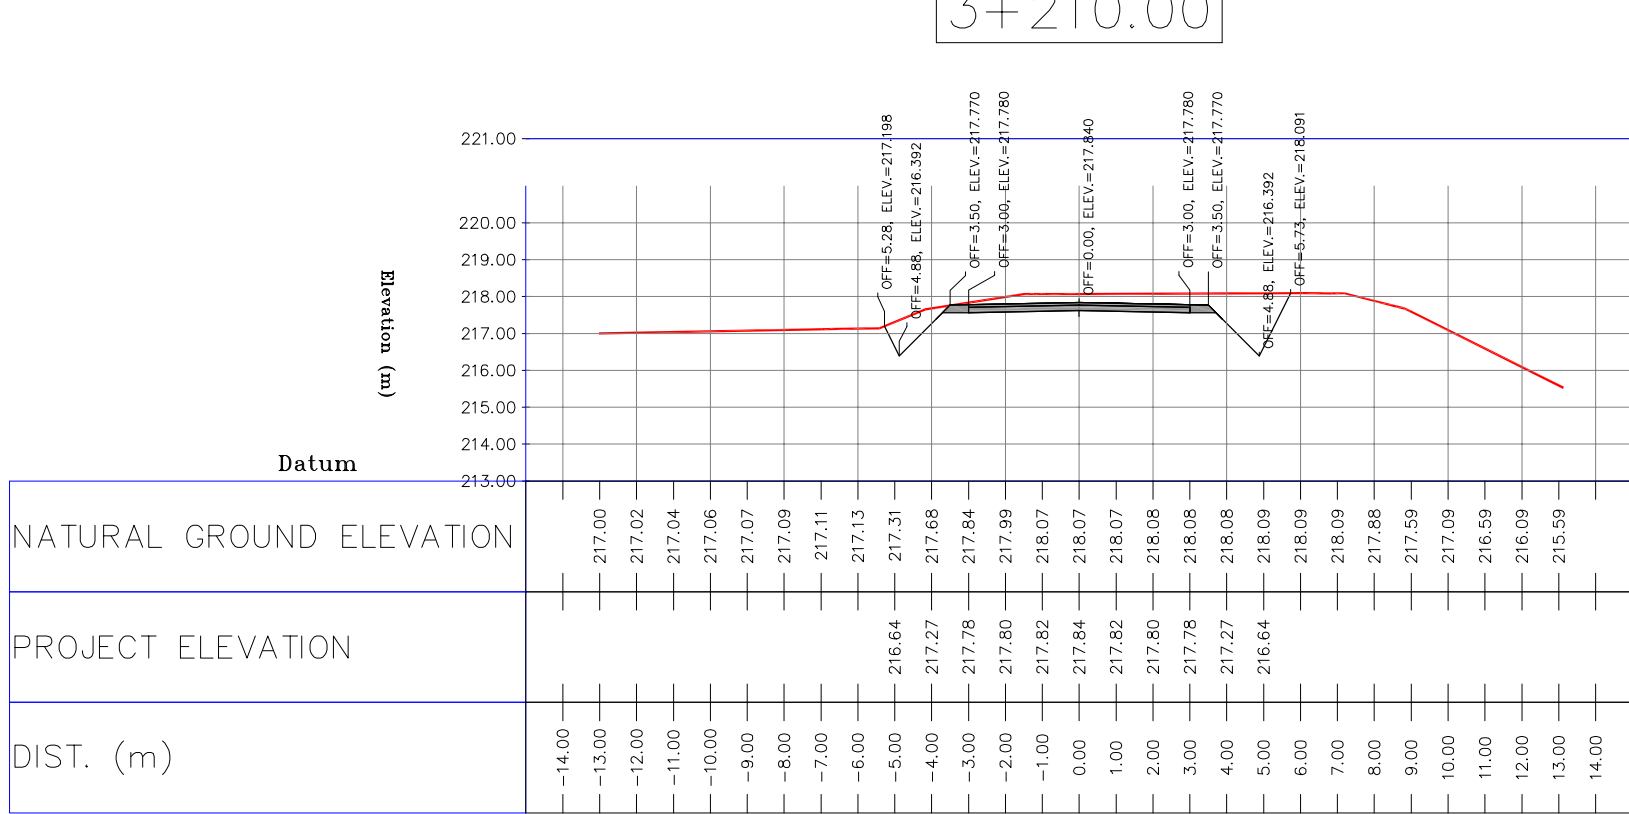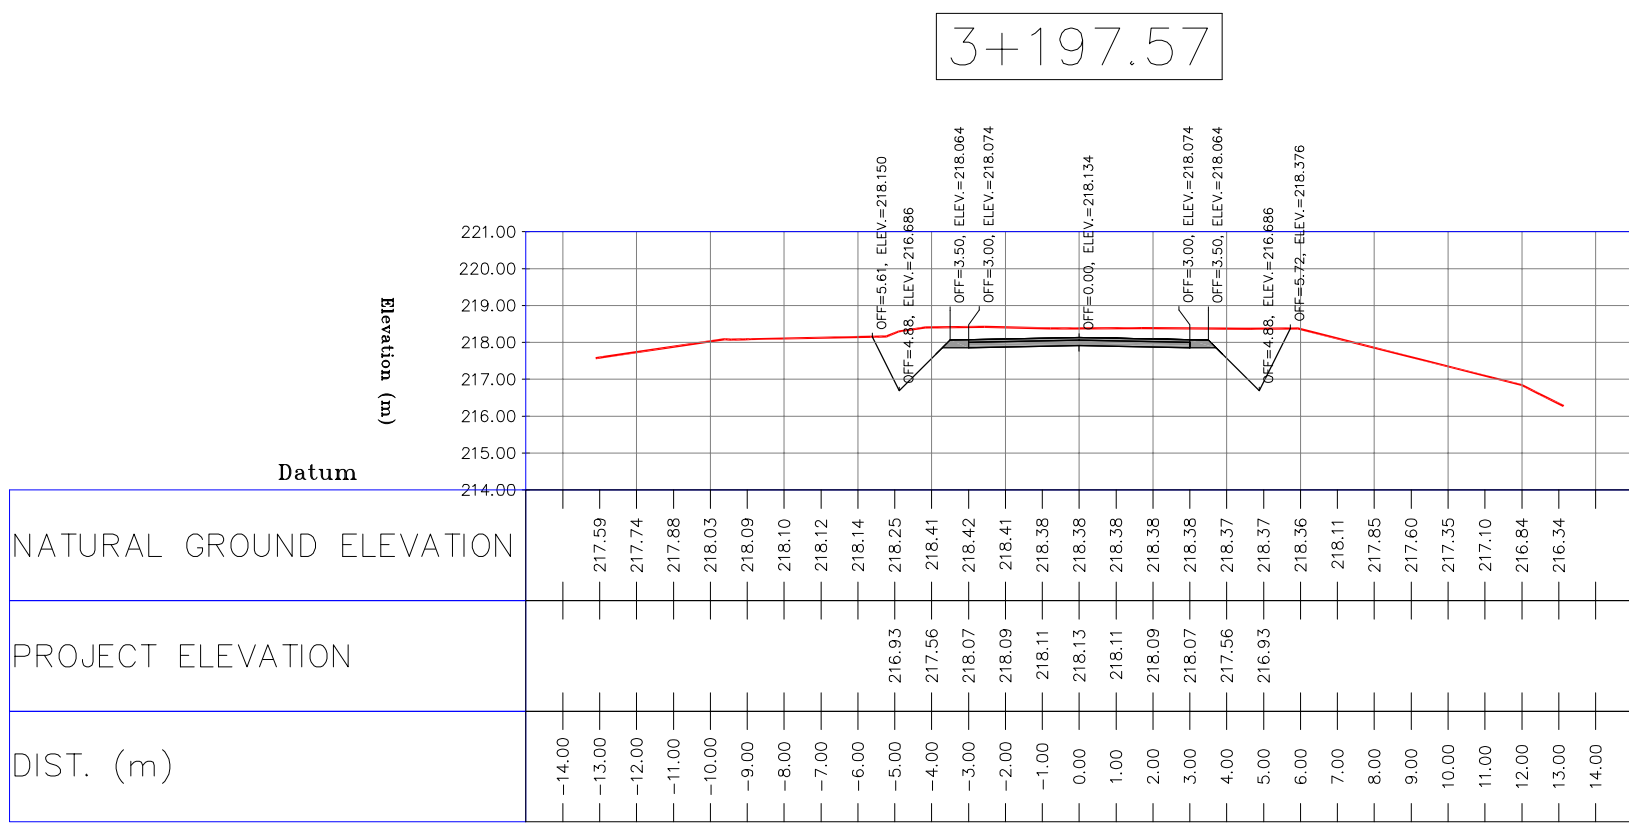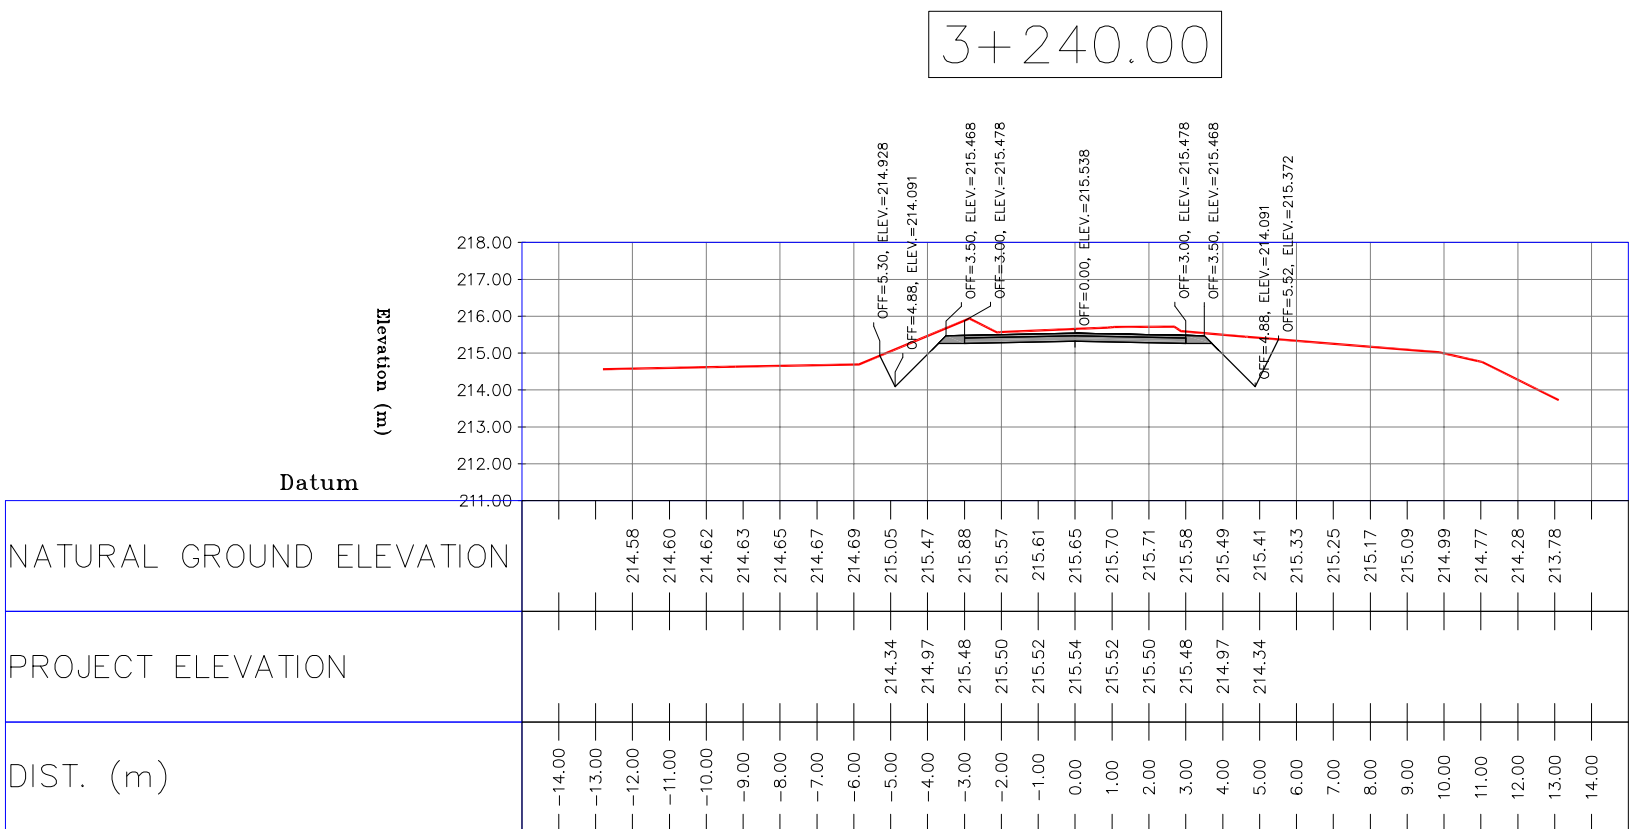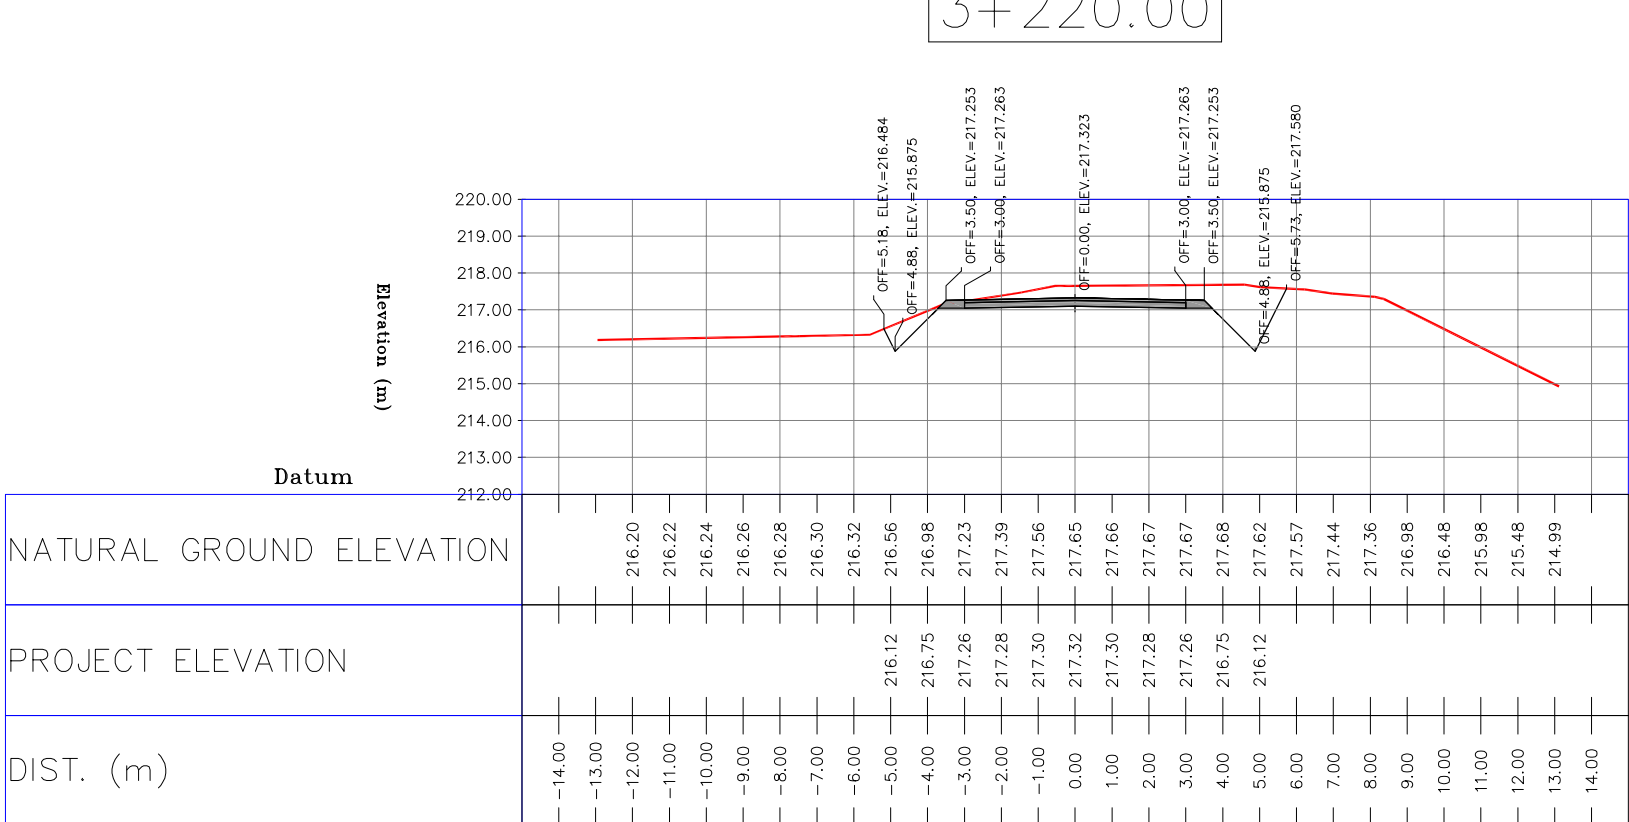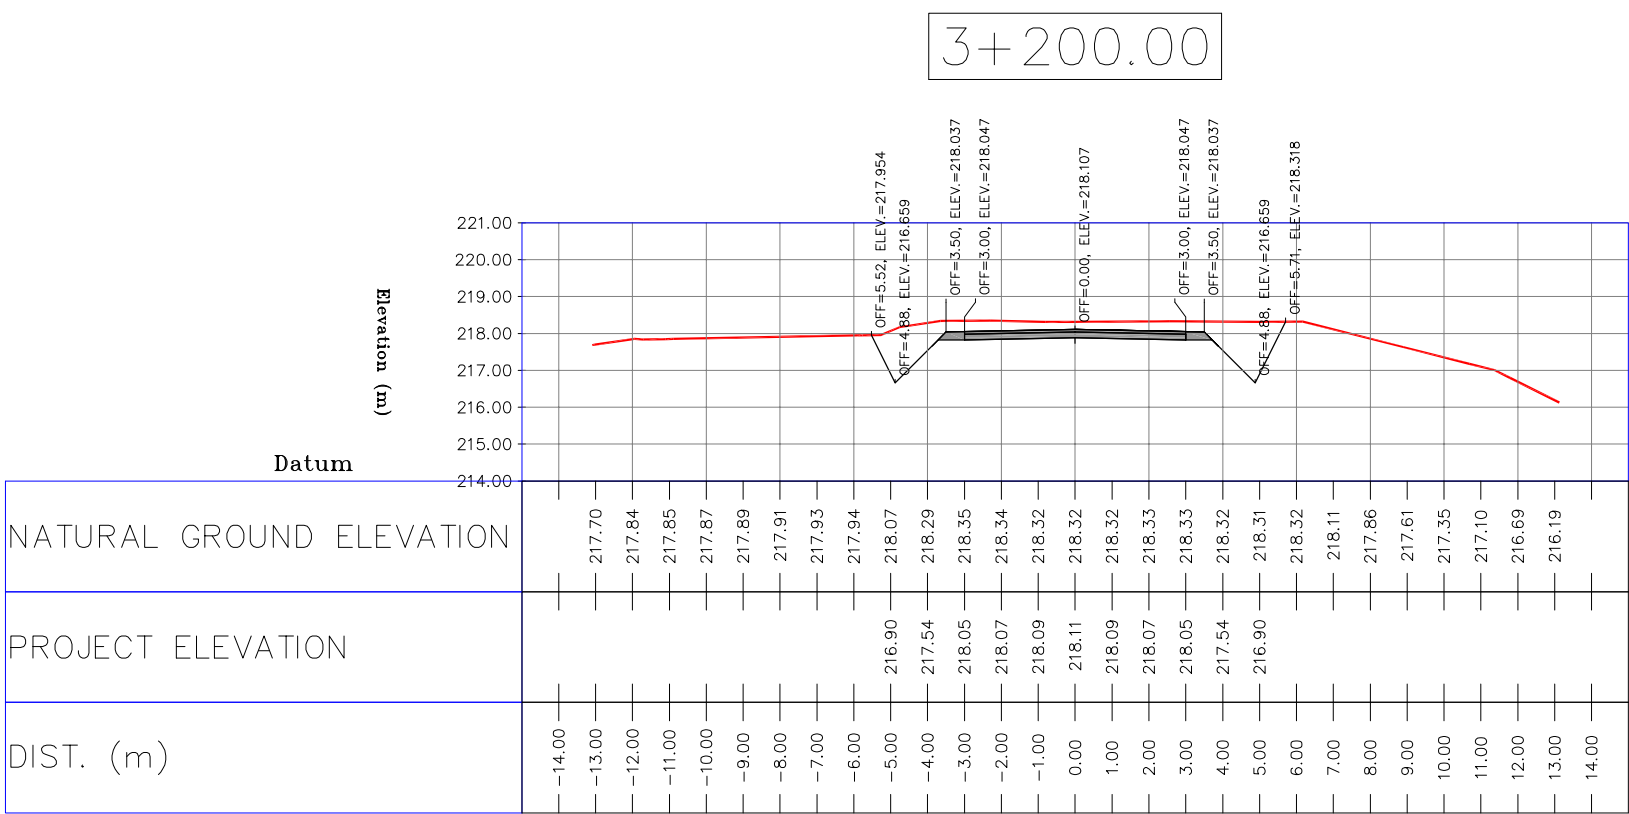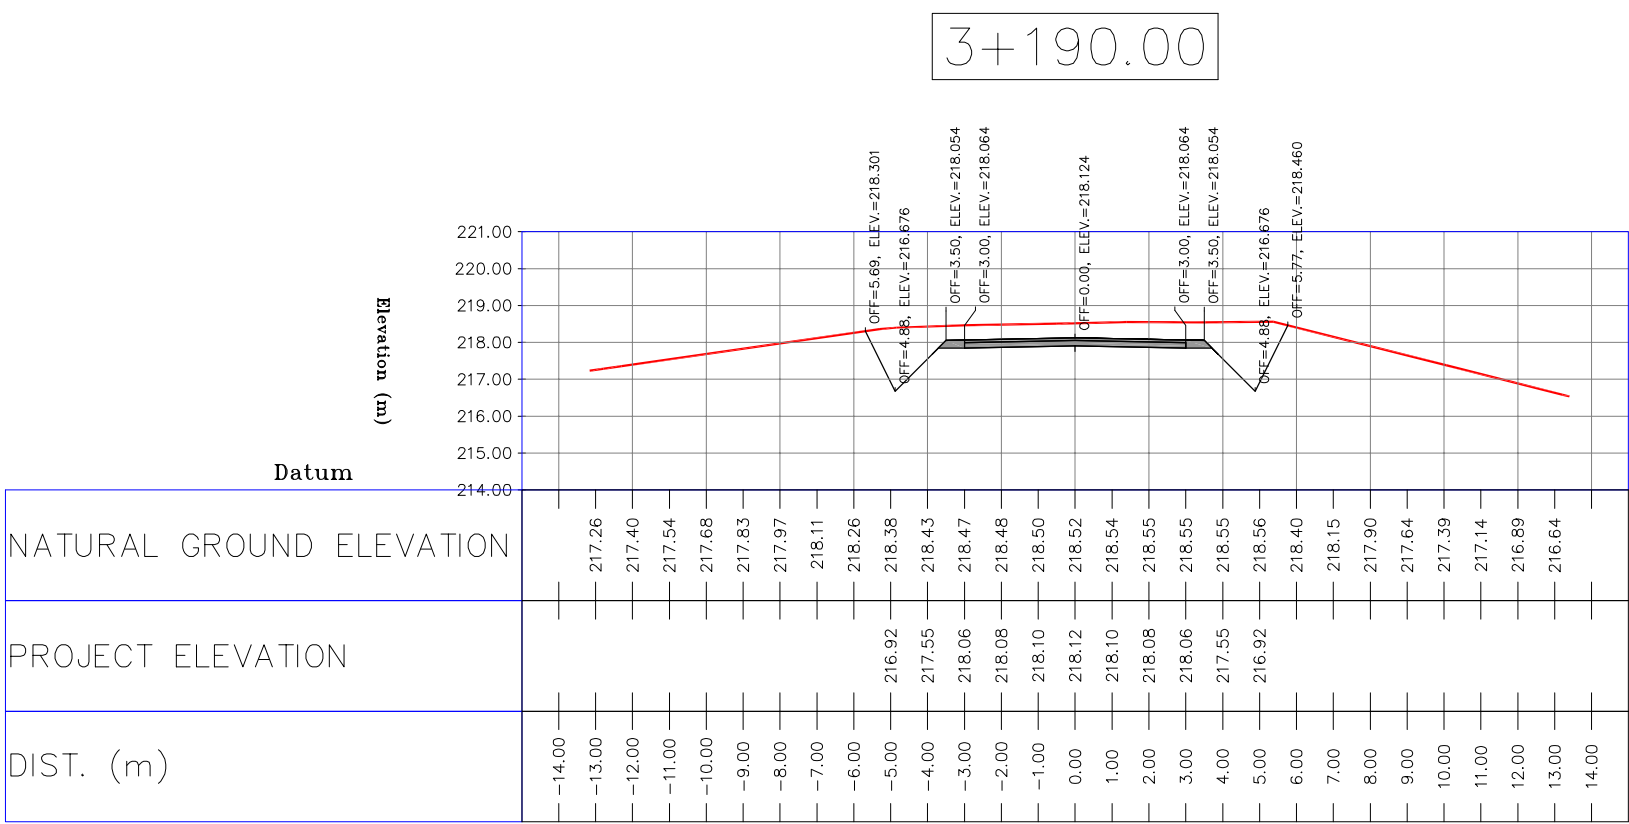

- NOTES
- 1-ALL COORDINATES AND ELEVATIONS ARE IN METER.
 - 2-ALL DRAWINGS SHALL BE CHECKED BY CONTRACTOR WITH RELATIVE DRAWINGS BEFORE CONSTRUCTION.
 - 3-GEODETIC PARAMETERS FOR COORDINATES ARE AS BELOW:
HORIZONTAL COORDINATE SYSTEM: WGS84/UTM ZONE 39
ELLIPSOID : WORLD GEODETIC SYSTEM 1984 (WGS84)
MAP PROJECTION: UNIVERSAL TRANSVERSE MERCATOR (UTM)
VERTICAL DATUM: MSL
 - 4-THE SUITABLE MATERIAL FOR FILLING SHALL BE COLLECTED BASED ON TO THE BELOW RULES:
 - PROJECT GEOTECHNICAL INVESTIGATION REPORT, BORROW MATERIALS AND SPECIFICATION STUDY PART.
 - "GENERAL SPECIFICATION FOR ROAD" NO. 101, SECTION 207, IRAN PLANNING AND BUDGET ORGANIZATION.
 - PROJECT GENERAL SPECIFICATION "SPECIFICATION FOR EARTH WORK" DOCUMENT NUMBER "BK-GNRL-PEDCO-000-CV-SP-0004".
 - GEOTECHNICAL REPORTS AND CLIENT'S SITE SUPERVISORY BODY RECOMMENDATIONS AND APPROVALS.
 - 5-BEFORE ANY EARTH WORK ACTIVITIES (CUT OR FILL), TOP AND UNSUITABLE SOIL (MARN,...) SHALL BE REMOVED AS GEOTECHNICAL RECOMMENDATION AND SUPERVISOR'S REQUIREMENTS.


LEGEND

	WELL LOCATION		CANAL
	WELL		RIVER
	SITE		WATER COURSE
	CAMP SITE		CONTOURS
	ASPHALT ROAD		SPOT HEIGHT
	GRAVEL ROAD		BENCH MARK
	PROPOSED ROAD		BRIDGE
	DAYLIGHT		CULVERT









REFERENCE DRAWING	DRG. No.
General Civil Layout -BK14	BK-BK14-PEDCO-110-CV-PY-0001
Rough Grading Plan-BK14	BK-BK14-PEDCO-110-CV-PY-0003
Specification For Earth Work	BK-GNRL-PEDCO-000-CV-SP-0004
Standard Drawing For Slope Protection Details	BK-GNRL-PEDCO-000-CV-DW-0002
Geotechnical Investigation Report - BK14	BK-BK14-PEDCO-110-GT-RT-0001
Specification For Road & Paving	BK-GNRL-PEDCO-000-CV-SP-0002
MTO For Civil Works - BK14	BK-BK14-PEDCO-110-CV-MT-0001

ABBREVIATION

PT= POINT
PVI= POINT OF VERTICAL INTERSECTION
LVC= LENGTH OF VERTICAL CURVE
BVCS= BEGIN OF VERTICAL CURVE STATION
BVCE= BEGIN OF VERTICAL CURVE ELEVATION
EVCS= END OF VERTICAL CURVE STATION
EVCE= END OF VERTICAL CURVE ELEVATION

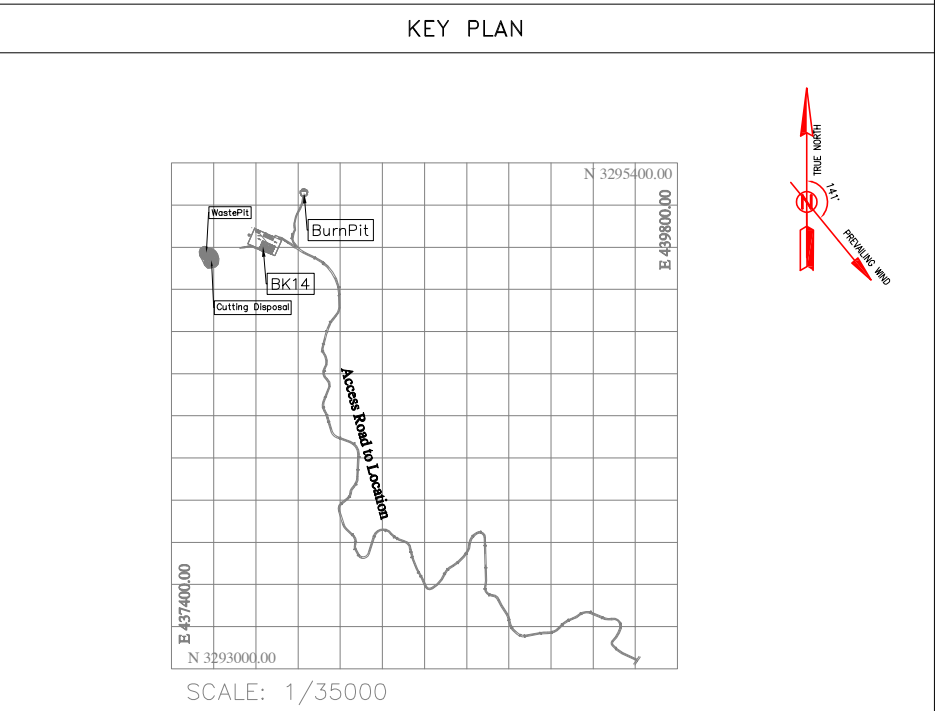

D02	MAR.2023	IFA	R.BERLOUE	M.FAKHARIAN	M.MEHRSHAD	***	***	*****	***	*****	***	*****	
D01	NOV.2022	IFA	R.BERLOUE	M.FAKHARIAN	M.MEHRSHAD	***	REV.	DESCRIPTION	BY	DATE	BY	DATE	
D00	OCT.2022	IFC	R.BERLOUE	M.FAKHARIAN	M.MEHRSHAD	***			CHECKED		REV. APPR.		
REV.	DATE	P.O.I.S	PREP.	CHK.	APP.	AUT.	اصل و کلیه نسخ این نقشه و حق افشای متعلق به شرکت ملی مناطق نفت خیز جنوب می باشد.						
PROJECT NAME:							BINAK OILFIELD DEVELOPMENT/SUB-SURFACE WORK PACKAGES BK14 WHF MODIFICATIONS						
PROJECT NO.:							971020						
EPC CONTRACTOR:			EPD/EPC CONTRACTOR(GC):				BINAK OILFIELD DEVELOPMENT SUB-SURFACE WORK PACKAGES BK14 WHF MODIFICATIONS						
 HIRGAN ENERGY ~ DESIGN & INSPECTION COMPANIES			 PETROIRAN DEVELOPMENT COMPANY										
							DATE	SCALE	DRAWING BY	CHECKED BY	PROJECT ENG.		
DRAWING TITLE:							NO CONSTRUCTION PERMITTED UNLESS DRAWING APPROVED						
							APPROVED FOR CONSTRUCTION			BY:	DATE:		
SCALE	SIZE	DRAWING NO.			SHEET NO.	REV.	BUDGET REF.	LOCATION	SIZE	CLASS	SERIAL NO.	SHEET	REVISION
H=1:200 V=1:200	A1	BK-BK14-PEDCO-110-CV-DW-0001			80 OF 103	D01	053-073-9184	F	4	S	708209	80	D02

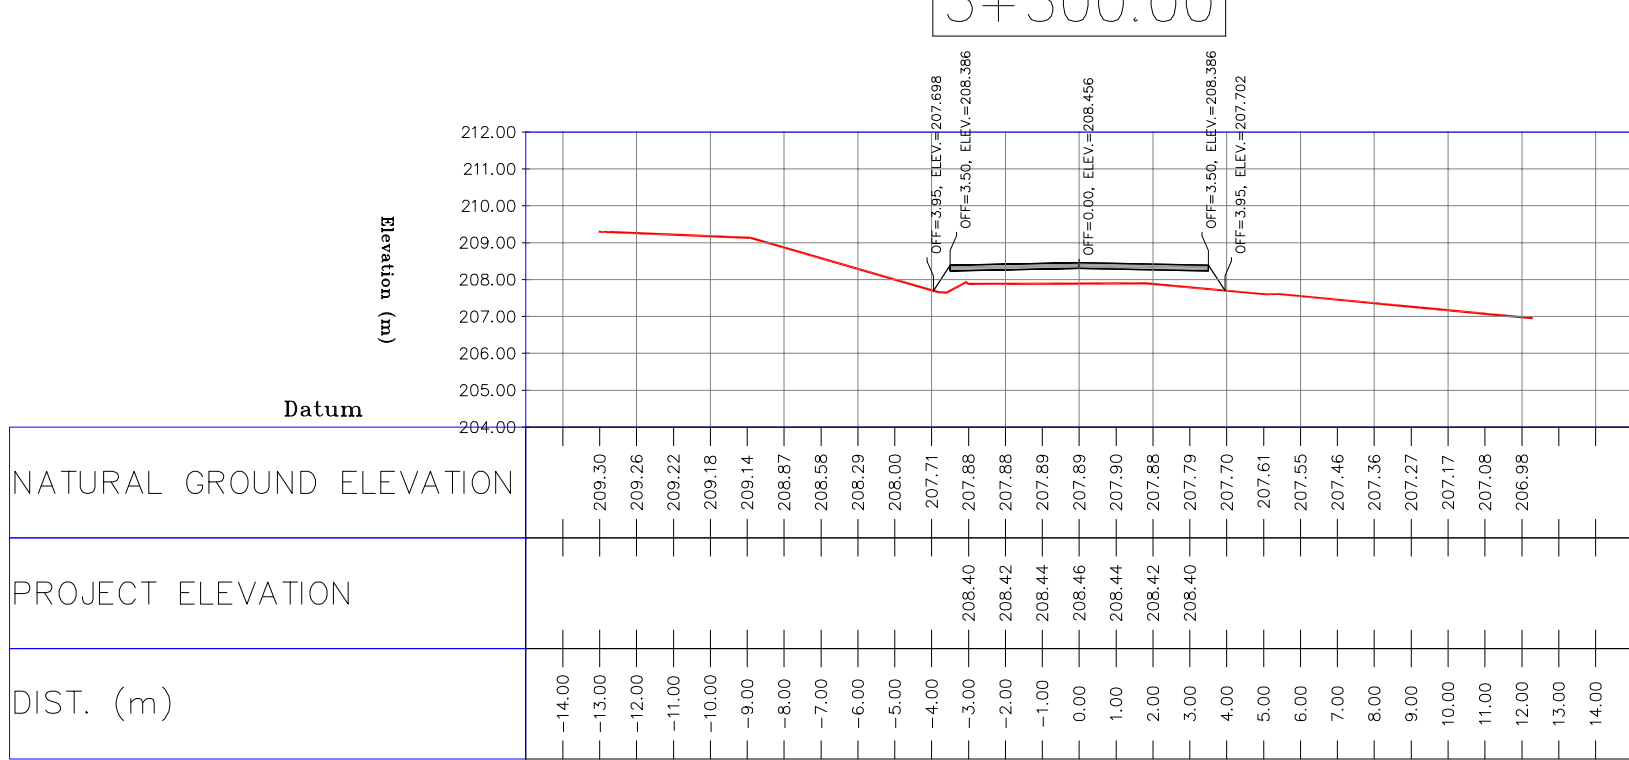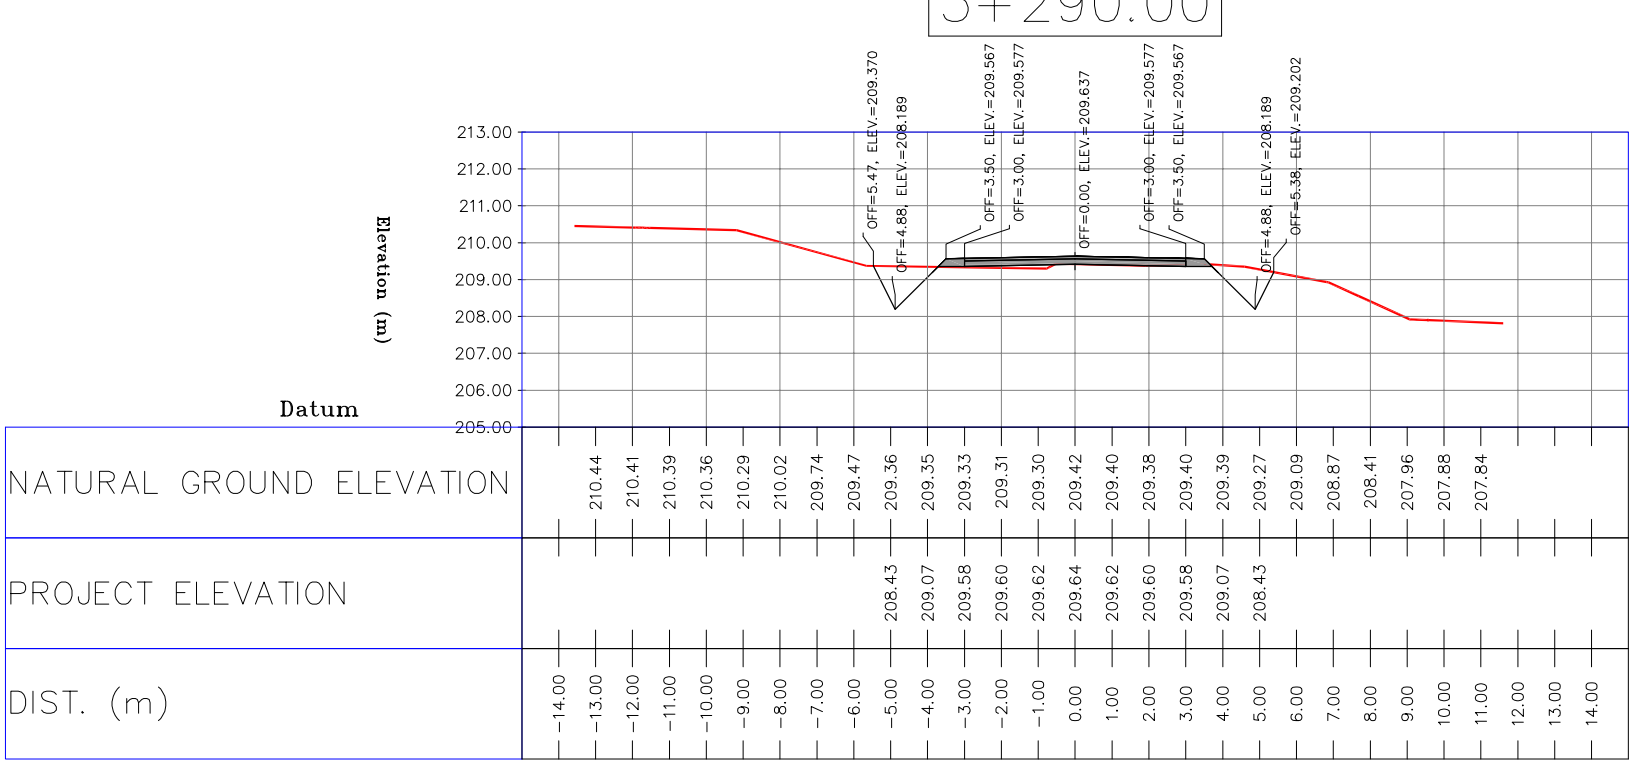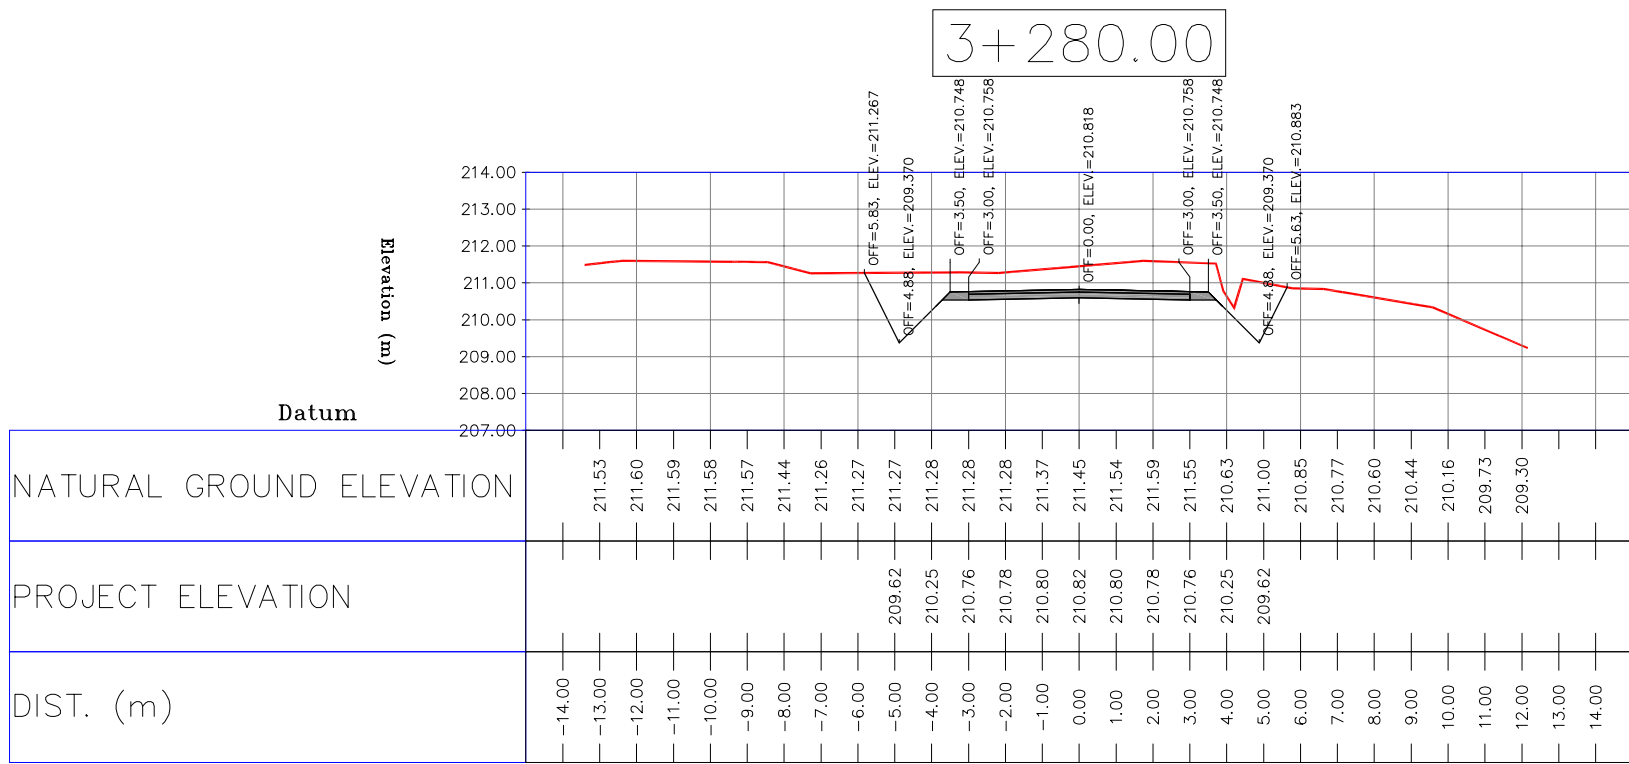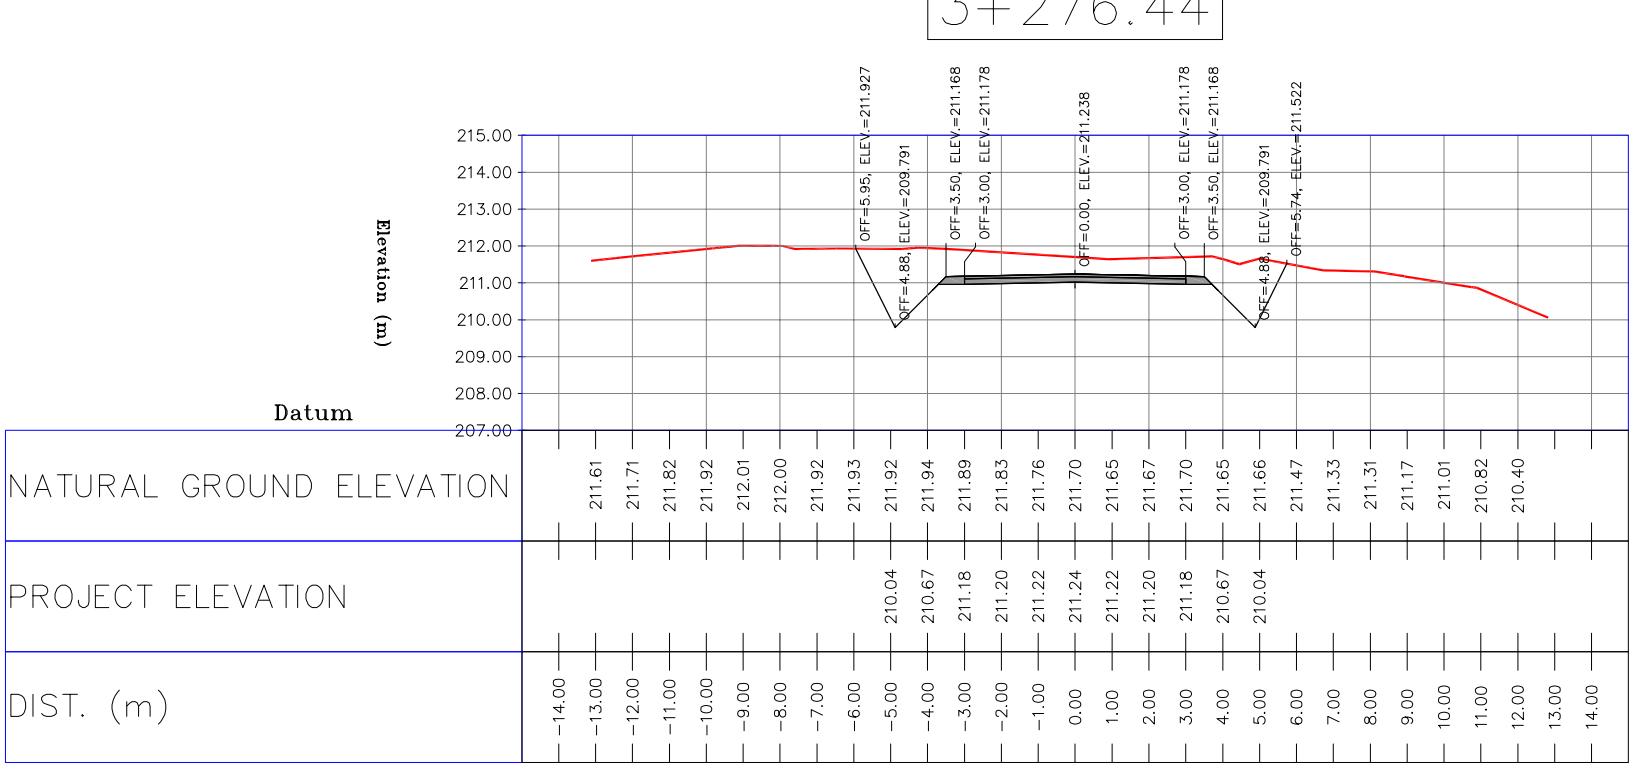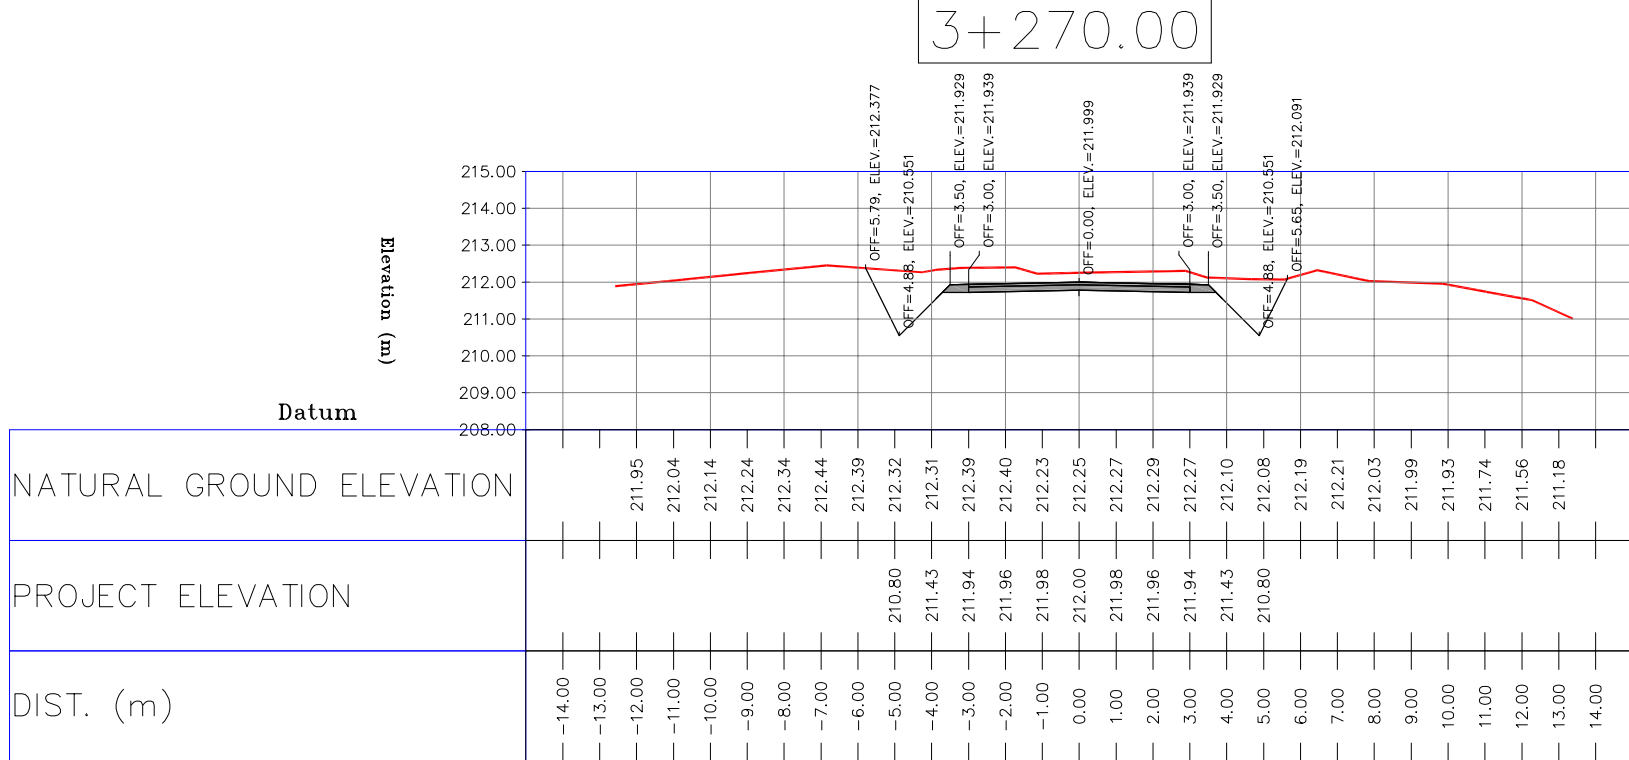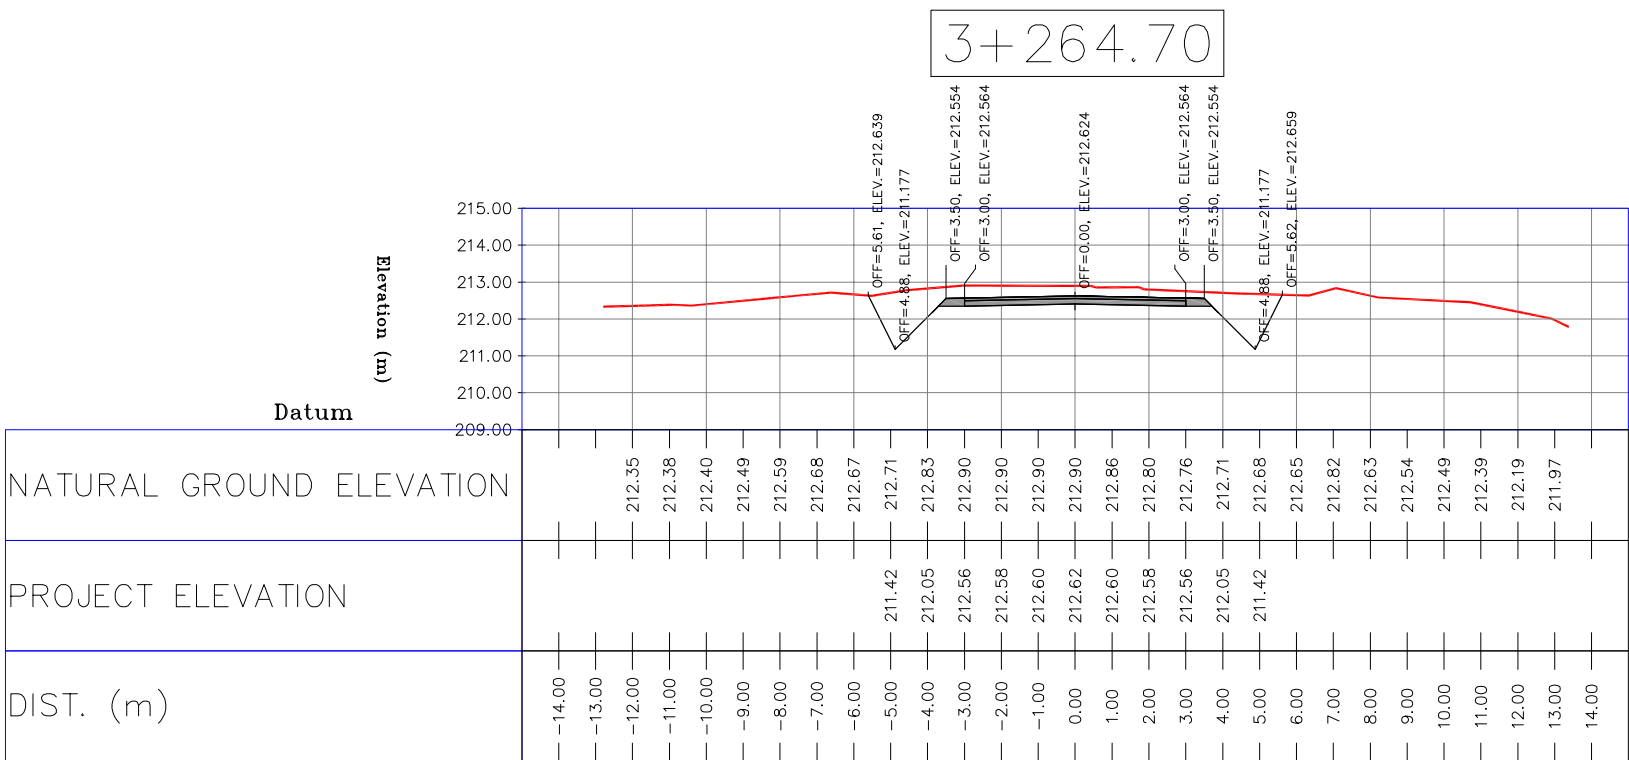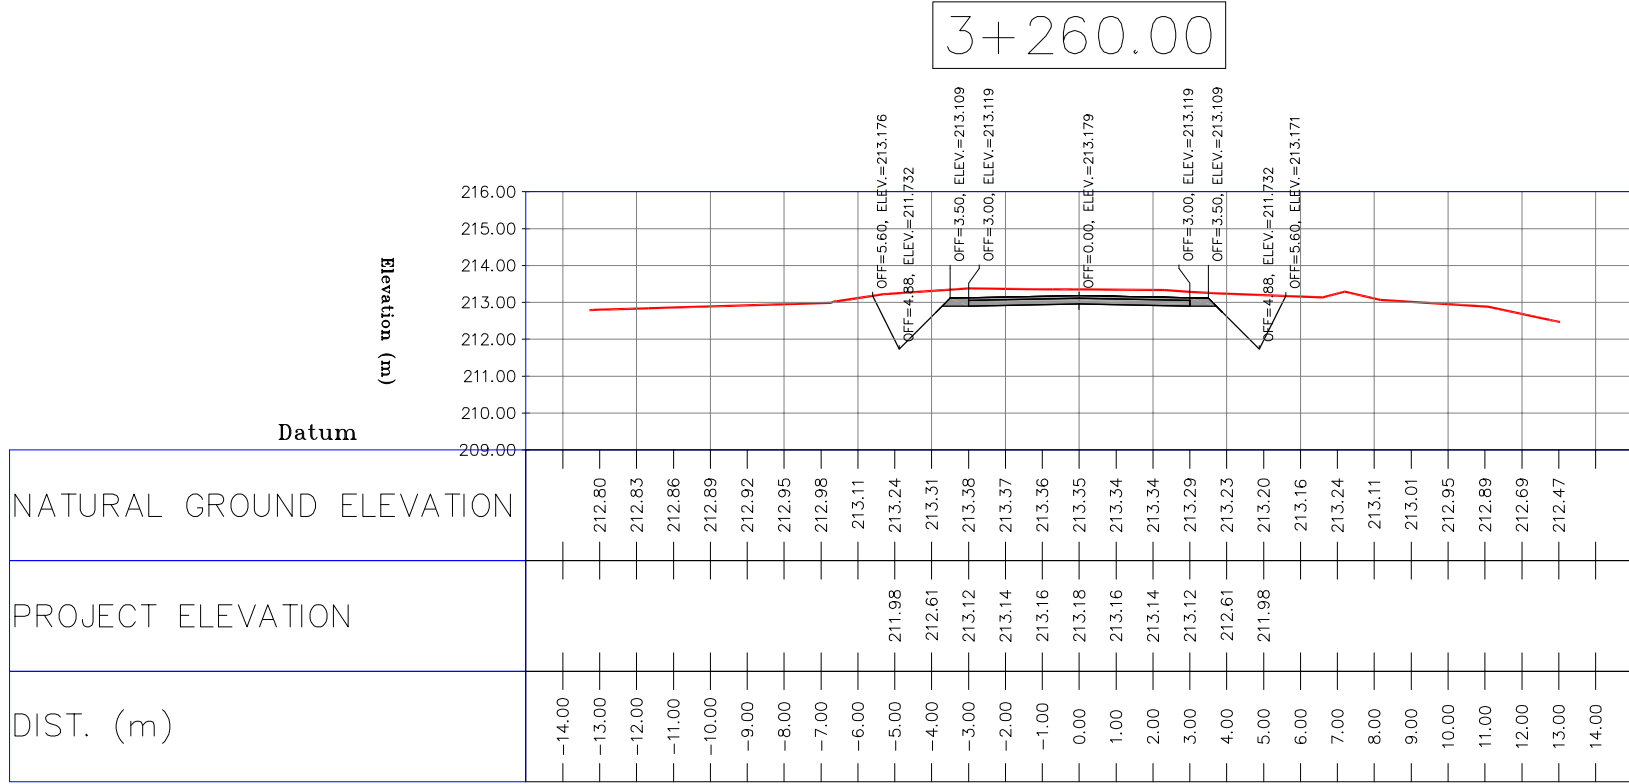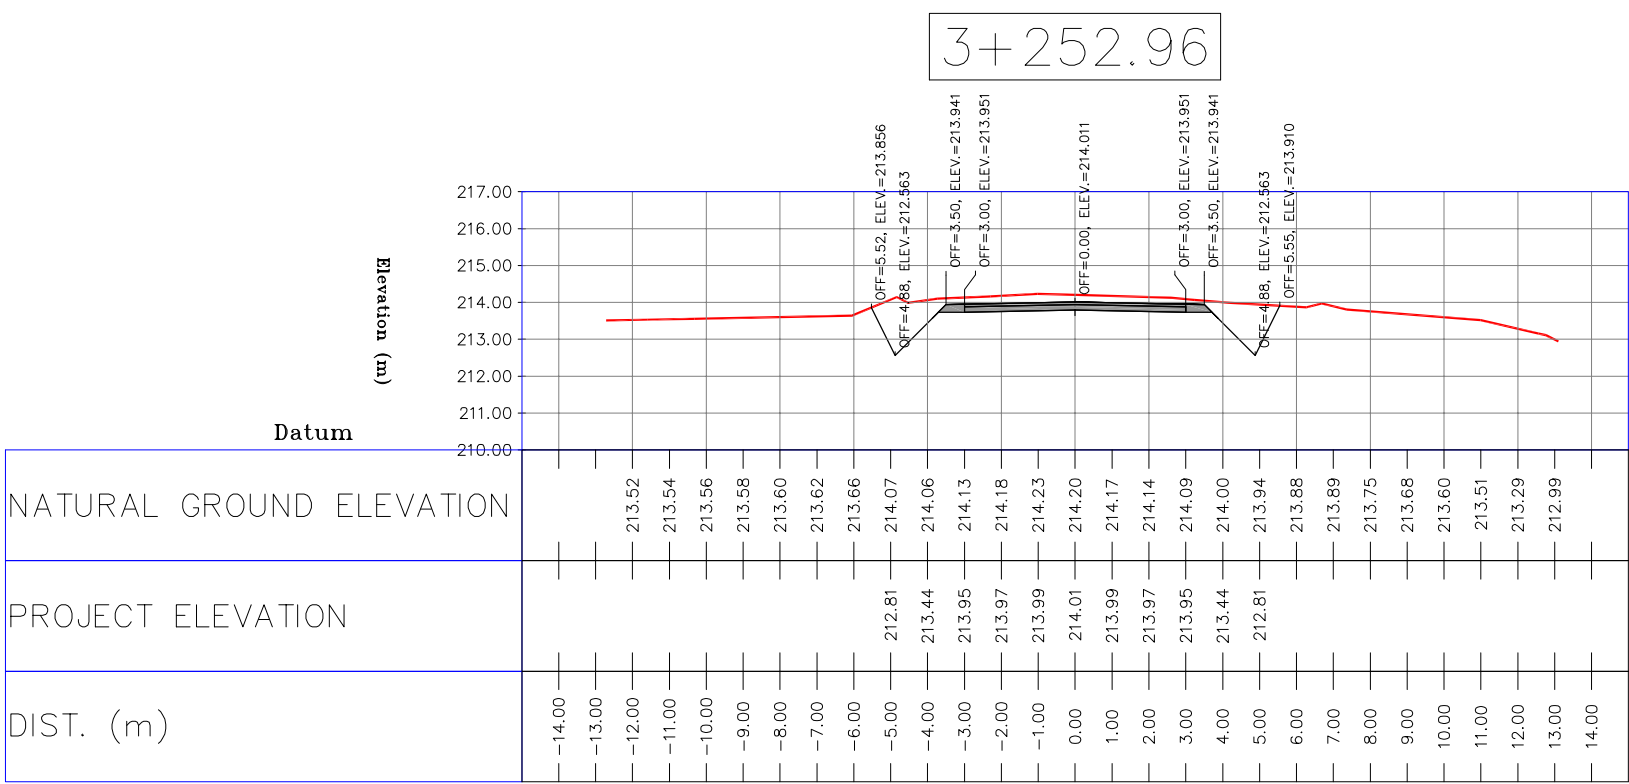


- NOTES
- 1-ALL COORDINATES AND ELEVATIONS ARE IN METER.
 - 2-ALL DRAWINGS SHALL BE CHECKED BY CONTRACTOR WITH RELATIVE DRAWINGS BEFORE CONSTRUCTION.
 - 3-GEODETIC PARAMETERS FOR COORDINATES ARE AS BELOW:
HORIZONTAL COORDINATE SYSTEM: WGS84/UTM ZONE 39
ELLIPSOID : WORLD GEODETIC SYSTEM 1984 (WGS84)
MAP PROJECTION: UNIVERSAL TRANSVERSE MERCATOR (UTM)
VERTICAL DATUM: MSL
 - 4-THE SUITABLE MATERIAL FOR FILLING SHALL BE COLLECTED BASED ON TO THE BELOW RULES:
 - PROJECT GEOTECHNICAL INVESTIGATION REPORT, BORROW MATERIALS AND SPECIFICATION STUDY PART.
 - "GENERAL SPECIFICATION FOR ROAD" NO. 101, SECTION 207, IRAN PLANNING AND BUDGET ORGANIZATION.
 - PROJECT GENERAL SPECIFICATION "SPECIFICATION FOR EARTH WORK" DOCUMENT NUMBER "BK-GNRL-PEDCO-000-CV-SP-0004".
 - GEOTECHNICAL REPORTS AND CLIENT'S SITE SUPERVISORY BODY RECOMMENDATIONS AND APPROVALS.
 - 5-BEFORE ANY EARTH WORK ACTIVITIES (CUT OR FILL), TOP AND UNSUITABLE SOIL (MARN,...) SHALL BE REMOVED AS GEOTECHNICAL RECOMMENDATION AND SUPERVISOR'S REQUIREMENTS.









LEGEND		
	WELL LOCATION	CANAL
	WELL	RIVER
	SITE	WATER COURSE
	CAMP SITE	CONTOURS
	ASPHALT ROAD	SPOT HEIGHT
	GRAVEL ROAD	BENCH MARK
	PROPOSED ROAD	BRIDGE
	DAYLIGHT	CULVERT

REFERENCE DRAWING	DRG. No.
General Civil Layout -BK14	BK-BK14-PEDCO-110-CV-PY-0001
Rough Grading Plan-BK14	BK-BK14-PEDCO-110-CV-PY-0003
Specification For Earth Work	BK-GNRL-PEDCO-000-CV-SP-0004
Standard Drawing For Slope Protection Details	BK-GNRL-PEDCO-000-CV-DW-0002
Geotechnical Investigation Report - BK14	BK-BK14-PEDCO-110-GT-R1-0001
Specification For Road & Paving	BK-GNRL-PEDCO-000-CV-SP-0002
MTO For Civil Works - BK14	BK-BK14-PEDCO-110-CV-WT-0001

ABBREVIATION
PT= POINT
PVI= POINT OF VERTICAL INTERSECTION
LVC= LENGTH OF VERTICAL CURVE
BVCS= BEGIN OF VERTICAL CURVE STATION
BVCE= BEGIN OF VERTICAL CURVE ELEVATION
EVCS= END OF VERTICAL CURVE STATION
EVCE= END OF VERTICAL CURVE ELEVATION

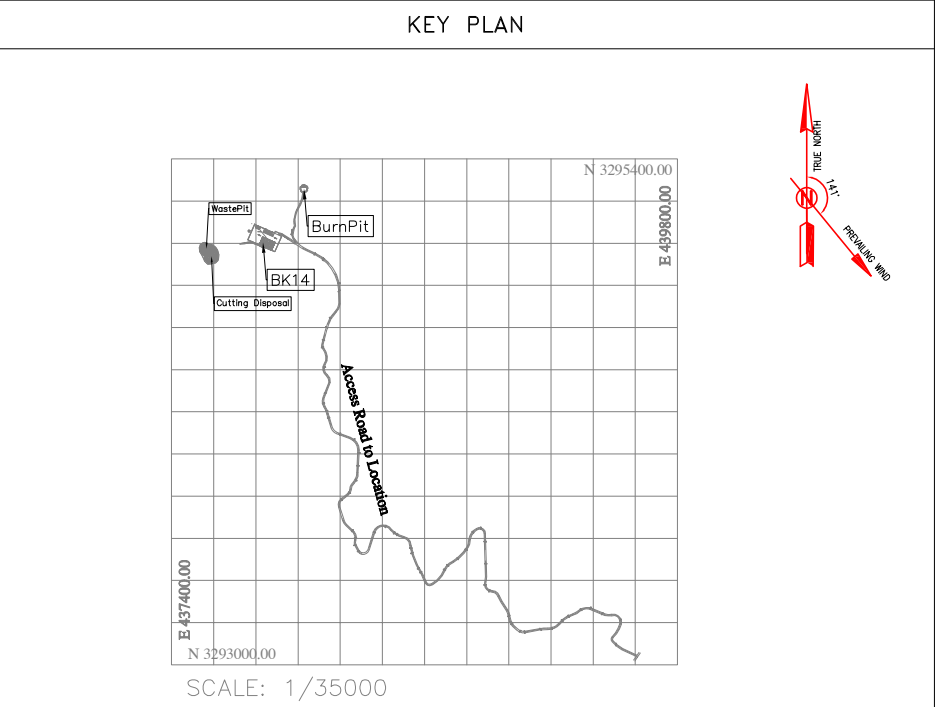

D02	MAR.2023	IFA	R.BERLOU	M.FAKHARIAN	M.MEHRSHAD	***
-----	----------	-----	----------	-------------	------------	-----

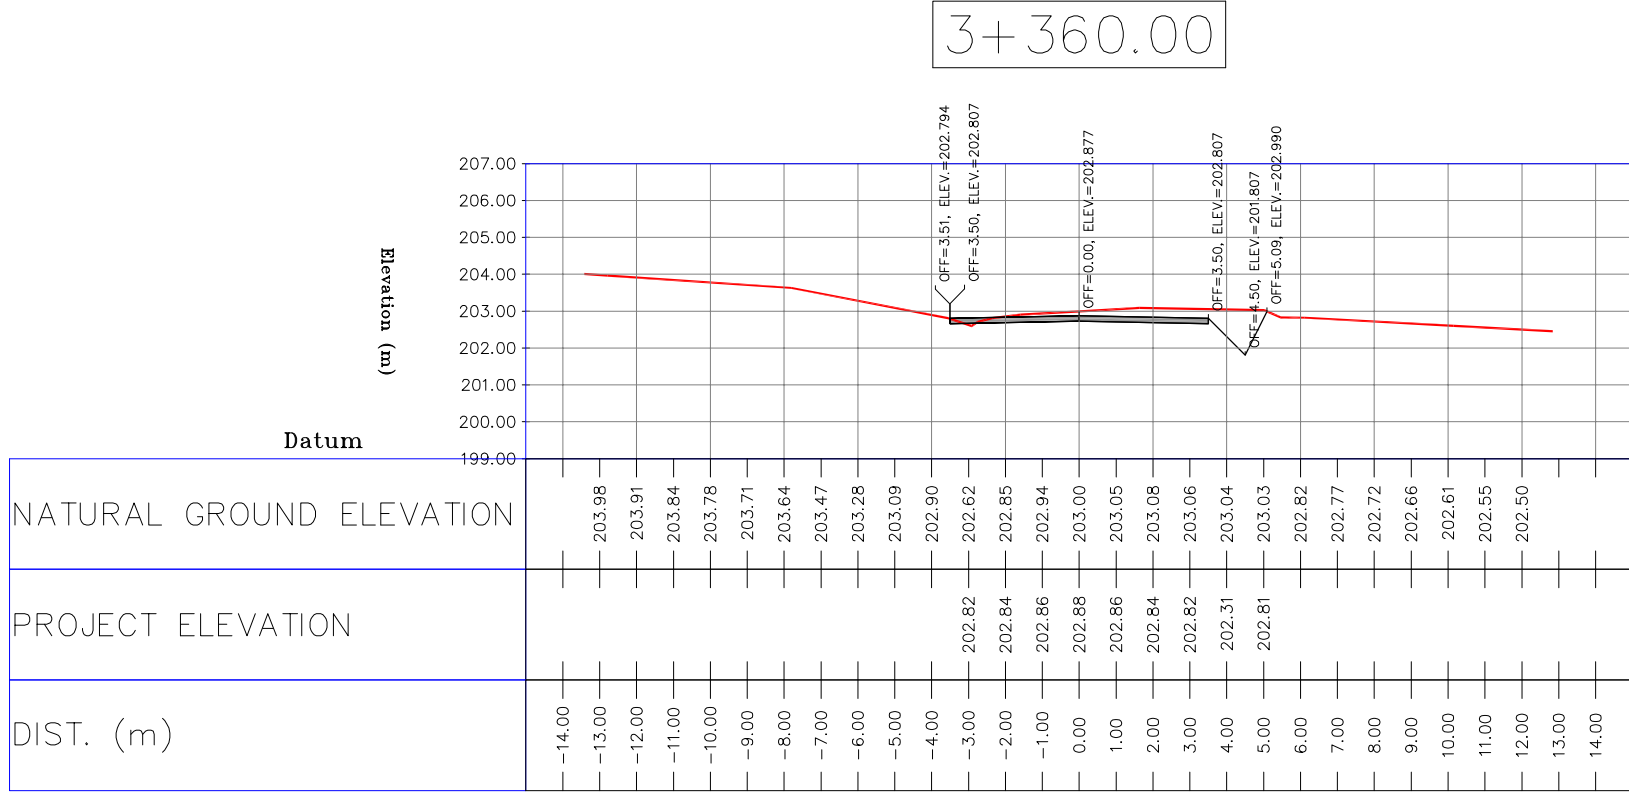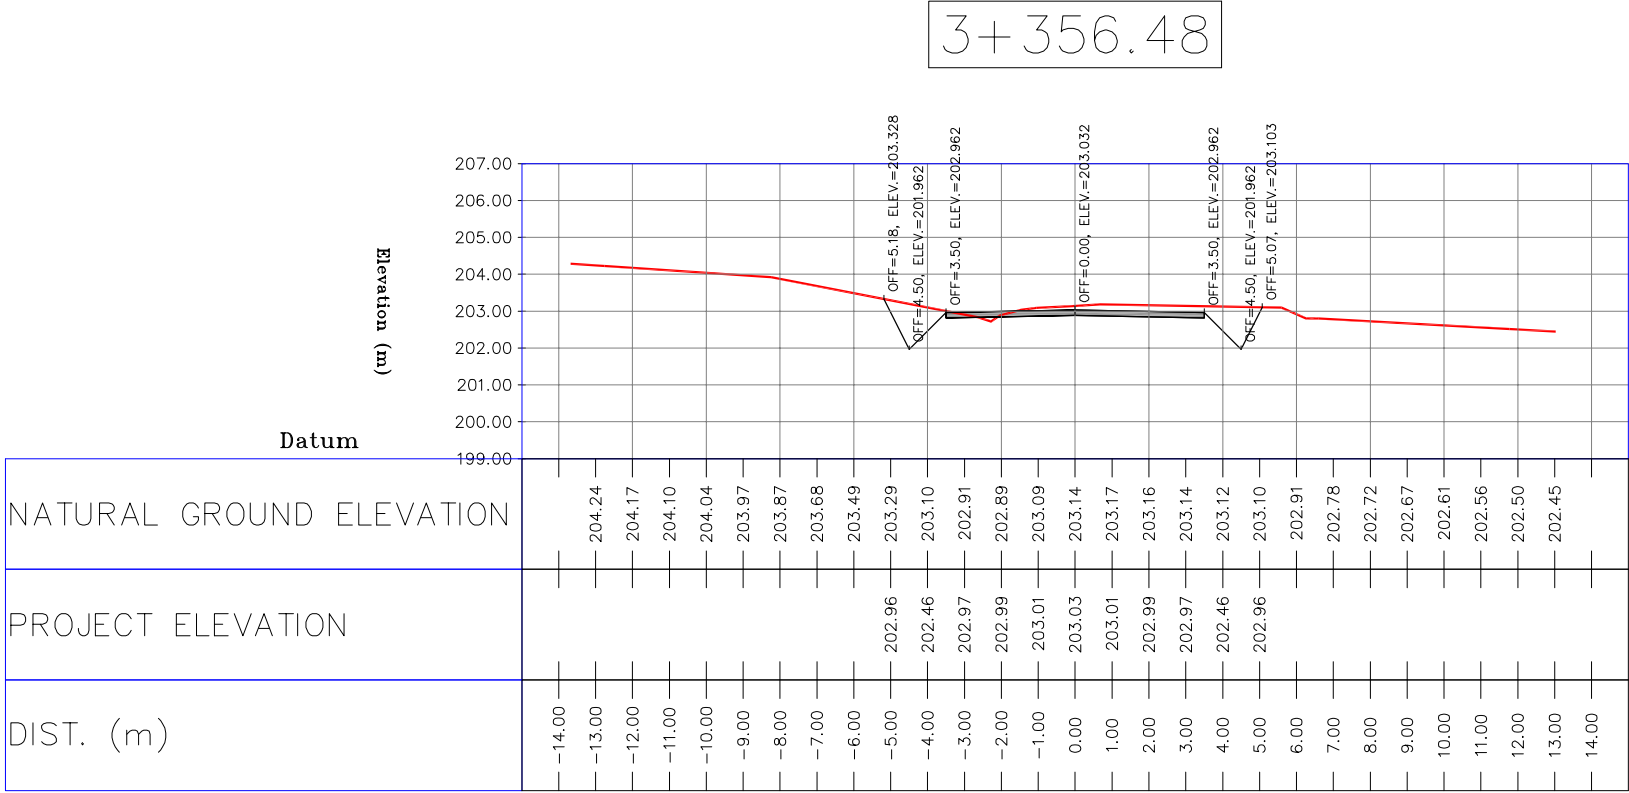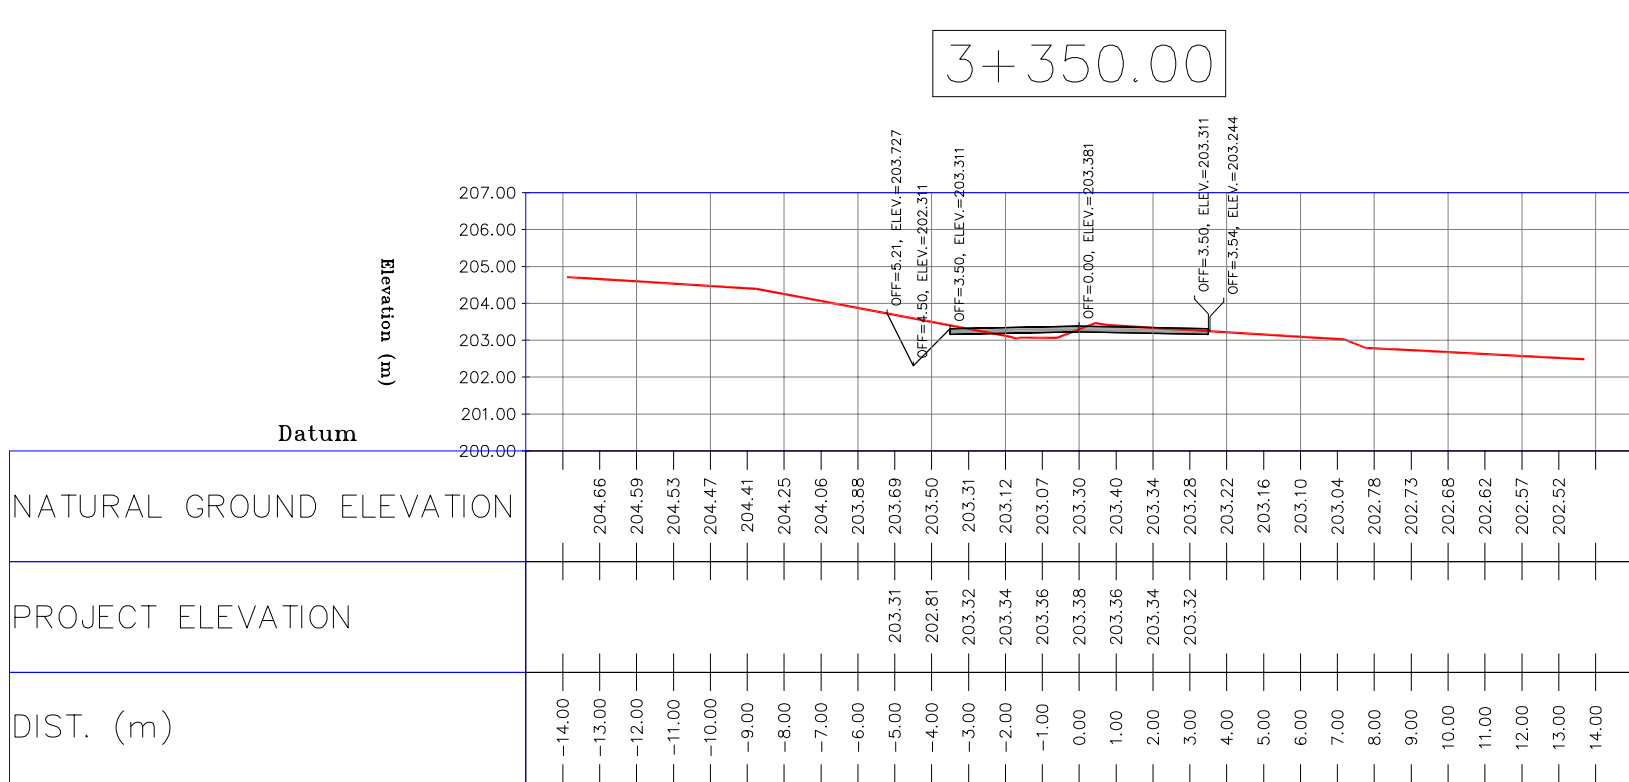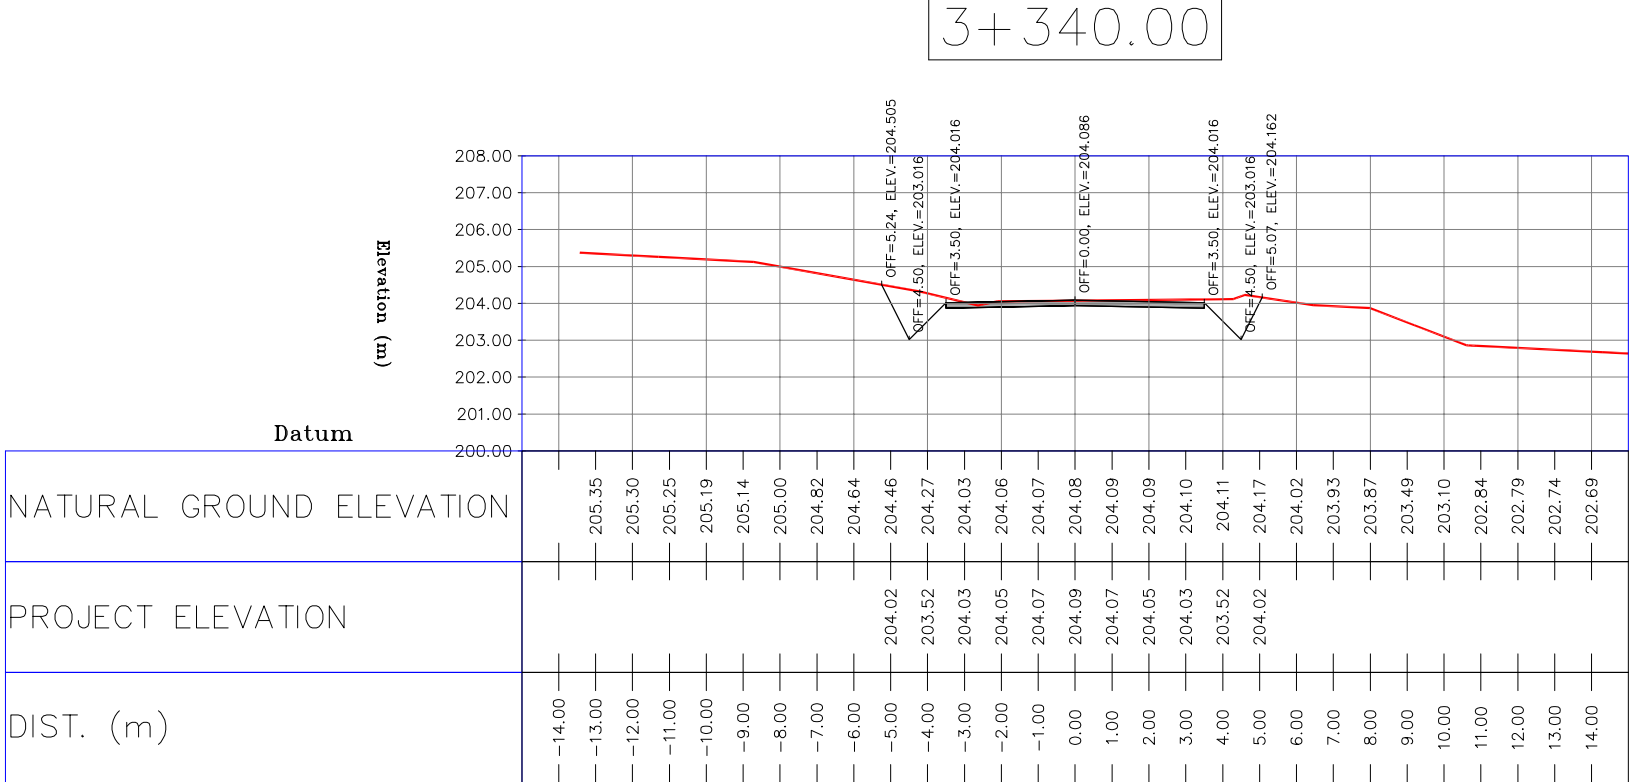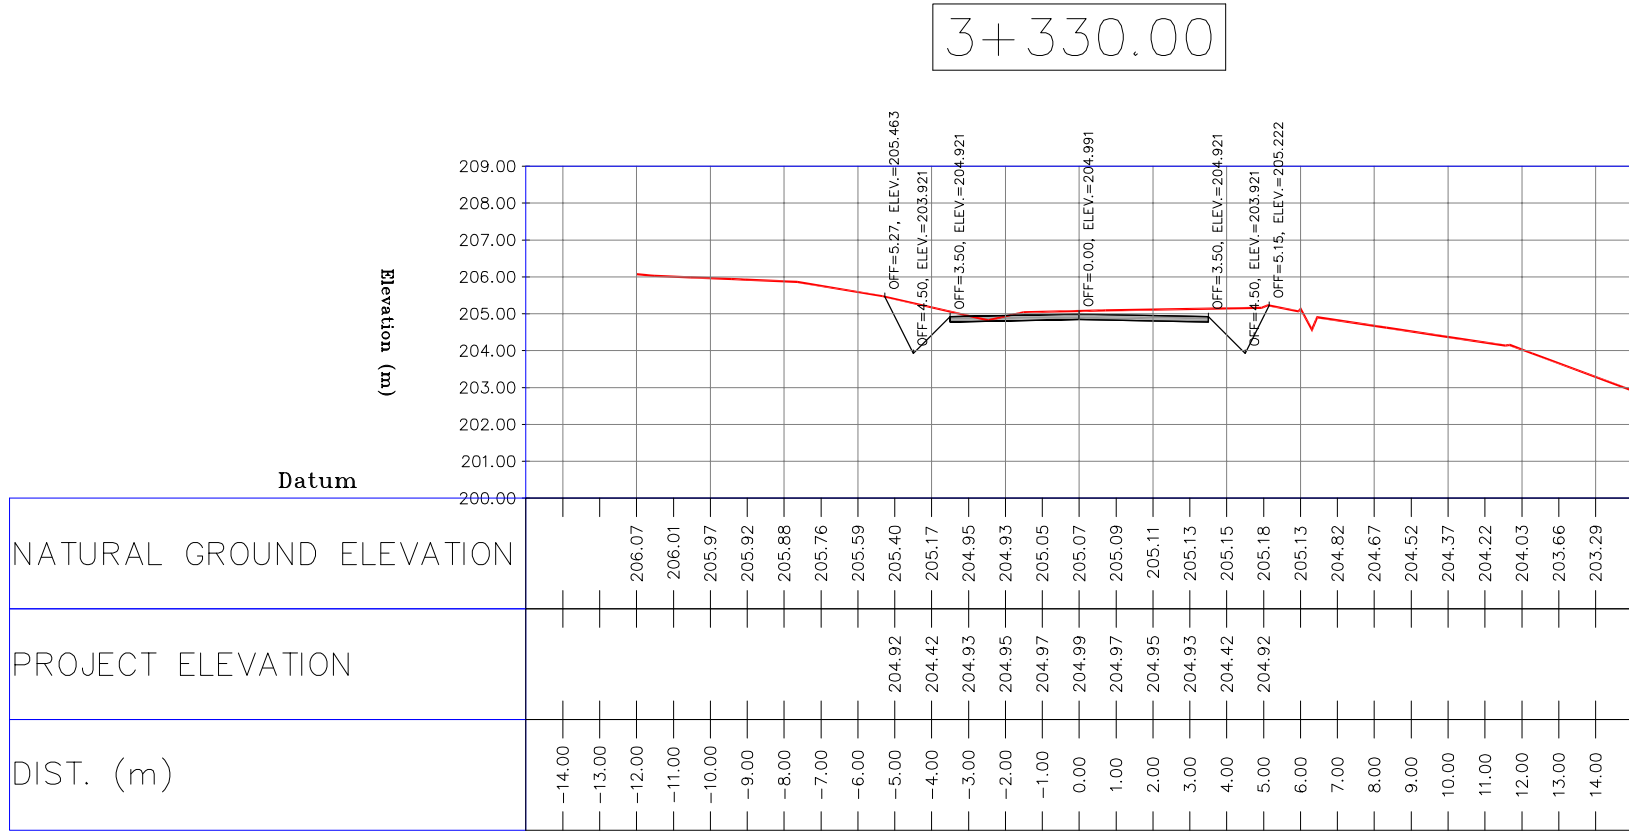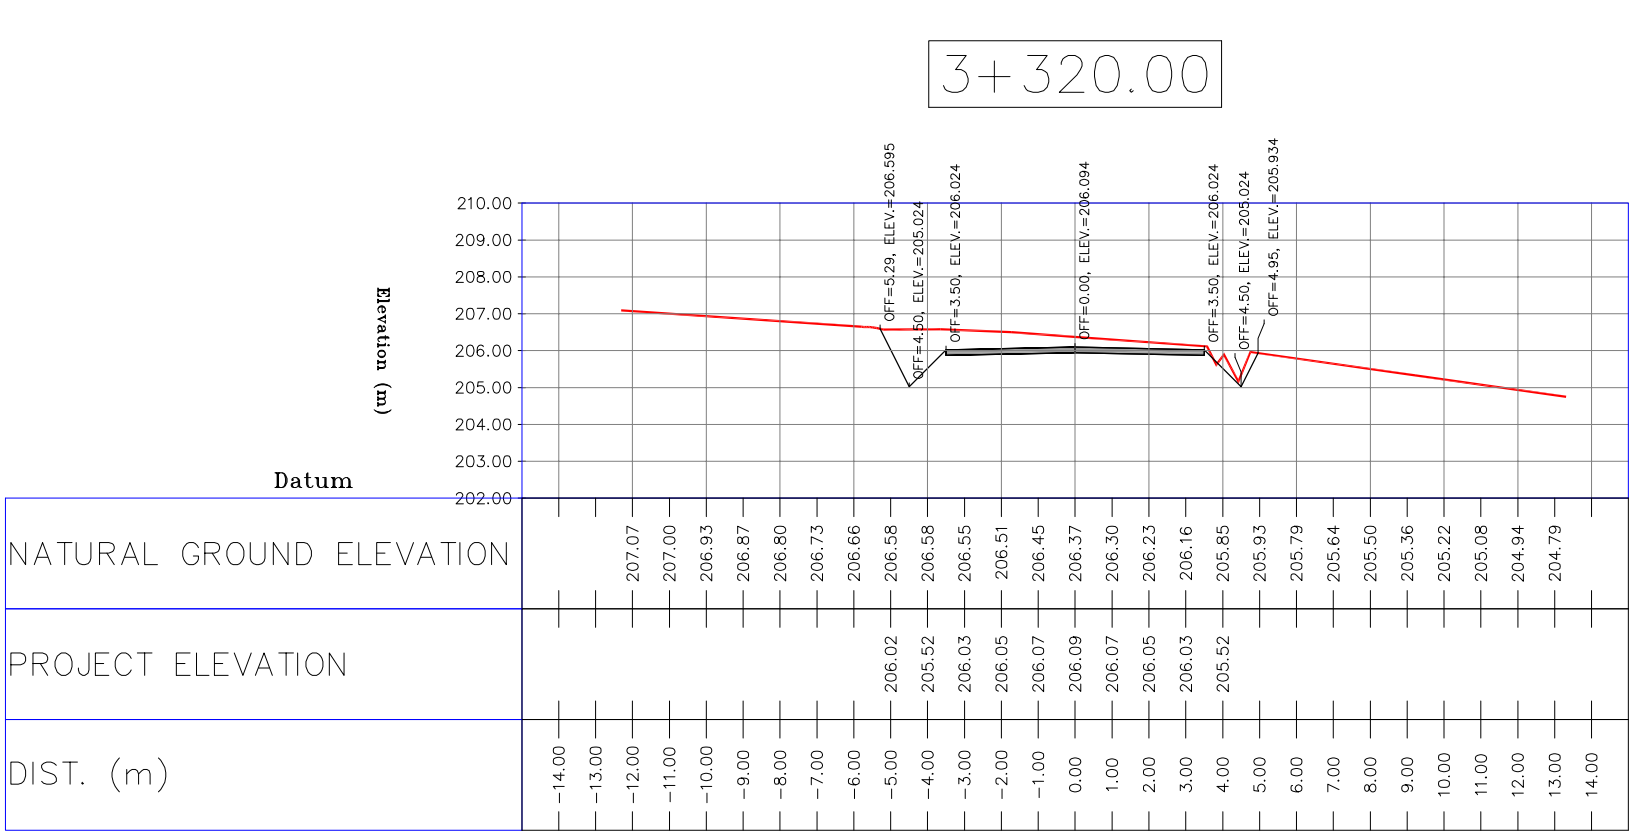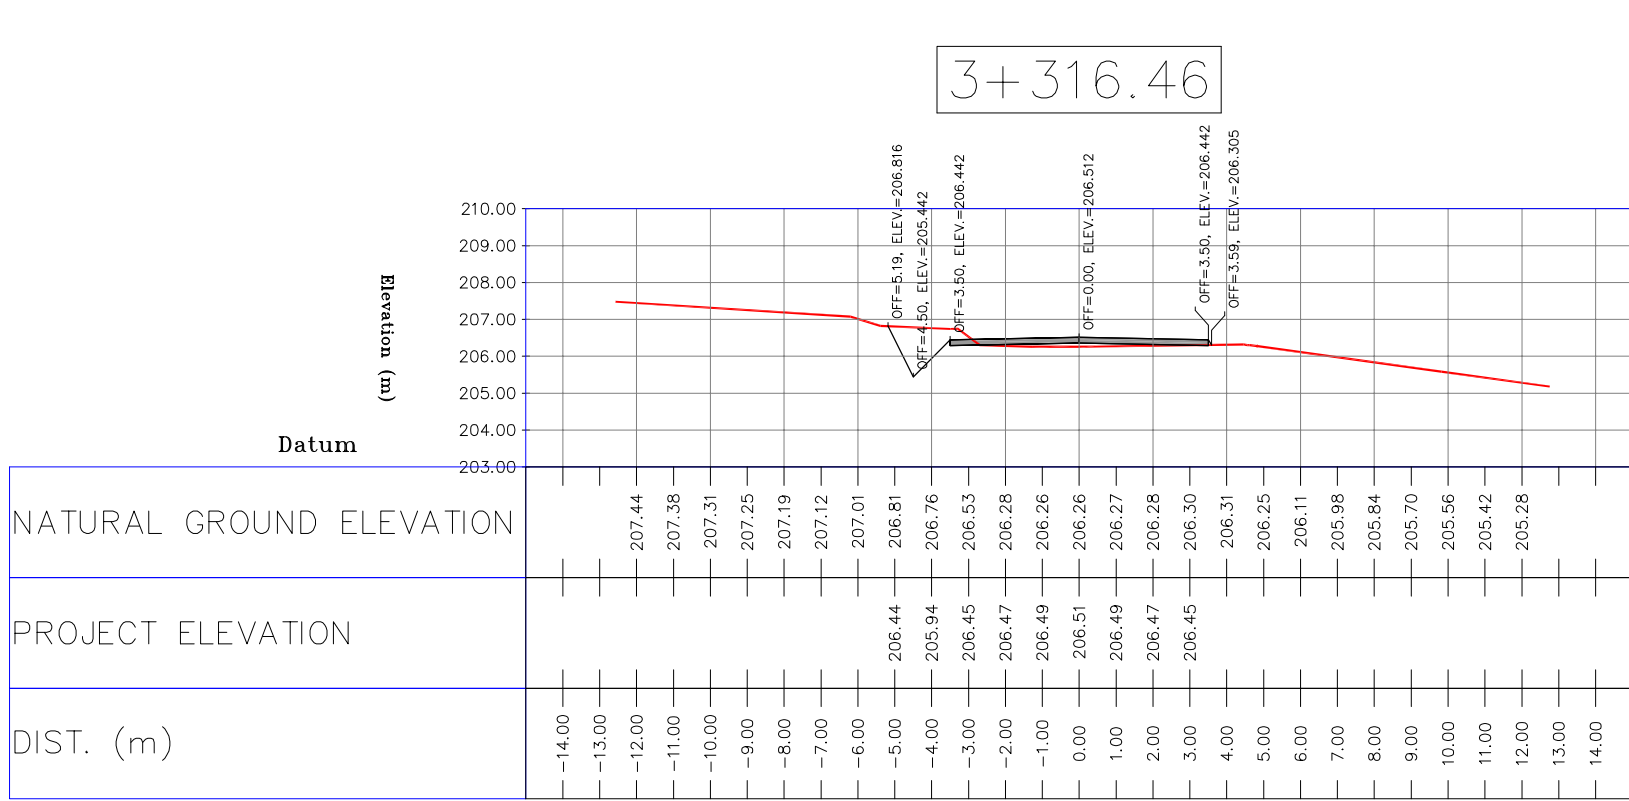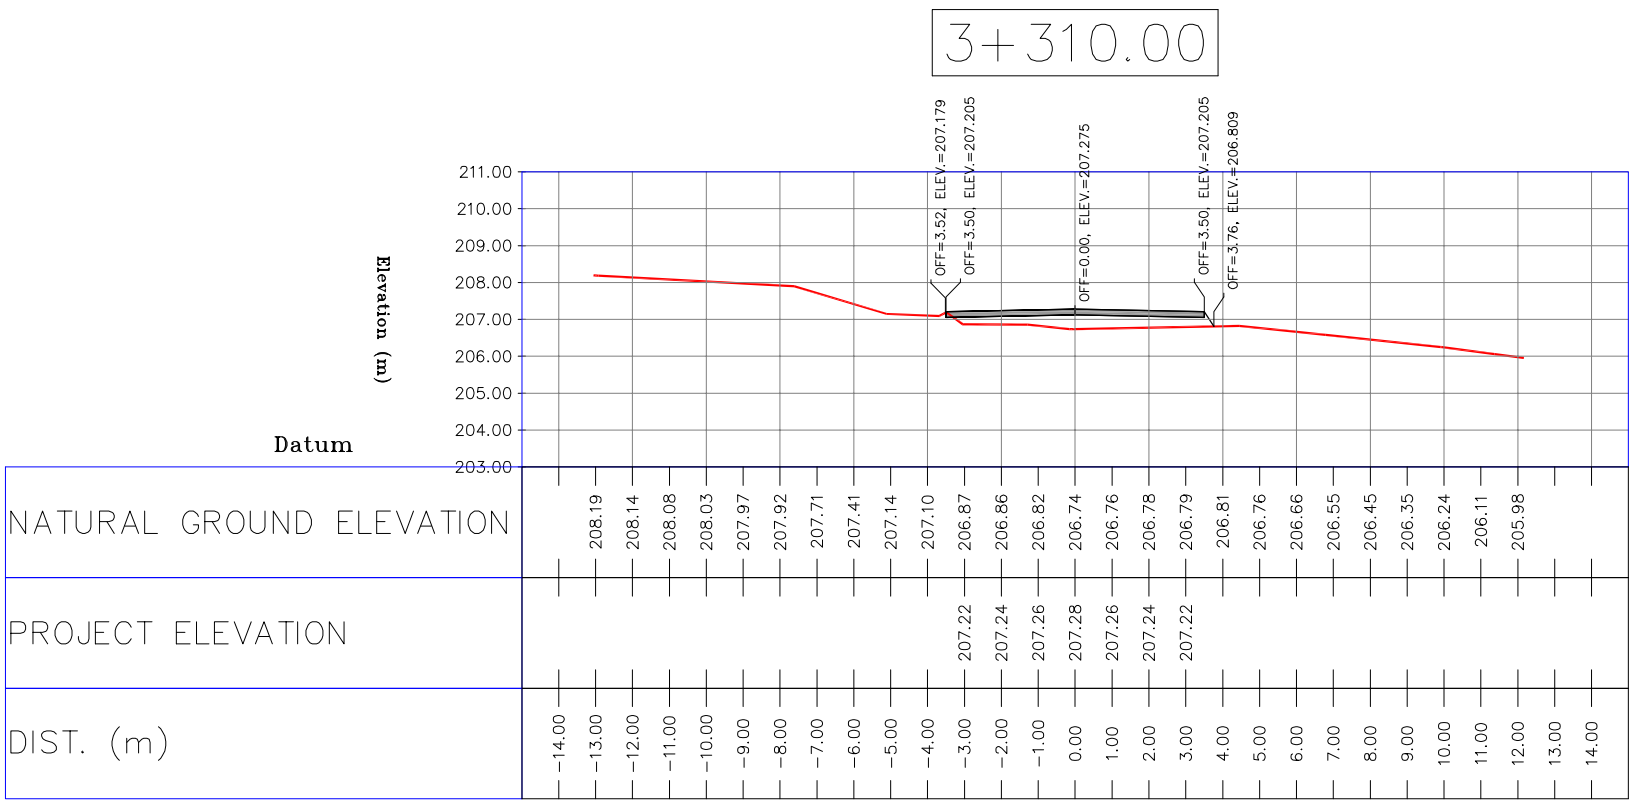


- NOTES
- 1-ALL COORDINATES AND ELEVATIONS ARE IN METER.
 - 2-ALL DRAWINGS SHALL BE CHECKED BY CONTRACTOR WITH RELATIVE DRAWINGS BEFORE CONSTRUCTION.
 - 3-GEODETIC PARAMETERS FOR COORDINATES ARE AS BELOW:
HORIZONTAL COORDINATE SYSTEM: WGS84/UTM ZONE 39
ELLIPSOID : WORLD GEODETIC SYSTEM 1984 (WGS84)
MAP PROJECTION: UNIVERSAL TRANSVERSE MERCATOR (UTM)
VERTICAL DATUM: MSL
 - 4-THE SUITABLE MATERIAL FOR FILLING SHALL BE COLLECTED BASED ON TO THE BELOW RULES:
 - PROJECT GEOTECHNICAL INVESTIGATION REPORT, BORROW MATERIALS AND SPECIFICATION STUDY PART.
 - "GENERAL SPECIFICATION FOR ROAD" NO. 101, SECTION 207, IRAN PLANNING AND BUDGET ORGANIZATION.
 - PROJECT GENERAL SPECIFICATION "SPECIFICATION FOR EARTH WORK"
 - GEOTECHNICAL REPORTS AND CLIENT'S SITE SUPERVISORY BODY RECOMMENDATIONS AND APPROVALS.
 - 5-BEFORE ANY EARTH WORK ACTIVITIES (CUT OR FILL), TOP AND UNSUITABLE SOIL (MARN,...) SHALL BE REMOVED AS GEOTECHNICAL RECOMMENDATION AND SUPERVISOR'S REQUIREMENTS.

LEGEND		
	WELL LOCATION	CANAL
	WELL	RIVER
	SITE	WATER COURSE
	CAMP SITE	CONTOURS
	ASPHALT ROAD	SPOT HEIGHT
	GRAVEL ROAD	BENCH MARK
	PROPOSED ROAD	BRIDGE
	DAYLIGHT	CULVERT











REFERENCE DRAWING	DRG. No.
General Civil Layout -BK14	BK-BK14-PEDCO-110-CV-PY-0001
Rough Grading Plan-BK14	BK-BK14-PEDCO-110-CV-PY-0003
Specification For Earth Work	BK-GNRL-PEDCO-000-CV-SP-0004
Standard Drawing For Slope Protection Details	BK-GNRL-PEDCO-000-CV-DW-0002
Geotechnical Investigation Report - BK14	BK-BK14-PEDCO-110-GT-RT-0001
Specification For Road & Paving	BK-GNRL-PEDCO-000-CV-SP-0002
MTO For Civil Works - BK14	BK-BK14-PEDCO-110-CV-MT-0001

ABBREVIATION
PT= POINT PVI= POINT OF VERTICAL INTERSECTION LVC= LENGTH OF VERTICAL CURVE BVCS= BEGIN OF VERTICAL CURVE STATION BVCE= BEGIN OF VERTICAL CURVE ELEVATION EVCS= END OF VERTICAL CURVE STATION EVCE= END OF VERTICAL CURVE ELEVATION

KEY PLAN

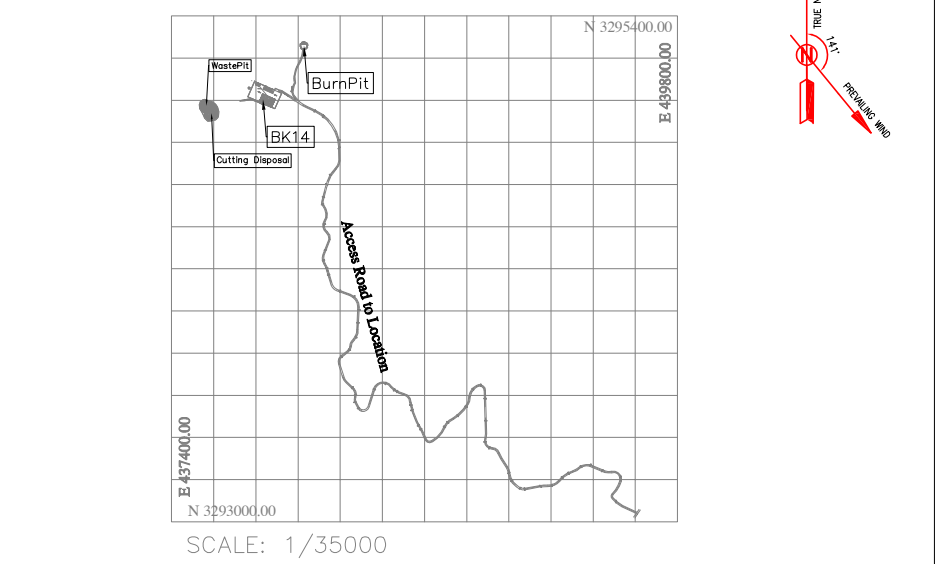

D02	MAR.2023	IFA	R.BERLOU	M.FAKHARIAN	M.MEHRSHAD	***	***	*****	** **	*** **	** **	*** **											
D01	NOV.2022	IFA	R.BERLOU	M.FAKHARIAN	M.MEHRSHAD	***	REV.	DESCRIPTION	BY	DATE	BY	DATE											
D00	OCT.2022	IFC	R.BERLOU	M.FAKHARIAN	M.MEHRSHAD	***			CHECKED		REV. APPR.												
REV.	DATE	P.O.I.S	PREP.	CHK.	APP.	AUT.			اصل و کلیه نسخ این نقشه و حق اقتباس متعلق به شرکت ملی مناطق نفت خیز جنوب میباشد.														
PROJECT NAME:							BINAK OILFIELD DEVELOPMENT/SUB-SURFACE WORK PACKAGES BK14 WHF MODIFICATIONS																
PROJECT NO.:							971020																
EPC CONTRACTOR:							BINAK OILFIELD DEVELOPMENT SUB-SURFACE WORK PACKAGES BK14 WHF MODIFICATIONS																
 HIRGAN ENERGY - DESIGN & INSPECTION COMPANIES							EPD/EPC CONTRACTOR(GC): PETROIRAN DEVELOPMENT COMPANY																
 PEDCO																							
DRAWING TITLE: CIVIL AND STRUCTURAL DRAWINGS - BK14 ACCESS ROAD TRANSVERSAL SECTIONS							NO CONSTRUCTION PERMITTED UNLESS DRAWING APPROVED																
							APPROVED FOR CONSTRUCTION				BY:		DATE:										
							SCALE		SIZE		DRAWING NO.		SHEET NO.		REV.								
H=1:200 V=1:200		A1		BK-BK14-PEDCO-110-CV-DW-0001		82 OF 103		D01		BUDGET REF.		LOCATION		SIZE		CLASS		SERIAL NO.		SHEET		REVISION	
										053-073-9184		F		4		S		708209		82		D02	

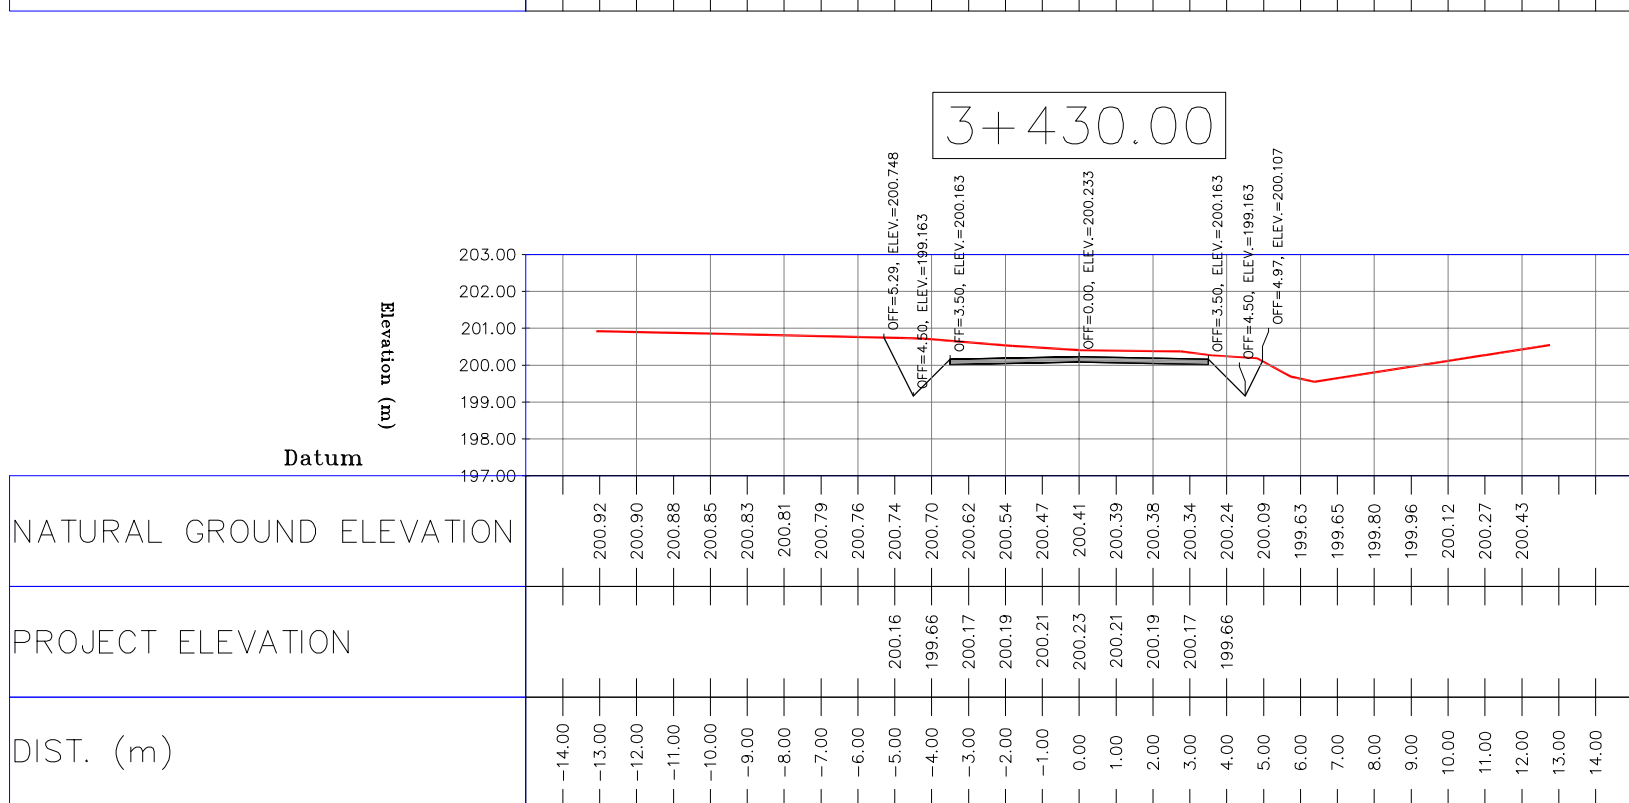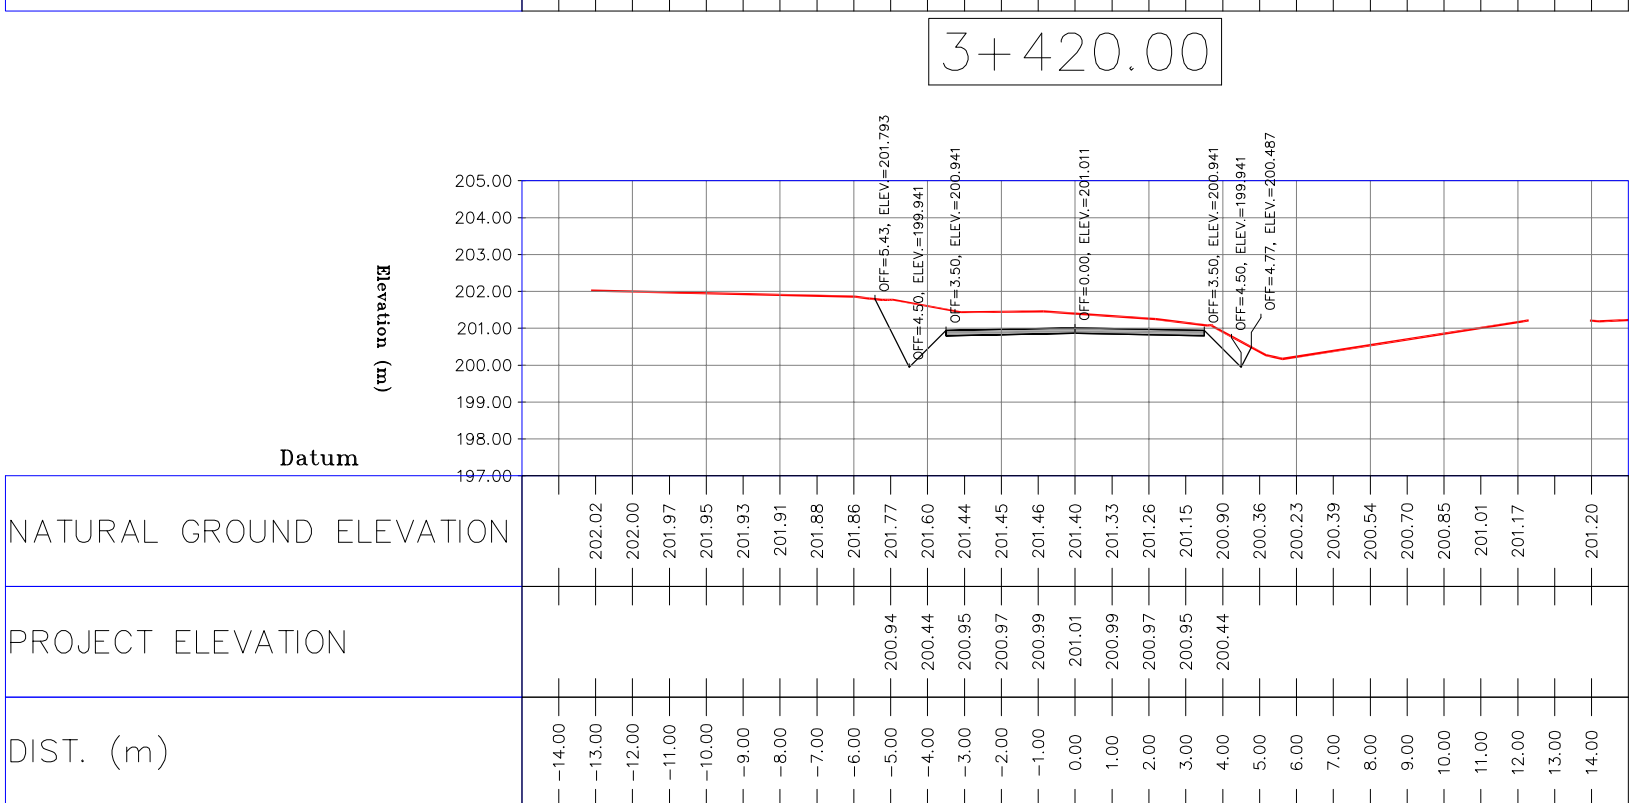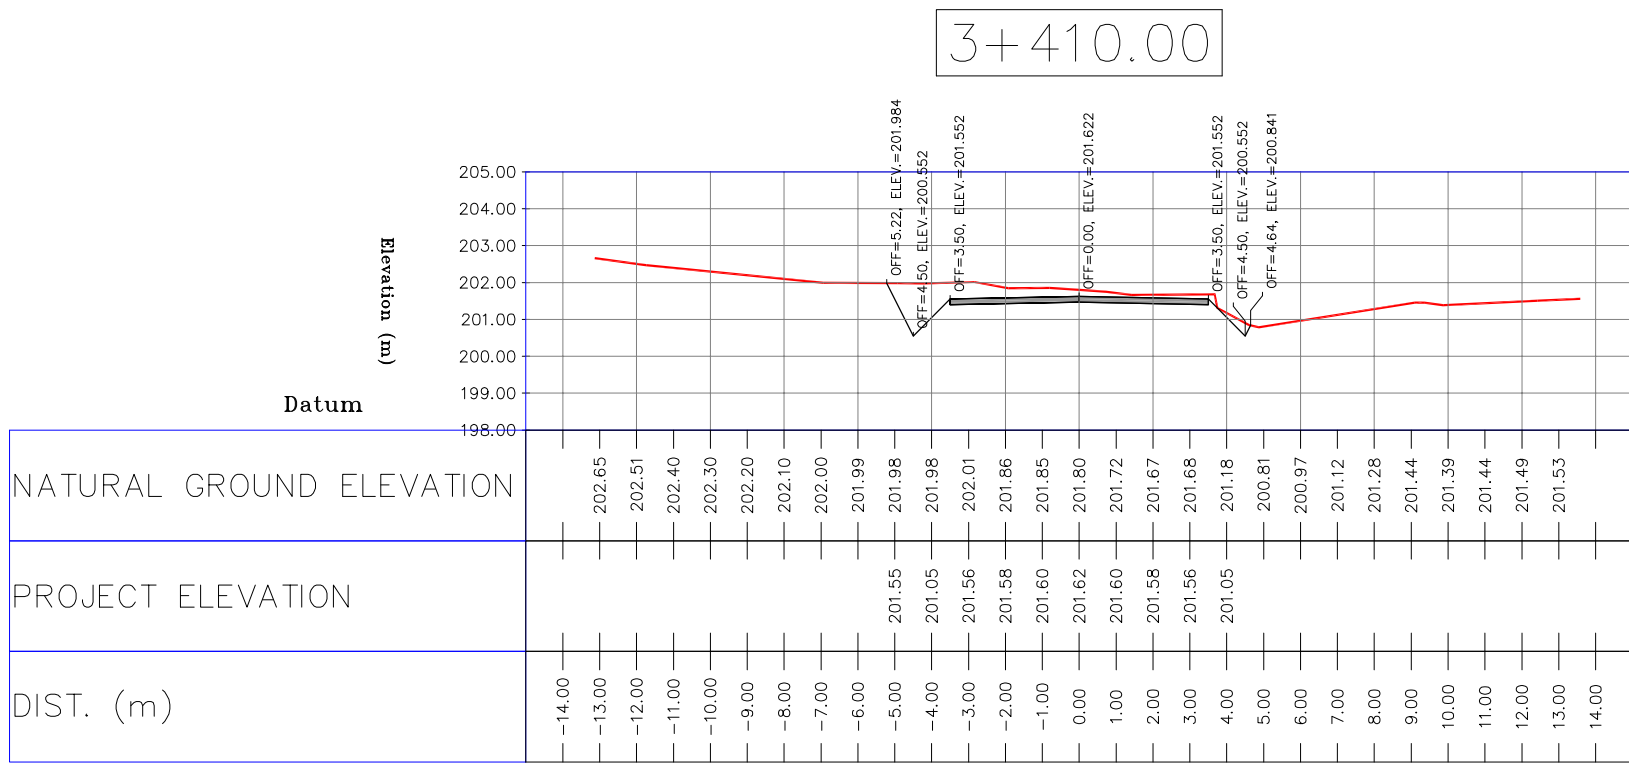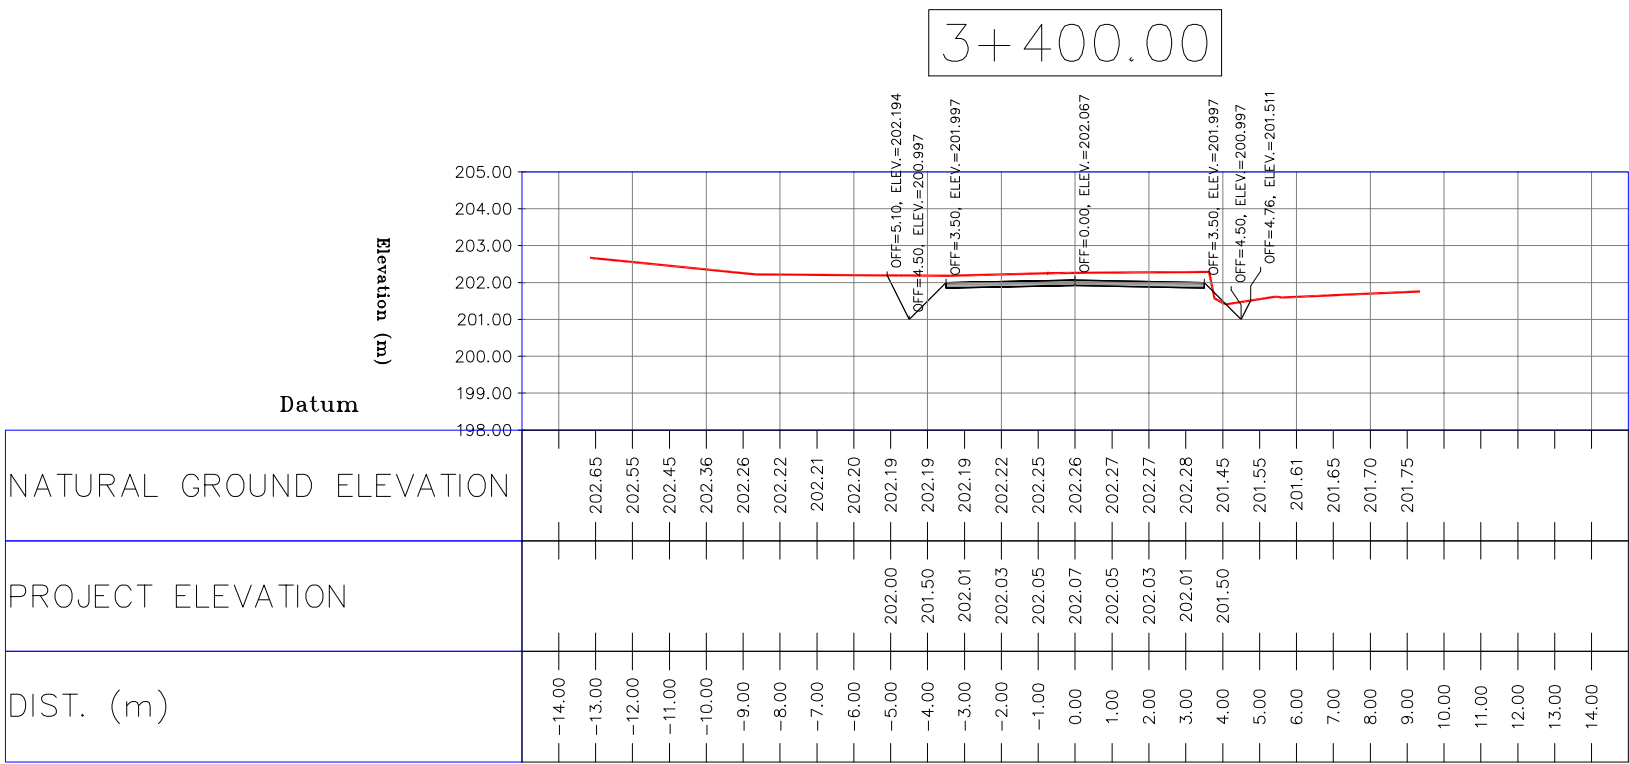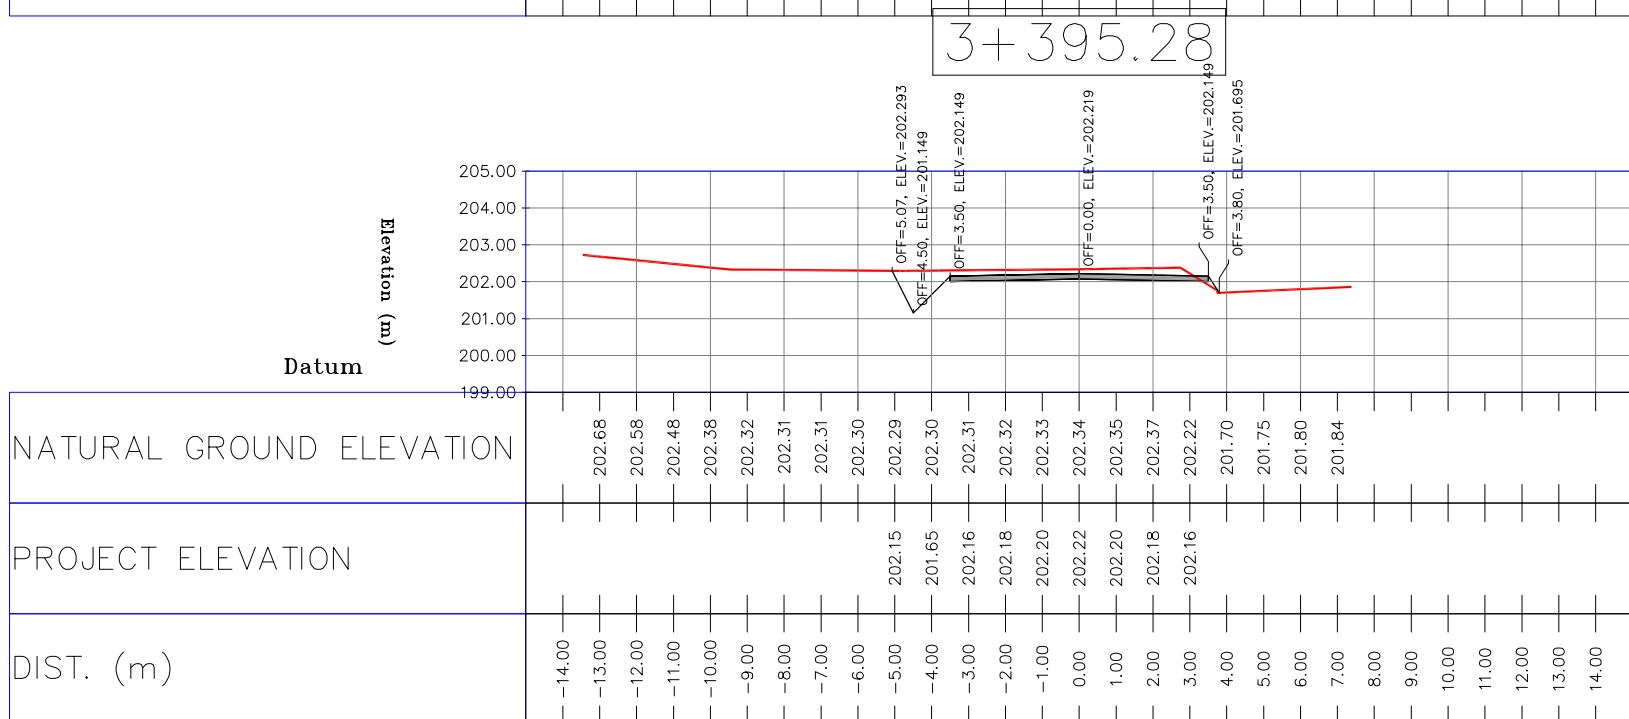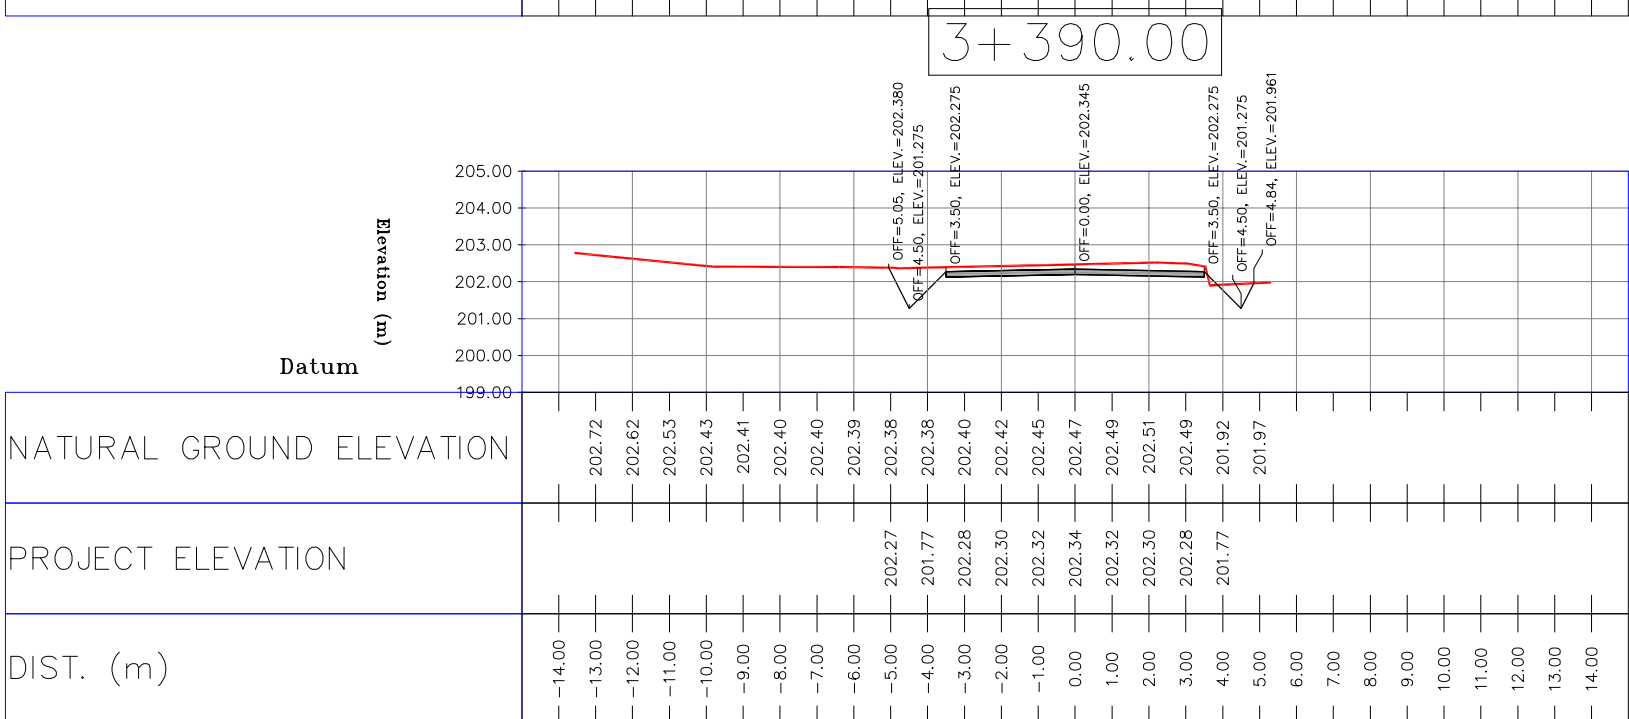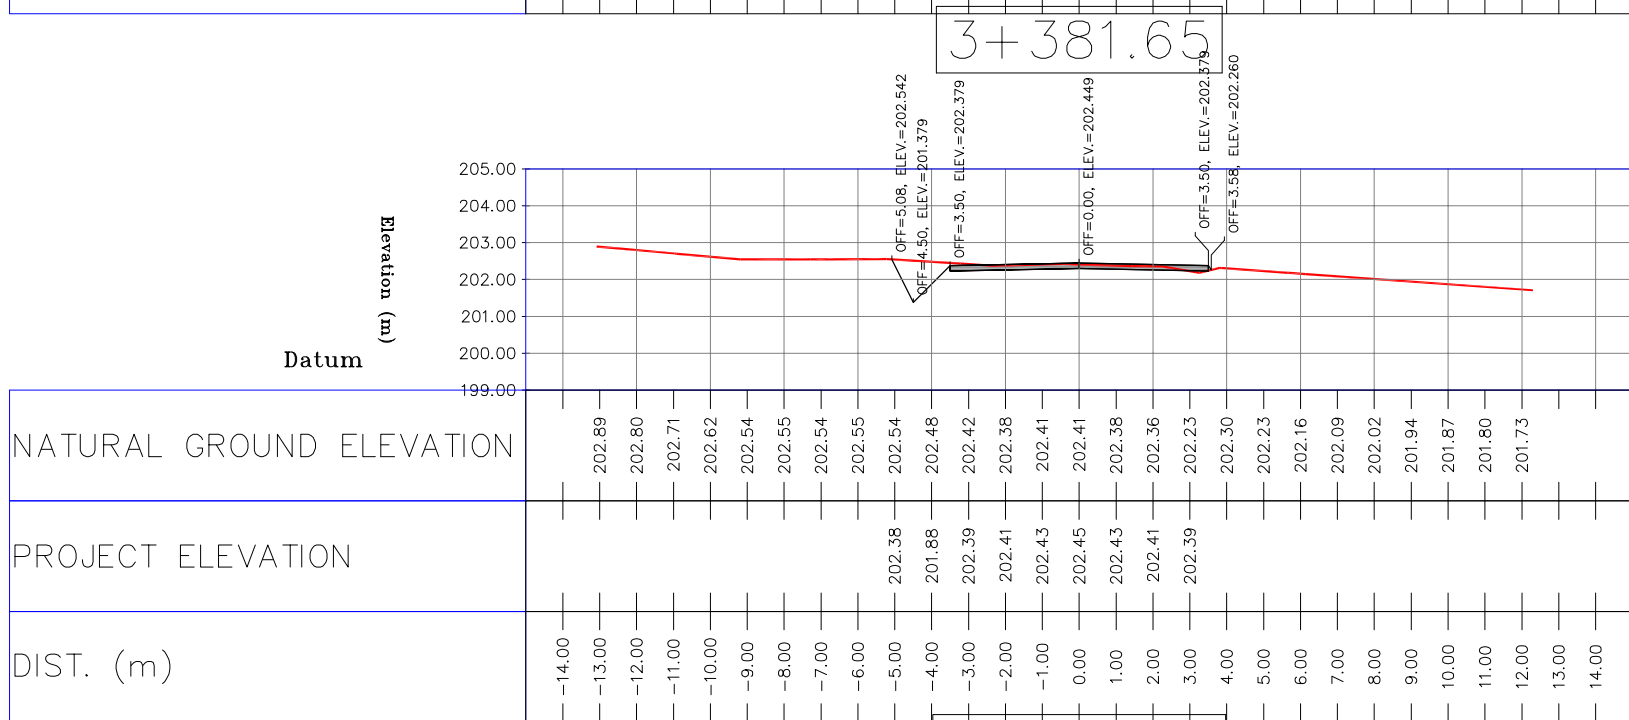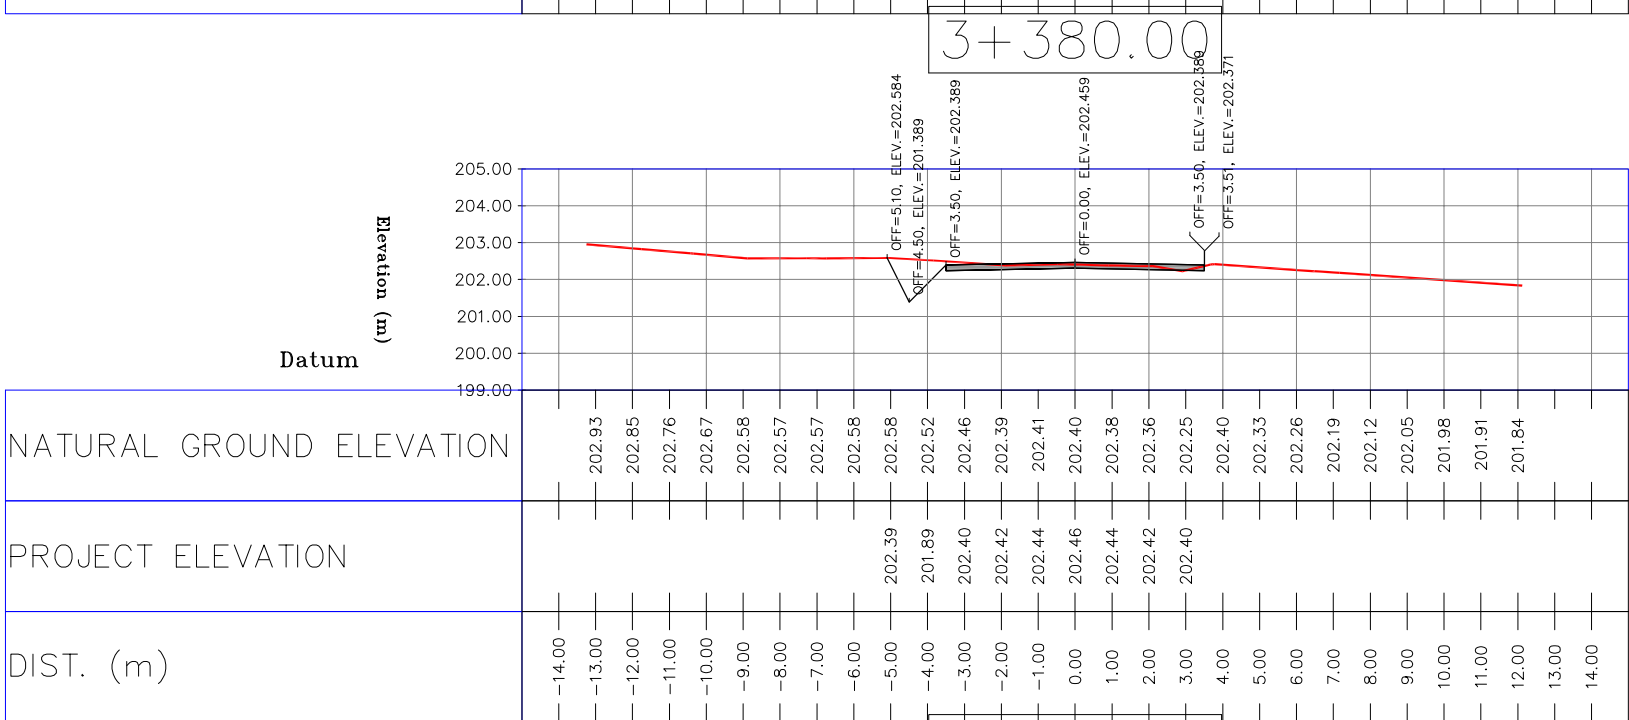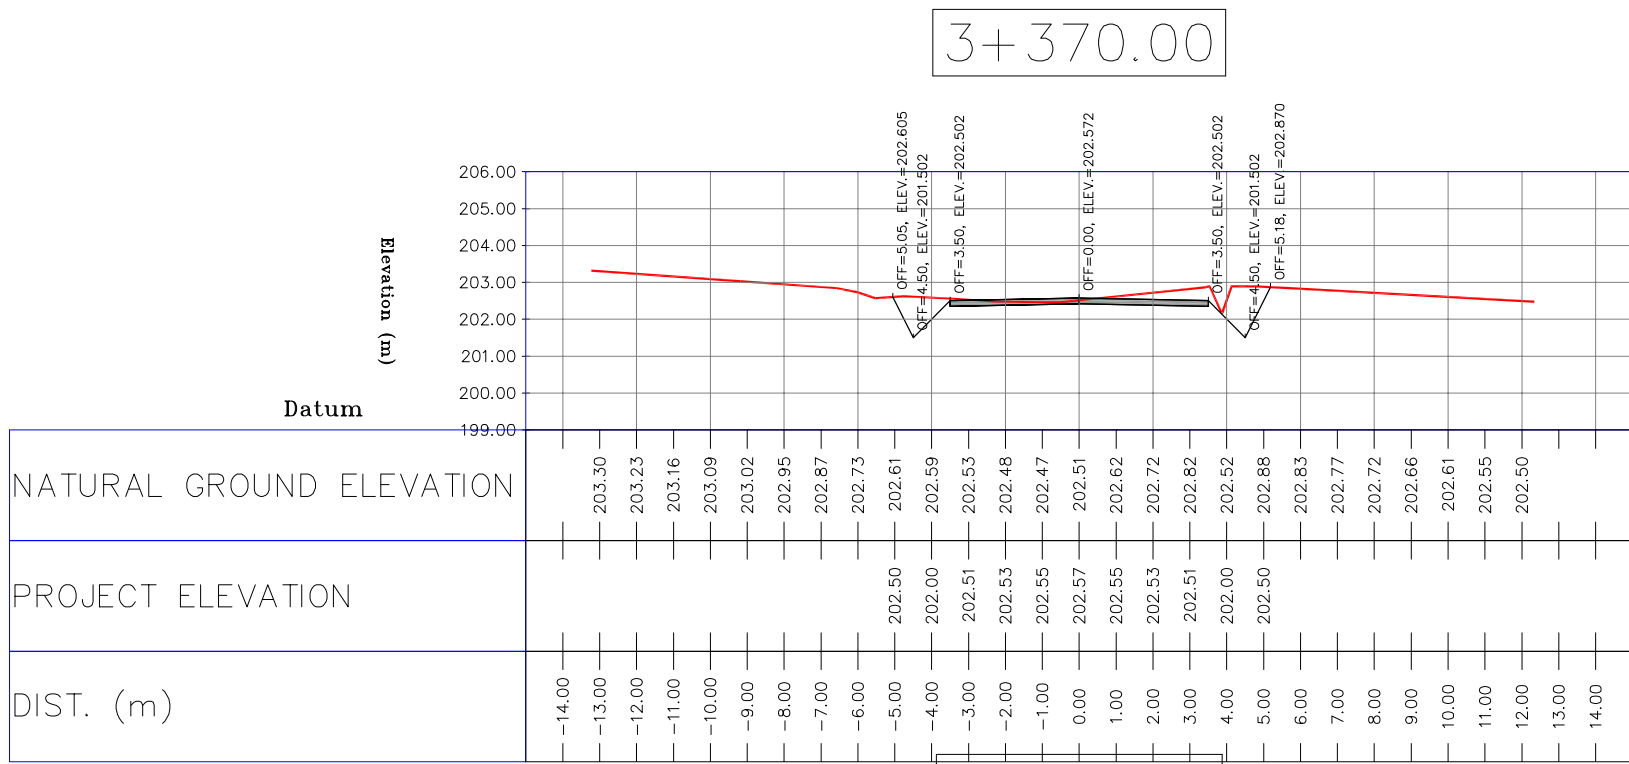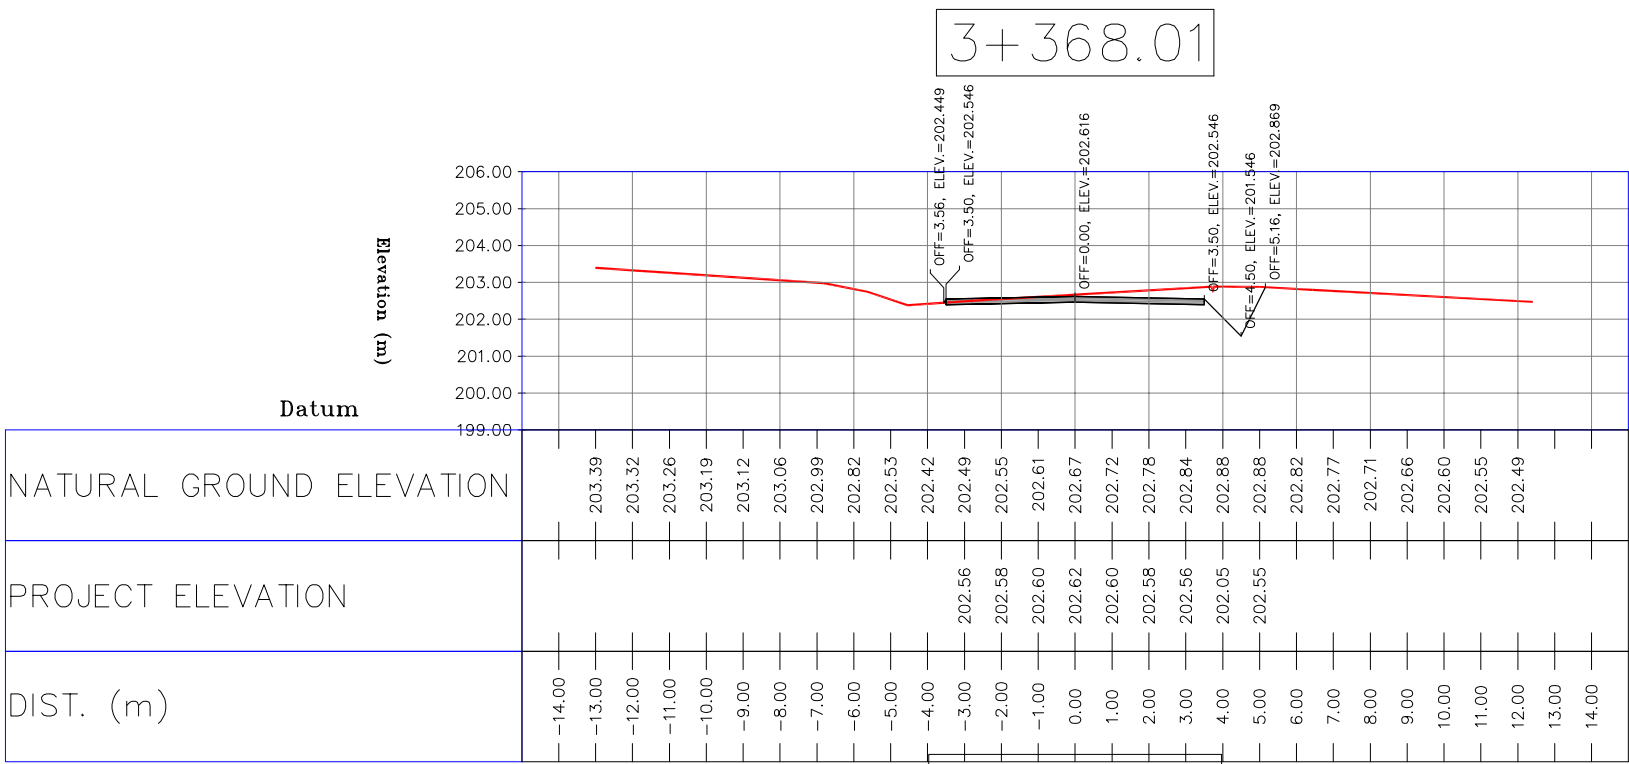


- NOTES
- 1-ALL COORDINATES AND ELEVATIONS ARE IN METER.
 - 2-ALL DRAWINGS SHALL BE CHECKED BY CONTRACTOR WITH RELATIVE DRAWINGS BEFORE CONSTRUCTION.
 - 3-GEODETTIC PARAMETERS FOR COORDINATES ARE AS BELOW:
HORIZONTAL COORDINATE SYSTEM: WGS84/UTM ZONE 39
ELLIPSOID : WORLD GEODETTIC SYSTEM 1984 (WGS84)
MAP PROJECTION: UNIVERSAL TRANSVERSE MERCATOR (UTM)
VERTICAL DATUM: MSL
 - 4-THE SUITABLE MATERIAL FOR FILLING SHALL BE COLLECTED BASED ON TO THE BELOW RULES:
 - PROJECT GEOTECHNICAL INVESTIGATION REPORT, BORROW MATERIALS AND SPECIFICATION STUDY PART.
 - "GENERAL SPECIFICATION FOR ROAD" NO. 101, SECTION 207, IRAN PLANNING AND BUDGET ORGANIZATION.
 - PROJECT GENERAL SPECIFICATION "SPECIFICATION FOR EARTH WORK" DOCUMENT NUMBER "BK-GNRL-PEDCO-000-CV-SP-0004".
 - GEOTECHNICAL REPORTS AND CLIENT'S SITE SUPERVISORY BODY RECOMMENDATIONS AND APPROVALS.
 - 5-BEFORE ANY EARTH WORK ACTIVITIES (CUT OR FILL), TOP AND UNSUITABLE SOIL (MARN,...) SHALL BE REMOVED AS GEOTECHNICAL RECOMMENDATION AND SUPERVISOR'S REQUIREMENTS.











LEGEND		
	WELL LOCATION	CANAL
	WELL	RIVER
	SITE	WATER COURSE
	CAMP SITE	CONTOURS
	ASPHALT ROAD	SPOT HEIGHT
	GRAVEL ROAD	BENCH MARK
	PROPOSED ROAD	BRIDGE
	DAYLIGHT	CULVERT

REFERENCE DRAWING	DRG. No.
General Civil Layout -BK14	BK-BK14-PEDCO-110-CV-PY-0001
Rough Grading Plan-BK14	BK-BK14-PEDCO-110-CV-PY-0003
Specification For Earth Work	BK-GNRL-PEDCO-000-CV-SP-0004
Standard Drawing For Slope Protection Details	BK-GNRL-PEDCO-000-CV-DW-0002
Geotechnical Investigation Report - BK14	BK-BK14-PEDCO-110-GT-R1-0001
Specification For Road & Paving	BK-GNRL-PEDCO-000-CV-SP-0002
MTO For Civil Works - BK14	BK-BK14-PEDCO-110-CV-WT-0001

ABBREVIATION
PT= POINT
PVI= POINT OF VERTICAL INTERSECTION
LVC= LENGTH OF VERTICAL CURVE
BVCS= BEGIN OF VERTICAL CURVE STATION
BVCE= BEGIN OF VERTICAL CURVE ELEVATION
EVCS= END OF VERTICAL CURVE STATION
EVCE= END OF VERTICAL CURVE ELEVATION

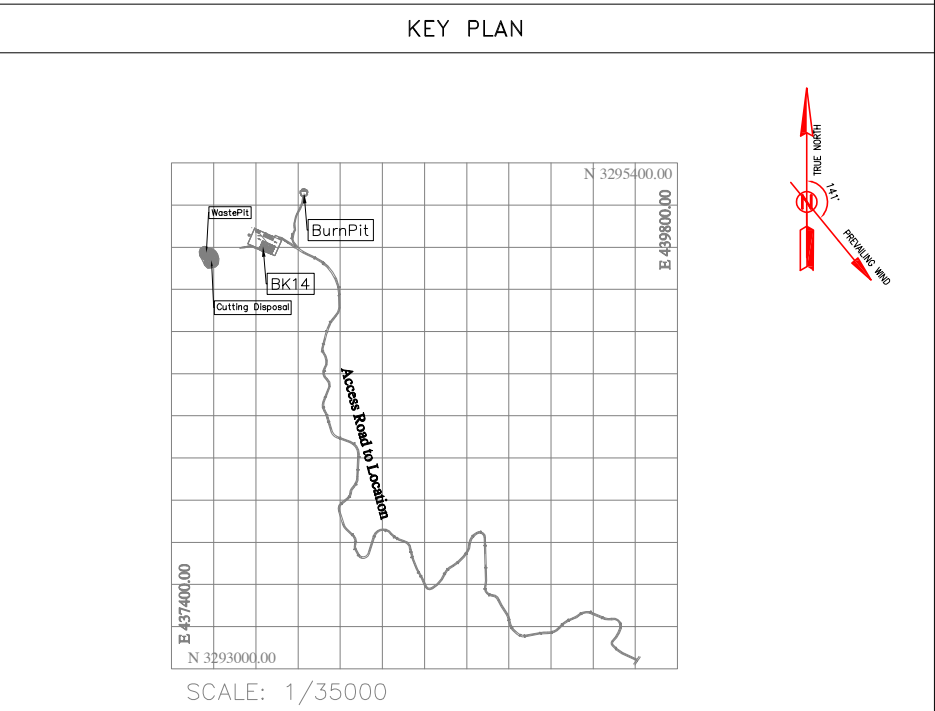

D02	MAR.2023	IFA	R.BERLOUEI	M.FAKHARIAN	M.MEHRSHAD	***	***	*****	***	*****	***	*****	
D01	NOV.2022	IFA	R.BERLOUEI	M.FAKHARIAN	M.MEHRSHAD	***	REV.	DESCRIPTION	BY	DATE	BY	DATE	
D00	OCT.2022	IFC	R.BERLOUEI	M.FAKHARIAN	M.MEHRSHAD	***			CHECKED	REV.	APPR.		
REV.	DATE	P.O.I.S	PREP.	CHK.	APP.	AUT.	اصل و کلیه نسخ این نقشه و حق اقتباس متعلق به شرکت ملی مناطق نفت خیز جنوب میباشد.						
PROJECT NAME:							THE ORIGINAL AND ALL COPIES OF THIS DRAWING TOGETHER WITH THE COPYRIGHT THEREIN ARE THE SOLE PROPERTY OF N.I.S.O.C./ FIELDS						
PROJECT NO.:							BINAK OILFIELD DEVELOPMENT SUB-SURFACE WORK PACKAGES BK14 WHF MODIFICATIONS						
EPC CONTRACTOR:			EPD/EPC CONTRACTOR(GC):			BINAK OILFIELD DEVELOPMENT SUB-SURFACE WORK PACKAGES BK14 WHF MODIFICATIONS							
 HIRGAN ENERGY - DESIGN & INSPECTION COMPANIES			 PETROIRAN DEVELOPMENT COMPANY			DATE SCALE DRAWING BY CHECKED BY PROJECT ENG.							
DRAWING TITLE:							NO CONSTRUCTION PERMITTED UNLESS DRAWING APPROVED						
CIVIL AND STRUCTURAL DRAWINGS - BK14 ACCESS ROAD TRANSVERSAL SECTIONS							APPROVED FOR CONSTRUCTION BY: DATE:						
SCALE	SIZE	DRAWING NO.			SHEET NO.	REV.	BUDGET REF.	LOCATION	SIZE	CLASS	SERIAL NO.	SHEET	REVISION
H=1:200 V=1:200	A1	BK-BK14-PEDCO-110-CV-DW-0001			83 OF 103	D01	053-073-9184	F	4	S	708209	83	D02

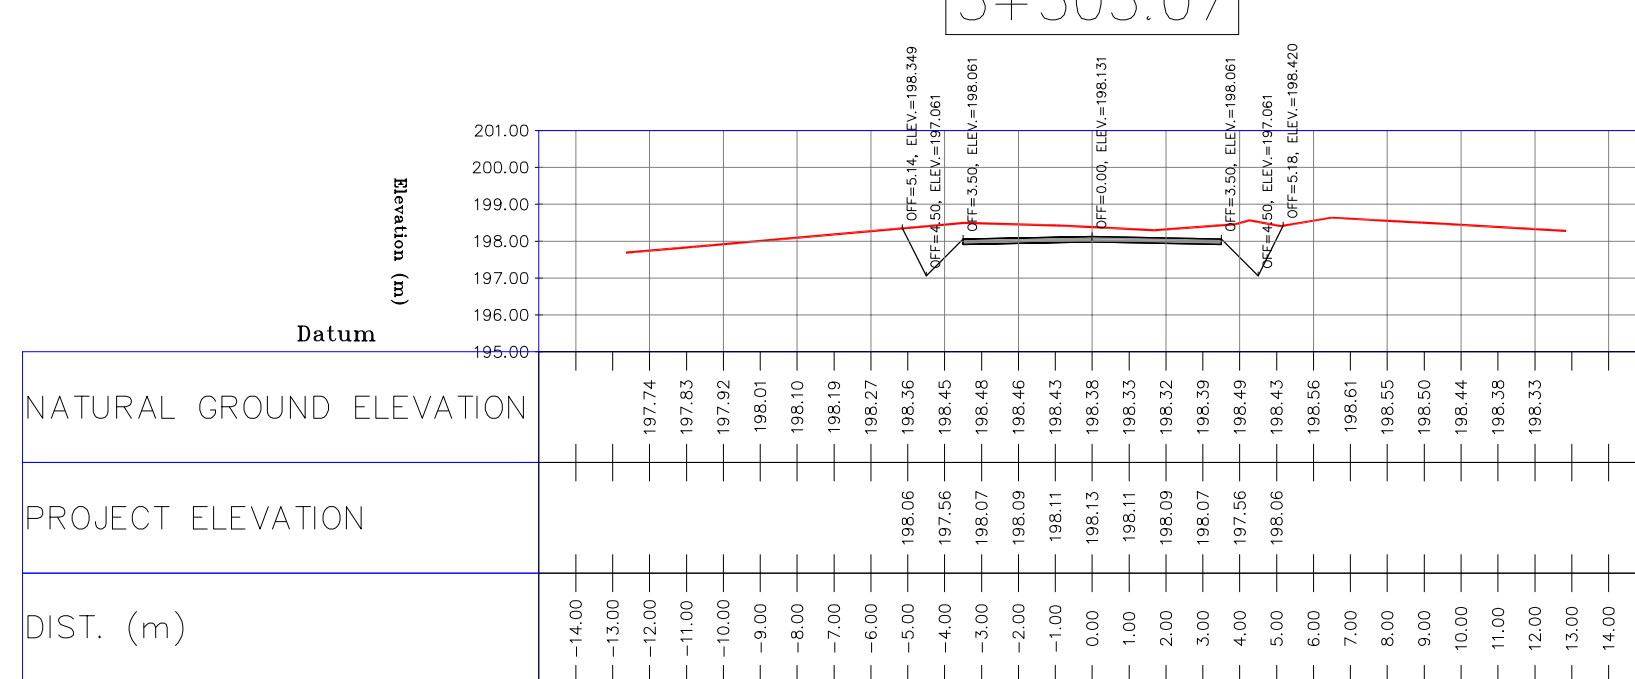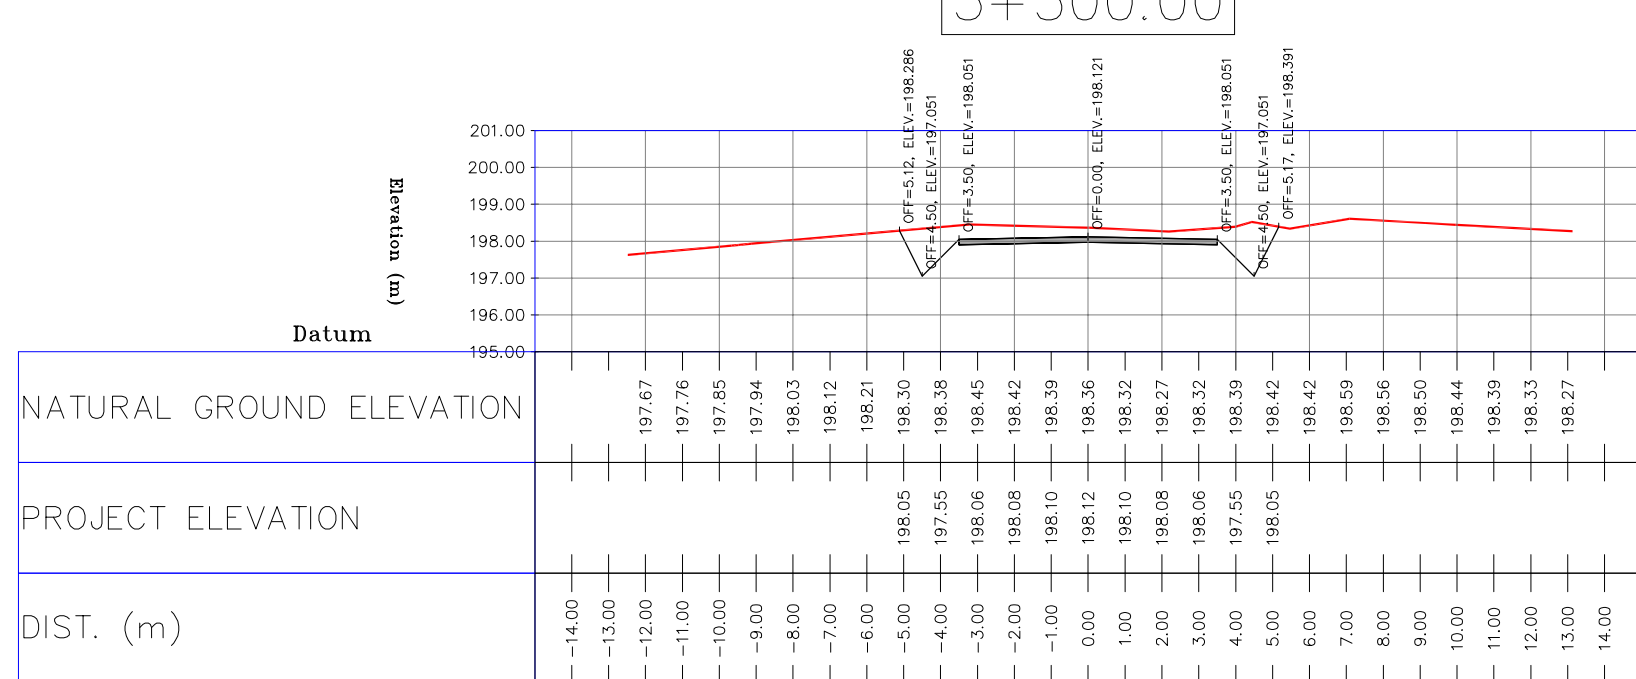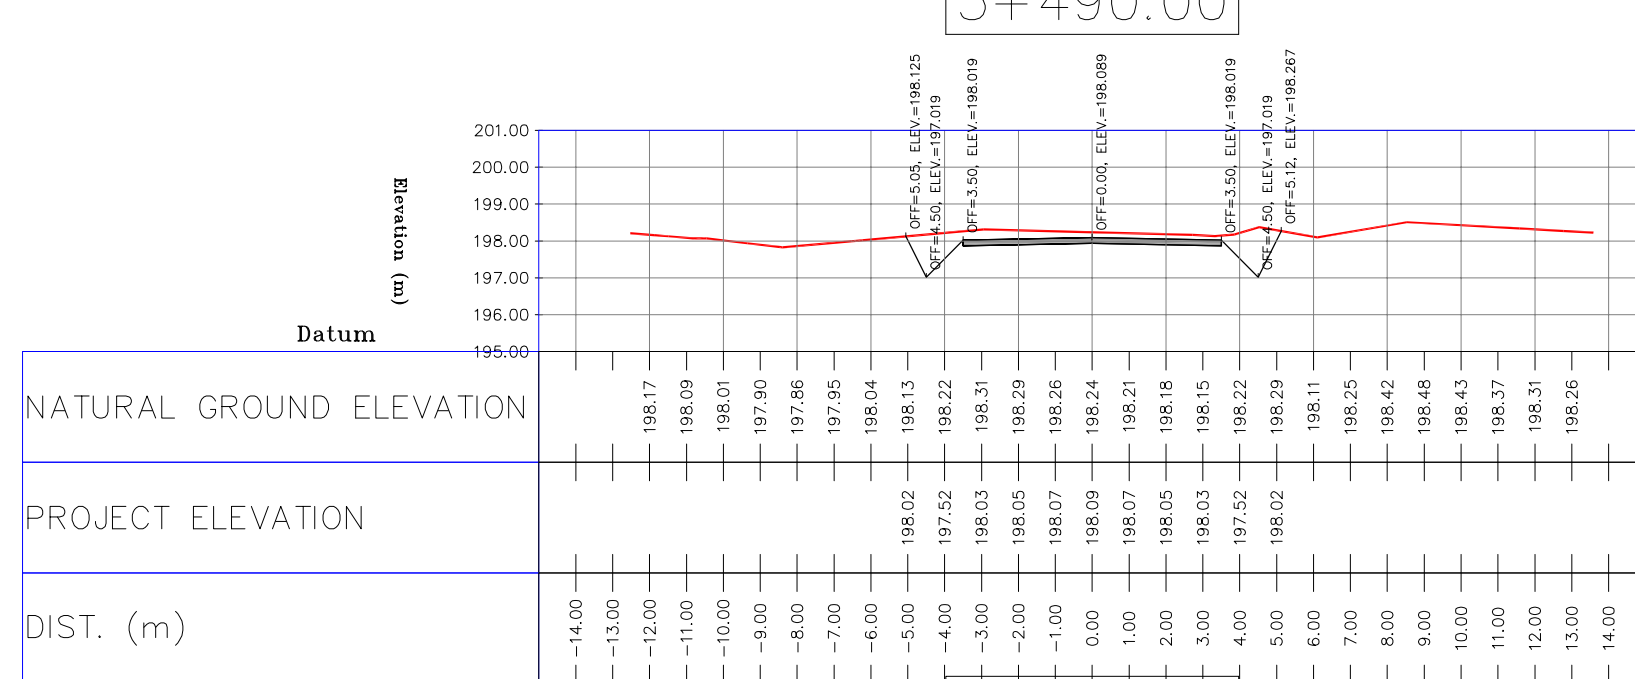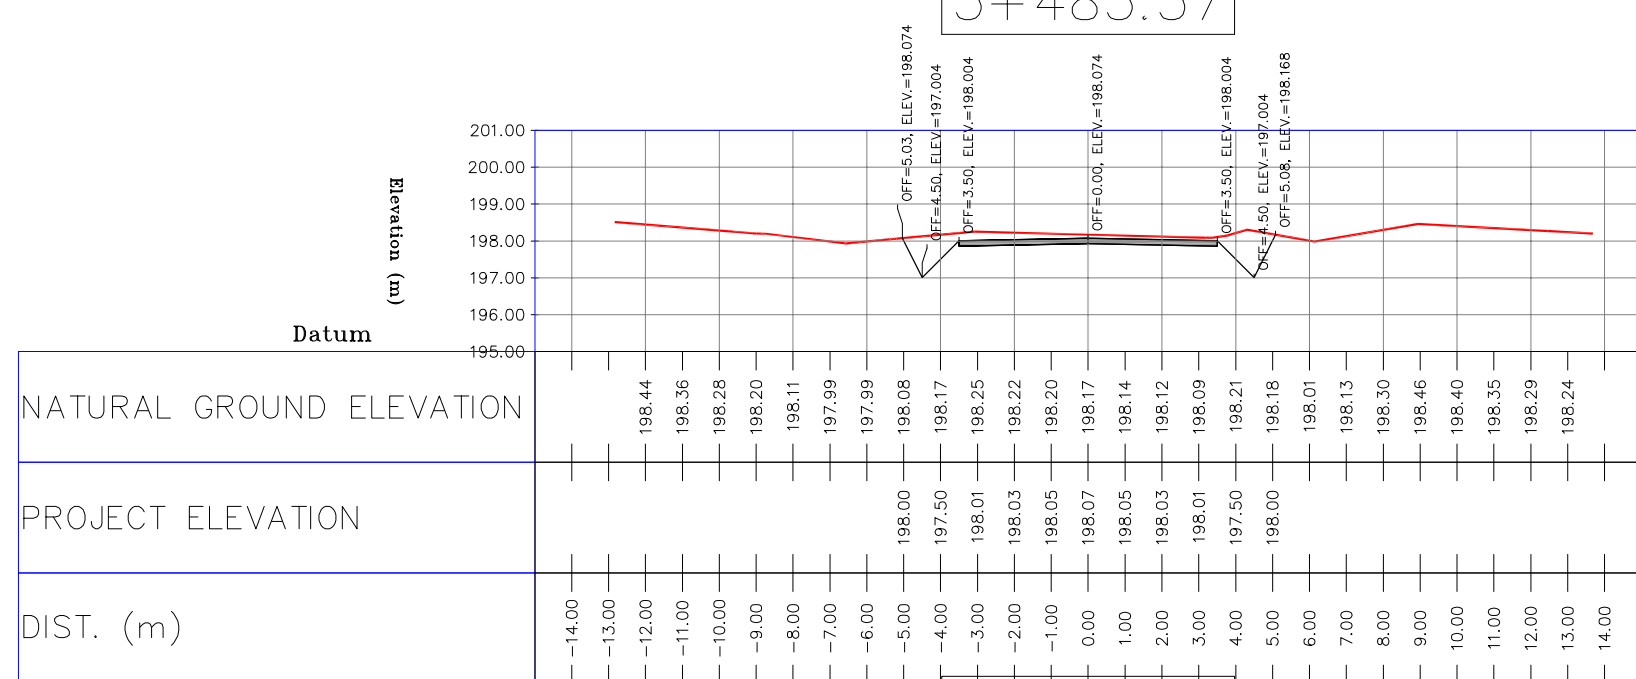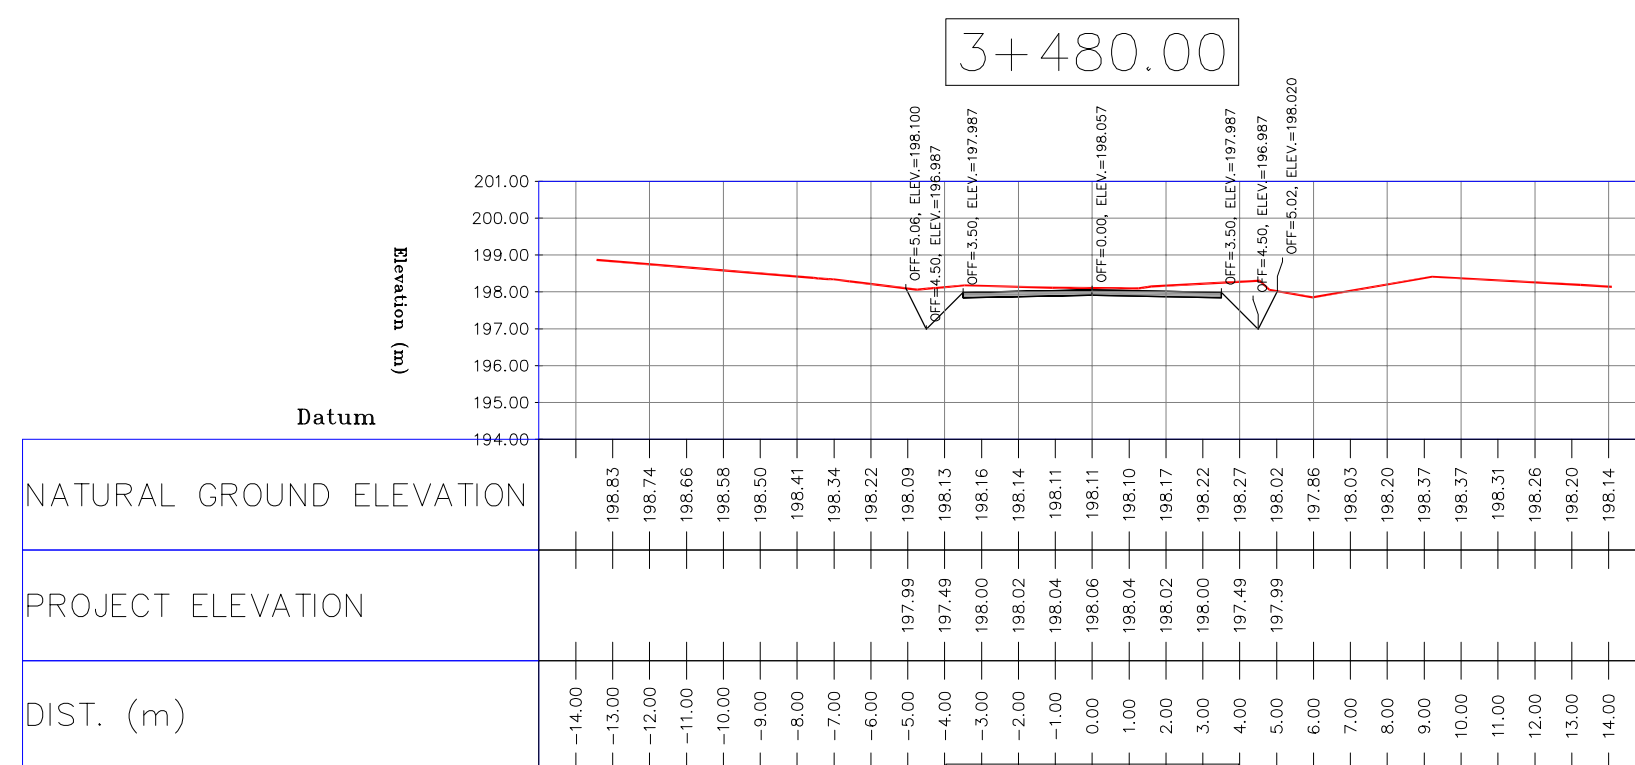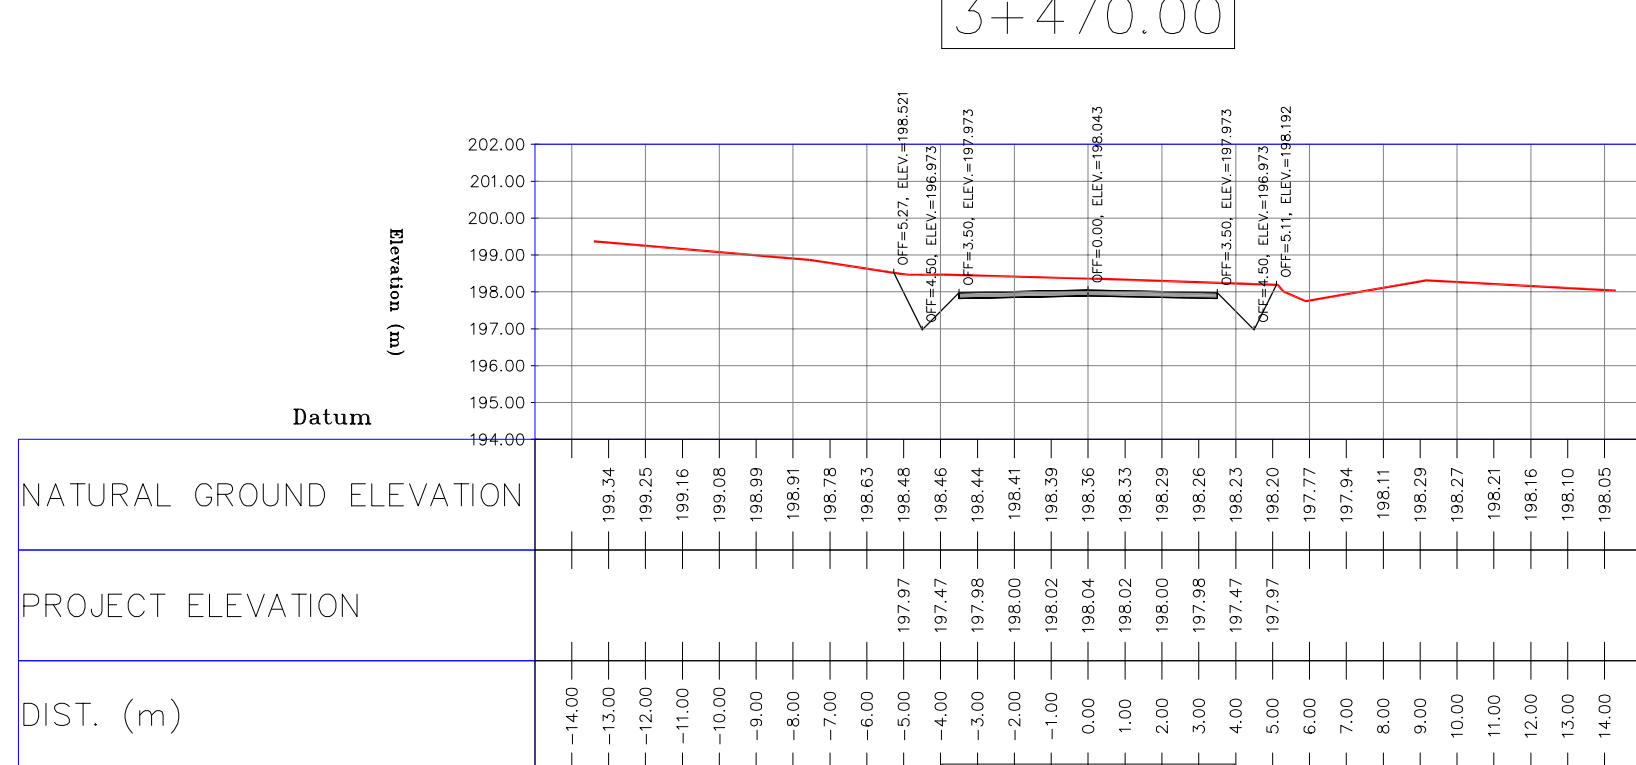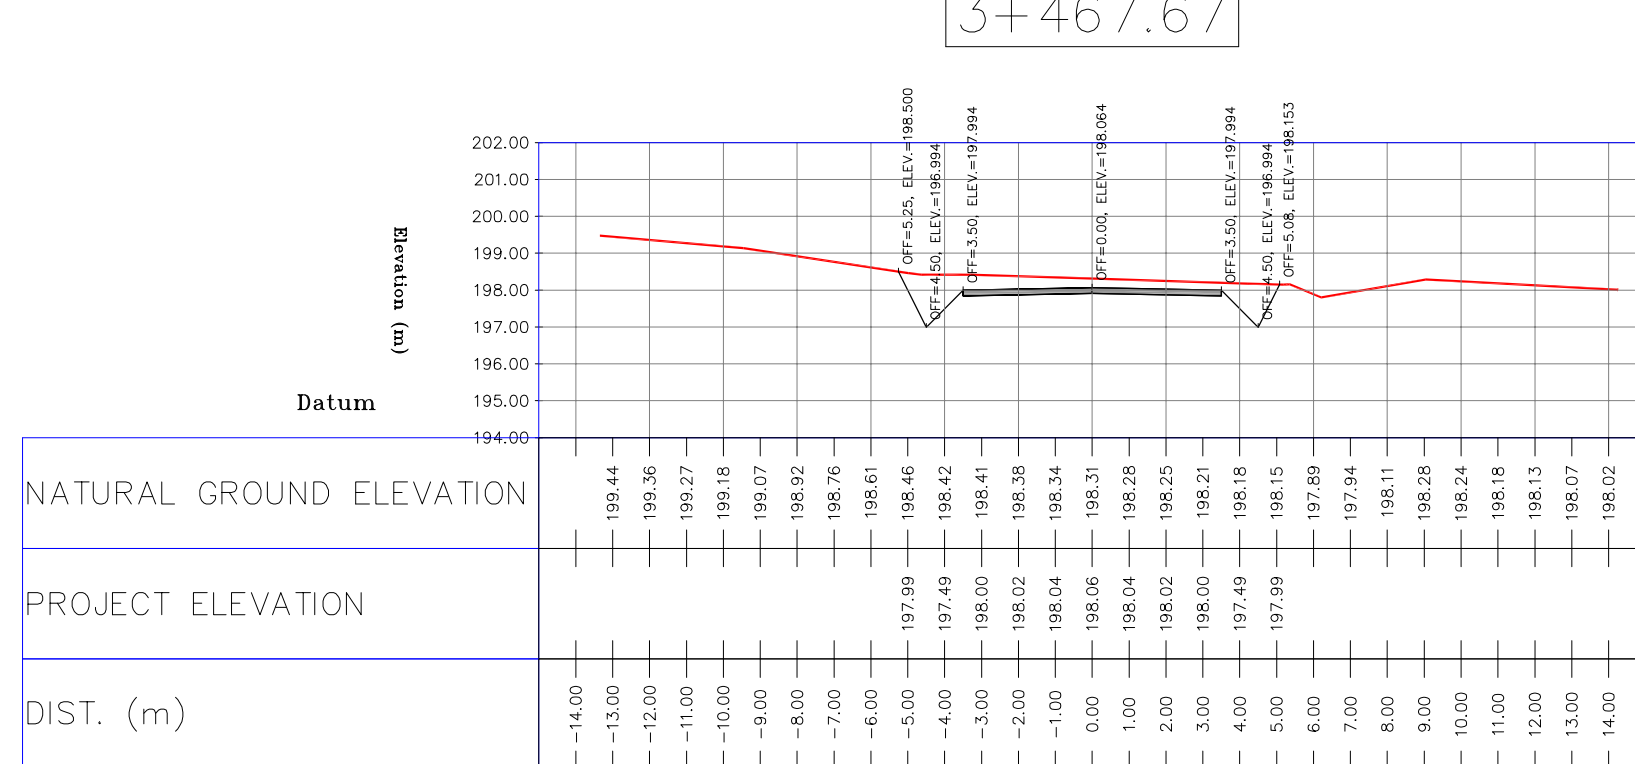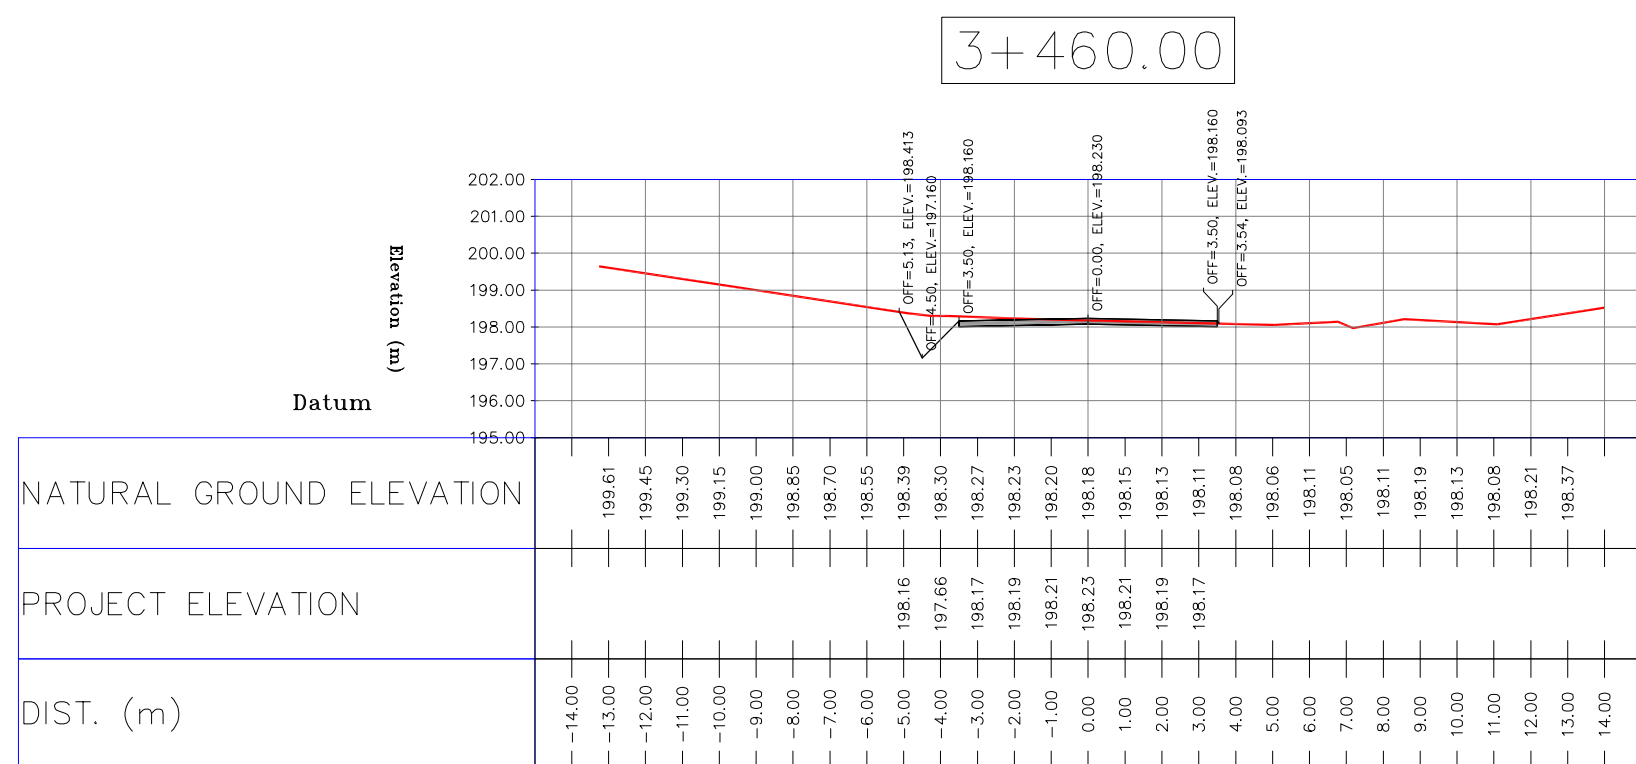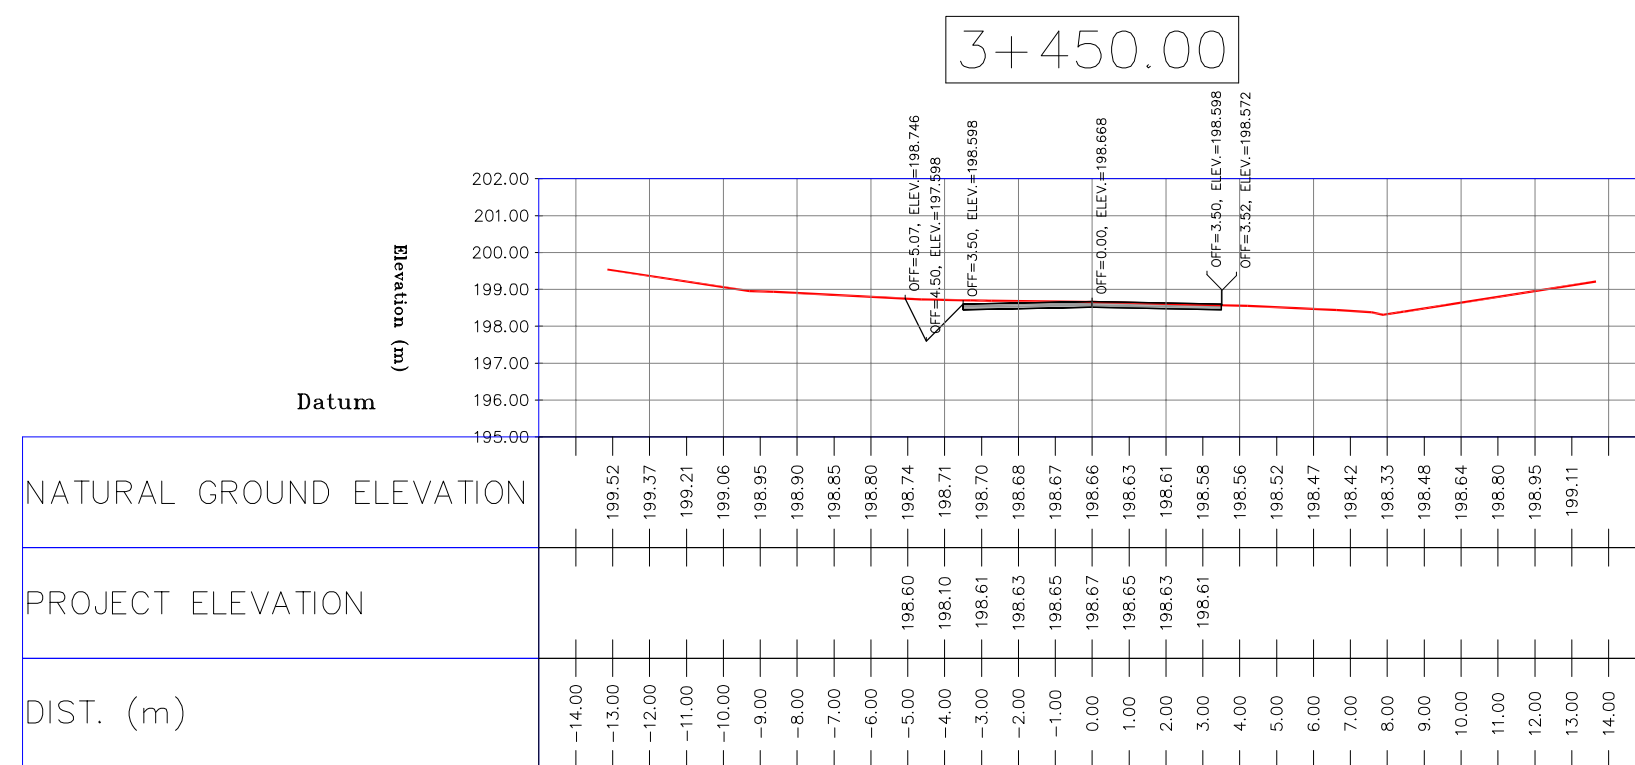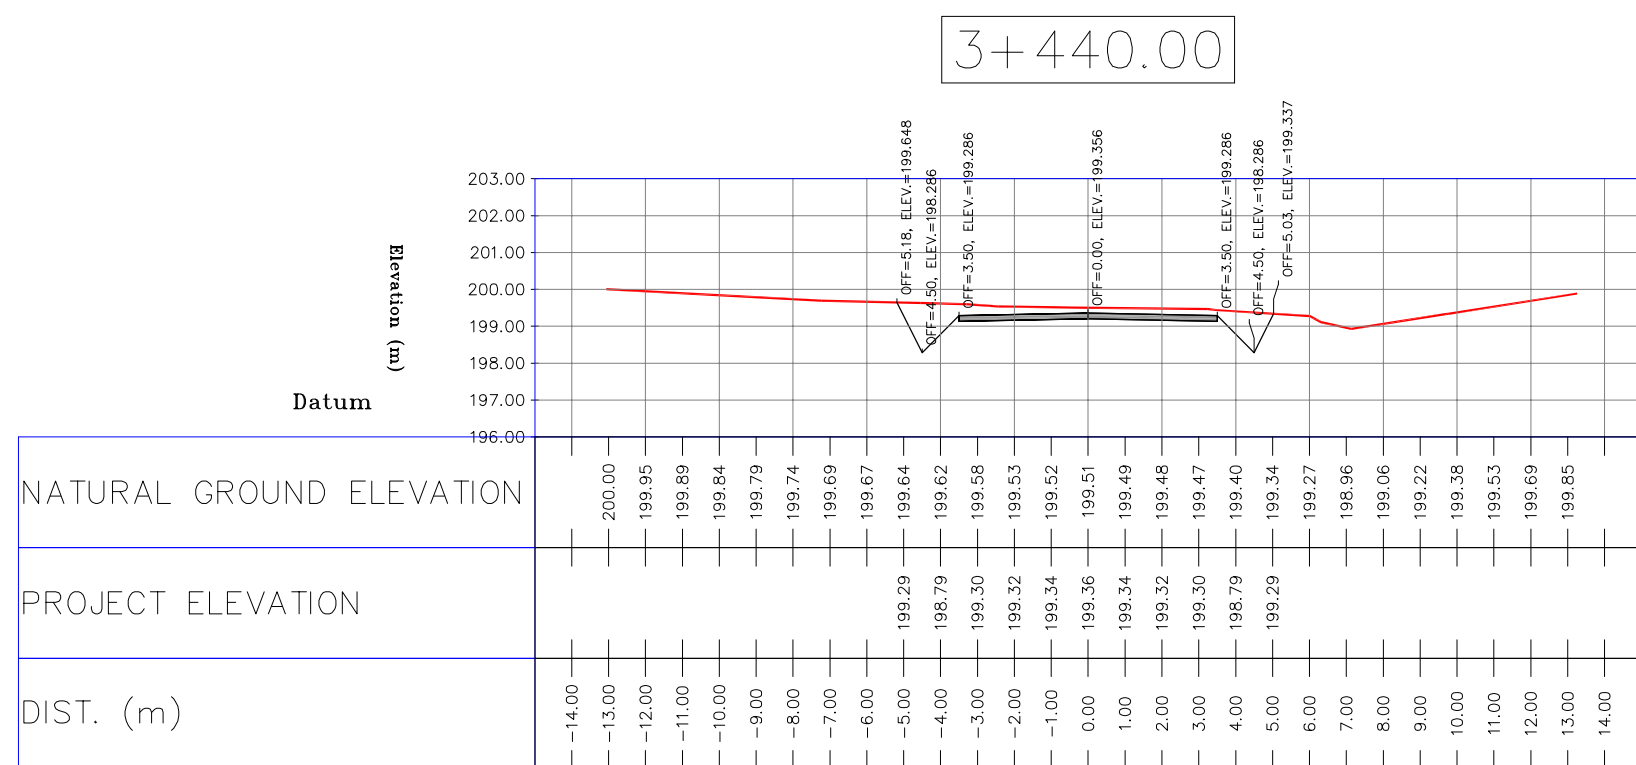

NOTES

1-ALL COORDINATES AND ELEVATIONS ARE IN METER.


2-ALL DRAWINGS SHALL BE CHECKED BY CONTRACTOR WITH RELATIVE DRAWINGS BEFORE CONSTRUCTION.

3-GEODETIC PARAMETERS FOR COORDINATES ARE AS BELOW:
HORIZONTAL COORDINATE SYSTEM: WGS84/UTM ZONE 39
ELLIPSOID : WORLD GEODETIC SYSTEM 1984 (WGS84)
MAP PROJECTION: UNIVERSAL TRANSVERSE MERCATOR (UTM)
VERT. DATUM: MSL

4-THE SUITABLE MATERIAL FOR FILLING SHALL BE COLLECTED BASED ON TO THE BELOW RULES:

- PROJECT GEOTECHNICAL INVESTIGATION REPORT, BORROW MATERIALS AND SPECIFICATION STUDY PART.
- "GENERAL SPECIFICATION FOR ROAD" NO. 101, SECTION 207, IRAN PLANNING AND BUDGET ORGANIZATION.
- PROJECT GENERAL SPECIFICATION "SPECIFICATION FOR EARTH WORK"
- DOCUMENT NUMBER "BK-GNRL-PEDCO-000-00-CV-SP-0004".
- GEOTECHNICAL REPORTS AND CLIENT'S SITE SUPERVISORY BODY RECOMMENDATIONS AND APPROVALS.


5-BEFORE ANY EARTH WORK ACTIVITIES (CUT OR FILL), TOP AND UNSUITABLE SOIL (MARN,...) SHALL BE REMOVED AS GEOTECHNICAL RECOMMENDATION AND SUPERVISOR'S REQUIREMENTS.

 LEGEND			
	WELL LOCATION		CANAL
	WELL		RIVER
	SITE		WATER COURSE
	CAMP SITE		CONTOURS
	ASPHALT ROAD		SPOT HEIGHT
	GRAVEL ROAD		BENCH MARK
	PROPOSED ROAD		BRIDGE
	DAYLIGHT		CULVERT











REFERENCE DRAWING	DRG. No.
General Civil Layout -BK14	BK-BK14-PEDCO-110-CV-PY-0001
Rough Grading Plan-BK14	BK-BK14-PEDCO-110-CV-PY-0003
Specification For Earth Work	BK-BK14-PEDCO-000-CV-SP-0004
Standard Drawing For Slope Protection Details	BK-BK14-PEDCO-000-CV-DW-0002
Geotechnical Investigation Report - BK14	BK-BK14-PEDCO-110-GT-RT-0001
Specification For Road & Paving	BK-BK14-PEDCO-000-CV-SP-0002
MTO For Civil Works - BK14	BK-BK14-PEDCO-110-CV-MT-0001

ABBREVIATION
PT= POINT
PVI= POINT OF VERTICAL INTERSECTION
LVC= LENGTH OF VERTICAL CURVE
BVCS= BEGIN OF VERTICAL CURVE STATION
BVCE= BEGIN OF VERTICAL CURVE ELEVATION
EVCS= END OF VERTICAL CURVE STATION
EVCE= END OF VERTICAL CURVE ELEVATION

KEY PLAN

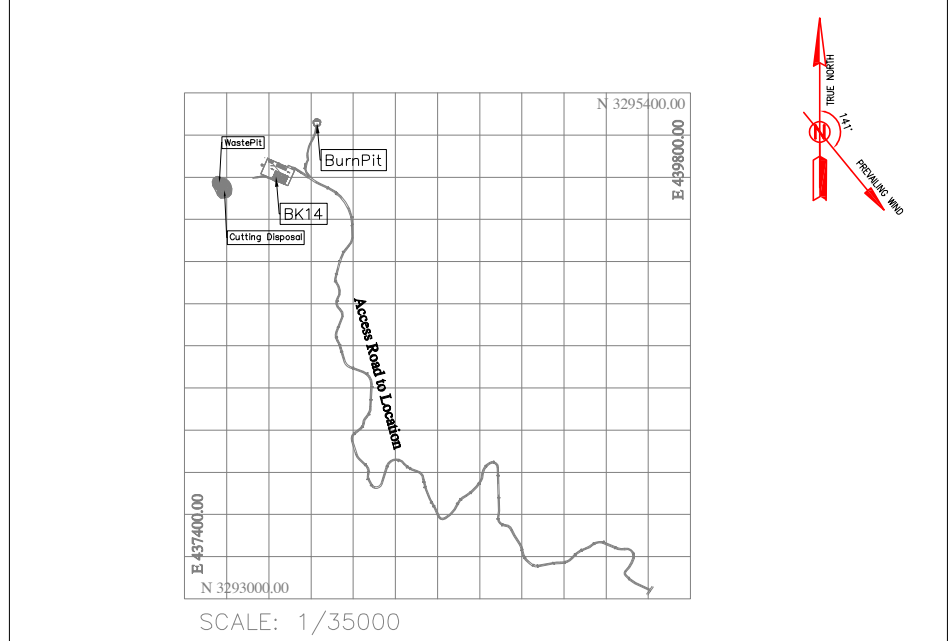

D01	MAR.2023	IFA	R.BERLOUJ	M.FAKHARIAN	M.MEHRSHAD	** ** *
D02	NOV.2022	IFA	R.BERLOUJ	M.FAKHARIAN	M.MEHRSHAD	** ** *
D00	OCT.2022	IFC	R.BERLOUJ	M.FAKHARIAN	M.MEHRSHAD	** ** *
REV.	DATE	P.O.I.S	PREP.	CHK.	APP.	AUT.
PROJECT NAME: BINAK OILFIELD DEVELOPMENT/SUB-SURFACE WORK PACKAGES BK14 WHF MODIFICATIONS						
PROJECT NO.: 971020						
EPC CONTRACTOR:			EPD/EPC CONTRACTOR(GC):			
  HIRGAN ENERGY – DESIGN & INSPECTION COMPANIES			 PETROIRAN DEVELOPMENT COMPANY			
DRAWING TITLE: CIVIL AND STRUCTURAL DRAWINGS – BK14 ACCESS ROAD TRANSVERSAL SECTIONS						
SCALE	SIZE	DRAWING NO.			SHEET NO.	REV.
H=1:200 V=1:200	A1	BK–BK14–PEDCO–110–CV–DW–0001			B4 OF 103	D01
NO CONSTRUCTION PERMITTED UNLESS DRAWING APPROVED						
APPROVED FOR CONSTRUCTION					BY:	
BUDGET REF.					LOCATION	DATE:
053-073-9184					F	053-073-9184
CLASS					SERIAL NO.	SHEET
S					708209	B4
					D02	

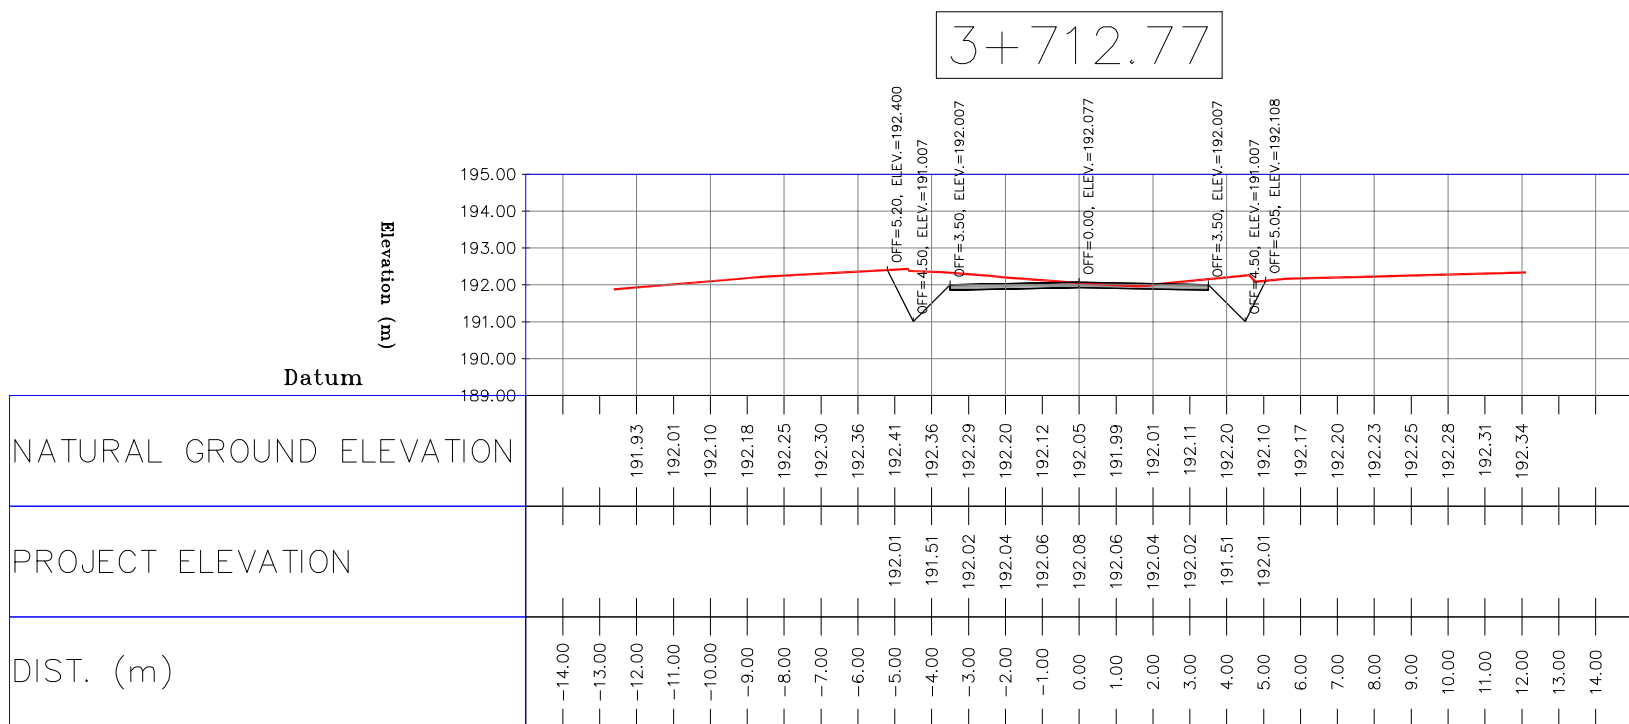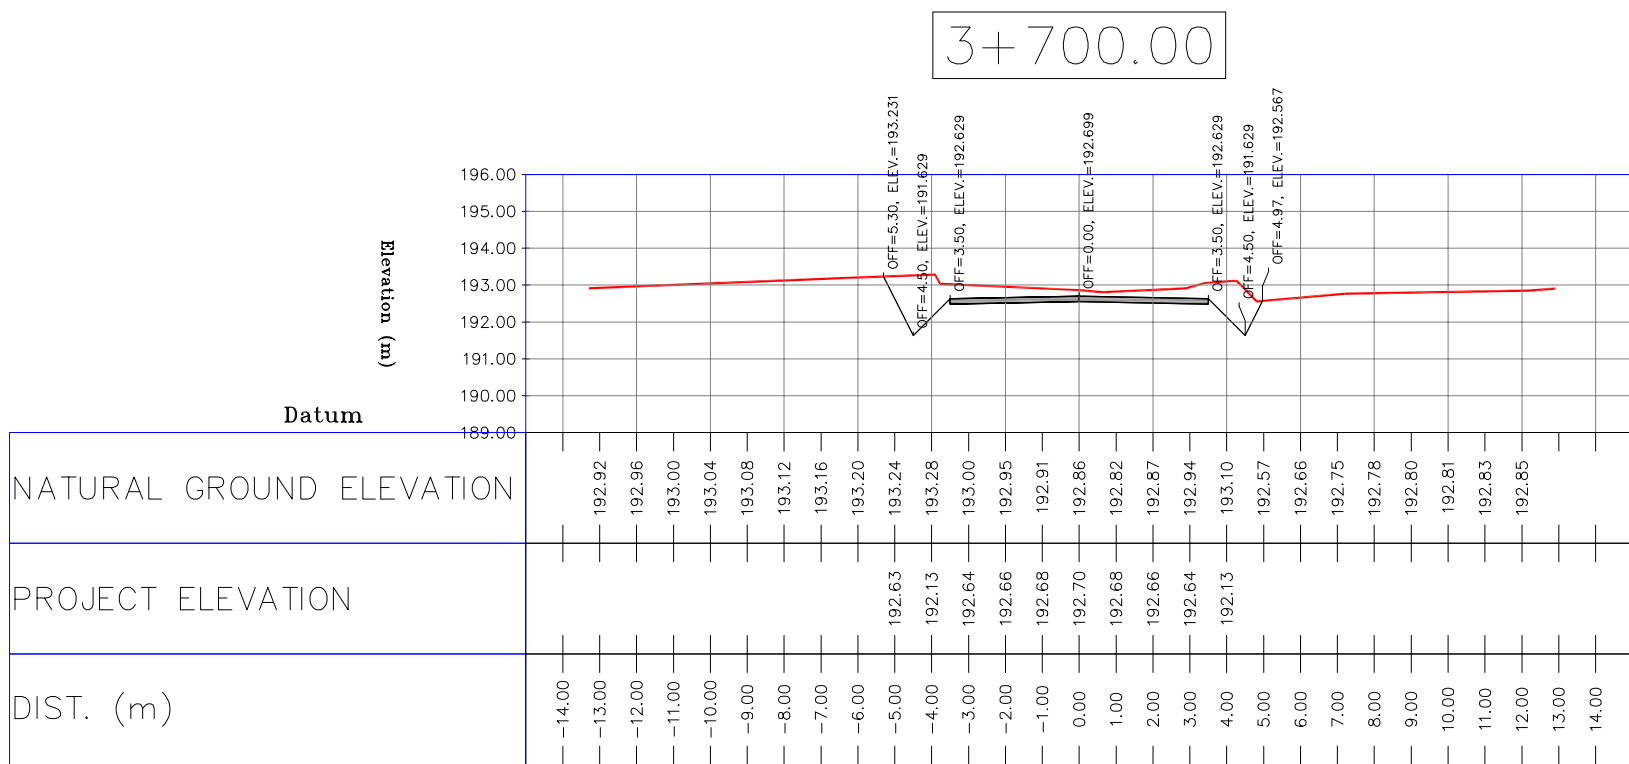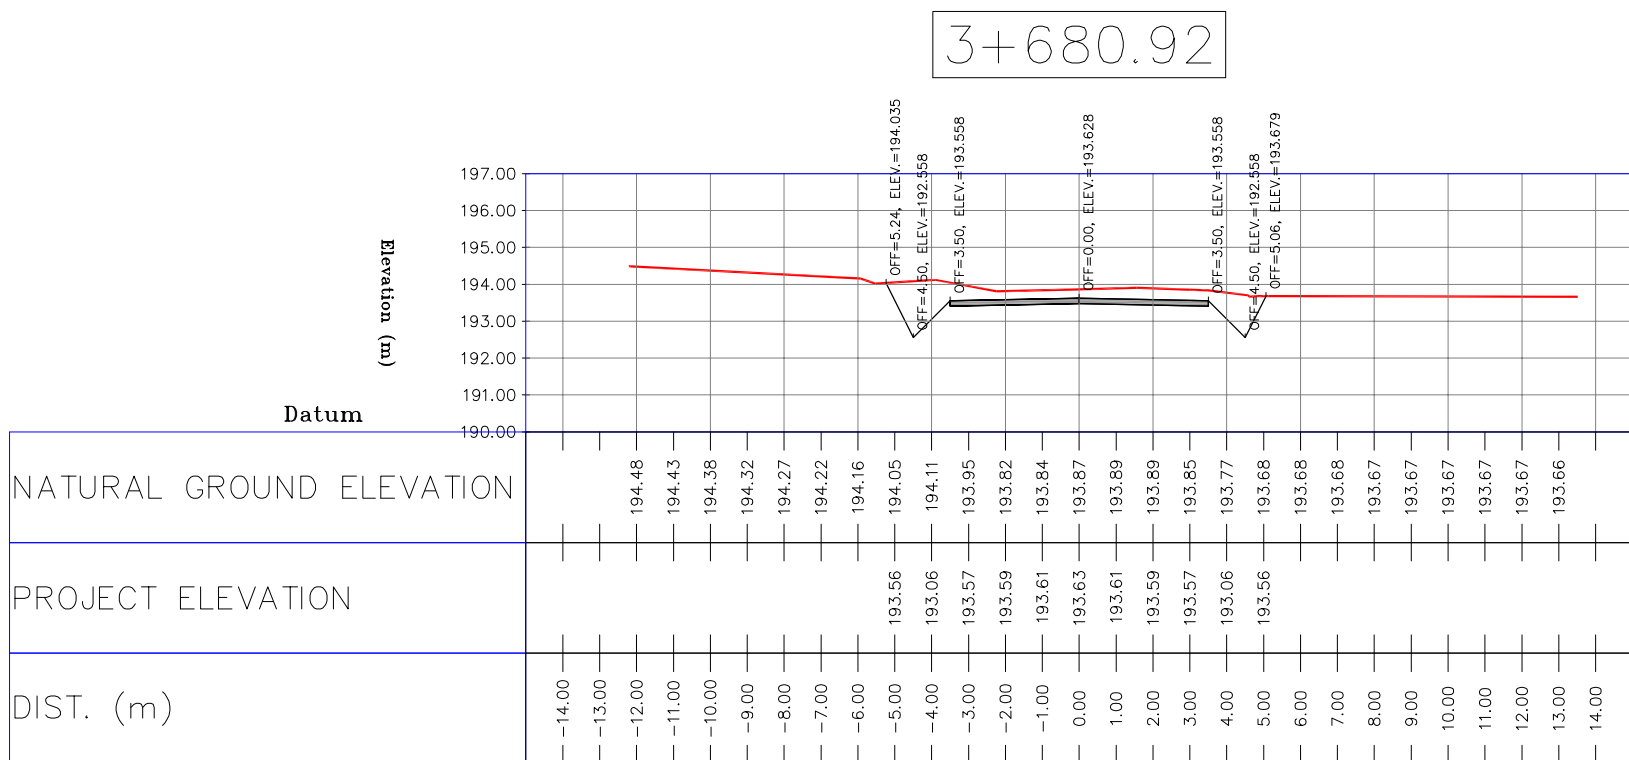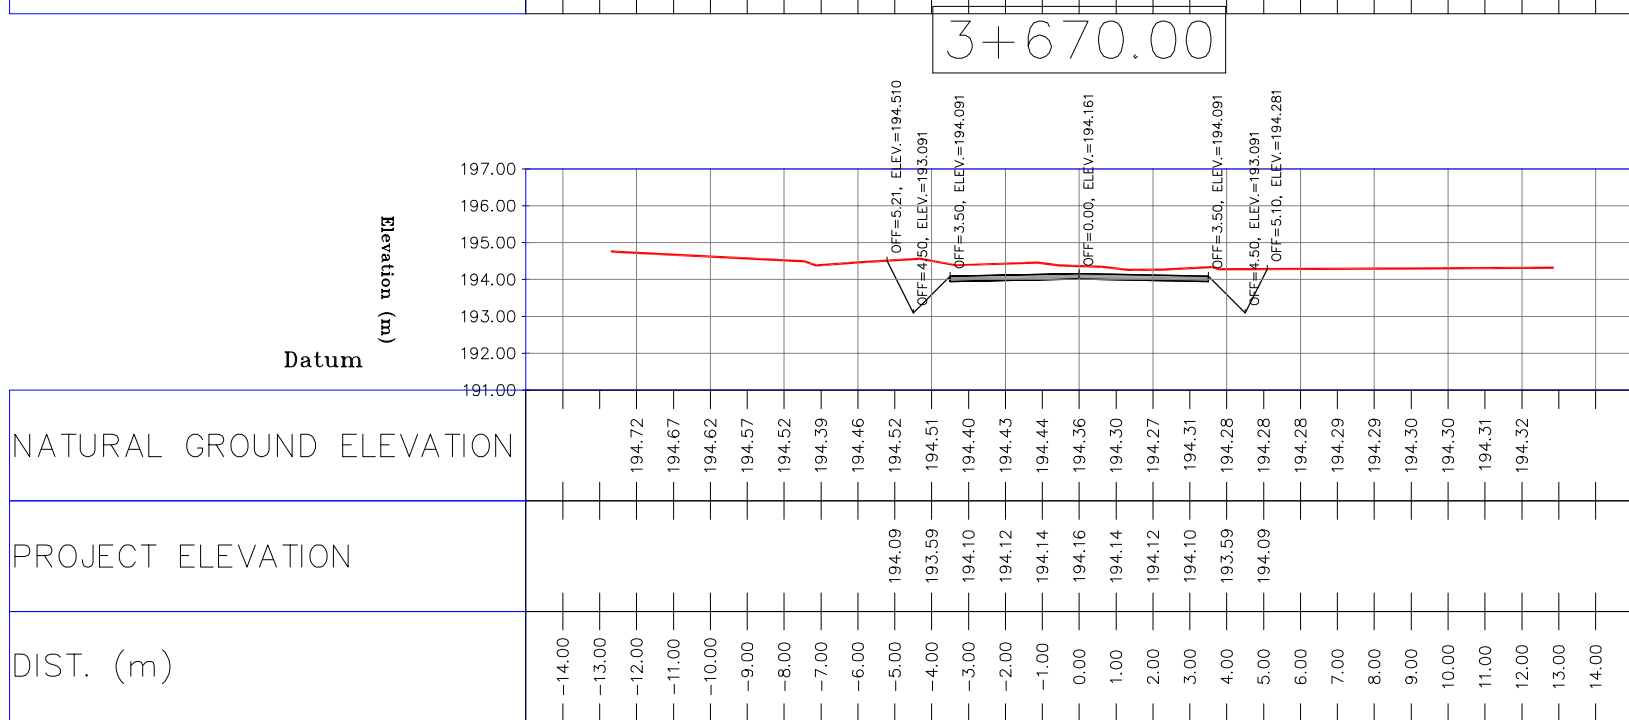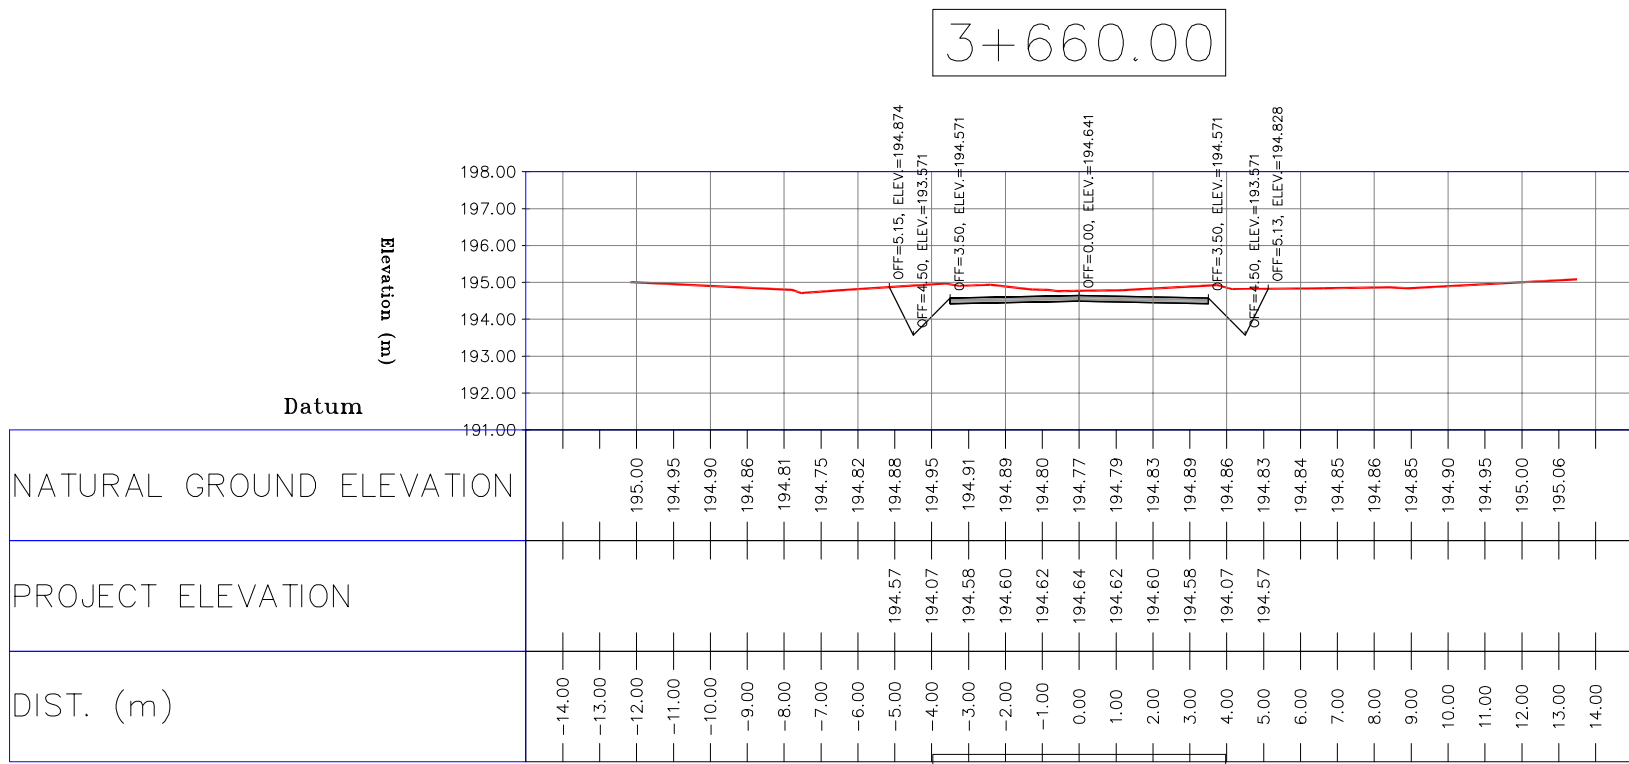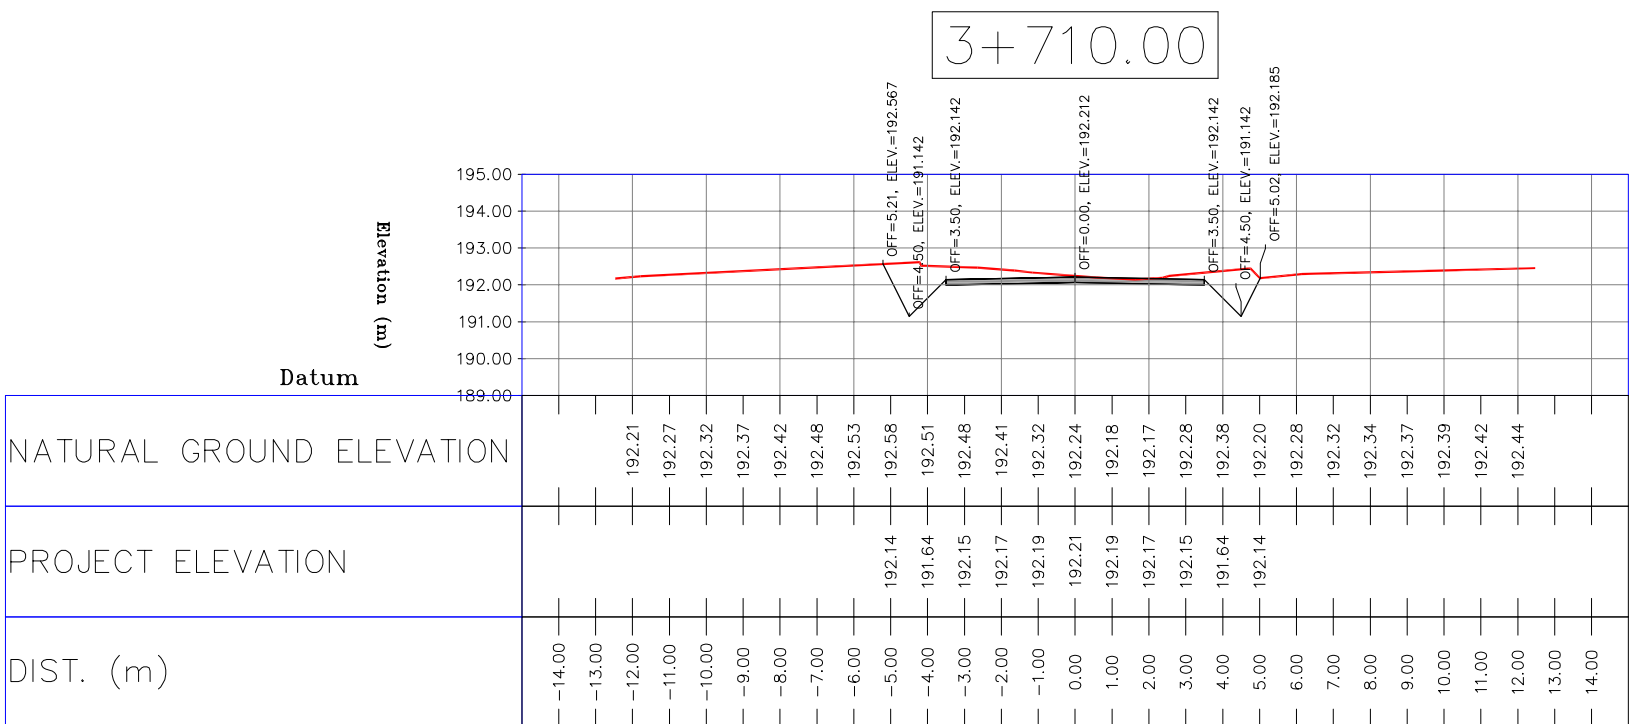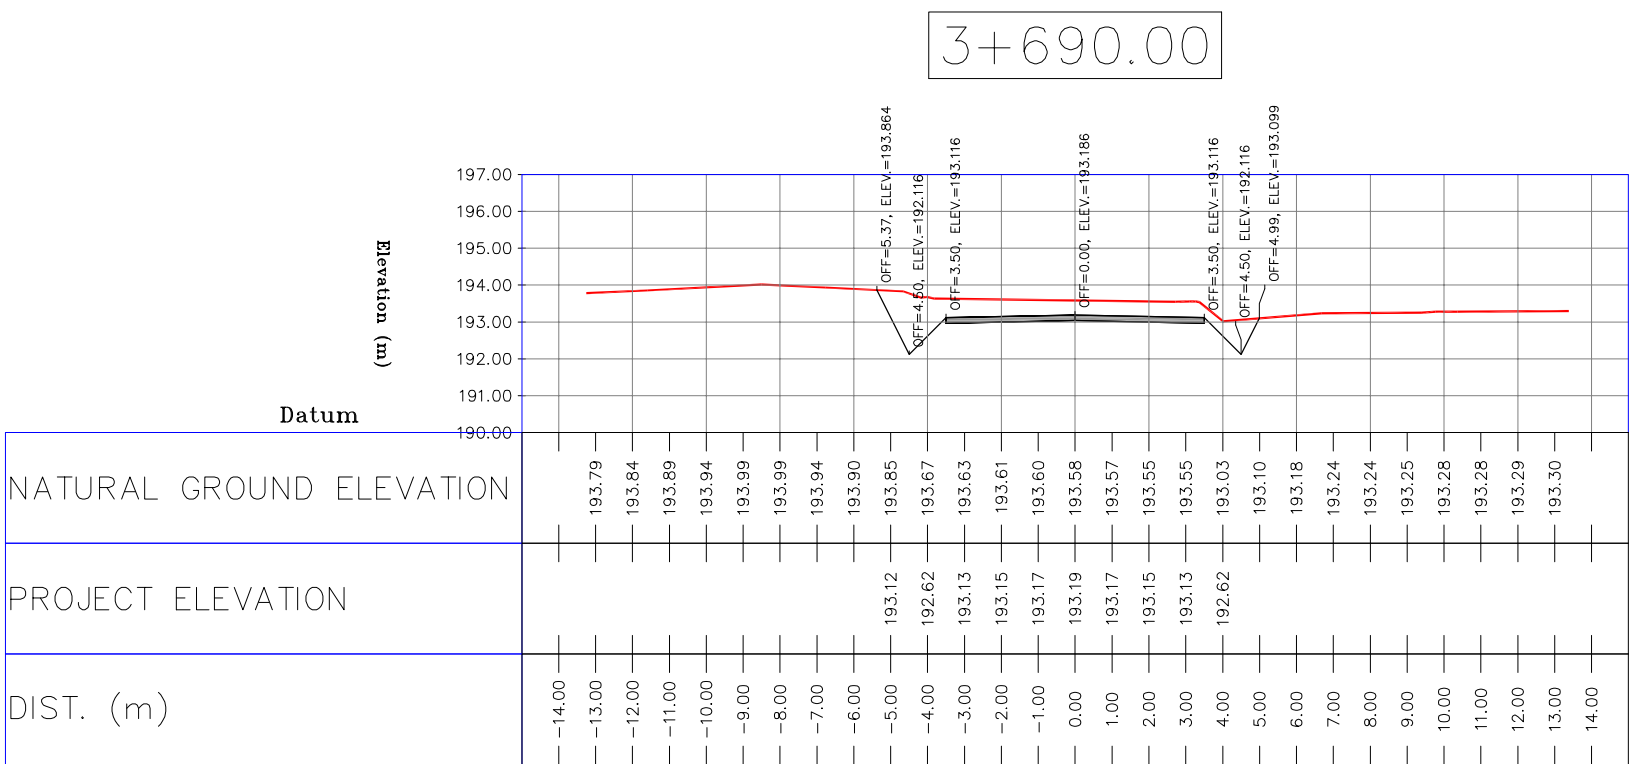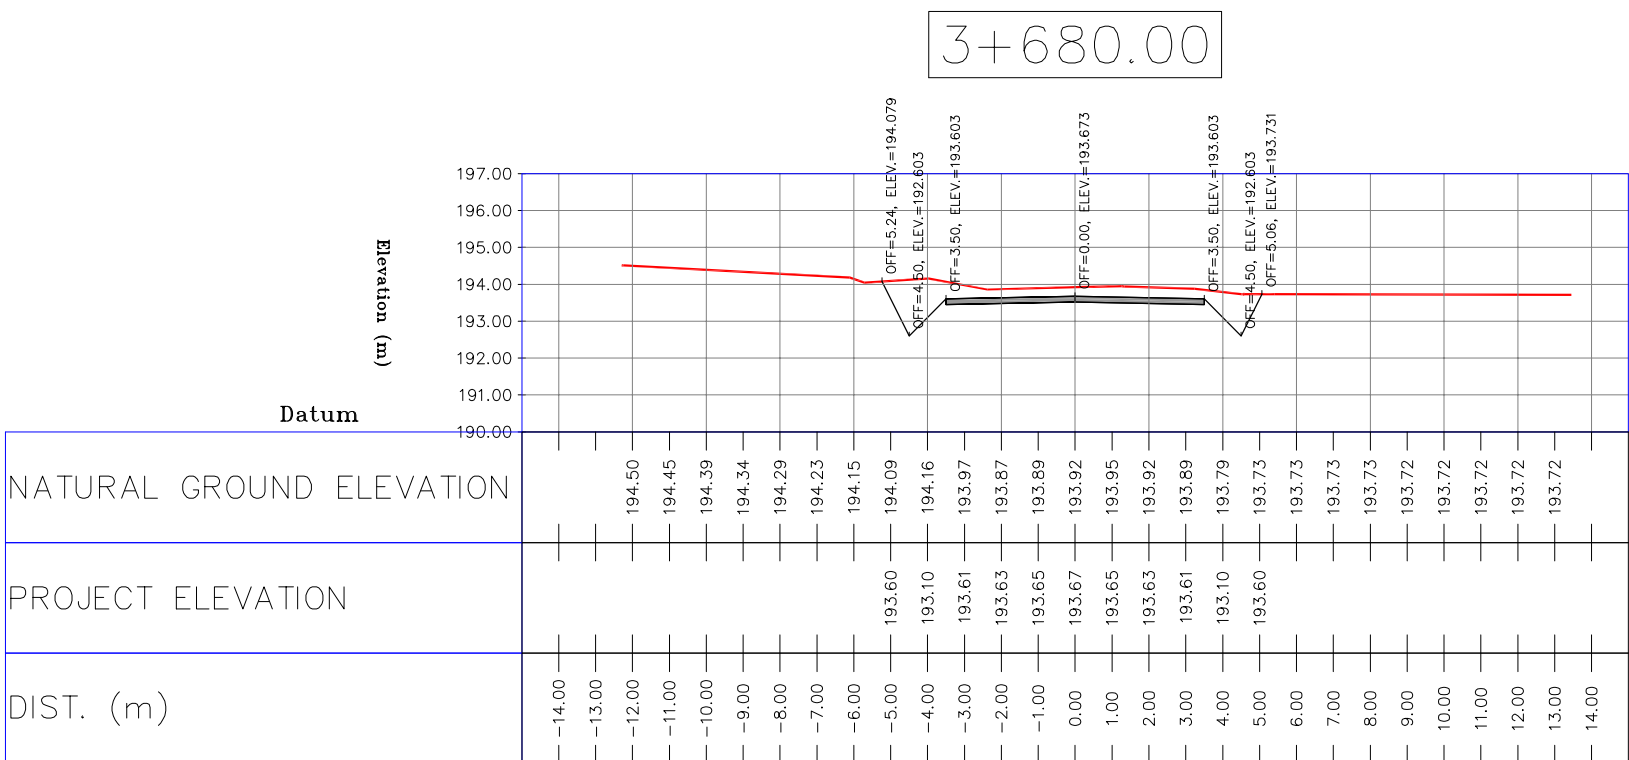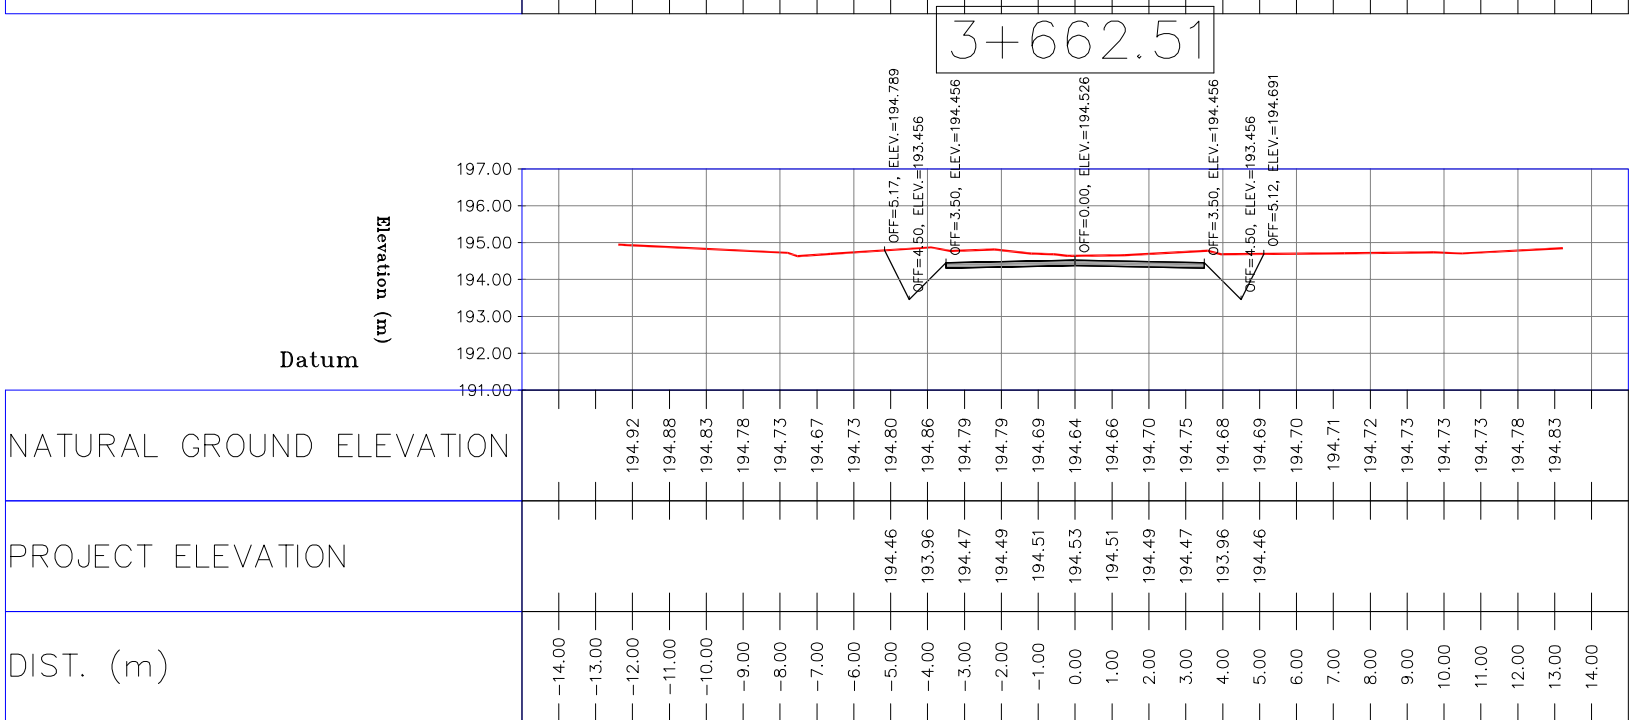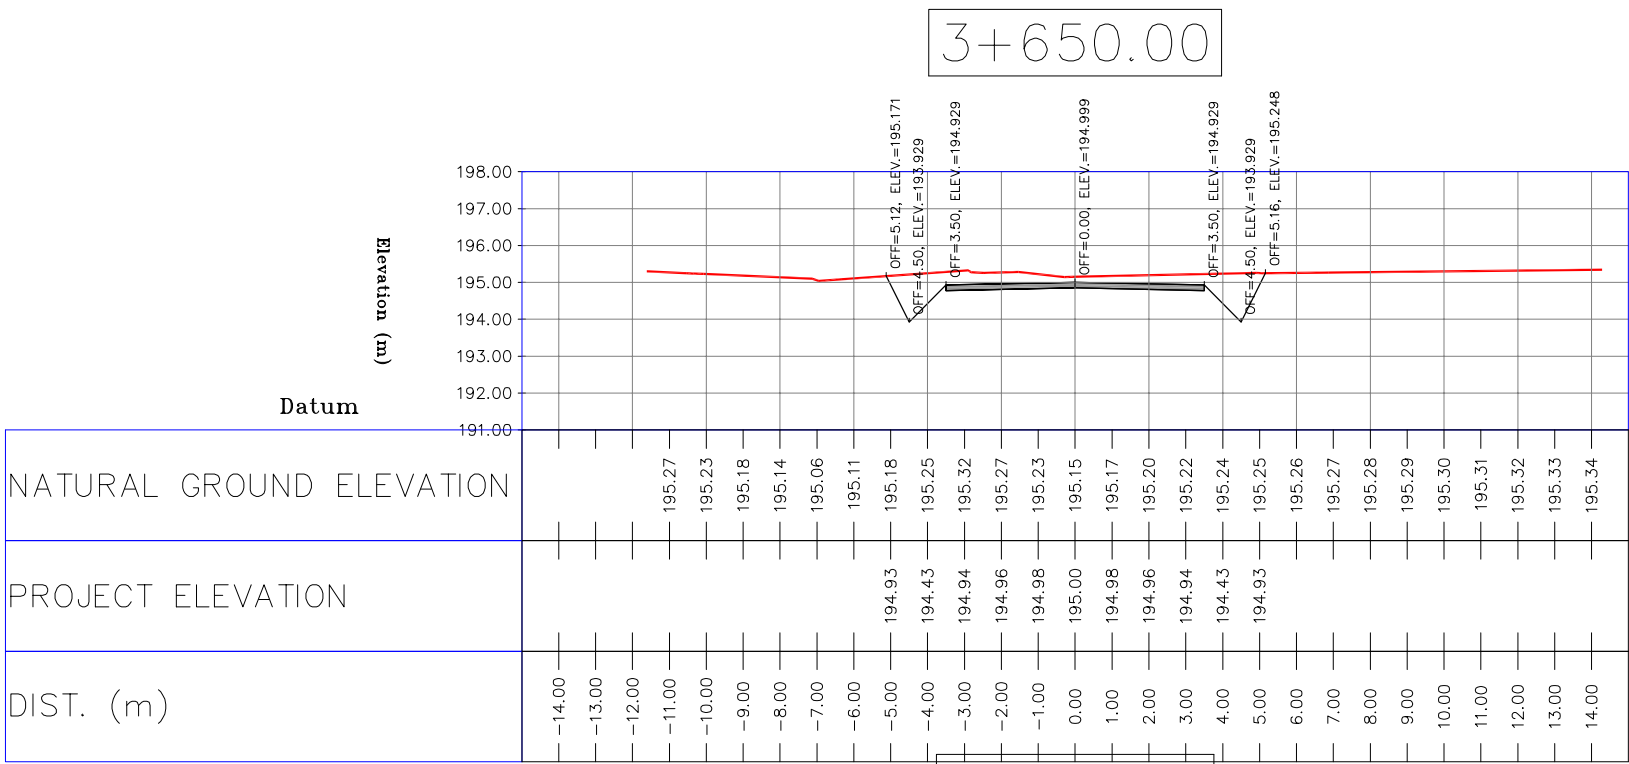


- NOTES
- 1-ALL COORDINATES AND ELEVATIONS ARE IN METER.
 - 2-ALL DRAWINGS SHALL BE CHECKED BY CONTRACTOR WITH RELATIVE DRAWINGS BEFORE CONSTRUCTION.
 - 3-GEODETIC PARAMETERS FOR COORDINATES ARE AS BELOW:
HORIZONTAL COORDINATE SYSTEM: WGS84/UTM ZONE 39
ELLIPSOID : WORLD GEODETIC SYSTEM 1984 (WGS84)
MAP PROJECTION: UNIVERSAL TRANSVERSE MERCATOR (UTM)
VERTICAL DATUM: MSL
 - 4-THE SUITABLE MATERIAL FOR FILLING SHALL BE COLLECTED BASED ON TO THE BELOW RULES:
 - PROJECT GEOTECHNICAL INVESTIGATION REPORT, BORROW MATERIALS AND SPECIFICATION STUDY PART.
 - "GENERAL SPECIFICATION FOR ROAD" NO. 101, SECTION 207, IRAN PLANNING AND BUDGET ORGANIZATION.
 - PROJECT GENERAL SPECIFICATION "SPECIFICATION FOR EARTH WORK" DOCUMENT NUMBER "BK-GNRL-PEDCO-000-CV-SP-0004".
 - GEOTECHNICAL REPORTS AND CLIENT'S SITE SUPERVISORY BODY RECOMMENDATIONS AND APPROVALS.
 - 5-BEFORE ANY EARTH WORK ACTIVITIES (CUT OR FILL), TOP AND UNSUITABLE SOIL (MARN,...) SHALL BE REMOVED AS GEOTECHNICAL RECOMMENDATION AND SUPERVISOR'S REQUIREMENTS.









LEGEND		
	WELL LOCATION	CANAL
	WELL	RIVER
	SITE	WATER COURSE
	CAMP SITE	CONTOURS
	ASPHALT ROAD	SPOT HEIGHT
	GRAVEL ROAD	BENCH MARK
	PROPOSED ROAD	BRIDGE
	DAYLIGHT	CULVERT

REFERENCE DRAWING	DRG. No.
General Civil Layout -BK14	BK-BK14-PEDCO-110-CV-PY-0001
Rough Grading Plan-BK14	BK-BK14-PEDCO-110-CV-PY-0003
Specification For Earth Work	BK-GNRL-PEDCO-000-CV-SP-0004
Standard Drawing For Slope Protection Details	BK-GNRL-PEDCO-000-CV-DW-0002
Geotechnical Investigation Report - BK14	BK-BK14-PEDCO-110-GT-RT-0001
Specification For Road & Paving	BK-GNRL-PEDCO-000-CV-SP-0002
MTO For Civil Works - BK14	BK-BK14-PEDCO-110-CV-WT-0001









ABBREVIATION
PT= POINT
PVI= POINT OF VERTICAL INTERSECTION
LVC= LENGTH OF VERTICAL CURVE
BVCS= BEGIN OF VERTICAL CURVE STATION
BVCE= BEGIN OF VERTICAL CURVE ELEVATION
EVCS= END OF VERTICAL CURVE STATION
EVCE= END OF VERTICAL CURVE ELEVATION

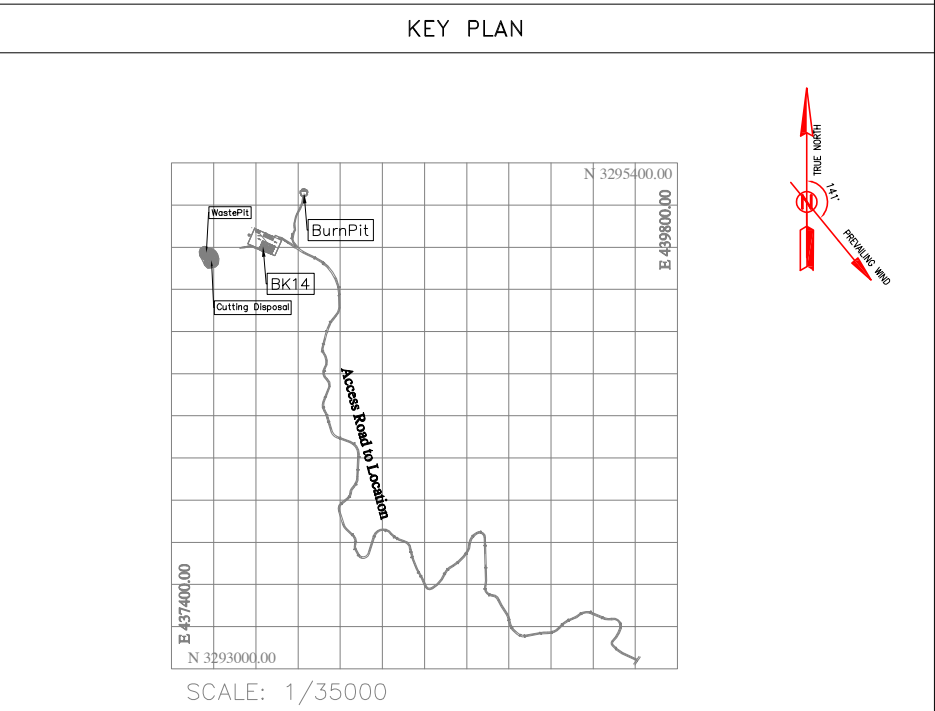

D02	MAR.2023	IFA	R.BERLOUE	M.FAKHARIAN	M.MEHRSHAD	***	***	*****	***	*****	***	*****		
D01	NOV.2022	IFA	R.BERLOUE	M.FAKHARIAN	M.MEHRSHAD	***	REV.	DESCRIPTION	BY	DATE	BY	DATE		
D00	OCT.2022	IFC	R.BERLOUE	M.FAKHARIAN	M.MEHRSHAD	***			CHECKED		REV. APPR.			
REV.	DATE	P.O.I.S	PREP.	CHK.	APP.	AUT.	اصل و کلیه نسخ این نقشه و حق اقتباس متعلق به شرکت ملی مناطق نفت خیز جنوب میباشد.							
PROJECT NAME: BINAK OILFIELD DEVELOPMENT/SUB-SURFACE WORK PACKAGES BK14 WHF MODIFICATIONS								THE ORIGINAL AND ALL COPIES OF THIS DRAWING TOGETHER WITH THE COPYRIGHT THEREIN ARE THE SOLE PROPERTY OF N.I.S.O.C./ FIELDS						
PROJECT NO.: 971020														
EPC CONTRACTOR:			EPD/EPC CONTRACTOR(GC):				BINAK OILFIELD DEVELOPMENT SUB-SURFACE WORK PACKAGES BK14 WHF MODIFICATIONS							
 HIRGAN ENERGY ~ DESIGN & INSPECTION COMPANIES			 PETROIRAN DEVELOPMENT COMPANY											
							DATE	SCALE	DRAWING BY	CHECKED BY	PROJECT ENG.			
DRAWING TITLE:							NO CONSTRUCTION PERMITTED UNLESS DRAWING APPROVED							
CIVIL AND STRUCTURAL DRAWINGS ~ BK14 ACCESS ROAD TRANSVERSAL SECTIONS							APPROVED FOR CONSTRUCTION						BY:	DATE:
SCALE	SIZE	DRAWING NO.			SHEET NO.	REV.	BUDGET REF.	LOCATION	SIZE	CLASS	SERIAL NO.	SHEET	REVISION	
H=1:200 V=1:200	A1	BK-BK14-PEDCO-110-CV-DW-0001			87 OF 103	D01	053-073-9184	F	4	S	708209	87	D02	

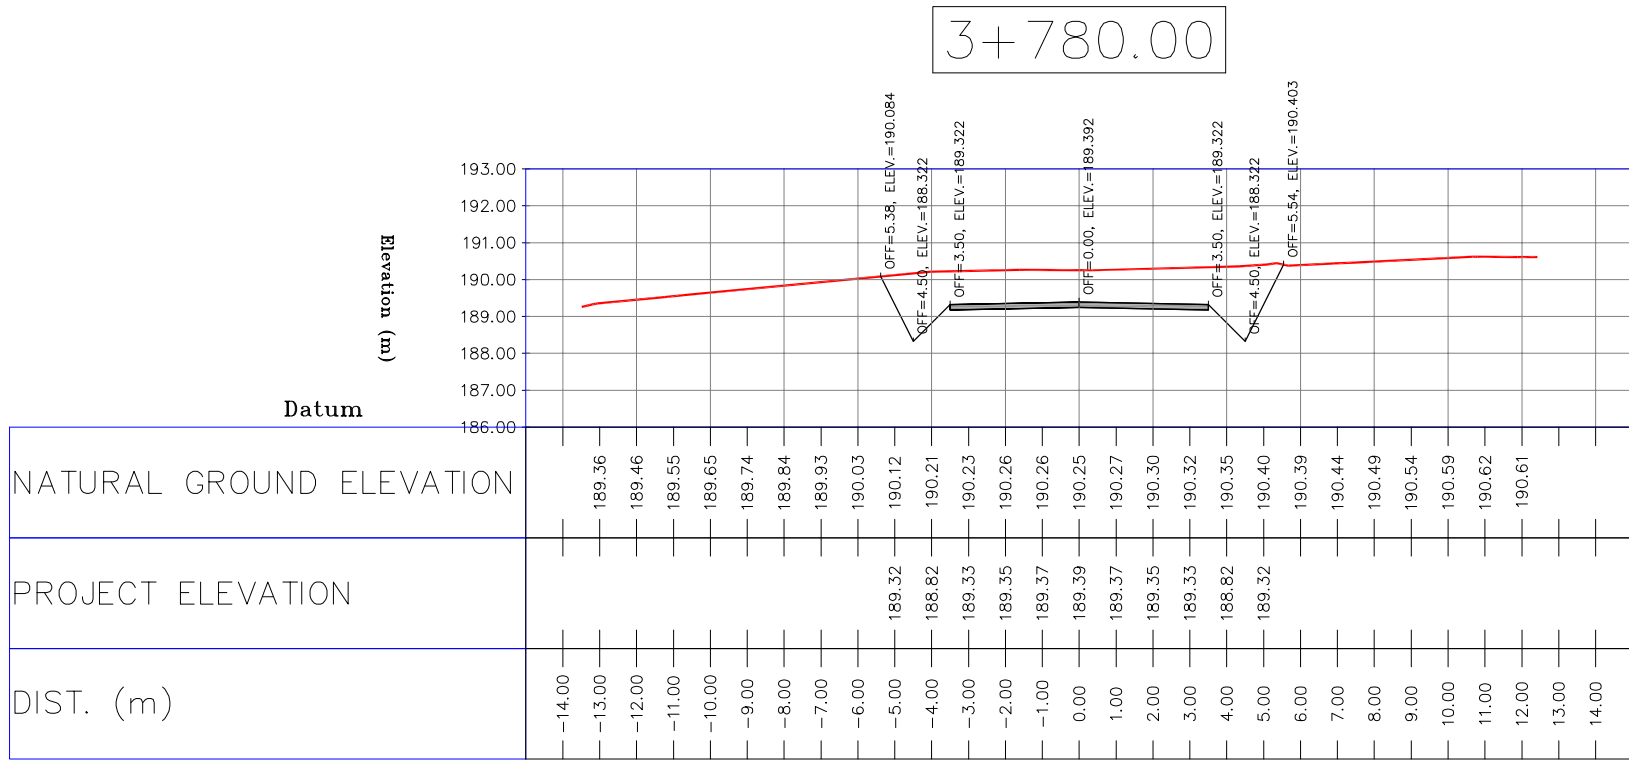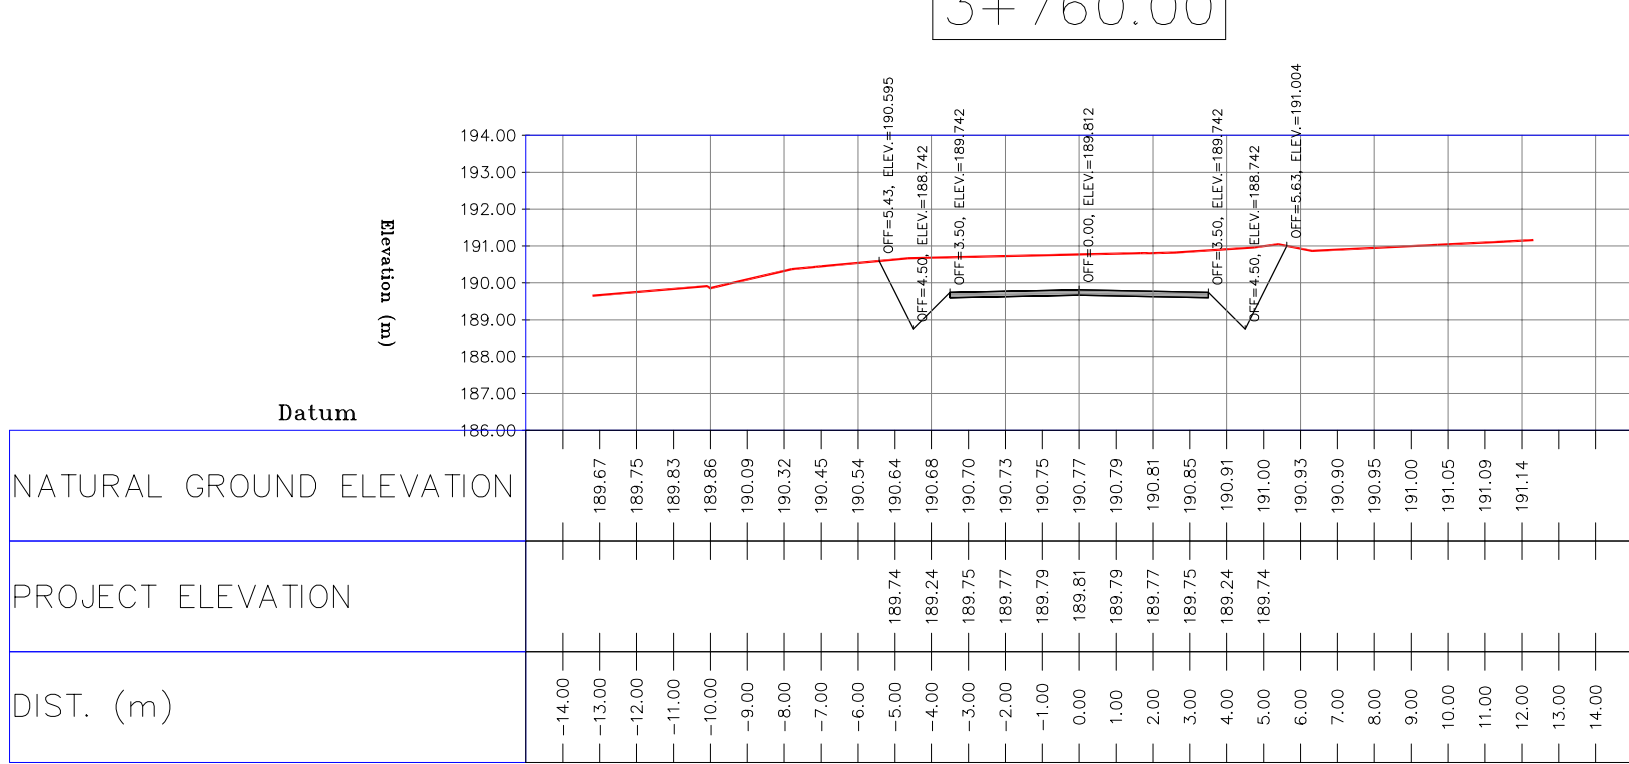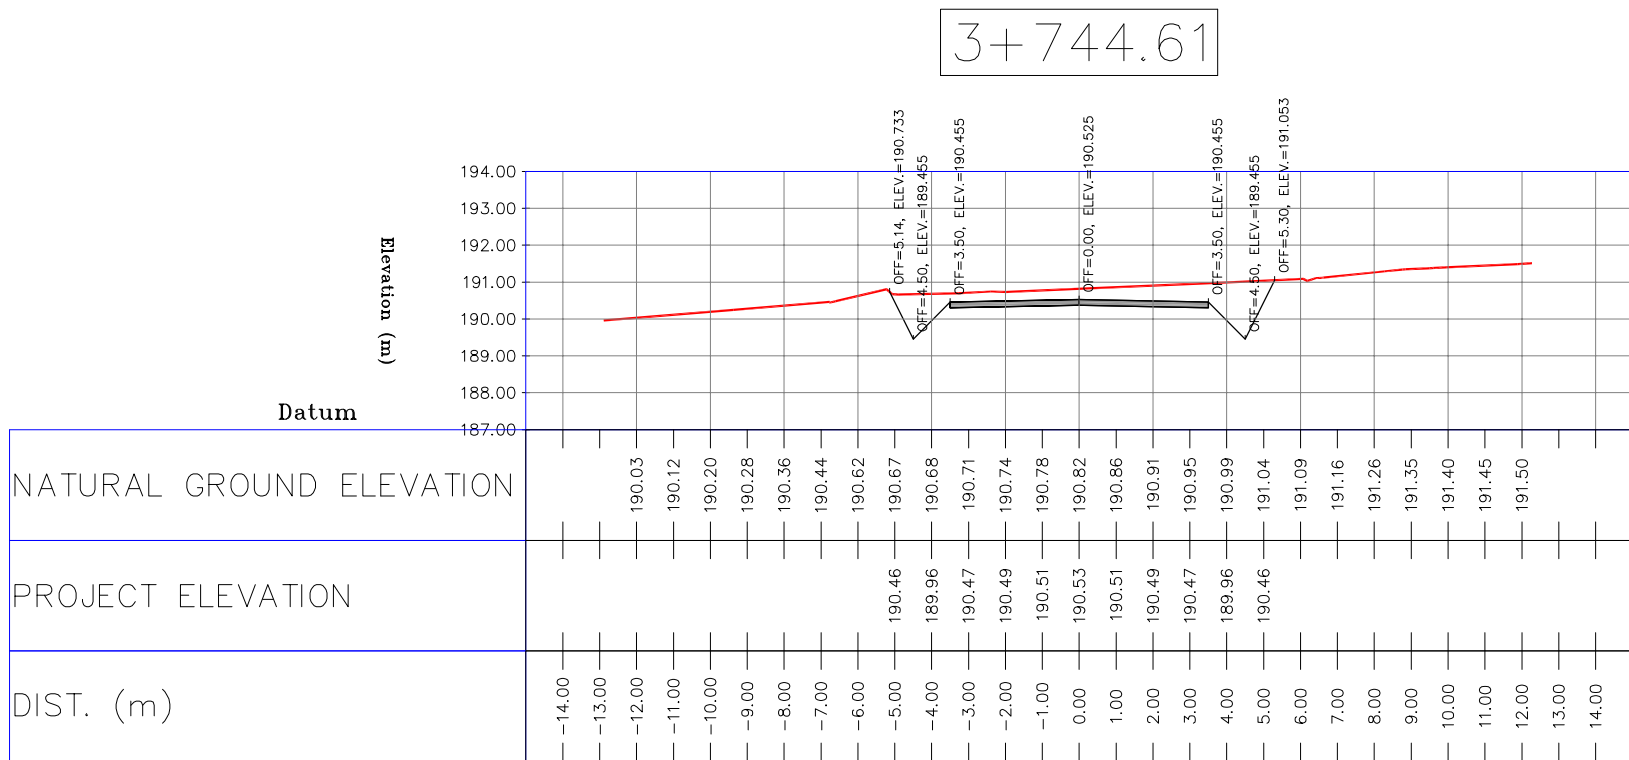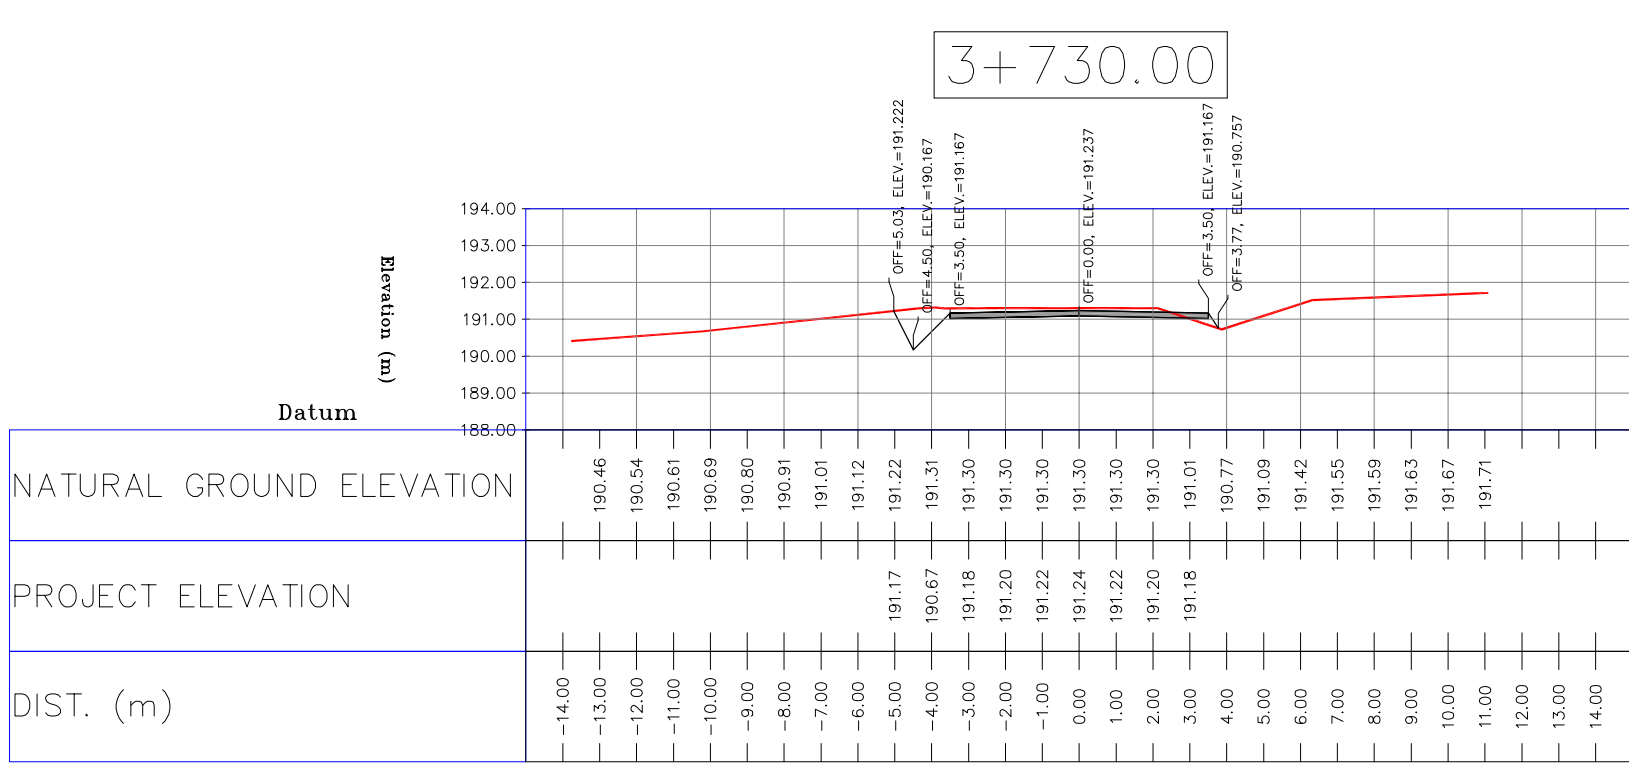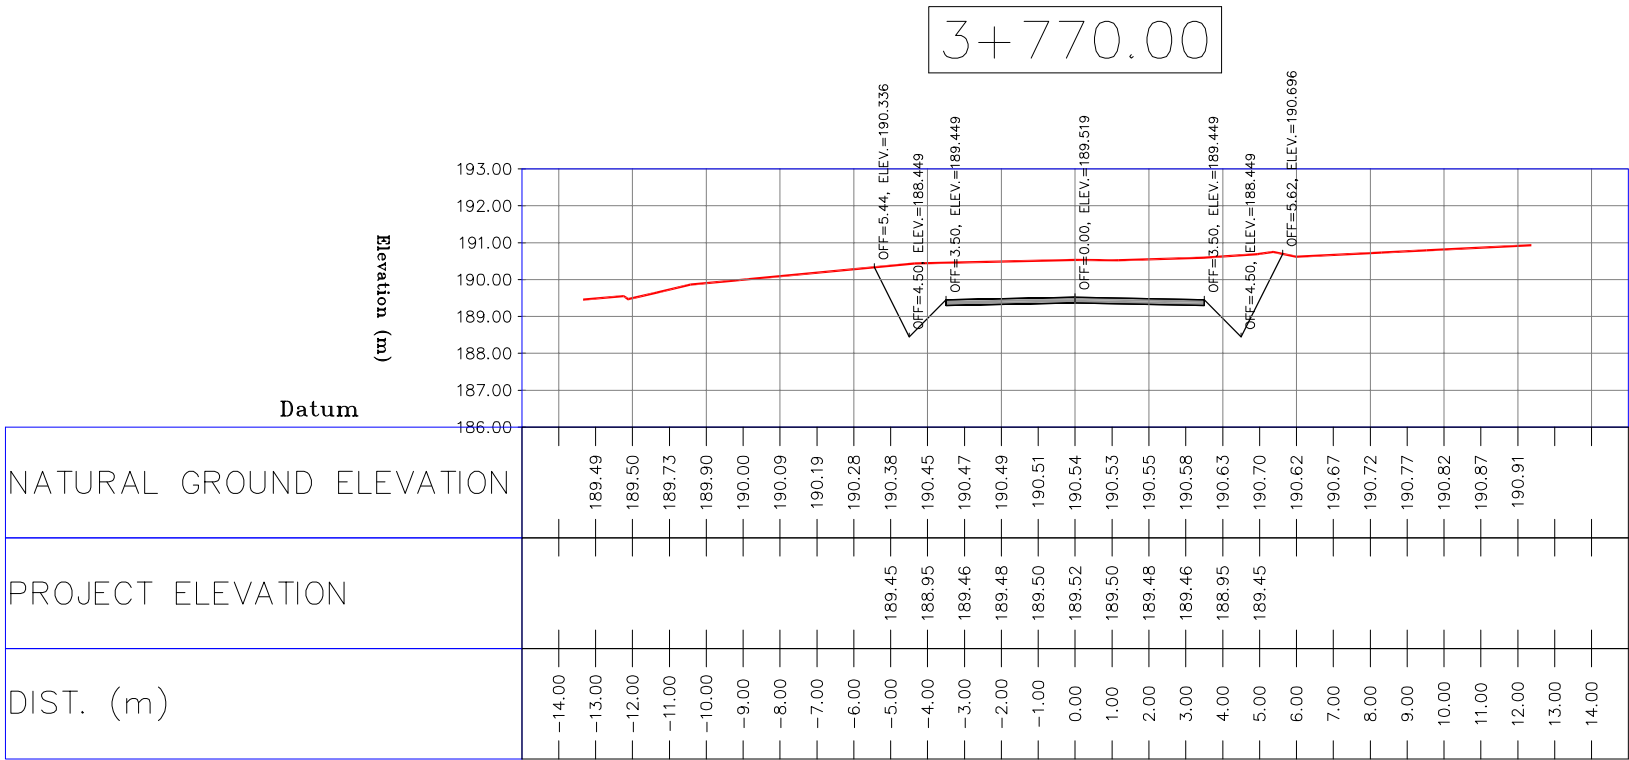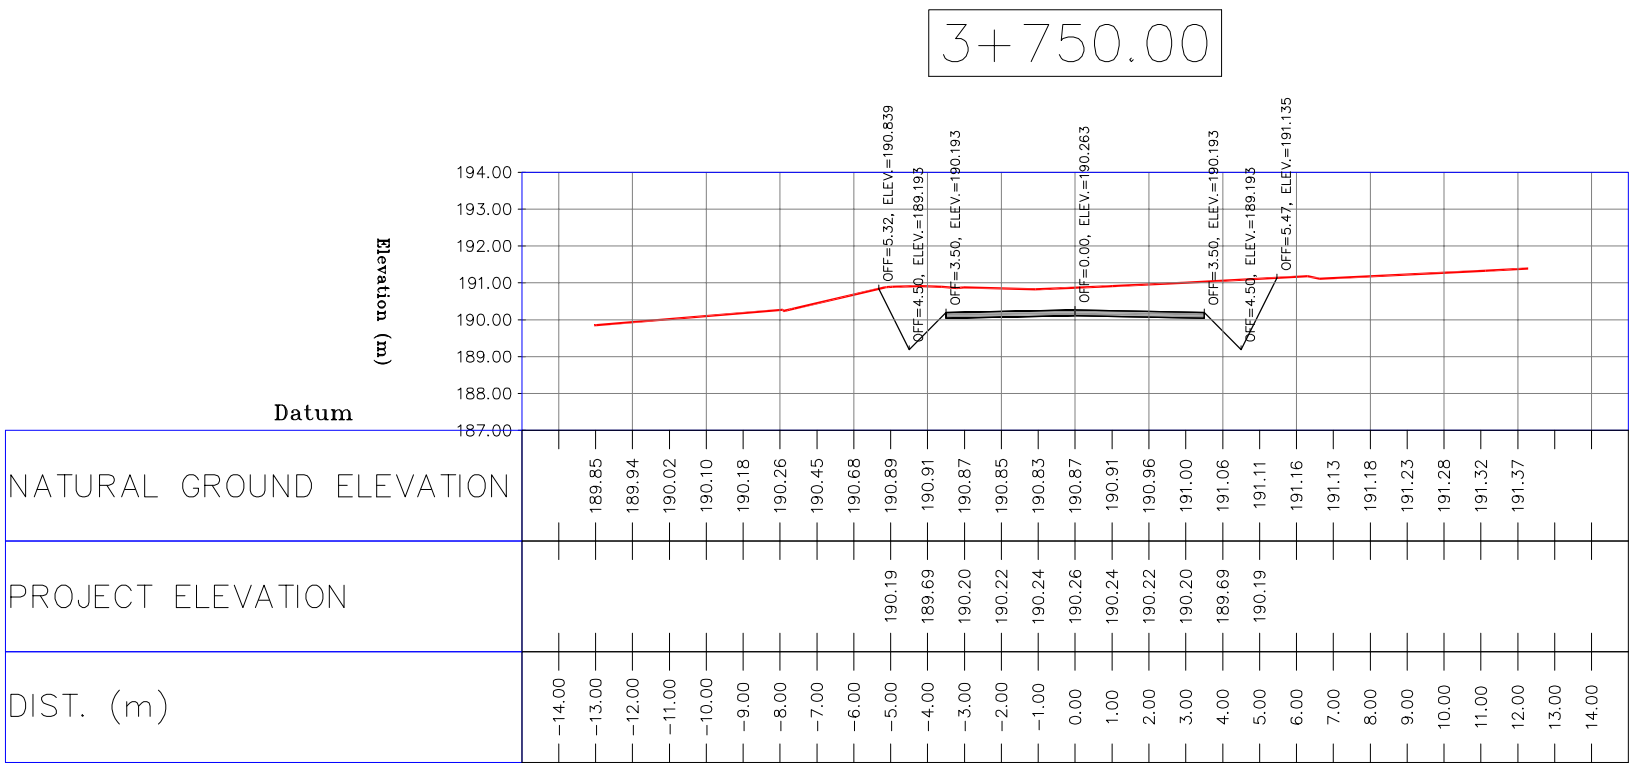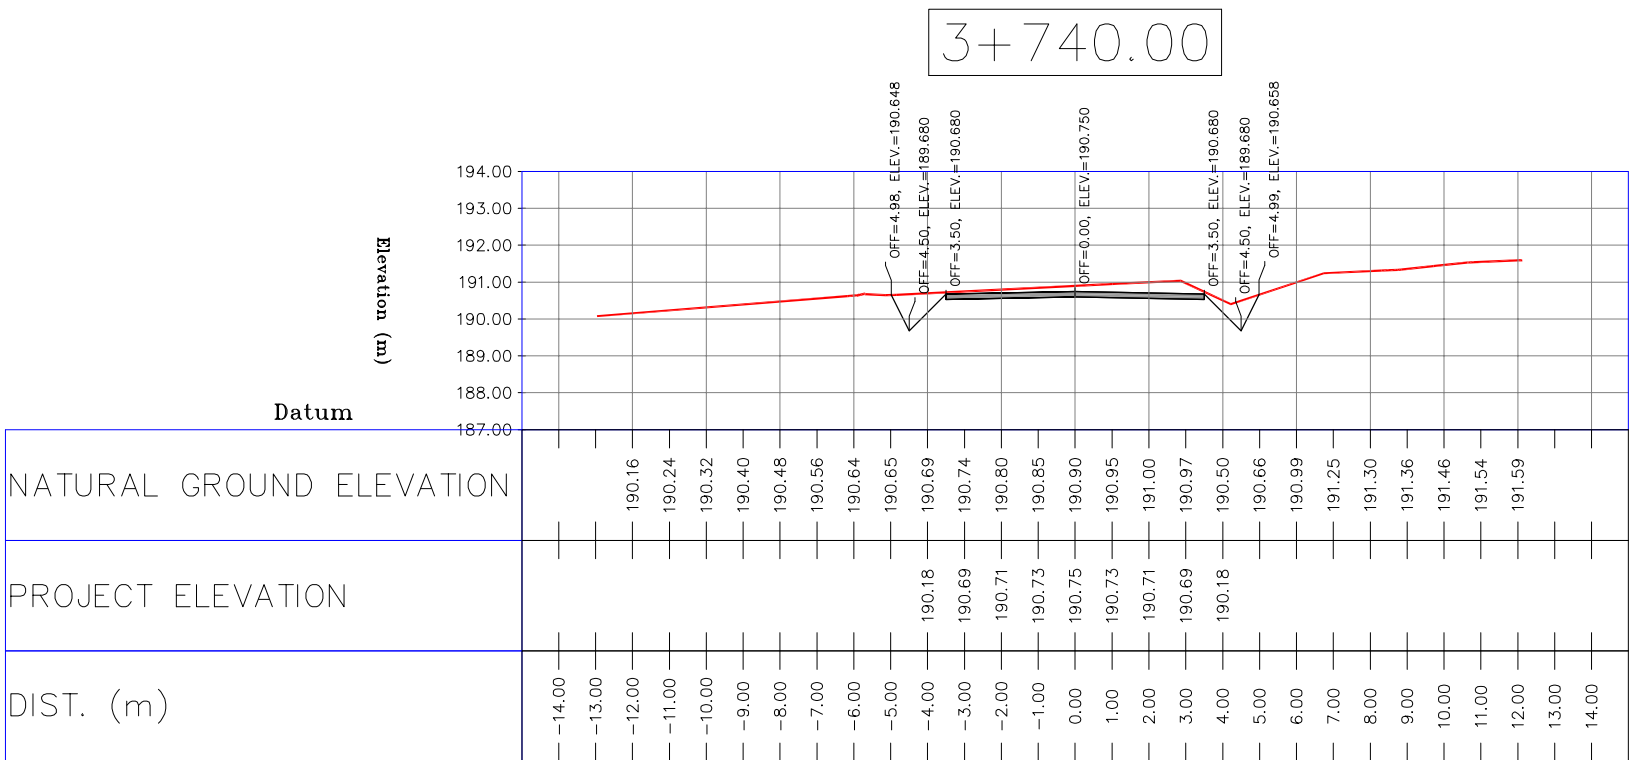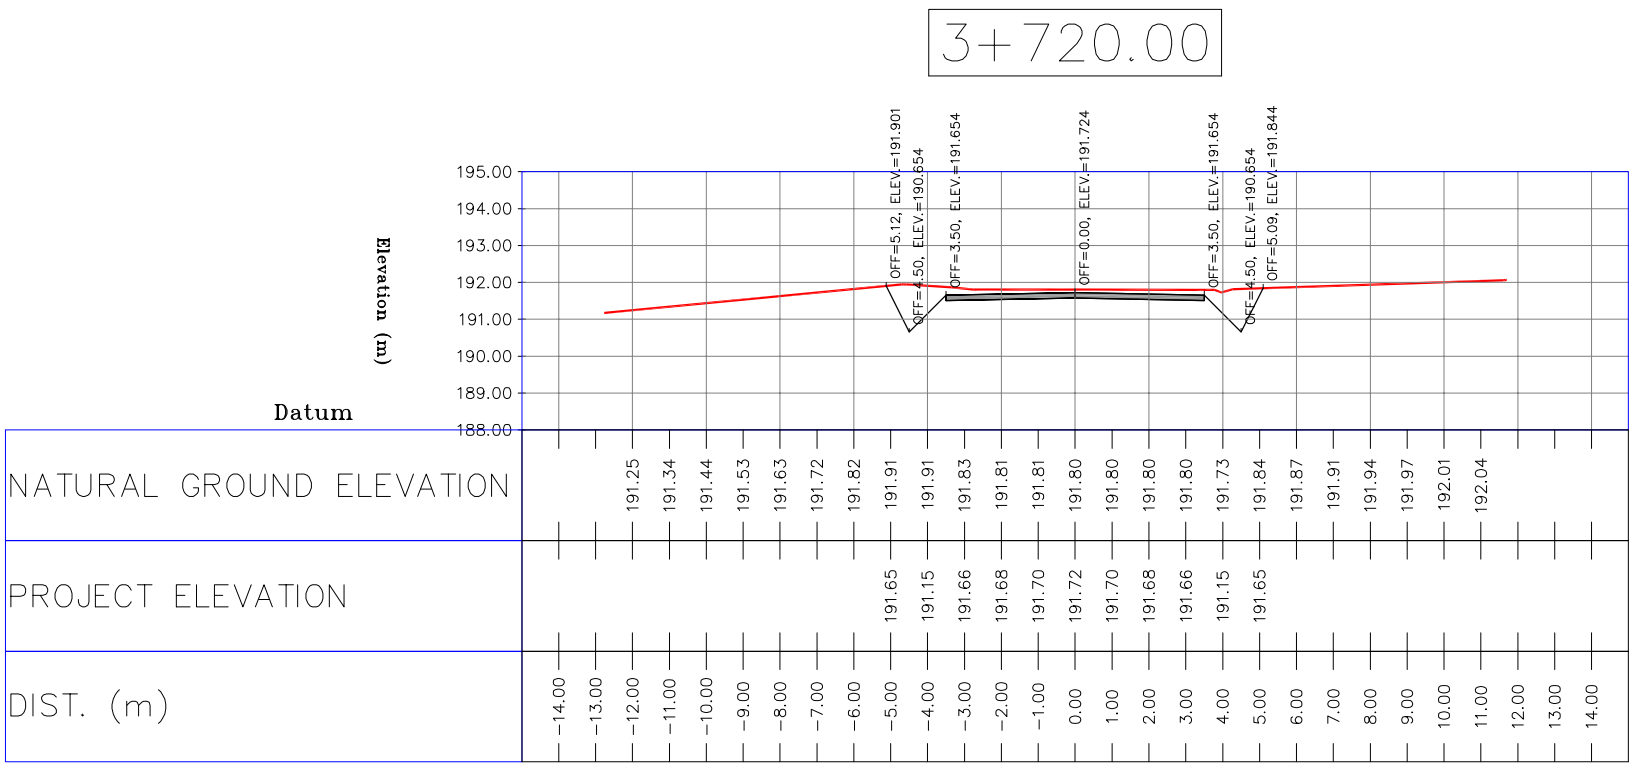

- NOTES
- 1-ALL COORDINATES AND ELEVATIONS ARE IN METER.
 - 2-ALL DRAWINGS SHALL BE CHECKED BY CONTRACTOR WITH RELATIVE DRAWINGS BEFORE

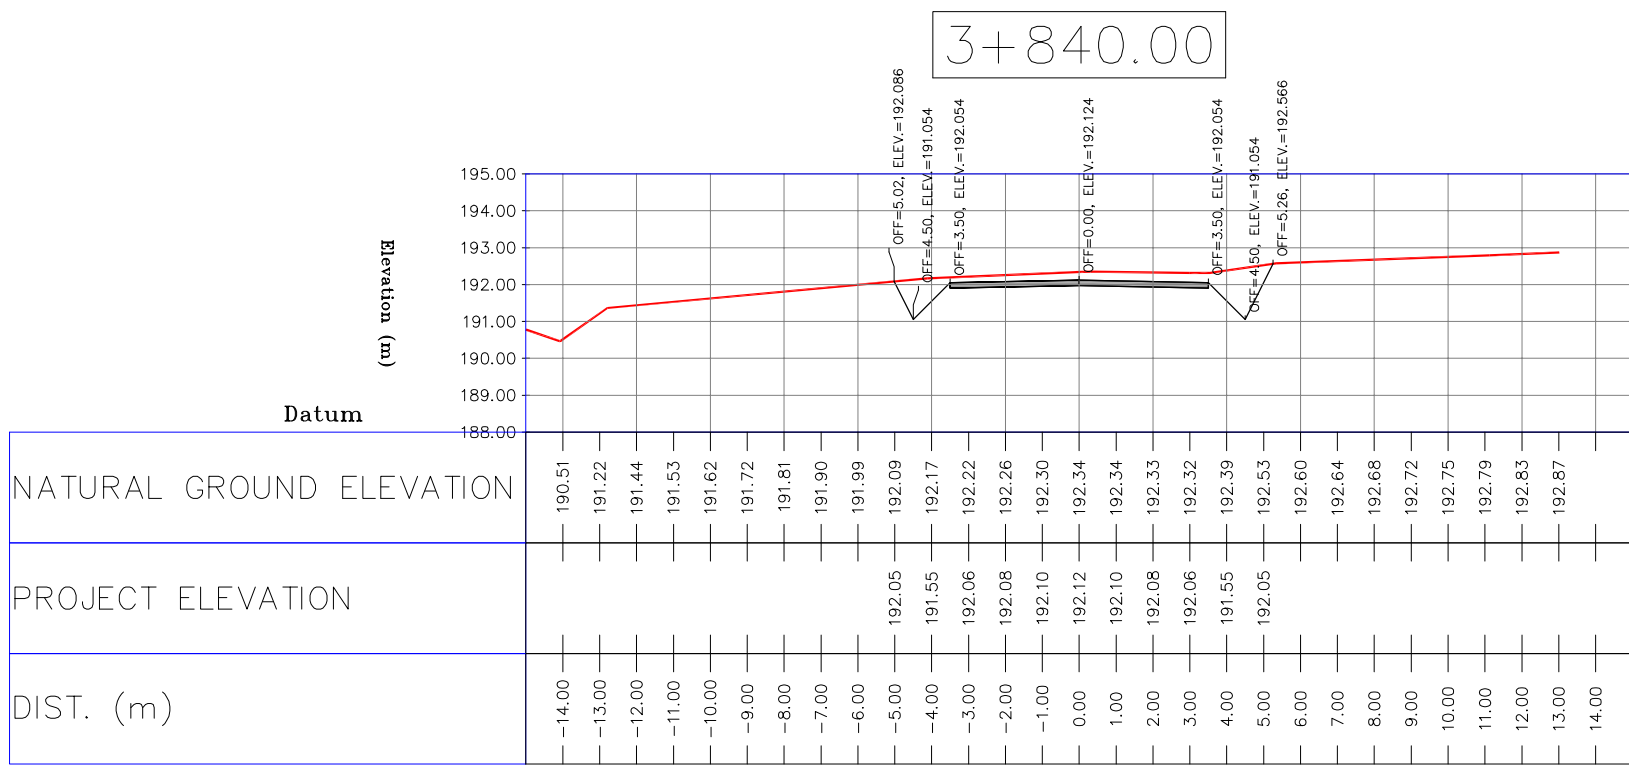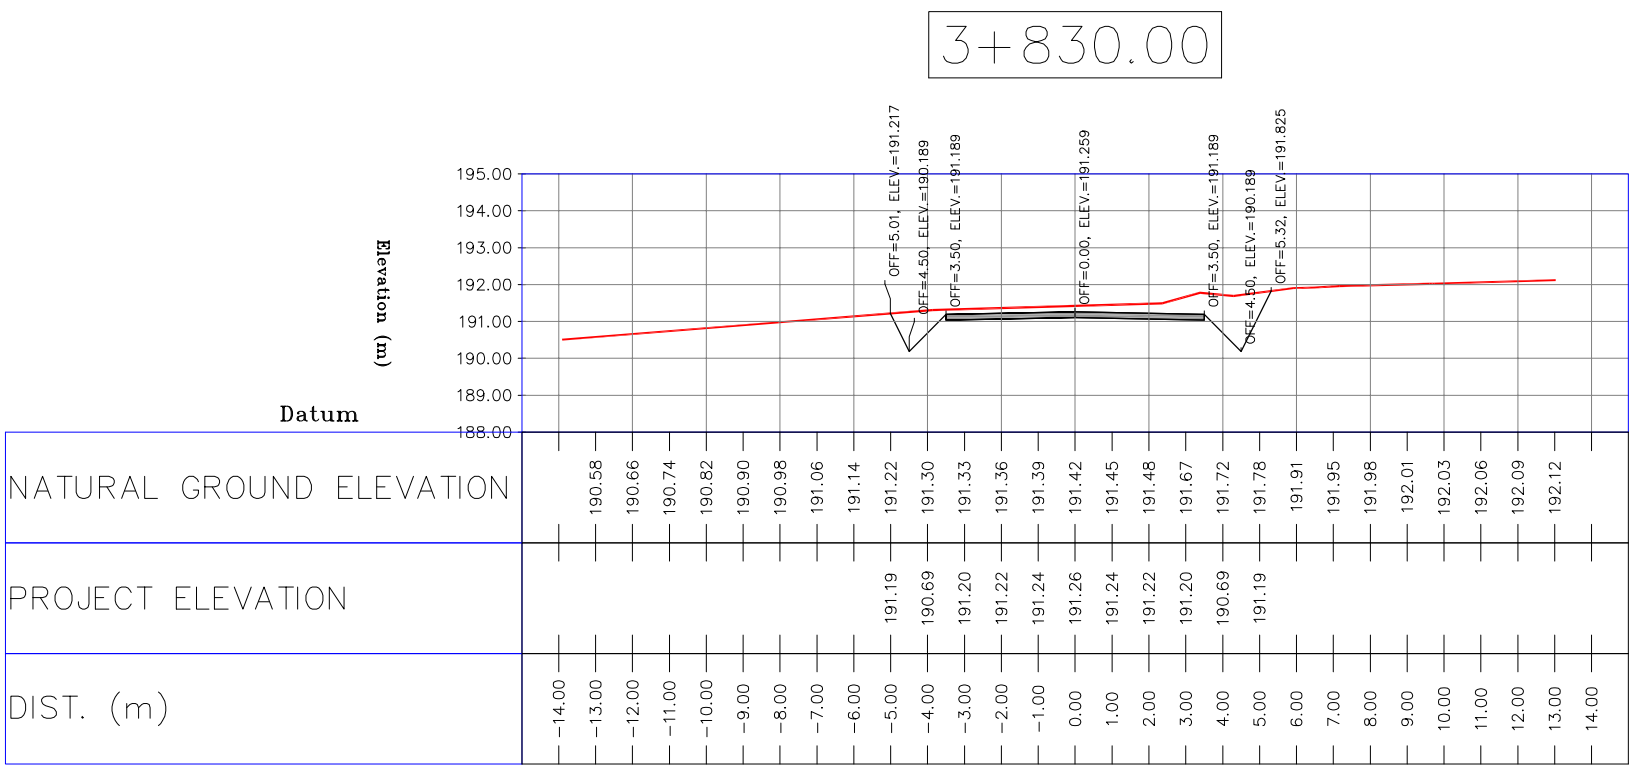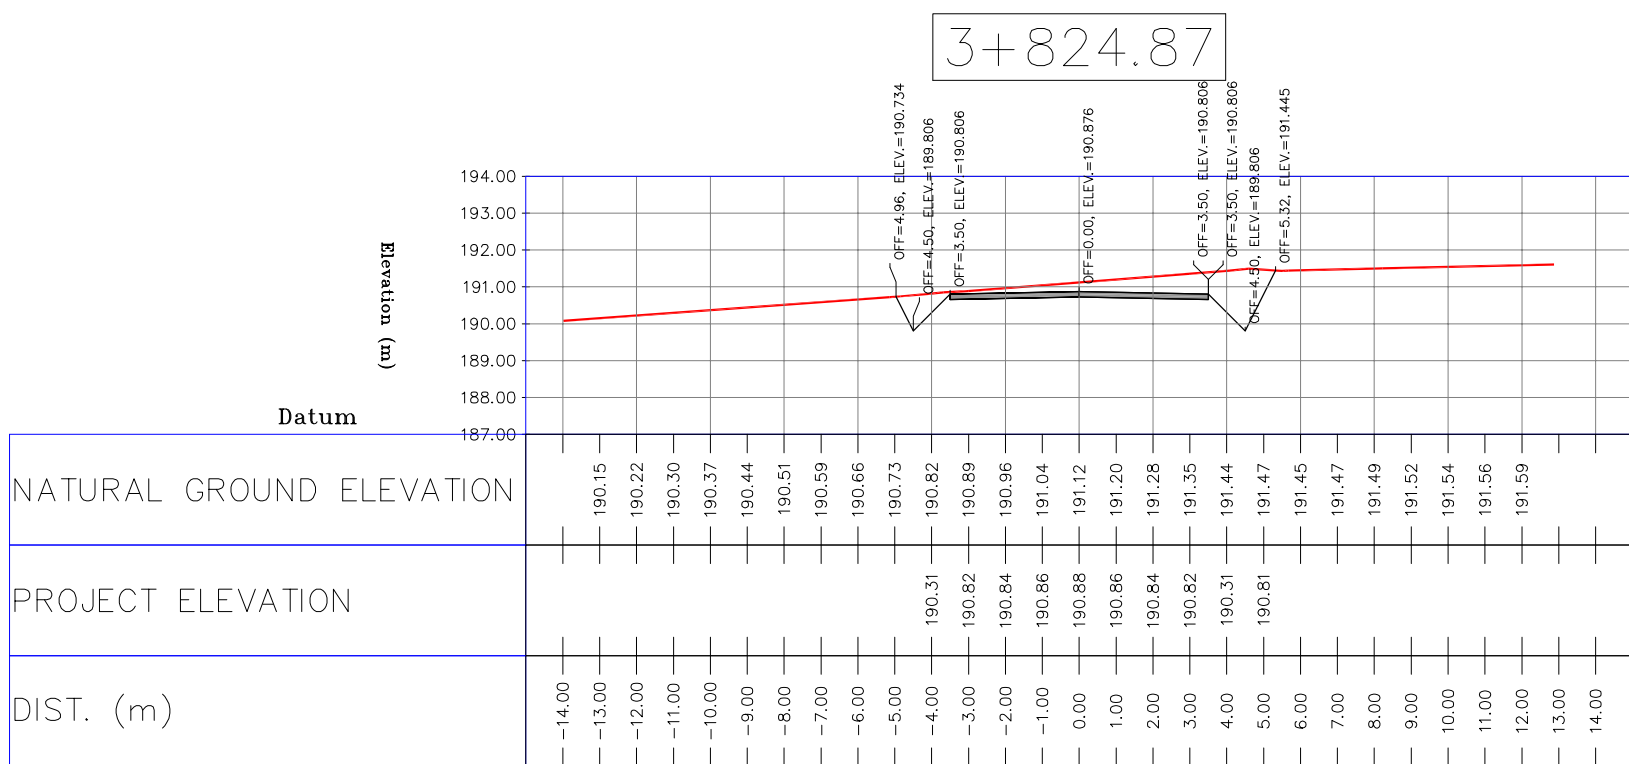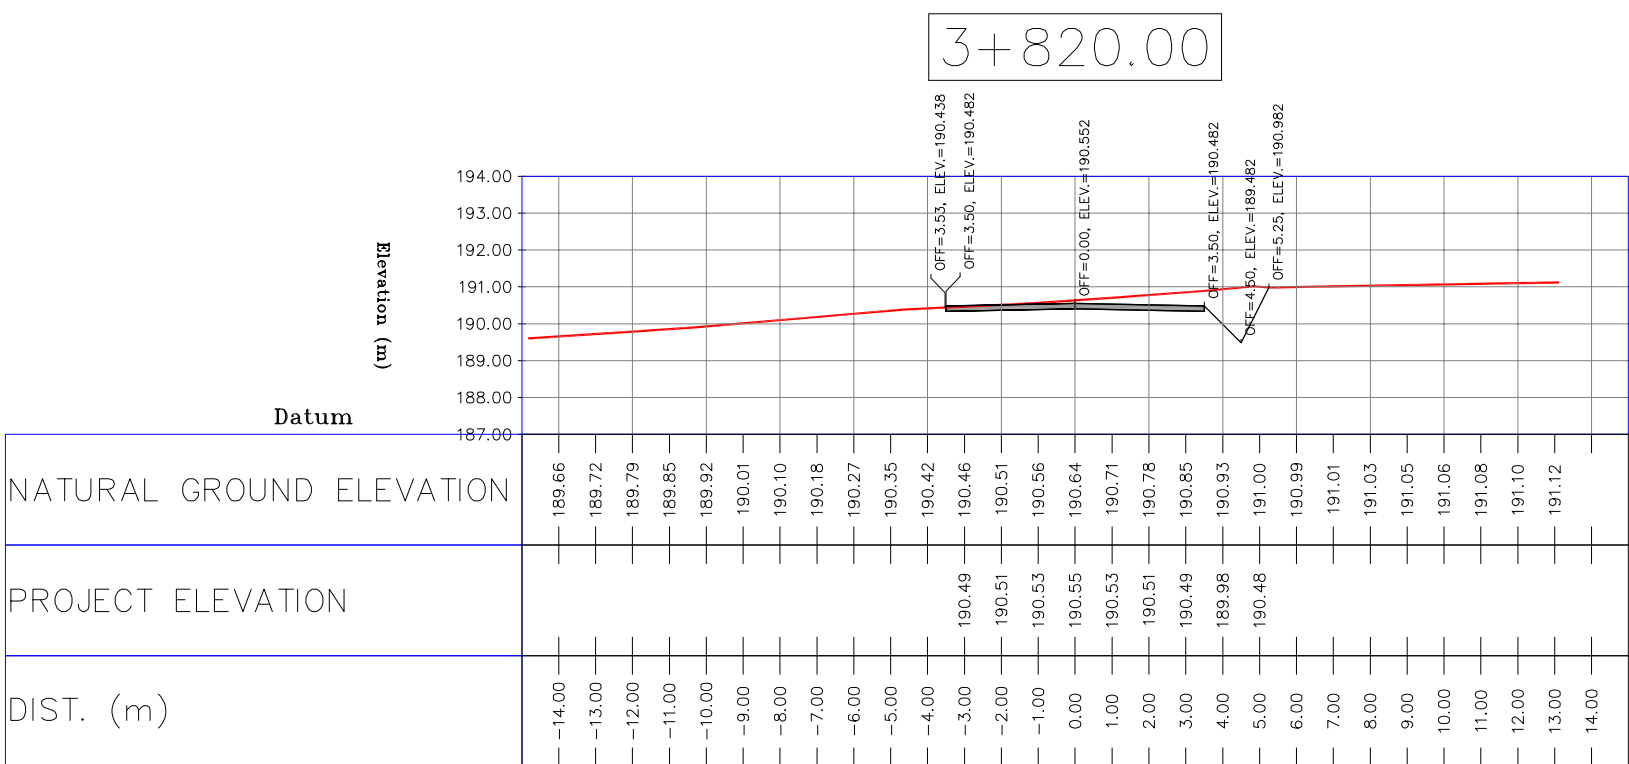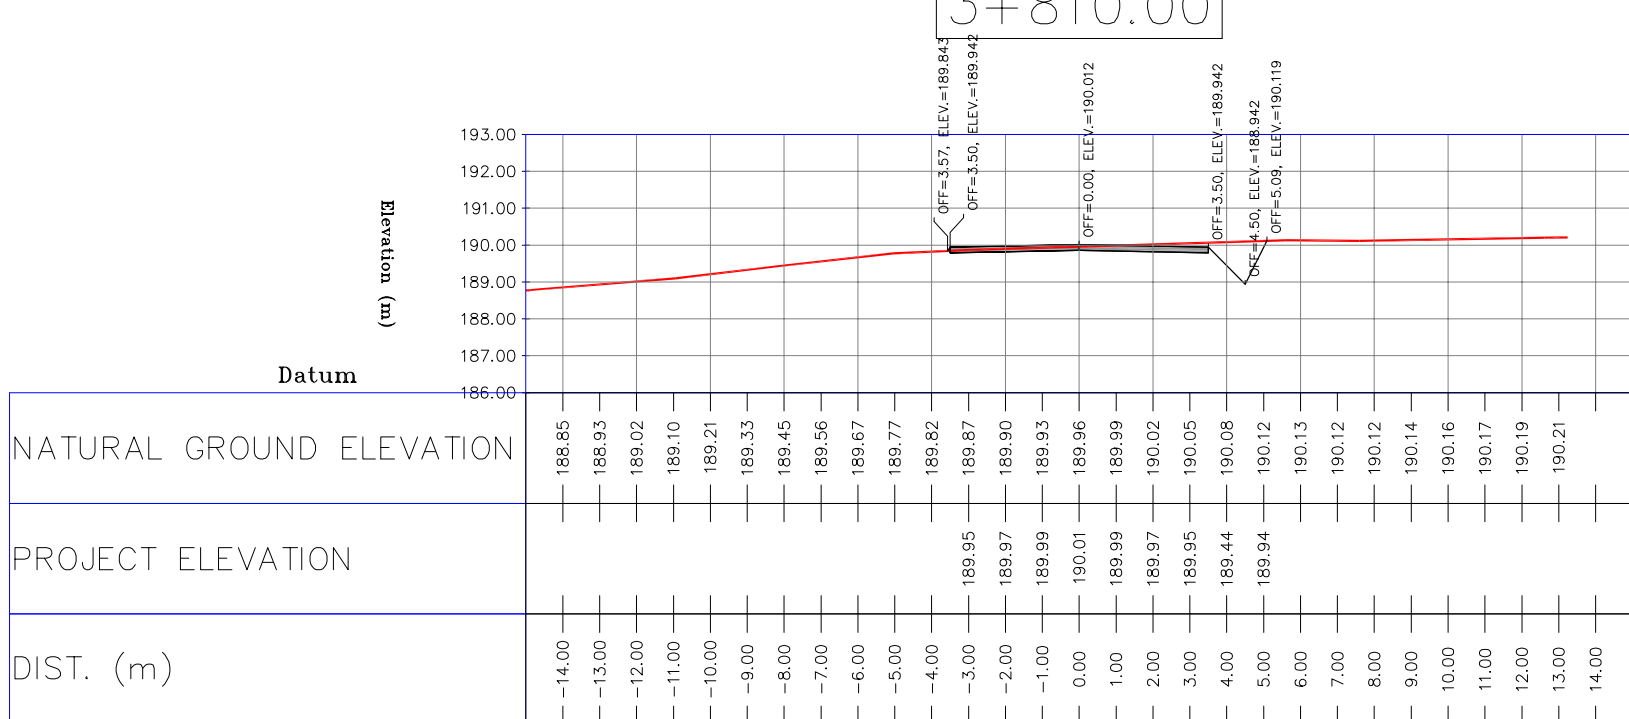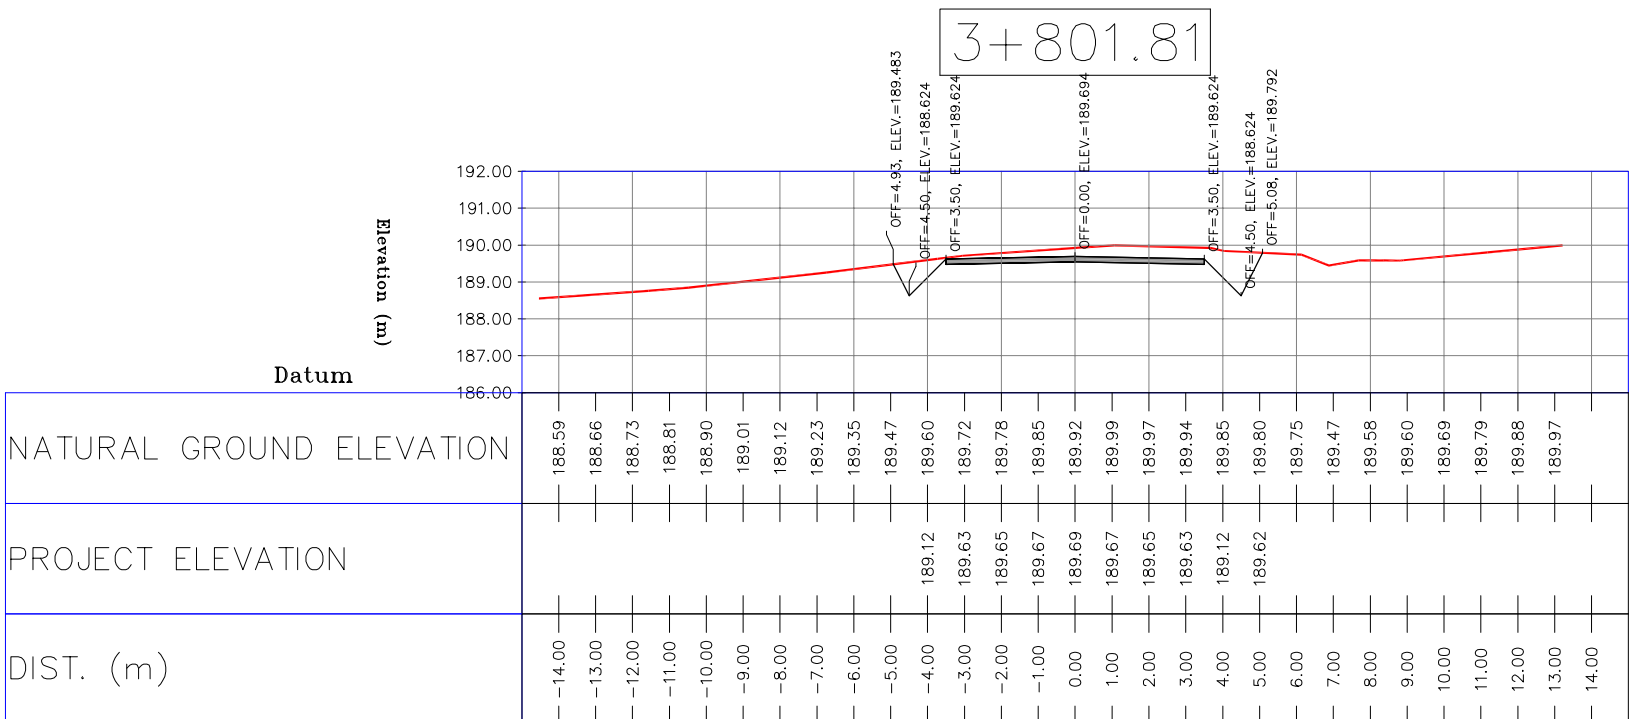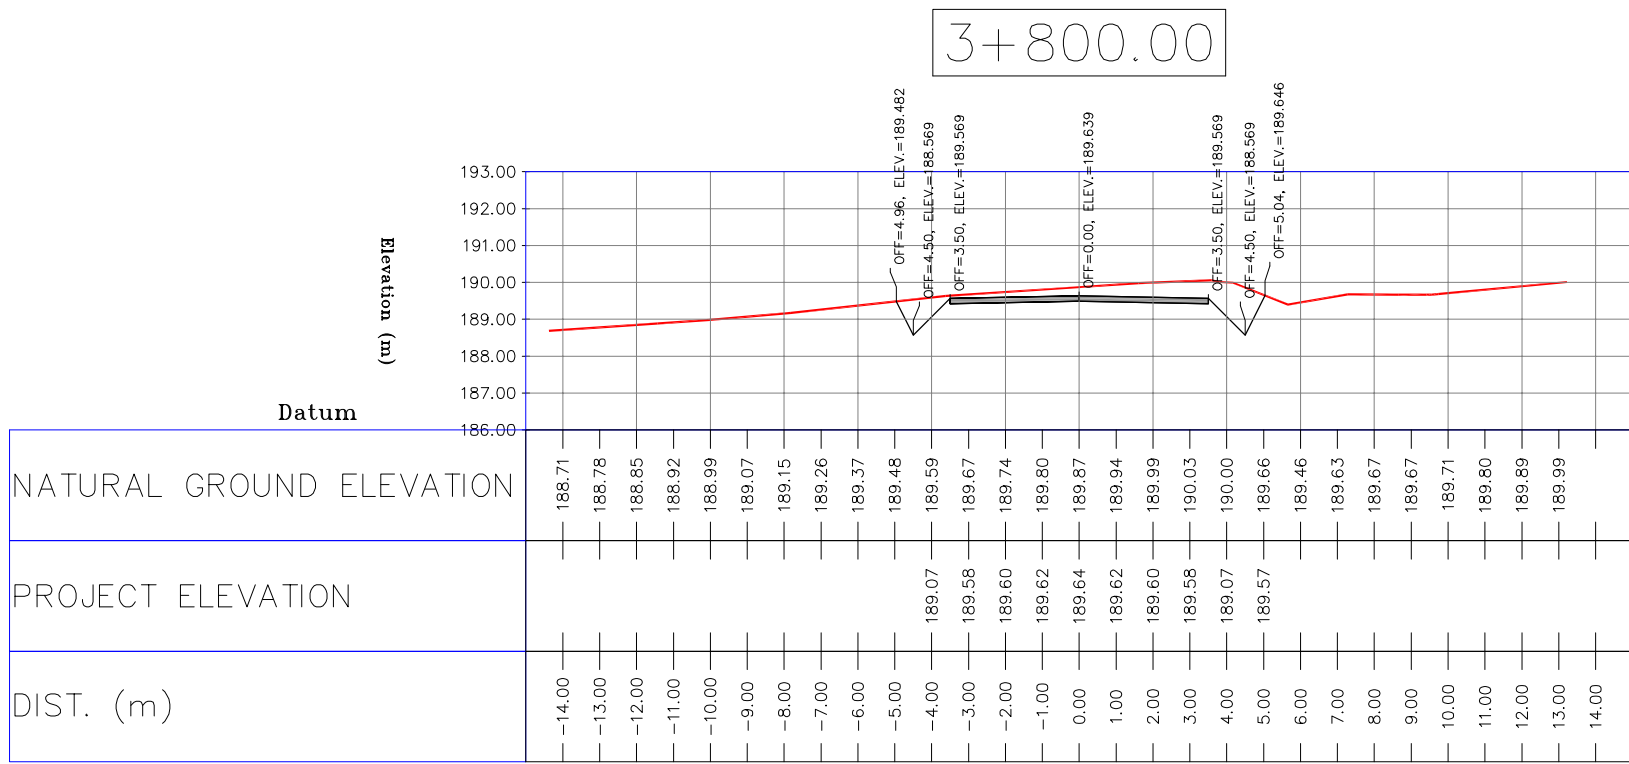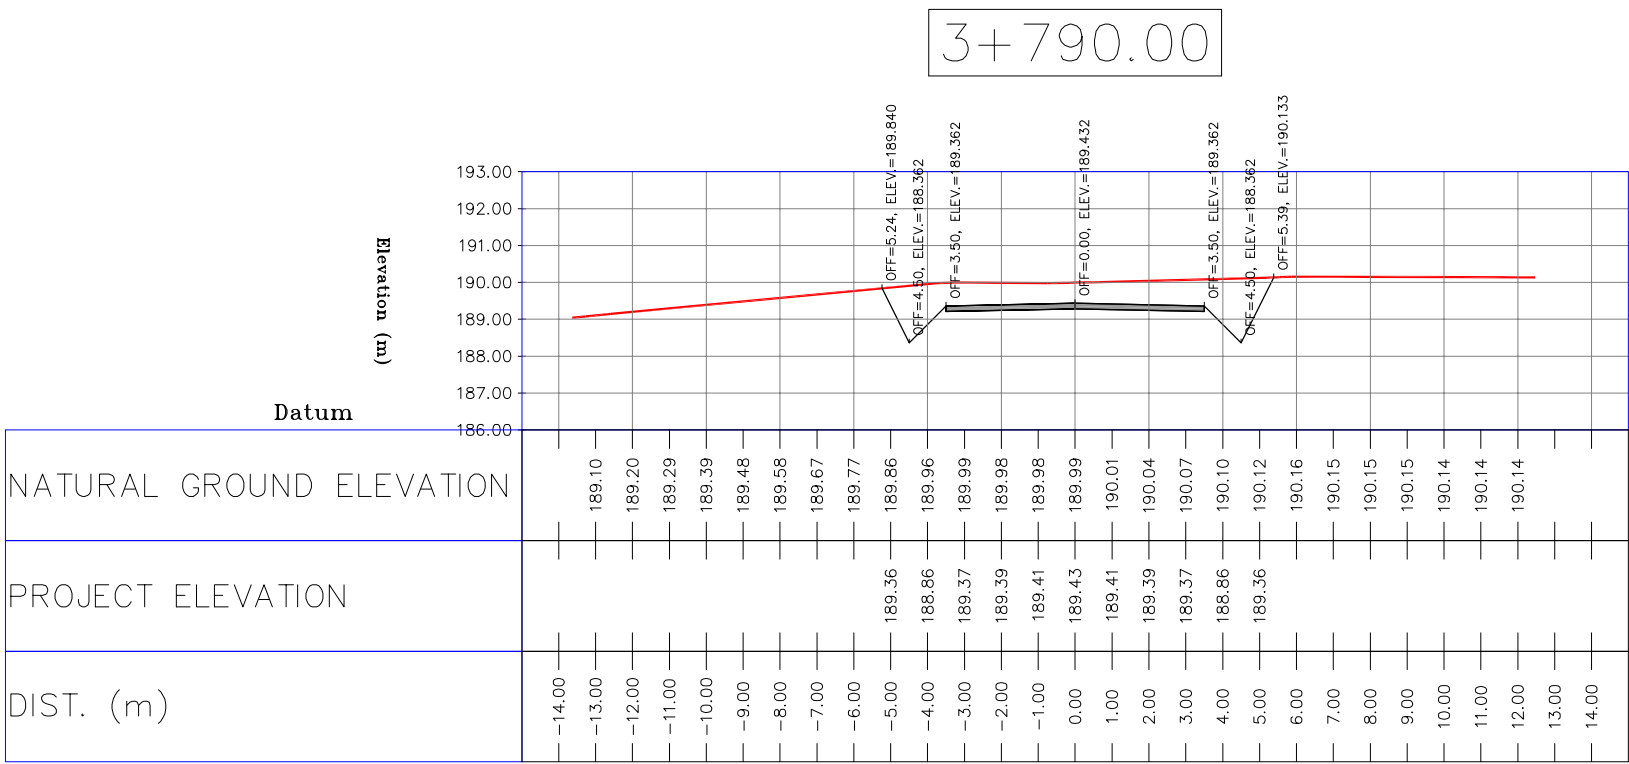


- NOTES
- 1-ALL COORDINATES AND ELEVATIONS ARE IN METER.
 - 2-ALL DRAWINGS SHALL BE CHECKED BY CONTRACTOR WITH RELATIVE DRAWINGS BEFORE CONSTRUCTION.
 - 3-GEODETIC PARAMETERS FOR COORDINATES ARE AS BELOW:
HORIZONTAL COORDINATE SYSTEM: WGS84/UTM ZONE 39
ELLIPSOID : WORLD GEODETIC SYSTEM 1984 (WGS84)
MAP PROJECTION: UNIVERSAL TRANSVERSE MERCATOR (UTM)
VERTICAL DATUM: MSL
 - 4-THE SUITABLE MATERIAL FOR FILLING SHALL BE COLLECTED BASED ON TO THE BELOW RULES:
 - PROJECT GEOTECHNICAL INVESTIGATION REPORT, BORROW MATERIALS AND SPECIFICATION STUDY PART.
 - "GENERAL SPECIFICATION FOR ROAD" NO. 101, SECTION 207, IRAN PLANNING AND BUDGET ORGANIZATION.
 - PROJECT GENERAL SPECIFICATION "SPECIFICATION FOR EARTH WORK" DOCUMENT NUMBER "BK-GNRL-PEDCO-000-CV-SP-0004".
 - GEOTECHNICAL REPORTS AND CLIENT'S SITE SUPERVISORY BODY RECOMMENDATIONS AND APPROVALS.
 - 5-BEFORE ANY EARTH WORK ACTIVITIES (CUT OR FILL), TOP AND UNSUITABLE SOIL (MARN,...) SHALL BE REMOVED AS GEOTECHNICAL RECOMMENDATION AND SUPERVISOR'S REQUIREMENTS.











LEGEND		
	WELL LOCATION	CANAL
	WELL	RIVER
	SITE	WATER COURSE
	CAMP SITE	CONTOURS
	ASPHALT ROAD	SPOT HEIGHT
	GRAVEL ROAD	BENCH MARK
	PROPOSED ROAD	BRIDGE
	DAYLIGHT	CULVERT

REFERENCE DRAWING	DRG. No.
General Civil Layout -BK14	BK-BK14-PEDCO-110-CV-PY-0001
Rough Grading Plan-BK14	BK-BK14-PEDCO-110-CV-PY-0003
Specification For Earth Work	BK-GNRL-PEDCO-000-CV-SP-0004
Standard Drawing For Slope Protection Details	BK-GNRL-PEDCO-000-CV-DW-0002
Geotechnical Investigation Report - BK14	BK-BK14-PEDCO-110-GT-RT-0001
Specification For Road & Paving	BK-GNRL-PEDCO-000-CV-SP-0002
MTO For Civil Works - BK14	BK-BK14-PEDCO-110-CV-MT-0001

ABBREVIATION
PT= POINT PVI= POINT OF VERTICAL INTERSECTION LVC= LENGTH OF VERTICAL CURVE BVCS= BEGIN OF VERTICAL CURVE STATION BVCE= BEGIN OF VERTICAL CURVE ELEVATION EVCS= END OF VERTICAL CURVE STATION EVCE= END OF VERTICAL CURVE ELEVATION

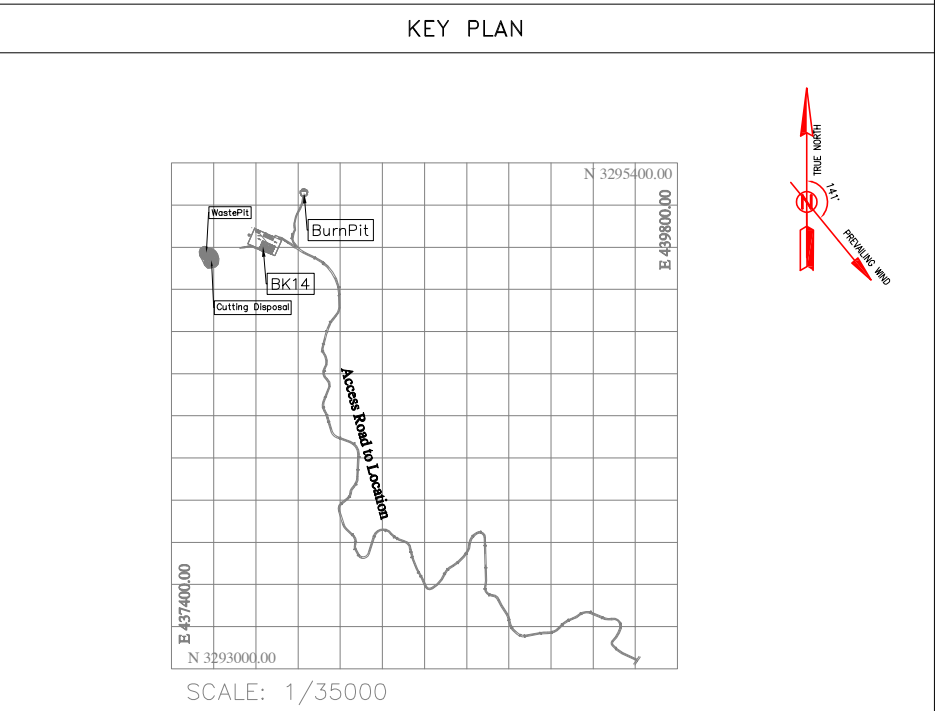

D02	MAR.2023	IFA	R.BERLOU	M.FAKHARIAN	M.MEHRSHAD	***	***	*****	***	*****	***	*****
D01	NOV.2022	IFA	R.BERLOU	M.FAKHARIAN	M.MEHRSHAD	***	REV.	DESCRIPTION	BY	DATE	BY	DATE
D00	OCT.2022	IFC	R.BERLOU	M.FAKHARIAN	M.MEHRSHAD	***			CHECKED	REV.	APPR.	
REV.	DATE	P.O.I.S	PREP.	CHK.	APP.	AUT.	اصل و کلیه نسخ این نقشه و حق اقتباس متعلق به شرکت ملی مناطق نفت خیز جنوب می باشد.					
PROJECT NAME: BINAK OILFIELD DEVELOPMENT/SUB-SURFACE WORK PACKAGES BK14 WHF MODIFICATIONS							THE ORIGINAL AND ALL COPIES OF THIS DRAWING TOGETHER WITH THE COPYRIGHT THEREIN ARE THE SOLE PROPERTY OF N.I.S.O.C./ FIELDS					
PROJECT NO.: 971020												
EPC CONTRACTOR:				EPD/EPC CONTRACTOR(GC):				BINAK OILFIELD DEVELOPMENT SUB-SURFACE WORK PACKAGES BK14 WHF MODIFICATIONS				
 HIRGAN ENERGY - DESIGN & INSPECTION COMPANIES				 PETROIRAN DEVELOPMENT COMPANY				DATE	SCALE	DRAWING BY	CHECKED BY	PROJECT ENG.
DRAWING TITLE: CIVIL AND STRUCTURAL DRAWINGS - BK14 ACCESS ROAD TRANSVERSAL SECTIONS							NO CONSTRUCTION PERMITTED UNLESS DRAWING APPROVED					
							APPROVED FOR CONSTRUCTION		BY:		DATE:	
SCALE	SIZE	DRAWING NO.		SHEET NO.	REV.	BUDGET REF.	LOCATION	SIZE	CLASS	SERIAL NO.	SHEET	REVISION
H=1:200 V=1:200	A1	BK-BK14-PEDCO-110-CV-DW-0001		89 OF 103	D01	053-073-9184	F	4	S	708209	89	D02

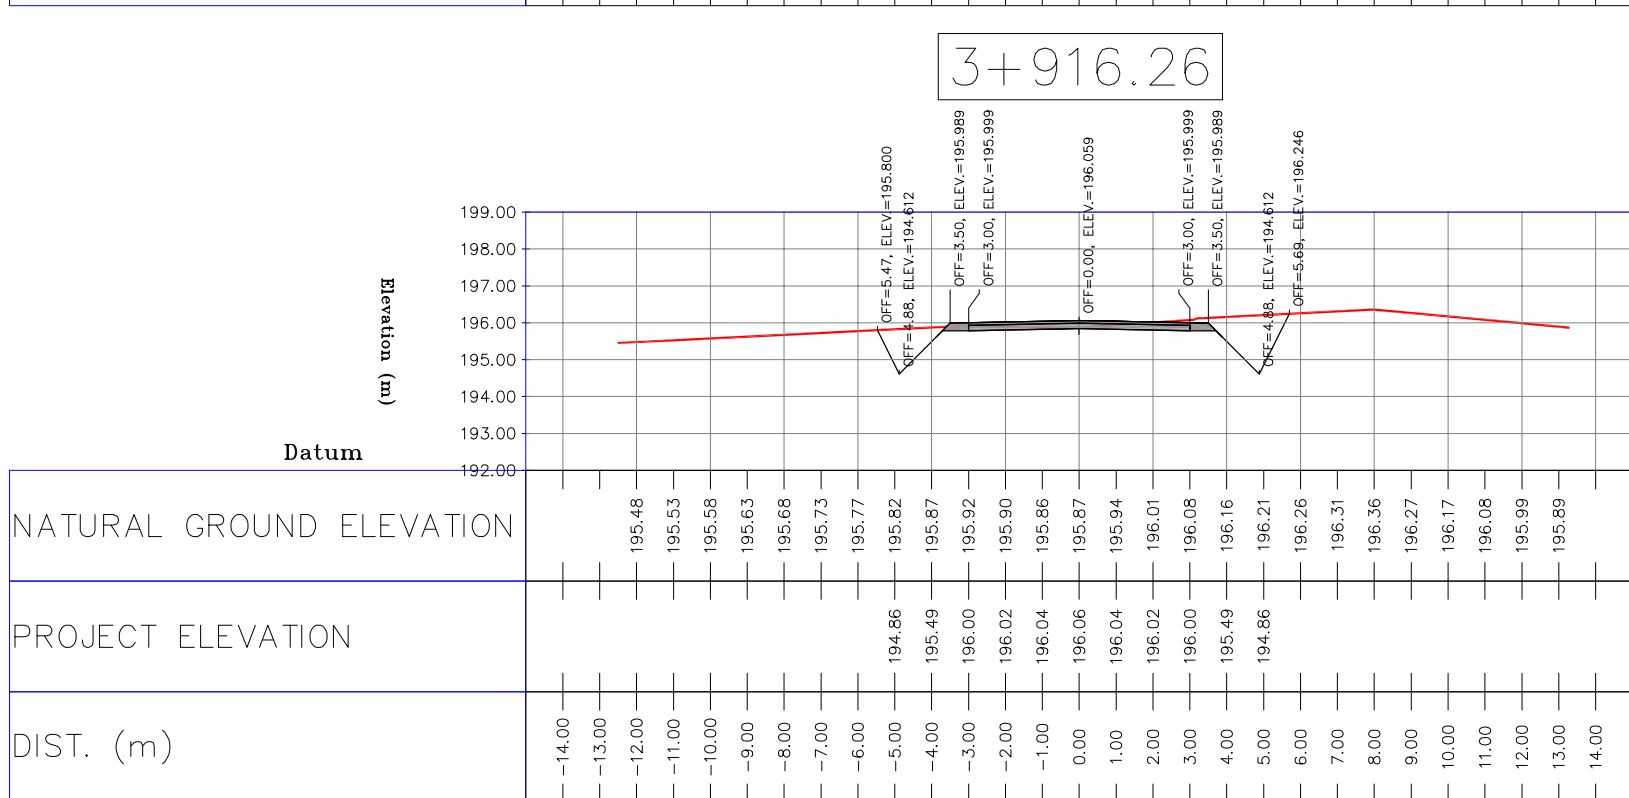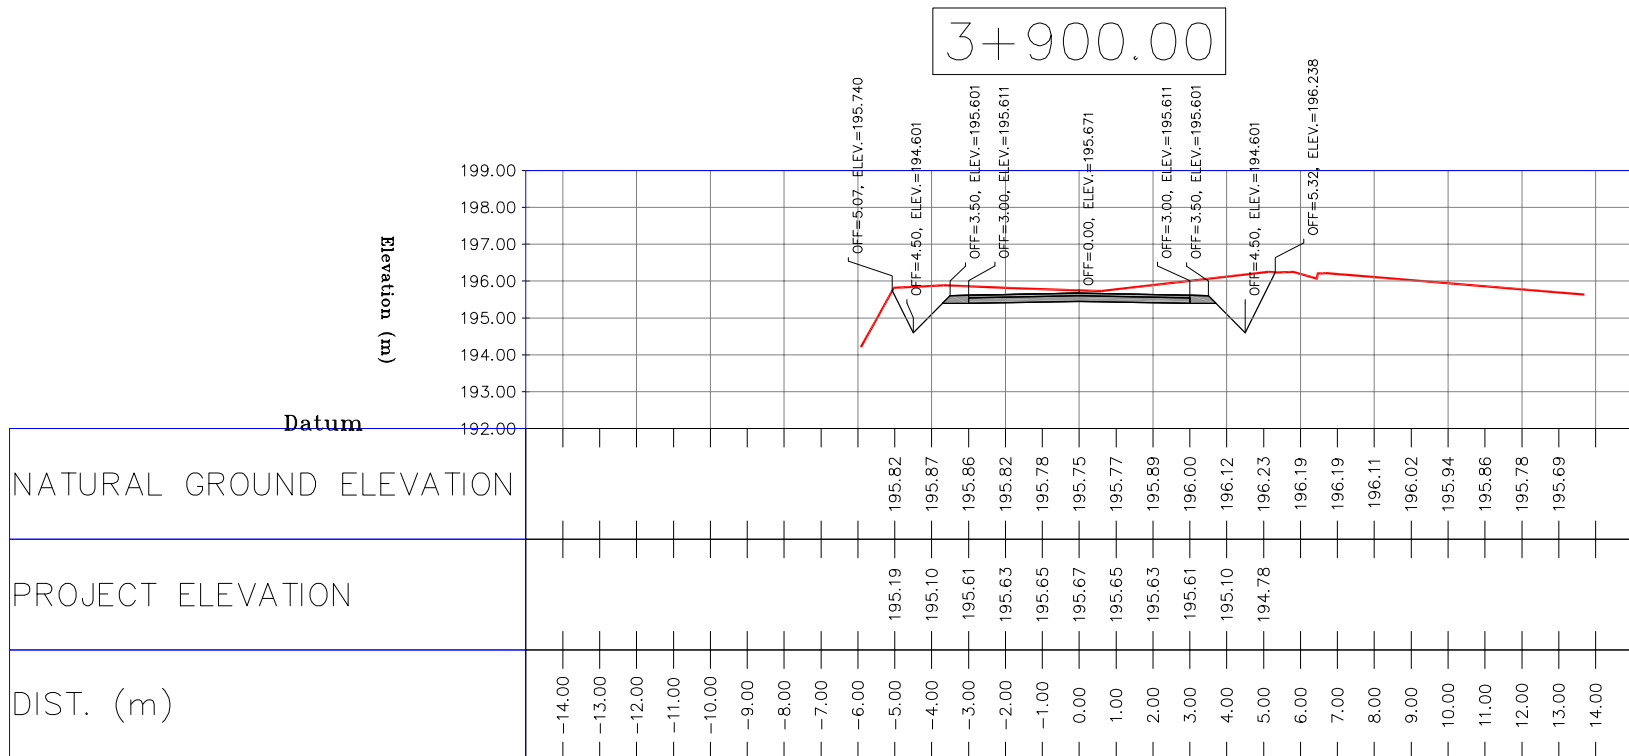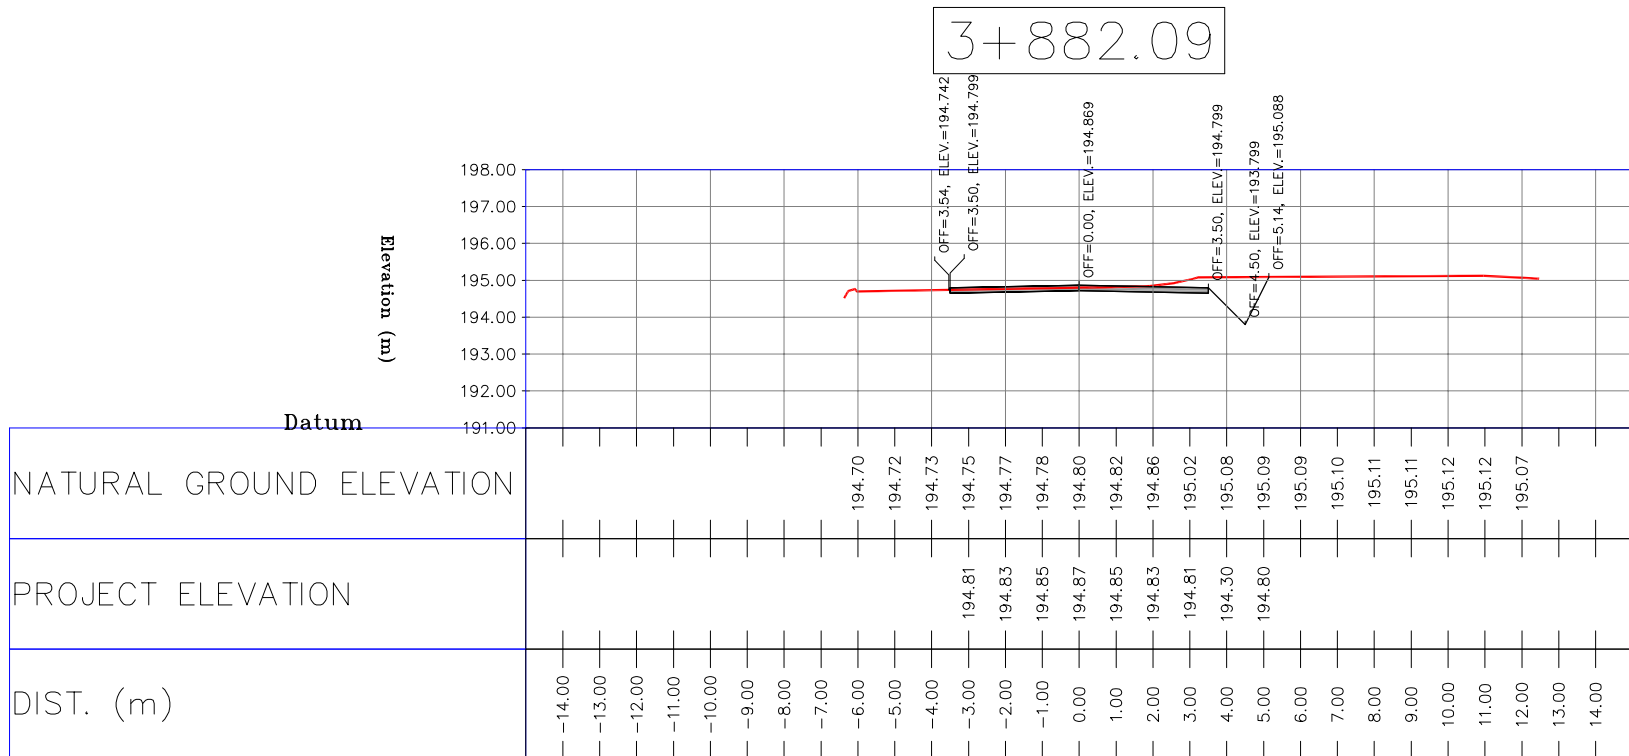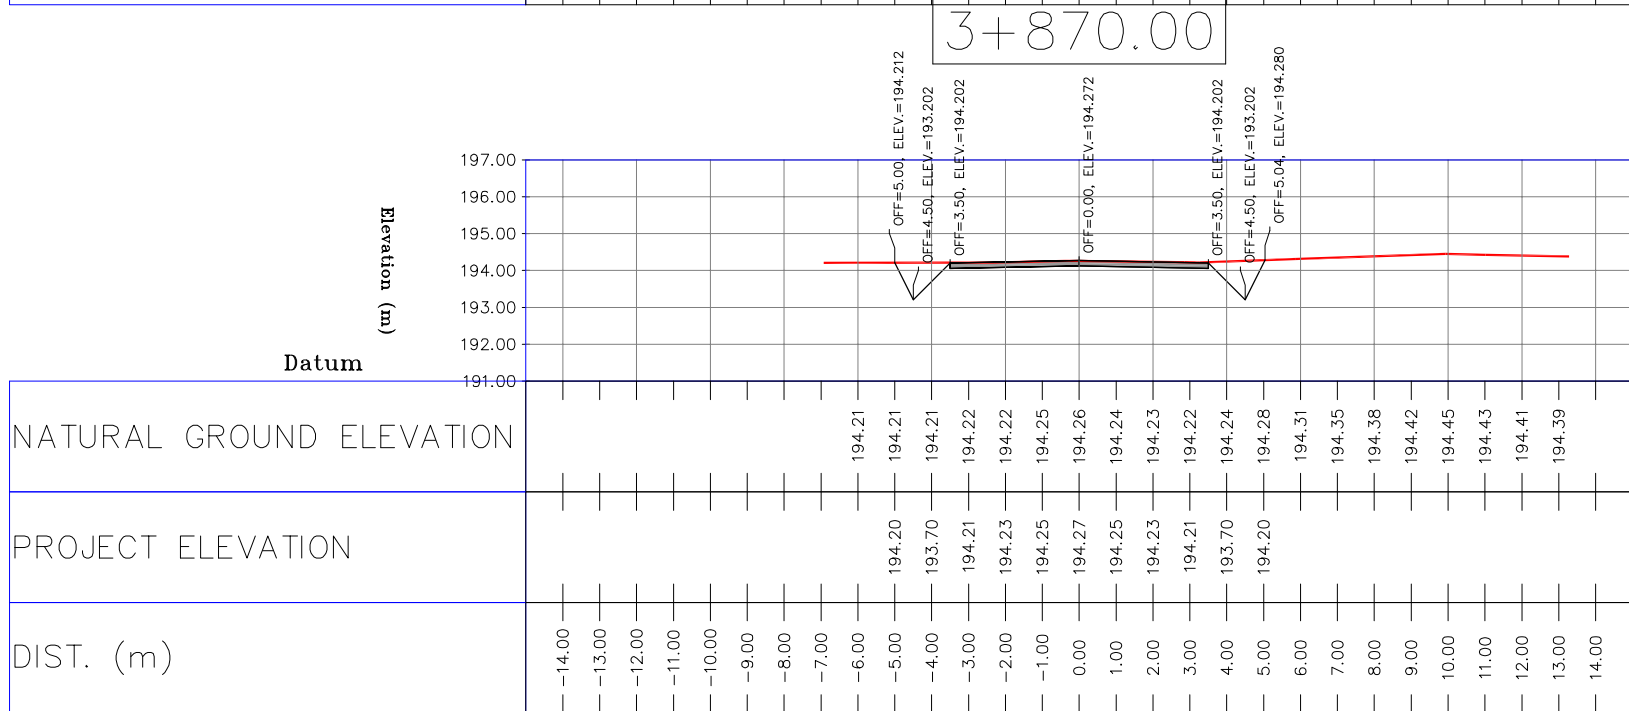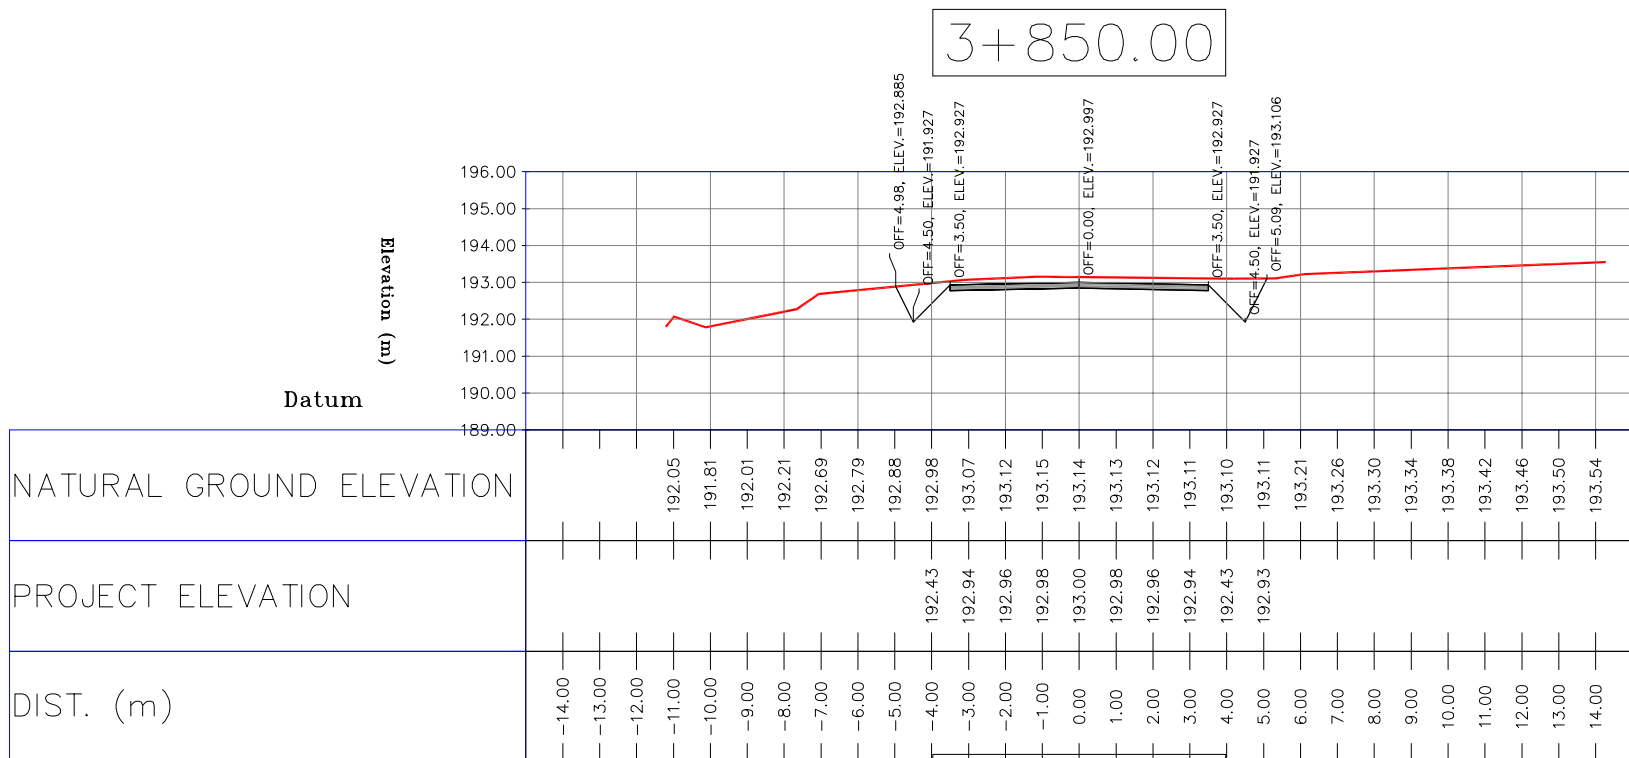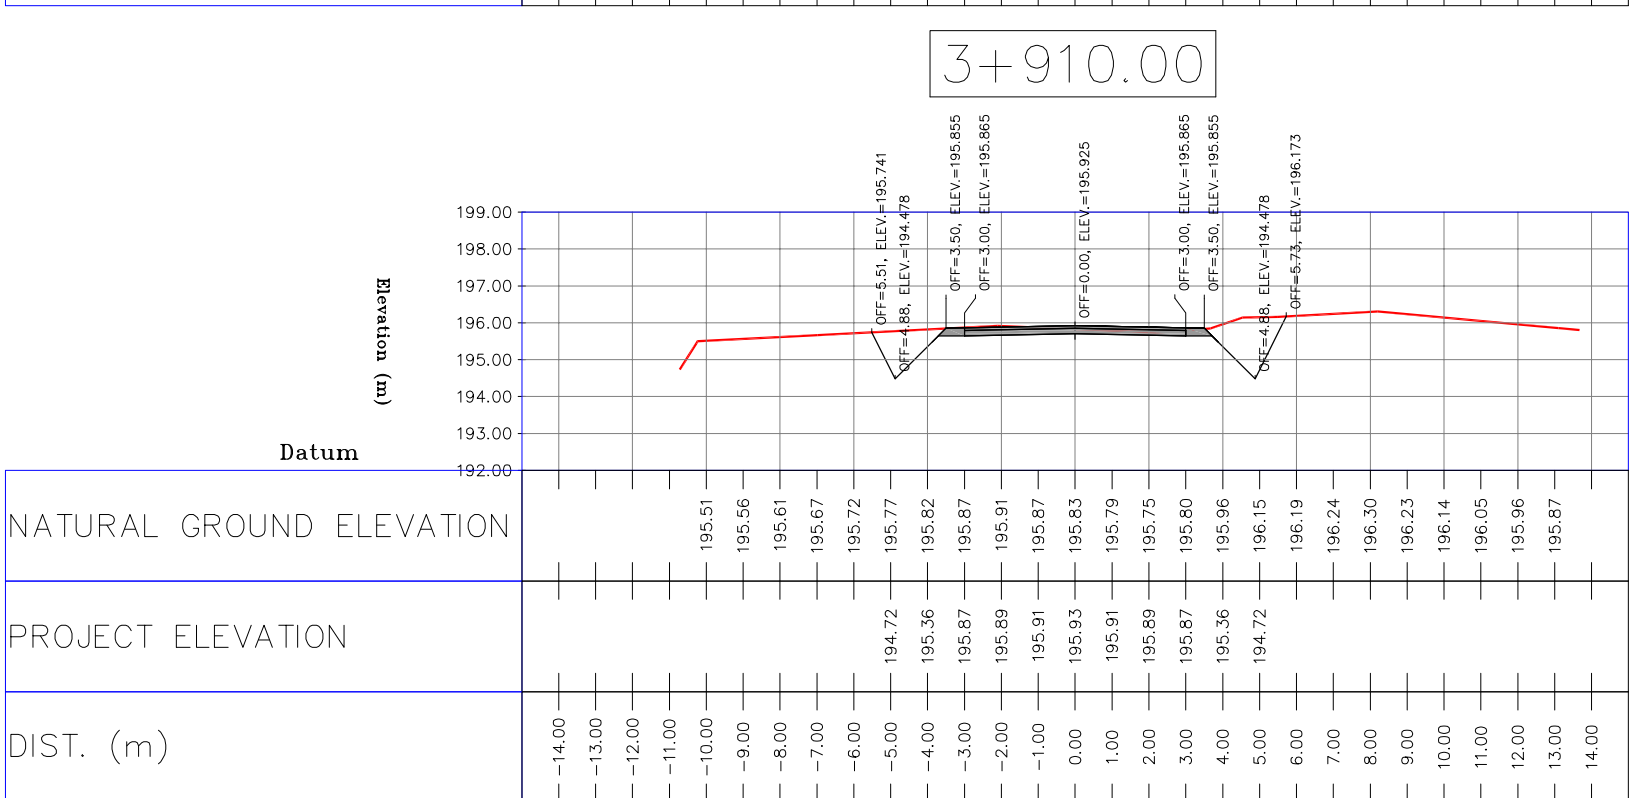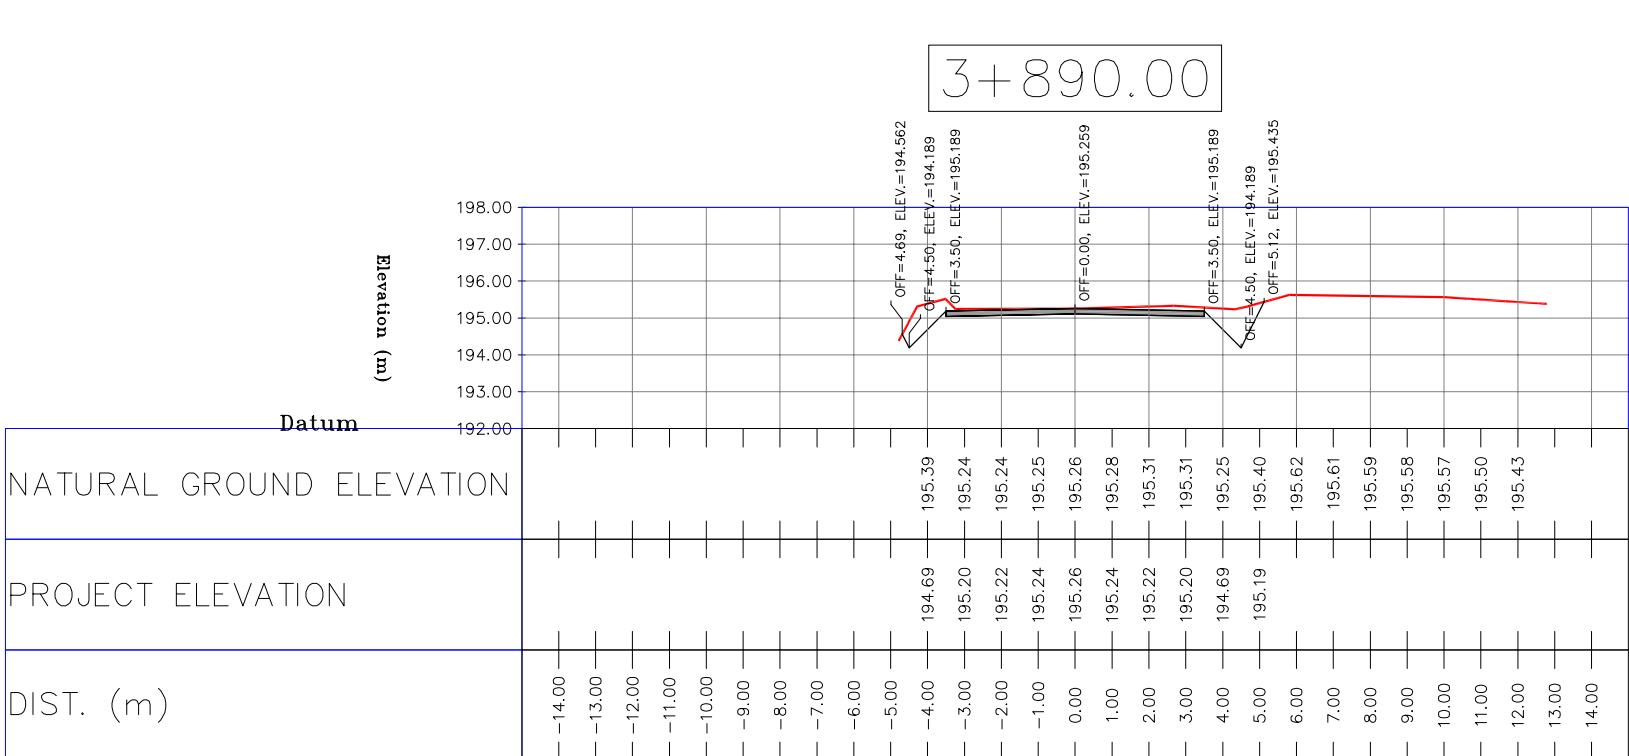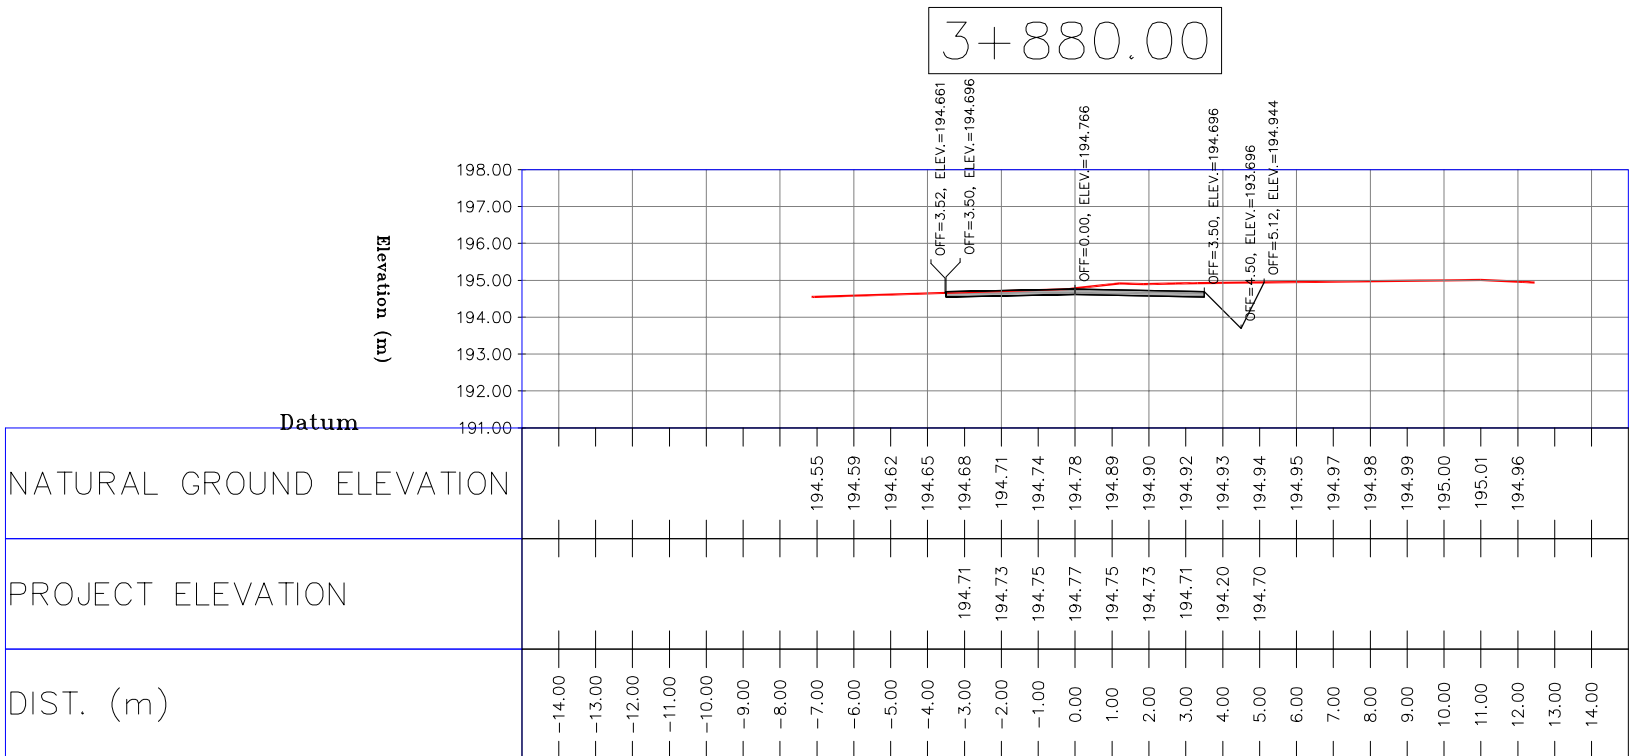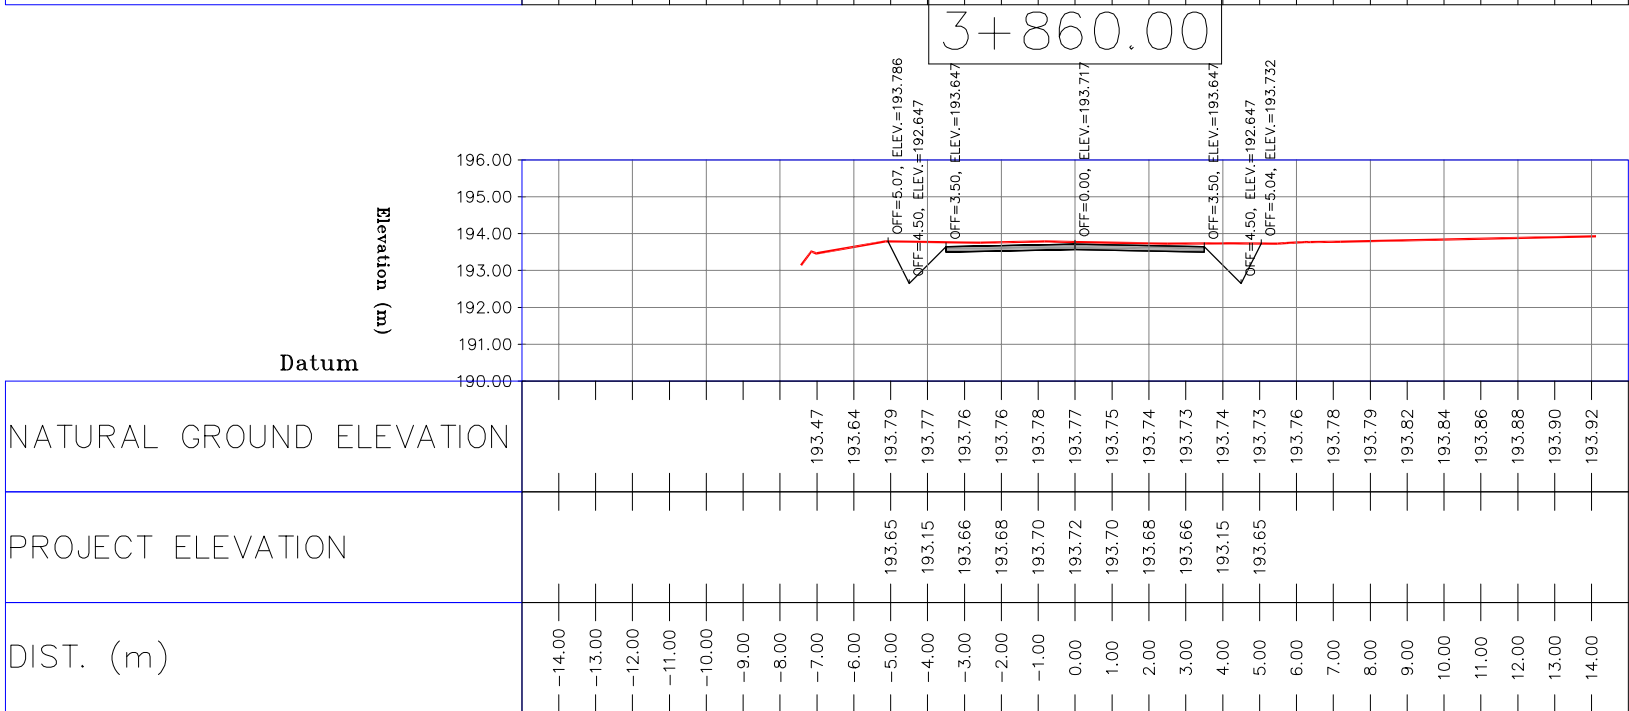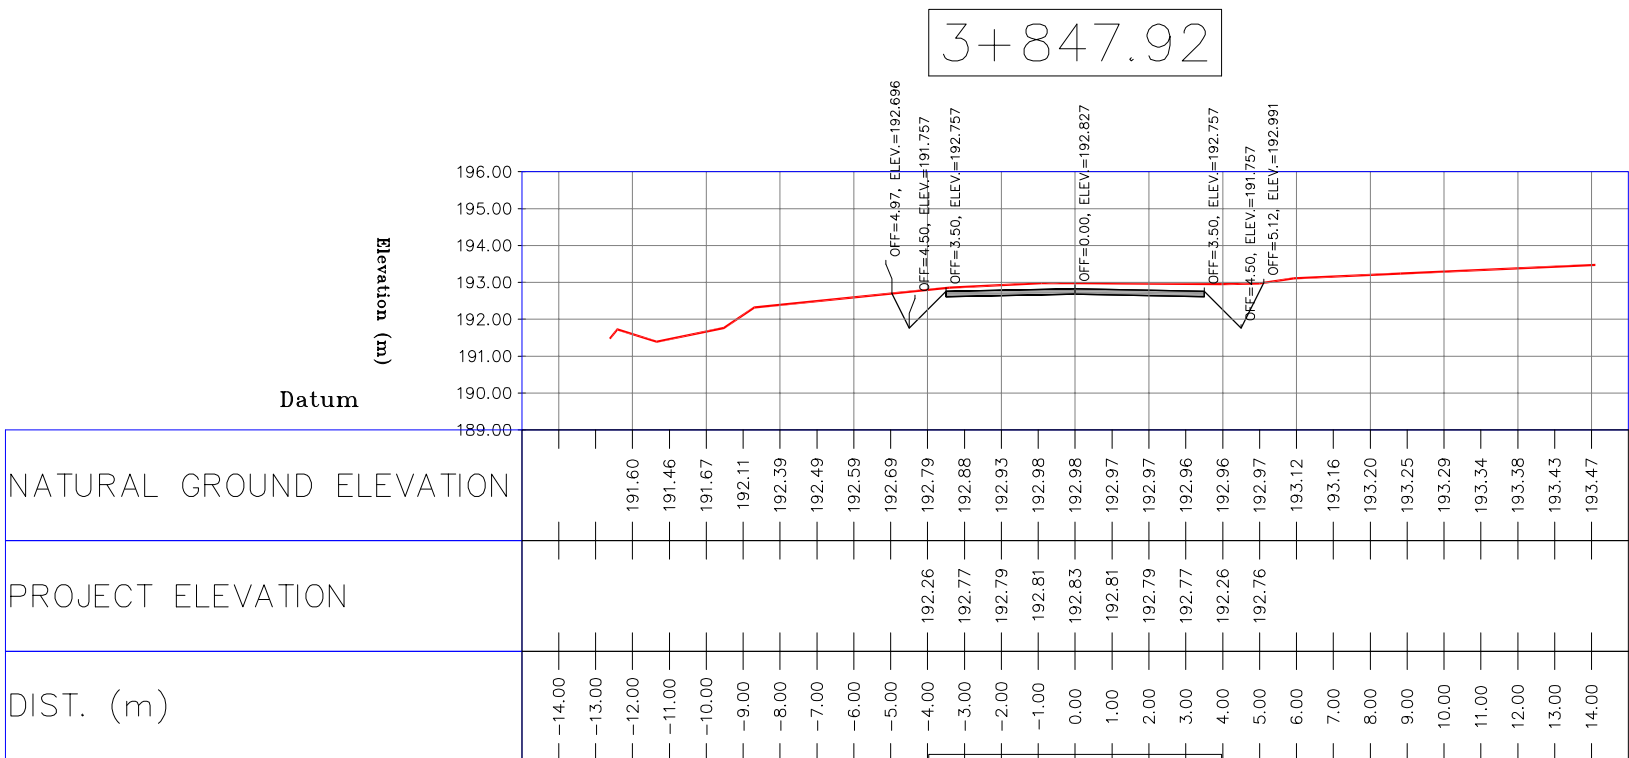


- NOTES
- 1-ALL COORDINATES AND ELEVATIONS ARE IN METER.
 - 2-ALL DRAWINGS SHALL BE CHECKED BY CONTRACTOR WITH RELATIVE DRAWINGS BEFORE CONSTRUCTION.
 - 3-GEODETIC PARAMETERS FOR COORDINATES ARE AS BELOW:
HORIZONTAL COORDINATE SYSTEM: WGS84/UTM ZONE 39
ELLIPSOID : WORLD GEODETIC SYSTEM 1984 (WGS84)
MAP PROJECTION: UNIVERSAL TRANSVERSE MERCATOR (UTM)
VERTICAL DATUM: MSL
 - 4-THE SUITABLE MATERIAL FOR FILLING SHALL BE COLLECTED BASED ON TO THE BELOW RULES:
 - PROJECT GEOTECHNICAL INVESTIGATION REPORT, BORROW MATERIALS AND SPECIFICATION STUDY PART.
 - "GENERAL SPECIFICATION FOR ROAD" NO. 101, SECTION 207, IRAN PLANNING AND BUDGET ORGANIZATION.
 - PROJECT GENERAL SPECIFICATION "SPECIFICATION FOR EARTH WORK" DOCUMENT NUMBER "BK-GNRL-PEDCO-000-CV-SP-0004".
 - GEOTECHNICAL REPORTS AND CLIENT'S SITE SUPERVISORY BODY RECOMMENDATIONS AND APPROVALS.
 - 5-BEFORE ANY EARTH WORK ACTIVITIES (CUT OR FILL), TOP AND UNSUITABLE SOIL (MARN,...) SHALL BE REMOVED AS GEOTECHNICAL RECOMMENDATION AND SUPERVISOR'S REQUIREMENTS.









LEGEND		
	WELL LOCATION	CANAL
	WELL	RIVER
	SITE	WATER COURSE
	CAMP SITE	CONTOURS
	ASPHALT ROAD	SPOT HEIGHT
	GRAVEL ROAD	BENCH MARK
	PROPOSED ROAD	BRIDGE
	DAYLIGHT	CULVERT









REFERENCE DRAWING	DRG. No.
General Civil Layout -BK14	BK-BK14-PEDCO-110-CV-PY-0001
Rough Grading Plan-BK14	BK-BK14-PEDCO-110-CV-PY-0003
Specification For Earth Work	BK-GNRL-PEDCO-000-CV-SP-0004
Standard Drawing For Slope Protection Details	BK-GNRL-PEDCO-000-CV-DW-0002
Geotechnical Investigation Report - BK14	BK-BK14-PEDCO-110-GT-BT-0001
Specification For Road & Paving	BK-GNRL-PEDCO-000-CV-SP-0002
MTO For Civil Works - BK14	BK-BK14-PEDCO-110-CV-WT-0001

ABBREVIATION	
PT=	POINT
PVI=	POINT OF VERTICAL INTERSECTION
LVC=	LENGTH OF VERTICAL CURVE
BVCS=	BEGIN OF VERTICAL CURVE STATION
BVCE=	BEGIN OF VERTICAL CURVE ELEVATION
EVCS=	END OF VERTICAL CURVE STATION
EVCE=	END OF VERTICAL CURVE ELEVATION

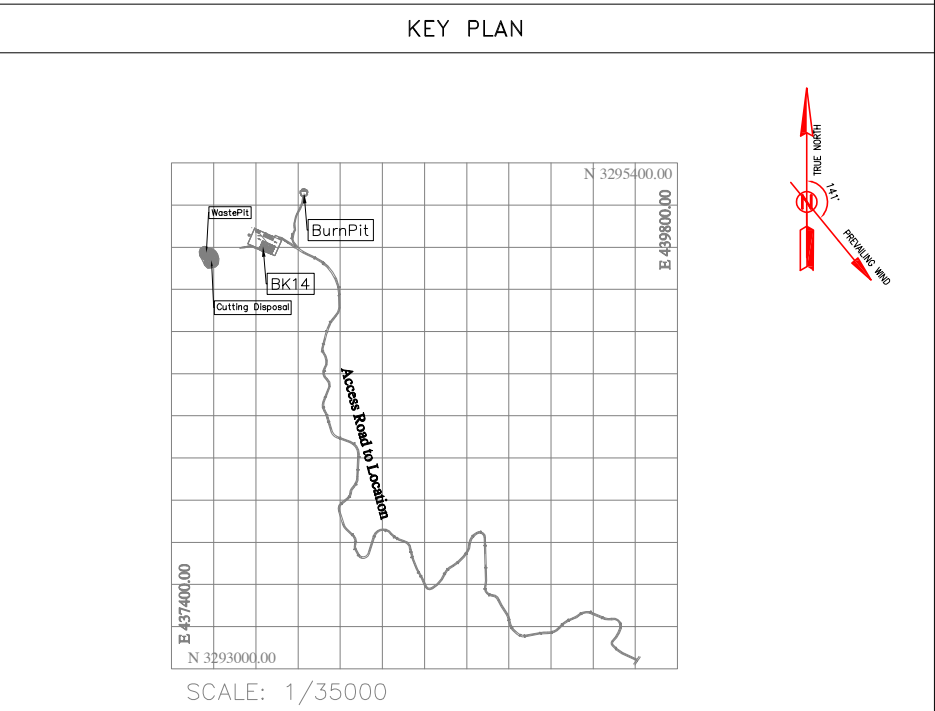

D02	MAR.2023	IFA	R.BERLOUE	M.FAKHARIAN	M.MEHRSHAD	***	***	*****	***	*****	***	*****						
D01	NOV.2022	IFA	R.BERLOUE	M.FAKHARIAN	M.MEHRSHAD	***	REV.	DESCRIPTION	BY	DATE	BY	DATE						
D00	OCT.2022	IFC	R.BERLOUE	M.FAKHARIAN	M.MEHRSHAD	***			CHECKED		REV. APPR.							
REV.	DATE	P.O.I.S	PREP.	CHK.	APP.	AUT.	اصل و کلیه نسخ این نقشه و حق اقتباس متعلق به شرکت ملی مناطق نفت خیز جنوب می باشد.											
PROJECT NAME:			BINAK OILFIELD DEVELOPMENT/SUB-SURFACE WORK PACKAGES BK14 WHF MODIFICATIONS															
PROJECT NO.:			971020															
EPC CONTRACTOR:			EPD/EPC CONTRACTOR(GC):															
 HIRGAN ENERGY ~ DESIGN & INSPECTION COMPANIES			 PEDCO			 PETROIRAN DEVELOPMENT COMPANY			BINAK OILFIELD DEVELOPMENT SUB-SURFACE WORK PACKAGES BK14 WHF MODIFICATIONS									
									DATE				SCALE	DRAWING BY	CHECKED BY	PROJECT ENG.		
									NO CONSTRUCTION PERMITTED UNLESS DRAWING APPROVED									
DRAWING TITLE:			CIVIL AND STRUCTURAL DRAWINGS ~ BK14 ACCESS ROAD TRANSVERSAL SECTIONS						BUDGET REF.				LOCATION	SIZE	CLASS	SERIAL NO.	SHEET	REVISION
SCALE	SIZE	DRAWING NO.			SHEET NO.	REV.	053-073-9184		F	4	S	708209		90	D02			
H=1:200 V=1:200	A1	BK-BK14-PEDCO-110-CV-DW-0001			90 OF 103	D01												

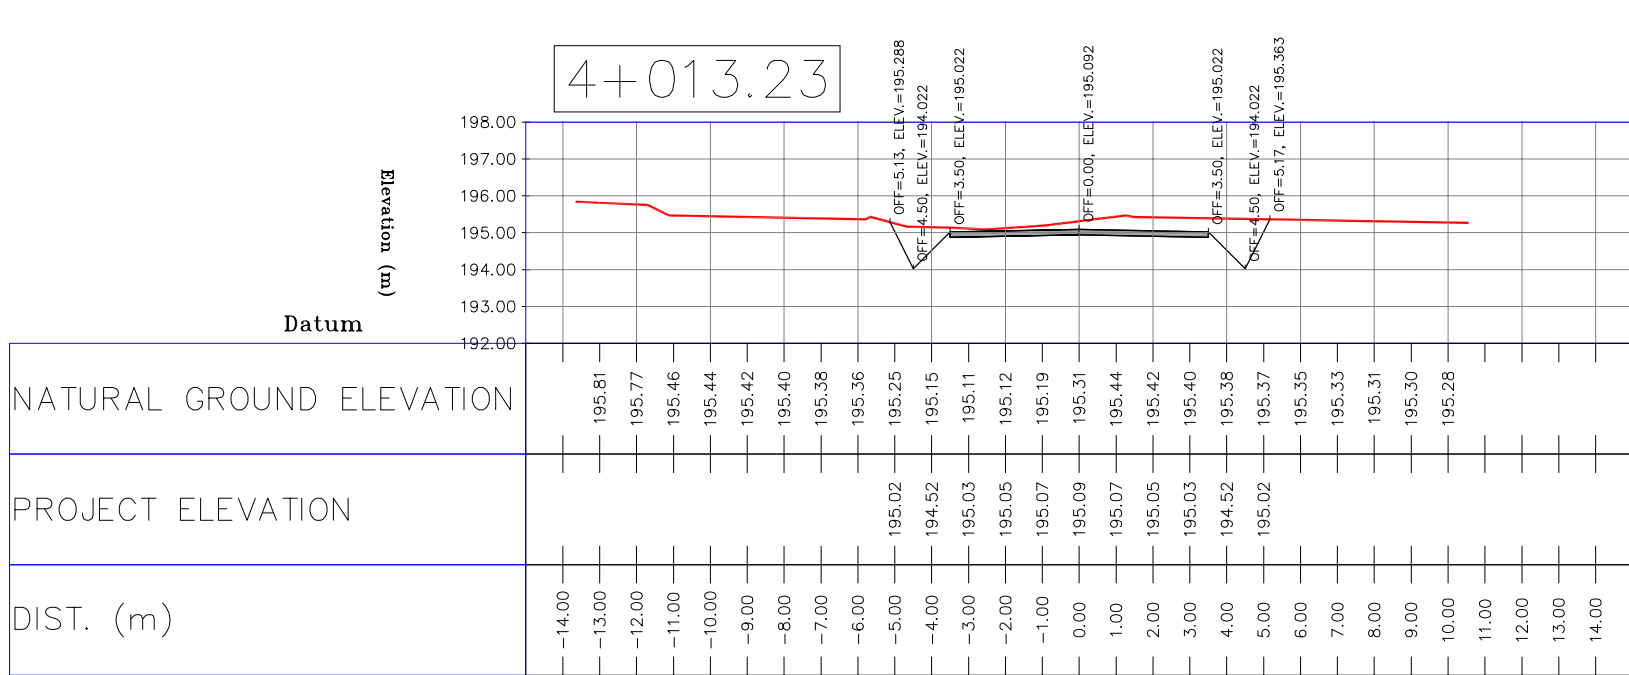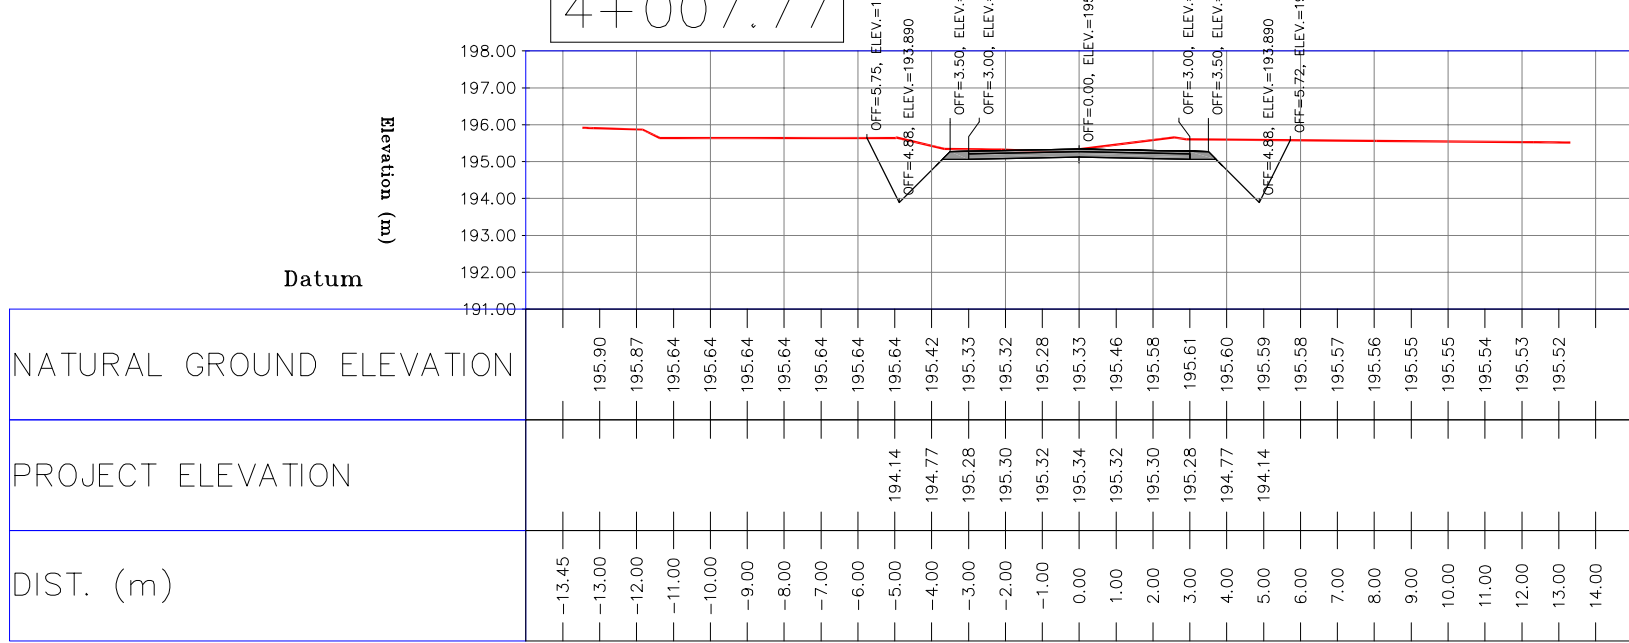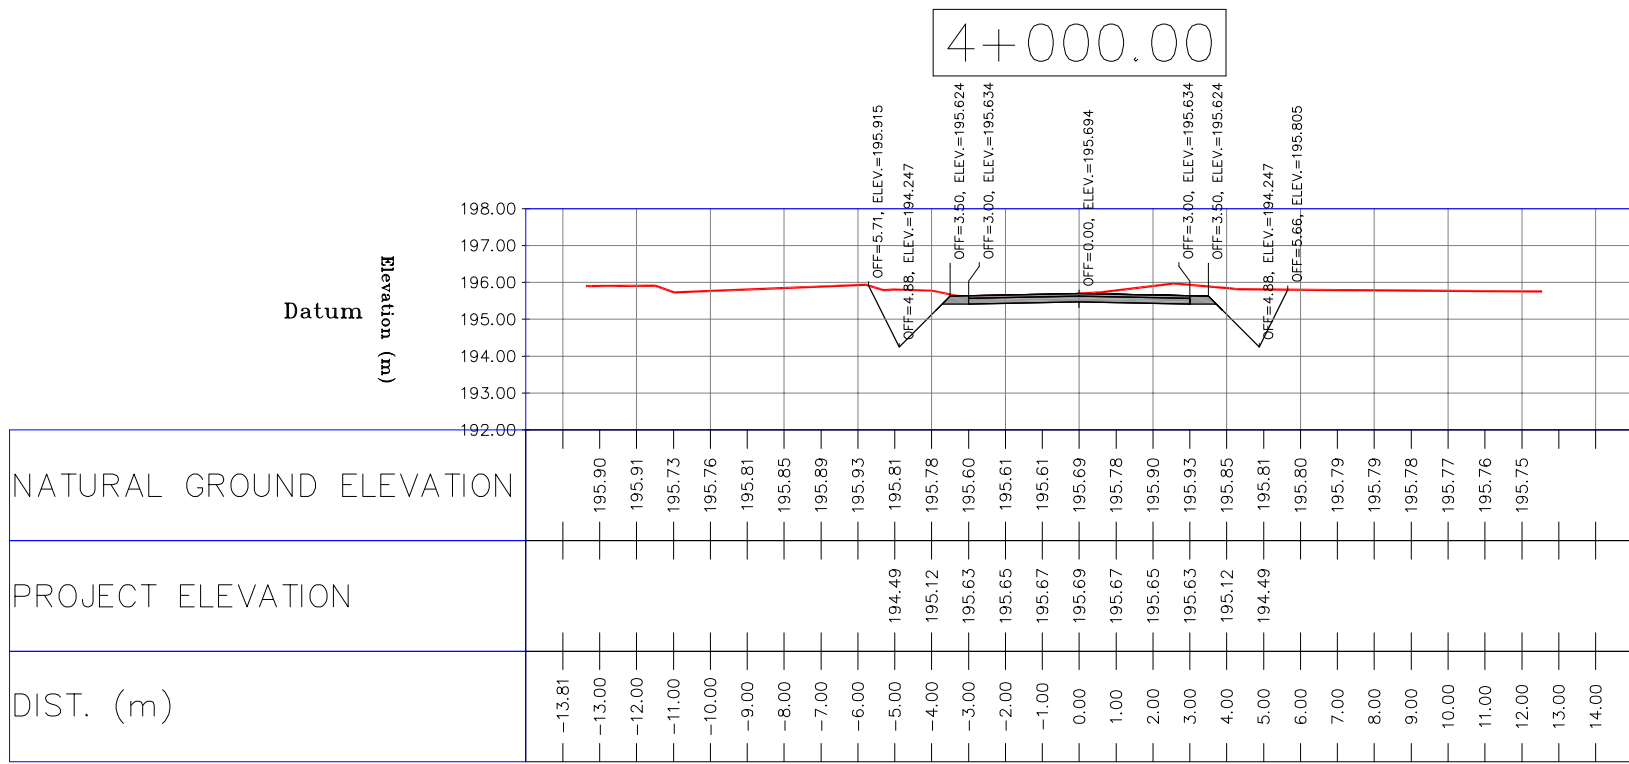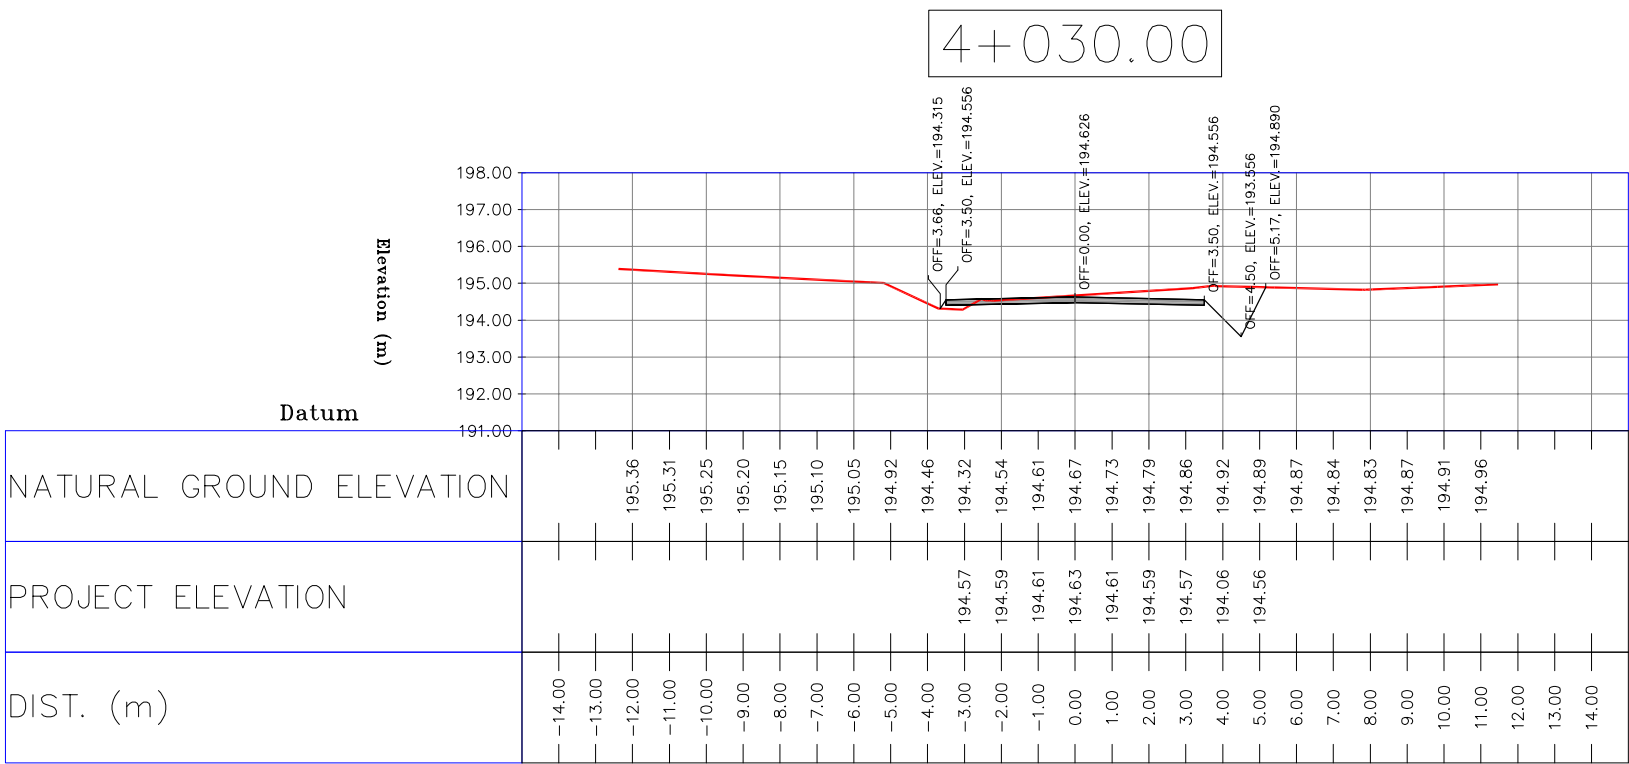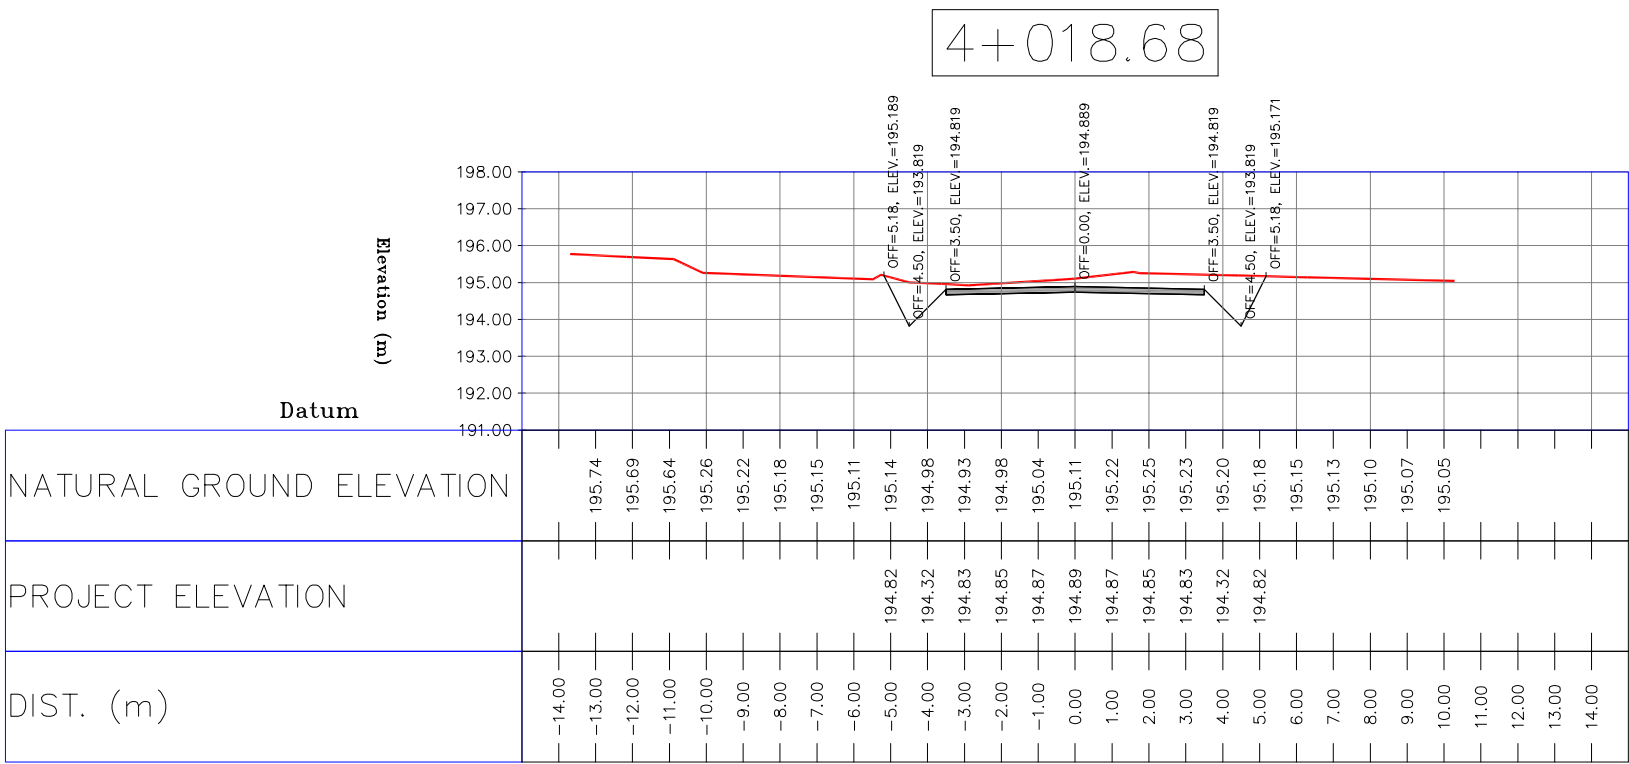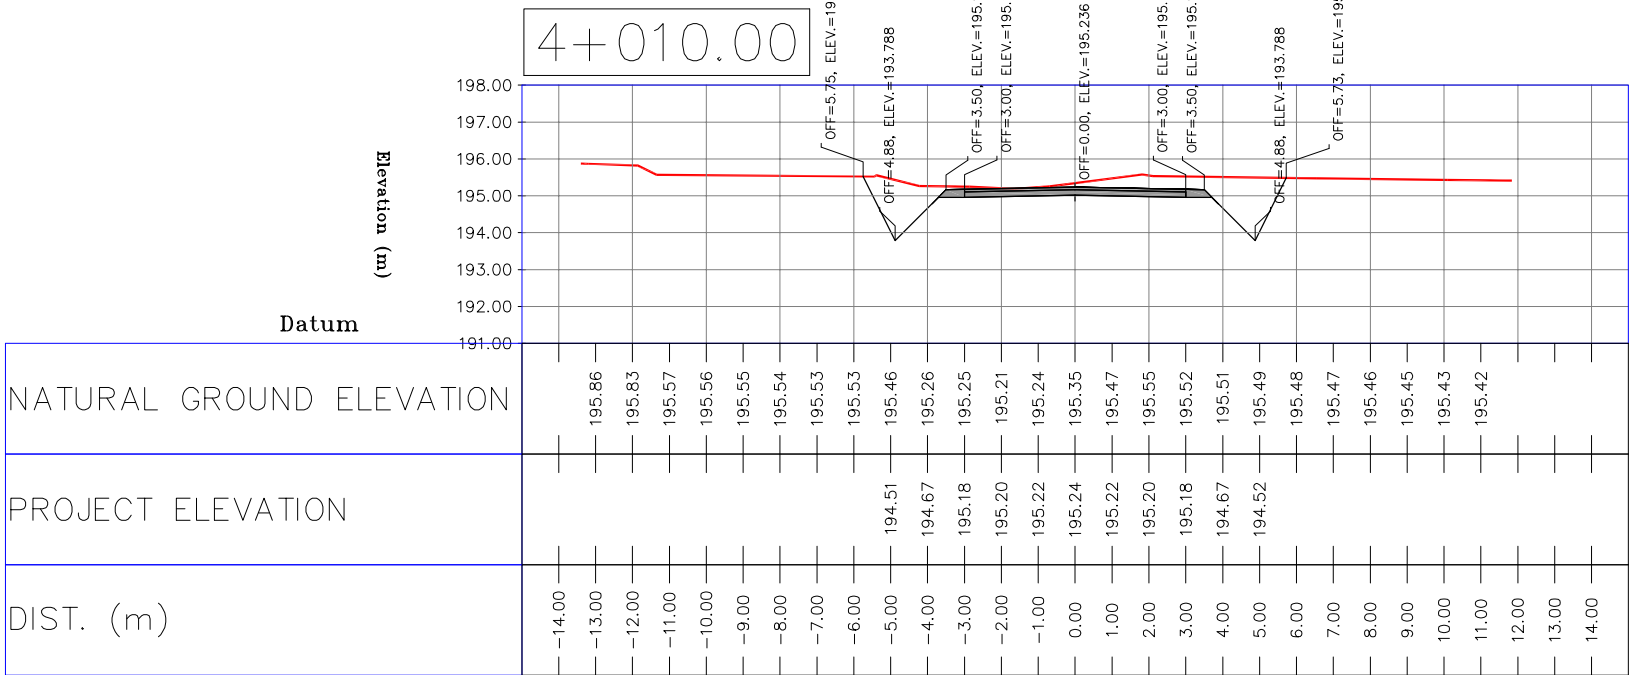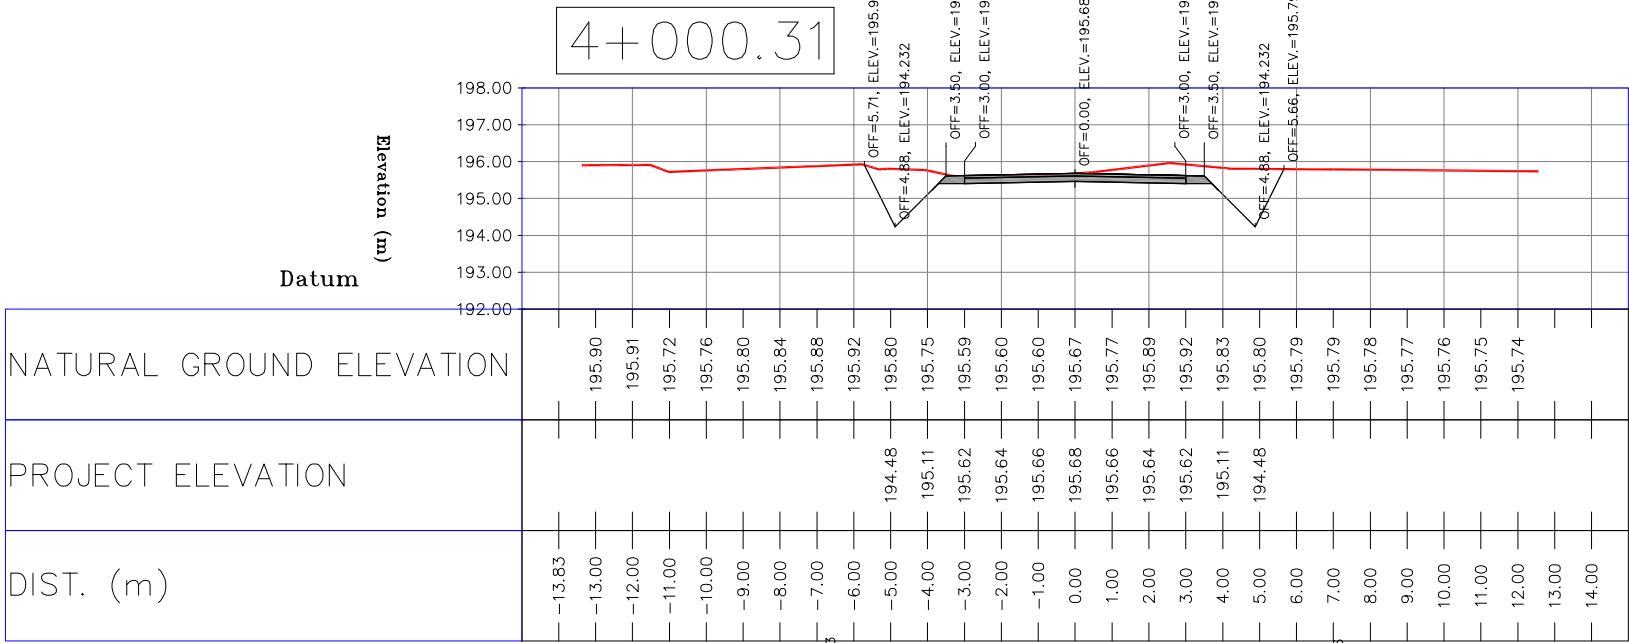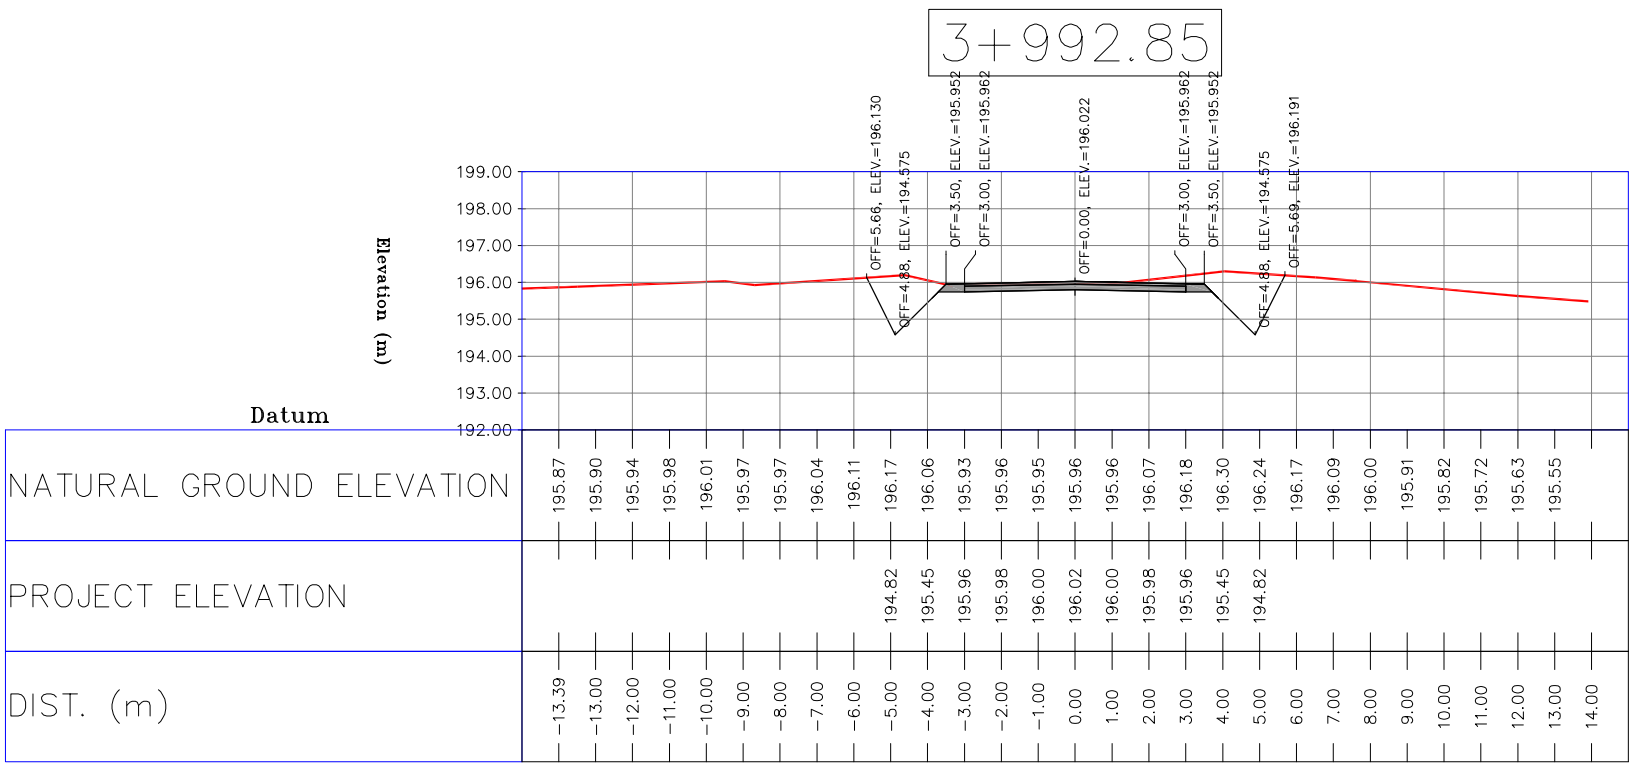

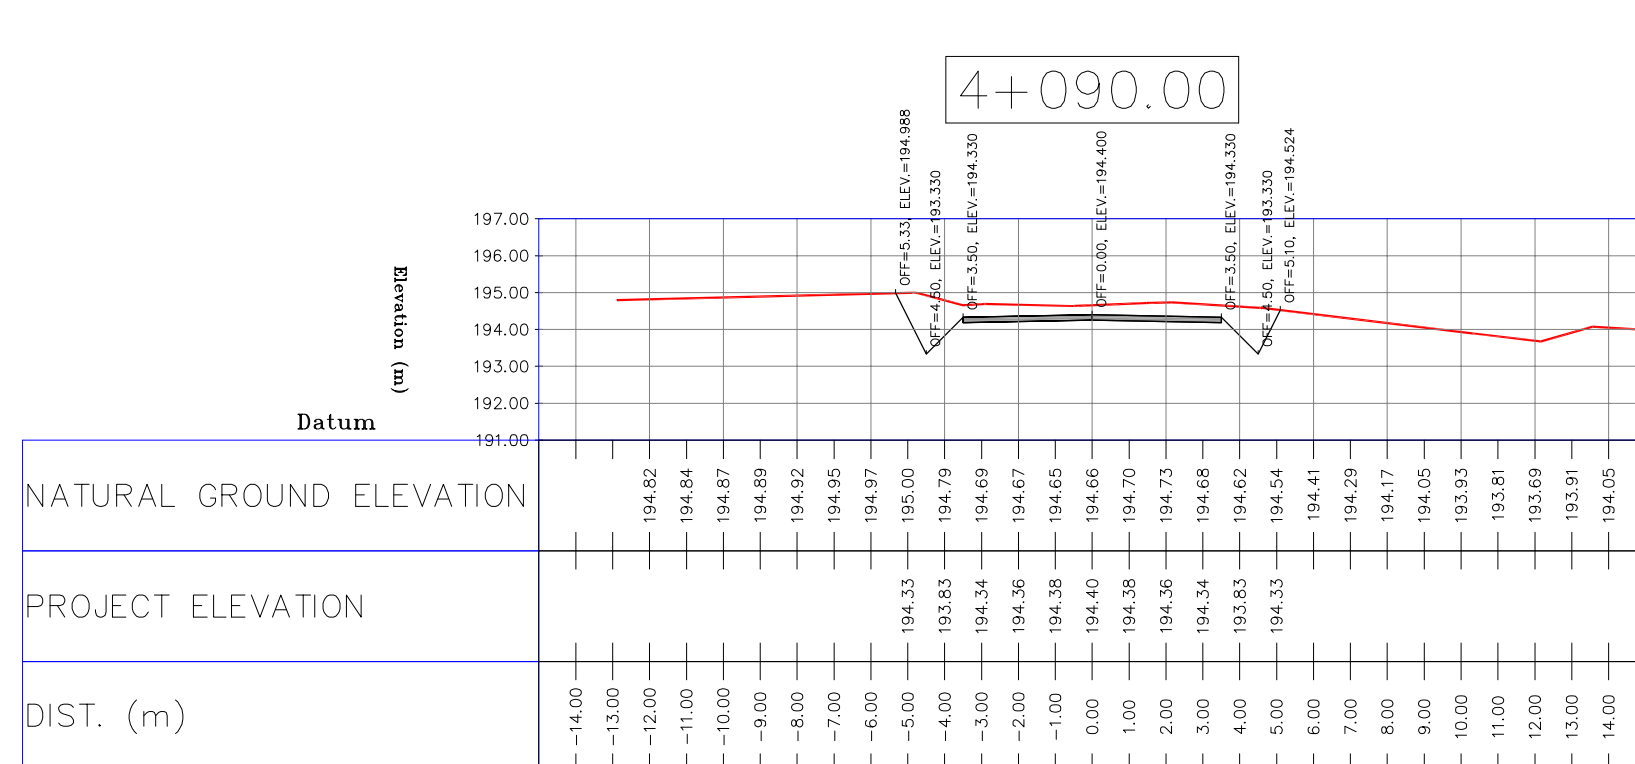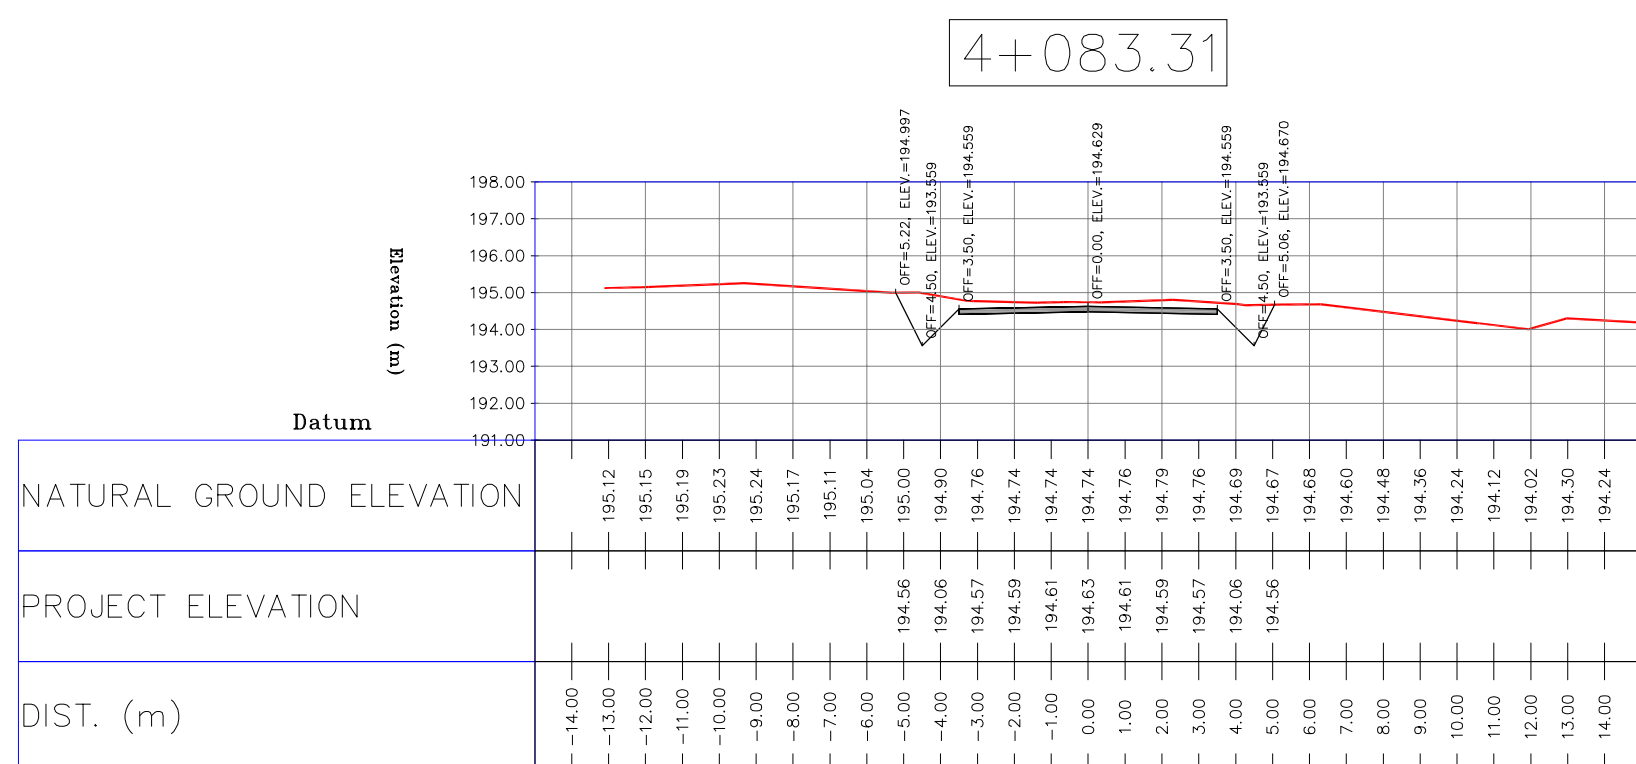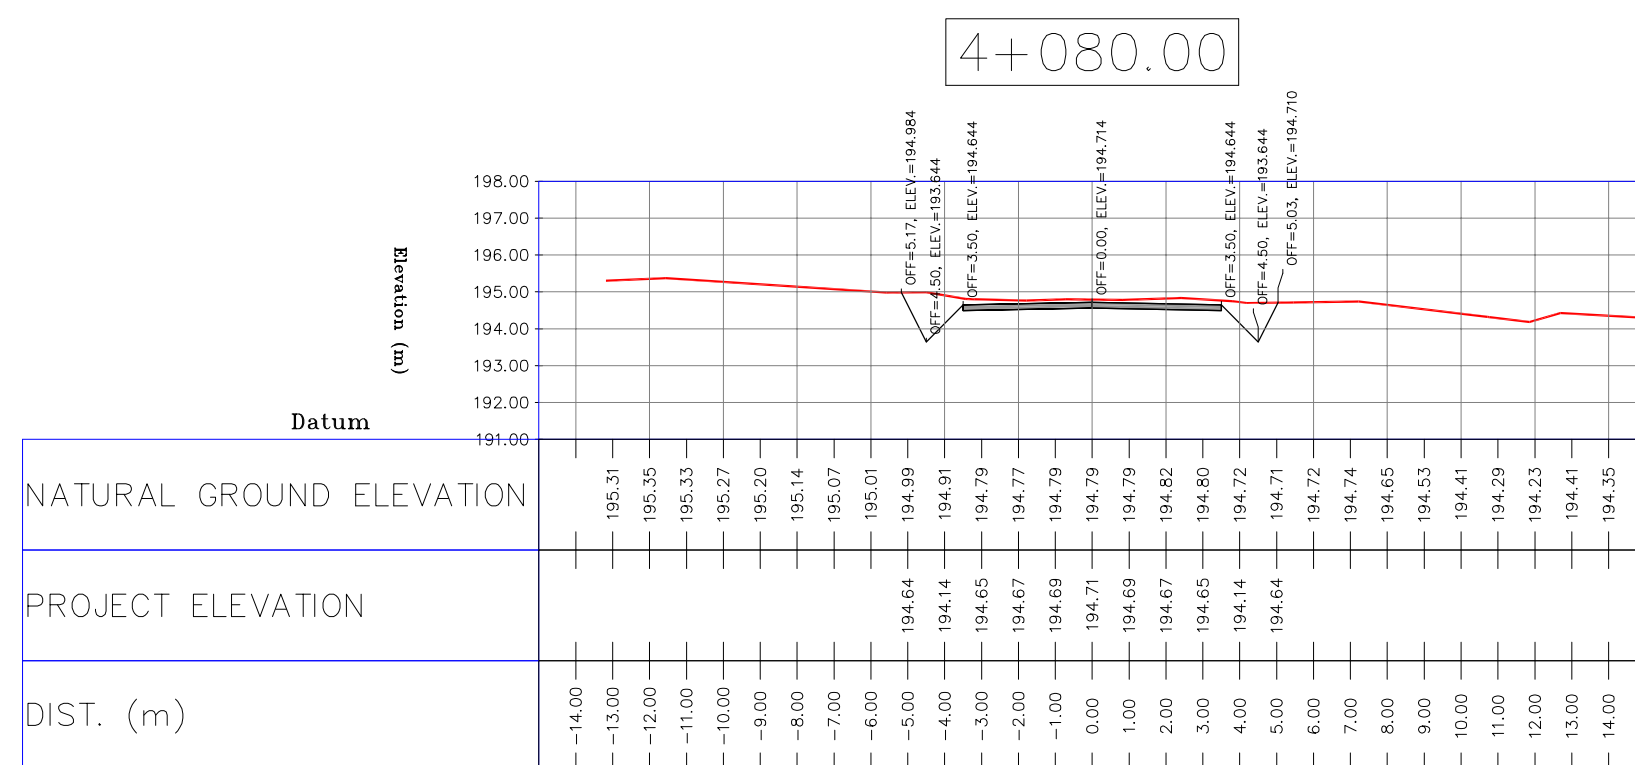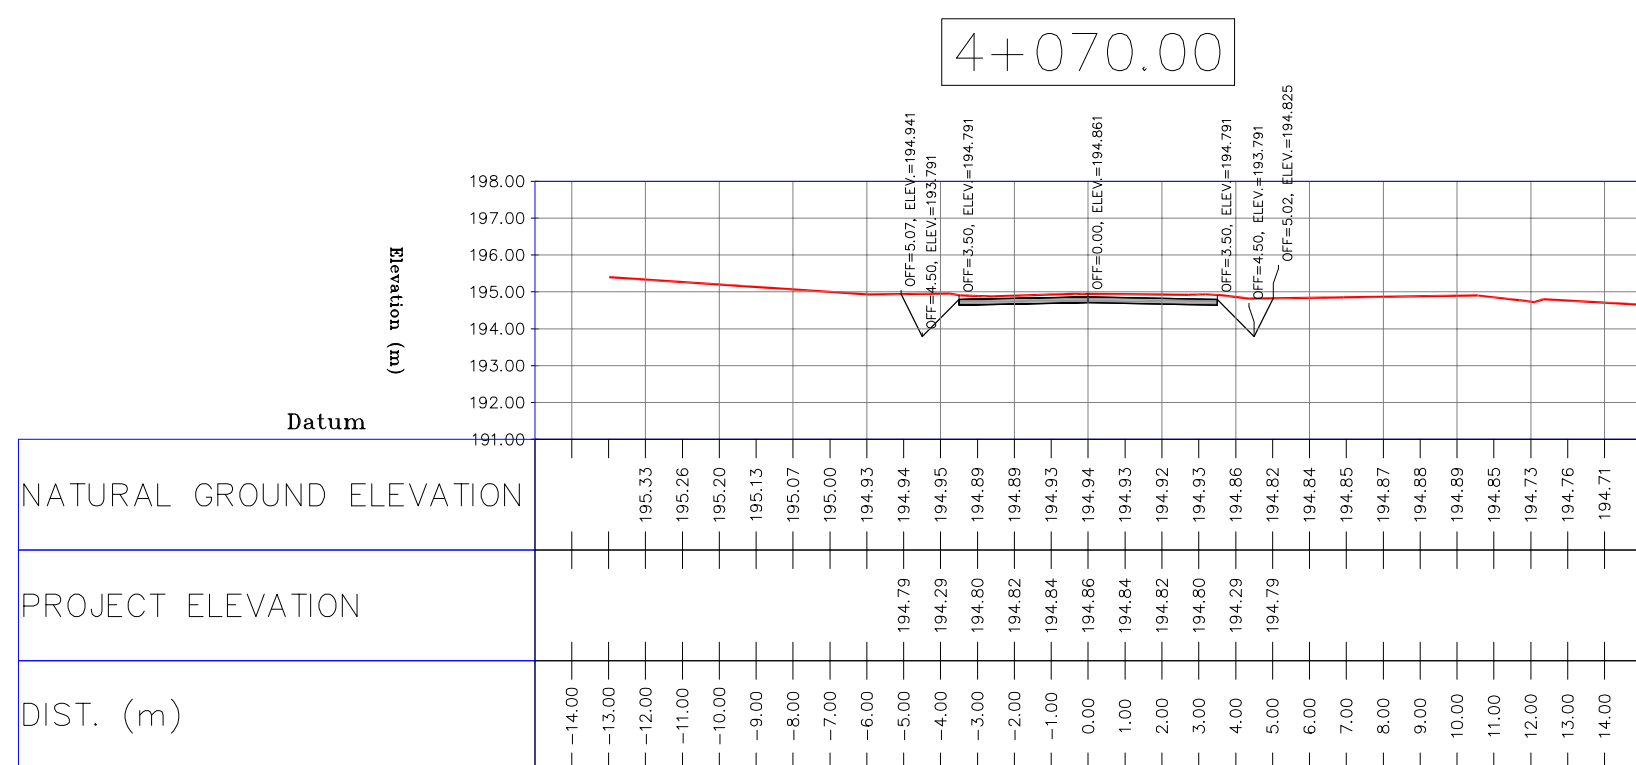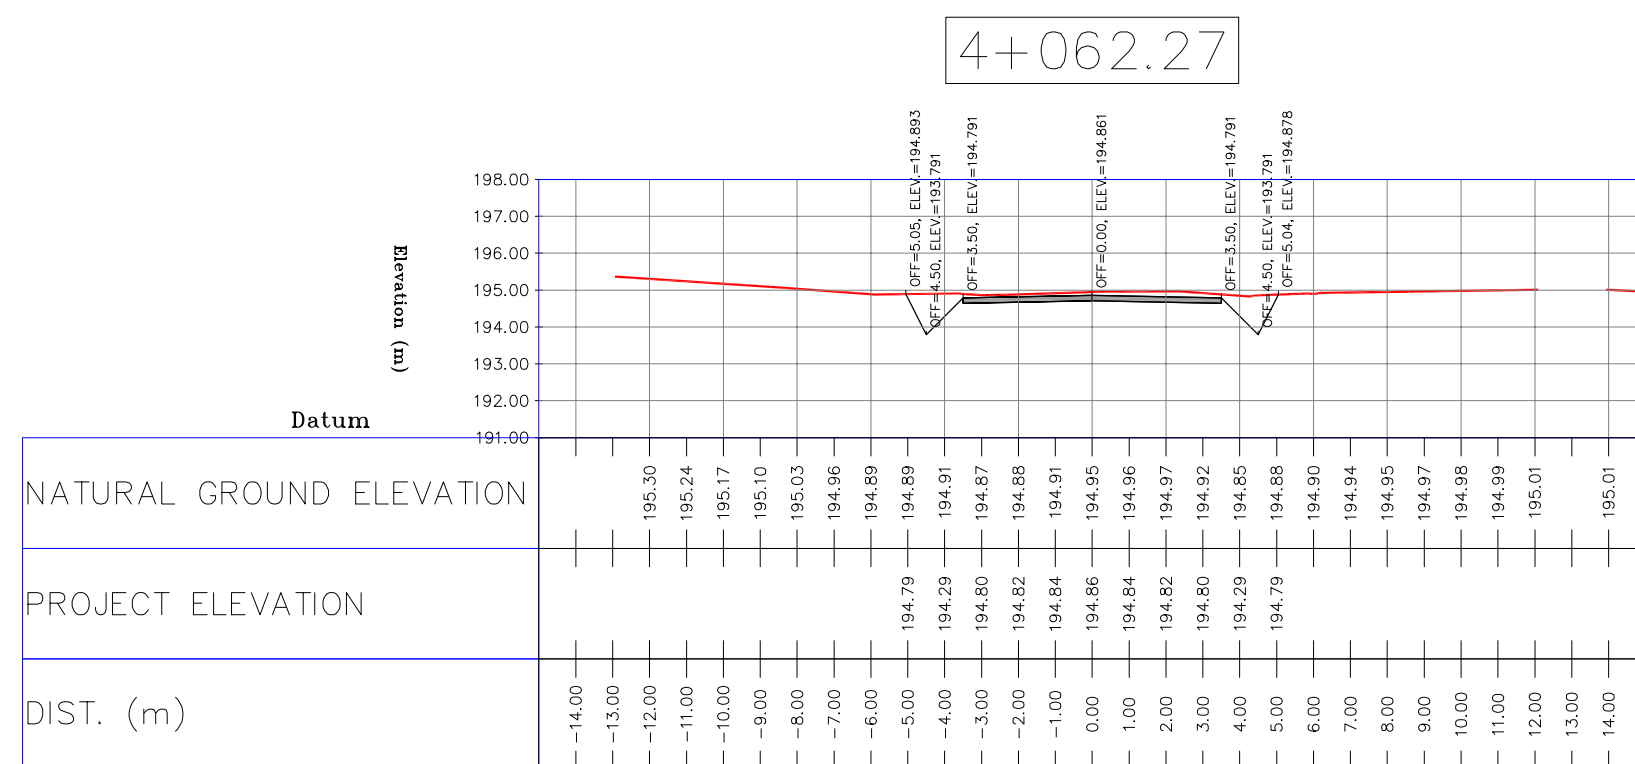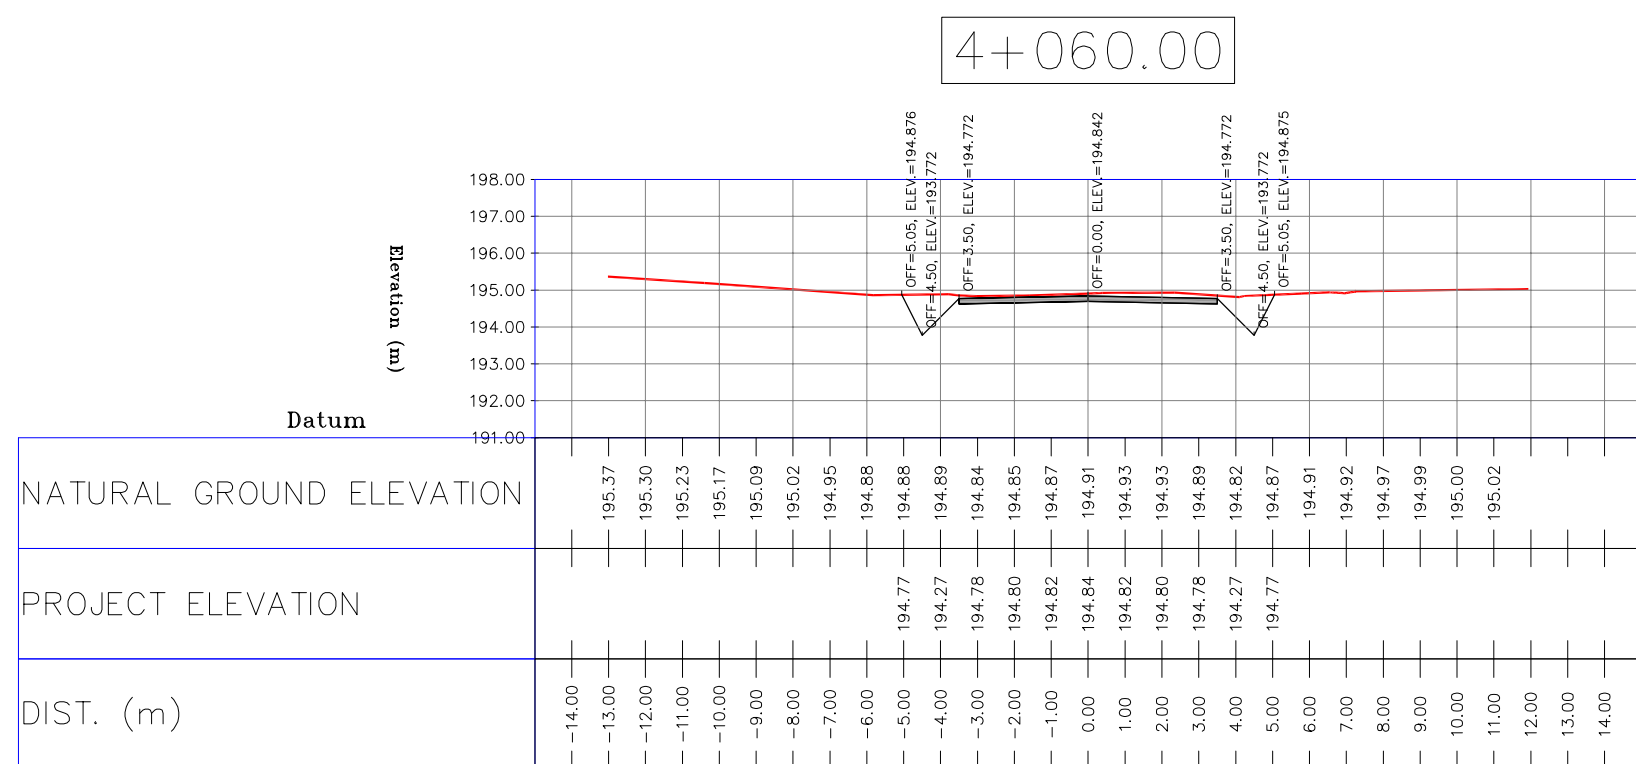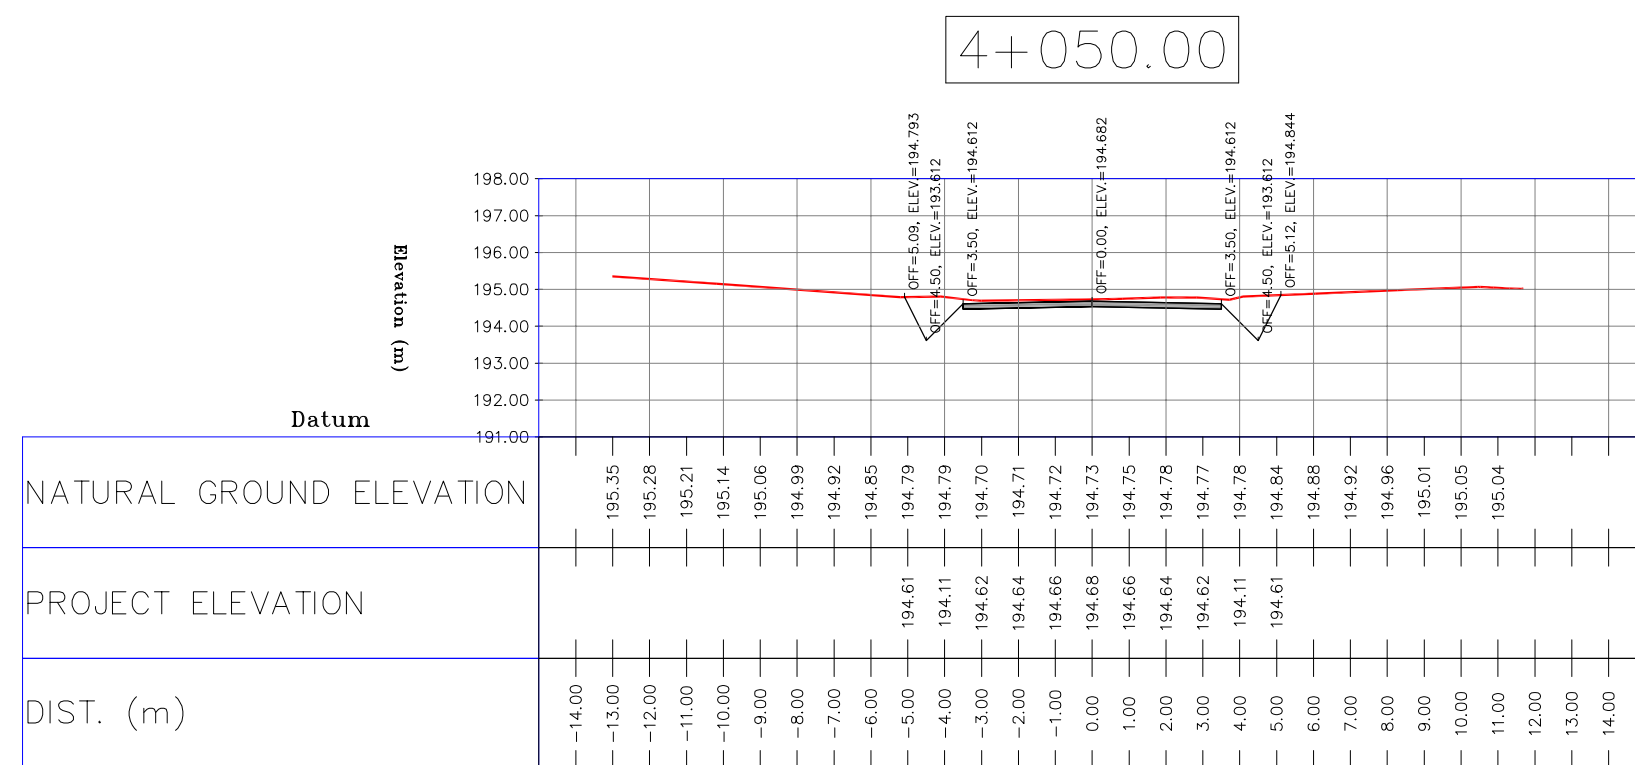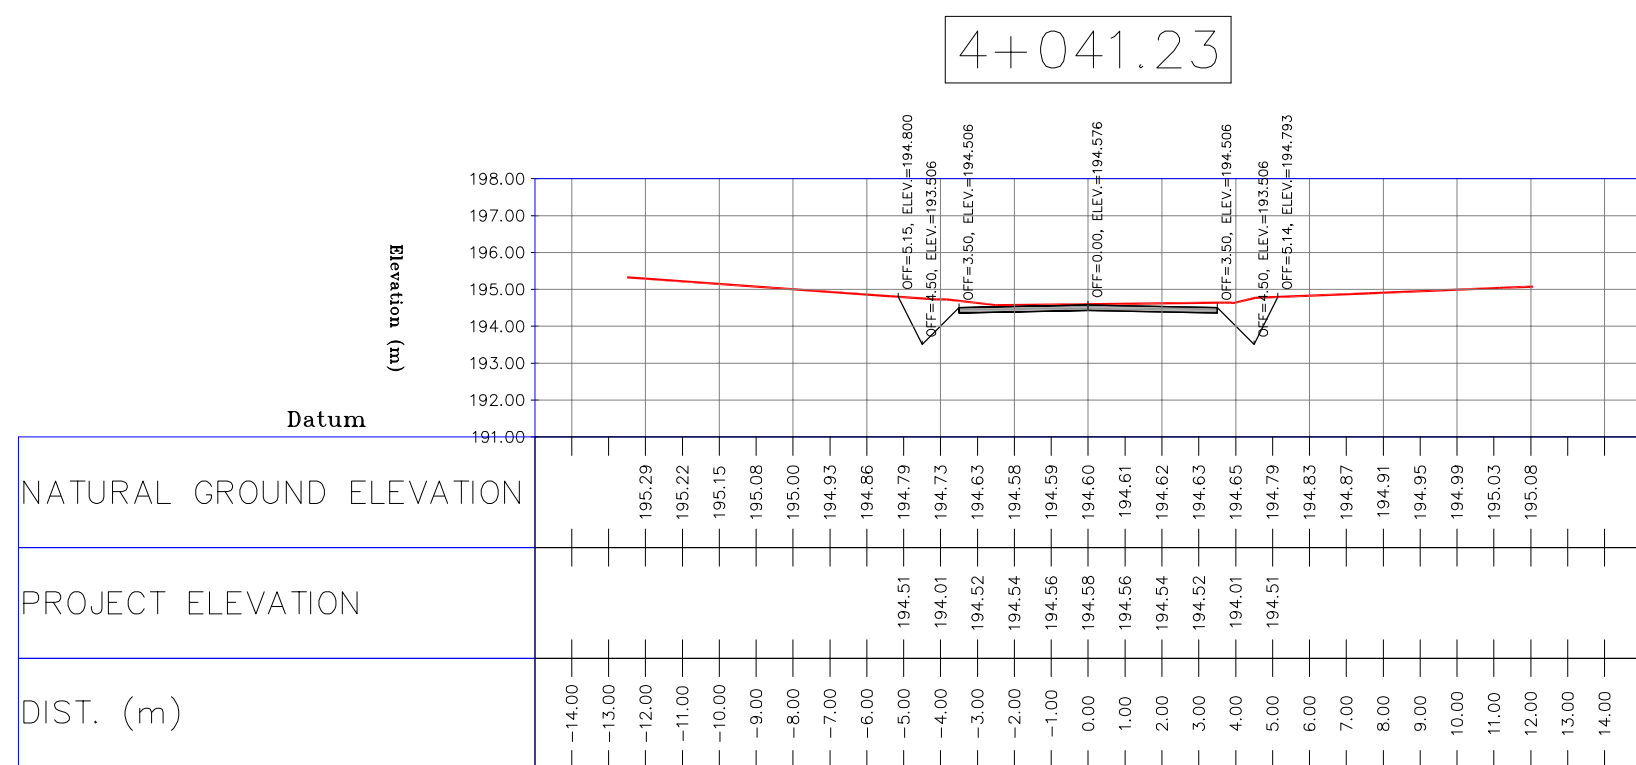

NOTES

1-ALL COORDINATES AND ELEVATIONS ARE IN METER.


2-ALL DRAWINGS SHALL BE CHECKED BY CONTRACTOR WITH RELATIVE DRAWINGS BEFORE CONSTRUCTION.

3-GEODETIC PARAMETERS FOR COORDINATES ARE AS BELOW:
HORIZONTAL COORDINATE SYSTEM: WGS84/UTM ZONE 39
ELLIPSOID : WORLD GEODETIC SYSTEM 1984 (WGS84)
MAP PROJECTION: UNIVERSAL TRANSVERSE MERCATOR (UTM)
VERT. DATUM: MSL

4-THE SUITABLE MATERIAL FOR FILLING SHALL BE COLLECTED BASED ON TO THE BELOW RULES:

- PROJECT GEOTECHNICAL INVESTIGATION REPORT, BORROW MATERIALS AND SPECIFICATION STUDY PART.
- "GENERAL SPECIFICATION FOR ROAD" NO. 101, SECTION 207, IRAN PLANNING AND BUDGET ORGANIZATION.
- PROJECT GENERAL SPECIFICATION "SPECIFICATION FOR EARTH WORK"
- DOCUMENT NUMBER "BK-GNRL-PEDCO-000-00-CV-SP-0004".
- GEOTECHNICAL REPORTS AND CLIENT'S SITE SUPERVISORY BODY RECOMMENDATIONS AND APPROVALS.

5-BEFORE ANY EARTH WORK ACTIVITIES (CUT OR FILL), TOP AND UNSUITABLE SOIL (MARN,...) SHALL BE REMOVED AS GEOTECHNICAL RECOMMENDATION AND SUPERVISOR'S REQUIREMENTS.





 
LEGEND			
	WELL LOCATION		CANAL
	WELL		RIVER
	SITE		WATER COURSE
	CAMP SITE		CONTOURS
	ASPHALT ROAD		SPOT HEIGHT
	GRAVEL ROAD		BENCH MARK
	PROPOSED ROAD		BRIDGE
	DAYLIGHT		CULVERT

REFERENCE DRAWING	DRG. No.
General Civil Layout -BK14	BK-BK14-PEDCO-110-CV-PY-0001
Rough Grading Plan-BK14	BK-BK14-PEDCO-110-CV-PY-0003
Specification For Earth Work	BK-BK14-PEDCO-000-CV-SP-0004
Standard Drawing For Slope Protection Details	BK-BK14-PEDCO-000-CV-DW-0002
Geotechnical Investigation Report - BK14	BK-BK14-PEDCO-110-GT-RT-0001
Specification For Road & Paving	BK-BK14-PEDCO-000-CV-SP-0002
MTO For Civil Works - BK14	BK-BK14-PEDCO-110-CV-MT-0001

ABBREVIATION
PT= POINT
PVIC= POINT OF VERTICAL INTERSECTION
LVC= LENGTH OF VERTICAL CURVE
BVCS= BEGIN OF VERTICAL CURVE STATION
BVCE= BEGIN OF VERTICAL CURVE ELEVATION
EVCS= END OF VERTICAL CURVE STATION
EVCE= END OF VERTICAL CURVE ELEVATION

[illegible]

D02	MAR.2023	IFA	R.BERLOUB	M.FAKHARIAN	M.MEHRSHAD	***	***	*****	***	***	****	***	***	****	*****	
D01	MAR.2022	IFA	R.BERLOUB	M.FAKHARIAN	M.MEHRSHAD	***	REV.	DESCRIPTION	BY	DATE	BY	DATE	BY	DATE	DATE	
D00	OCT.2022	O.I.C	R.BERLOUB	M.FAKHARIAN	M.MEHRSHAD	***			CHECKED	REV.	APPR.					
REV.	DATE	P.O.I.S	PREP.	CHK.	APP.	AUT.	اصل و کاپیه نسخ این نقشه و حق امتیاز متعلق به شرکت ملی مناطق نفت خیز جنوب می باشد.									
PROJECT NAME:							BINAK OILFIELD DEVELOPMENT/SUB-SURFACE WORK PACKAGES BK14 WHF MODIFICATIONS									
PROJECT NO.:							971020									
EPC CONTRACTOR:			EPD/EPC CONTRACTOR(GC):				BINAK OILFIELD DEVELOPMENT SUB-SURFACE WORK PACKAGES BK14 WHF MODIFICATIONS									
 HIRGAN ENERGY – DESIGN & INSPECTION COMPANIES			 PETROIRAN DEVELOPMENT COMPANY				 THE ORIGINAL AND ALL COPIES OF THIS DRAWING TOGETHER WITH THE COPYRIGHT THERE ARE THE SOLE PROPERTY OF N.I.S.O.C. / FIELDS									
DATE		SCALE	DRAWING BY	CHECKED BY	PROJECT ENG.											
DRAWING TITLE:							NO CONSTRUCTION PERMITTED UNLESS DRAWING APPROVED									
CIVIL AND STRUCTURAL DRAWINGS – BK14 ACCESS ROAD TRANSVERSAL SECTIONS							APPROVED FOR CONSTRUCTION				BY:	DATE:				
SCALE	SIZE	DRAWING NO.			SHEET NO.	REV.	BUDGET REF.	LOCATION	SIZE	CLASS	SERIAL NO.	SHEET	REVISION			
H=1:200 V=1:200	A1	BK-BK14-PEDCO-110-CV-DW-0001			93 OF 103	D01	053-073-9184	F	4	S	708209	93	D02			

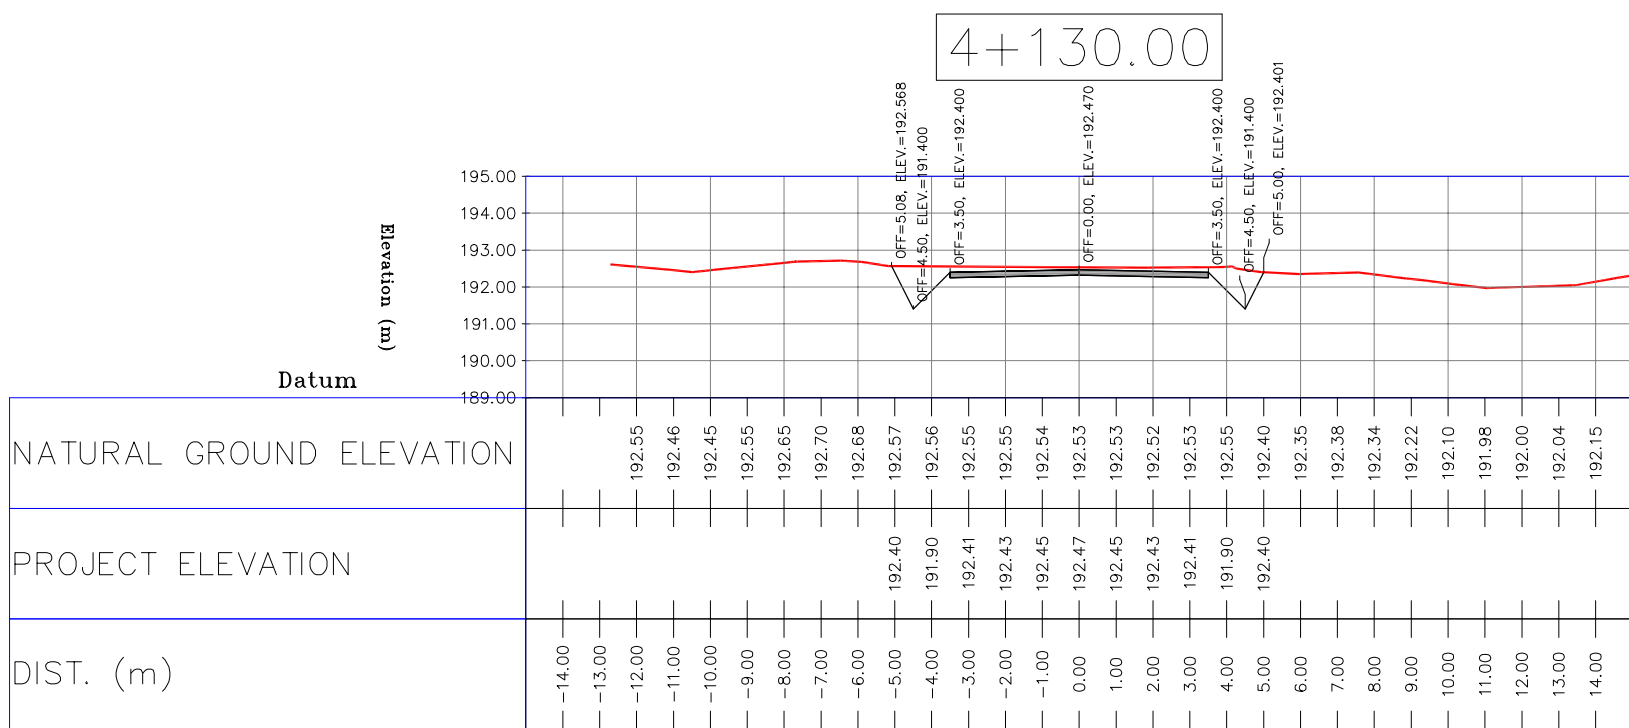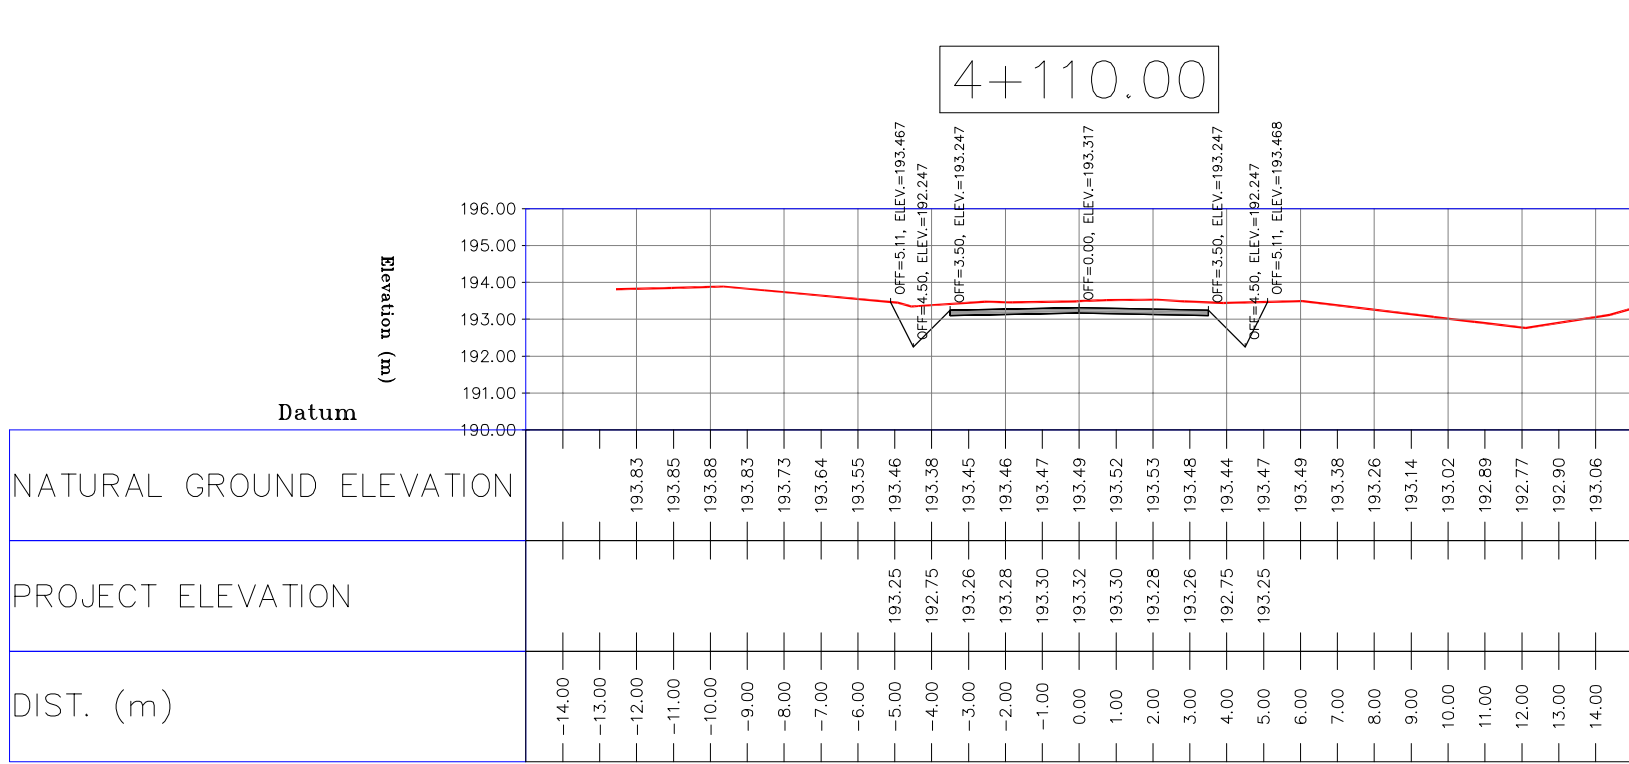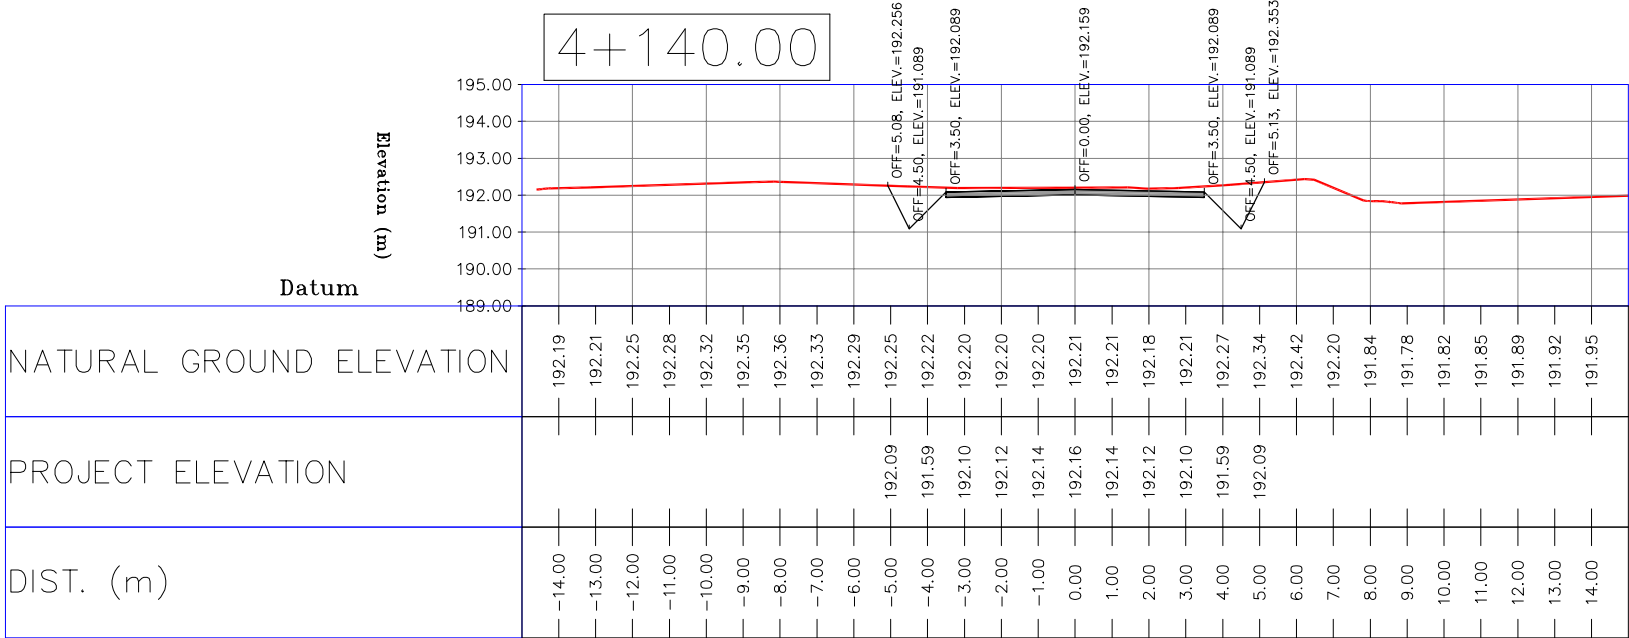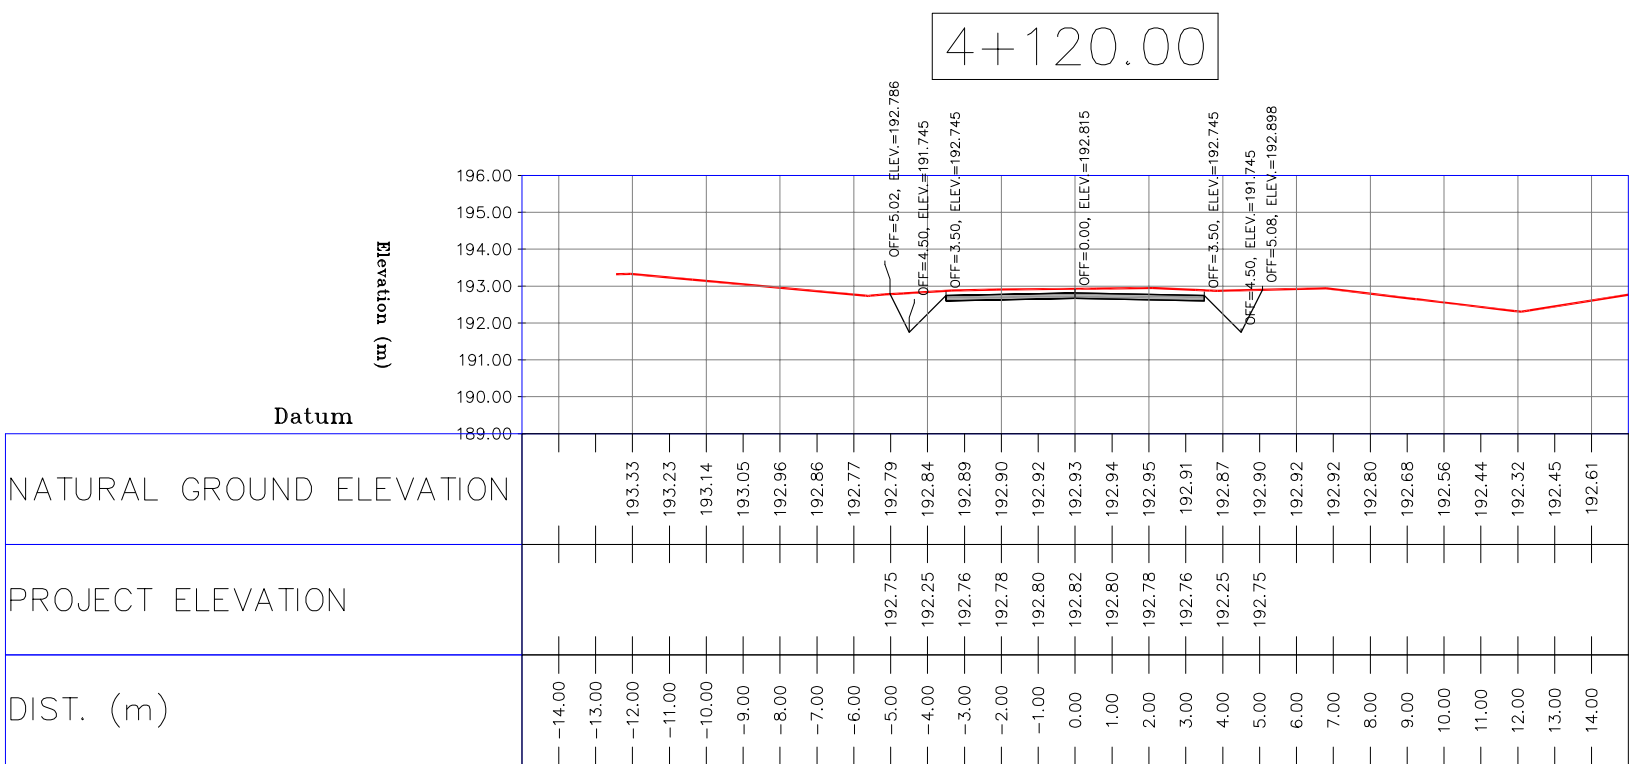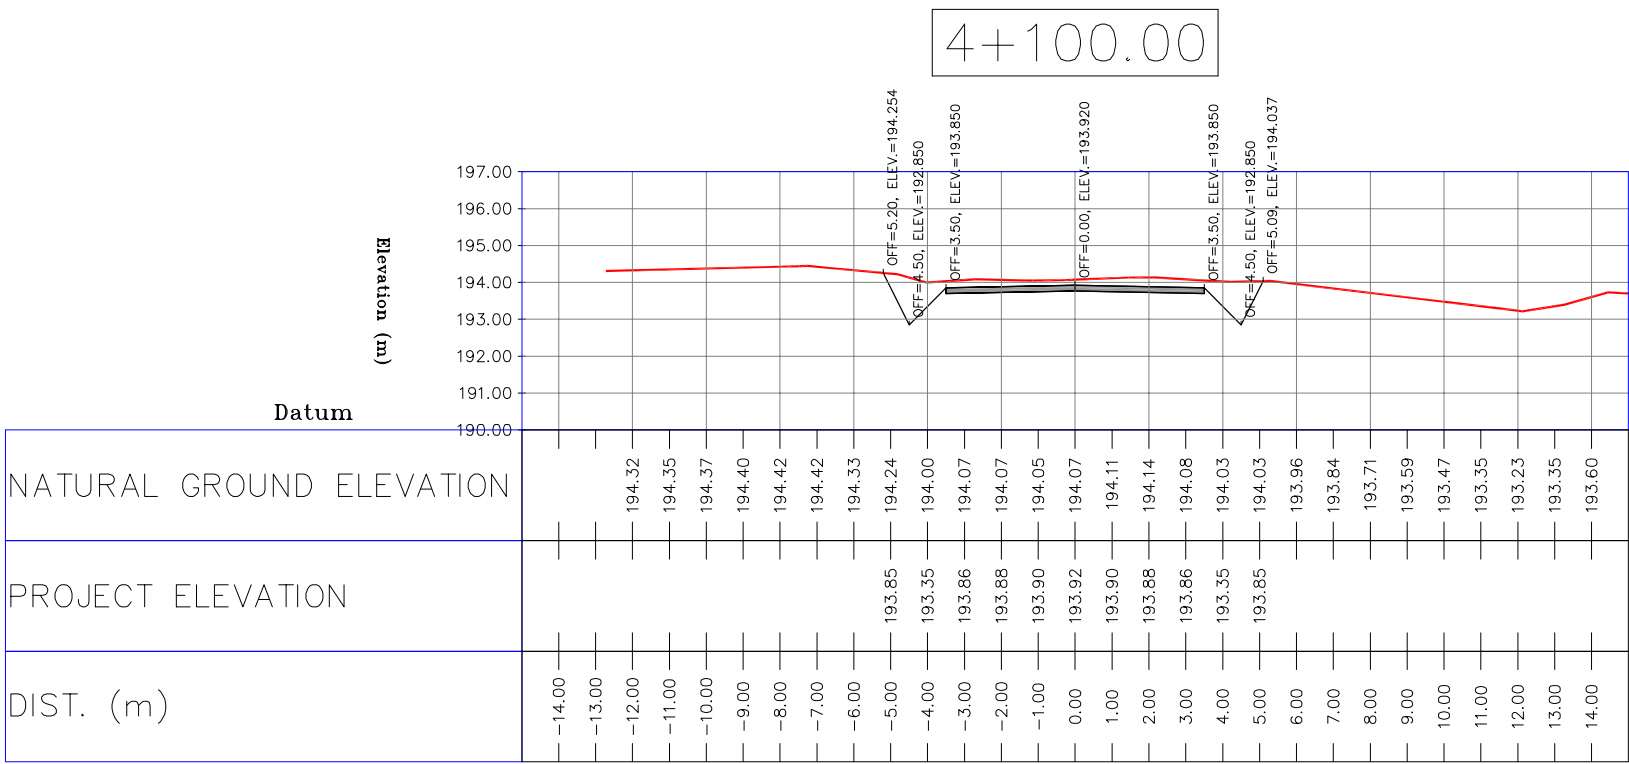


- NOTES
- 1-ALL COORDINATES AND ELEVATIONS ARE IN METER.
 - 2-ALL DRAWINGS SHALL BE CHECKED BY CONTRACTOR WITH RELATIVE DRAWINGS BEFORE CONSTRUCTION.
 - 3-GEODETIC PARAMETERS FOR COORDINATES ARE AS BELOW:
HORIZONTAL COORDINATE SYSTEM: WGS84/UTM ZONE 39
ELLIPSOID : WORLD GEODETIC SYSTEM 1984 (WGS84)
MAP PROJECTION: UNIVERSAL TRANSVERSE MERCATOR (UTM)
VERTICAL DATUM: MSL
 - 4-THE SUITABLE MATERIAL FOR FILLING SHALL BE COLLECTED BASED ON TO THE BELOW RULES:
 - PROJECT GEOTECHNICAL INVESTIGATION REPORT, BORROW MATERIALS AND SPECIFICATION STUDY PART.
 - "GENERAL SPECIFICATION FOR ROAD" NO. 101, SECTION 207, IRAN PLANNING AND BUDGET ORGANIZATION.
 - PROJECT GENERAL SPECIFICATION "SPECIFICATION FOR EARTH WORK" DOCUMENT NUMBER "BK-GNRL-PEDCO-000-CV-SP-0004".
 - GEOTECHNICAL REPORTS AND CLIENT'S SITE SUPERVISORY BODY RECOMMENDATIONS AND APPROVALS.
 - 5-BEFORE ANY EARTH WORK ACTIVITIES (CUT OR FILL), TOP AND UNSUITABLE SOIL (MARN,...) SHALL BE REMOVED AS GEOTECHNICAL RECOMMENDATION AND SUPERVISOR'S REQUIREMENTS.

- LEGEND
- | | | | |
|--|---------------|--|--------------|
| | WELL LOCATION | | CANAL |
| | WELL | | RIVER |
| | SITE | | WATER COURSE |
| | CAMP SITE | | CONTOURS |
| | ASPHALT ROAD | | SPOT HEIGHT |
| | GRAVEL ROAD | | BENCH MARK |
| | PROPOSED ROAD | | BRIDGE |
| | DAYLIGHT | | CULVERT |


REFERENCE DRAWING	DRG. No.
General Civil Layout -BK14	BK-BK14-PEDCO-110-CV-PY-0001
Rough Grading Plan-BK14	BK-BK14-PEDCO-110-CV-PY-0003
Specification For Earth Work	BK-GNRL-PEDCO-000-CV-SP-0004
Standard Drawing For Slope Protection Details	BK-GNRL-PEDCO-000-CV-DW-0002
Geotechnical Investigation Report - BK14	BK-BK14-PEDCO-110-GT-RT-0001
Specification For Road & Paving	BK-GNRL-PEDCO-000-CV-SP-0002
MTO For Civil Works - BK14	BK-BK14-PEDCO-110-CV-WT-0001

ABBREVIATION

PT= POINT
PVI= POINT OF VERTICAL INTERSECTION
LVC= LENGTH OF VERTICAL CURVE
BVCS= BEGIN OF VERTICAL CURVE STATION
BVCE= BEGIN OF VERTICAL CURVE ELEVATION
EVCS= END OF VERTICAL CURVE STATION
EVCE= END OF VERTICAL CURVE ELEVATION

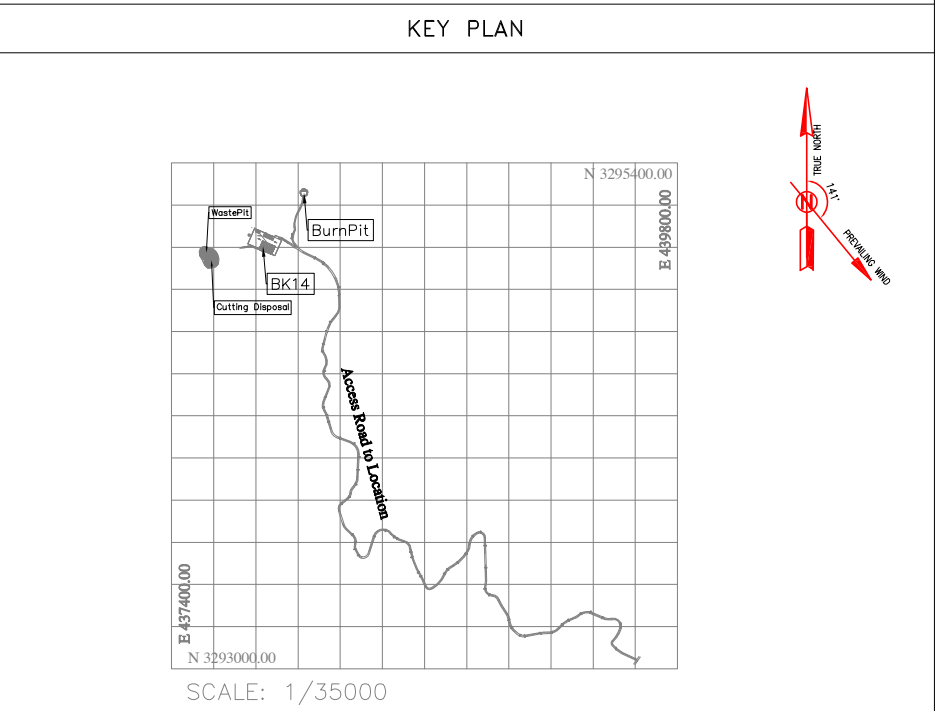

D02	MAR.2023	IFA	R.BERLOU	M.FAKHARIAN	M.MEHRSHAD	***	***	*****	***	*****	***	*****
D01	NOV.2022	IFA	R.BERLOU	M.FAKHARIAN	M.MEHRSHAD	***	REV.	DESCRIPTION	BY	DATE	BY	DATE
D00	OCT.2022	IFC	R.BERLOU	M.FAKHARIAN	M.MEHRSHAD	***			CHECKED		REV.	APPR.
REV.	DATE	P.O.I.S	PREP.	CHK.	APP.	AUT.	اسم و کلیه نسخ این نقشه و حق اقتباس متعلق به شرکت ملی مناطق نفت خیز جنوب می باشد.					
PROJECT NAME: BINAK OILFIELD DEVELOPMENT/SUB-SURFACE WORK PACKAGES BK14 WHF MODIFICATIONS							THE ORIGINAL AND ALL COPIES OF THIS DRAWING TOGETHER WITH THE COPYRIGHT THEREIN ARE THE SOLE PROPERTY OF N.I.S.O.C./ FIELDS					
PROJECT NO.: 971020							BINAK OILFIELD DEVELOPMENT SUB-SURFACE WORK PACKAGES BK14 WHF MODIFICATIONS					
EPC CONTRACTOR: HIRGAN ENERGY TE HIRGAN ENERGY - DESIGN & INSPECTION COMPANIES							EPD/EPC CONTRACTOR(GC): PETROIRAN DEVELOPMENT COMPANY					
DRAWING TITLE: CIVIL AND STRUCTURAL DRAWINGS - BK14 ACCESS ROAD TRANSVERSAL SECTIONS							NO CONSTRUCTION PERMITTED UNLESS DRAWING APPROVED					
SCALE: H=1:200 V=1:200							APPROVED FOR CONSTRUCTION					
DRAWING NO. BK-BK14-PEDCO-110-CV-DW-0001							BY: DATE:					
SHEET NO. 94 OF 103							BUDGET REF. LOCATION SIZE CLASS SERIAL NO. SHEET REVISION					
REV. D01							053-073-9184 F 4 S 708209 94 D02					

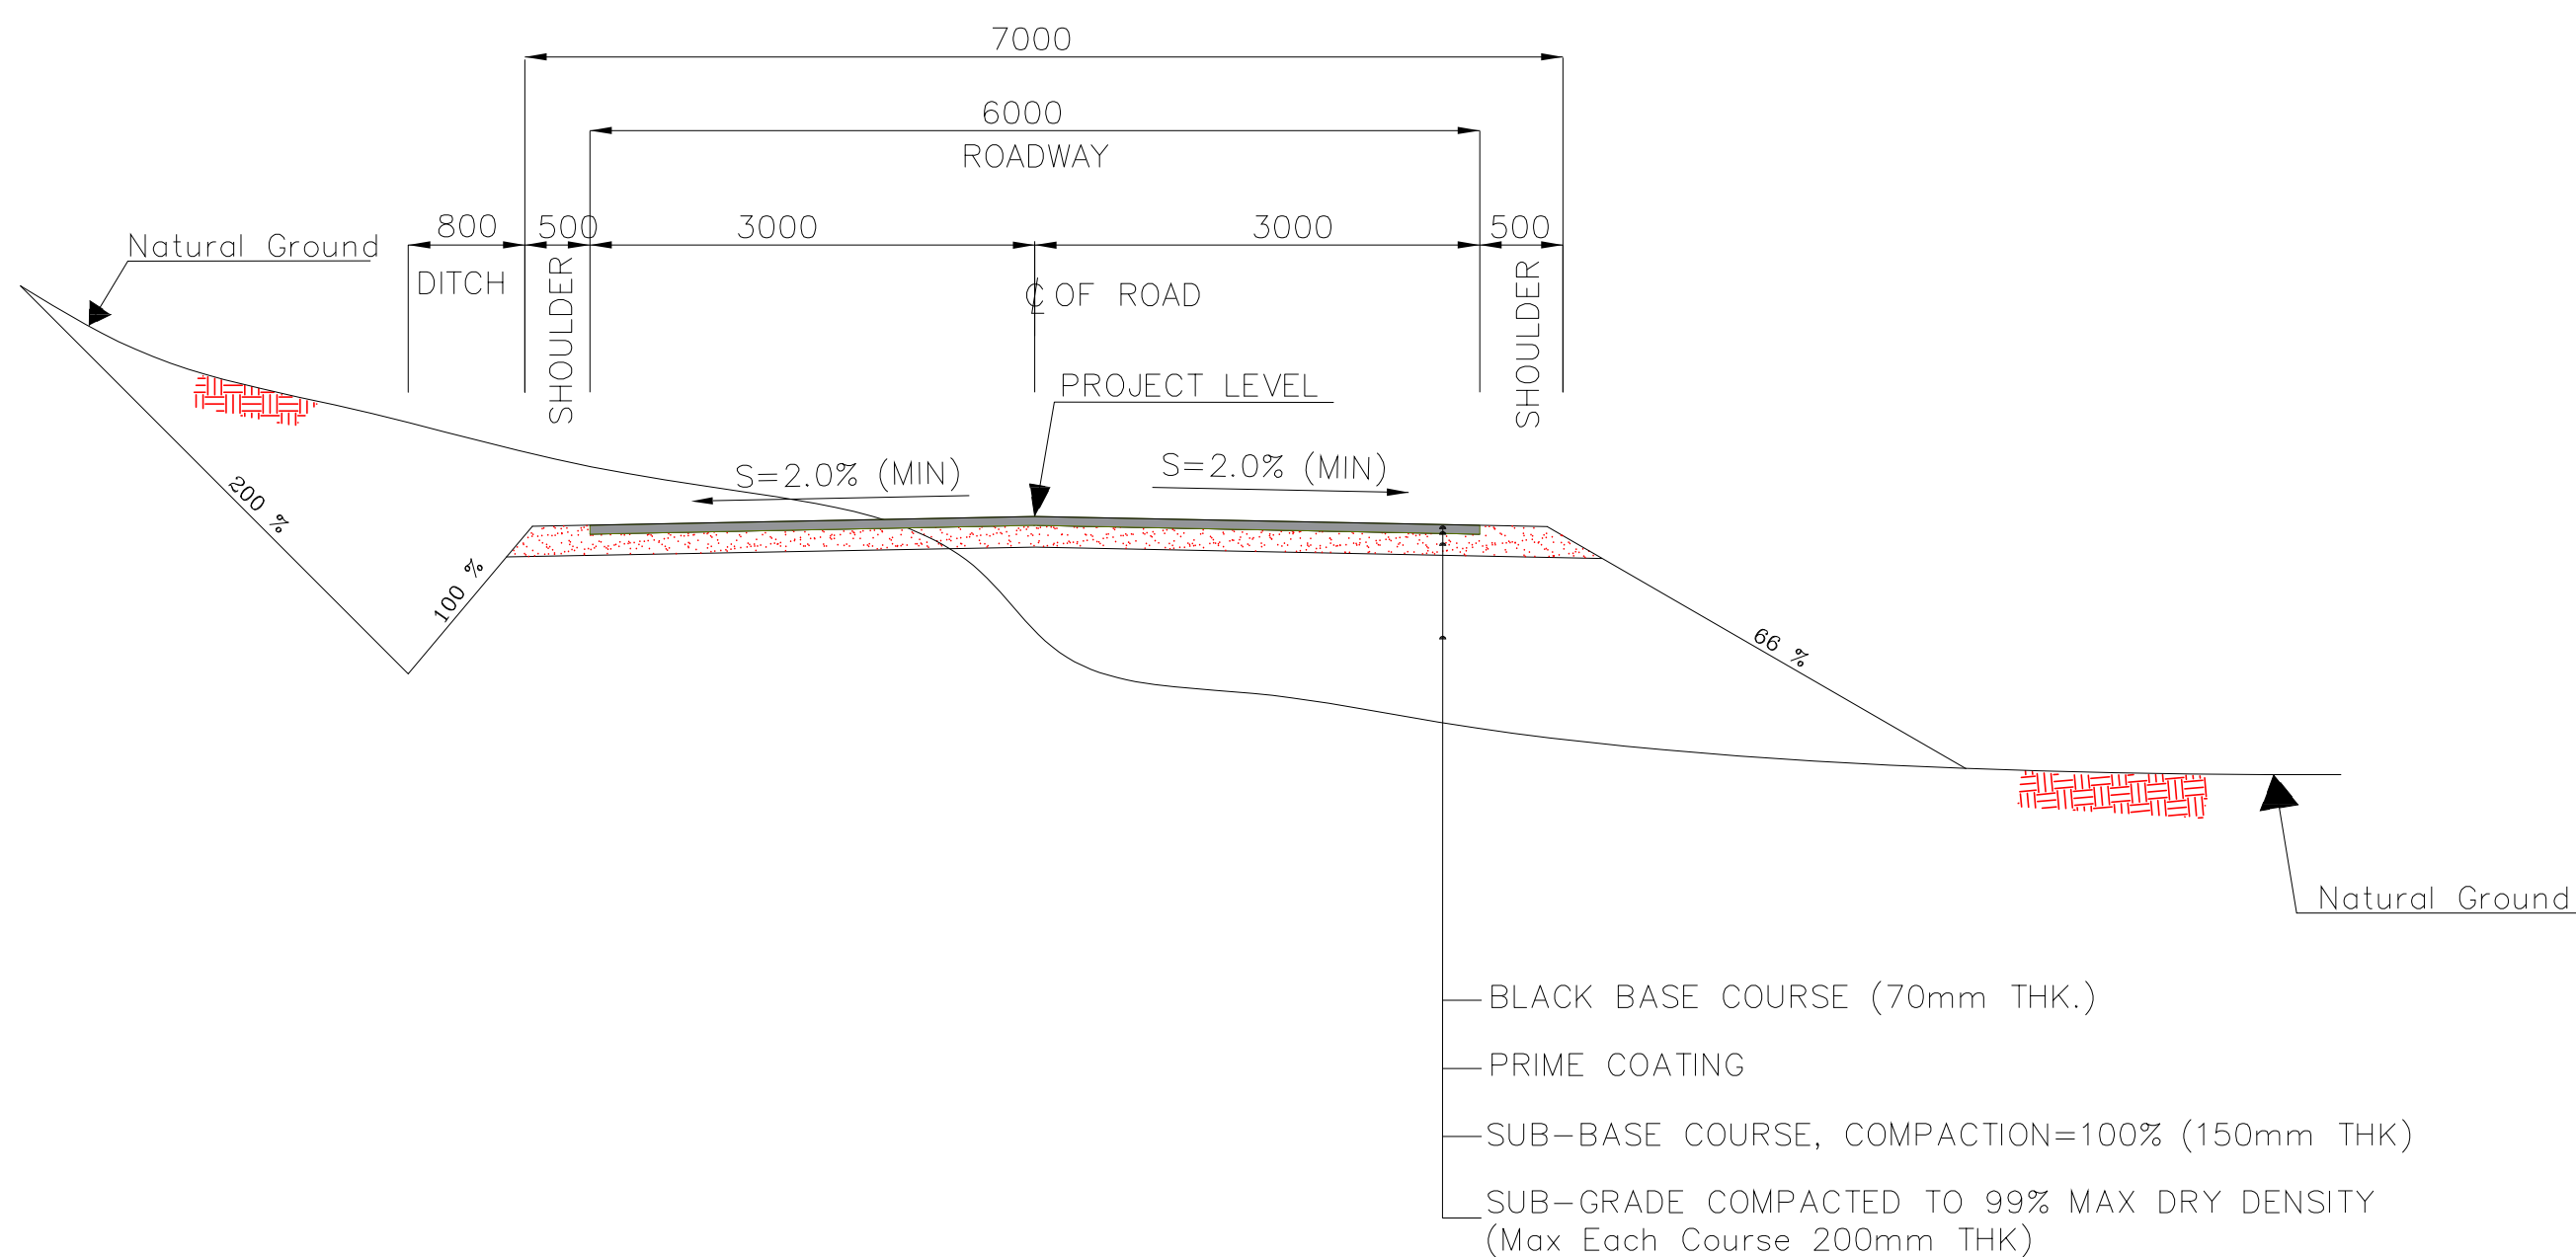

N.T.S.  TYPICAL CROSS SECTIONS (Access Road)-Asphalt Area (Refer to Table 1)

[illegible]

NOTES

1--ALL COORDINATES AND ELEVATIONS ARE IN METER.

2--ALL DRAWINGS SHALL BE CHECKED BY CONTRACTOR WITH RELATIVE DRAWINGS BEFORE CONSTRUCTION.


3--GEODETIC PARAMETERS FOR COORDINATES ARE AS BELOW:

HORIZONTAL COORDINATE SYSTEM:	WGS84/UTM Zone 39
ELLIPSOID :	WORLD GEODETIC SYSTEM 1984 (WGS84)
MAP PROJECTION:	UNIVERSAL TRANSVERSE MERCATOR (UTM)
VERTICAL DATUM:	MSL

4--THE SUITABLE MATERIAL FOR FILLING SHALL BE COLLECTED BASED ON TO THE BELOW RULES:

- PROJECT GEOTECHNICAL INVESTIGATION REPORT, BORROW MATERIALS AND SPECIFICATION STUDY PART.
- "GENERAL SPECIFICATION FOR ROAD" NO. 101, SECTION 207, IRAN PLANNING AND BUDGET ORGANIZATION.
- PROJECT GENERAL SPECIFICATION "SPECIFICATION FOR EARTH WORK" DOCUMENT NUMBER "BK-GNRL-PECCO-000-CV-SF-0004".
- GEOTECHNICAL REPORTS AND CLIENT'S SITE SUPERVISORY BODY RECOMMENDATIONS AND APPROVALS.

5--BEFORE ANY EARTH WORK ACTIVITIES (CUT OR FILL), TOP AND UNSUITABLE SOIL (MARL...) SHALL BE REMOVED AS GEOTECHNICAL RECOMMENDATION AND SUPERVISOR'S REQUIREMENTS.

 
LEGEND			
	WELL LOCATION		CANAL
	WELL		RIVER
	SITE		COURSE
	CAMP SITE		CONTOURS
	ASPHALT ROAD	99.27	SPOT HEIGHT
	GRAVEL ROAD		BENCH MARK
	PROPOSED ROAD		BRIDGE
	DAYLIGHT		CULVERT

REFERENCE DRAWING	DRG. No.
General Civil Layout –BK14	BK–BK14–PEDCO–110–CV–PY–0001
Rough Grading Plan–BK14	BK–BK14–PEDCO–110–CV–PY–0003
Specification For Earth Work	BK –GNRAL–PEDCO–000–CV–SP–0004
Standard Drawing For Slope Protection Details	BK –GNRAL–PEDCO–000–CV–DW–0002
Geotechnical Investigation Report – BK14	BK –BK14–PEDCO–110–GT–RT–0001
Specification For Road & Paving	BK –GNRAL–PEDCO–000–CV–SP–0002

ABBREVIATION
PT= POINT
PVI= POINT OF VERTICAL INTERSECTION
LVC= LENGTH OF VERTICAL CURVE
BVCS= BEGIN OF VERTICAL CURVE STATION
BVCE= BEGIN OF VERTICAL CURVE ELEVATION
EVCS= END OF VERTICAL CURVE STATION
EVCE= END OF VERTICAL CURVE ELEVATION

Key Plan

The map shows a proposed road layout on a grid. The grid has a vertical axis labeled 'E 475000.00' at the bottom and 'E 476000.00' at the top. The horizontal axis is labeled 'N 2304000.00' on the left and 'N 2305000.00' on the right. A north arrow is located in the top right corner, pointing towards the top of the page. A scale bar is located in the bottom right corner, labeled 'SCALE: 1/35000'. The map shows a proposed road (indicated by a dashed line) running from the bottom left towards the top right. The road is labeled 'Proposed Road' and 'BurkP1'. There are also labels for 'BurkP2', 'BurkT4', and 'Existing Road'.

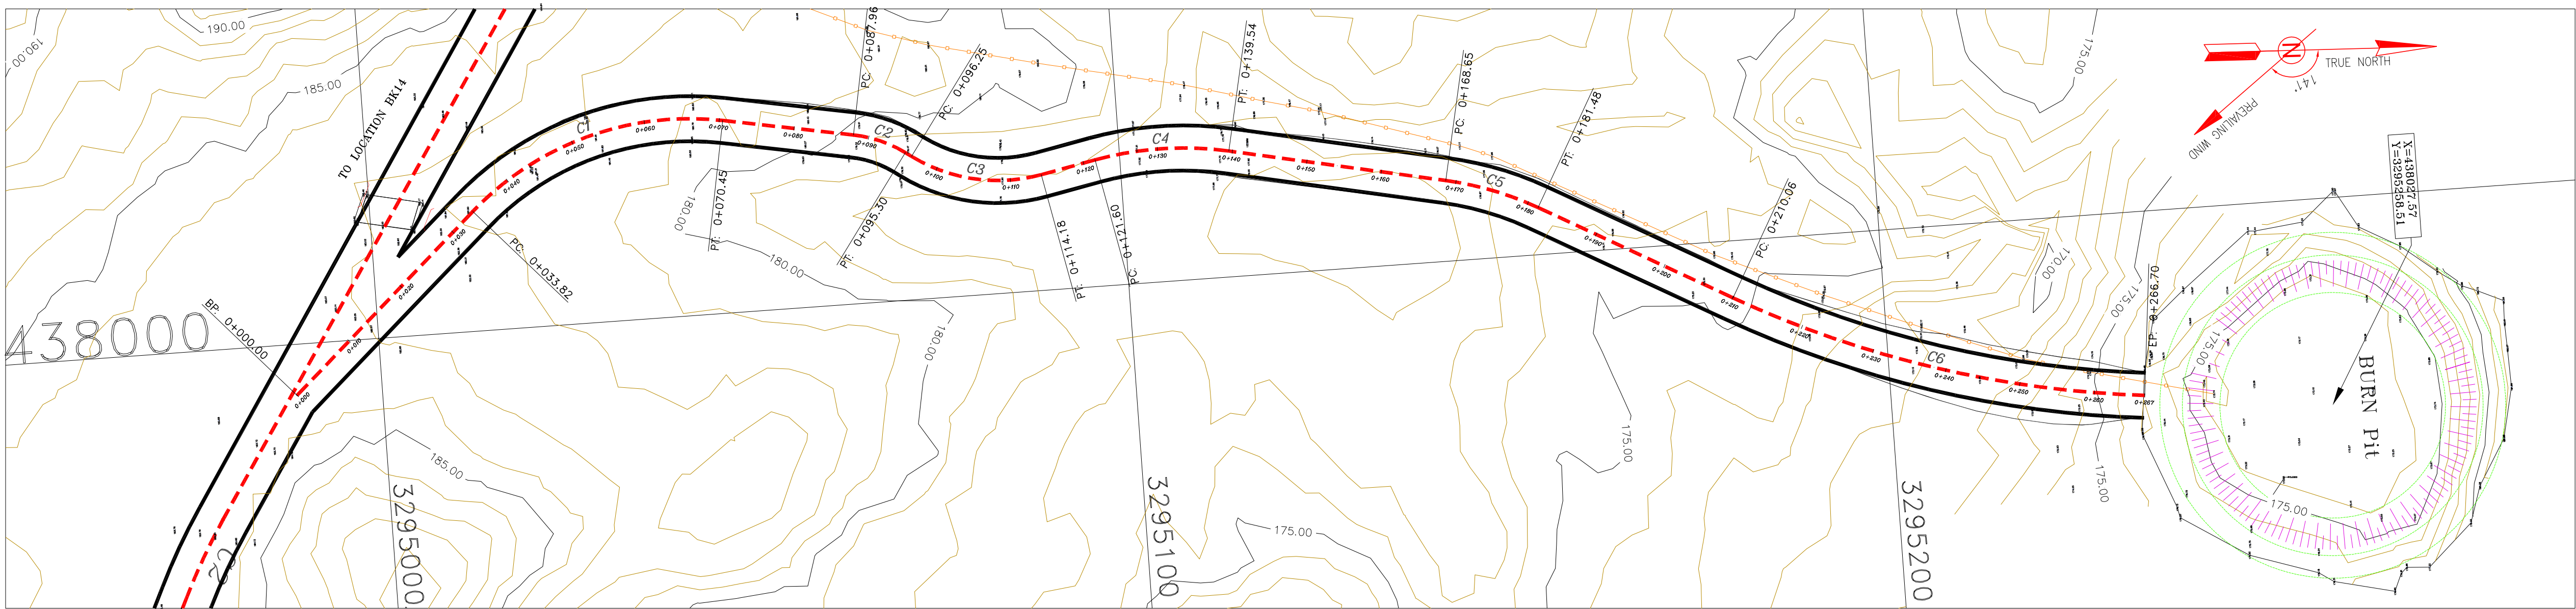

- NOTES
- 1-ALL COORDINATES AND ELEVATIONS ARE IN METER.
 - 2-ALL DRAWINGS SHALL BE CHECKED BY CONTRACTOR WITH RELATIVE DRAWINGS BEFORE CONSTRUCTION.
 - 3-GEODETIC PARAMETERS FOR COORDINATES ARE AS BELOW:
HORIZONTAL COORDINATE SYSTEM: WGS84/UTM ZONE 39
ELLIPSOID : WORLD GEODETIC SYSTEM 1984 (WGS84)
MAP PROJECTION: UNIVERSAL TRANSVERSE MERCATOR (UTM)
VERTICAL DATUM: MSL
 - 4-THE SUITABLE MATERIAL FOR FILLING SHALL BE COLLECTED BASED ON TO THE BELOW RULES:
 - PROJECT GEOTECHNICAL INVESTIGATION REPORT, BORROW MATERIALS AND SPECIFICATION STUDY PART
 - "GENERAL SPECIFICATION FOR ROAD" NO. 101, SECTION 207, IRAN PLANNING AND BUDGET ORGANIZATION.
 - PROJECT GENERAL SPECIFICATION "SPECIFICATION FOR EARTH WORK" DOCUMENT NUMBER "BK-GNRL-PEDCO-000-CV-SP-0004".
 - GEOTECHNICAL REPORTS AND CLIENT'S SITE SUPERVISORY BODY RECOMMENDATIONS AND APPROVALS.
 - 5-BEFORE ANY EARTH WORK ACTIVITIES (CUT OR FILL), TOP AND UNSUITABLE SOIL (MARN,...) SHALL BE REMOVED AS GEOTECHNICAL RECOMMENDATION AND SUPERVISOR'S REQUIREMENTS.



- LEGEND
- | | | | |
|--|---------------|--|--------------|
| | WELL LOCATION | | CANAL |
| | WELL | | RIVER |
| | SITE | | WATER COURSE |
| | CAMP SITE | | CONTOURS |
| | ASPHALT ROAD | | SPOT HEIGHT |
| | GRAVEL ROAD | | BENCH MARK |
| | PROPOSED ROAD | | BRIDGE |
| | DAYLIGHT | | CULVERT |
| | | | FLOWLINE |

REFERENCE DRAWING	DRG. No.
General Civil Layout -BK14	BK-BK14-PEDCO-110-CV-PY-0001
Rough Grading Plan-BK14	BK-BK14-PEDCO-110-CV-PY-0003
Specification For Earth Work	BK-GNRL-PEDCO-000-CV-SP-0004
Standard Drawing For Slope Protection Details	BK-GNRL-PEDCO-000-CV-DW-0002
Geotechnical Investigation Report - BK14	BK-BK14-PEDCO-110-GT-RT-0001
Specification For Road & Paving	BK-GNRL-PEDCO-000-CV-SP-0002
MTO For Civil Works - BK14	BK-BK14-PEDCO-110-CV-MT-0001

ABBREVIATION

PT= POINT
PVI= POINT OF VERTICAL INTERSECTION
LVC= LENGTH OF VERTICAL CURVE
BVCS= BEGIN OF VERTICAL CURVE STATION
BVCE= BEGIN OF VERTICAL CURVE ELEVATION
EVCS= END OF VERTICAL CURVE STATION
EVCE= END OF VERTICAL CURVE ELEVATION

KEY PLAN

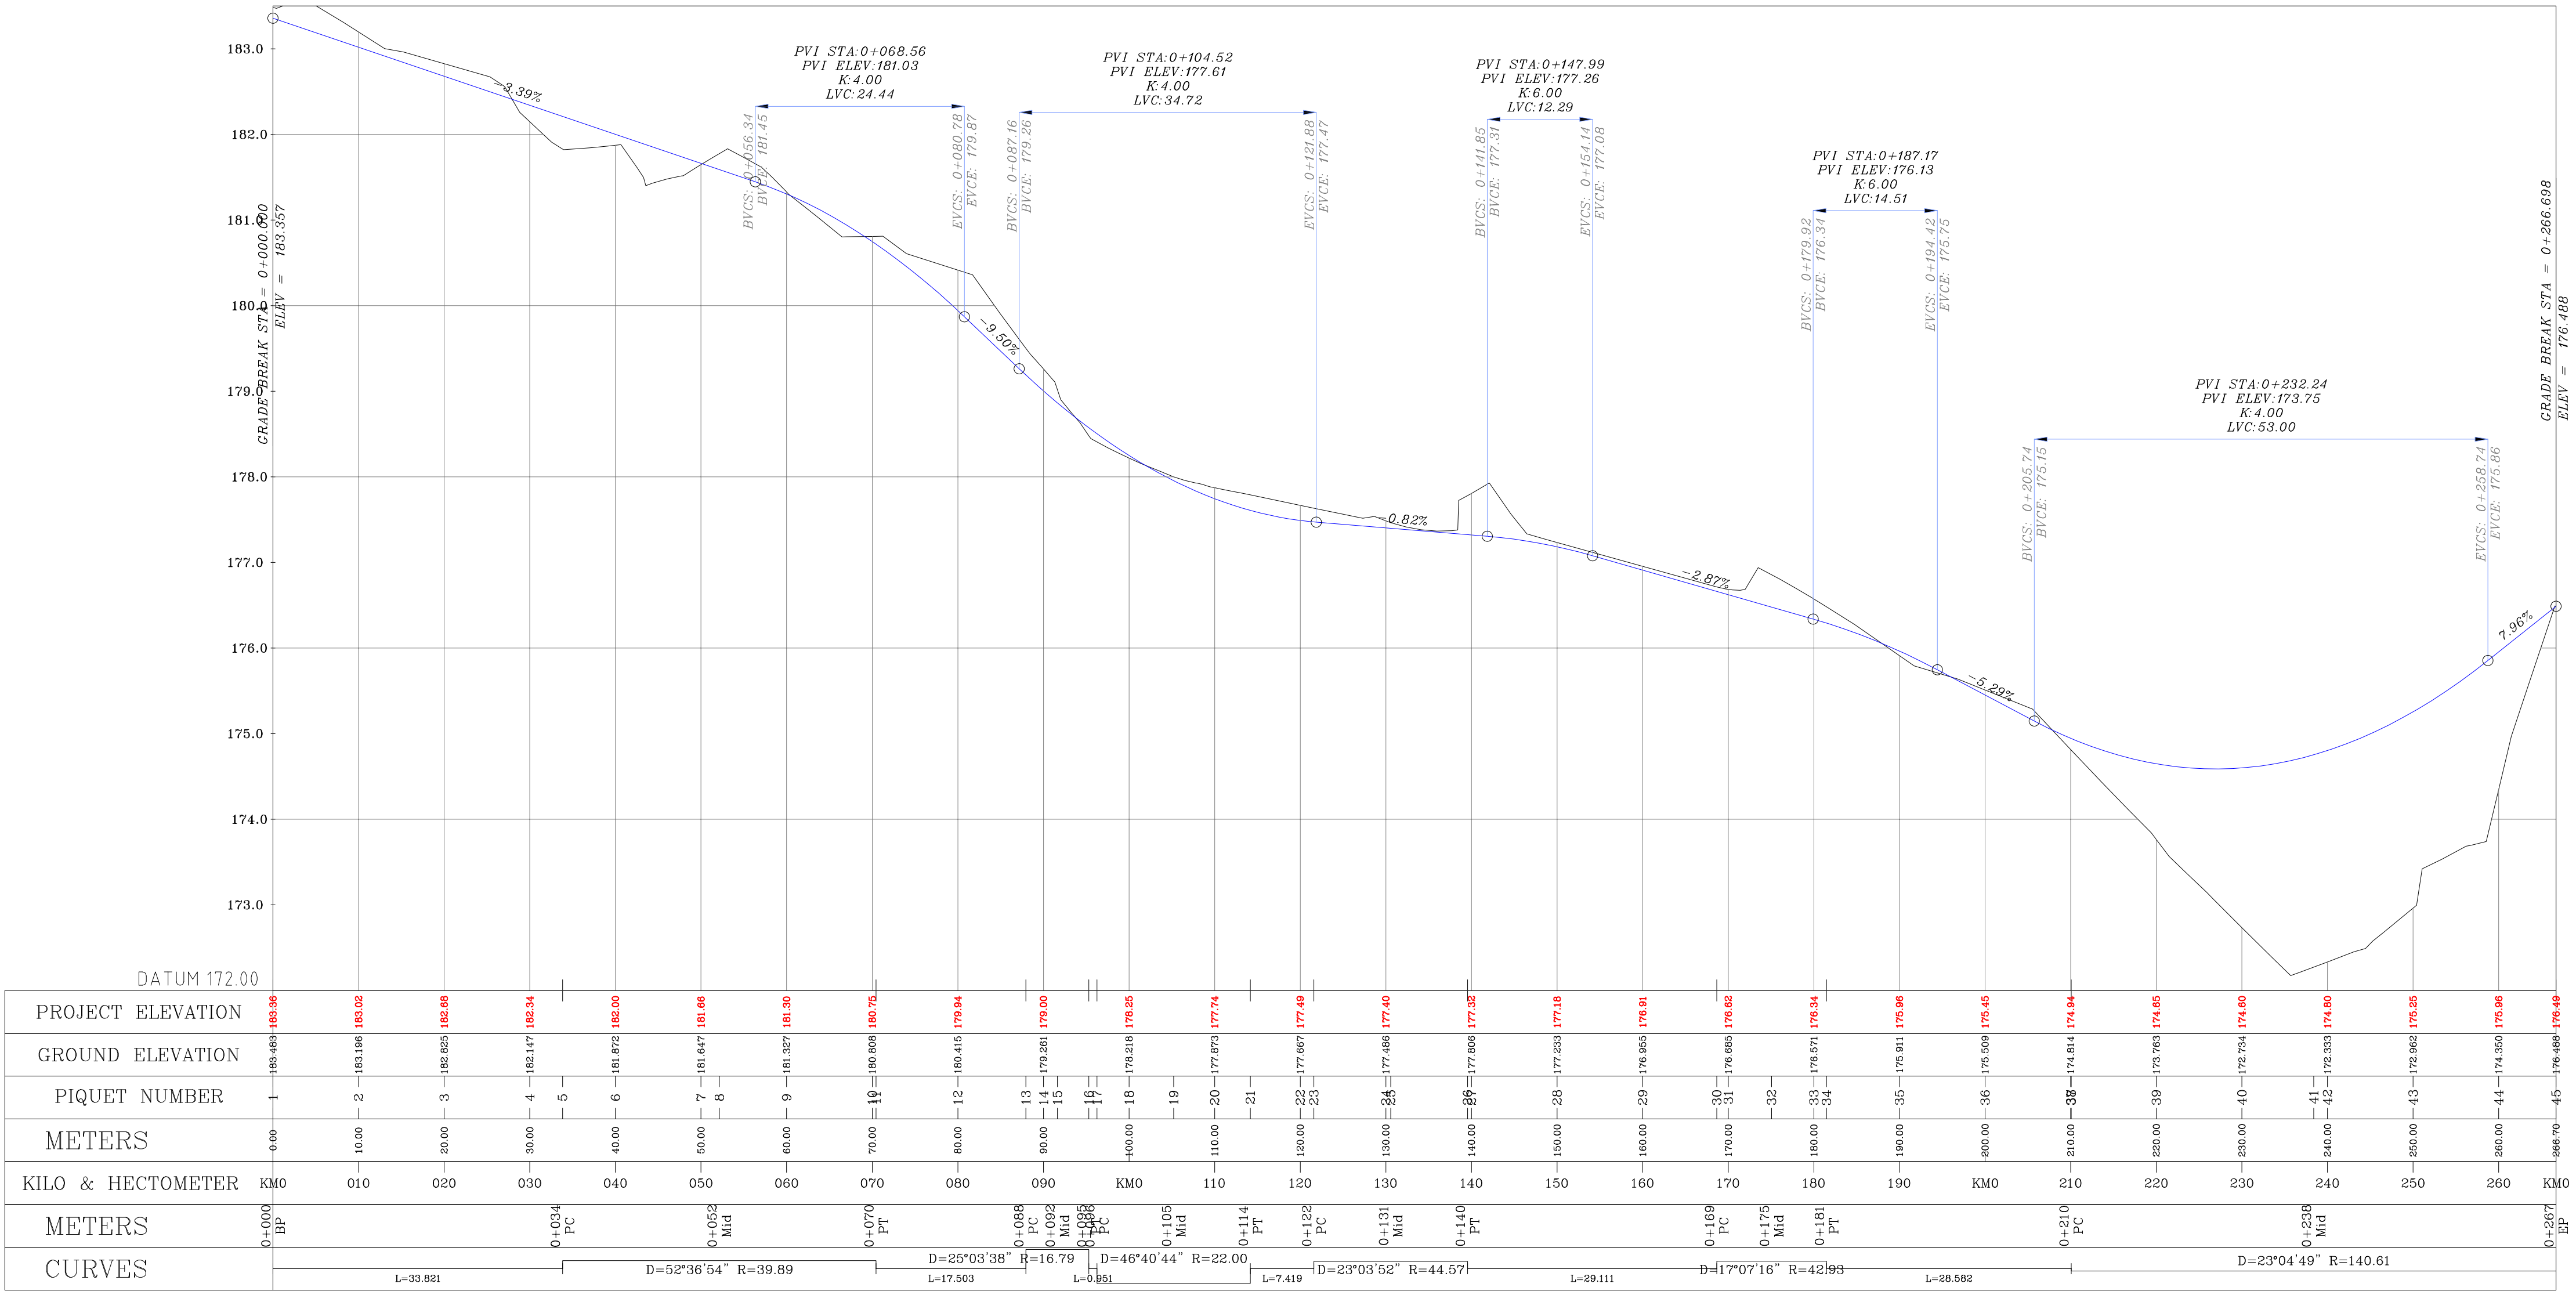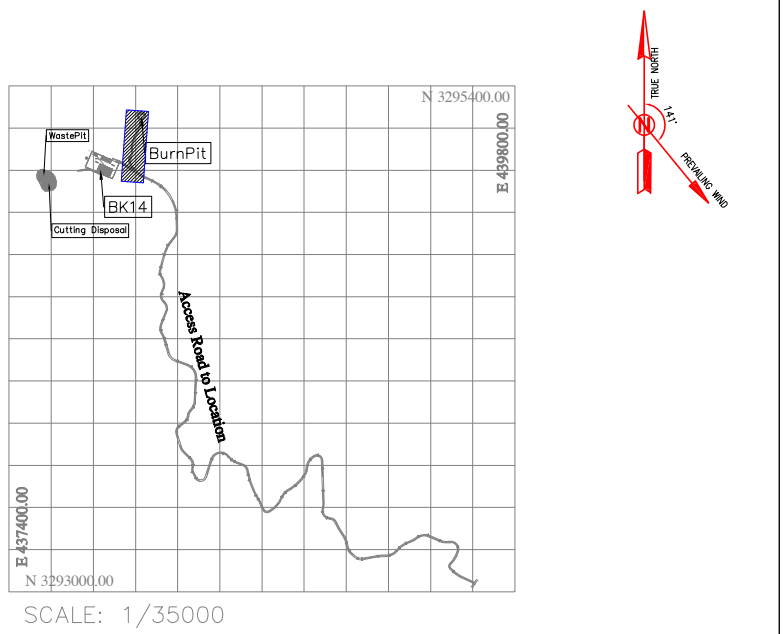

PROJECT ELEVATION	183.00	182.00	181.00	180.00	179.00	178.00	177.00	176.00	175.00	174.00	173.00
GROUND ELEVATION	183.00	182.00	181.00	180.00	179.00	178.00	177.00	176.00	175.00	174.00	173.00
PIQUET NUMBER	1	2	3	4	5	6	7	8	9	10	11
METERS	0.00	10.00	20.00	30.00	40.00	50.00	60.00	70.00	80.00	90.00	100.00
KILO & HECTOMETER	0+000	0+010	0+020	0+030	0+040	0+050	0+060	0+070	0+080	0+090	0+100
METERS	0.00	10.00	20.00	30.00	40.00	50.00	60.00	70.00	80.00	90.00	100.00
CURVES	L=33.821 D=52°36'54" R=39.89 L=17.503 D=25°03'38" R=16.79 L=6.881 D=46°40'44" R=22.00 L=7.419 D=23°03'52" R=44.57 L=28.111 D=41°07'16" R=42.199 L=28.582 D=23°04'49" R=140.61										

Curve Table: Alignments

Curve #	Radius	Length	Chord Direction	Start Point	End Point
C1	39.89	36.63	N15° 52' 54.99"W	(437984.06,3295013.70)	(437974.39,3295047.71)
C2	16.79	7.35	N22° 57' 21.19"E	(437977.55,3295064.92)	(437980.40,3295071.63)
C3	22.00	17.92	N12° 08' 48.53"E	(437980.95,3295072.41)	(437984.62,3295089.45)
C4	44.57	17.94	N0° 20' 22.78"E	(437983.18,3295096.73)	(437983.28,3295114.55)
C5	42.93	12.83	N20° 25' 56.95"E	(437989.27,3295143.04)	(437993.73,3295155.01)
C6	140.61	56.64	N17° 27' 10.51"E	(438007.59,3295180.01)	(438024.46,3295233.68)

Station	Northing	Easting
0+000.00	3294986.54	438006.78
0+010.00	3294996.05	438000.06
0+020.00	3295003.46	437993.34
0+030.00	3295010.87	437986.63
0+040.00	3295018.58	437980.28
0+050.00	3295027.53	437975.89
0+060.00	3295037.30	437973.86
0+070.00	3295047.26	437974.11
0+080.00	3295057.10	437976.11
0+090.00	3295066.91	437978.04
0+100.00	3295075.63	437982.85
0+110.00	3295085.30	437985.03
0+120.00	3295095.16	437983.49
0+130.00	3295105.08	437982.33
0+140.00	3295115.00	437983.38
0+150.00	3295124.79	437985.43
0+160.00	3295134.57	437987.49
0+170.00	3295144.35	437989.57
0+180.00	3295153.71	437993.04
0+190.00	3295162.47	437997.86
0+200.00	3295171.21	438002.71

Station	Northing	Easting
0+210.00	3295179.96	438007.56
0+220.00	3295188.97	438012.09
0+230.00	3295198.05	438015.98
0+240.00	3295207.54	438019.21
0+250.00	3295217.21	438021.76
0+260.00	3295227.04	438023.61
0+266.70	3295233.68	438024.46



PI Station	Northing	Easting
0+000.00	3294988.64	438006.78
0+053.54	3295028.31	437970.82
0+091.69	3295068.59	437979.23
0+105.75	3295080.14	437986.46
0+130.69	3295105.65	437981.41
0+175.11	3295149.36	437990.60
0+238.77	3295205.12	438021.50
0+266.70	3295233.68	438024.46

Coordinate of Bench Marks (UTM-ZONE 39N)

NAME	Easting(m)	Northing(m)	Elevation(m)
GPS2	437770.8593	3295060.1065	171.4186
GPS3	437770.7943	3295060.0960	171.4184









D02	MAR.2023	IFA	R.BERLOUEI	M.FAKHARIAN	M.MEHRSHAD	***
D01	NOV.2022	IFA	R.BERLOUEI	M.FAKHARIAN	M.MEHRSHAD	***
D00	OCT.2022	IFC	R.BERLOUEI	M.FAKHARIAN	M.MEHRSHAD	***
REV.	DATE	P.O.I.S	PREP.	CHK.	APP.	AUT.
PROJECT NAME:		BINAK OILFIELD DEVELOPMENT/SUB-SURFACE WORK PACKAGES BK14 WHF MODIFICATIONS				
PROJECT NO.:		971020				
EPC CONTRACTOR:			EPD/EPC CONTRACTOR (GC):			
 HIRGAN ENERGY – DESIGN & INSPECTION COMPANIES			 PETROIRAN DEVELOPMENT COMPANY			
DRAWING TITLE:			CIVIL AND STRUCTURAL DRAWINGS – BK14 BURN PIT ACCESS ROAD PLAN AND PROFILE			
SCALE	SIZE	DRAWING NO.			SHEET NO.	REV.
1/500	A1	BK-BK14-PEDCO-110-CV-DW-0001			96 OF 103	D01

***	*****	***	*****	***	*****
REV.	DESCRIPTION	BY	DATE	BY	DATE
		CHECKED	REV. APPR.		
اسم و کلیه نسخ این نقشه و حق امتیاز متعلق به شرکت ملی مناطق نفت خیز جنوب میباشد.					
THE ORIGINAL AND ALL COPIES OF THIS DRAWING TOGETHER WITH THE COPYRIGHT THEREIN ARE THE SOLE PROPERTY OF N.I.S.O.C./ FIELDS					
BINAK OILFIELD DEVELOPMENT SUB-SURFACE WORK PACKAGES BK14 WHF MODIFICATIONS					
DATE	SCALE	DRAWING BY	CHECKED BY	PROJECT ENG.	
NO CONSTRUCTION PERMITTED UNLESS DRAWING APPROVED					
APPROVED FOR CONSTRUCTION			BY:	DATE:	
BUDGET REF.	LOCATION	SIZE	CLASS	SERIAL NO.	SHEET REVISION
053-073-9184	F	4	S	708209	96 D02

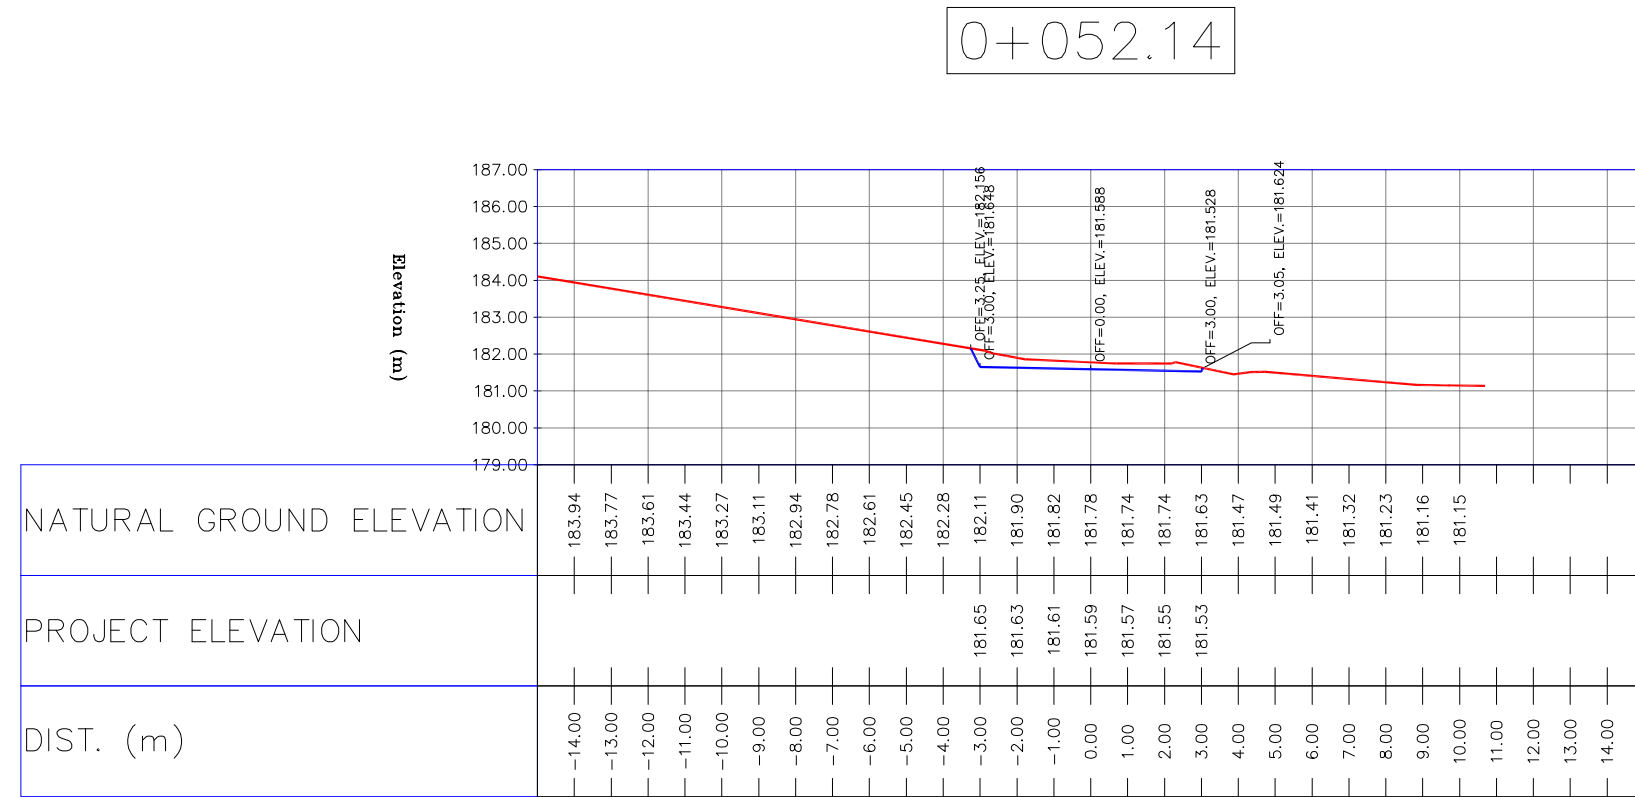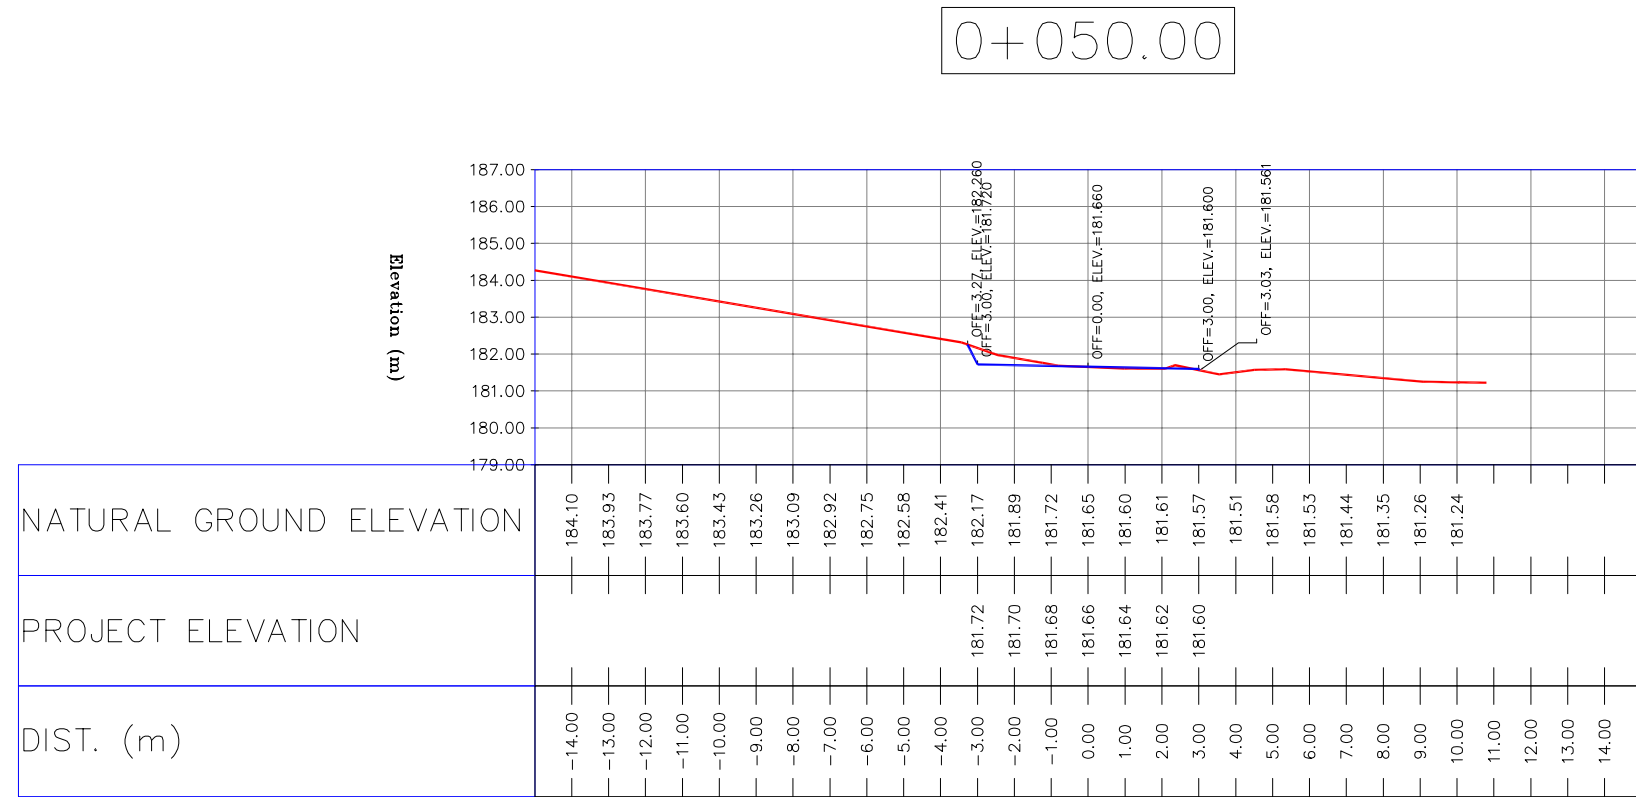

D02	MAR.2023		IFA		R.BERLOUEI		M.FAKHARIAN		M.MEHRSHAD		** **		***		*****		** **		*** **		** **		*** **																								
D01	NOV.2022		IFA		R.BERLOUEI		M.FAKHARIAN		M.MEHRSHAD		** **						BY		DATE		BY		DATE																								
D00	OCT.2022		IFC		R.BERLOUEI		M.FAKHARIAN		M.MEHRSHAD		** **																																				
REV.		DATE		P.O.I.S		PREP.		CHK.		APP.		AUT.		اصل و کلیه نسخ این نقشه و حق اقتباس متعلق به شرکت ملی مناطق نفت خیز جنوب میباشد. THE ORIGINAL AND ALL COPIES OF THIS DRAWING TOGETHER WITH THE COPYRIGHT THEREIN ARE THE SOLE PROPERTY OF N.I.S.O.C. / FIELDS 																																	
PROJECT NAME:												BINAK OILFIELD DEVELOPMENT / SUB-SURFACE WORK PACKAGES BK14 WHF MODIFICATIONS																																			
PROJECT NO.:												971020																																			
EPC CONTRACTOR:						EPD/EPC CONTRACTOR(GC):						BINAK OILFIELD DEVELOPMENT SUB-SURFACE WORK PACKAGES BK14 WHF MODIFICATIONS																																			
 HIRGAN ENERGY – DESIGN & INSPECTION COMPANIES						 PEDCO PETROIRAN DEVELOPMENT COMPANY	
DRAWING TITLE:												NO CONSTRUCTION PERMITTED UNLESS DRAWING APPROVED																																			
CIVIL AND STRUCTURAL DRAWINGS – BK14 BURN PIT ACCESS ROAD TRANSVERSAL SECTIONS												APPROVED FOR CONSTRUCTION																																			
SCALE		SIZE		DRAWING NO.				SHEET NO.		REV.		BUDGET REF.		LOCATION		SIZE		CLASS		SERIAL NO.		SHEET		REVISION																							
H=1:200 V=1:200		A1		BK-BK14-PEDCO-110-CV-DW-0001				97 OF 103		D01		053-073-9184		F		4		S		708209		97		D02																							

NOTES		
1-ALL COORDINATES AND ELEVATIONS ARE IN METER.		
2-ALL DRAWINGS SHALL BE CHECKED BY CONTRACTOR WITH RELATIVE DRAWINGS BEFORE CONSTRUCTION.		
3-GEODETIC PARAMETERS FOR COORDINATES ARE AS BELOW:		
HORIZONTAL COORDINATE SYSTEM:		WGS84/UTM ZONE 39
ELLIPSOID :		WORLD GEODETIC SYSTEM 1984 (WGS84)
MAP PROJECTION:		UNIVERSAL TRANSVERSE MERCATOR (UTM)
VERTICAL DATUM:		MSL
4-THE SUITABLE MATERIAL FOR FILLING SHALL BE COLLECTED BASED ON TO THE BELOW RULES:		
- PROJECT GEOTECHNICAL INVESTIGATION REPORT, BORROW MATERIALS AND SPECIFICATION STUDY PART. "GENERAL SPECIFICATION FOR ROAD" NO. 101, SECTION 207, IRAN PLANNING AND BUDGET ORGANIZATION. - PROJECT GENERAL SPECIFICATION "SPECIFICATION FOR EARTH WORK". - DOCUMENT NUMBER "BK-GNRL-PEDCO-000-CV-SP-0004". - GEOTECHNICAL REPORTS AND CLIENT'S SITE SUPERVISORY BODY RECOMMENDATIONS AND APPROVALS.		
5-BEFORE ANY EARTH WORK ACTIVITIES (CUT OR FILL), TOP AND UNSUITABLE SOIL (WARN,...) SHALL BE REMOVED AS GEOTECHNICAL RECOMMENDATION AND SUPERVISOR'S REQUIREMENTS.		
LEGEND		
	WELL LOCATION	CANAL
	WELL	RIVER
	SITE	WATER COURSE
	CAMP SITE	CONTOURS
	ASPHALT ROAD	99,27 SPOT HEIGHT
	GRAVEL ROAD	BENCH MARK
	PROPOSED ROAD	BRIDGE
	DAYLIGHT	CULVERT
REFERENCE DRAWING		DRG. No.
General Civil Layout -BK14		BK-BK14-PEDCO-110-CV-PY-0001
Rough Grading Plan-BK14		BK-BK14-PEDCO-110-CV-PY-0003
Specification For Earth Work		BK-GNRL-PEDCO-000-CV-SP-0004
Standard Drawing For Slope Protection Details		BK-GNRL-PEDCO-000-CV-DW-0002
Geotechnical Investigation Report - BK14		BK-BK14-PEDCO-110-GT-RT-0001
Specification For Road & Paving		BK-GNRL-PEDCO-000-CV-SP-0002
MTO For Civil Works - BK14		BK-BK14-PEDCO-110-CV-MT-0001
ABBREVIATION		
PT= POINT PVI= POINT OF VERTICAL INTERSECTION LVC= LENGTH OF VERTICAL CURVE BVCS= BEGIN OF VERTICAL CURVE STATION BVCE= BEGIN OF VERTICAL CURVE ELEVATION EVCS= END OF VERTICAL CURVE STATION EVCE= END OF VERTICAL CURVE ELEVATION		
KEY PLAN		
SCALE: 1/35000		

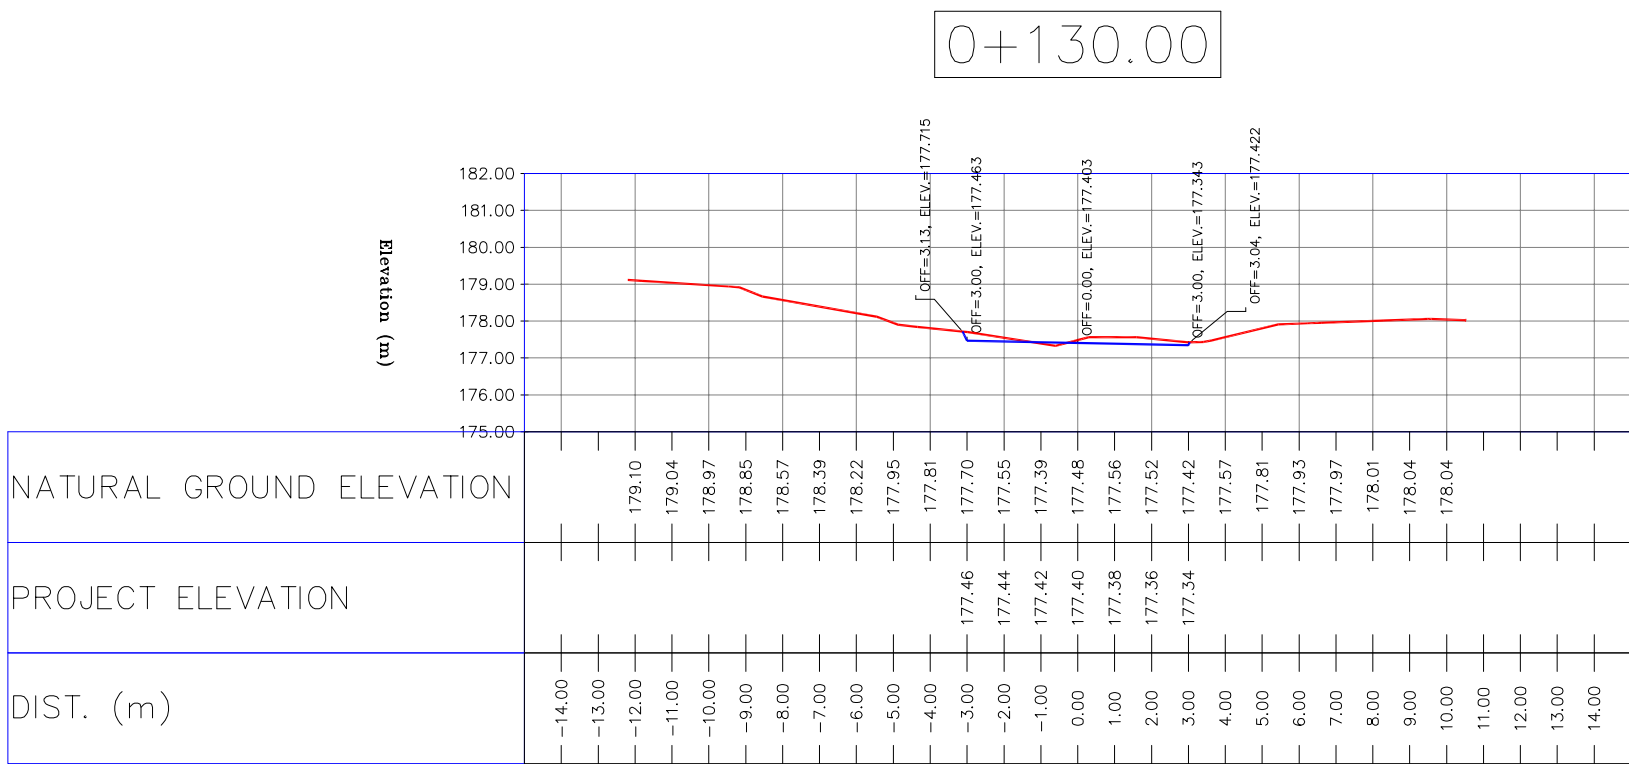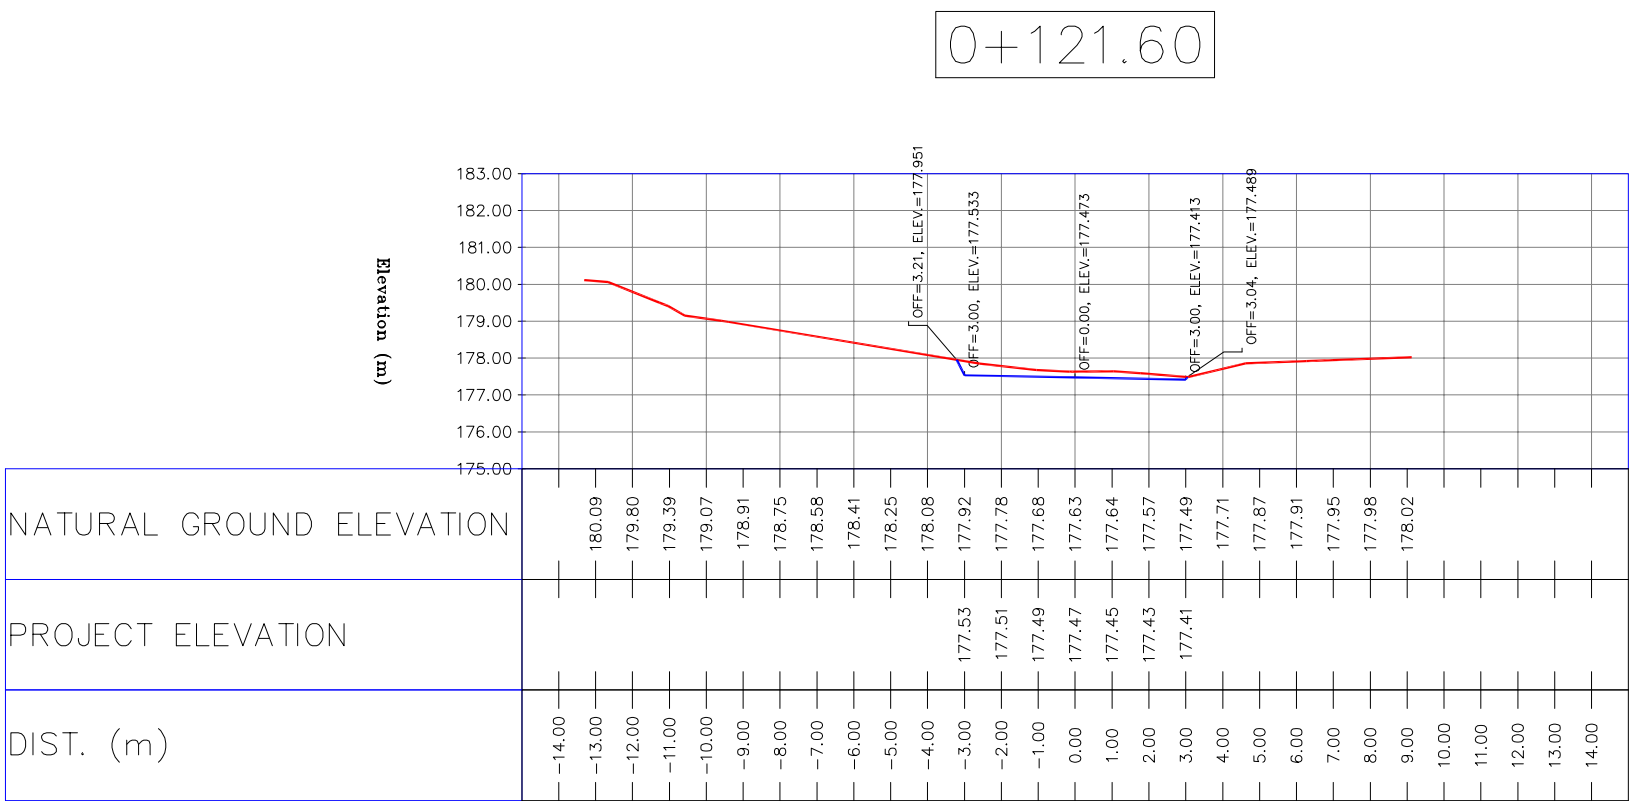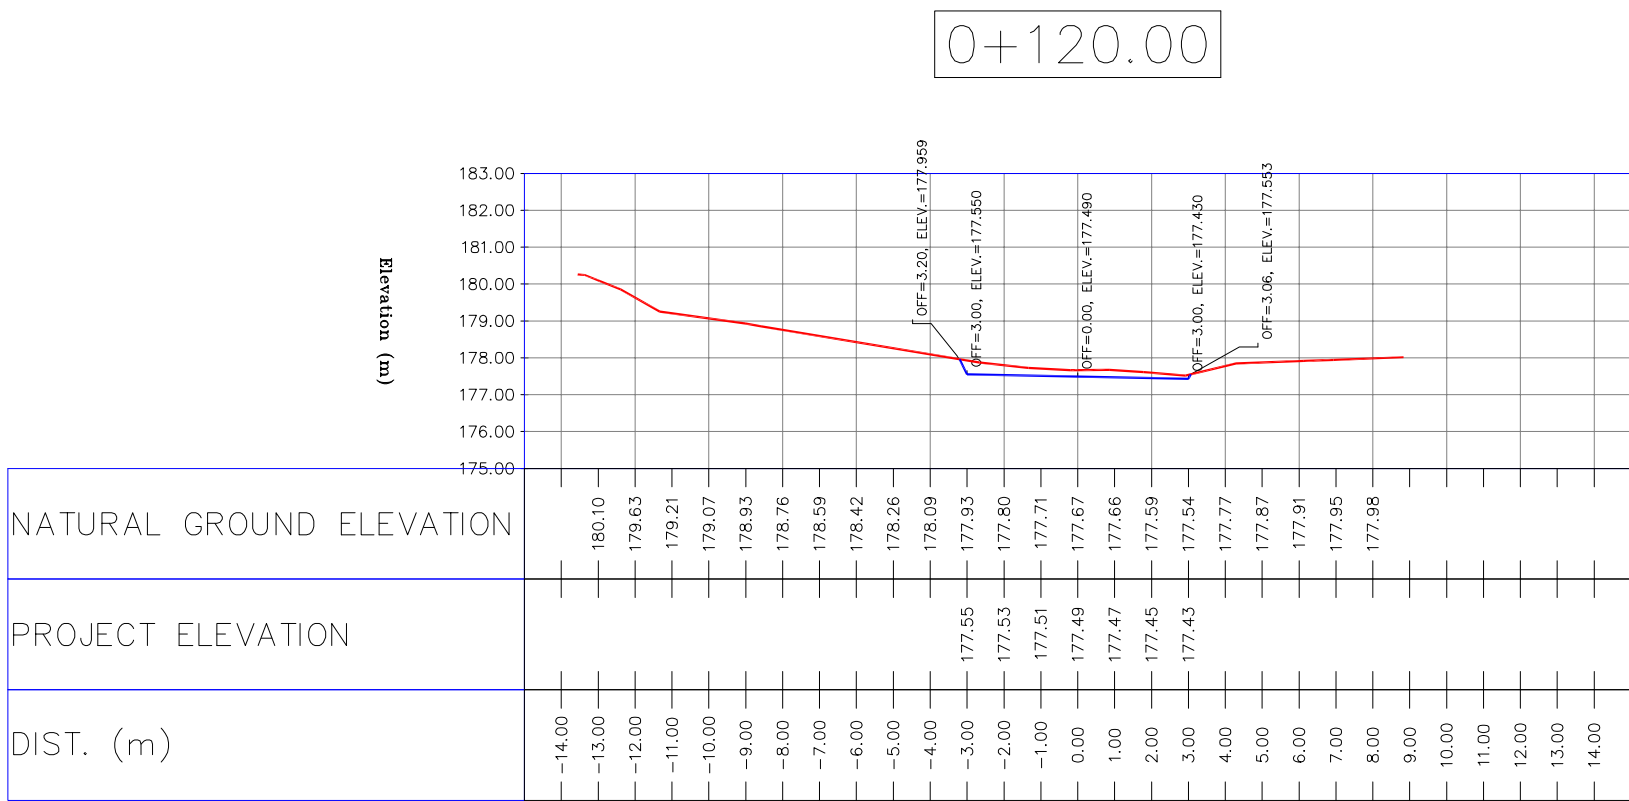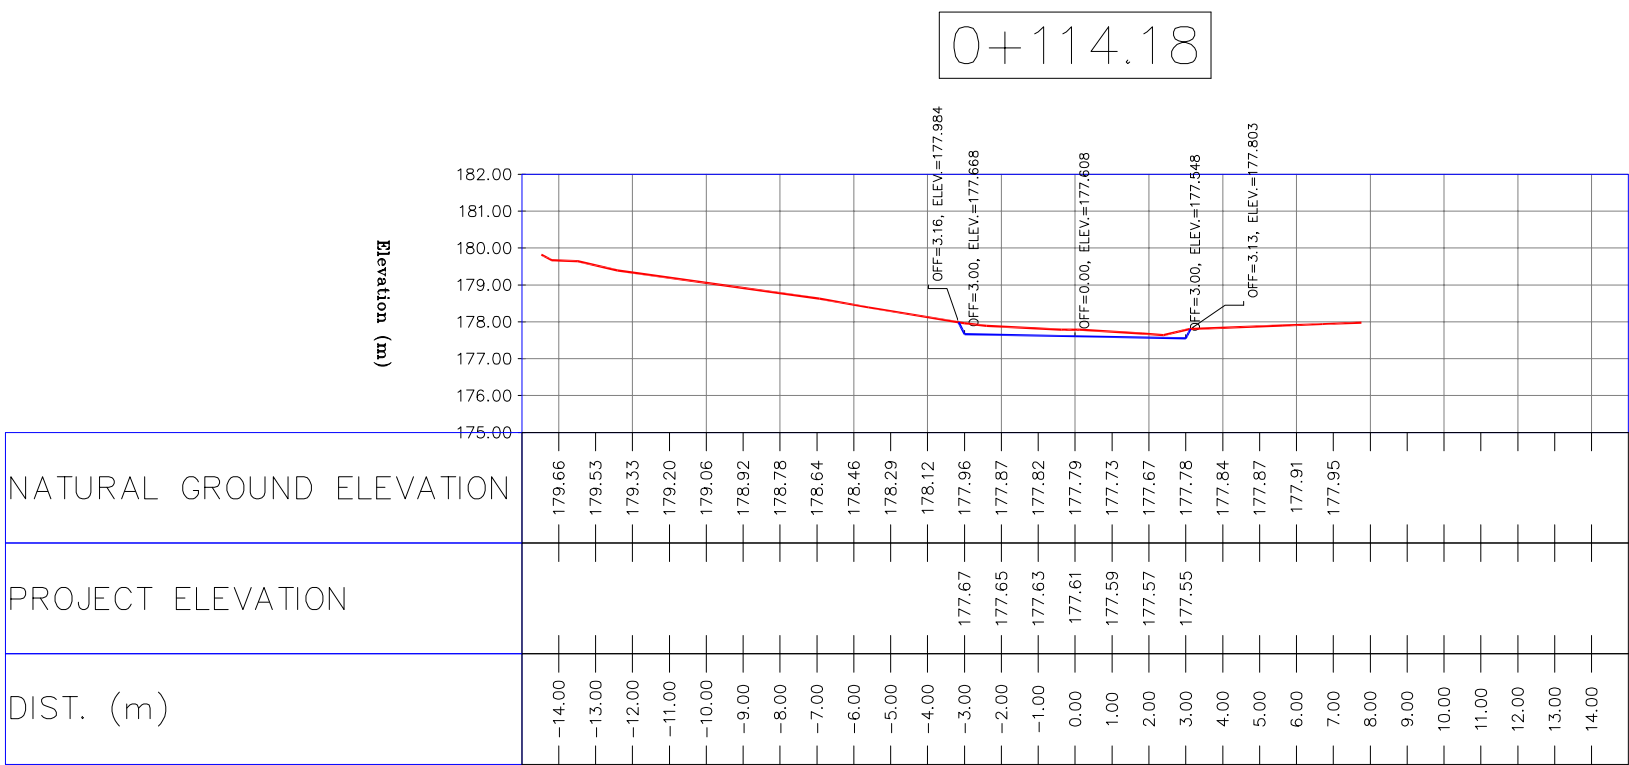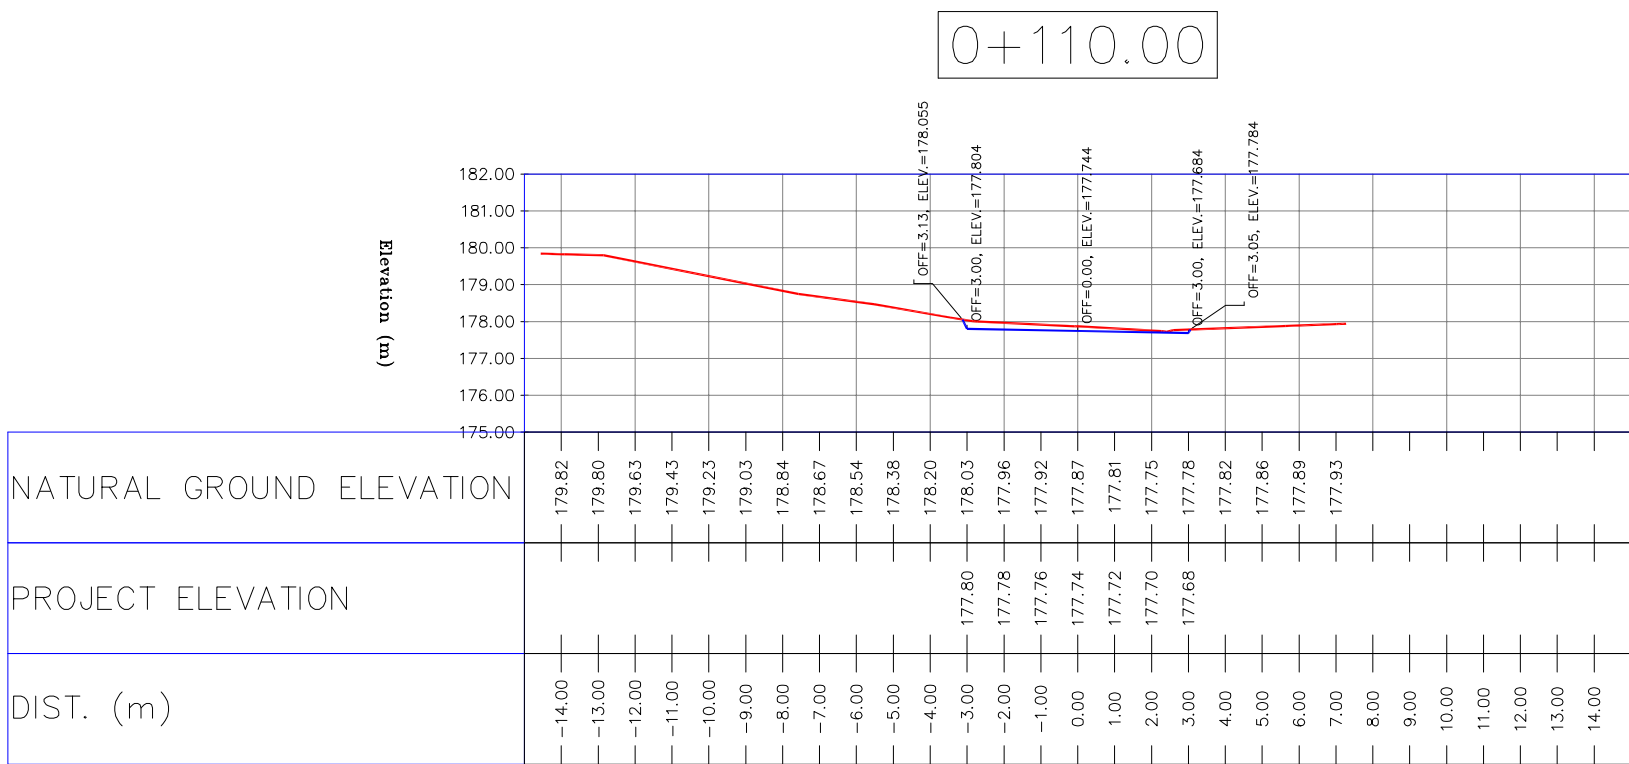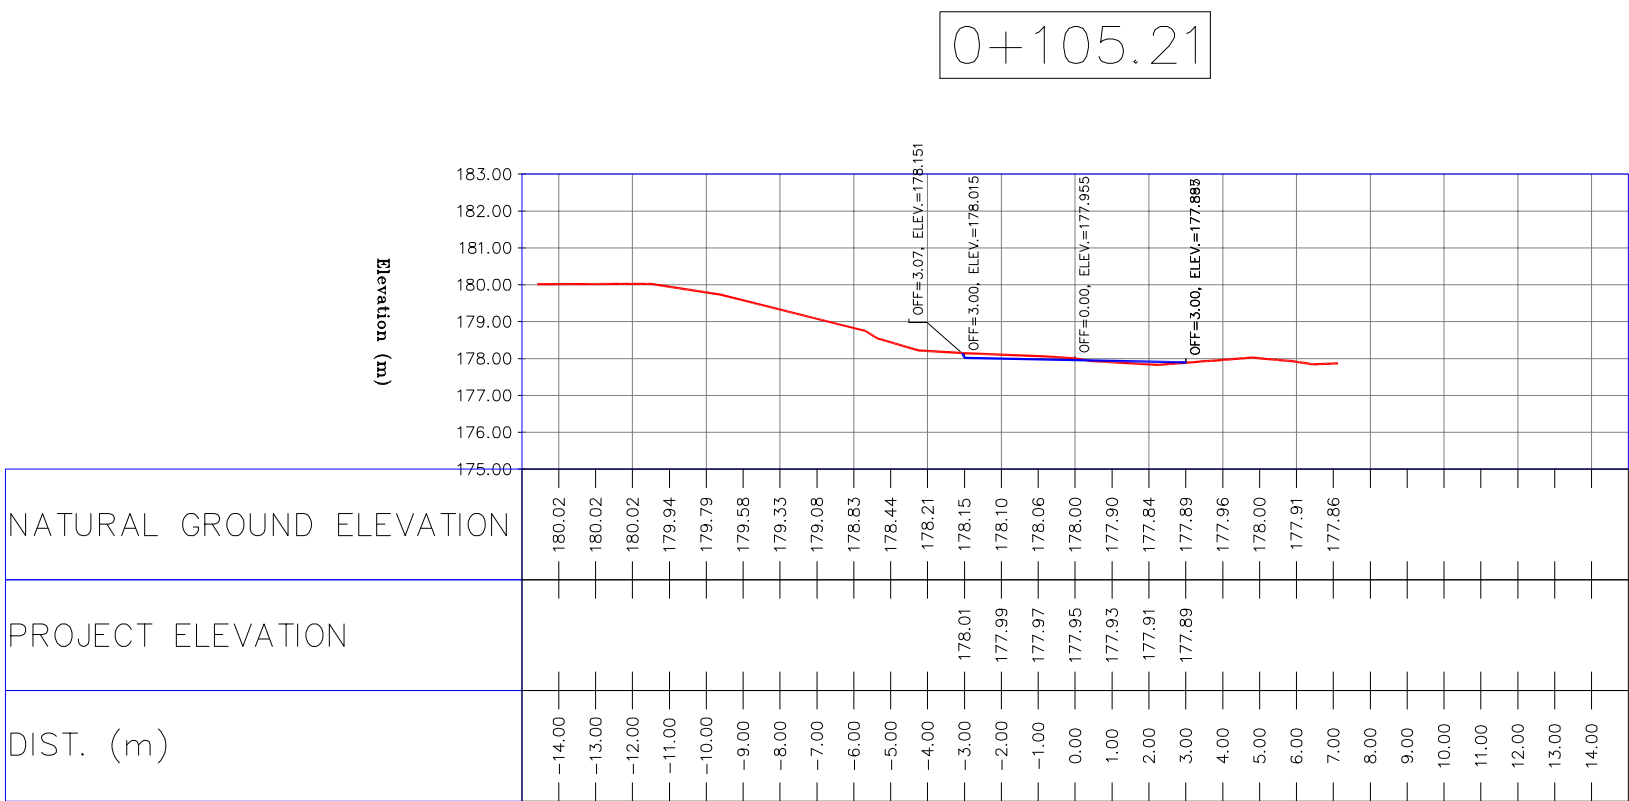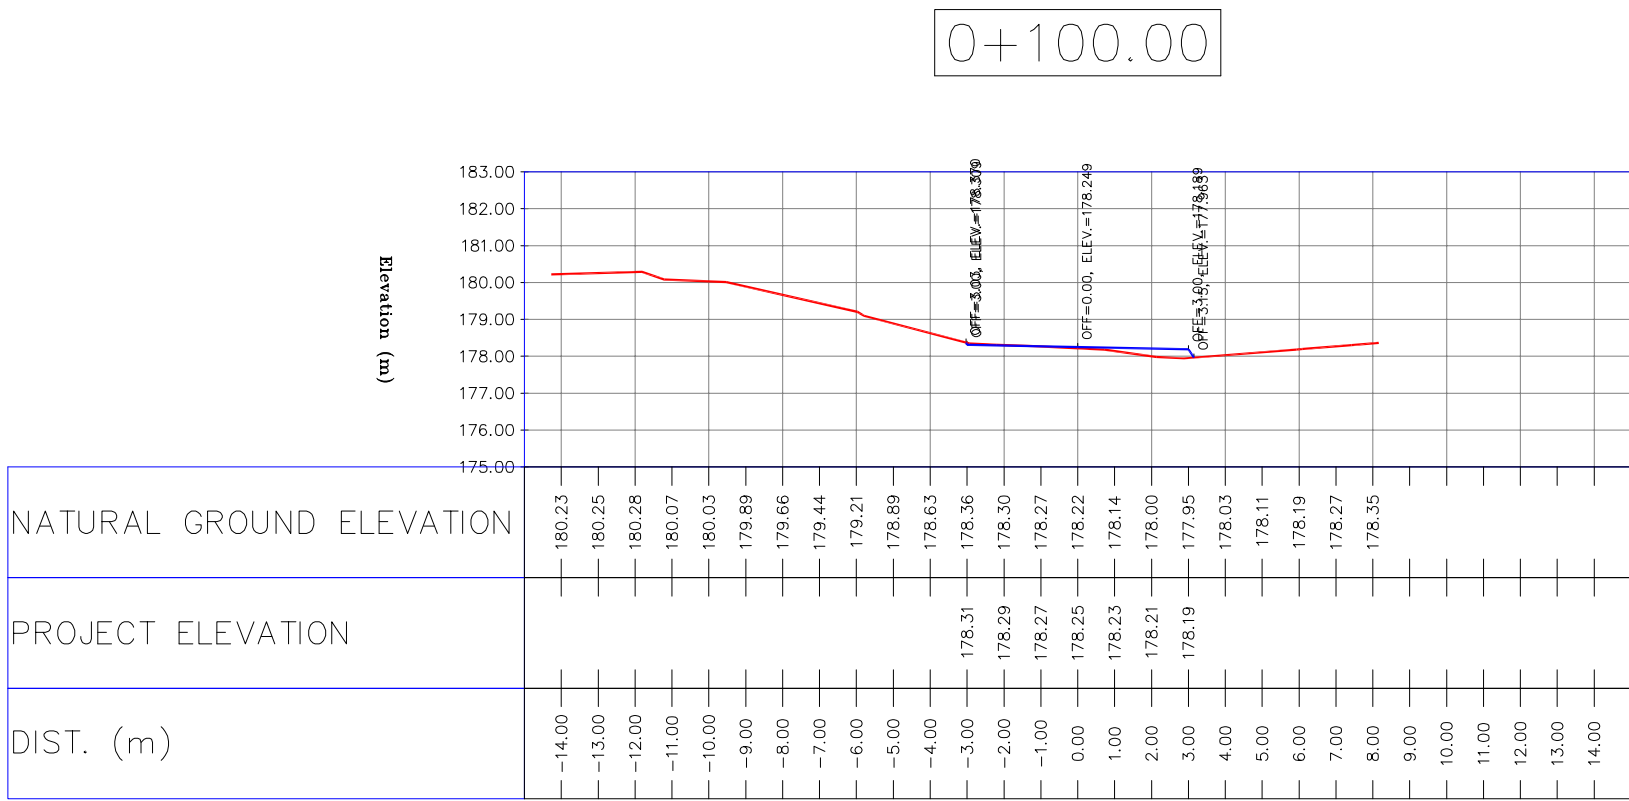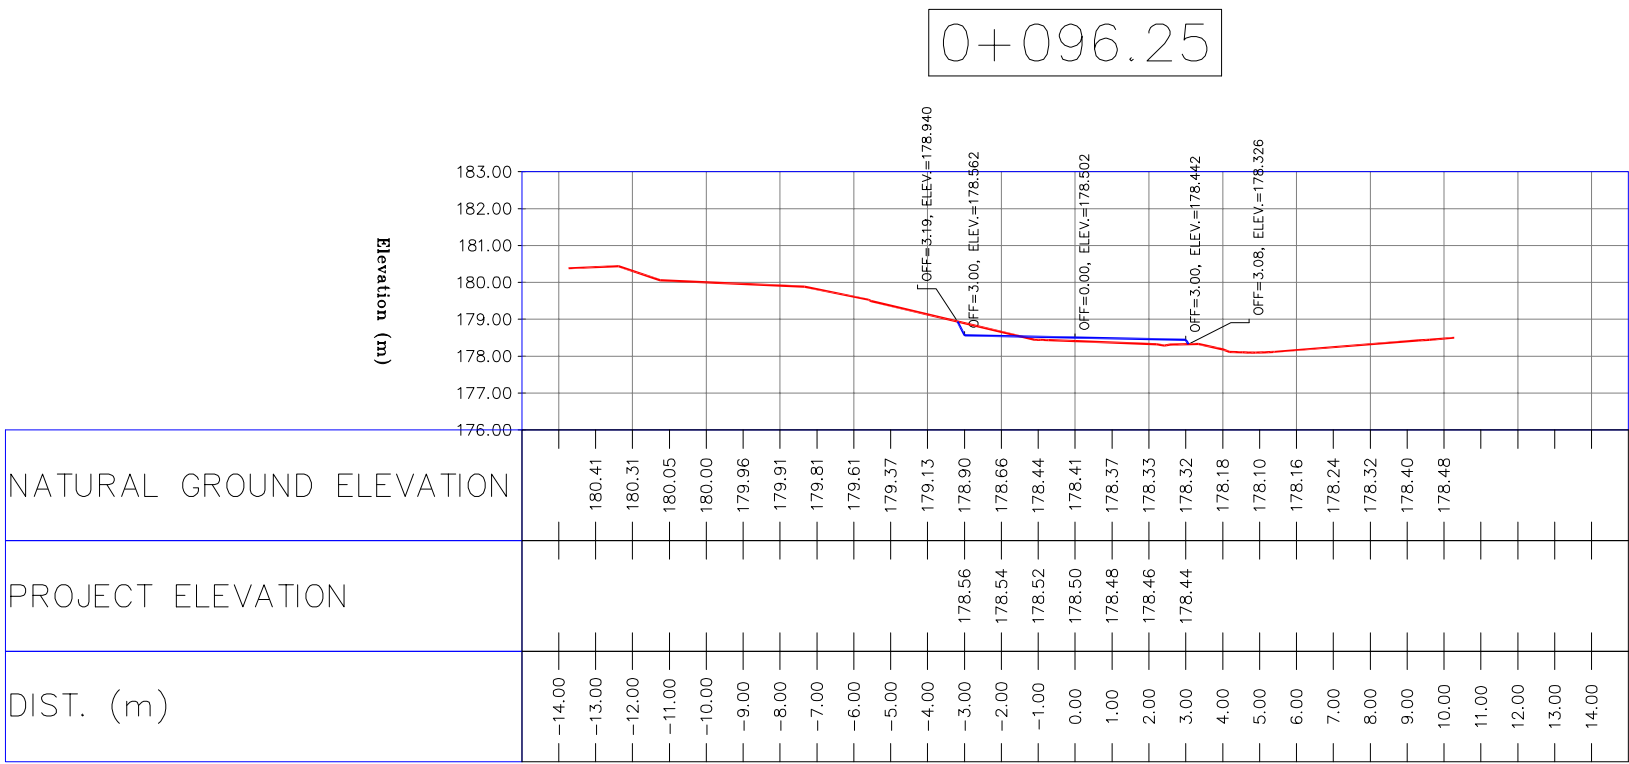


- NOTES
- 1-ALL COORDINATES AND ELEVATIONS ARE IN METER.
 - 2-ALL DRAWINGS SHALL BE CHECKED BY CONTRACTOR WITH RELATIVE DRAWINGS BEFORE CONSTRUCTION.
 - 3-GEODETIC PARAMETERS FOR COORDINATES ARE AS BELOW:
HORIZONTAL COORDINATE SYSTEM: WGS84/UTM ZONE 39
ELIPSOID : WORLD GEODETIC SYSTEM 1984 (WGS84)
MAP PROJECTION: UNIVERSAL TRANSVERSE MERCATOR (UTM)
VERTICAL DATUM: MSL
 - 4-THE SUITABLE MATERIAL FOR FILLING SHALL BE COLLECTED BASED ON TO THE BELOW RULES:
 - PROJECT GEOTECHNICAL INVESTIGATION REPORT, BORROW MATERIALS AND SPECIFICATION STUDY PART.
 - "GENERAL SPECIFICATION FOR ROAD" NO. 101, SECTION 207,
 - PROJECT GENERAL SPECIFICATION "SPECIFICATION FOR EARTH WORK" DOCUMENT NUMBER "BK-GNRL-PEDCO-000-CV-SP-0004".
 - GEOTECHNICAL REPORTS AND CLIENT'S SITE SUPERVISORY BODY RECOMMENDATIONS AND APPROVALS.
 - 5-BEFORE ANY EARTH WORK ACTIVITIES (CUT OR FILL), TOP AND UNSUITABLE SOIL (MARN,...) SHALL BE REMOVED AS GEOTECHNICAL RECOMMENDATION AND SUPERVISOR'S REQUIREMENTS.

LEGEND		
	WELL LOCATION	CANAL
	WELL	RIVER
	SITE	WATER COURSE
	CAMP SITE	CONTOURS
	ASPHALT ROAD	SPOT HEIGHT
	GRAVEL ROAD	BENCH MARK
	PROPOSED ROAD	BRIDGE
	DAYLIGHT	CULVERT









REFERENCE DRAWING	DRG. No.
General Civil Layout -BK14	BK-BK14-PEDCO-110-CV-PY-0001
Rough Grading Plan-BK14	BK-BK14-PEDCO-110-CV-PY-0003
Specification For Earth Work	BK-GNRL-PEDCO-000-CV-SP-0004
Standard Drawing For Slope Protection Details	BK-GNRL-PEDCO-000-CV-DW-0002
Geotechnical Investigation Report - BK14	BK-BK14-PEDCO-110-GT-RT-0001
Specification For Road & Paving	BK-GNRL-PEDCO-000-CV-SP-0002
MTO For Civil Works - BK14	BK-BK14-PEDCO-110-CV-WT-0001

ABBREVIATION
PT= POINT
PVI= POINT OF VERTICAL INTERSECTION
LVC= LENGTH OF VERTICAL CURVE
BVCS= BEGIN OF VERTICAL CURVE STATION
BVCE= BEGIN OF VERTICAL CURVE ELEVATION
EVCS= END OF VERTICAL CURVE STATION
EVCE= END OF VERTICAL CURVE ELEVATION

KEY PLAN

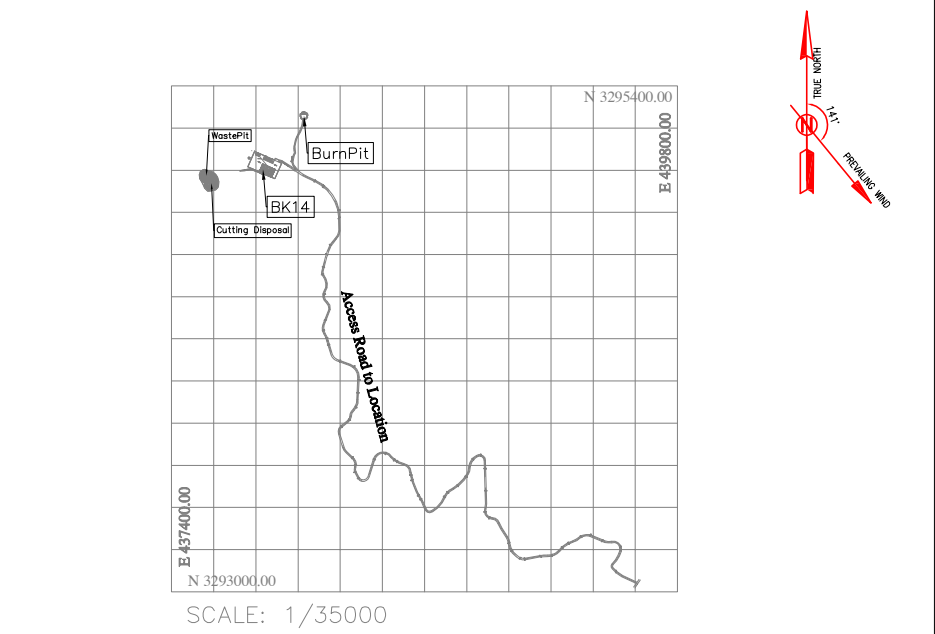

D02	MAR.2023	IFA	R.BERLOUE	M.FAKHARIAN	M.MEHRSHAD	***	***	*****	***	*****	***	*****		
D01	NOV.2022	IFA	R.BERLOUE	M.FAKHARIAN	M.MEHRSHAD	***	REV.	DESCRIPTION	BY	DATE	BY	DATE		
D00	OCT.2022	IFC	R.BERLOUE	M.FAKHARIAN	M.MEHRSHAD	***			CHECKED		REV. APPR.			
REV.	DATE	P.O.I.S	PREP.	CHK.	APP.	AUT.			امل و کلیه نسخ این نقشه و نقشه افشای متعلق به شرکت ملی مناطق نفت خیز جنوب می باشد.					
PROJECT NAME:							BINAK OILFIELD DEVELOPMENT/SUB-SURFACE WORK PACKAGES BK14 WHF MODIFICATIONS							
PROJECT NO.:							971020							
EPC CONTRACTOR:			EPD/EPC CONTRACTOR(GC):				BINAK OILFIELD DEVELOPMENT SUB-SURFACE WORK PACKAGES BK14 WHF MODIFICATIONS							
 HIRGAN ENERGY ~ DESIGN & INSPECTION COMPANIES			 PETROIRAN DEVELOPMENT COMPANY				 THE ORIGINAL AND ALL COPIES OF THIS DRAWING TOGETHER WITH THE COPYRIGHT THEREIN ARE THE SOLE PROPERTY OF N.I.S.O.C./ FIELDS							
							DATE		SCALE	DRAWING BY	CHECKED BY	PROJECT ENG.		
DRAWING TITLE:							NO CONSTRUCTION PERMITTED UNLESS DRAWING APPROVED							
CIVIL AND STRUCTURAL DRAWINGS - BK14 BURN PIT ACCESS ROAD TRANSVERSAL SECTIONS							APPROVED FOR CONSTRUCTION							
SCALE		SIZE	DRAWING NO.		SHEET NO.	REV.	BUDGET REF.		LOCATION	SIZE	CLASS	SERIAL NO.	SHEET	REVISION
H=1:200 V=1:200		A1	BK-BK14-PEDCO-110-CV-DW-0001		99 OF 103	D01	053-073-9184		F	4	S	708209	99	D02

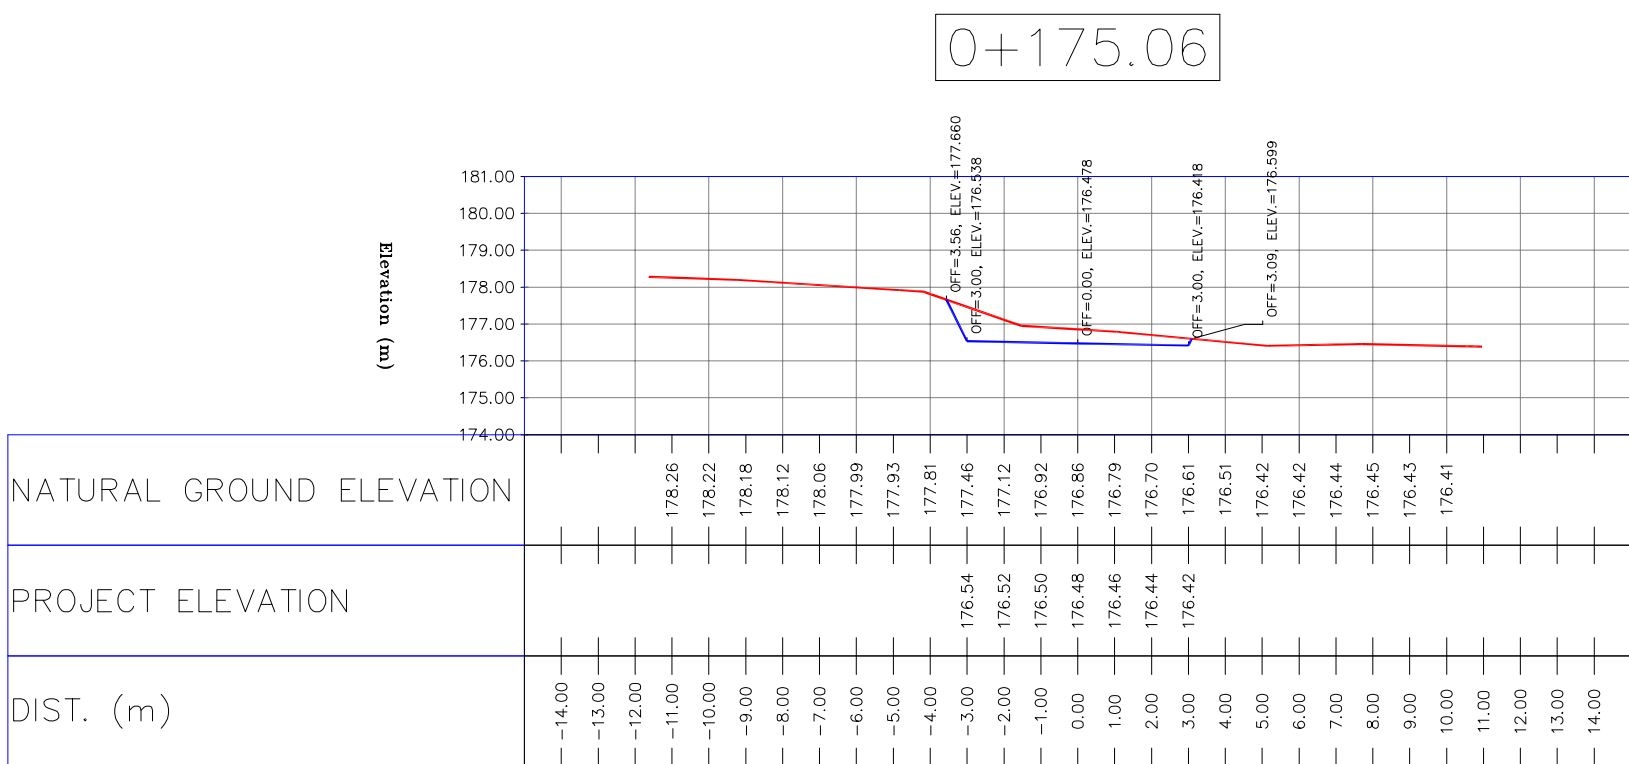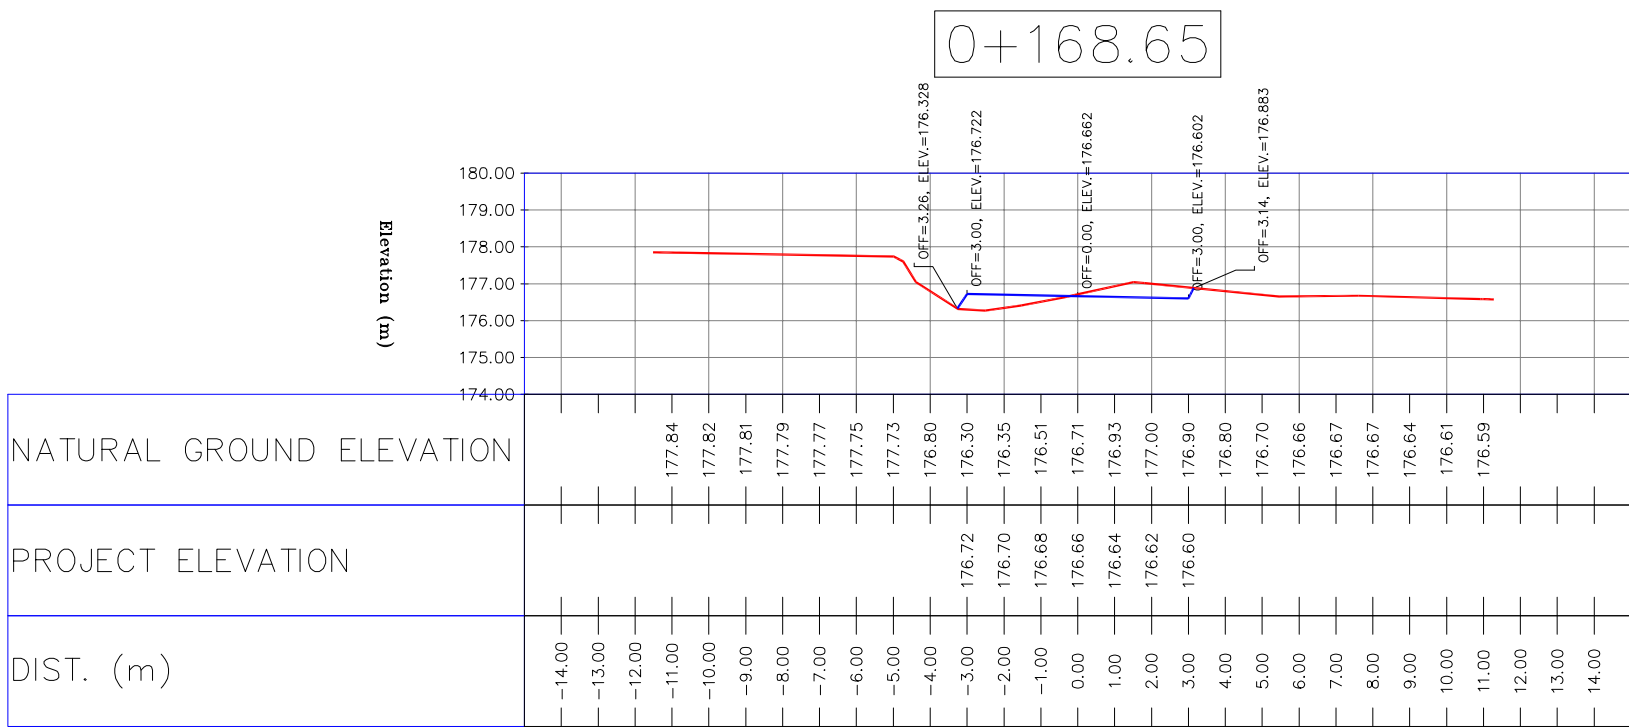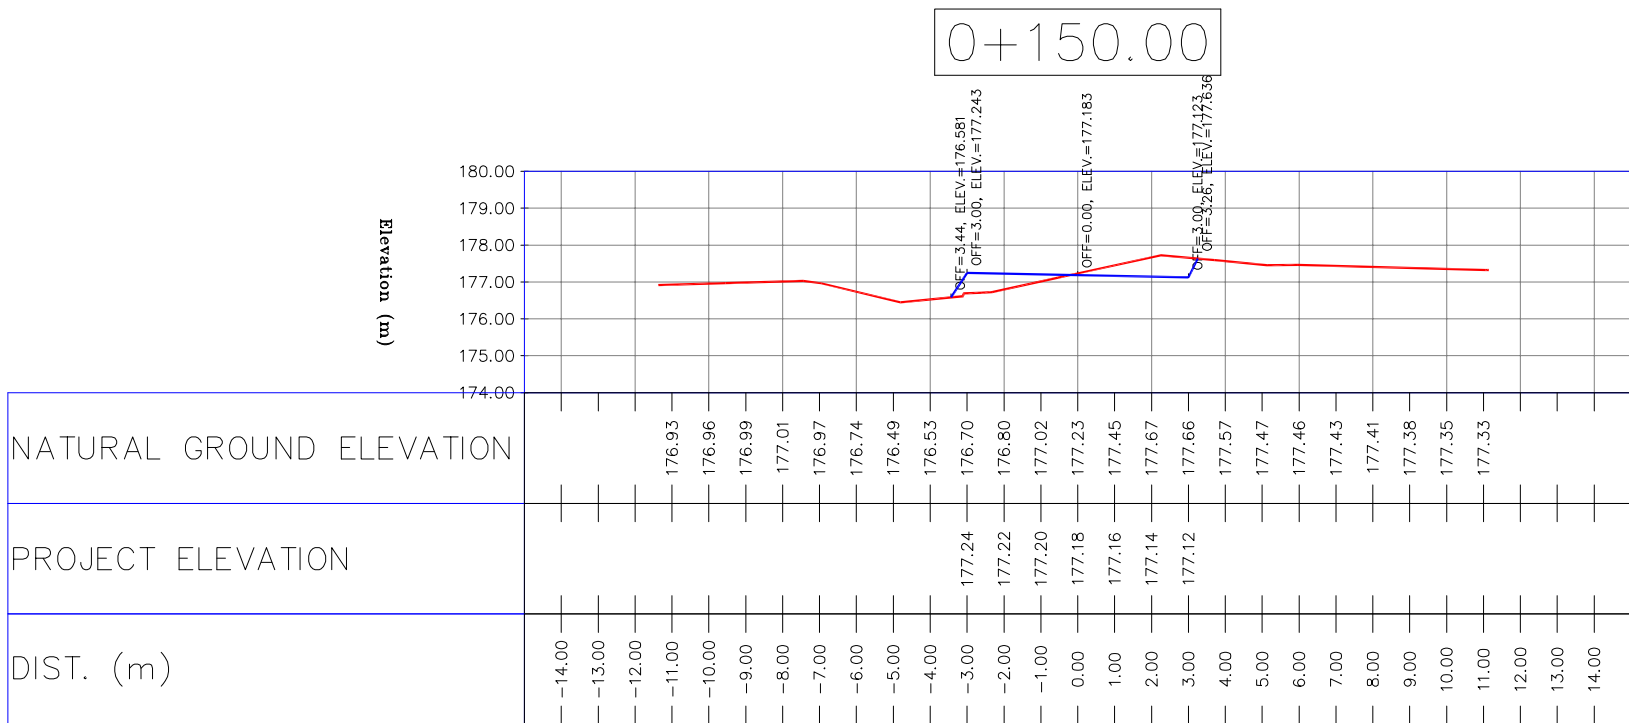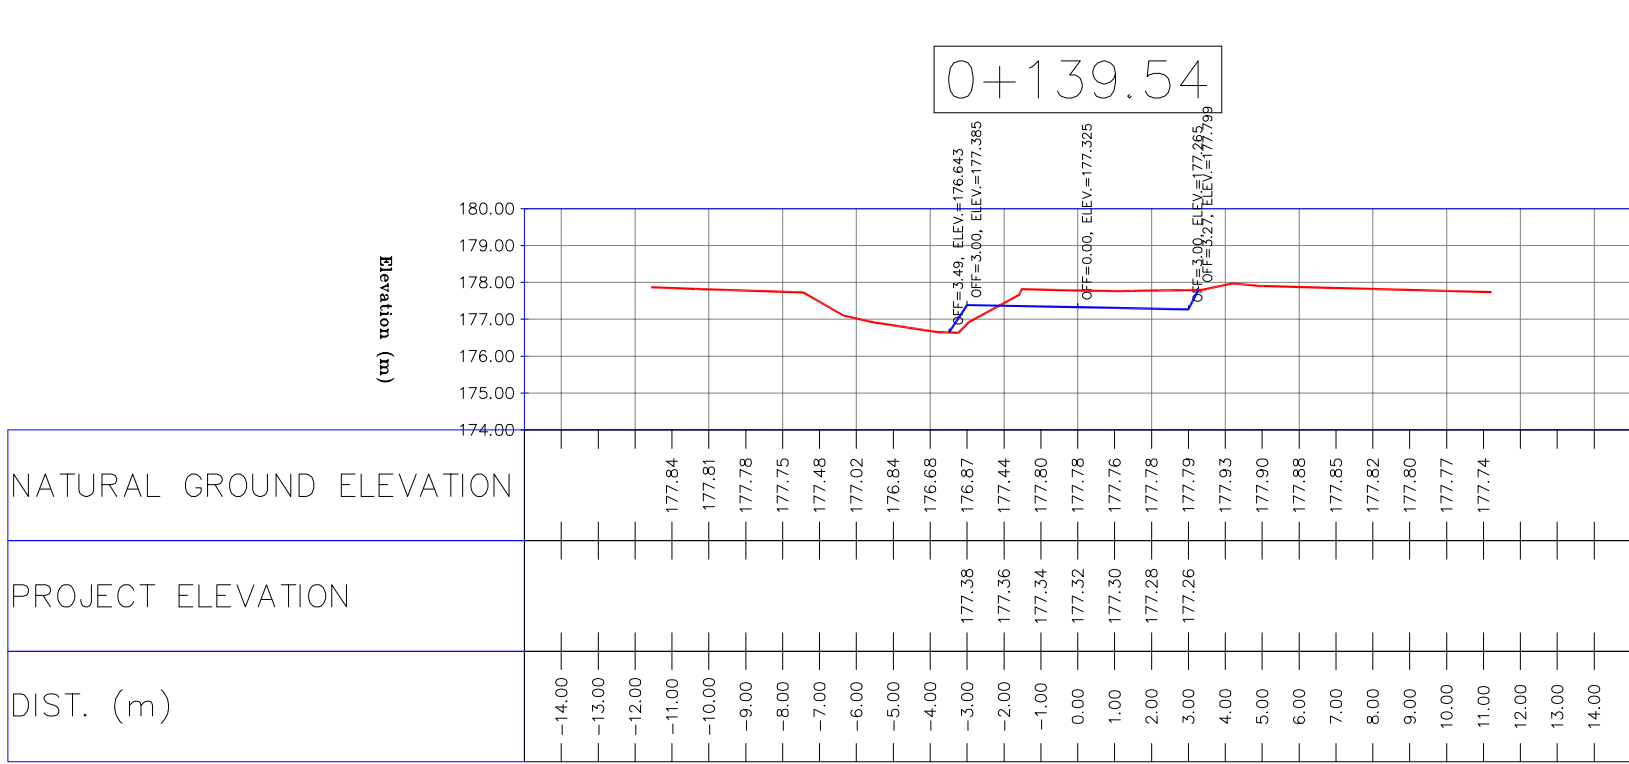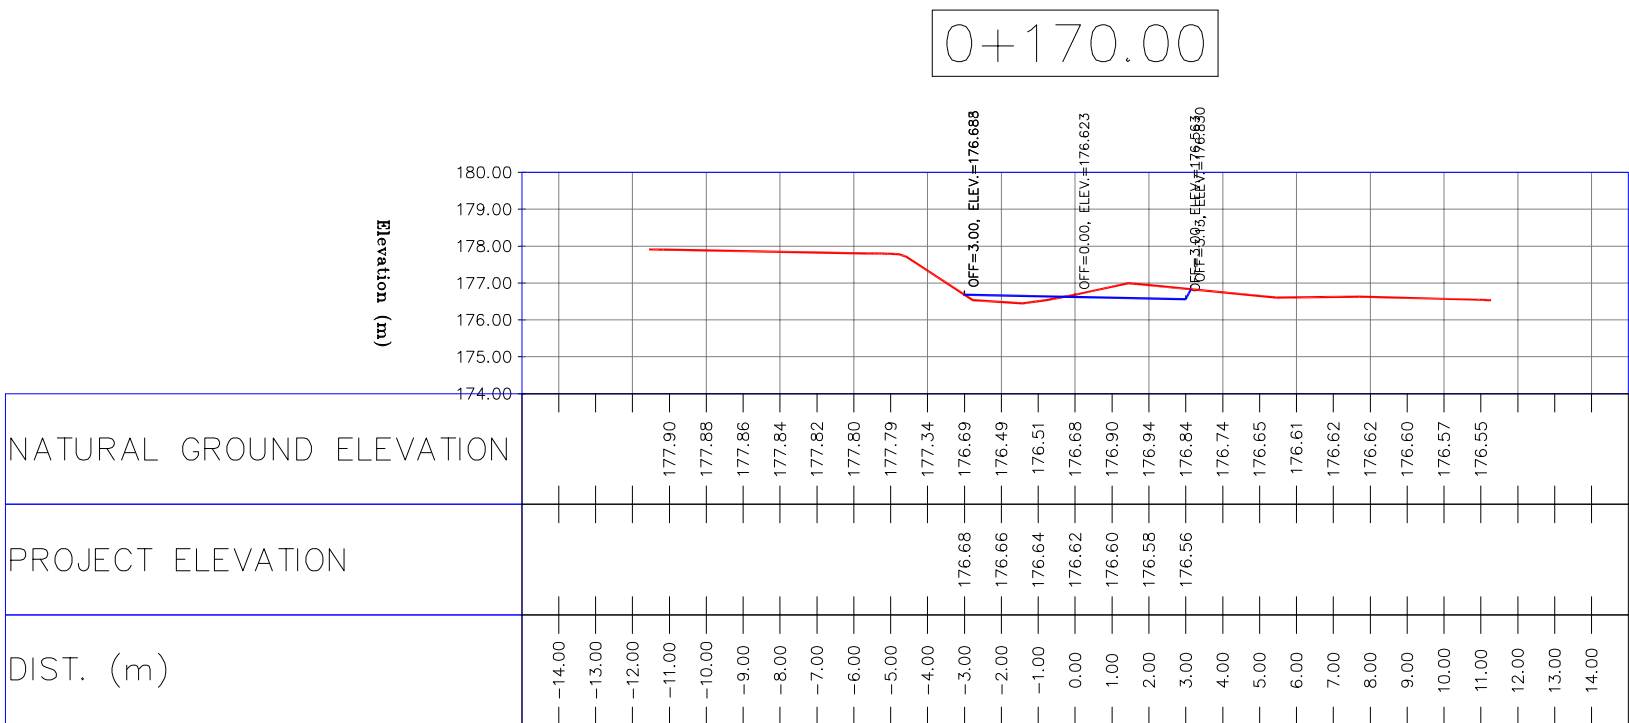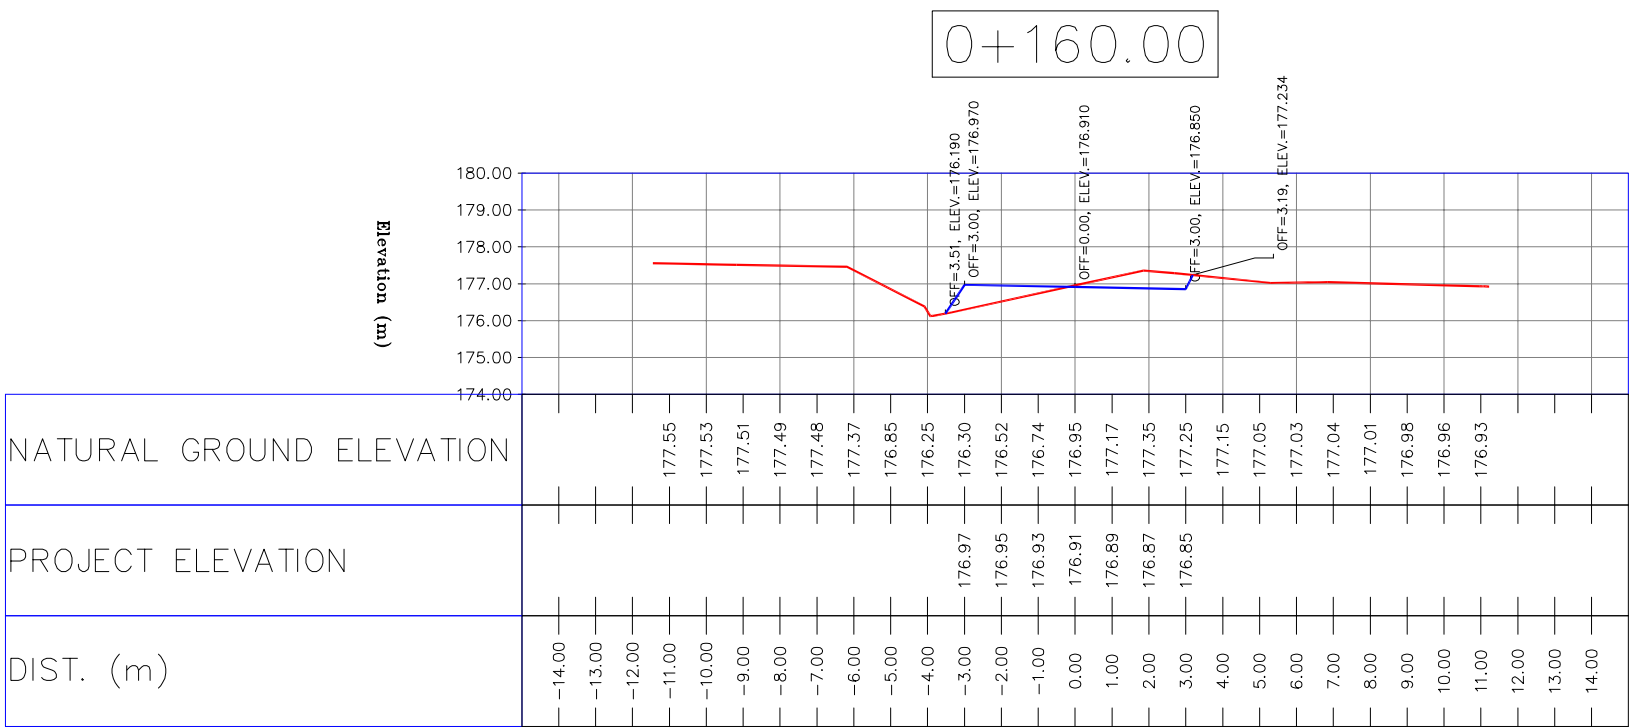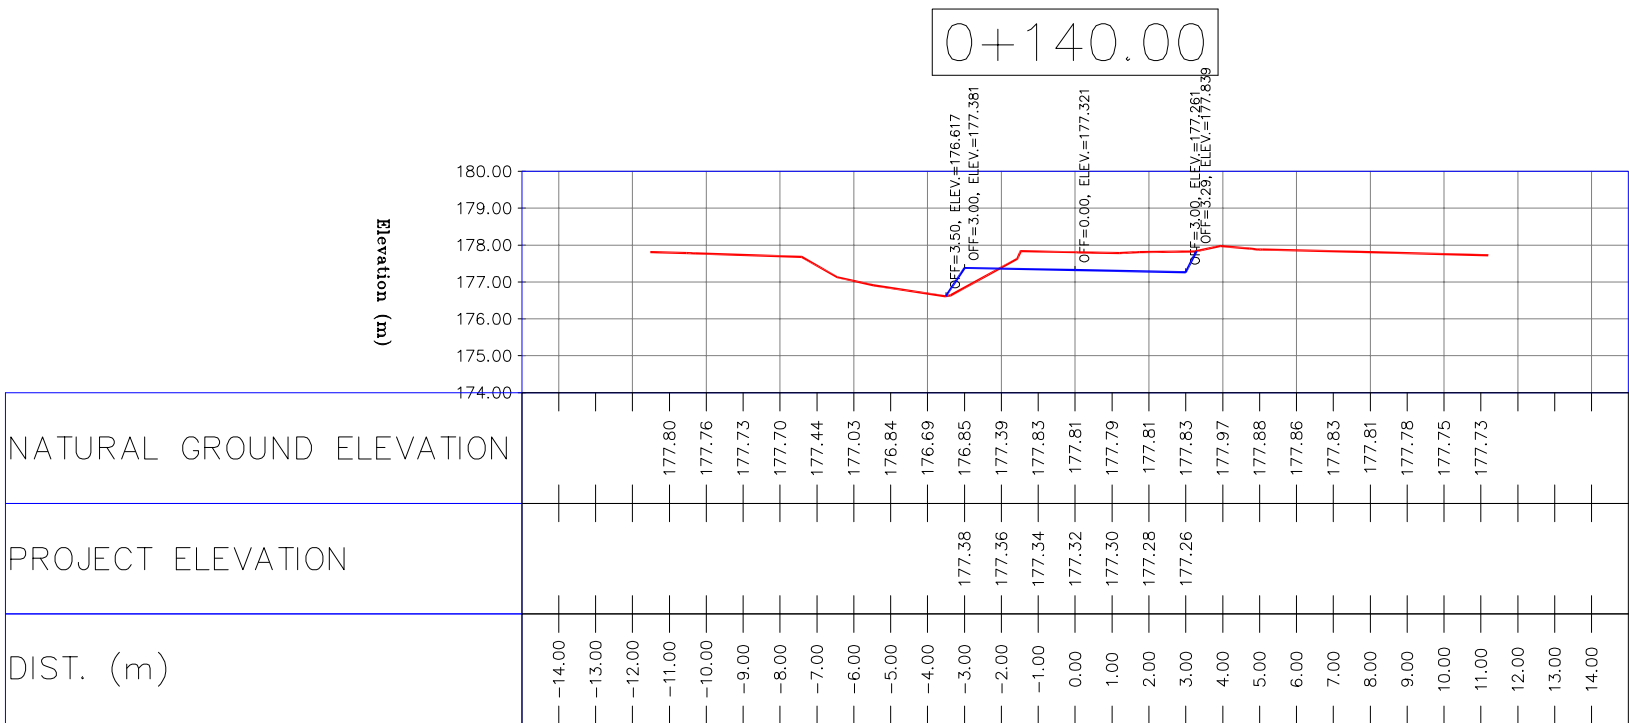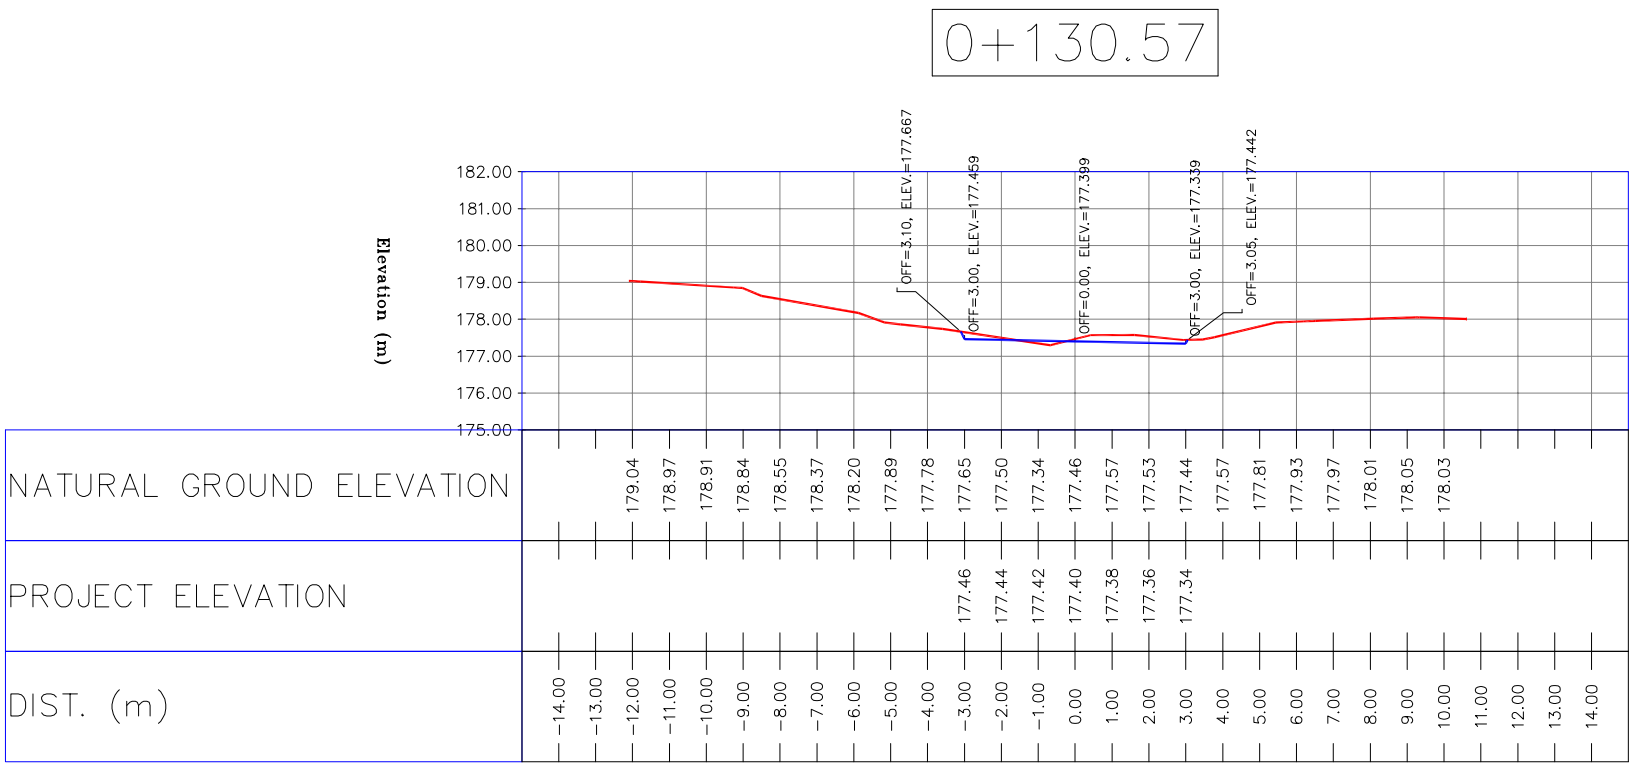


- NOTES
- 1-ALL COORDINATES AND ELEVATIONS ARE IN METER.
 - 2-ALL DRAWINGS SHALL BE CHECKED BY CONTRACTOR WITH RELATIVE DRAWINGS BEFORE CONSTRUCTION.
 - 3-GEODETIC PARAMETERS FOR COORDINATES ARE AS BELOW:
HORIZONTAL COORDINATE SYSTEM: WGS84/UTM ZONE 39
ELLIPSOID : WORLD GEODETIC SYSTEM 1984 (WGS84)
MAP PROJECTION: UNIVERSAL TRANSVERSE MERCATOR (UTM)
VERTICAL DATUM: MSL
 - 4-THE SUITABLE MATERIAL FOR FILLING SHALL BE COLLECTED BASED ON TO THE BELOW RULES:
 - PROJECT GEOTECHNICAL INVESTIGATION REPORT, BORROW MATERIALS AND SPECIFICATION STUDY PART.
 - "GENERAL SPECIFICATION FOR ROAD" NO. 101, SECTION 207, IRAN PLANNING AND BUDGET ORGANIZATION.
 - PROJECT GENERAL SPECIFICATION "SPECIFICATION FOR EARTH WORK" DOCUMENT NUMBER "BK-GNRL-PEDCO-000-CV-SP-0004".
 - GEOTECHNICAL REPORTS AND CLIENT'S SITE SUPERVISORY BODY RECOMMENDATIONS AND APPROVALS.
 - 5-BEFORE ANY EARTH WORK ACTIVITIES (CUT OR FILL), TOP AND UNSUITABLE SOIL (MARN,...) SHALL BE REMOVED AS GEOTECHNICAL RECOMMENDATION AND SUPERVISOR'S REQUIREMENTS.









LEGEND		
	WELL LOCATION	CANAL
	WELL	RIVER
	SITE	WATER COURSE
	CAMP SITE	CONTOURS
	ASPHALT ROAD	SPOT HEIGHT
	GRAVEL ROAD	BENCH MARK
	PROPOSED ROAD	BRIDGE
	DAYLIGHT	CULVERT

REFERENCE DRAWING	DRG. No.
General Civil Layout -BK14	BK-BK14-PEDCO-110-CV-PY-0001
Rough Grading Plan-BK14	BK-BK14-PEDCO-110-CV-PY-0003
Specification For Earth Work	BK-GNRL-PEDCO-000-CV-SP-0004
Standard Drawing For Slope Protection Details	BK-GNRL-PEDCO-000-CV-DW-0002
Geotechnical Investigation Report - BK14	BK-BK14-PEDCO-110-GT-R1-0001
Specification For Road & Paving	BK-GNRL-PEDCO-000-CV-SP-0002
MTO For Civil Works - BK14	BK-BK14-PEDCO-110-CV-WT-0001

ABBREVIATION
PT= POINT
PVI= POINT OF VERTICAL INTERSECTION
LVC= LENGTH OF VERTICAL CURVE
BVCS= BEGIN OF VERTICAL CURVE STATION
BVCE= BEGIN OF VERTICAL CURVE ELEVATION
EVCS= END OF VERTICAL CURVE STATION
EVCE= END OF VERTICAL CURVE ELEVATION

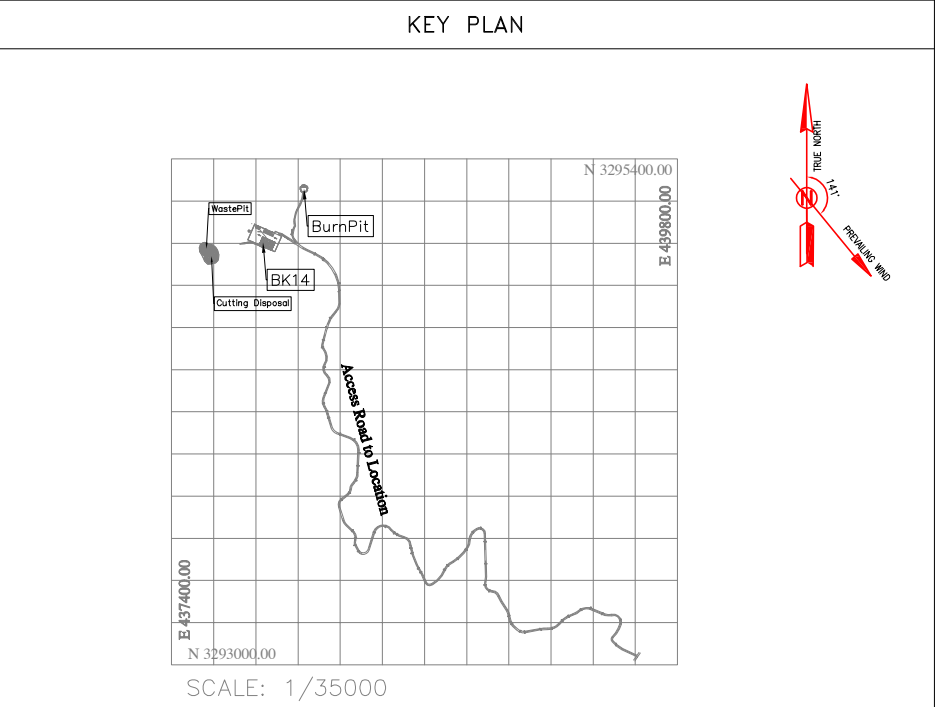

D02	MAR.2023	IFA	R.BERLOUE	M.FAKHARIAN	M.MEHRSHAD	***	***	*****	***	*****	***	*****	
D01	NOV.2022	IFA	R.BERLOUE	M.FAKHARIAN	M.MEHRSHAD	***	REV.	DESCRIPTION	BY	DATE	BY	DATE	
D00	OCT.2022	IFC	R.BERLOUE	M.FAKHARIAN	M.MEHRSHAD	***			CHECKED		REV. APPR.		
REV.	DATE	P.O.I.S	PREP.	CHK.	APP.	AUT.	اصل و کلیه نسخ این نقشه و حق اقتباس متعلق به شرکت ملی مناطق نفت خیز جنوب میباشد.						
PROJECT NAME:							BINAK OILFIELD DEVELOPMENT/SUB-SURFACE WORK PACKAGES BK14 WHF MODIFICATIONS						
PROJECT NO.:							971020						
EPC CONTRACTOR:			EPD/EPC CONTRACTOR(GC):				BINAK OILFIELD DEVELOPMENT SUB-SURFACE WORK PACKAGES BK14 WHF MODIFICATIONS						
 HIRGAN ENERGY ~ DESIGN & INSPECTION COMPANIES			 PETROIRAN DEVELOPMENT COMPANY										
							DATE	SCALE	DRAWING BY	CHECKED BY	PROJECT ENG.		
DRAWING TITLE:							NO CONSTRUCTION PERMITTED UNLESS DRAWING APPROVED						
							APPROVED FOR CONSTRUCTION			BY:		DATE:	
SCALE	SIZE	DRAWING NO.			SHEET NO.	REV.	BUDGET REF.	LOCATION	SIZE	CLASS	SERIAL NO.	SHEET	REVISION
H=1:200 V=1:200	A1	BK-BK14-PEDCO-110-CV-DW-0001			100 OF 103	D01	053-073-9184	F	4	S	708209	100	D02

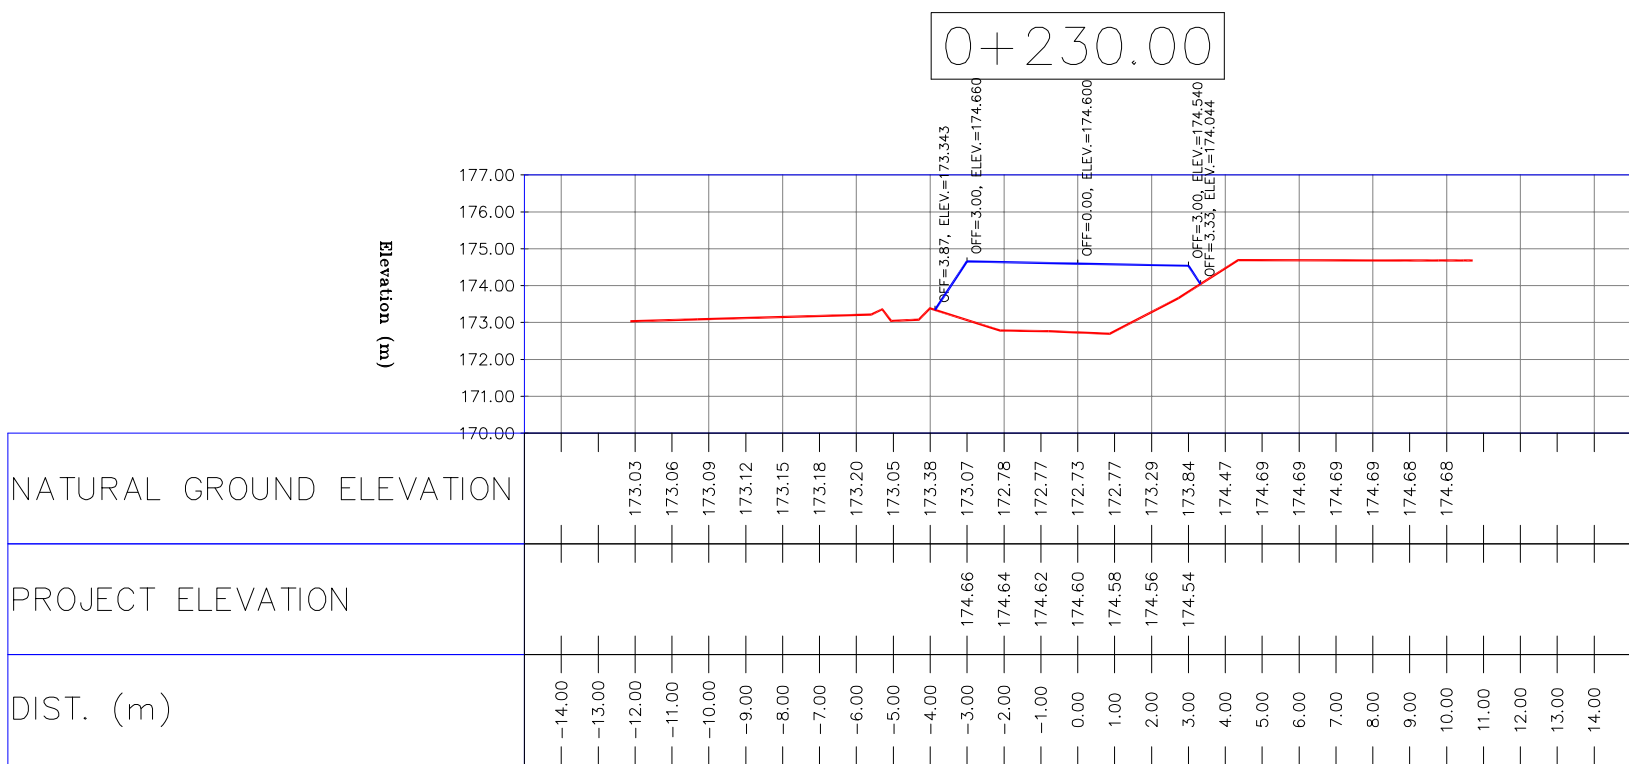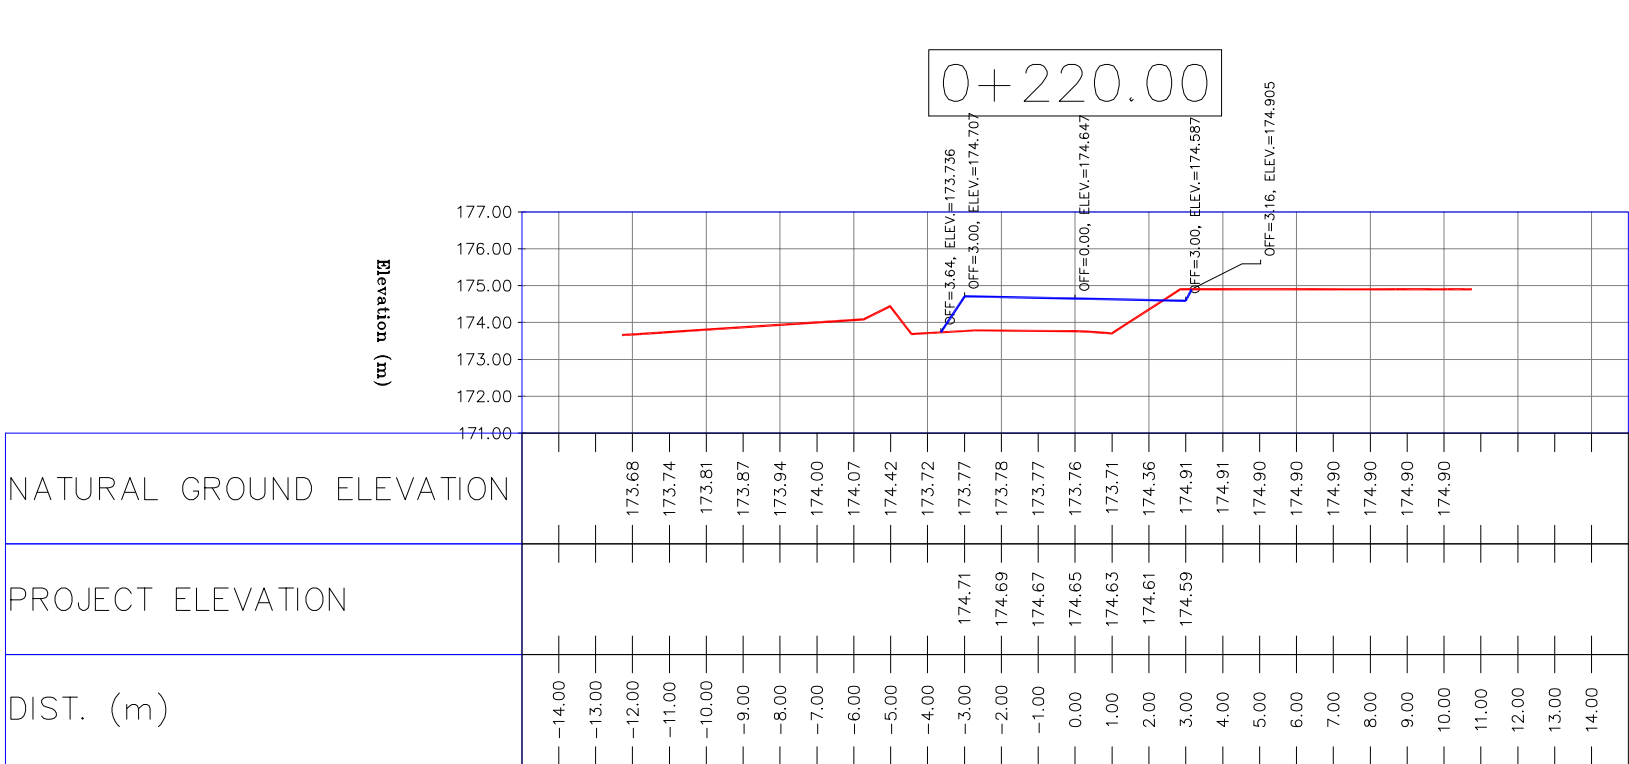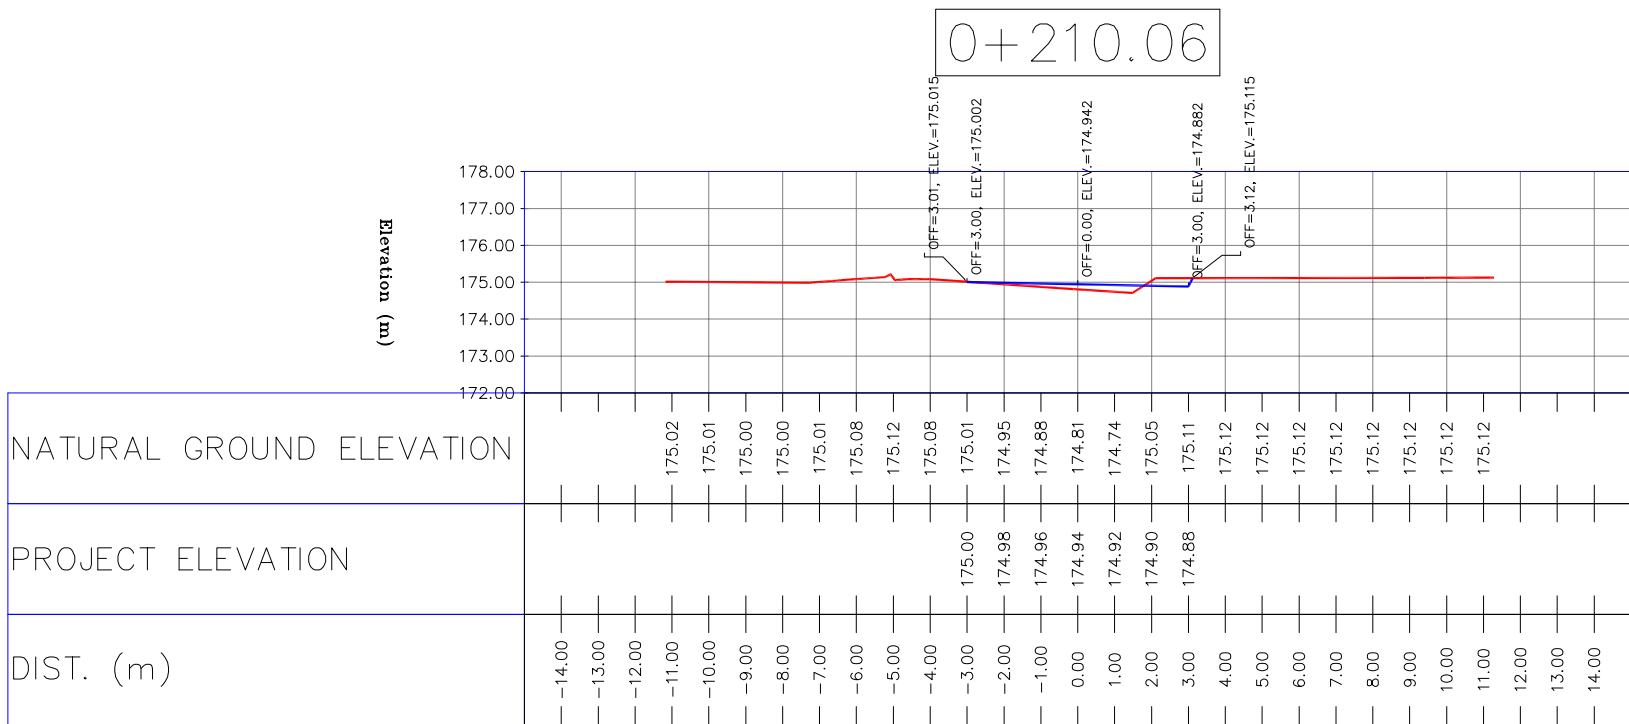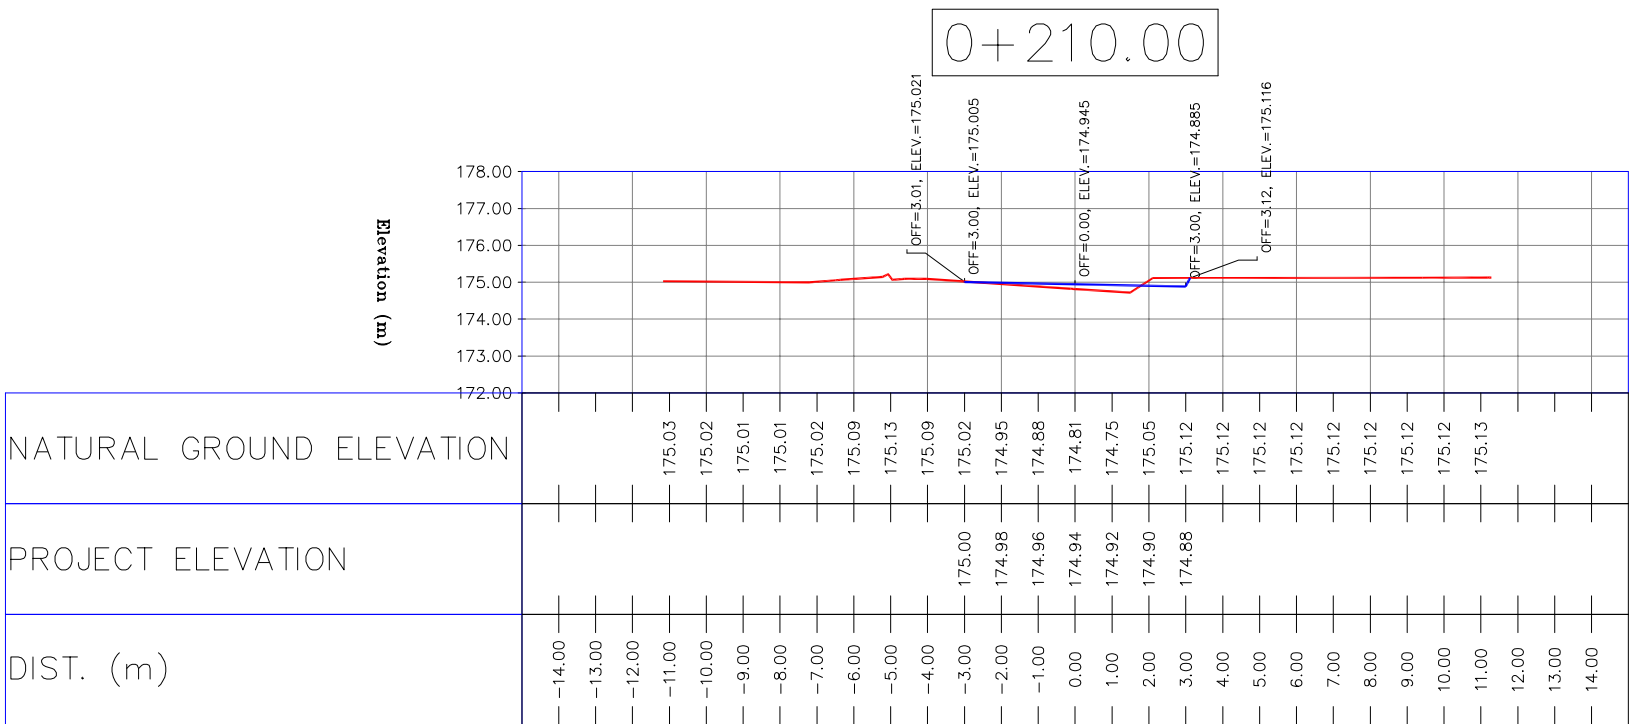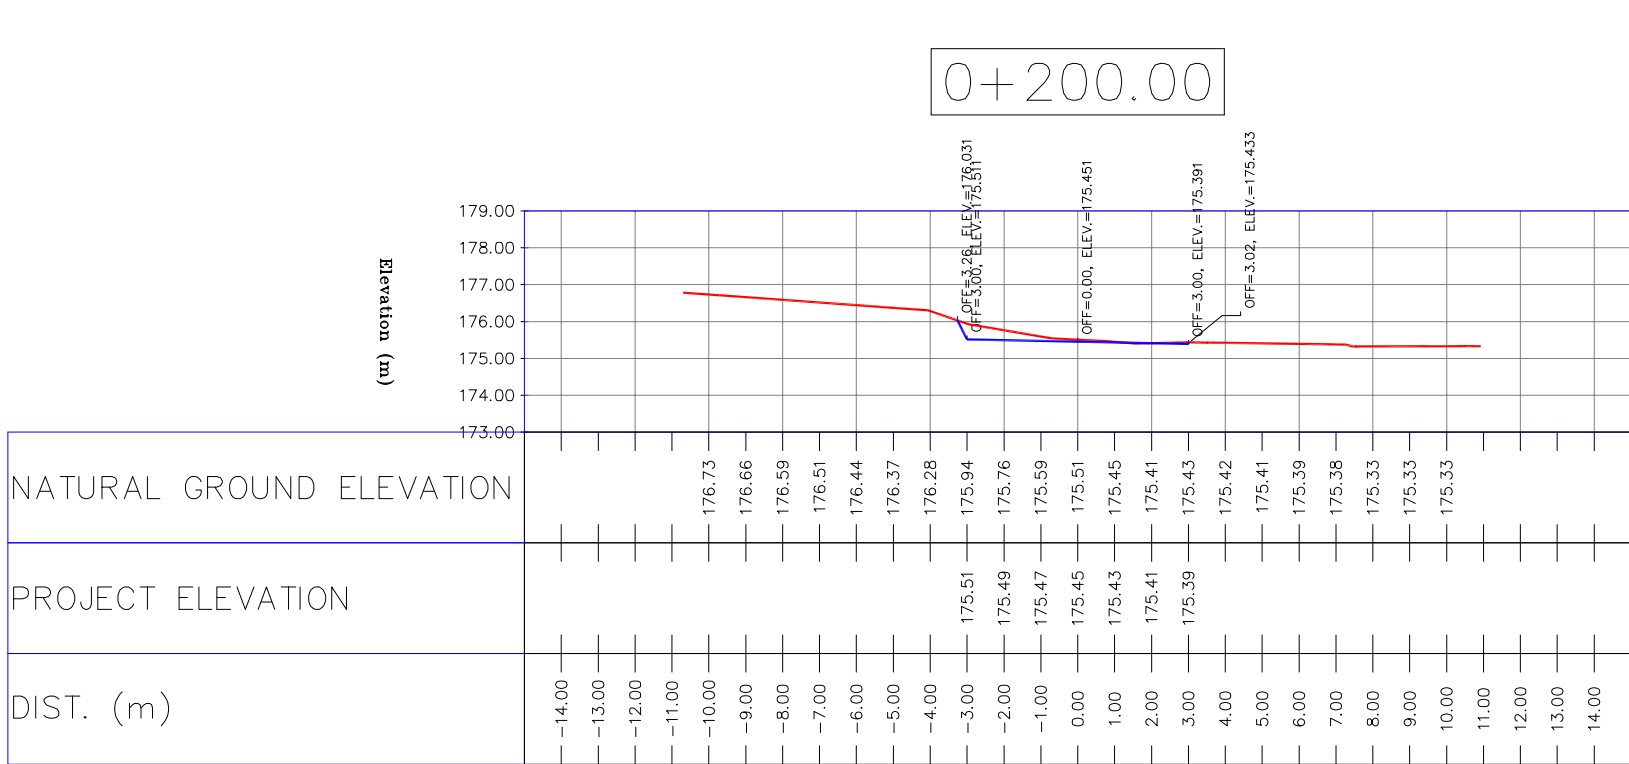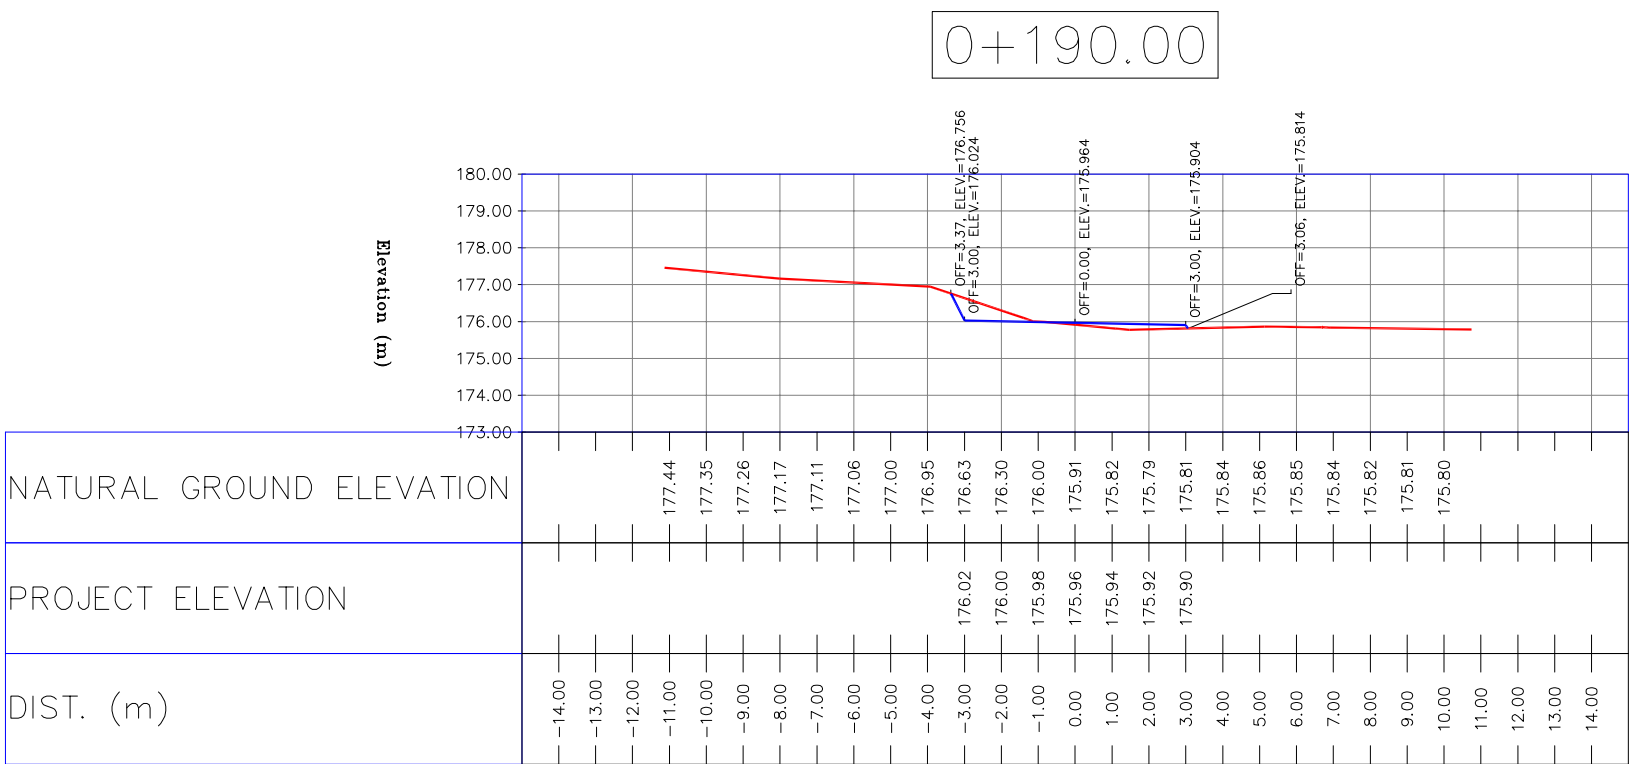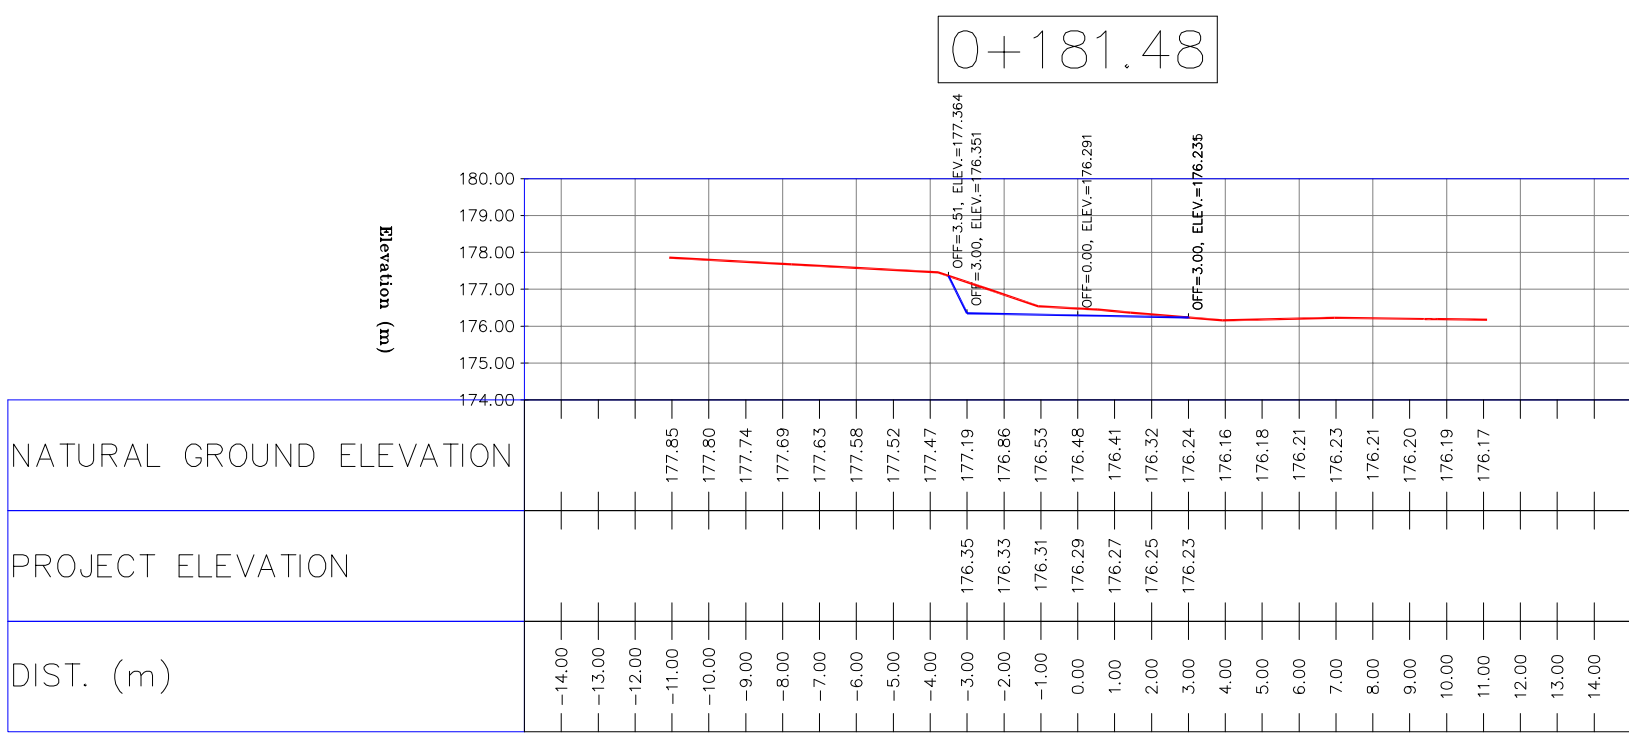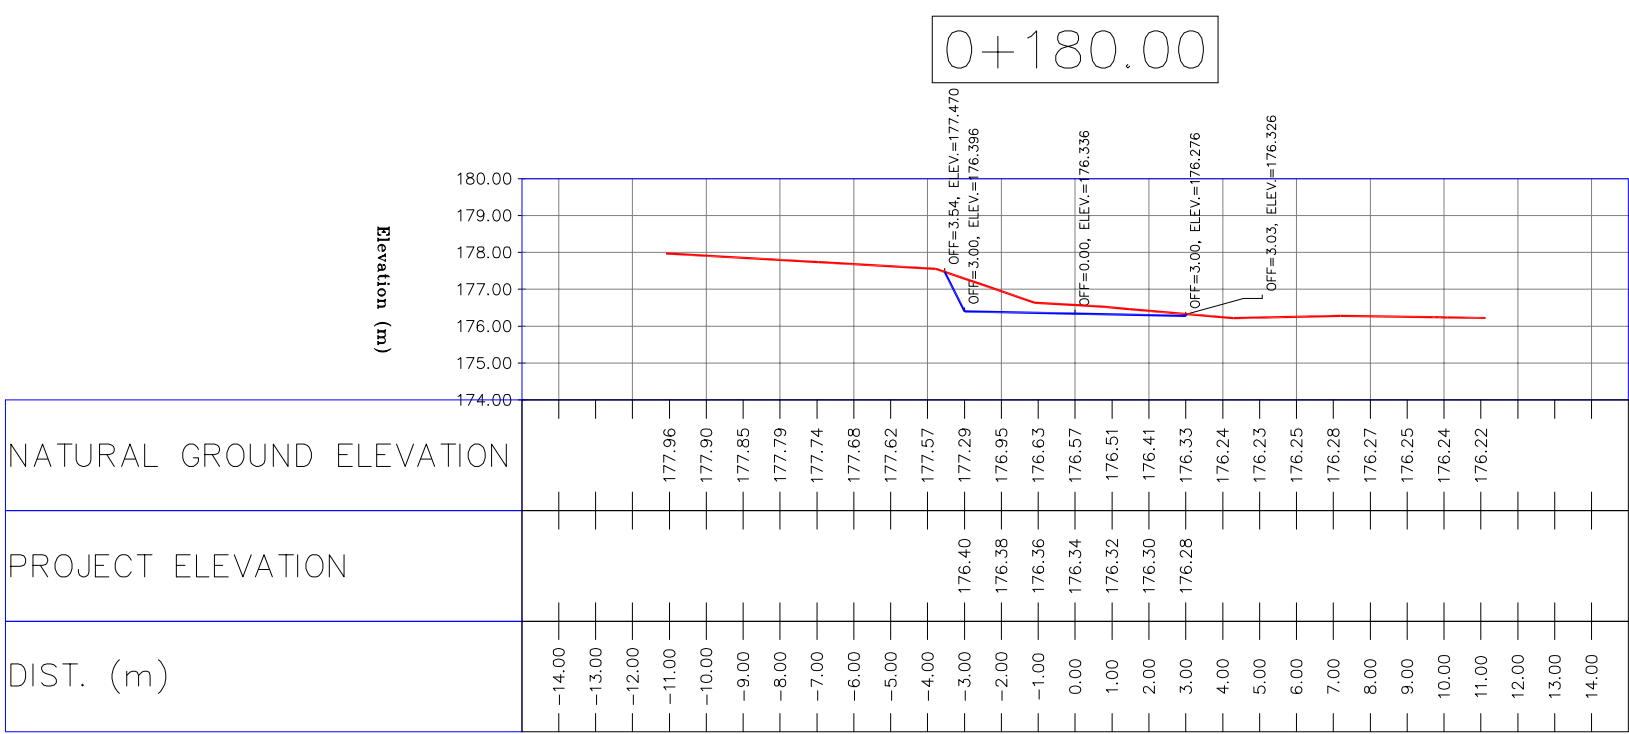

- NOTES
- 1-ALL COORDINATES AND ELEVATIONS ARE IN METER.
 - 2-ALL DRAWINGS SHALL BE CHECKED BY CONTRACTOR WITH RELATIVE DRAWINGS BEFORE CONSTRUCTION.
 - 3-GEODETIC PARAMETERS FOR COORDINATES ARE AS BELOW:
HORIZONTAL COORDINATE SYSTEM: WGS84/UTM ZONE 38
ELLIPSOID : WORLD GEODETIC SYSTEM 1984 (WGS84)
MAP PROJECTION: UNIVERSAL TRANSVERSE MERCATOR (UTM)
VERTICAL DATUM: MSL
 - 4-THE SUITABLE MATERIAL FOR FILLING SHALL BE COLLECTED BASED ON TO THE BELOW RULES:
 - PROJECT GEOTECHNICAL INVESTIGATION REPORT, BORROW MATERIALS AND SPECIFICATION STUDY PART.
 - "GENERAL SPECIFICATION FOR ROAD" NO. 101, SECTION 207, IRAN PLANNING AND BUDGET ORGANIZATION.
 - PROJECT GENERAL SPECIFICATION "SPECIFICATION FOR EARTH WORK" DOCUMENT NUMBER "BK-GNRL-PEDCO-000-CV-SP-0004".
 - GEOTECHNICAL REPORTS AND CLIENT'S SITE SUPERVISORY BODY RECOMMENDATIONS AND APPROVALS.
 - 5-BEFORE ANY EARTH WORK ACTIVITIES (CUT OR FILL), TOP AND UNSUITABLE SOIL (MARN,...) SHALL BE REMOVED AS GEOTECHNICAL RECOMMENDATION AND SUPERVISOR'S REQUIREMENTS.


- LEGEND
- | | | | |
|--|---------------|--|--------------|
| | WELL LOCATION | | CANAL |
| | WELL | | RIVER |
| | SITE | | WATER COURSE |
| | CAMP SITE | | CONTOURS |
| | ASPHALT ROAD | | SPOT HEIGHT |
| | GRAVEL ROAD | | BENCH MARK |
| | PROPOSED ROAD | | BRIDGE |
| | DAYLIGHT | | CULVERT |

REFERENCE DRAWING	DRG. No.
General Civil Layout -BK14	BK-BK14-PEDCO-110-CV-PY-0001
Rough Grading Plan-BK14	BK-BK14-PEDCO-110-CV-PY-0003
Specification For Earth Work	BK-GNRL-PEDCO-000-CV-SP-0004
Standard Drawing For Slope Protection Details	BK-GNRL-PEDCO-000-CV-DW-0002
Geotechnical Investigation Report - BK14	BK-BK14-PEDCO-110-GT-RT-0001
Specification For Road & Paving	BK-GNRL-PEDCO-000-CV-SP-0002
MTO For Civil Works - BK14	BK-BK14-PEDCO-110-CV-WT-0001






ABBREVIATION

PT= POINT
PVI= POINT OF VERTICAL INTERSECTION
LVC= LENGTH OF VERTICAL CURVE
BVCS= BEGIN OF VERTICAL CURVE STATION
BVCE= BEGIN OF VERTICAL CURVE ELEVATION
EVCS= END OF VERTICAL CURVE STATION
EVCE= END OF VERTICAL CURVE ELEVATION

KEY PLAN

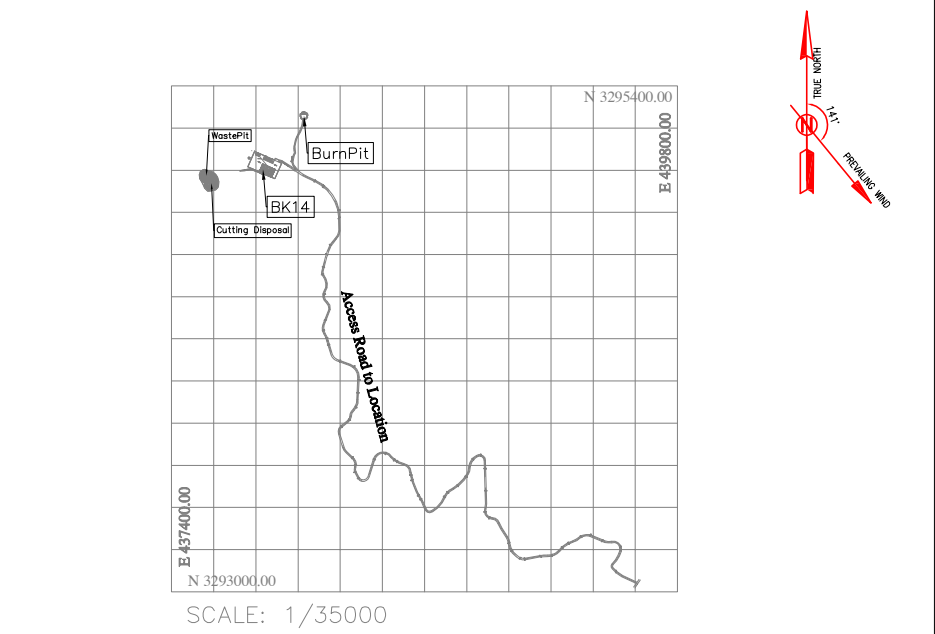

D02	MAR.2023	IFA	R.BERLOUE	M.FAKHARIAN	M.MEHRSHAD	***	***	*****	***	*****	***	*****	
D01	NOV.2022	IFA	R.BERLOUE	M.FAKHARIAN	M.MEHRSHAD	***	REV.	DESCRIPTION	BY	DATE	BY	DATE	
D00	OCT.2022	IFC	R.BERLOUE	M.FAKHARIAN	M.MEHRSHAD	***			CHECKED		REV. APPR.		
REV.	DATE	P.O.I.S	PREP.	CHK.	APP.	AUT.	اصل و کلیه نسخ این نقشه و حق اقتباس متعلق به شرکت ملی مناطق نفت خیز جنوب می باشد.						
PROJECT NAME:							BINAK OILFIELD DEVELOPMENT/SUB-SURFACE WORK PACKAGES BK14 WHF MODIFICATIONS						
PROJECT NO.:							971020						
EPC CONTRACTOR:			EPD/EPC CONTRACTOR(GC):				BINAK OILFIELD DEVELOPMENT SUB-SURFACE WORK PACKAGES BK14 WHF MODIFICATIONS						
 HIRGAN ENERGY - DESIGN & INSPECTION COMPANIES			 PETROIRAN DEVELOPMENT COMPANY				 THE ORIGINAL AND ALL COPIES OF THIS DRAWING TOGETHER WITH THE COPYRIGHT THEREIN ARE THE SOLE PROPERTY OF N.I.S.O.C./ FIELDS						
							DATE	SCALE	DRAWING BY	CHECKED BY	PROJECT ENG.		
DRAWING TITLE:							NO CONSTRUCTION PERMITTED UNLESS DRAWING APPROVED						
CIVIL AND STRUCTURAL DRAWINGS - BK14 BURN PIT ACCESS ROAD TRANSVERSAL SECTIONS							BUDGET REV.						
							APPROVED FOR CONSTRUCTION		BY:		DATE:		
SCALE	SIZE	DRAWING NO.			SHEET NO.	REV.	BUDGET REV.	LOCATION	SIZE	CLASS	SERIAL NO.	SHEET	REVISION
H=1:200 V=1:200	A1	BK-BK14-PEDCO-110-CV-DW-0001			101 OF 103	D01	053-073-9184	F	4	S	708209	101	D02

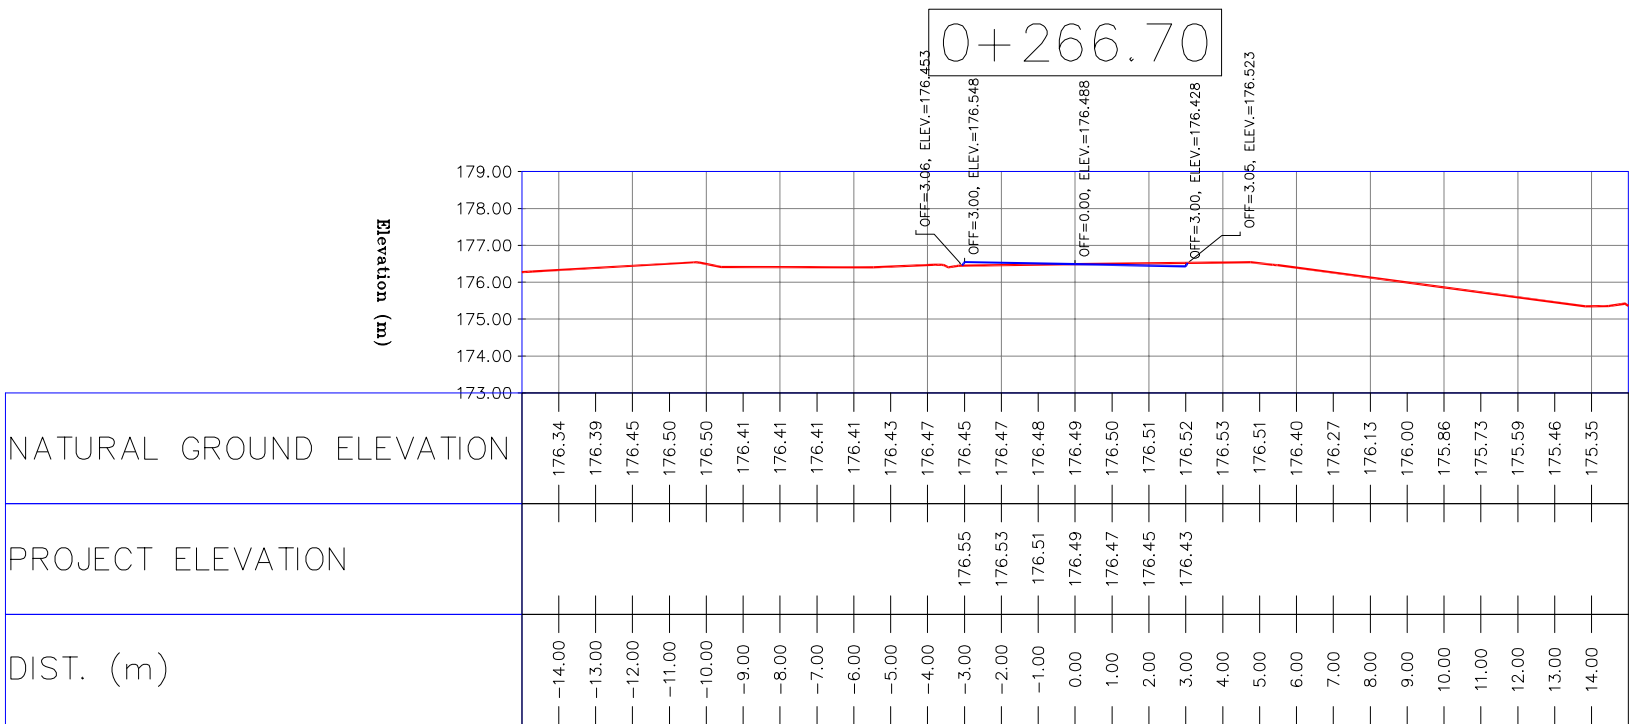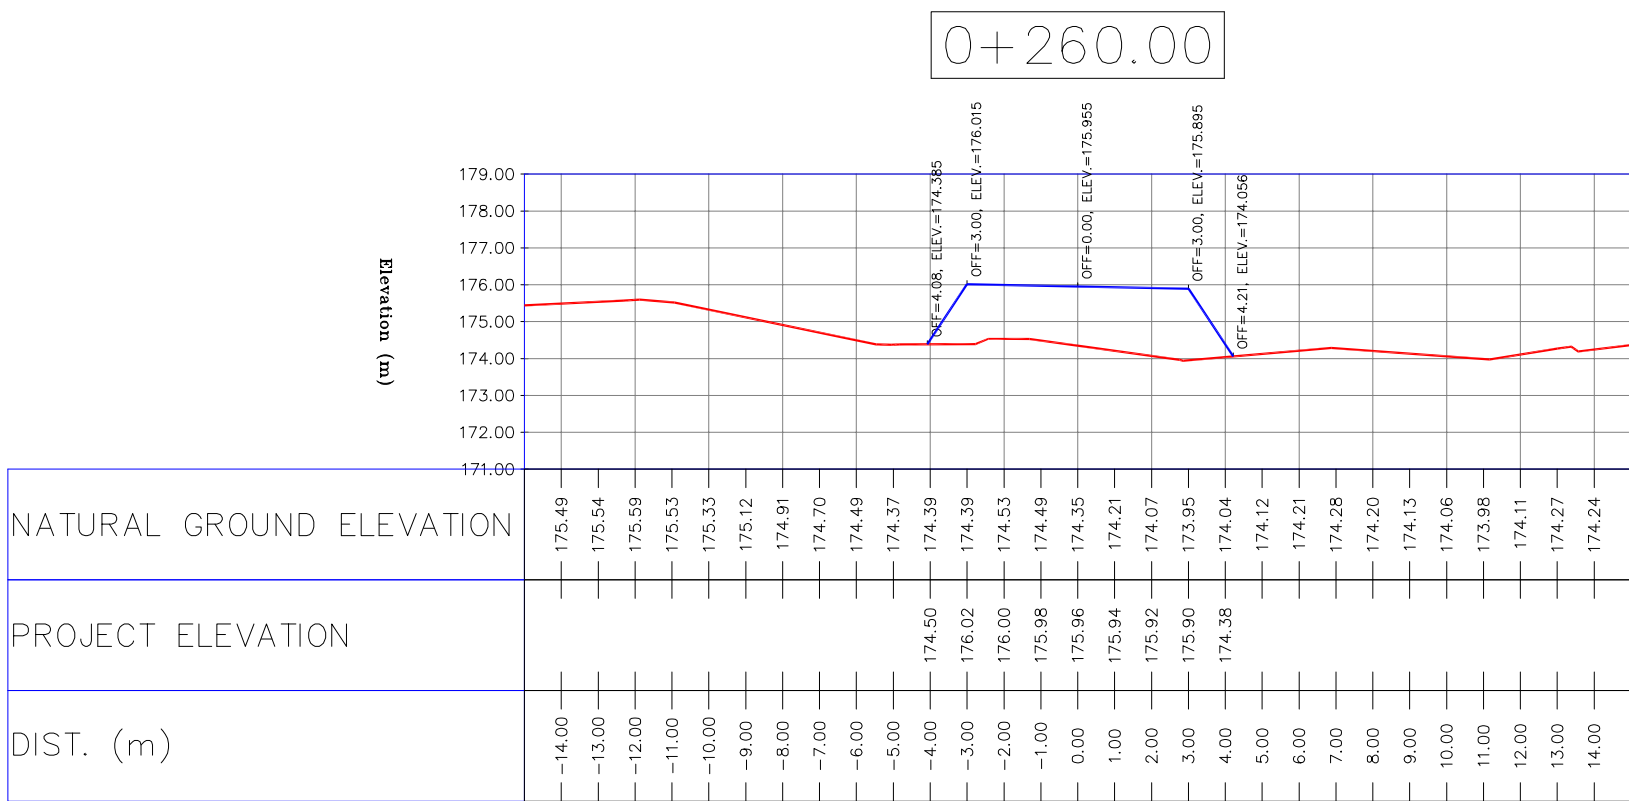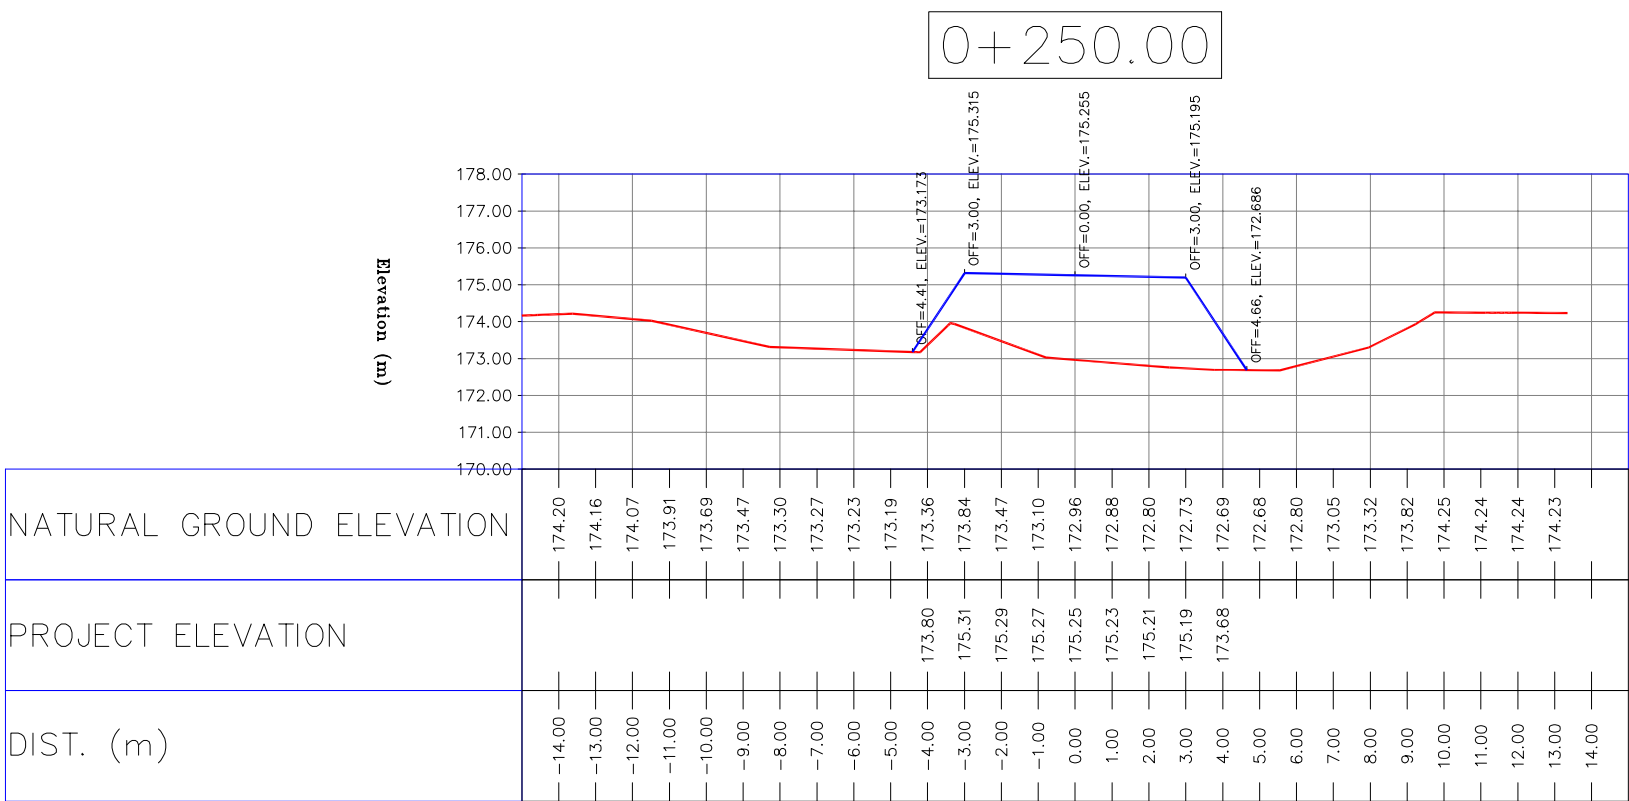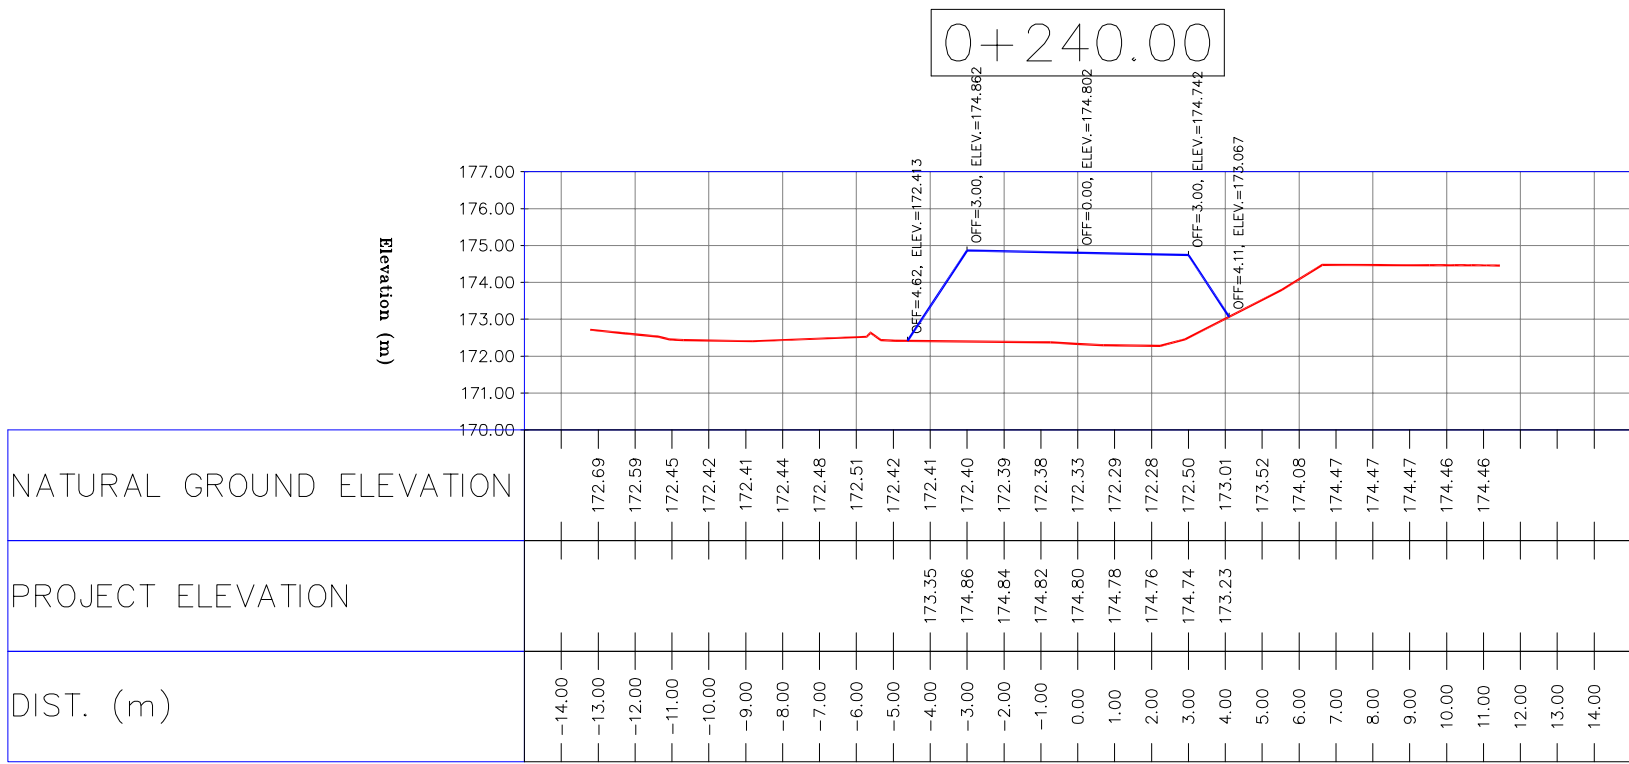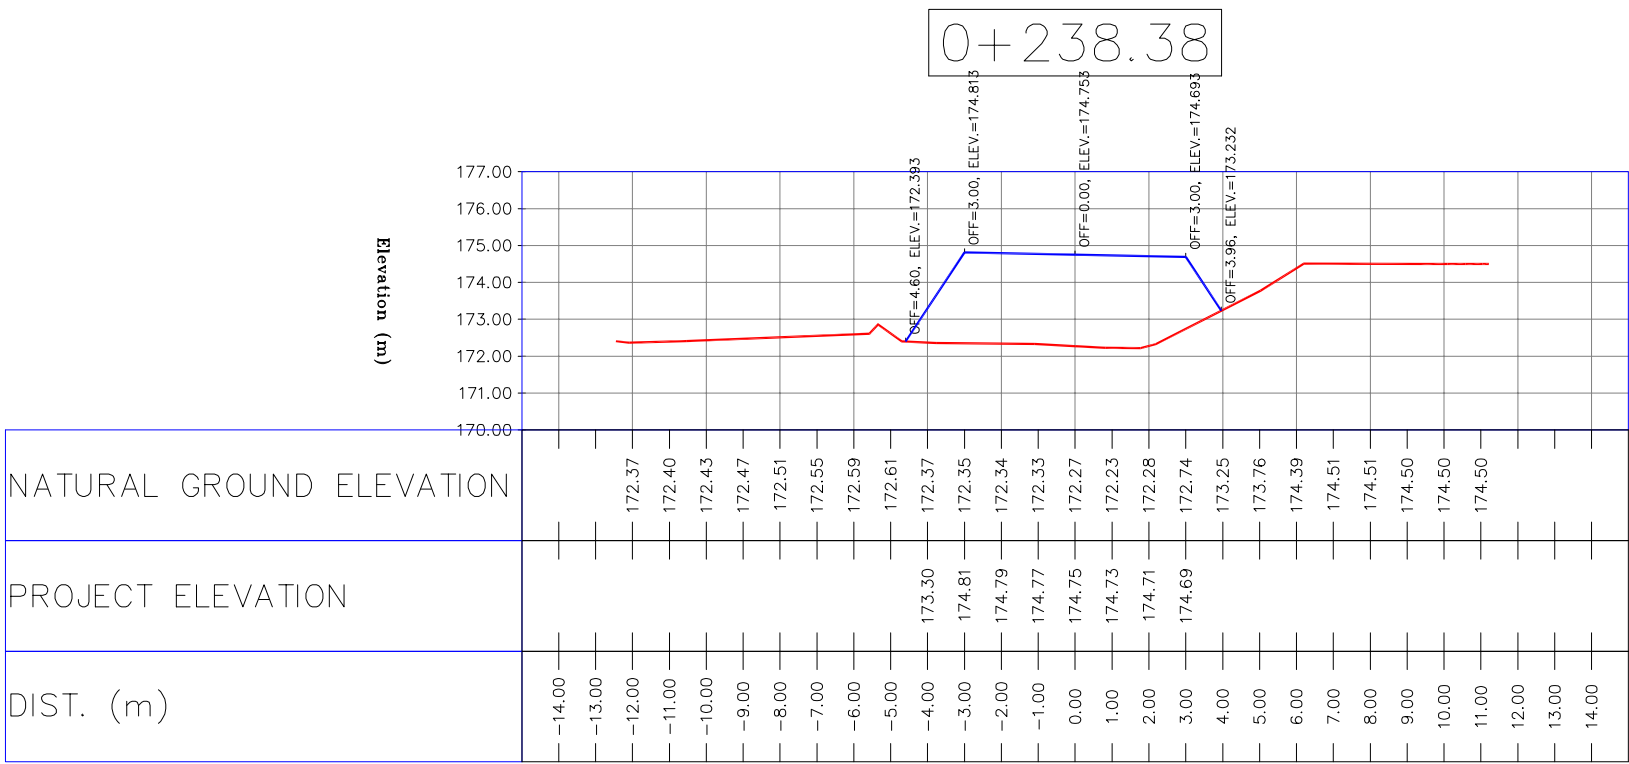

- NOTES
- 1-ALL COORDINATES AND ELEVATIONS ARE IN METER.
 - 2-ALL DRAWINGS SHALL BE CHECKED BY CONTRACTOR WITH RELATIVE DRAWINGS BEFORE CONSTRUCTION.
 - 3-GEODETIC PARAMETERS FOR COORDINATES ARE AS BELOW:
HORIZONTAL COORDINATE SYSTEM: WGS84/UTM ZONE 38
ELLIPSOID : WORLD GEODETIC SYSTEM 1984 (WGS84)
MAP PROJECTION: UNIVERSAL TRANSVERSE MERCATOR (UTM)
VERTICAL DATUM: MSL
 - 4-THE SUITABLE MATERIAL FOR FILLING SHALL BE COLLECTED BASED ON TO THE BELOW RULES:
 - PROJECT GEOTECHNICAL INVESTIGATION REPORT, BORROW MATERIALS AND SPECIFICATION STUDY PART
 - "GENERAL SPECIFICATION FOR ROAD" NO. 101, SECTION 207, IRAN PLANNING AND BUDGET ORGANIZATION.
 - PROJECT GENERAL SPECIFICATION "SPECIFICATION FOR EARTH WORK" DOCUMENT NUMBER "BK-GNRL-PEDCO-000-CV-SP-0004".
 - GEOTECHNICAL REPORTS AND CLIENT'S SITE SUPERVISORY BODY RECOMMENDATIONS AND APPROVALS.
 - 5-BEFORE ANY EARTH WORK ACTIVITIES (CUT OR FILL), TOP AND UNSUITABLE SOIL (MARN,...) SHALL BE REMOVED AS GEOTECHNICAL RECOMMENDATION AND SUPERVISOR'S REQUIREMENTS.


- LEGEND
- WELL LOCATION
 - WELL
 - SITE
 - CAMP SITE
 - ASPHALT ROAD
 - GRAVEL ROAD
 - PROPOSED ROAD
 - DAYLIGHT
 - CANAL
 - RIVER
 - WATER COURSE
 - CONTOURS
 - SPOT HEIGHT
 - BENCH MARK
 - BRIDGE
 - CULVERT


REFERENCE DRAWING	DRG. No.
General Civil Layout -BK14	BK-BK14-PEDCO-110-CV-PY-0001
Rough Grading Plan-BK14	BK-BK14-PEDCO-110-CV-PY-0003
Specification For Earth Work	BK-GNRL-PEDCO-000-CV-SP-0004
Standard Drawing For Slope Protection Details	BK-GNRL-PEDCO-000-CV-DW-0002
Geotechnical Investigation Report - BK14	BK-BK14-PEDCO-110-GT-R1-0001
Specification For Road & Paving	BK-GNRL-PEDCO-000-CV-SP-0002
MTO For Civil Works - BK14	BK-BK14-PEDCO-110-CV-WT-0001

ABBREVIATION

PT= POINT
PVI= POINT OF VERTICAL INTERSECTION
LVC= LENGTH OF VERTICAL CURVE
BVCS= BEGIN OF VERTICAL CURVE STATION
BVCE= BEGIN OF VERTICAL CURVE ELEVATION
EVCS= END OF VERTICAL CURVE STATION
EVCE= END OF VERTICAL CURVE ELEVATION

KEY PLAN

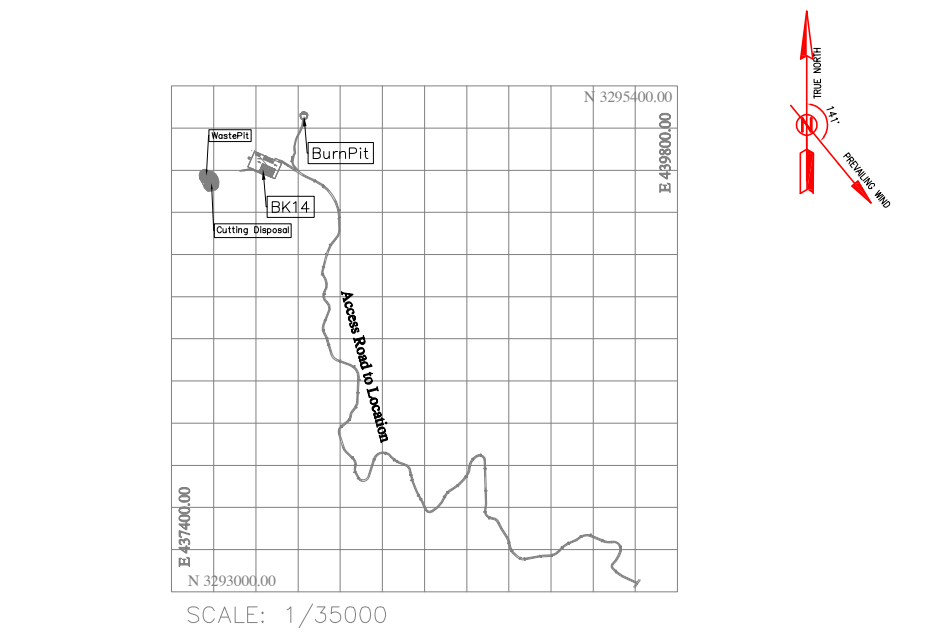

 
D02	MAR.2023	IFA	R.BERLOU	M.FAKHARIAN	M.MEHRSHAD	***	***	*****	***	***	***	***	
D01	NOV.2022	IFA	R.BERLOU	M.FAKHARIAN	M.MEHRSHAD	***	REV.	DESCRIPTION	BY	DATE	BY	DATE	
D00	OCT.2022	IFC	R.BERLOU	M.FAKHARIAN	M.MEHRSHAD	***				CHECKED		REV.	APPR.
REV.	DATE	P.O.I.S	PREP.	CHK.	APP.	AUT.	اصل و کلیه نسخ این نقشه و حق اقتباس متعلق به شرکت ملی مناطق نفت خیز جنوب می باشد.						
PROJECT NAME: BINAK OILFIELD DEVELOPMENT/SUB-SURFACE WORK PACKAGES BK14 WHF MODIFICATIONS							 THE ORIGINAL AND ALL COPIES OF THIS DRAWING TOGETHER WITH THE COPYRIGHT THEREIN ARE THE SOLE PROPERTY OF N.I.S.O.C./ FIELDS						
PROJECT NO.: 971020			BINAK OILFIELD DEVELOPMENT SUB-SURFACE WORK PACKAGES BK14 WHF MODIFICATIONS										
EPC CONTRACTOR:			EPD/EPC CONTRACTOR(GC):				PETROIRAN DEVELOPMENT COMPANY						
 HIRGAN ENERGY - DESIGN & INSPECTION COMPANIES			 PEDCO				 PETROIRAN DEVELOPMENT COMPANY						
							DATE	SCALE	DRAWING BY	CHECKED BY	PROJECT ENG.		
DRAWING TITLE: CIVIL AND STRUCTURAL DRAWINGS - BK14 BURN PIT ACCESS ROAD TRANSVERSAL SECTIONS							NO CONSTRUCTION PERMITTED UNLESS DRAWING APPROVED						
							APPROVED FOR CONSTRUCTION			BY:	DATE:		
SCALE	SIZE	DRAWING NO.			SHEET NO.	REV.	BUDGET REF.	LOCATION	SIZE	CLASS	SERIAL NO.	SHEET	REVISION
H=1:200 V=1:200	A1	BK-BK14-PEDCO-110-CV-DW-0001			102 OF 103	D01	053-073-9184	F	4	S	708209	102	D02



N.T.S. (1)

REFERENCE DRAWING	DRG. NO.
General Civil Layout –BK14	BK-BK14-PEDCO-110-CV-PY-0001
Rough Grading Plan-BK14	BK-BK14-PEDCO-110-CV-PY-0003
Specification For Earth Work	BK-GRNAL-PEDCO-000-CV-SP-0004
Standard Drawing For Slope Protection Details	BK-GRNAL-PEDCO-000-CV-DW-0002
Geotechnical Investigation Report – BK14	BK-BK14-PEDCO-110-GT-RW-0001
Specification For Road & Paving	BK-GRNAL-PEDCO-000-CV-SP-0002
MTO For Civil Works – BK14	BK-BK14-PEDCO-110-CV-MT-0001

ABBREVIATION
PT= POINT
PVI= POINT OF VERTICAL INTERSECTION
LVC= LENGTH OF VERTICAL CURVE
BVCS= BEGIN OF VERTICAL CURVE STATION
BVCE= BEGIN OF VERTICAL CURVE ELEVATION
EVCS= END OF VERTICAL CURVE STATION
EVCE= END OF VERTICAL CURVE ELEVATION

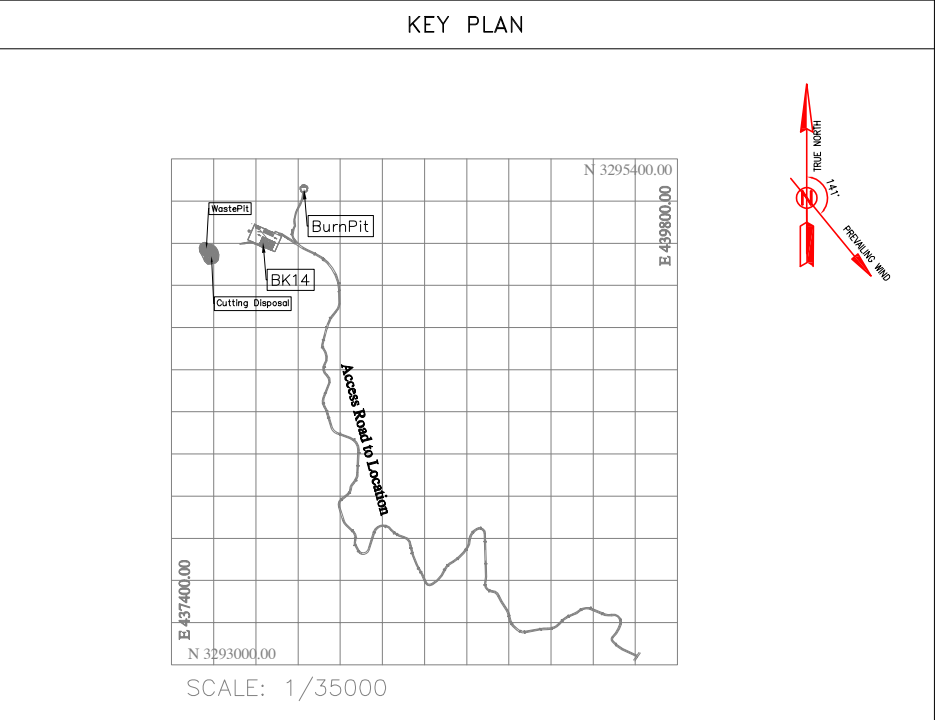

D02	MAR.2023	IFA	R.BERLOUEI	M.FAKHARIAN	M.MEHRSHAD	***	***	*****	**,**	***,****	***	***,****	
D01	NOV.2022	IFA	R.BERLOUEI	M.FAKHARIAN	M.MEHRSHAD	***	REV.	DESCRIPTION	BY	DATE	BY	DATE	
D00	OCT.2022	I.CS	R.BERLOUEI	M.FAKHARIAN	M.MEHRSHAD	***			CHECKED	REV.	APPR.		
REV.	DATE	P.O.I.F	PREP.	CHK.	APP.	AUT.	اصل و کلیه این نقشه و حق امتیاز متعلق به شرکت ملی مناطق نفت خیز جنوب می باشد.						
PROJECT NAME:							BINAK OILFIELD DEVELOPMENT/SUB-SURFACE WORK PACKAGES BK14 WHF MODIFICATIONS						
PROJECT NO.:			971020				 THE ORIGINAL AND ALL COPIES OF THIS DRAWING TOGETHER WITH THE COPYRIGHT THEREIN ARE THE SOLE PROPERTY OF N.I.S.O.C./ FIELDS						
EPC CONTRACTOR:			EPD/EPC CONTRACTOR(GC):				BINAK OILFIELD DEVELOPMENT SUB-SURFACE WORK PACKAGES BK14 WHF MODIFICATIONS						
 HIRGAN ENERGY - DESIGN & INSPECTION COMPANIES			 PETROIRAN DEVELOPMENT COMPANY				DATE	SCALE	DRAWING BY	CHECKED BY	PROJECT ENG.		
DRAWING TITLE:							NO CONSTRUCTION PERMITTED UNLESS DRAWING APPROVED						
CIVIL AND STRUCTURAL DRAWINGS – BK14 BURN PIT ACCESS ROAD TRANSVERSAL SECTIONS							APPROVED FOR CONSTRUCTION						
SCALE		SIZE	DRAWING NO.		SHEET NO.	REV.	BUDGET REF.	LOCATION	SIZE	CLASS	SERIAL NO.	SHEET	REVISION
H=1:200 V=1:200		A1	BK-BK14-PEDCO-110-CV-DW-0001		103 OF 103	D01	053-073-9184	F	4	S	708209	103	D02