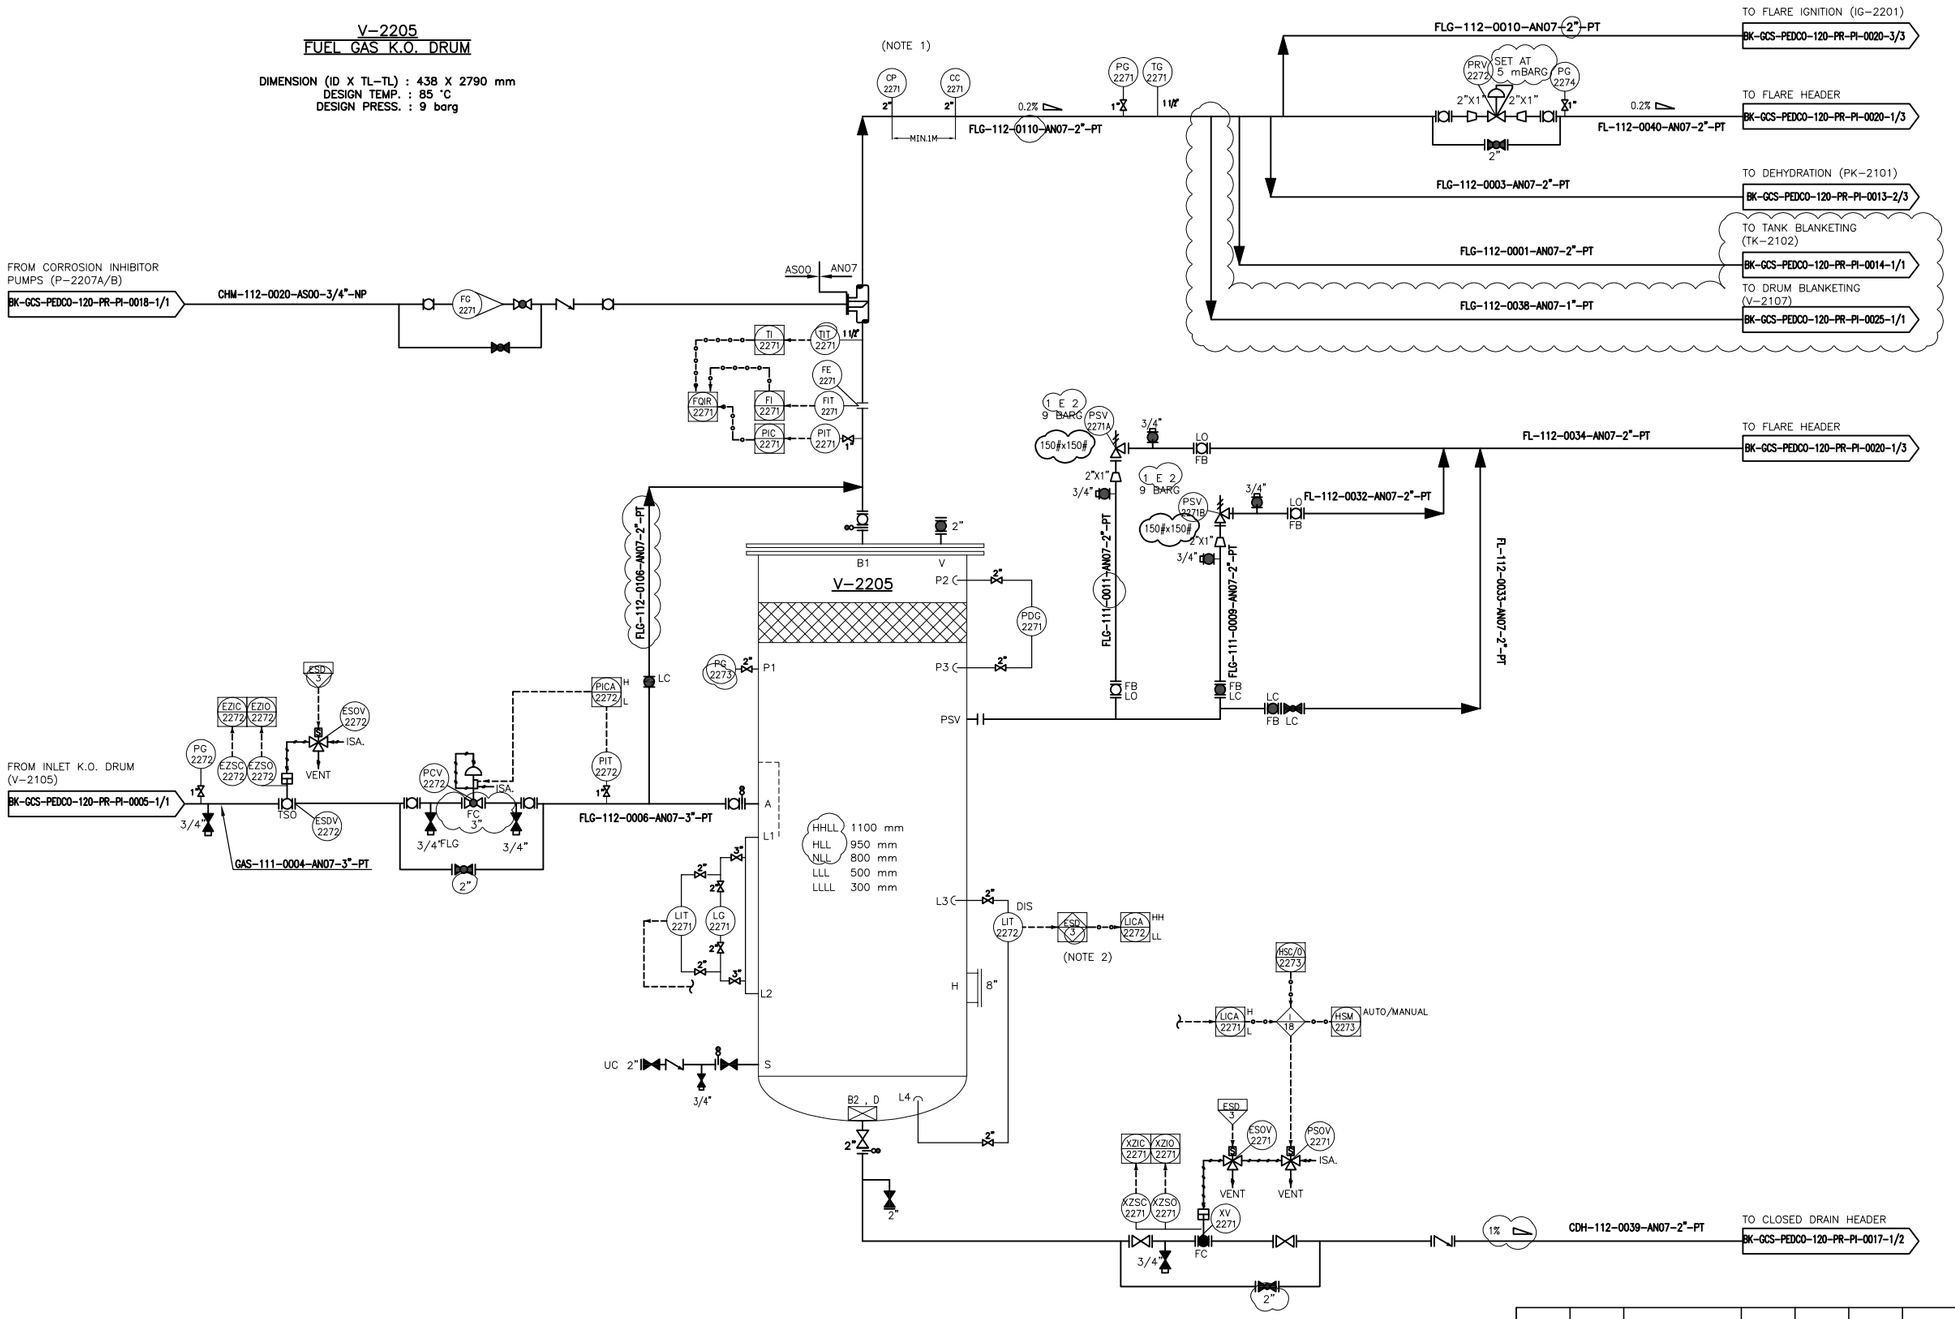

NOTES

1-ONE PORTABLE METER FOR CORROSION PROBES TO BE PROVIDE PER SITE TO RECOVERY MONITOR CORROSION DATA.

2- ESD LEVEL 3 FOR HH & LL ALARM LIQUID LEVEL.

GENERAL NOTE

LEGEND

REFERENCE DRAWING	DRG. No.
Utility Flow Diagram	BK-GCS-PEDCO-120-PR-UF-0001
Symbol & Legend For PFD & P&ID	BK-GCS-PEDCO-120-PR-PI-0001

KEY PLAN

REV.	DATE	P.O.I.S	PREP.	CHK.	APP.	AUT.
D03	JUN.2022	IFA	M.ARYAFAR	M.PAKHSHAIAN	M.MEHRSHAD	∞.∞
D02	FEB.2022	IFA	M.ARYAFAR	M.PAKHSHAIAN	M.MEHRSHAD	∞.∞
D01	JAN.2022	IFA	M.ARYAFAR	M.PAKHSHAIAN	M.MEHRSHAD	∞.∞
D00	OCT.2021	IFC	M.ARYAFAR	M.PAKHSHAIAN	M.MEHRSHAD	∞.∞

REV.	DESCRIPTION	BY	DATE	BY	DATE
		CHECKED		REV. APPR.	
∞∞	∞∞∞∞∞∞∞∞∞	∞.∞	∞∞.∞∞∞∞	∞.∞	∞∞.∞∞∞∞

PROJECT NAME: BINAK OILFIELD DEVELOPMENT/SURFACE FACILITIES GAS COMPRESSOR STATION

PROJECT NO.: 971020

EPC CONTRACTOR: HIRGAN ENERGY – DESIGN & INSPECTION COMPANIES

EPD/EPC CONTRACTOR (GC): PETROIRAN DEVELOPMENT COMPANY (PEDCO)

اصل و کلیه نسخ این نشته و حق انتشار متعلق به شرکت ملی مناطق نفت خیز جنوب میباشد.

THE ORIGINAL AND ALL COPIES OF THIS DRAWING TOGETHER WITH THE COPYRIGHT THEREIN ARE THE SOLE PROPERTY OF N.I.S.O.C./ FIELDS

BINAK OILFIELD DEVELOPMENT
SURFACE FACILITIES
GAS COMPRESSOR STATION

DATE	SCALE	DRAWING BY	CHECKED BY	PROJECT ENG.

(VENDOR TITLE BLOCK)∞

DRAWING TITLE: P&ID – Fuel Gas System

SCALE	SIZE	DRAWING NO.	SHEET NO.	REV.
NS	A3	BK-GCS-PEDCO-120-PR-PI-0022	1 OF 1	D03

NO CONSTRUCTION PERMITTED UNLESS DRAWING APPROVED

APPROVED FOR CONSTRUCTION BY: DATE:

BUDGET REF.	LOCATION	SIZE	CLASS	SERIAL NO.	SHEET	REVISION
053-073-5194	F	2	A	708500	1 OF 1	D03