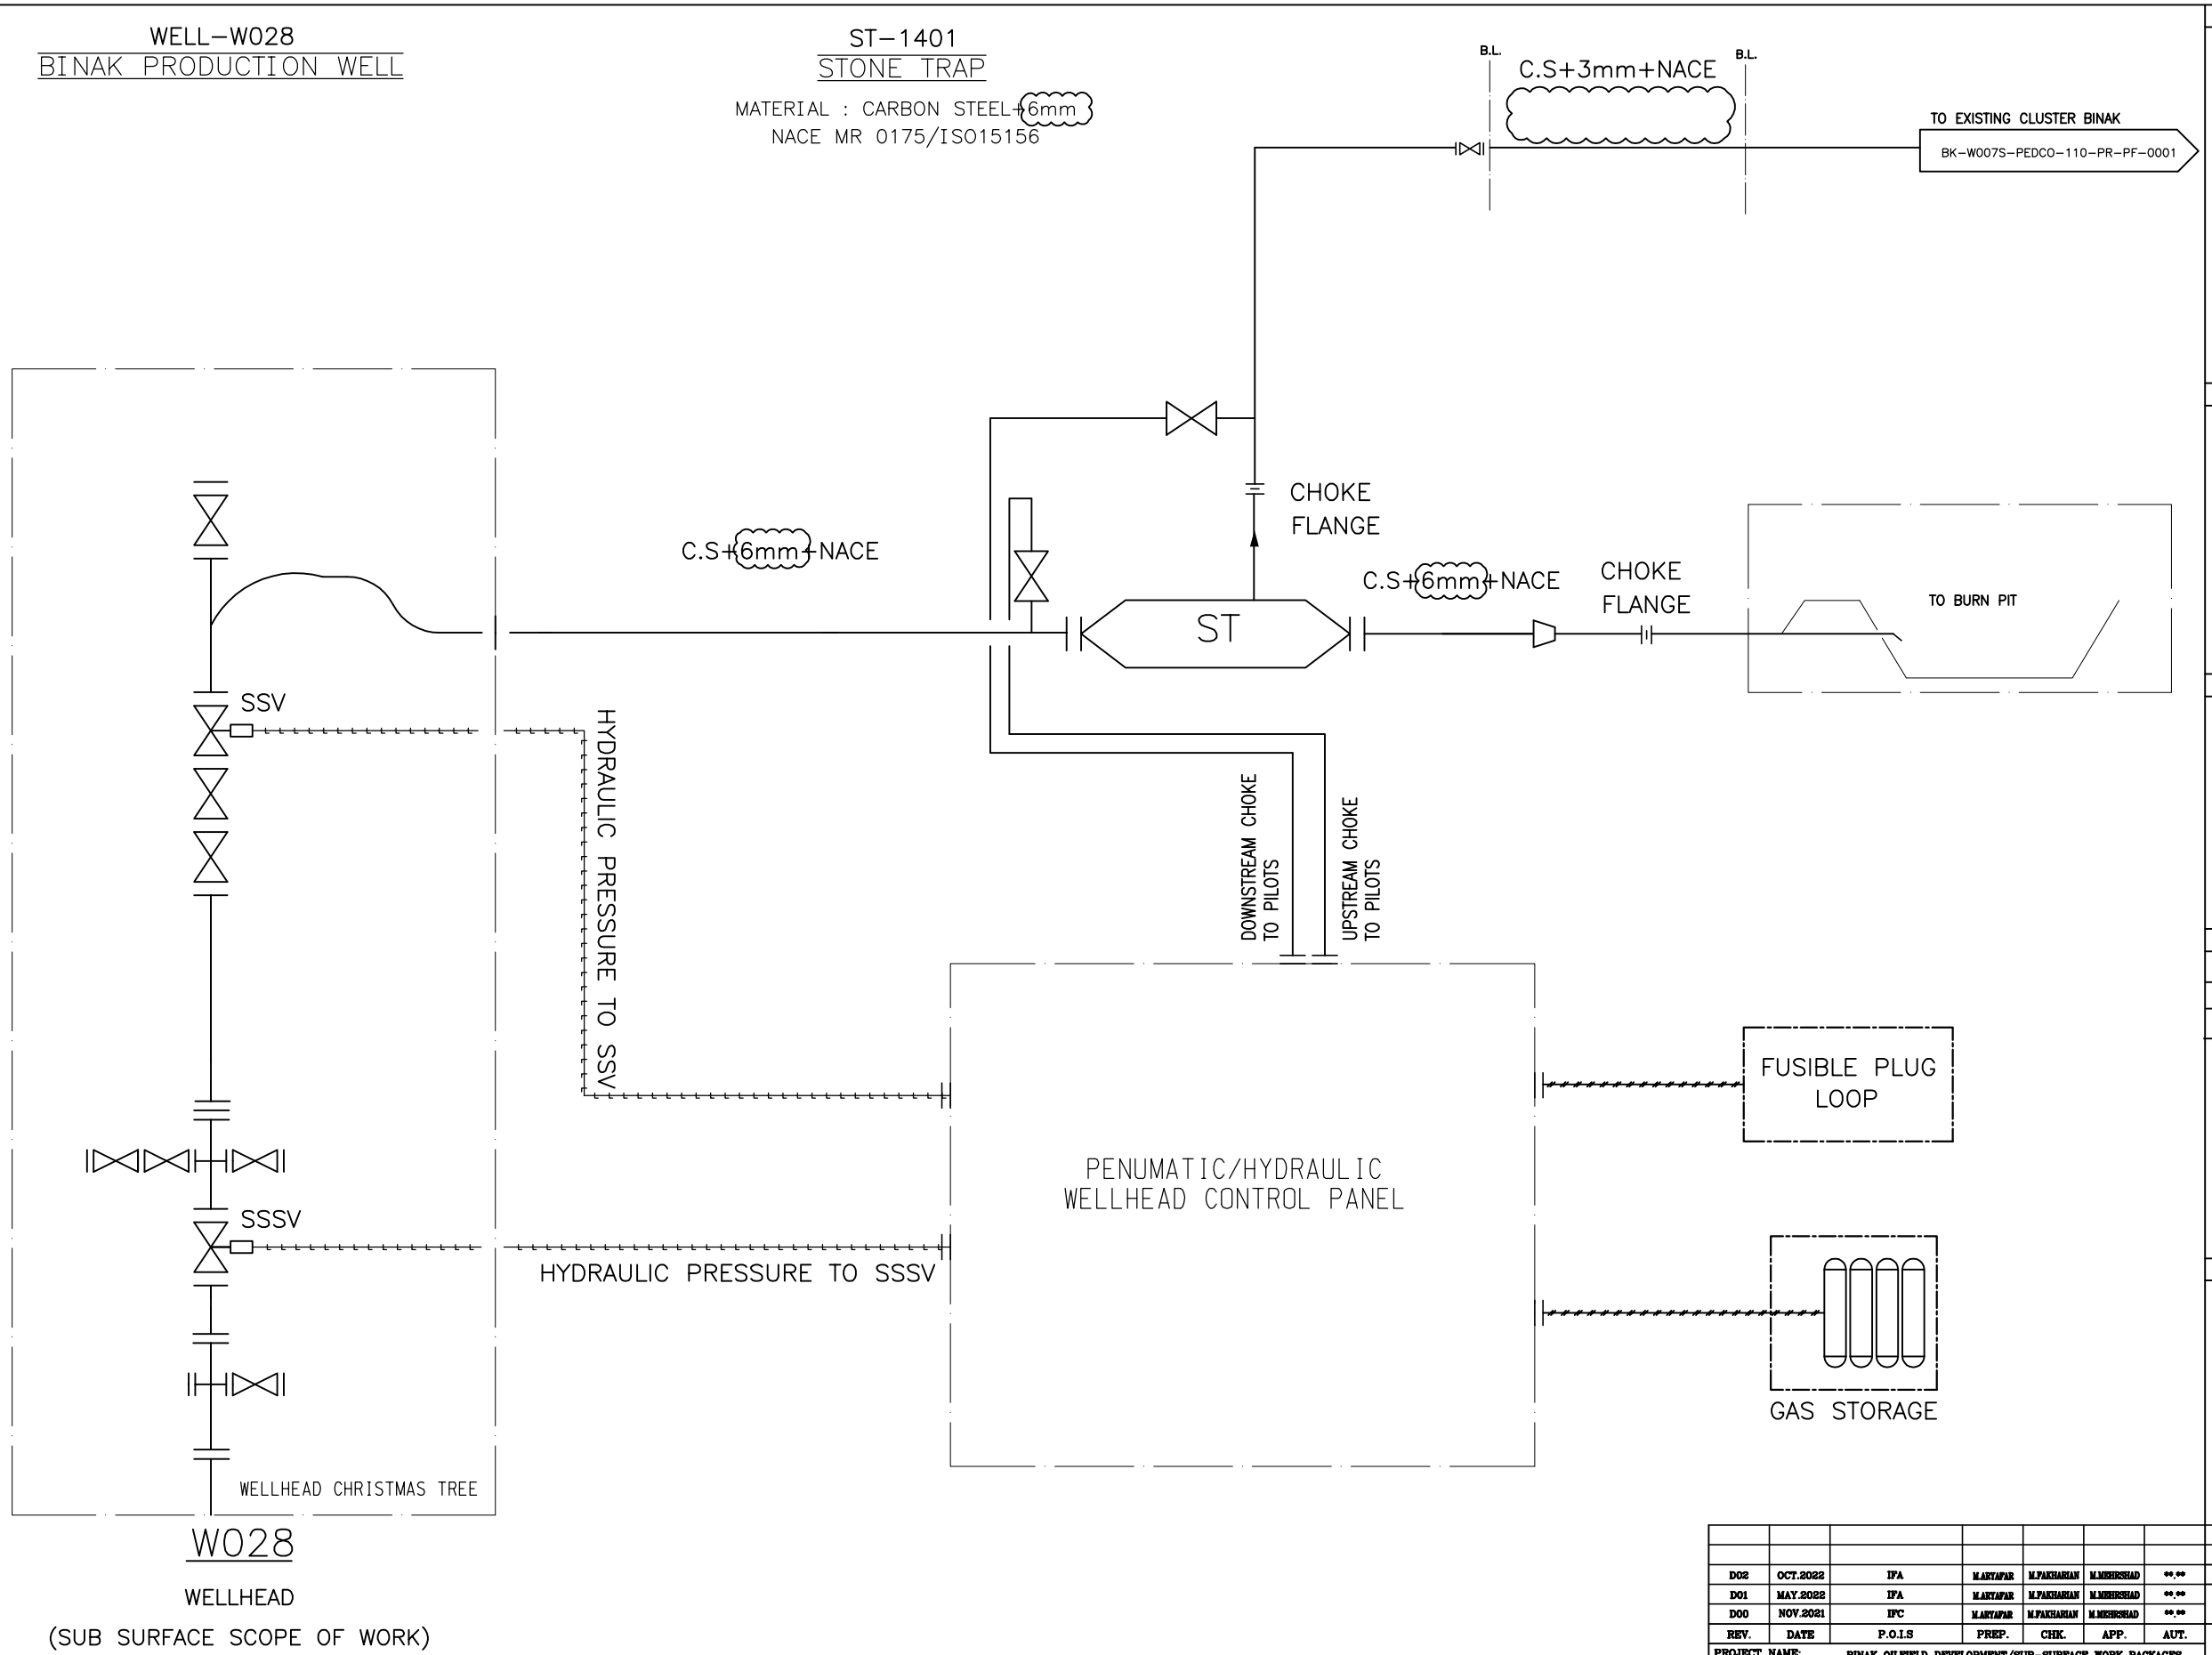

NOTES

GENERAL NOTE

1.WALL THICKNESS SHALL BE IN ACCORDANCE WITH NISOC STANDARD DRAWING.

LEGEND

REFERENCE DRAWING	DRG. No.
Process Flow Diagram - W007S	BK-W007S-PEDCO-110-PR-PF-0002
Pipeline Corrosion Study & Material Selection Report	BK-SSGRL-PEDCO-110-PL-RT-0001

KEY PLAN

REV.	DATE	P.O.I.S	PREP.	CHK.	APP.	AUT.
D02	OCT.2022	IFA	M.ASTAFAR	M.FAKHARIAN	M.MEHRESHAD	∞.∞
D01	MAY.2022	IFA	M.ASTAFAR	M.FAKHARIAN	M.MEHRESHAD	∞.∞
D00	NOV.2021	IFC	M.ASTAFAR	M.FAKHARIAN	M.MEHRESHAD	∞.∞

REV.	DESCRIPTION	CHECKED BY	CHECKED DATE	REV. APPR. BY	REV. APPR. DATE
∞∞	∞∞∞∞∞∞∞∞∞	∞.∞	∞∞.∞∞∞∞	∞.∞	∞∞.∞∞∞∞

PROJECT NAME: BINAK OILFIELD DEVELOPMENT/SUB-SURFACE WORK PACKAGES W028 WELLHEAD FACILITIES

PROJECT NO.: 971020

EPC CONTRACTOR: HIRGAN ENERGY – DESIGN & INSPECTION COMPANIES

EPD/EPC CONTRACTOR (GC): PETROIRAN DEVELOPMENT COMPANY (PEDCO)

اصل و کلیه نسخ این نقشه و حق اقتباس متعلق به شرکت ملی مناطق نفت خیز جنوب میباشد.

THE ORIGINAL AND ALL COPIES OF THIS DRAWING TOGETHER WITH THE COPYRIGHT THEREIN ARE THE SOLE PROPERTY OF N.I.S.O.C./ FIELDS

BINAK OILFIELD DEVELOPMENT
SUB-SURFACE WORK PACKAGES
W028 WELLHEAD FACILITIES

DATE	SCALE	DRAWING BY	CHECKED BY	PROJECT ENG.

(VENDOR TITLE BLOCK)**

DRAWING TITLE: MATERIAL FLOW DIAGRAM – W028

SCALE	SIZE	DRAWING NO.	SHEET NO.	REV.
NS	A3	BK-W028-PEDCO-110-PI-DG-0001	1 OF 1	D02

NO CONSTRUCTION PERMITTED UNLESS DRAWING APPROVED

APPROVED FOR CONSTRUCTION BY: DATE:

BUDGET REF.	LOCATION	SIZE	CLASS	SERIAL NO.	SHEET	REVISION
053-073-9184	F	2	A	707523	1 OF 1	D02