WELL-W046S
BINAK PRODUCTION WELL

ST-1301
STONE TRAP
MATERIAL : CARBON STEEL+6mm
NACE MR 0175/ISO15156

IRP-1301
SUCKER ROD PUMP (IRP)
(BY VENDOR)

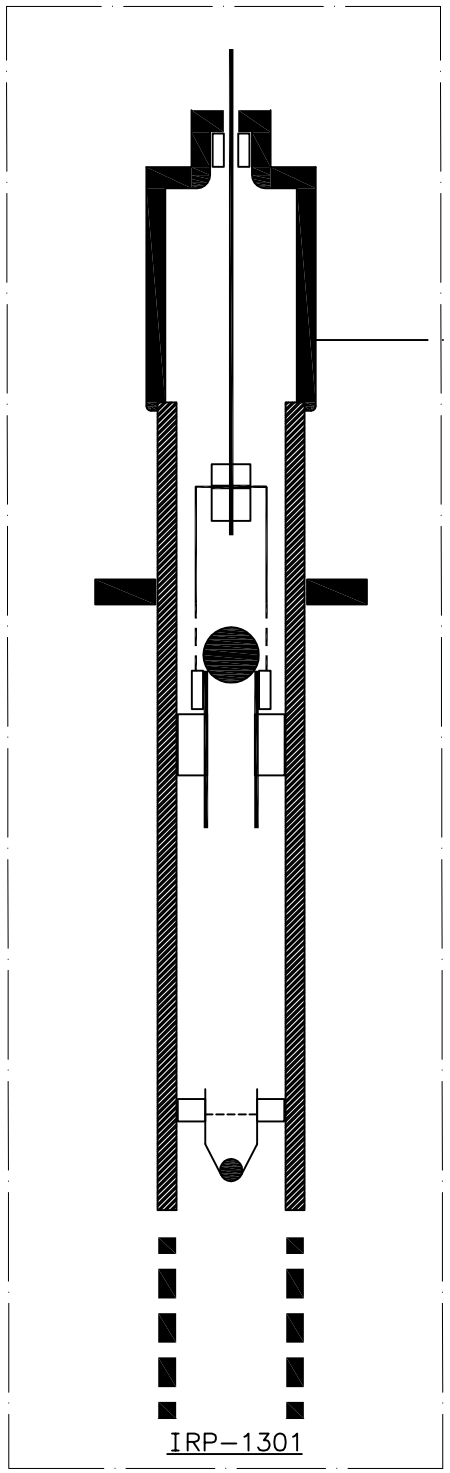

W046S
WELLHEAD
(SUB SURFACE SCOPE OF WORK)

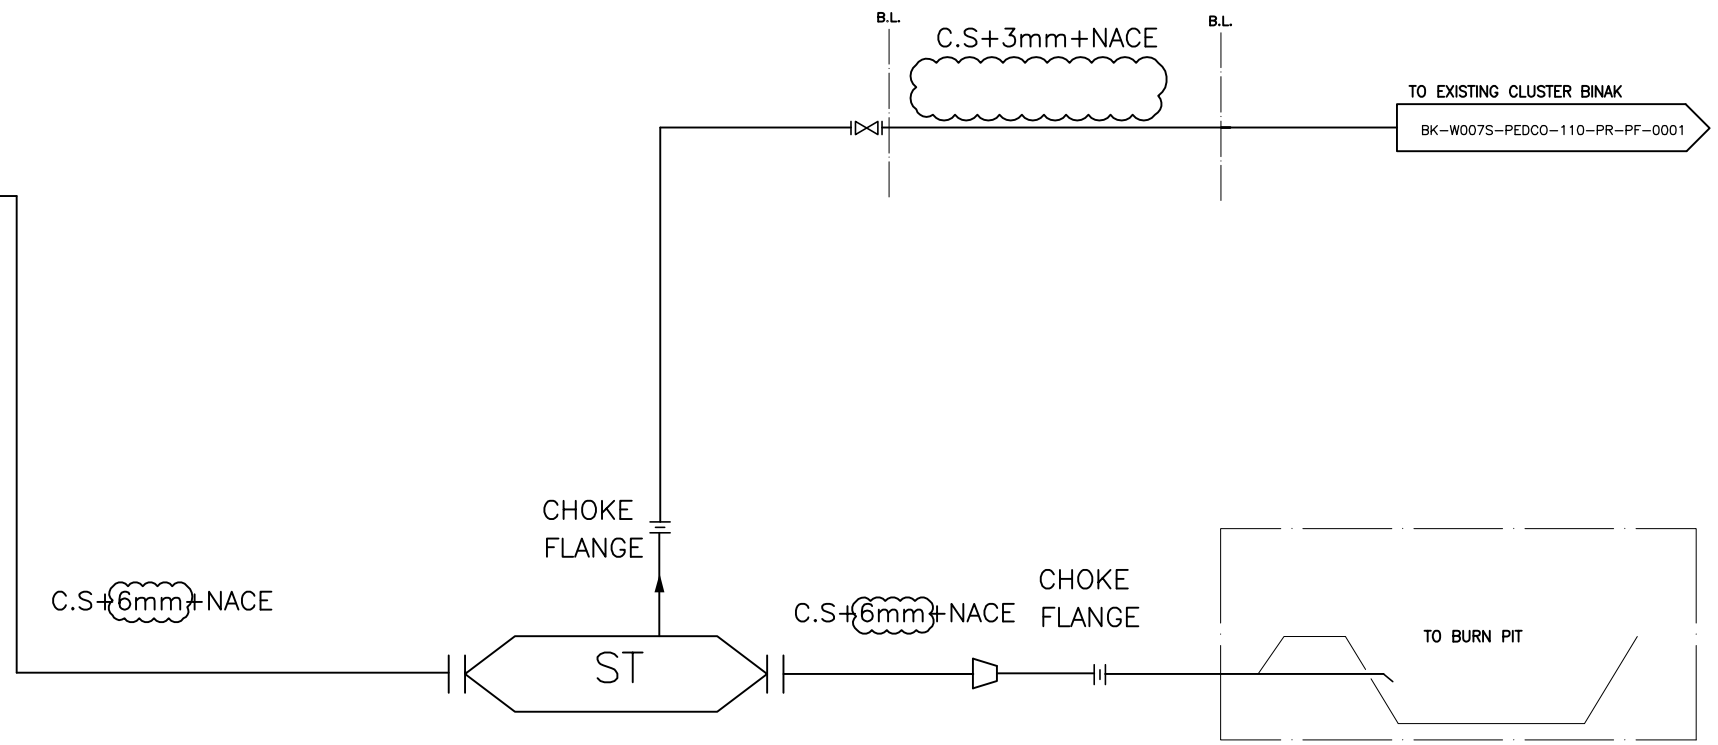

NOTES

GENERAL NOTE

1.WALL THICKNESS SHALL BE IN ACCORDANCE WITH NISOC STANDARD DRAWING.

LEGEND

REFERENCE DRAWING	DRG. No.
Process Flow Diagram – W007S	BK-W007S-PEDCO-110-PR-PF-0002
Pipeline Corrosion Study & Material Selection Report	BK-SSGRL-PEDCO-110-PL-RT-0001

KEY PLAN

REV.	DATE	P.O.I.S	PREP.	CHK.	APP.	AUT.
D02	OCT.2022	IFA	M.ARYAFAR	M.FAKHARIAN	M.MEHRESHAD	** **
D01	MAY.2022	IFA	M.ARYAFAR	M.FAKHARIAN	M.MEHRESHAD	** **
D00	OCT.2021	IFC	M.ARYAFAR	M.FAKHARIAN	M.MEHRESHAD	** **

REV.	DESCRIPTION	BY	DATE	BY	DATE
***	**********	** **	**** ****	** **	**** ****
		CHECKED		REV. APPR.	

PROJECT NAME: BINAK OILFIELD DEVELOPMENT/SUB-SURFACE WORK PACKAGES W046S WELLHEAD FACILITIES

PROJECT NO.: 971020

EPC CONTRACTOR: HIRGAN ENERGY – DESIGN & INSPECTION COMPANIES

EPD/EPC CONTRACTOR (GC): PETROIRAN DEVELOPMENT COMPANY (PEDCO)

اصل و کلیه نسخ این نقشه و حق اختیاری متعلق به شرکت ملی مناطق نفت خیز جنوب میباشد

THE ORIGINAL AND ALL COPIES OF THIS DRAWING TOGETHER WITH THE COPYRIGHT THEREIN ARE THE SOLE PROPERTY OF N.I.S.O.C./ FIELDS

BINAK OILFIELD DEVELOPMENT
SUB-SURFACE WORK PACKAGES
W046S WELLHEAD FACILITIES

DATE	SCALE	DRAWING BY	CHECKED BY	PROJECT ENG.

NO CONSTRUCTION PERMITTED UNLESS DRAWING APPROVED

APPROVED FOR CONSTRUCTION | BY: | DATE:

(VENDOR TITLE BLOCK)**

DRAWING TITLE: MATERIAL FLOW DIAGRAM – W046S

SCALE	SIZE	DRAWING NO.	SHEET NO.	REV.
NS	A3	BK-W046S-PEDCO-110-PI-DG-0001	1 OF 1	D02

BUDGET REF.	LOCATION	SIZE	CLASS	SERIAL NO.	SHEET	REVISION
053-073-9184	F	2	A	707619	1 OF 1	D02