INSTRUMENT LOCATION LAYOUT
DRAWING W018S

NOTES

LEGEND

KEY PLAN

REFERENCE DRAWING	DRG. No.
P&ID-W018S	BK-W018S-PEDCO-110-PR-PI-0001
PLOT PLAN DRAWING-W018S	BK-W018S-PEDCO-110-PI-PY-0001
PDMS MODEL REVIEW REPORT(60%)-W018S	BK-W018S-PEDCO-110-PI-RT-0001
DATA SHEETS FOR WHCP/HPU-WELLHEADS	BK-SSGRL-PEDCO-110-IN-DT-0001

REV.	DATE	P.O.I.S	PREP.	CHK.	APP.	AUT.
D03	JAN..2023	AFC	P.HAJISADEGHI	M.FAKHARIAN	M.Mehrshad	**.**
D02	JUL.2022	IFA	P.HAJISADEGHI	M.FAKHARIAN	M.Mehrshad	**.**
D01	Apr.2022	IFA	P.HAJISADEGHI	M.FAKHARIAN	M.Mehrshad	**.**
D00	Apr.2022	IFC	P.HAJISADEGHI	M.FAKHARIAN	M.Mehrshad	**.**

REV.	DESCRIPTION	CHECKED BY	CHECKED DATE	REV. APPR. BY	REV. APPR. DATE
***	**********	**.**	***.****	**.**	***.****

PROJECT NAME: BINAK OILFIELD DEVELOPMENT/SUB-SURFACE WORK PACKAGES W018S WELLHEAD FACILITIES

PROJECT NO.: 971020

اصل و کلیه نسخ این نقشه و حق اقتباس متعلق به شرکت ملی مناطق نفت خیز جنوب میباشد.

THE ORIGINAL AND ALL COPIES OF THIS DRAWING TOGETHER WITH THE COPYRIGHT THEREIN ARE THE SOLE PROPERTY OF N.I.S.O.C./ FIELDS

EPC CONTRACTOR: HIRGAN ENERGY – DESIGN & INSPECTION COMPANIES

EPD/EPC CONTRACTOR (GC): PEDCO — PETROIRAN DEVELOPMENT COMPANY

BINAK OILFIELD DEVELOPMENT
SUB-SURFACE WORK PACKAGES
W018S WELLHEAD FACILITIES

DATE	SCALE	DRAWING BY	CHECKED BY	PROJECT ENG.

(VENDOR TITLE BLOCK)**

DRAWING TITLE: Instrument Location Layout Drawing – W018S

NO CONSTRUCTION PERMITTED UNLESS DRAWING APPROVED

APPROVED FOR CONSTRUCTION BY: DATE:

SCALE	SIZE	DRAWING NO.	SHEET NO.	REV.	BUDGET REF.	LOCATION	SIZE	CLASS	SERIAL NO.	SHEET	REVISION
AS SHOWN	A0	BK-W018S-PEDCO-110-IN-PY-0001	1 OF 2	D03	0-53-073-9184	F	2	J	707450	2	D03

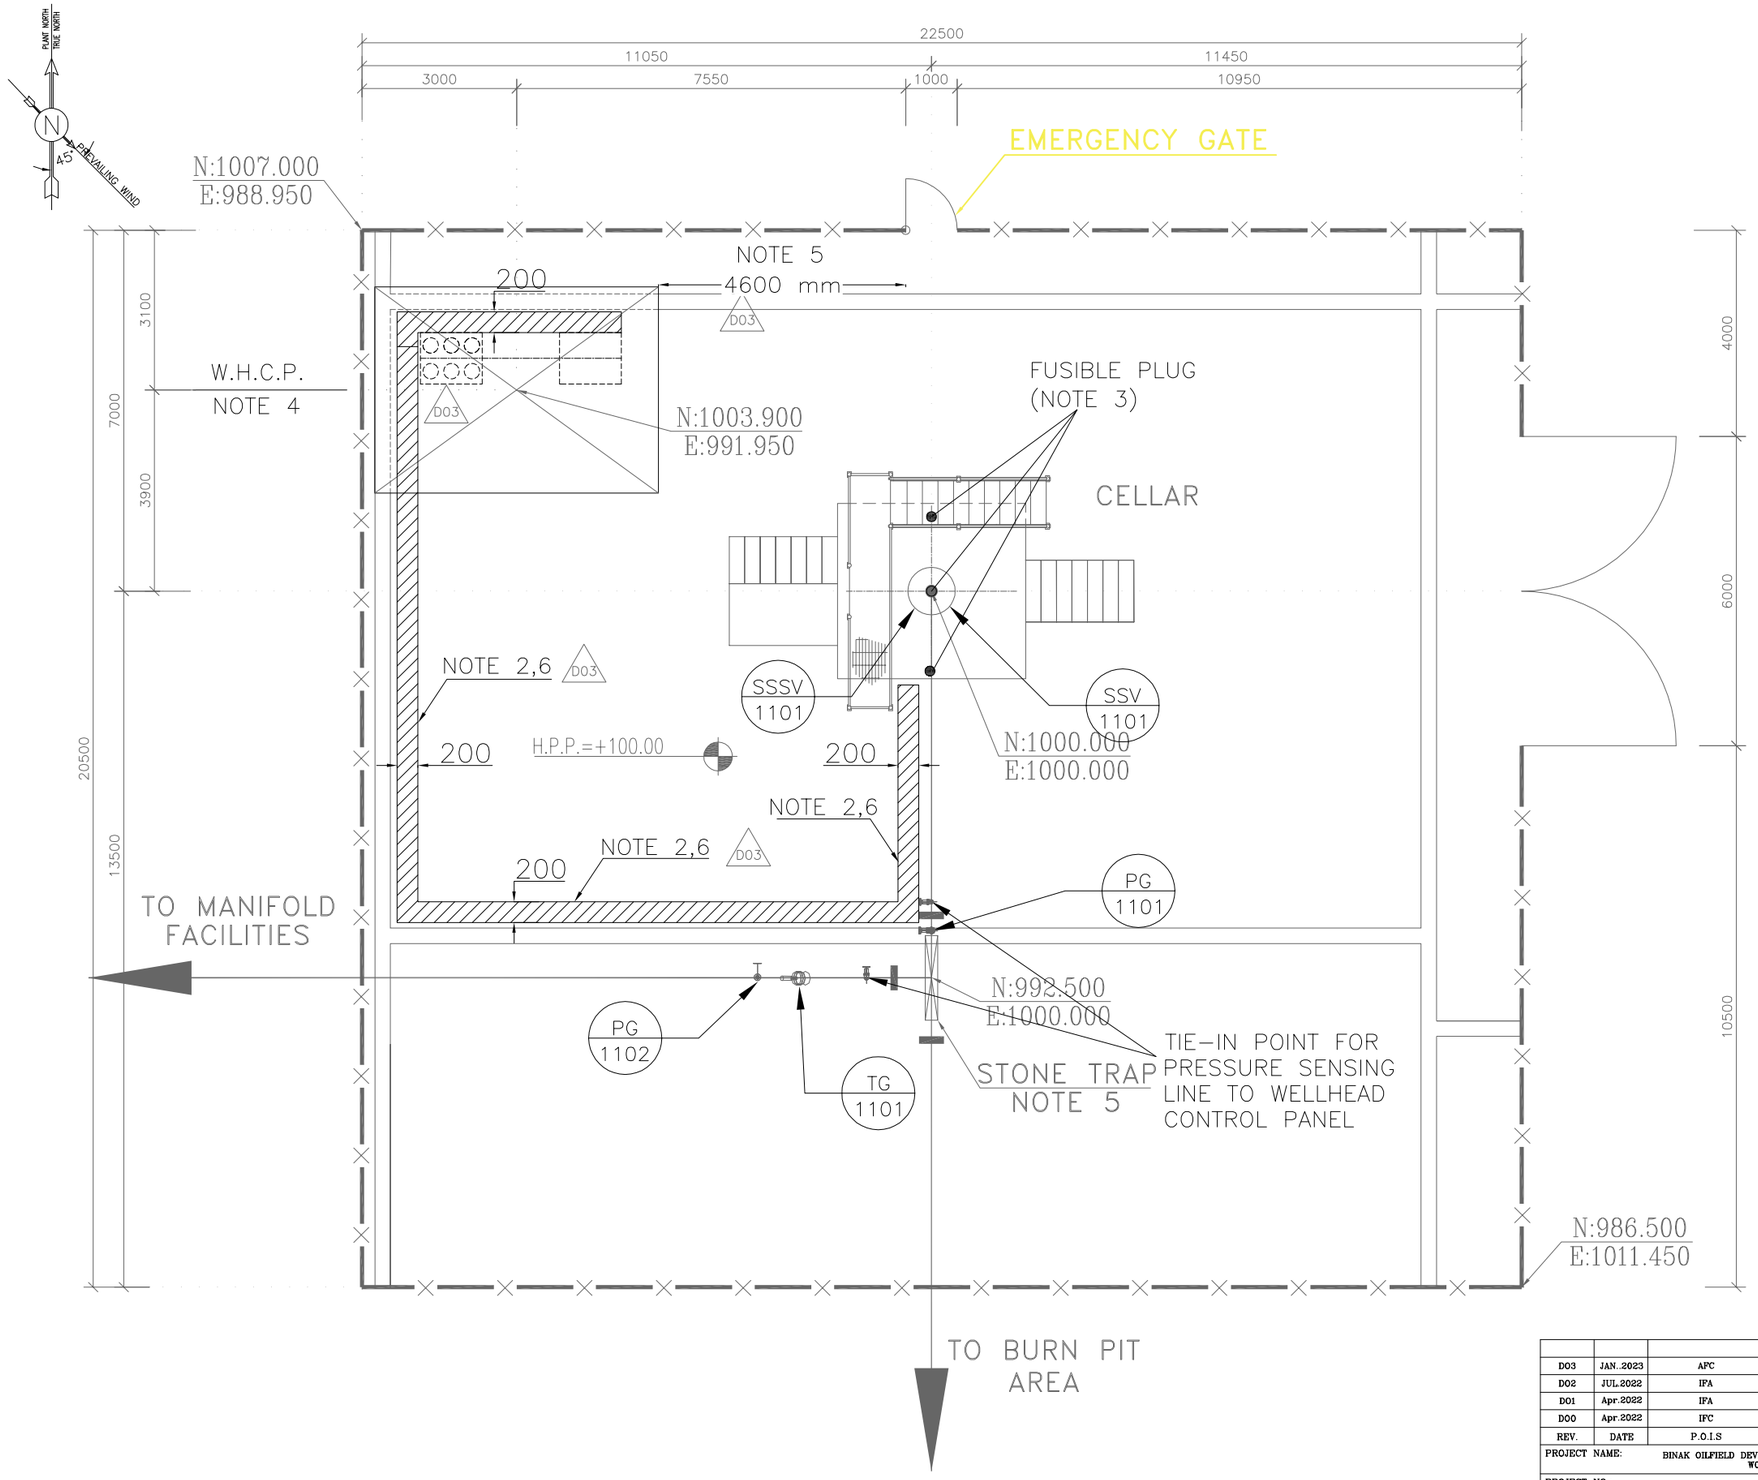

W018S

SC: 1/100

NOTES

1: SHELTER OF WHCP AND NITROGEN BOTTLES.

2: TUBE TRAY SHALL BE INSTALLED AT HEIGHT 100MM ABOVE GROUND, 1/2" TUBE & 1/4" TUBE FOR SSV & SSSV SHALL BE LAID ON THIS CABLE TRAY.

3: 3 NO.S FUSIBLE PLUG WILL BE PREPARED BY WHCP VENDOR WHICH WILL BE INSTALLED ON NITROGEN LINE TWISTED AROUND WELLHEAD.

4: DIMENSIONS OF W.H.C.P. AND RELEVANT SHELTER WILL BE FINALIZED.

5: THE DISTANCE BETWEEN EMERGENCY GATE AND WHCP.

6: TRAY LENGTH BETWEEN CHRISTMAS TREE AND WHCP TO BE CONSIDERED 30m.

LEGEND

- TUBE TRAY
- TWO RACK OF NITROGEN BOTTLES
- WHCP
- FUSIBLE PLUG

REFERENCE DRAWING	DRG. No.
P&ID-W018S	BK-W018S-PEDCO-110-PR-PI-0001
PLOT PLAN DRAWING-W018S	BK-W018S-PEDCO-110-PI-PY-0001
PDMS MODEL REVIEW REPORT(60%)-W018S	BK-W018S-PEDCO-110-PI-RT-0001
DATA SHEETS FOR WHCP/HPU-WELLHEADS	BK-SSGRL-PEDCO-110-IN-DT-0001

KEY PLAN

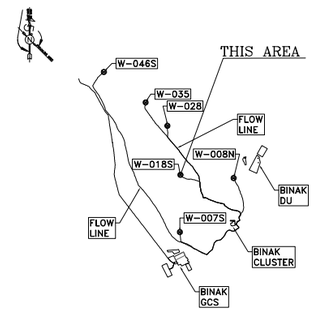

REV.	DATE	P.O.I.S	PREP.	CHK.	APP.	AUT.
D03	JAN..2023	AFC	P.HAJISADEGHI	M.PAKHARIAN	M.Mehrshad	**.**
D02	JUL.2022	IFA	P.HAJISADEGHI	M.PAKHARIAN	M.Mehrshad	**.**
D01	Apr.2022	IFA	P.HAJISADEGHI	M.PAKHARIAN	M.Mehrshad	**.**
D00	Apr.2022	IFC	P.HAJISADEGHI	M.PAKHARIAN	M.Mehrshad	**.**

REV.	DESCRIPTION	BY	DATE	BY	DATE
***	**********	**.**	***.****	**.**	***.****
		CHECKED		REV. APPR.	

PROJECT NAME: BINAK OILFIELD DEVELOPMENT/SUB-SURFACE WORK PACKAGES W018S WELLHEAD FACILITIES

PROJECT NO.: 971020

اصل و کلیه نسخ این نقشه و حق اقتباس متعلق به شرکت ملی مناطق نفت خیز جنوب میباشد.

THE ORIGINAL AND ALL COPIES OF THIS DRAWING TOGETHER WITH THE COPYRIGHT THEREIN ARE THE SOLE PROPERTY OF N.I.S.O.C./ FIELDS

EPC CONTRACTOR: HIRGAN ENERGY – DESIGN & INSPECTION COMPANIES

EPD/EPC CONTRACTOR (GC): PEDCO — PETROIRAN DEVELOPMENT COMPANY

BINAK OILFIELD DEVELOPMENT
SUB-SURFACE WORK PACKAGES
W018S WELLHEAD FACILITIES

DATE	SCALE	DRAWING BY	CHECKED BY	PROJECT ENG.

(VENDOR TITLE BLOCK)**

DRAWING TITLE: INSTRUMENT LOCATION LAYOUT DRAWING – W018S

NO CONSTRUCTION PERMITTED UNLESS DRAWING APPROVED

APPROVED FOR CONSTRUCTION | BY: | DATE:

SCALE	SIZE	DRAWING NO.	SHEET NO.	REV.	BUDGET REF.	LOCATION	SIZE	CLASS	SERIAL NO.	SHEET	REVISION
AS SHOWN	A0	BK-W018S-PEDCO-110-IN-PY-0001	2 OF 2	D03	0-53-073-9164	F	2	J	707450	2	D03