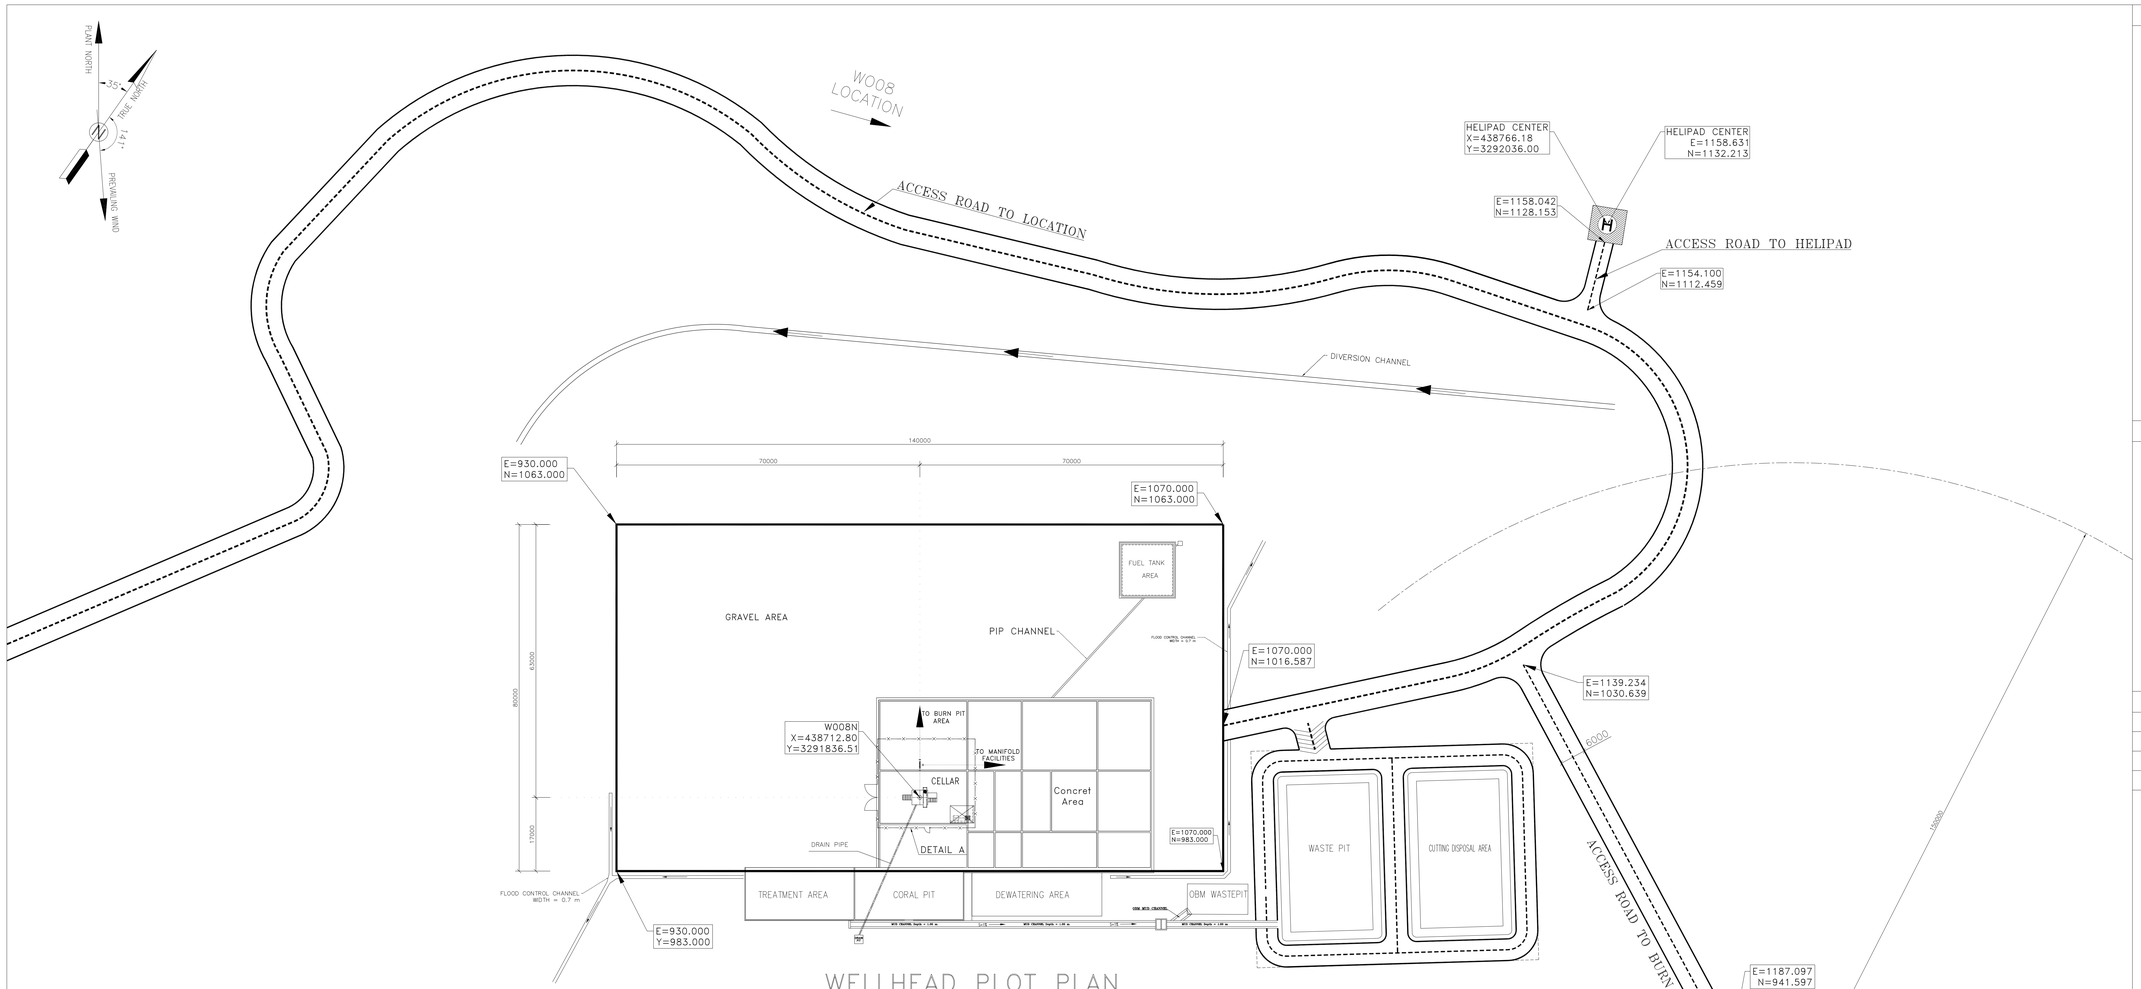

WELLHEAD PLOT PLAN

WELL NO.: W008N SC: 1/500

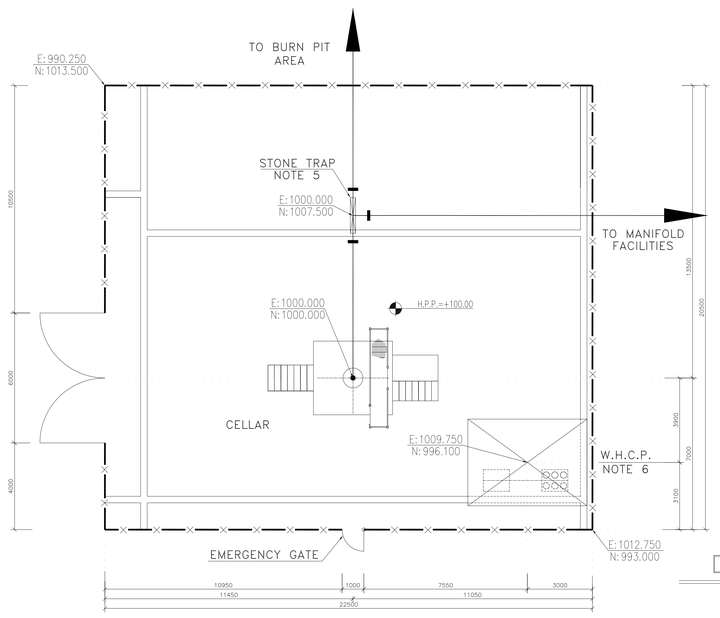

DETAIL A

SC: 1/100

NOTES

1- ALL DIMENSIONS ARE IN MILLIMETERS, EXCEPT OTHERWISE NOTED.
2- ALL COORDINATES AND ELEVATIONS ARE IN METERS.
3- ALL COORDINATES OF THIS PLAN ARE LOCAL.
4- H.P.P. 100.00m CORRESPONDING TO 68.05 M.S.L.
5- SHOWED PIPING / PIPELINES AND RELEVANT SUPPORTS, ARE INDICATIVE.
6- DIMENSIONS OF W.H.C.P. AND RELEVANT SHELTER WILL BE FINALIZED.
7- REFERENCE COORDINATES E=1000.000 , N=1000.000 REFER TO X=438712.80 , Y=3291836.51 UTM.
8- FOR DETAIL OF BURN PIT & ACCESS ROAD SEE BK-W008N-PEDCO-110-CV-PY-0002

LEGEND & ABBREVIATIONS

H.P.P.	HIGH POINT PAVING
W.H.C.P.	WELL HEAD CONTROL PANEL
—X—X—	FENCE
—·—·—	MATCH LINE
⊙	WELL LOCATION
	SURFACE WATER TRENCH
	GRATING
H	HELIPAD

REFERENCE DRAWING	DRG. No.
GENERAL CIVIL LAYOUT - W008N	BK-W008N-PEDCO-110-CV-PY-0001
CIVIL AND STRUCTURAL DRAWINGS - W008N	BK-W008N-PEDCO-110-CV-PY-0002
P&ID - W008N	BK-W008N-PEDCO-110-PR-PI-0001

KEY PLAN

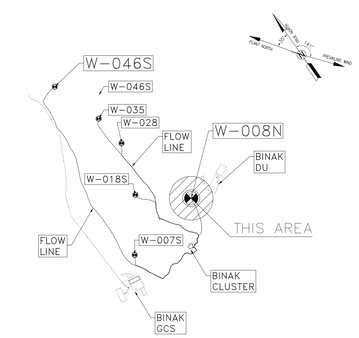

REV.	DATE	P.O.I.S	PREP.	CHK.	APP.	AUT.
D00	JAN.2023	IFC	M.NOORI	M.FAKHARIAN	M.MEHRSHAD	**

REV.	DESCRIPTION	BY	DATE	BY	DATE
		CHECKED		REV. APPR.	
***	**********	**.**	***.****	**.**	***.****

PROJECT NAME: BINAK OILFIELD DEVELOPMENT/SUB-SURFACE WORK PACKAGES W008N WELLHEAD FACILITIES

PROJECT NO.: 971020

EPC CONTRACTOR: HIRGAN ENERGY – DESIGN & INSPECTION COMPANIES

GENERAL CONTRACTOR: PEDCO — PETROIRAN DEVELOPMENT COMPANY

DRAWING TITLE: PLOT PLAN DRAWING - W008N

SCALE	SIZE	DRAWING NO.	SHEET NO.	REV.
AS SHOWN	A0	BK-W008N-PEDCO-110-PI-DW-0001	1 OF 1	D00

اصل و کلیه نسخ این نقشه و حق اقتباس متعلق به شرکت ملی مناطق نفت خیز جنوب میباشد.

THE ORIGINAL AND ALL COPIES OF THIS DRAWING TOGETHER WITH THE COPYRIGHT THEREIN ARE THE SOLE PROPERTY OF N.I.S.O.C./ FIELDS

BINAK OILFIELD DEVELOPMENT SUB-SURFACE WORK — PACKAGES W008N WELLHEAD FACILITIES

DATE	SCALE	DRAWING BY	CHECKED BY	PROJECT ENG.

NO CONSTRUCTION PERMITTED UNLESS DRAWING APPROVED

APPROVED FOR CONSTRUCTION BY: DATE:

BUDGET REF.	LOCATION	SIZE	CLASS	SERIAL NO.	SHEET	REVISION
053-073-9184	F	5	A	707836	1 OF 1	D00