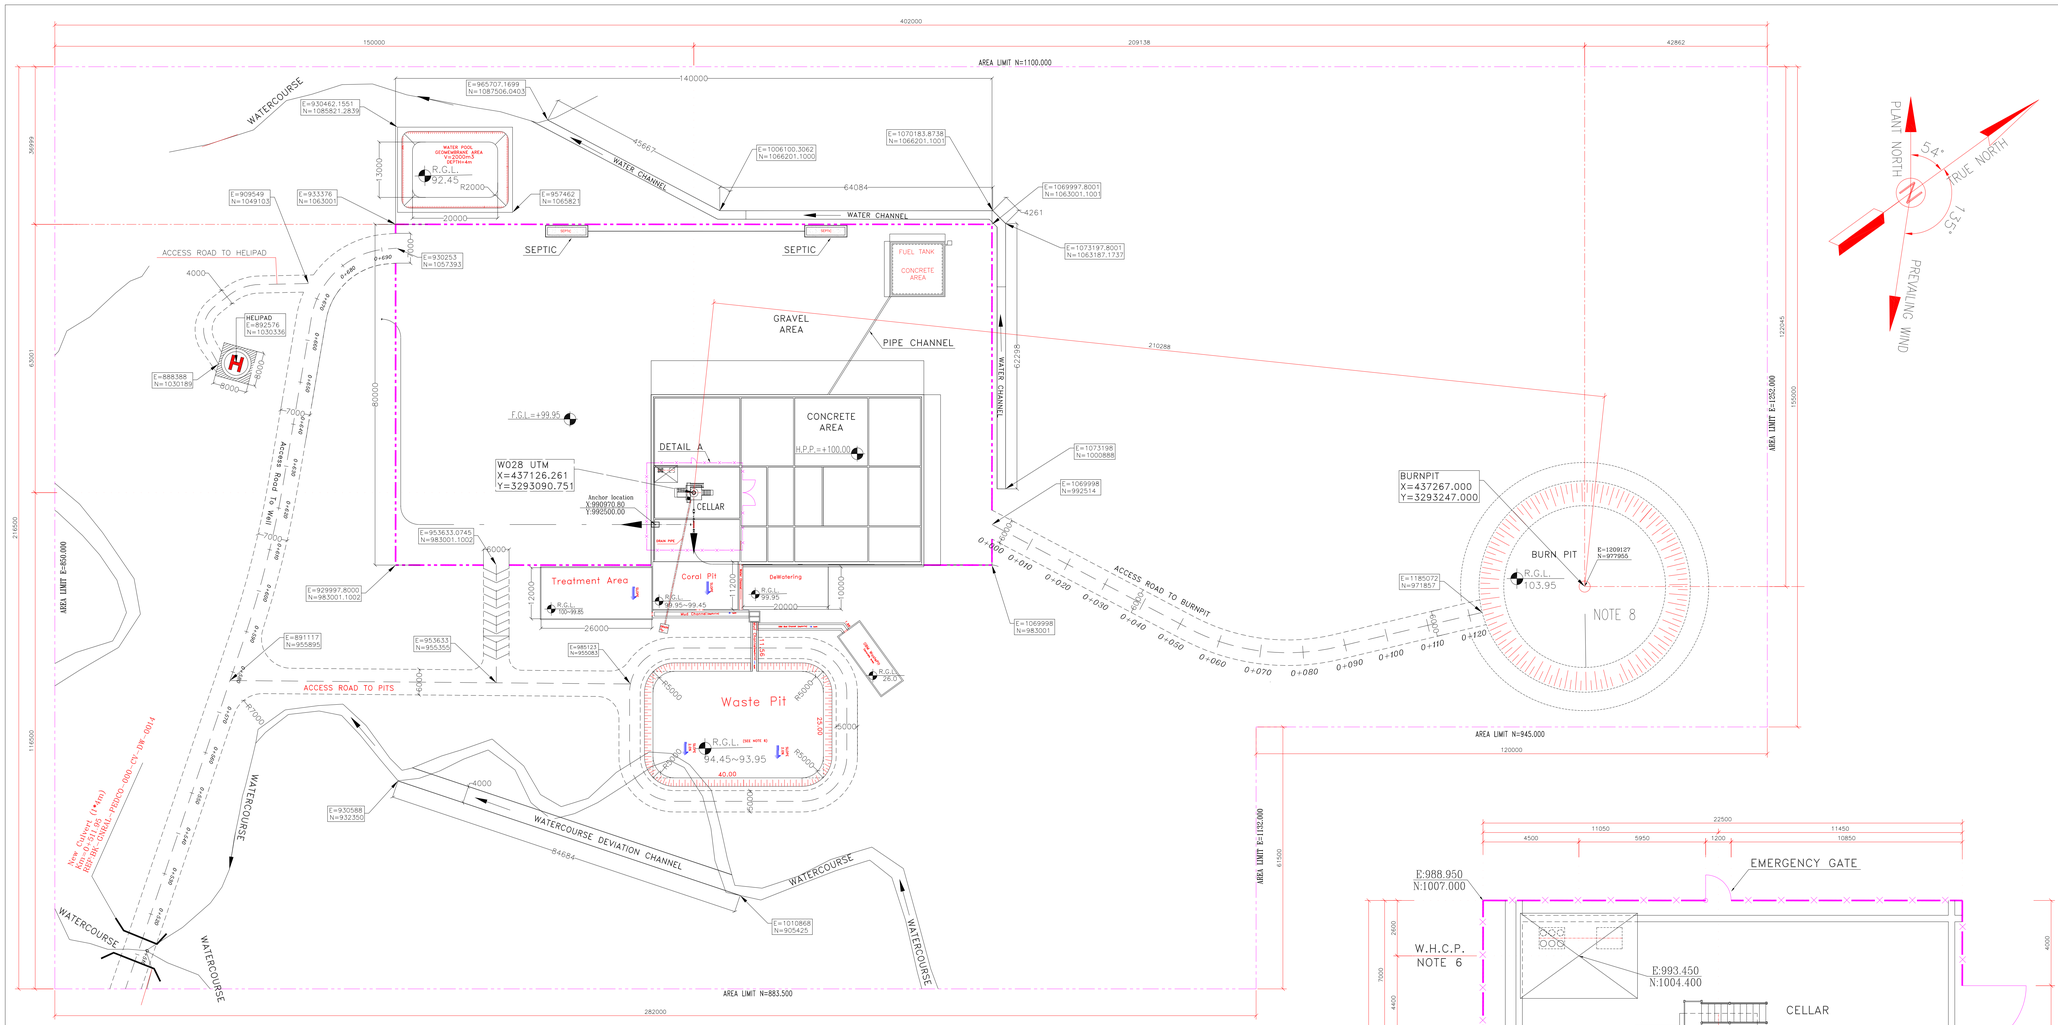

NOTES

1- ALL DIMENSIONS ARE IN MILLIMETERS, EXCEPT OTHERWISE NOTED.
2- ALL COORDINATES AND ELEVATIONS ARE IN MILLIMETERS.
3- ALL COORDINATES OF THIS PLAN ARE LOCAL, EXCEPT OTHERWISE NOTED.
4- H.P.P. 100.00m CORRESPONDING TO +31.05 M.S.L.
5- SHOWED PIPING / PIPELINES AND RELEVANT SUPPORTS, ARE INDICATIVE.
6- DIMENSIONS OF W.H.C.P. AND RELEVANT SHELTER WILL BE FINALIZED.
7- REFERENCE COORDINATES E=1000.000 , N=1000.000 REFER TO X=437126.261 , Y=3293090.751 UTM.
8- FOR DETAIL OF BURN PIT & ACCESS ROAD & MUD PIT CHANNEL SEE BK-W028-PEDCO-110-CV-PY-0002
9- FOR ROUGH GRADING LEVEL SEE BK-W028-PEDCO-110-CV-DW-0001
10- FOR CELLAR DETAILS SEE BK-W028-PEDCO-110-CV-PY-0001

LEGEND & ABBREVIATIONS

H.P.P.	HIGH POINT PAVING
W.H.C.P.	WELL HEAD CONTROL PANEL
	FENCE
	MATCH LINE
	WELL LOCATION
	SURFACE WATER TRENCH
	GRATING
	ROAD
	SLOPE

REFERENCE DRAWING	DRG. No.
GENERAL CIVIL LAYOUT - W028	BK-W028-PEDCO-110-CV-PY-0001
CIVIL AND STRUCTURAL DRAWINGS - W028	BK-W028-PEDCO-110-CV-PY-0002
P&ID - W028	BK-W028-PEDCO-110-PR-PI-0001
ROUGH GRADING PLANS-W028	BK-W028-PEDCO-110-CV-DW-0001
Piping Plan - W028	BK-W028-PEDCO-110-PI-DW-0002
Flow line Plan & Profile Drawings - W028	BK-W028-PEDCO-110-SU-DW-0001
Platform Structure Drawing - W028	BK-W028-PEDCO-110-CV-DW-0001

KEY PLAN

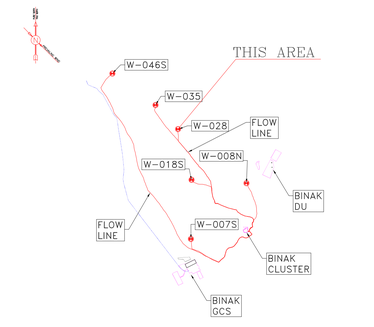

WELLHEAD PLOT PLAN

WELL NO.: W028 SC: 1/500

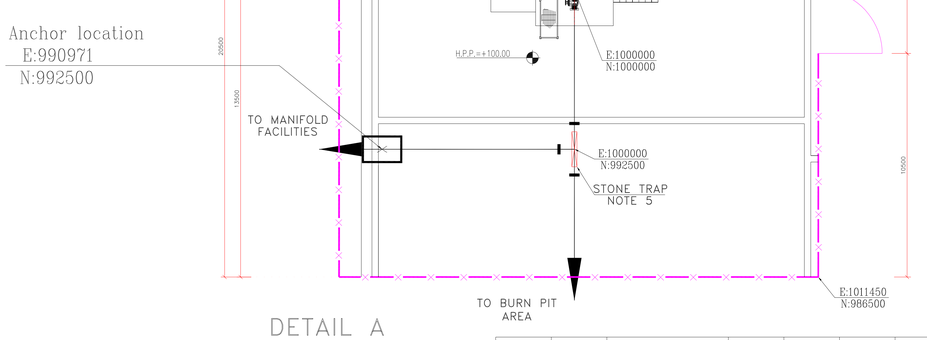

DETAIL A

SC: 1/100

REV.	DATE	P.O.I.S	PREP.	CHK.	APP.	AUT.
***	**********		**.**	***.****	**.**	***.****
D01	FEB.2023	AFC	M.NOORI	M.FAKHARIAN	M.MEHRSHAD	**.**
D00	NOV.2021	IFC	A.KHOSRAVI	M.FAKHARIAN	M.MEHRSHAD	**.**
REV.	DESCRIPTION		BY	DATE	BY	DATE
			CHECKED		REV. APPR.	

PROJECT NAME: BINAK OILFIELD DEVELOPMENT/SUB-SURFACE WORK PACKAGES
W028 WELLHEAD FACILITIES

PROJECT NO.: 971020

اصل و کلیه نسخ این نقشه و حق اقتباس متعلق به شرکت ملی مناطق نفت خیز جنوب میباشد.
THE ORIGINAL AND ALL COPIES OF THIS DRAWING TOGETHER WITH THE COPYRIGHT THEREIN ARE THE SOLE PROPERTY OF N.I.S.O.C./ FIELDS

EPC CONTRACTOR: HIRGAN ENERGY – DESIGN & INSPECTION COMPANIES

GENERAL CONTRACTOR: PEDCO — PETROIRAN DEVELOPMENT COMPANY

BINAK OILFIELD DEVELOPMENT SUB-SURFACE WORK — PACKAGES W028 WELLHEAD FACILITIES

DRAWING TITLE: PLOT PLAN DRAWING - W028

DATE	SCALE	DRAWING BY	CHECKED BY	PROJECT ENG.

NO CONSTRUCTION PERMITTED UNLESS DRAWING APPROVED

APPROVED FOR CONSTRUCTION BY: DATE:

SCALE	SIZE	DRAWING NO.	SHEET NO.	REV.
AS SHOWN	A0	BK-W028-PEDCO-110-PI-DW-0001	1 OF 1	D01

BUDGET REF.	LOCATION	SIZE	CLASS	SERIAL NO.	SHEET	REVISION
053-073-9184	F	5	A	707520	1 OF 1	D01