TAG NO.	EQUIPMENT LIST
P-1701	OIL SUMP PUMP

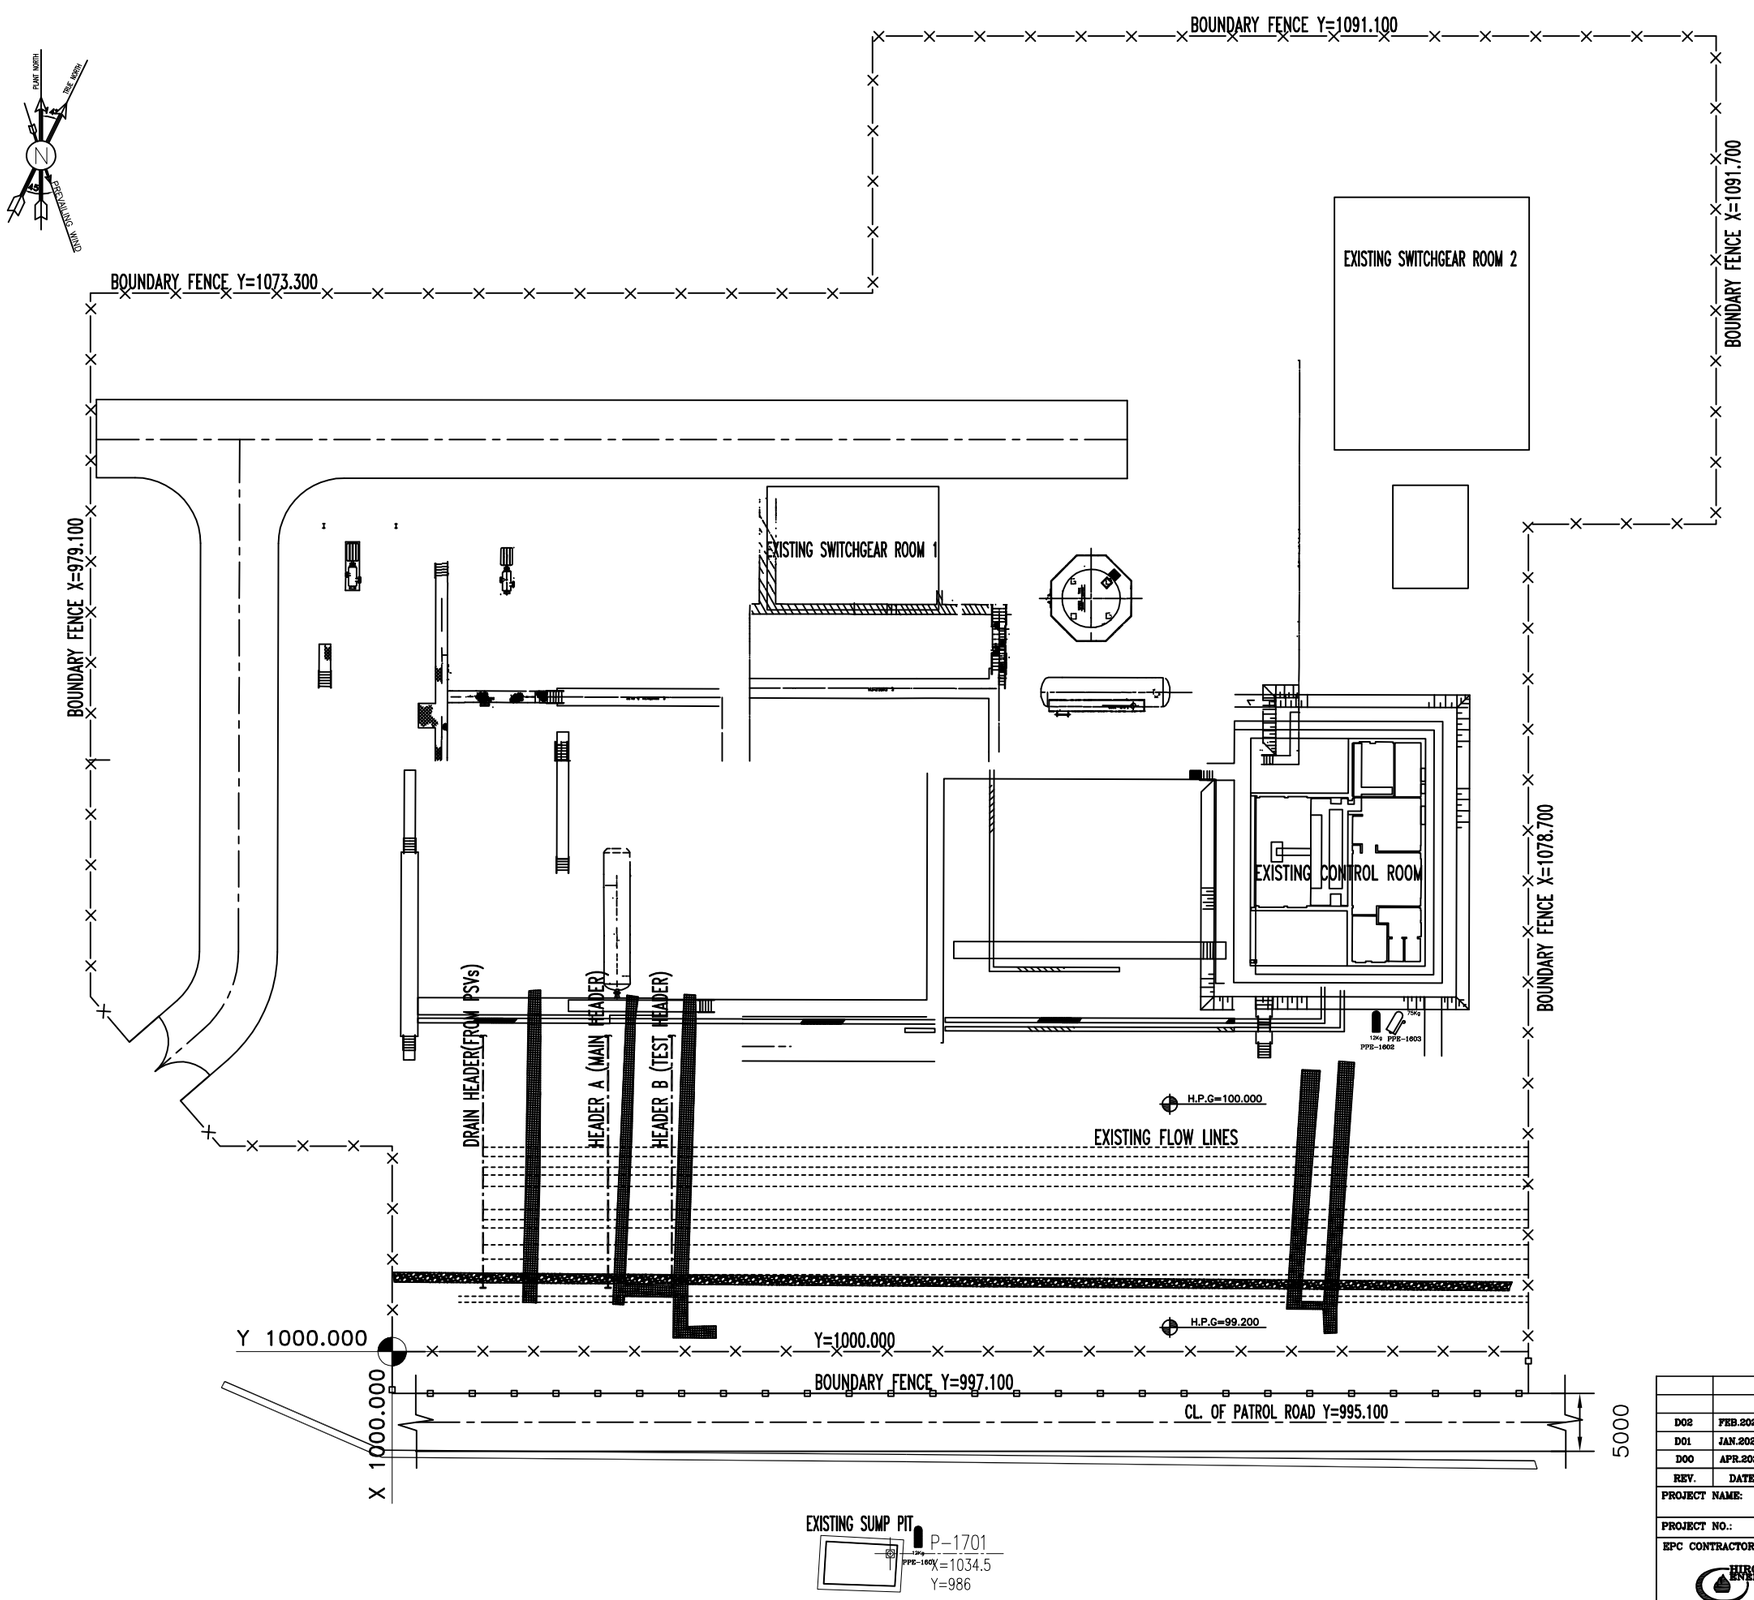

NOTES

1. IN CASE OF OUTDOOR INSTALLATION, CANOPY/CABINET SHOULD BE CONSIDERED FOR WHEELED AND PORTABLE EXTINGUISHERS, RESPECTIVELY.
2. FOR INSTALLATION DETAILS OF FIRE EXTINGUISHERS, NFPA 10 SHOULD BE FOLLOWED.

LEGEND

SYMBOL	QTY.	DESCRIPTION	TAG NO.
12Kg	2	PORTABLE DRY CHEMICAL POWDER EXTINGUISHER	PPE-1601 PPE-1602
75Kg	1	DRY POWDER EXTINGUISHER (WHEELED)	PPE-1603

REFERENCE DRAWING	DRG. No.

KEY PLAN

REV.	DATE	P.O.I.S	PREP.	CHK.	APP.	AUT.
D02	FEB.2023	AFC	A.H.Saber	M.FAKHARIAN	M.Mehrabad	**.**
D01	JAN.2023	IFA	A.H.Saber	M.FAKHARIAN	M.Mehrabad	**.**
D00	APR.2022	IFC	A.H.Saber	M.FAKHARIAN	M.Mehrabad	**.**

REV.	DESCRIPTION	CHECKED BY	DATE	REV. APPR. BY	DATE
***	**********	**.**	***.****	**.**	***.****

PROJECT NAME: BINAK OILFIELD DEVELOPMENT/SUB-SURFACE WORK PACKAGES W007S WHF & EXTENSION OF BINAK B/C

PROJECT NO.: 971020

EPC CONTRACTOR: HIRGAN ENERGY – DESIGN & INSPECTION COMPANIES

EPD/EPC CONTRACTOR (GC): PETROIRAN DEVELOPMENT COMPANY (PEDCO)

DRAWING TITLE: SAFETY AND FIREFIGHTING EQUIPMENT LOCATION LAYOUT EXTENSION OF BINAK B/C MANIFOLD

SCALE	SIZE	DRAWING NO.	SHEET NO.	REV.
1:150	A3	BK-W007S-PEDCO-110-SA-PY-0002	1 OF 1	D02

اصل و کلیه نسخ این نقشه و حق اقتباس متعلق به شرکت ملی مناطق نفت خیز جنوب میباشد.

THE ORIGINAL AND ALL COPIES OF THIS DRAWING TOGETHER WITH THE COPYRIGHT THEREIN ARE THE SOLE PROPERTY OF N.I.S.O.C./ FIELDS

BINAK OILFIELD DEVELOPMENT
SUB-SURFACE WORK PACKAGES
W007S WHF & EXTENSION OF BINAK B/C

DATE	SCALE	DRAWING BY	CHECKED BY	PROJECT ENG.

NO CONSTRUCTION PERMITTED UNLESS DRAWING APPROVED

APPROVED FOR CONSTRUCTION | BY: | DATE:

BUDGET REF.	LOCATION	SIZE	CLASS	SERIAL NO.	SHEET	REVISION
053-073-9184	F	2	1	706017	1 OF 1	D02