TAG NO.	EQUIPMENT LIST
P-1701	OIL SUMP PUMP

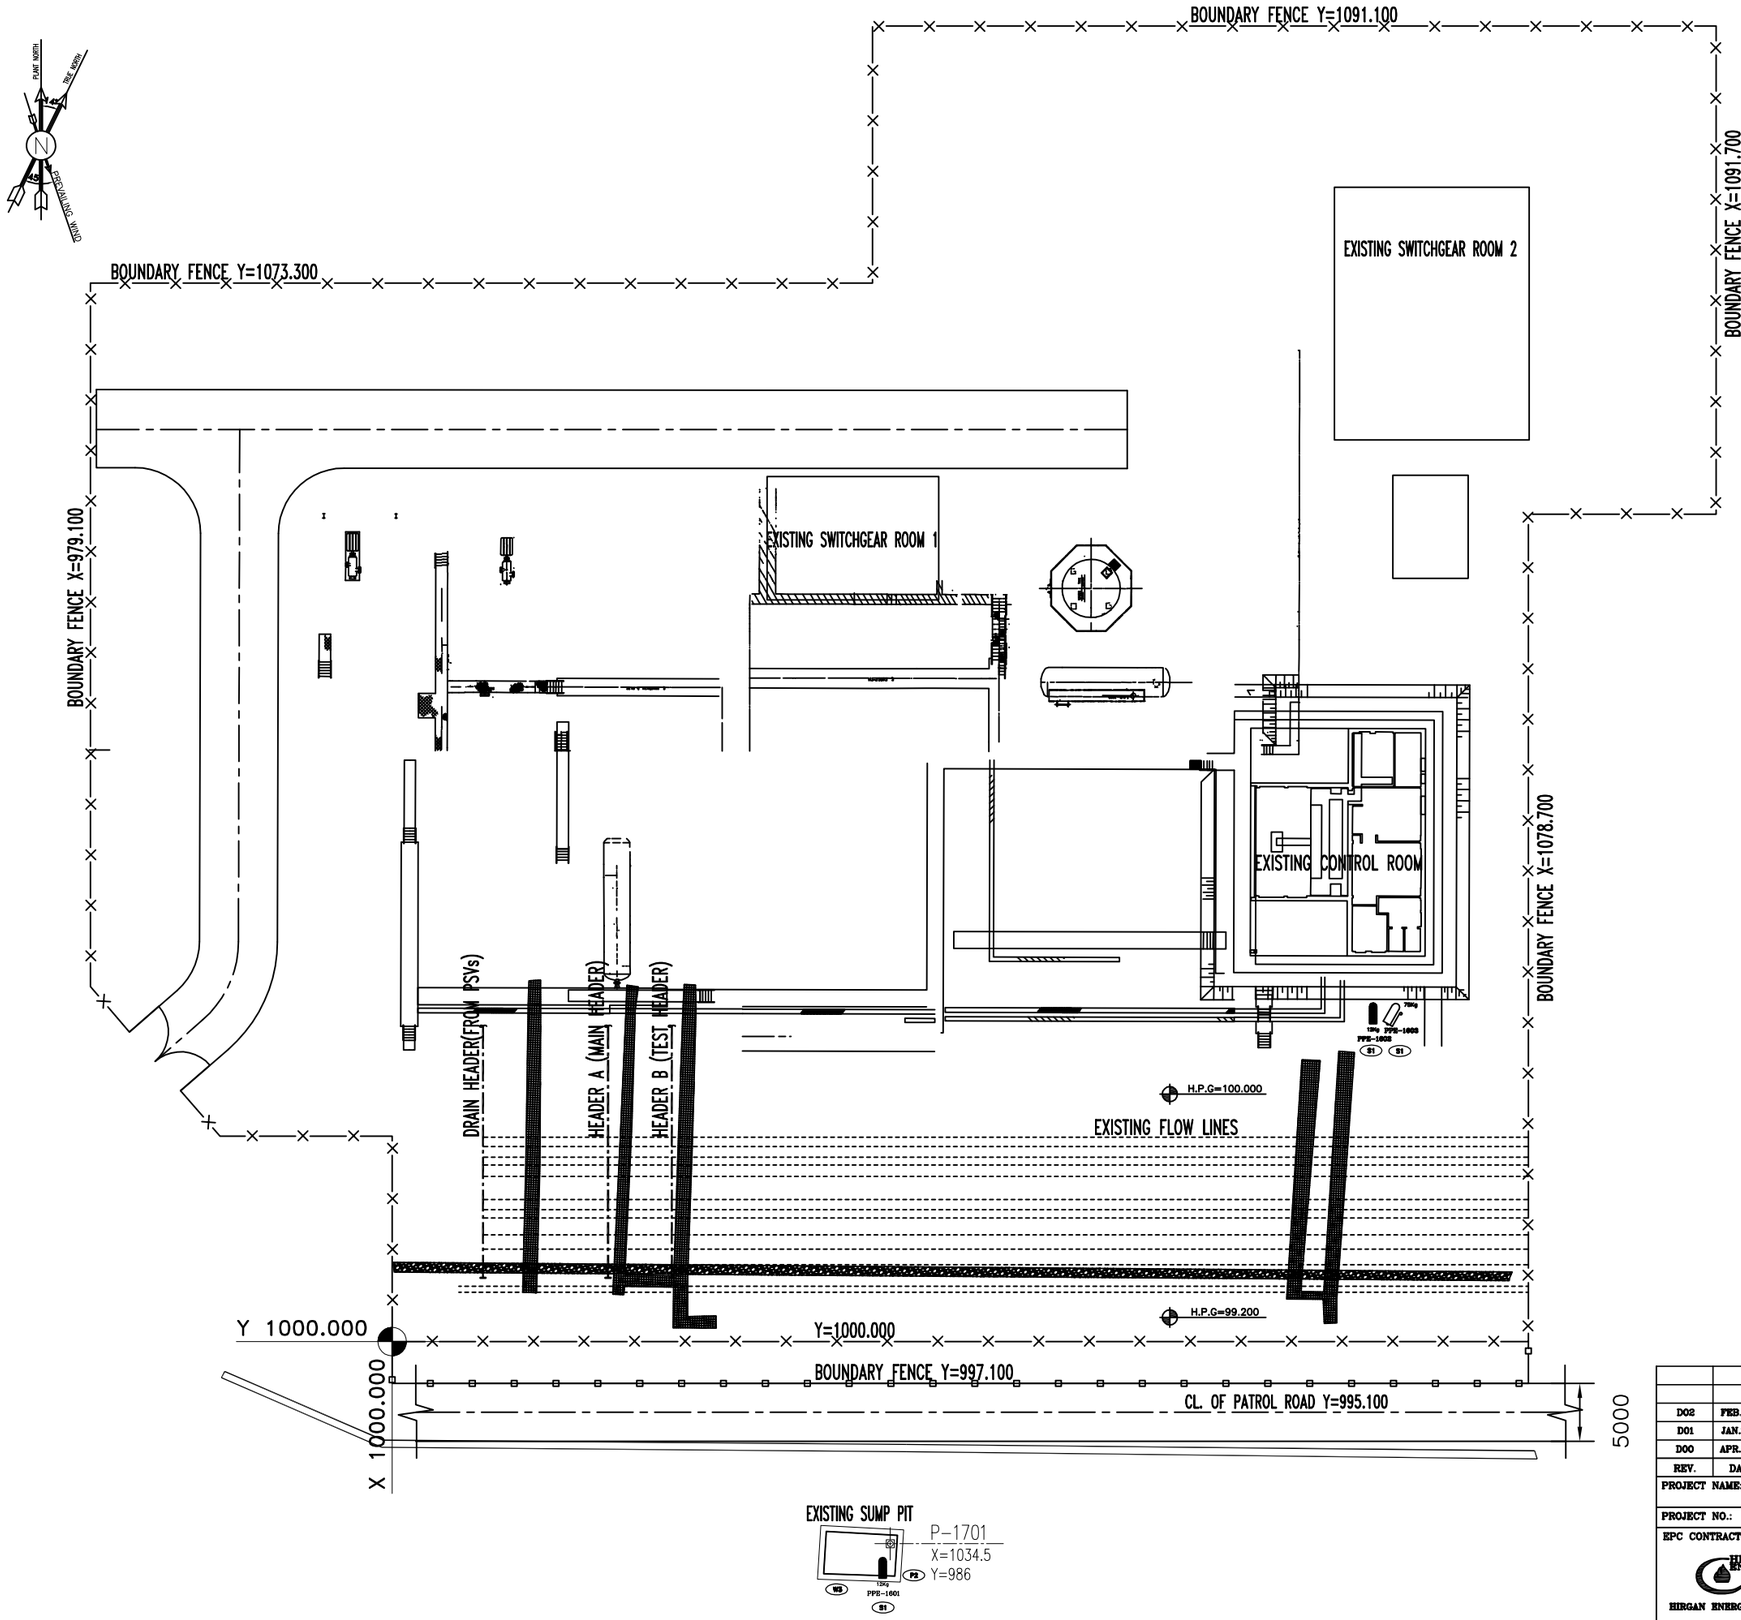

NOTES

1. ESCAPE SIGNS SHALL BE FLUORESCENT AND INSTALLED ON THE ESCAPE WAY 1.8M ABOVE GROUND MEASURED TO THE BASE
2. THE LOCATION OF ESCAPE SIGNS SHOWN ON THIS DRAWING SINGS SHALL BE IN THE PROXIMITY OF THE POINTS INDICATED.
3. INSTALLATION HEIGHT OF SIGNS SHOULD BE AT LEAST 1.5 METER.

LEGEND

Symbol	Description	QTY.	Symbol	Description	QTY.
	Safety Equipment Sign			Warning Sign	
S1	Fire Extinguisher	3	W1	High Voltage	
S2	Safety Shower		W2	Hazardous Chemical	
S3	Self-Contained Breathing Apparatus		W3	TOXIC GAS	1
S4	Wind Sock		W4	Speed Limit	
	Fire Fighting Equipment Sign			Mandatory Sign	
F1	Deluge Valve		M1	Wear Ear Defenders	
F2	Fire mere Kit		M2	Wear Safety Glasses	
F3	Fire Alarm Call Point		M3	Wear Hard Hat	
F4	Fire Hydrant			Emergency Escape Sign	
F5	Fire Hydrant/Monitor		E1	Fire Exit	
F6	Hose Box		E2	Fire Exit – Right Side	
F7	Isolation Valve		E3	Fire Exit – Left Side	
	Prohibitory Sign		E4	Way To Muster point	
P1	No Unauthorized Entry			General Sign	
P2	No Smoking & Fire	1	G1	Tilted Panel	
			G2	SOS	

REFERENCE DRAWING	DRG. No.

KEY PLAN

REV.	DATE	P.O.I.S	PREP.	CHK.	APP.	AUT.
D02	FEB.2023	AFC	A.H.Saber	M.FAKHARIAN	M.Mehrabad	∞.∞
D01	JAN.2023	IFA	A.H.Saber	M.FAKHARIAN	M.Mehrabad	∞.∞
D00	APR.2022	IFC	A.H.Saber	M.FAKHARIAN	M.Mehrabad	∞.∞

REV.	DESCRIPTION	CHECKED BY	DATE	REV. APPR. BY	DATE
∞∞	∞∞∞∞∞∞∞∞∞	∞.∞	∞∞.∞∞∞∞	∞.∞	∞∞.∞∞∞∞

PROJECT NAME: BINAK OILFIELD DEVELOPMENT/SUB-SURFACE WORK PACKAGES W007S WHF & EXTENSION OF BINAK B/C

PROJECT NO.: 971020

EPC CONTRACTOR: HIRGAN ENERGY – DESIGN & INSPECTION COMPANIES

EPD/EPC CONTRACTOR (GC): PETROIRAN DEVELOPMENT COMPANY (PEDCO)

DRAWING TITLE: ESCAPE ROUTE AND SAFETY SIGN LAYOUT
EXTENSION OF BINAK B/C MANIFOLD

SCALE	SIZE	DRAWING NO.	SHEET NO.	REV.
1:150	A3	BK-W007S-PEDCO-110-SA-PY-0003	1 OF 1	D02

اصل و کلیه نسخ این نقشه و حق اختیاراتی متعلق به شرکت ملی مناطق نفت خیز جنوب میباشد.

THE ORIGINAL AND ALL COPIES OF THIS DRAWING TOGETHER WITH THE COPYRIGHT THEREIN ARE THE SOLE PROPERTY OF N.I.S.O.C./ FIELDS

BINAK OILFIELD DEVELOPMENT
SUB-SURFACE WORK PACKAGES
W007S WHF & EXTENSION OF BINAK B/C

DATE	SCALE	DRAWING BY	CHECKED BY	PROJECT ENG.

NO CONSTRUCTION PERMITTED UNLESS DRAWING APPROVED

APPROVED FOR CONSTRUCTION BY: DATE:

BUDGET REF.	LOCATION	SIZE	CLASS	SERIAL NO.	SHEET	REVISION
053-073-9184	F	2	1	706018	1 OF 1	D02