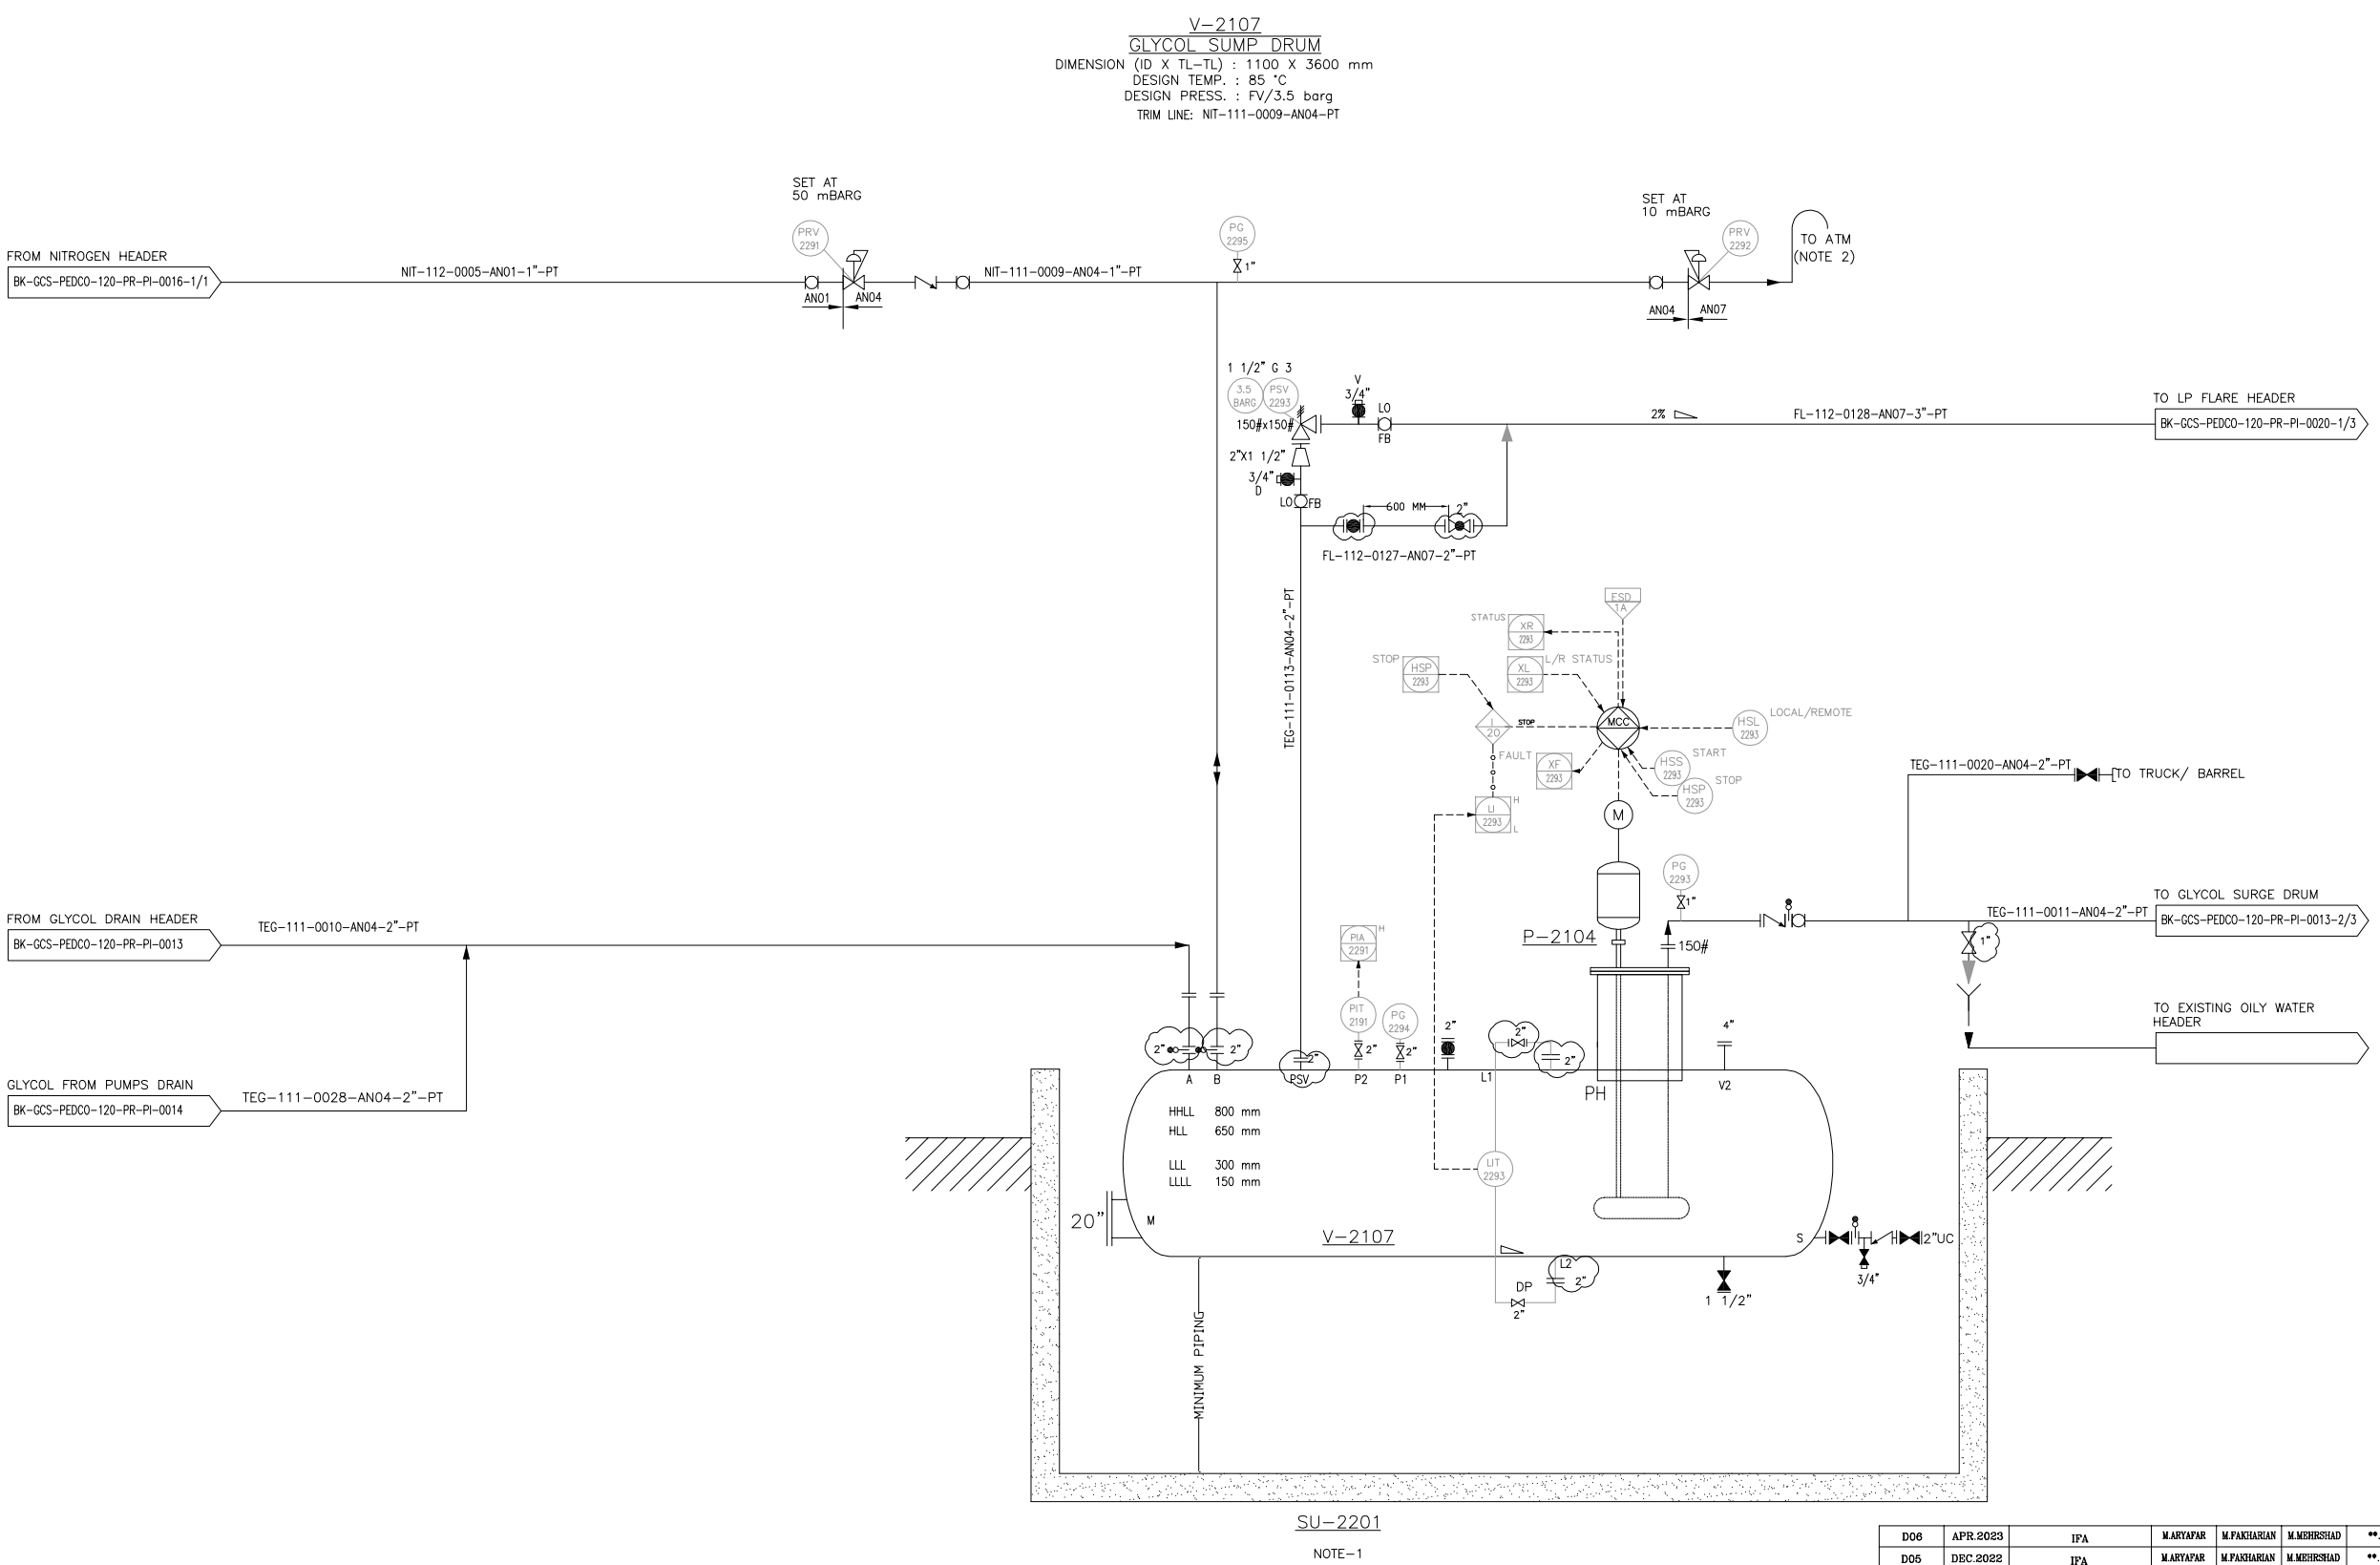


## P-2104
## GLYCOL DRAIN PUMP

DISCHARGE CAPACITY : 3.3 $m^3$/hr
DIFFRENTIAL PRESS. : 2 bar

### NOTES

1- GLYCOL SUMP DRUM ,FLARE K.O. DRUM, CLOSED DRAIN DRUM AND RELATED PUMPS ARE IN COMMON PIT.

2- DELETED.

3-PARTIAL STROK DEVICE TO BE CONSIDERED FOR ALL ESDV'S ACTIVATED BY ESD 1,0.

### LEGEND

| REFERENCE DRAWING | DRG. No. |
|---|---|
| Symbol & Legend For PFD and P&ID | BK-GCS-PEDCO-120-PR-PI-0001 |
| | |
| | |

### KEY PLAN

| REV. | DATE | P.O.I.S | PREP. | CHK. | APP. | AUT. |
|---|---|---|---|---|---|---|
| D06 | APR.2023 | IFA | M.ARYAFAR | M.FAKHARIAN | M.MEHRSHAD | **.** |
| D05 | DEC.2022 | IFA | M.ARYAFAR | M.FAKHARIAN | M.MEHRSHAD | **.** |
| D04 | AUG.2022 | IFA | M.ARYAFAR | M.FAKHARIAN | M.MEHRSHAD | **.** |
| D03 | JUN.2022 | IFA | M.ARYAFAR | M.FAKHARIAN | M.MEHRSHAD | **.** |
| D02 | MAR.2022 | IFA | M.ARYAFAR | M.FAKHARIAN | M.MEHRSHAD | **.** |
| D01 | JAN.2022 | IFA | M.ARYAFAR | M.FAKHARIAN | M.MEHRSHAD | **.** |
| D00 | SEP.2021 | IFC | M.ARYAFAR | M.FAKHARIAN | M.MEHRSHAD | **.** |

| REV. | DESCRIPTION | CHECKED BY | CHECKED DATE | REV. APPR. BY | REV. APPR. DATE |
|---|---|---|---|---|---|
| *** | ********** | **.** | ***.**** | **.** | ***.**** |

PROJECT NAME: BINAK OILFIELD DEVELOPMENT/SURFACE FACILITIES GAS COMPRESSOR STATION

PROJECT NO.: 971020

EPC CONTRACTOR: HIRGAN ENERGY – DESIGN & INSPECTION COMPANIES

EPD/EPC CONTRACTOR (GC): PETROIRAN DEVELOPMENT COMPANY — PEDCO


اصل و کلیه نسخ این نقشه و حق اقتباس متعلق به شرکت ملی مناطق نفت خیز جنوب میباشد.

THE ORIGINAL AND ALL COPIES OF THIS DRAWING TOGETHER WITH THE COPYRIGHT THEREIN ARE THE SOLE PROPERTY OF N.I.S.O.C./ FIELDS


BINAK OILFIELD DEVELOPMENT
SURFACE FACILITIES
GAS COMPRESSOR STATION

| DATE | SCALE | DRAWING BY | CHECKED BY | PROJECT ENG. |
|---|---|---|---|---|
| | | | | |

(VENDOR TITLE BLOCK)**

DRAWING TITLE: P&ID – GLYCOL SUMP DRUM

NO CONSTRUCTION PERMITTED UNLESS DRAWING APPROVED

APPROVED FOR CONSTRUCTION BY: DATE:

| SCALE | SIZE | DRAWING NO. | SHEET NO. | REV. | BUDGET REF. | LOCATION | SIZE | CLASS | SERIAL NO. | SHEET | REVISION |
|---|---|---|---|---|---|---|---|---|---|---|---|
| NS | A3 | BK-GCS-PEDCO-120-PR-PI-0025 | 1 OF 1 | D06 | 053-073-9184 | F | 2 | A | 708803 | 1 OF 1 | D06 |