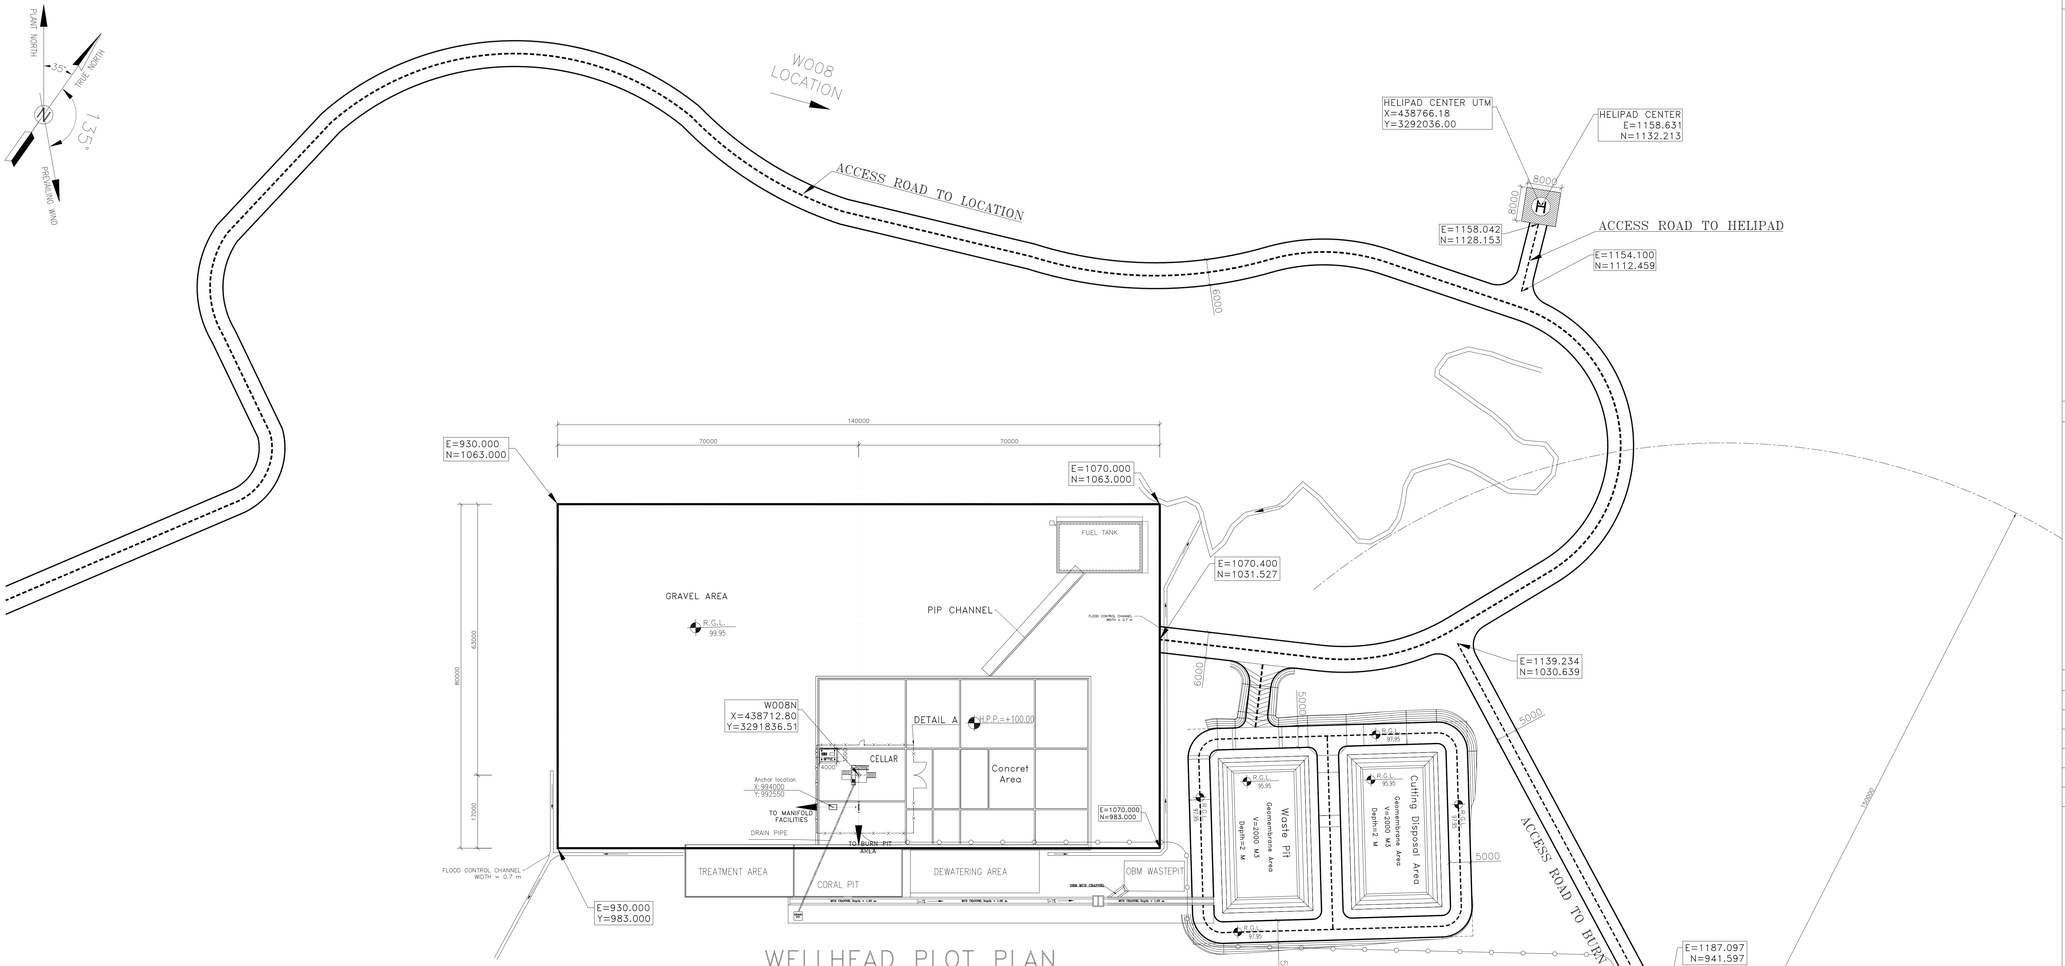

WELLHEAD PLOT PLAN

WELL NO.: W008N SC: 1/500

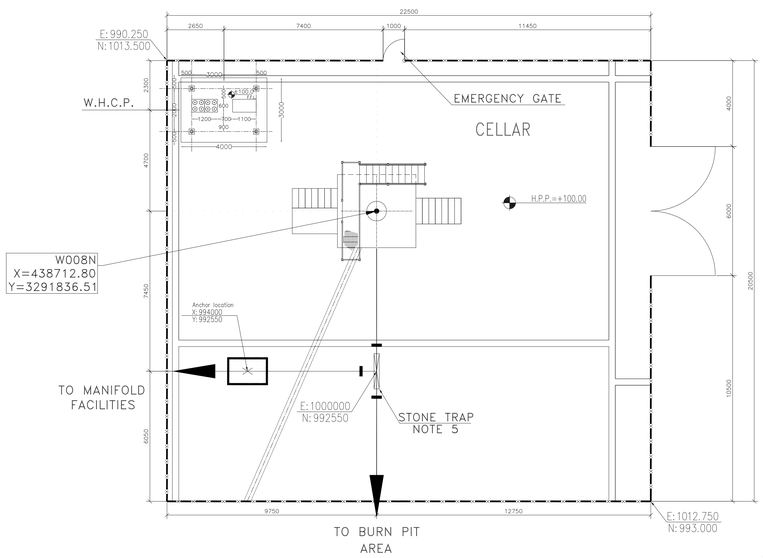

DETAIL A

SC: 1/100

NOTES

1- ALL DIMENSIONS ARE IN MILLIMETERS, EXCEPT OTHERWISE NOTED.
2- ALL COORDINATES AND ELEVATIONS ARE IN METERS.
3- ALL COORDINATES OF THIS PLAN ARE LOCAL.
4- H.P.P. 100.00m CORRESPONDING TO 68.05 M.S.L.
5- SHOWED PIPING / PIPELINES AND RELEVANT SUPPORTS, ARE INDICATIVE.
6- DELETED
7- REFERENCE COORDINATES E=1000.000 , N=1000.000 REFER TO X=438712.80 , Y=3291836.51 UTM.
8- FOR DETAIL OF BURN PIT & ACCESS ROAD SEE BK-W008N-PEDCO-110-CV-PY-0002

LEGEND & ABBREVIATIONS

H.P.P.	HIGH POINT PAVING
W.H.C.P.	WELL HEAD CONTROL PANEL
—×—×—	FENCE
—·—·—	MATCH LINE
⊙	WELL LOCATION
═══	SURFACE WATER TRENCH
▤	GRATING
(H)	HELIPAD
—○—○—	BURN PIT LINE

REFERENCE DRAWING	DRG. No.
GENERAL CIVIL LAYOUT - W008N	BK-W008N-PEDCO-110-CV-PY-0001
CIVIL AND STRUCTURAL DRAWINGS - W008N	BK-W008N-PEDCO-110-CV-PY-0002
P&ID - W008N	BK-W008N-PEDCO-110-PR-PI-0001
PDMS Model Review Report (60%) - W008N	BK-W008N-PEDCO-110-PI-RT-0001
Flow line Plan & Profile Drawings - W008N	BK-W008N-PEDCO-110-SU-DW-0001
Piping Plan - W008N	BK-W008N-PEDCO-110-PI-DW-0002

KEY PLAN

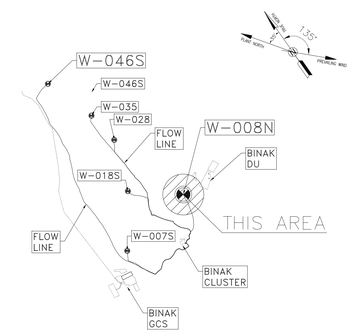

REV.	DATE	P.O.I.S	PREP.	CHK.	APP.	AUT.
D02	JUL.2023	IFA	M.NOORI	M.FAKHARIAN	A.M.MOHSENI	**.**
D01	APR.2023	IFA	M.NOORI	M.FAKHARIAN	A.M.MOHSENI	**.**
D00	JAN.2023	IFC	M.NOORI	M.FAKHARIAN	M.MEHRSHAD	**.**

REV.	DESCRIPTION	CHECKED BY	CHECKED DATE	REV. APPR. BY	REV. APPR. DATE
***	**********	**.**	***.****	**.**	***.****

PROJECT NAME: BINAK OILFIELD DEVELOPMENT/SUB-SURFACE WORK PACKAGES W008N WELLHEAD FACILITIES

PROJECT NO.: 971020

اصل و کلیه نسخ این نقشه و حق اقتباس متعلق به شرکت ملی مناطق نفت خیز جنوب میباشد.

THE ORIGINAL AND ALL COPIES OF THIS DRAWING TOGETHER WITH THE COPYRIGHT THEREIN ARE THE SOLE PROPERTY OF N.I.S.O.C./ FIELDS

EPC CONTRACTOR: HIRGAN ENERGY – DESIGN & INSPECTION COMPANIES

GENERAL CONTRACTOR: PEDCO — PETROIRAN DEVELOPMENT COMPANY

BINAK OILFIELD DEVELOPMENT SUB-SURFACE WORK — PACKAGES W008N WELLHEAD FACILITIES

DATE	SCALE	DRAWING BY	CHECKED BY	PROJECT ENG.

DRAWING TITLE: **PLOT PLAN DRAWING - W008N**

NO CONSTRUCTION PERMITTED UNLESS DRAWING APPROVED

APPROVED FOR CONSTRUCTION BY: DATE:

SCALE	SIZE	DRAWING NO.	SHEET NO.	REV.	BUDGET REF.	LOCATION	SIZE	CLASS	SERIAL NO.	SHEET	REVISION
AS SHOWN	A0	BK-W008N-PEDCO-110-PI-DW-0001	1 OF 1	D02	053-073-9184	F	5	A	707836	1 OF 1	D02