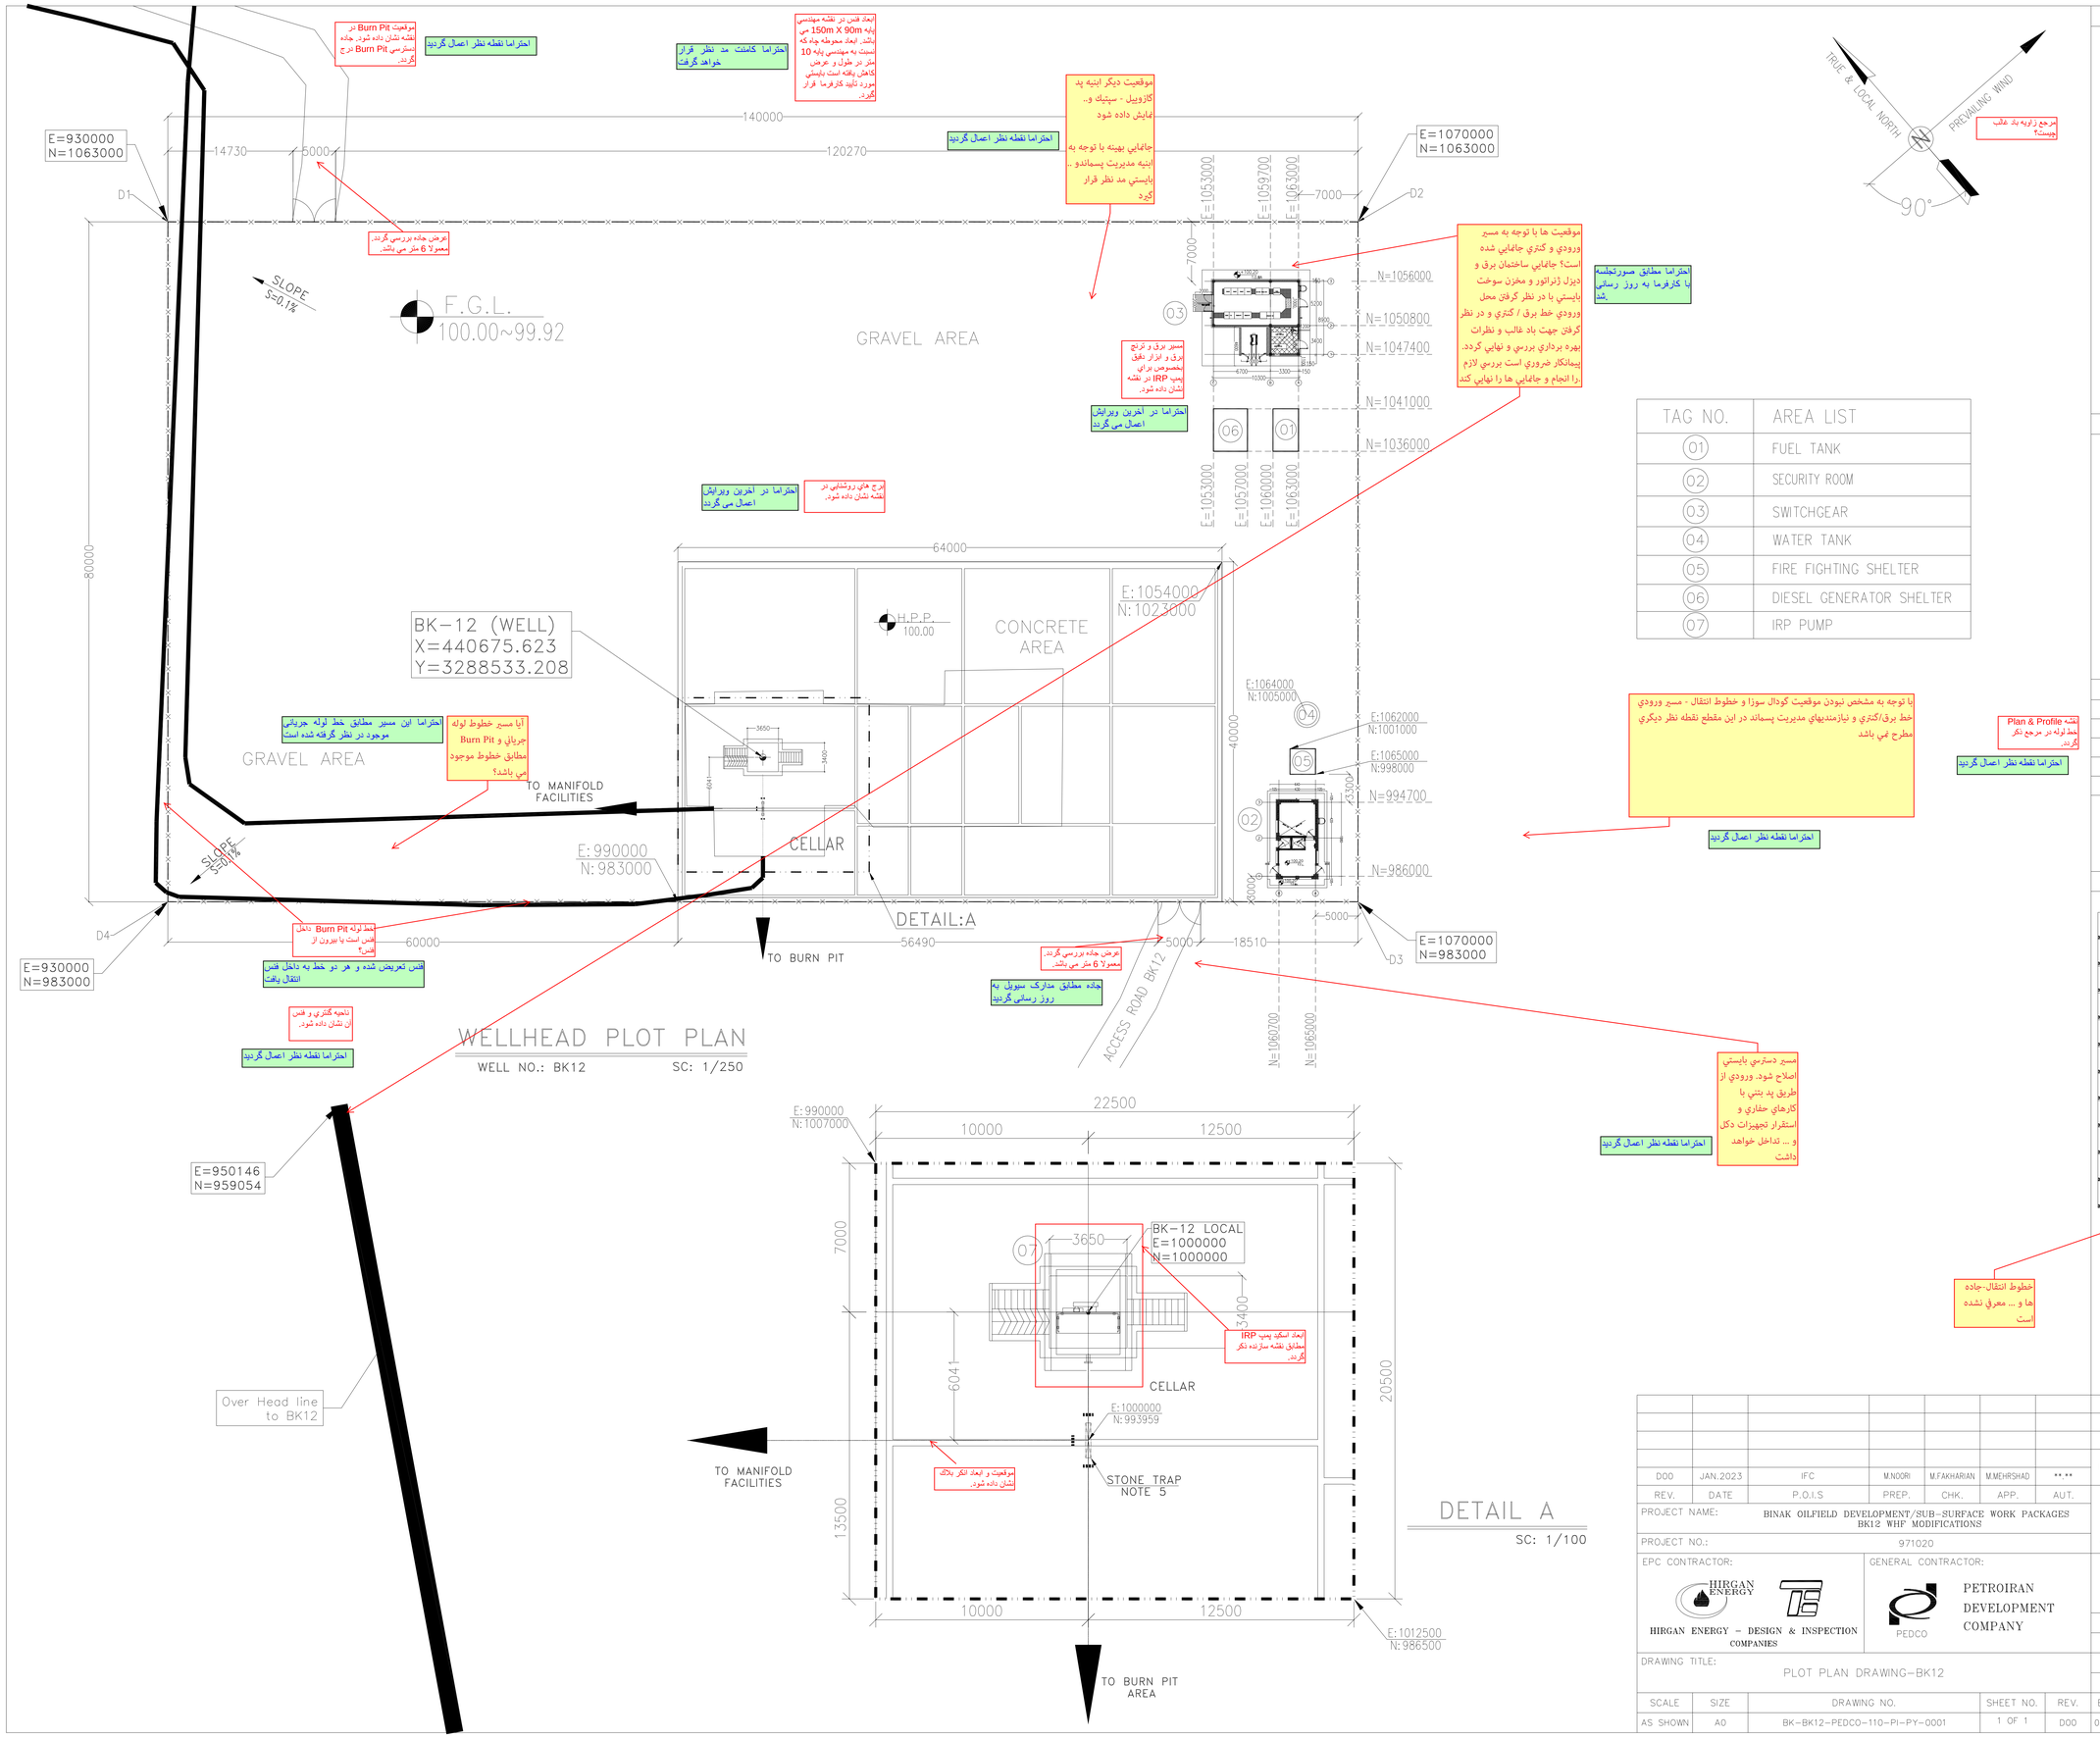

TAG NO.	AREA LIST
01	FUEL TANK
02	SECURITY ROOM
03	SWITCHGEAR
04	WATER TANK
05	FIRE FIGHTING SHELTER
06	DIESEL GENERATOR SHELTER
07	IRP PUMP

NOTES

1- ALL DIMENSIONS ARE IN MILLIMETERS, EXCEPT OTHERWISE NOTED.
2- ALL ELEVATIONS ARE IN METERS.
3- ALL COORDINATES OF THIS PLAN ARE LOCAL.
4- H.P.P. 100.00m CORRESPONDING TO ---- M.S.L.
5- SHOWED PIPING / PIPELINES AND RELEVANT SUPPORTS
6- DIMENSIONS OF W.H.C.P. AND RELEVANT SHELTER WILL BE FINALIZED.
7- REFERENCE COORDINATES E=1000.000 , N=1000.000 REFER TO X=441691.712 , Y=3286504.044 UTM. WGS84 ZONE 39 – NORTH

E N X Y

LEGEND & ABBREVIATIONS

H.P.P.	HIGH POINT PAVING
W.H.C.P.	WELL HEAD CONTROL PANEL
—×——×—	FENCE
— · · — · · —	MATCH LINE
⊙	WELL LOCATION
═══	SURFACE WATER TRENCH
▦	GRATING

REFERENCE DRAWING	DRG. No.
GENERAL CIVIL LAYOUT – BK12	BK-BK12-PEDCO-110-CV-PY-0001
CIVIL AND STRUCTURAL DRAWINGS – BK12	BK-BK12-PEDCO-110-CV-DW-0001
OVER HEAD LINE PLAN AND PROFILE – BK12	BK-BK12-PEDCO-110-SU-DW-0001

KEY PLAN

REV.	DATE	P.O.I.S	PREP.	CHK.	APP.	AUT.
D00	JAN.2023	IFC	M.NOORI	M.FAKHARIAN	M.MEHRSHAD	** **

REV.	DESCRIPTION	BY	DATE	BY	DATE
***	**********	** **	*** ****	** **	*** ****
		CHECKED		REV. APPR.	

PROJECT NAME: BINAK OILFIELD DEVELOPMENT/SUB-SURFACE WORK PACKAGES BK12 WHF MODIFICATIONS

PROJECT NO.: 971020

EPC CONTRACTOR: HIRGAN ENERGY – DESIGN & INSPECTION COMPANIES

GENERAL CONTRACTOR: PETROIRAN DEVELOPMENT COMPANY (PEDCO)

DRAWING TITLE: PLOT PLAN DRAWING–BK12

SCALE	SIZE	DRAWING NO.	SHEET NO.	REV.
AS SHOWN	A0	BK-BK12-PEDCO-110-PI-PY-0001	1 OF 1	D00

اصل و کلیه نسخ این نقشه و حق اقتباس متعلق به شرکت ملی مناطق نفت خیز جنوب میباشد.
THE ORIGINAL AND ALL COPIES OF THIS DRAWING TOGETHER WITH THE COPYRIGHT THEREIN ARE THE SOLE PROPERTY OF N.I.S.O.C./ FIELDS

BINAK OILFIELD DEVELOPMENT
SUB-SURFACE WORK PACKAGES
BK12 WHF MODIFICATIONS

DATE	SCALE	DRAWING BY	CHECKED BY	PROJECT ENG.

NO CONSTRUCTION PERMITTED UNLESS DRAWING APPROVED

APPROVED FOR CONSTRUCTION BY: DATE:

BUDGET REF.	LOCATION	SIZE	CLASS	SERIAL NO.	SHEET	REVISION
053-073-9184	F	5	A	709504	1 OF 1	D00