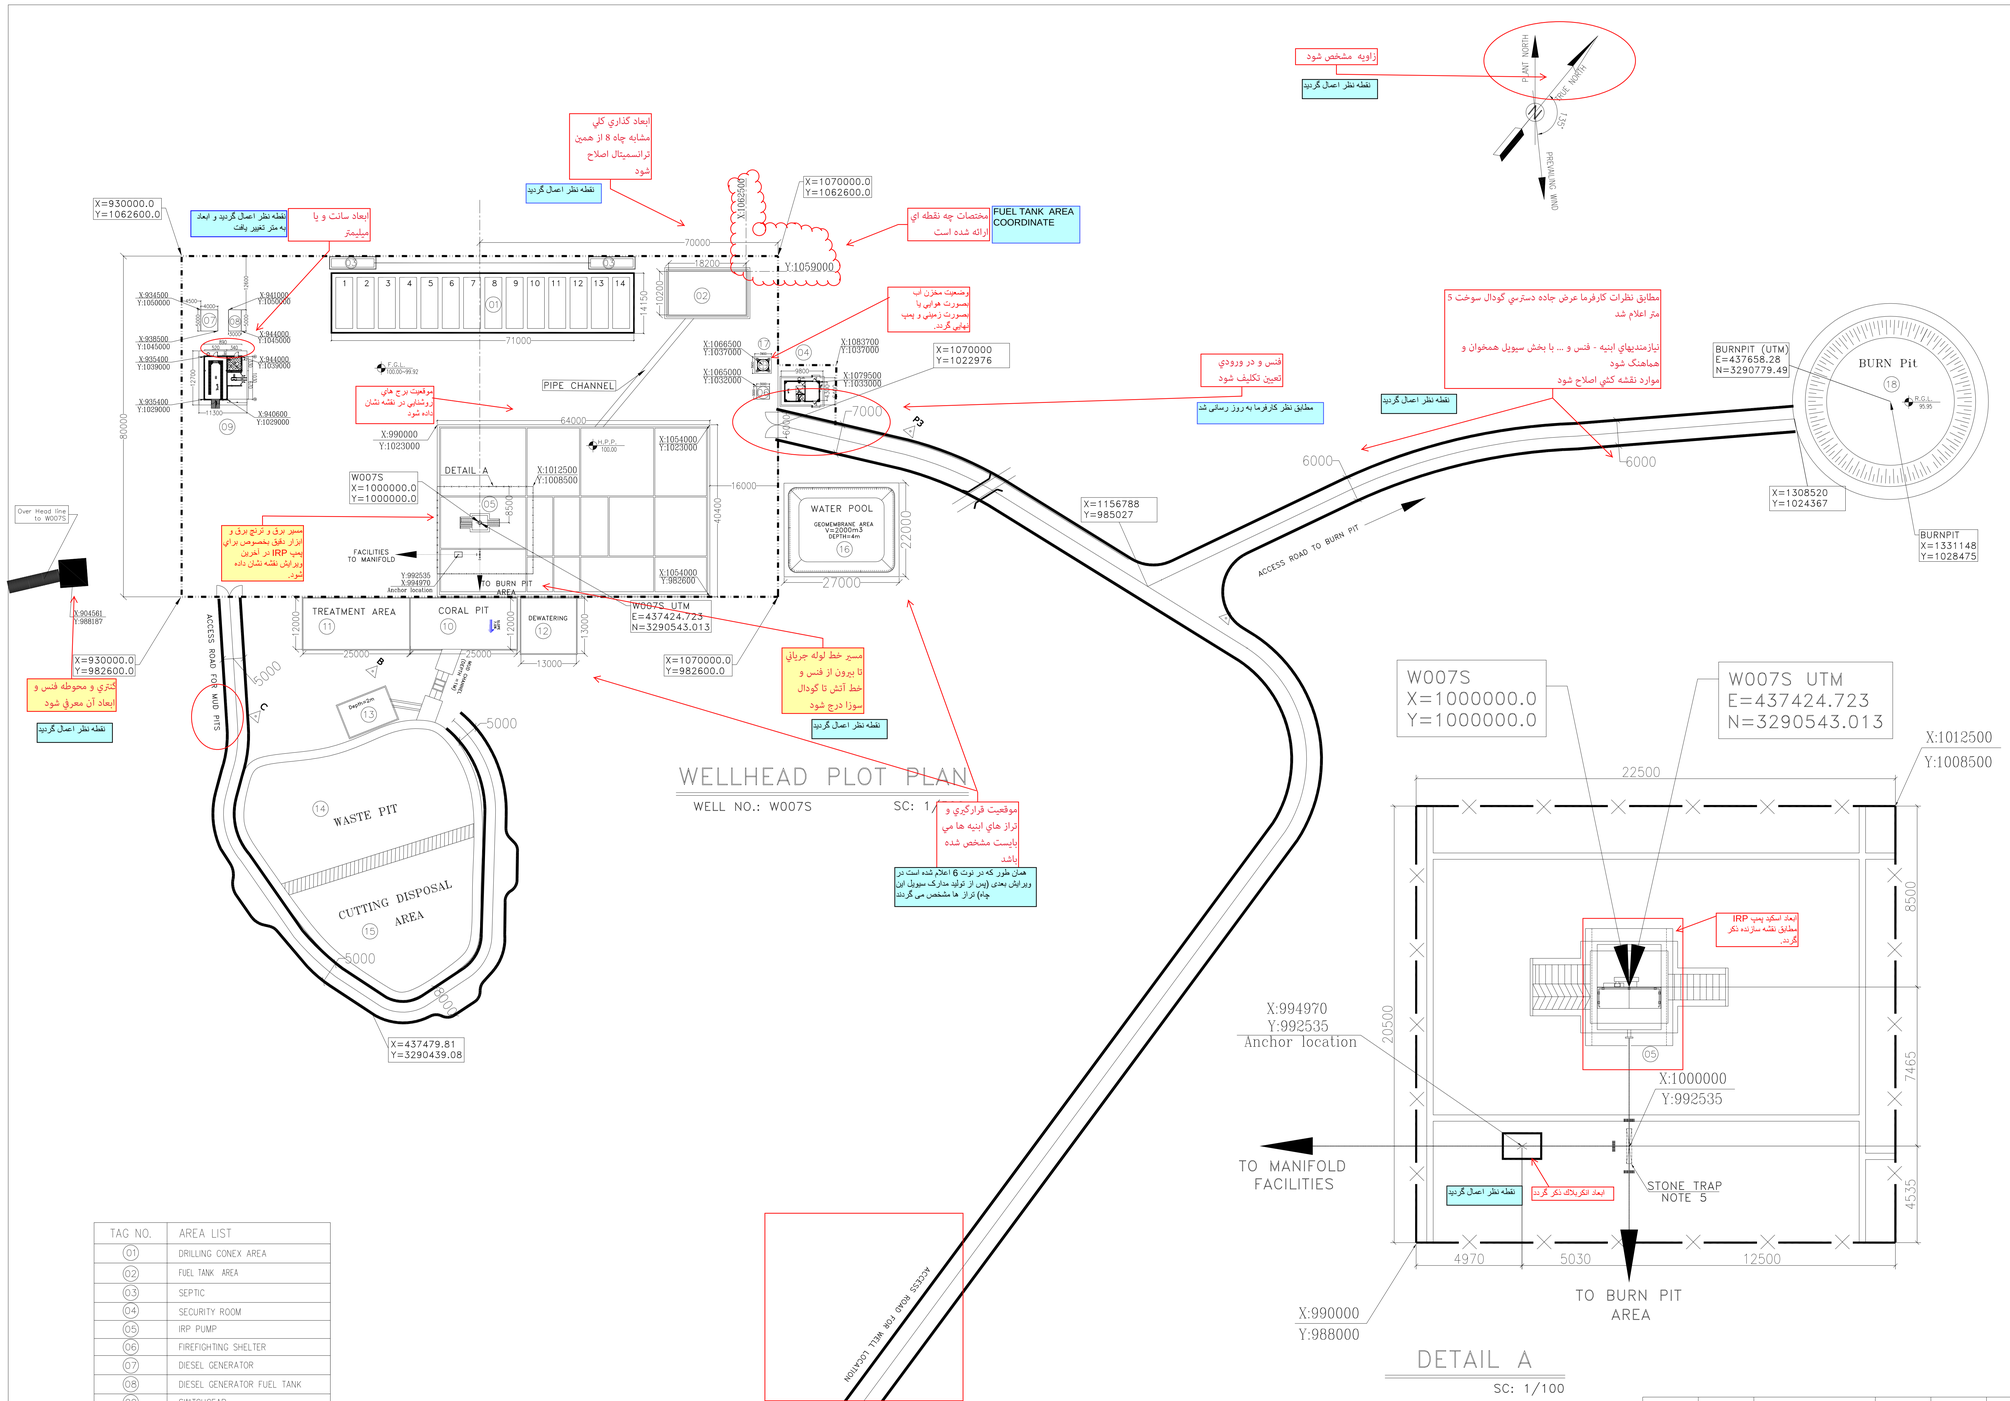

TAG NO.	AREA LIST
01	DRILLING CONEX AREA
02	FUEL TANK AREA
03	SEPTIC
04	SECURITY ROOM
05	IRP PUMP
06	FIREFIGHTING SHELTER
07	DIESEL GENERATOR
08	DIESEL GENERATOR FUEL TANK
09	SWITCHGEAR
10	CORAL PIT
11	TREATMENT AREA
12	DEWATERING AREA
13	OBM WASTEPIT
14	WASTE PIT
15	CUTTING DISPOSAL AREA
16	WATER POOL
17	POTABLE WATER TANK
18	BURN PIT
19	HELIPAD

NOTES

1- ALL DIMENSIONS ARE IN MILLIMETERS, EXCEPT OTHERWISE NOTED.
2- ALL ELEVATIONS ARE IN METERS.
3- ALL COORDINATES OF THIS PLAN ARE LOCAL.
4- H.P.P. 100.00m CORRESPONDING TO 26.236 M.S.L.
5- SHOWED PIPING / PIPELINES AND RELEVANT SUPPORTS, ARE INDICATIVE.
6- ELEVATION & COORDINATION OF ACCESS ROADS WILL BE ILLUSTRATED IN NEXT REV.
7- REFERENCE COORDINATES X=1000.000 , Y=1000.000 REFER TO E=437424.723 , N=3290543.013 UTM. WGS84 ZONE
8- FOR DETAIL OF BURN PIT & ACCESS ROAD SEE BK-W007S-PEDCO-110-CV-PY-0002

مختصات مرجع یا مختصات ارائه شده در مدرک چاه شود. بنظر E=1000000, N=1000000 صحیح مي باشد با اینکه مختصات در نقشه بر اساس E= 1000 N=1000 اصلاح گردد.
نقطه نظر اعمال گردید

LEGEND & ABBREVIATIONS

H.P.P.	HIGH POINT PAVING
F.G.L.	FINISH GRADING LEVEL
	FENCE
	MATCH LINE
	WELL LOCATION
	SURFACE WATER TRENCH
	GRATING
H	HELIPAD

REFERENCE DRAWING	DRG. No.
GENERAL CIVIL LAYOUT - W007S	BK-W007S-PEDCO-110-CV-PY-0001
CIVIL AND STRUCTURAL DRAWINGS - W007S	BK-W007S-PEDCO-110-CV-PY-0002
P&ID - W007S	BK-W007S-PEDCO-110-PR-PI-0002
PIPING PLAN - W007S	BK-W007S-PEDCO-110-PI-DW-0003
FLOW LINE PLAN & PROFILE DRAWINGS - W007S	BK-W007S-PEDCO-110-SU-DW-0001
CABLE ROUTE LAYOUT FOR ELECTRICAL TOWER (GANTRY) OF WELL PADS	BK-SSGRL-PEDCO-110-EL-PY-0002
ARCHITECTURAL DRAWING FOR SWITCHGEAR BUILDING OF WELL PADS - W007S	BK-W007S-PEDCO-110-AR-DW-0003
PDMS Model Review Report (30%) - W007S	BK-W007S-PEDCO-110-PI-RT-0004

Architectural مدرک Drawing for Guard house - W007S اضافه گردد.
نقطه نظر اعمال گردید

KEY PLAN

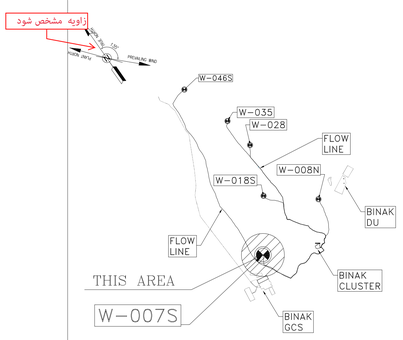

REV.	DATE	P.O.I.S	PREP.	CHK.	APP.	AUT.
D01	APR.2023	IFA	M.NOORI	M.FAKHARIAN	A.M.MOHSENI	**.**
D00	JAN.2023	IFC	M.NOORI	M.FAKHARIAN	M.MEHRSHAD	**.**

REV.	DESCRIPTION	BY	DATE	BY	DATE
***	**********	**.**	***.****	**.**	***.****
		CHECKED		REV. APPR.	

PROJECT NAME: BINAK OILFIELD DEVELOPMENT/SUB-SURFACE WORK PACKAGES W007S WELLHEAD FACILITIES

PROJECT NO.: 971020

EPC CONTRACTOR: HIRGAN ENERGY – DESIGN & INSPECTION COMPANIES

GENERAL CONTRACTOR: PEDCO — PETROIRAN DEVELOPMENT COMPANY

DRAWING TITLE: **PLOT PLAN DRAWING - W007S**

SCALE	SIZE	DRAWING NO.	SHEET NO.	REV.
AS SHOWN	A0	BK-W007S-PEDCO-110-PI-PY-0002	1 OF 1	D01

اصل و کلیه نسخ این نقشه و حق اقتباس متعلق به شرکت ملی مناطق نفت خیز جنوب میباشد.

THE ORIGINAL AND ALL COPIES OF THIS DRAWING TOGETHER WITH THE COPYRIGHT THEREIN ARE THE SOLE PROPERTY OF N.I.S.O.C./ FIELDS

BINAK OILFIELD DEVELOPMENT SUB-SURFACE WORK — PACKAGES W018S WELLHEAD FACILITIES

DATE	SCALE	DRAWING BY	CHECKED BY	PROJECT ENG.

NO CONSTRUCTION PERMITTED UNLESS DRAWING APPROVED

APPROVED FOR CONSTRUCTION — BY: — DATE:

BUDGET REF.	LOCATION	SIZE	CLASS	SERIAL NO.	SHEET	REVISION
053-073-91B4	F	5	A	707945	1 OF 1	D01