DOCUMENT TITLE:

ESD BLOCK DIAGRAM
EXTENSION OF BINAK B/C MANIFOLD

NOTES

LEGEND

REFERENCE DRAWING		DRG. No.
**********		******

KEY PLAN

REV.	DATE	P.O.I.S	PREP.	CHK.	APP.	AUT.
D02	NOV.2023	AFC	M.Aryafar	M.FAKHARIAN	S.FARAMARZPOUR	** **
D01	DEC.2022	AFC	M.Aryafar	M.FAKHARIAN	M.MEHRESHAD	** **
D00	MAY.2022	IFC	M.Aryafar	M.FAKHARIAN	M.MEHRESHAD	** **

REV.	DESCRIPTION	CHECKED BY	CHECKED DATE	REV. APPR. BY	REV. APPR. DATE
***	**********	** **	**** ****	** **	**** ****

PROJECT NAME: BINAK OILFIELD DEVELOPMENT/SURFACE FACILITIES GAS & GAS-CONDENSATE PIPELINES

PROJECT NO.: 971020

EPC CONTRACTOR: HIRGAN ENERGY – DESIGN & INSPECTION COMPANIES

EPD/EPC CONTRACTOR (GC): PETROIRAN DEVELOPMENT COMPANY (PEDCO)

(VENDOR TITLE BLOCK)**

DRAWING TITLE: ESD BLOCK DIAGRAM-EXTENSION OF B/C MANIFOLD

SCALE	SIZE	DRAWING NO.	SHEET NO.	REV.
N.T.S	A3	BK-W007S-PEDCO-110-PR-DG-0001	1 OF 2	D02

اصل و کلیه نسخ این نقشه و حق اقتباس متعلق به شرکت ملی مناطق نفت خیز جنوب میباشد.

THE ORIGINAL AND ALL COPIES OF THIS DRAWING TOGETHER WITH THE COPYRIGHT THEREIN ARE THE SOLE PROPERTY OF N.I.S.O.C./ FIELDS

BINAK OILFIELD DEVELOPMENT
SURFACE FACILITIES
GAS & GAS-CONDENSATE PIPELINES

DATE	SCALE	DRAWING BY	CHECKED BY	PROJECT ENG.

NO CONSTRUCTION PERMITTED UNLESS DRAWING APPROVED

APPROVED FOR CONSTRUCTION BY: DATE:

BUDGET REF.	LOCATION	SIZE	CLASS	SERIAL NO.	SHEET	REVISION
00-53-073-9184	F	2	A	707919	02	D02

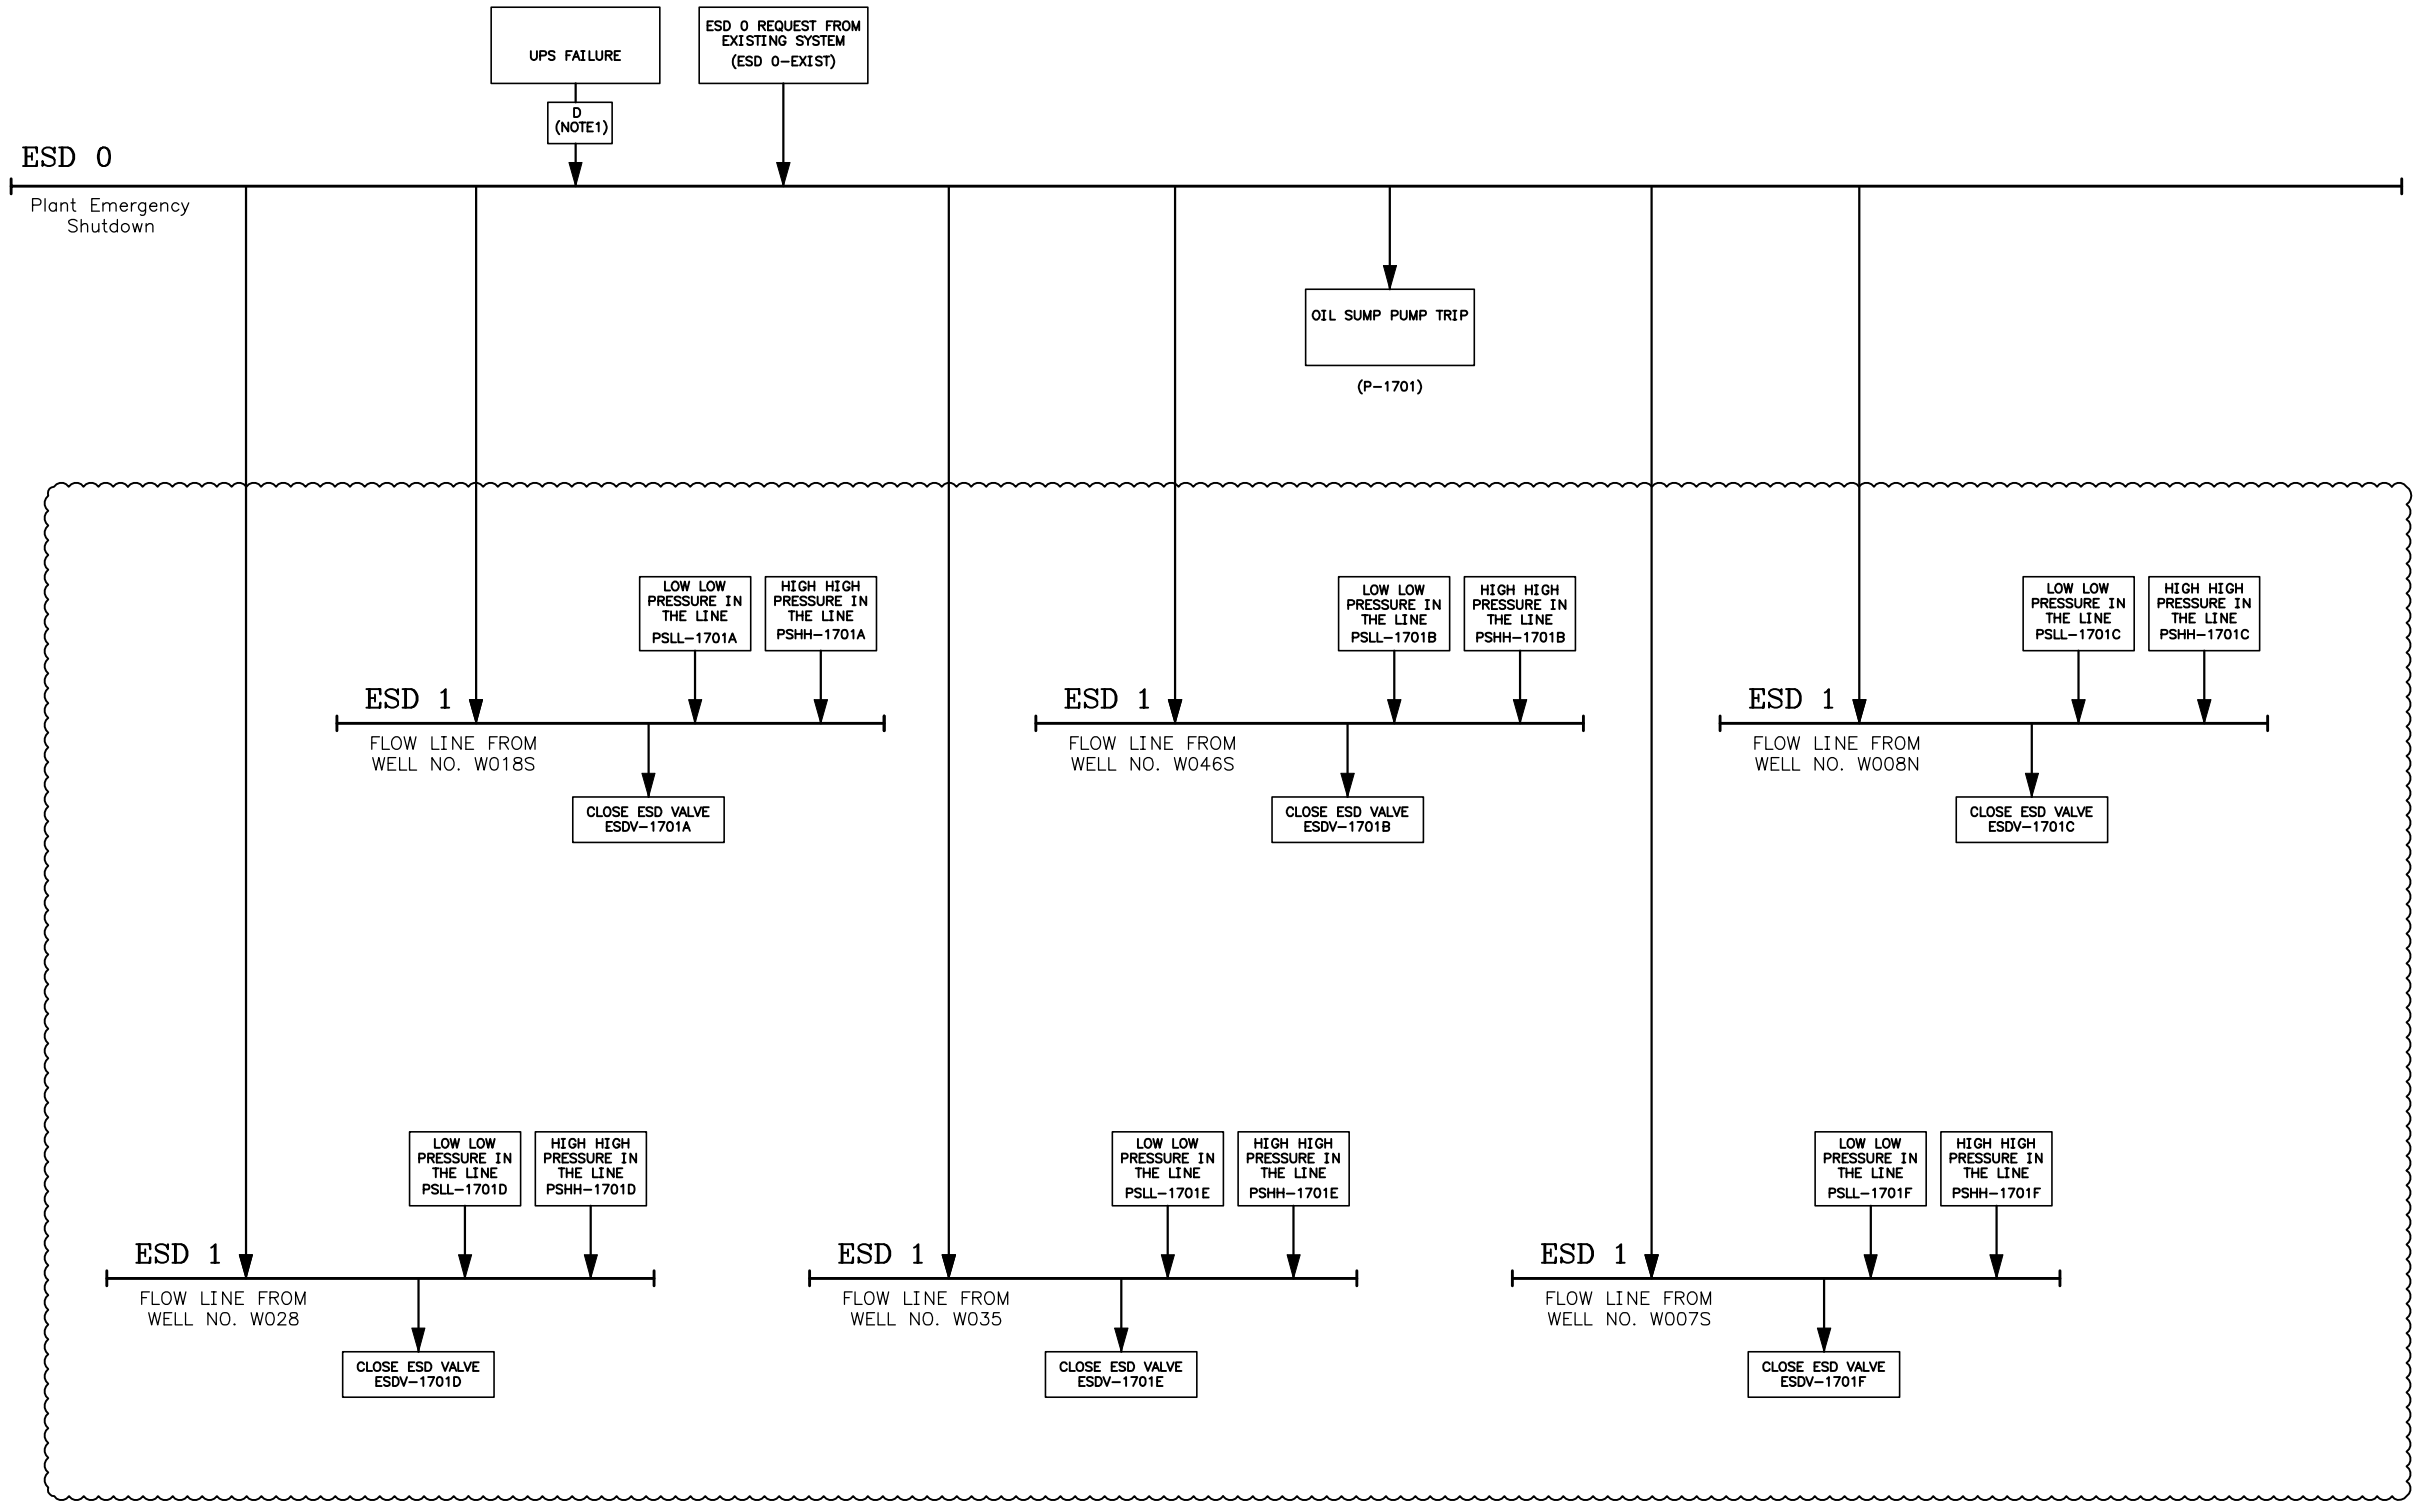

NOTES

LEGEND

REFERENCE DRAWING	DRG. No.
**********	******

KEY PLAN

REV.	DATE	P.O.I.S	PREP.	CHK.	APP.	AUT.
D02	NOV.2023	AFC	M.Aryafar	M.FAKHARIAN	S.FARAMARZPOUR	** **
D01	DEC.2022	AFC	M.Aryafar	M.FAKHARIAN	M.MEHRSHAD	** **
D00	MAY.2022	IFC	M.Aryafar	M.FAKHARIAN	M.MEHRSHAD	** **

REV.	DESCRIPTION	CHECKED BY	DATE	REV. APPR. BY	DATE
***	**********	** **	**** ****	** **	**** ****

PROJECT NAME: BINAK OILFIELD DEVELOPMENT/SURFACE FACILITIES GAS & GAS-CONDENSATE PIPELINES

PROJECT NO.: 971020

EPC CONTRACTOR: HIRGAN ENERGY – DESIGN & INSPECTION COMPANIES

EPD/EPC CONTRACTOR (GC): PETROIRAN DEVELOPMENT COMPANY (PEDCO)

اصل و کلیه نسخ این نقشه و حق اقتباس متعلق به شرکت ملی مناطق نفت خیز جنوب میباشد.

THE ORIGINAL AND ALL COPIES OF THIS DRAWING TOGETHER WITH THE COPYRIGHT THEREIN ARE THE SOLE PROPERTY OF N.I.S.O.C./ FIELDS

BINAK OILFIELD DEVELOPMENT
SURFACE FACILITIES
GAS & GAS-CONDENSATE PIPELINES

DATE	SCALE	DRAWING BY	CHECKED BY	PROJECT ENG.

(VENDOR TITLE BLOCK)**

DRAWING TITLE: ESD BLOCK DIAGRAM-EXTENSION OF B/C MANIFOLD

SCALE	SIZE	DRAWING NO.	SHEET NO.	REV.
N.T.S	A3	BK-W007S-PEDCO-110-PR-DG-0001	1 OF 2	D02

NO CONSTRUCTION PERMITTED UNLESS DRAWING APPROVED

APPROVED FOR CONSTRUCTION BY: DATE:

BUDGET REF.	LOCATION	SIZE	CLASS	SERIAL NO.	SHEET	REVISION
00-53-073-9184	F	2	A	707919	02	D02