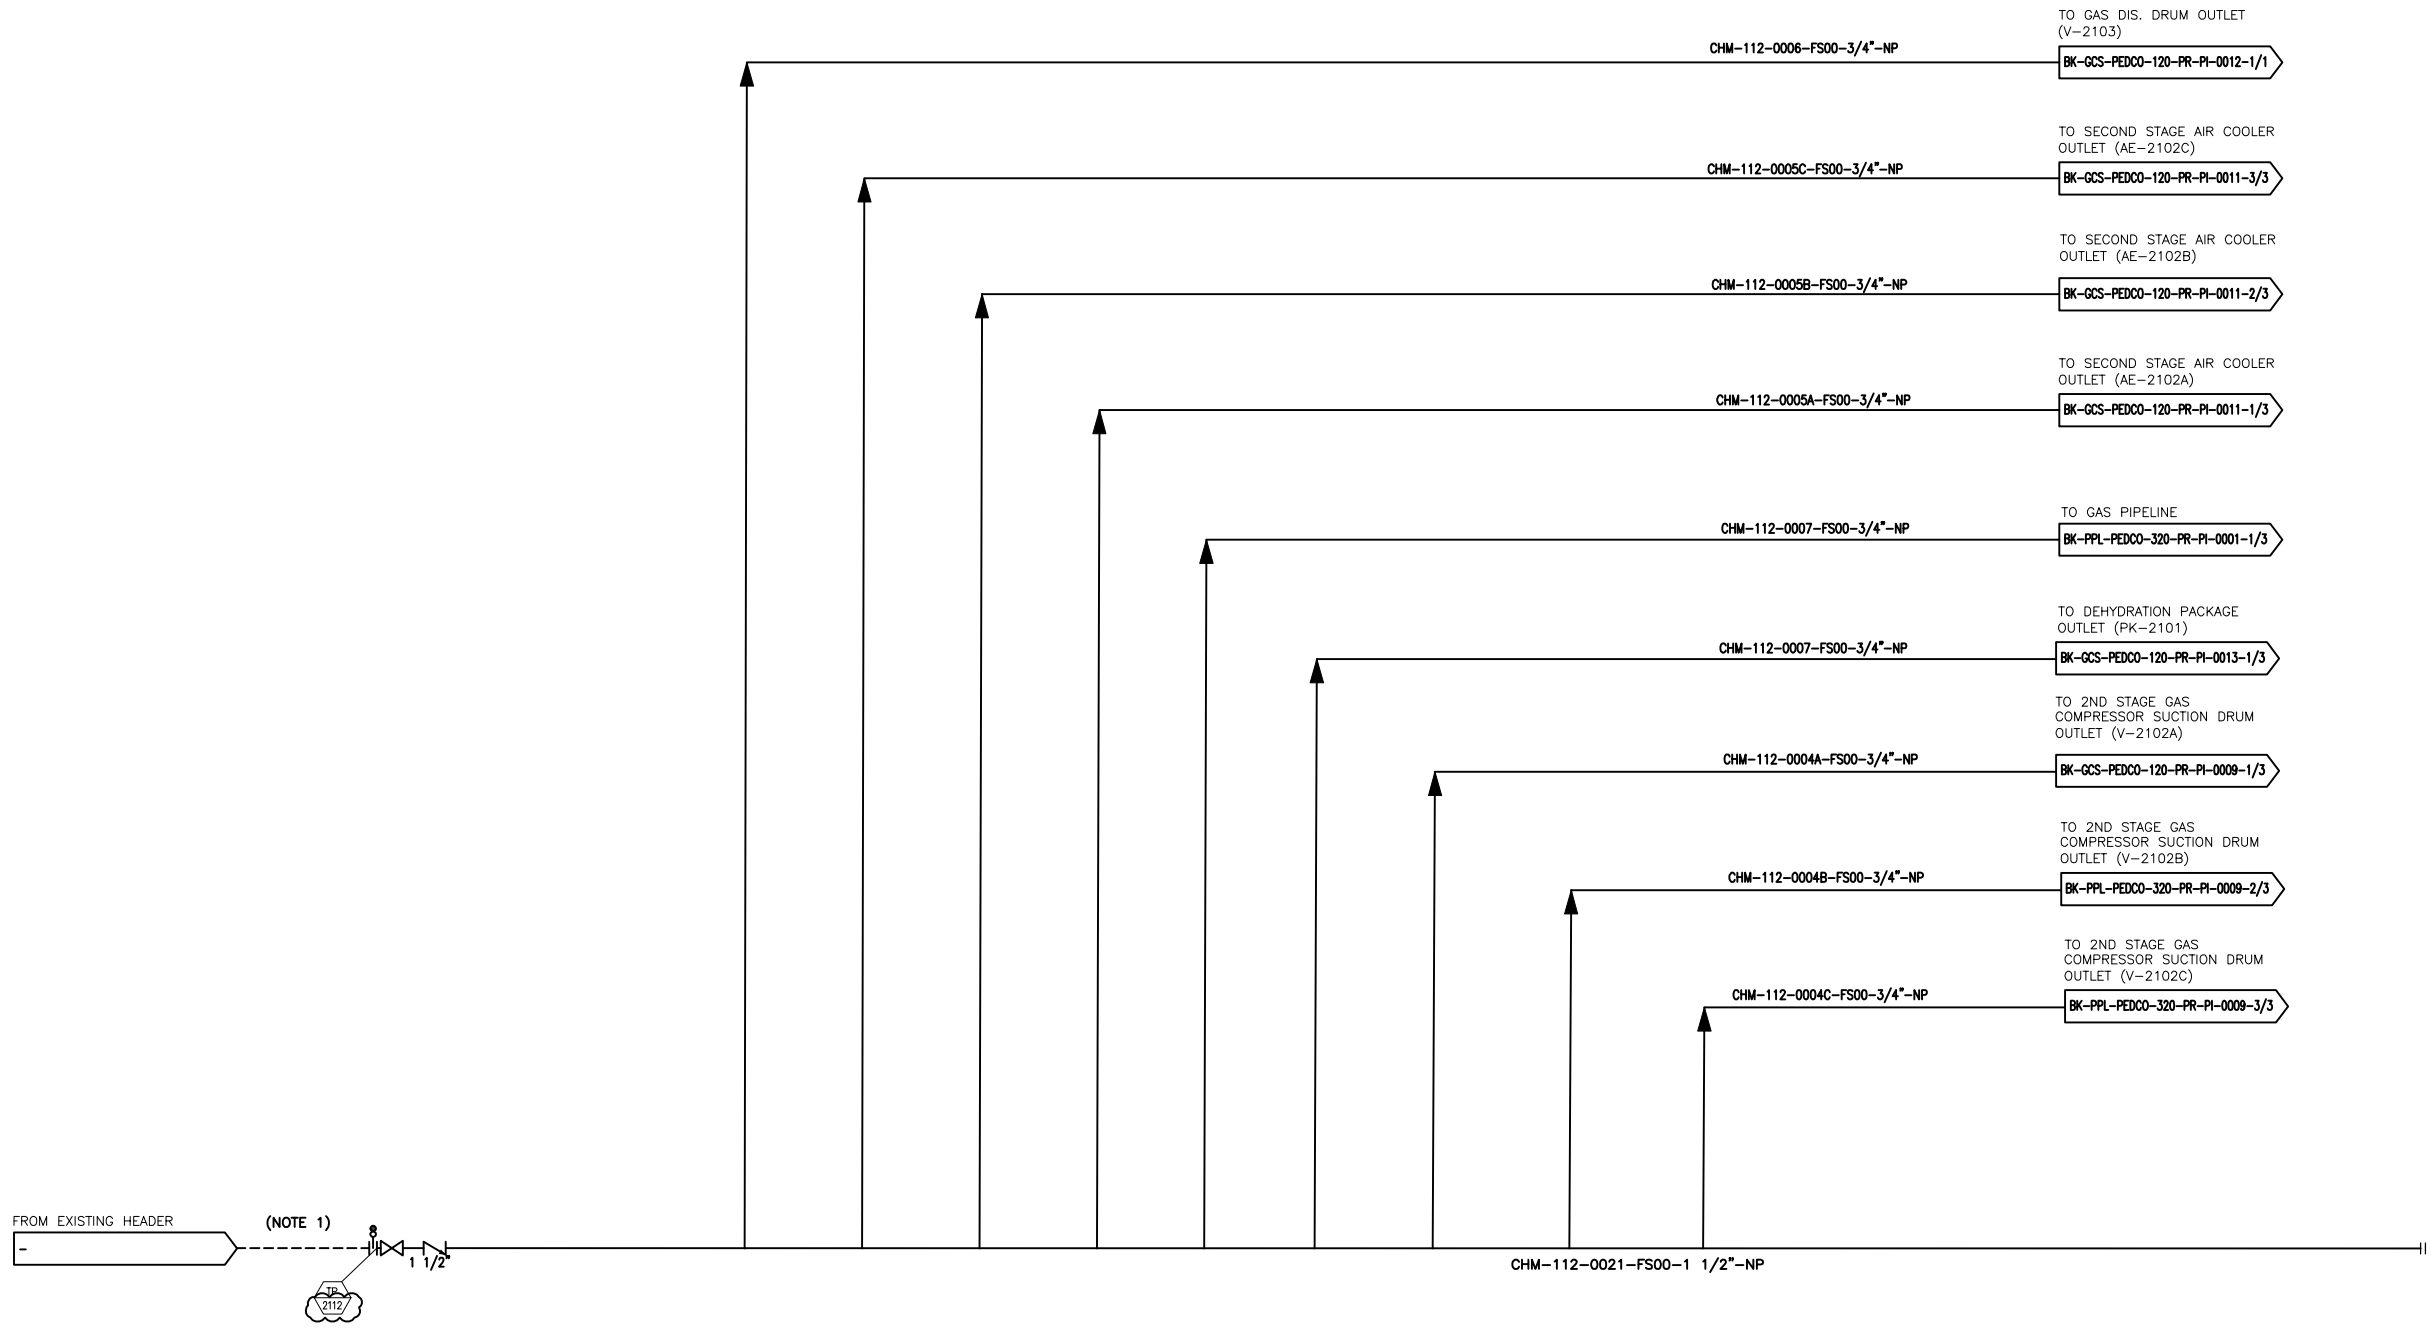

NOTES

1- METHANOL WILL BE SUPPLY FROM EXISTING METHANOL INJECTION PACKAGE.

GENERAL NOTE

LEGEND

REFERENCE DRAWING	DRG. No.
Utility Flow Diagram	BK-GCS-PEDCO-120-PR-UF-0001
Symbol & Legend For PFD & P&ID	BK-GCS-PEDCO-120-PR-PI-0001

KEY PLAN

REV.	DATE	P.O.I.S	PREP.	CHK.	APP.	AUT.
D07	MAR.2024	AFC	M.ARYAFAR	M.FAKHARIAN	R.FARAMARZPOUR	**.**
D06	APR.2023	AFC	M.ARYAFAR	M.FAKHARIAN	M.MEHRSHAD	**.**
D05	DEC.2022	AFC	M.ARYAFAR	M.FAKHARIAN	M.MEHRSHAD	**.**
D04	AUG.2022	IFA	M.ARYAFAR	M.FAKHARIAN	M.MEHRSHAD	**.**
D03	JUN.2022	IFA	M.ARYAFAR	M.FAKHARIAN	M.MEHRSHAD	**.**
D02	MAR.2022	IFA	M.ARYAFAR	M.FAKHARIAN	M.MEHRSHAD	**.**
D01	JAN.2022	IFA	M.ARYAFAR	M.FAKHARIAN	M.MEHRSHAD	**.**
D00	OCT.2021	IFC	M.ARYAFAR	M.FAKHARIAN	M.MEHRSHAD	**.**

REV.	DESCRIPTION	CHECKED BY		REV. APPR. BY	
		BY	DATE	BY	DATE
***	***********	**.**	***.****	**.**	***.****

PROJECT NAME: BINAK OILFIELD DEVELOPMENT/SURFACE FACILITIES GAS COMPRESSOR STATION

PROJECT NO.: 971020

EPC CONTRACTOR: HIRGAN ENERGY – DESIGN & INSPECTION COMPANIES

EPD/EPC CONTRACTOR (GC): PETROIRAN DEVELOPMENT COMPANY (PEDCO)

اصل و کلیه نسخ این نشته و حق اقتباس متعلق به شرکت ملی مناطق نفت خیز جنوب میباشد

THE ORIGINAL AND ALL COPIES OF THIS DRAWING TOGETHER WITH THE COPYRIGHT THEREIN ARE THE SOLE PROPERTY OF N.I.S.O.C./ FIELDS

BINAK OILFIELD DEVELOPMENT
SURFACE FACILITIES
GAS COMPRESSOR STATION

DATE	SCALE	DRAWING BY	CHECKED BY	PROJECT ENG.

(VENDOR TITLE BLOCK)**

DRAWING TITLE: P&ID – METHANOL INJECTION PACKAGE

SCALE	SIZE	DRAWING NO.	SHEET NO.	REV.
NS	A3	BK-GCS-PEDCO-120-PR-PI-0019	1 OF 1	D07

NO CONSTRUCTION PERMITTED UNLESS DRAWING APPROVED

APPROVED FOR CONSTRUCTION | BY: | DATE:

BUDGET REF.	LOCATION	SIZE	CLASS	SERIAL NO.	SHEET	REVISION
05.-073-9184	F	2	A	708797	1 OF 1	D07