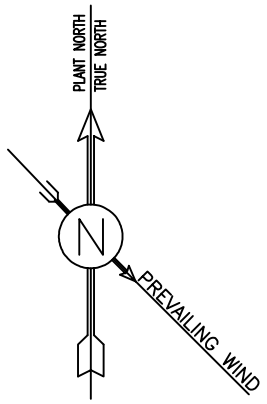

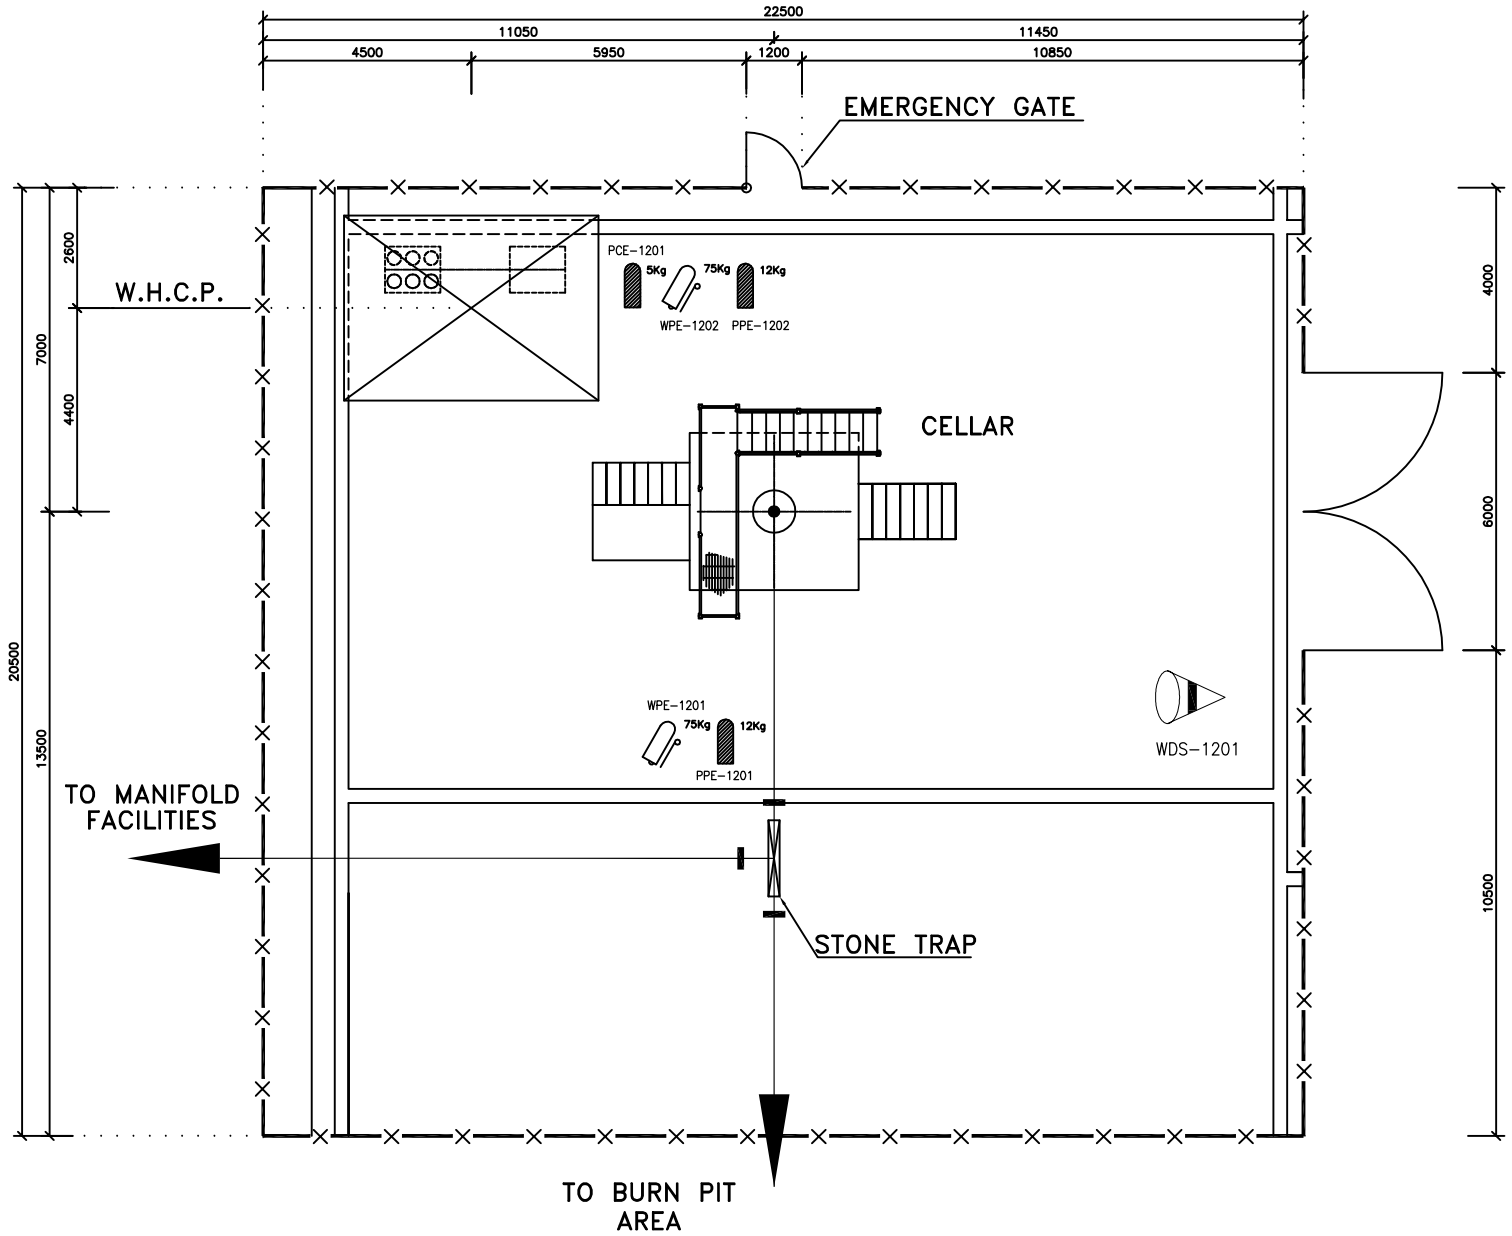

NOTES

1. IN CASE OF OUTDOOR INSTALLATION, CANOPY/CABINET SHOULD BE CONSIDERED FOR WHEELED AND PORTABLE EXTINGUISHERS, RESPECTIVELY.
2. FOR INSTALLATION DETAILS OF FIRE EXTINGUISHERS, NFPA 10 SHOULD BE FOLLOWED.

LEGEND

SYMBOL	QTY.	DESCRIPTION	TAG NO.
12Kg	2	PORTABLE DRY CHEMICAL POWDER EXTINGUISHER	PPE-1201~02
5Kg	1	CO2 EXTINGUISHER (PORTABLE)	PCE-1201
75Kg	2	WHEELED DRY CHEMICAL POWDER EXTINGUISHER	WPE-1201~02
	1	WIND SOCK	WDS-1201

REFERENCE DRAWING	DRG. No.
PLOT PLAN DRAWING-W028S	BK-W028S-PEDCO-110-PI-PY-0001
SYMBOL & LEGEND FOR SAFETY & FIREFIGHTING SYSTEM	BK-GNRAL-PEDCO-000-SA-DW-0003

KEY PLAN

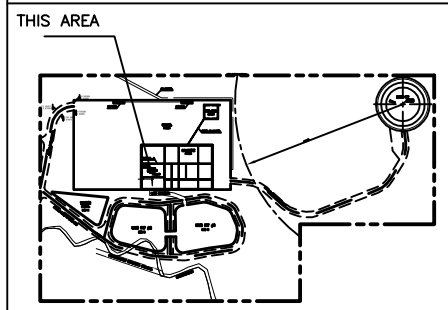

REV.	DATE	P.O.I.S	PREP.	CHK.	APP.	AUT.
D01	MAY.2023	AFC	A.H.SABER	M.FAKHARIAN	A.M.MOHSENI	∞.∞
D00	APR.2022	IFC	A.H.SABER	M.FAKHARIAN	M.MEHRSHAD	∞.∞

REV.	DESCRIPTION	BY	DATE	BY	DATE
∞∞	∞∞∞∞∞∞∞∞∞	∞.∞	∞∞.∞∞∞∞	∞.∞	∞∞.∞∞∞∞

CHECKED — REV. APPR.

PROJECT NAME: BINAK OILFIELD DEVELOPMENT/SUB-SURFACE WORK PACKAGES W018S WELLHEAD FACILITIES

PROJECT NO.: 971020

EPC CONTRACTOR: HIRGAN ENERGY – DESIGN & INSPECTION COMPANIES

EPD/EPC CONTRACTOR (GC): PETROIRAN DEVELOPMENT COMPANY — PEDCO

اصل و کلیه نسخ این نقشه و حق اقتباس متعلق به شرکت ملی مناطق نفت خیز جنوب میباشد.

THE ORIGINAL AND ALL COPIES OF THIS DRAWING TOGETHER WITH THE COPYRIGHT THEREIN ARE THE SOLE PROPERTY OF N.I.S.O.C./ FIELDS

BINAK OILFIELD DEVELOPMENT
SUB-SURFACE WORK PACKAGES
W018S WELLHEAD FACILITIES

DATE	SCALE	DRAWING BY	CHECKED BY	PROJECT ENG.

(VENDOR TITLE BLOCK)**

DRAWING TITLE: SAFETY & FIREFIGHTING EQUIPMENT LOCATION LAYOUT-W028

NO CONSTRUCTION PERMITTED UNLESS DRAWING APPROVED

APPROVED FOR CONSTRUCTION — BY: — DATE:

SCALE	SIZE	DRAWING NO.	SHEET NO.	REV.
NTS	A3	BK-W028-PEDCO-110-SA-PY-0002	01 OF 01	D01

BUDGET REF.	LOCATION	SIZE	CLASS	SERIAL NO.	SHEET	REVISION
053-073-9184	F	2	L	707541	01 OF 01	D01